
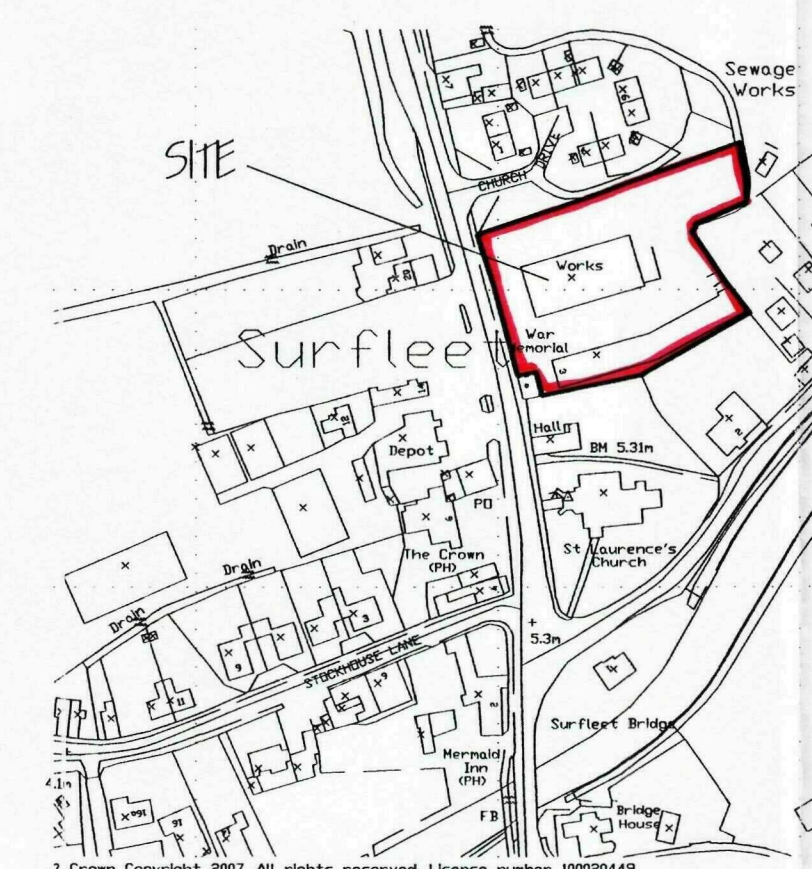


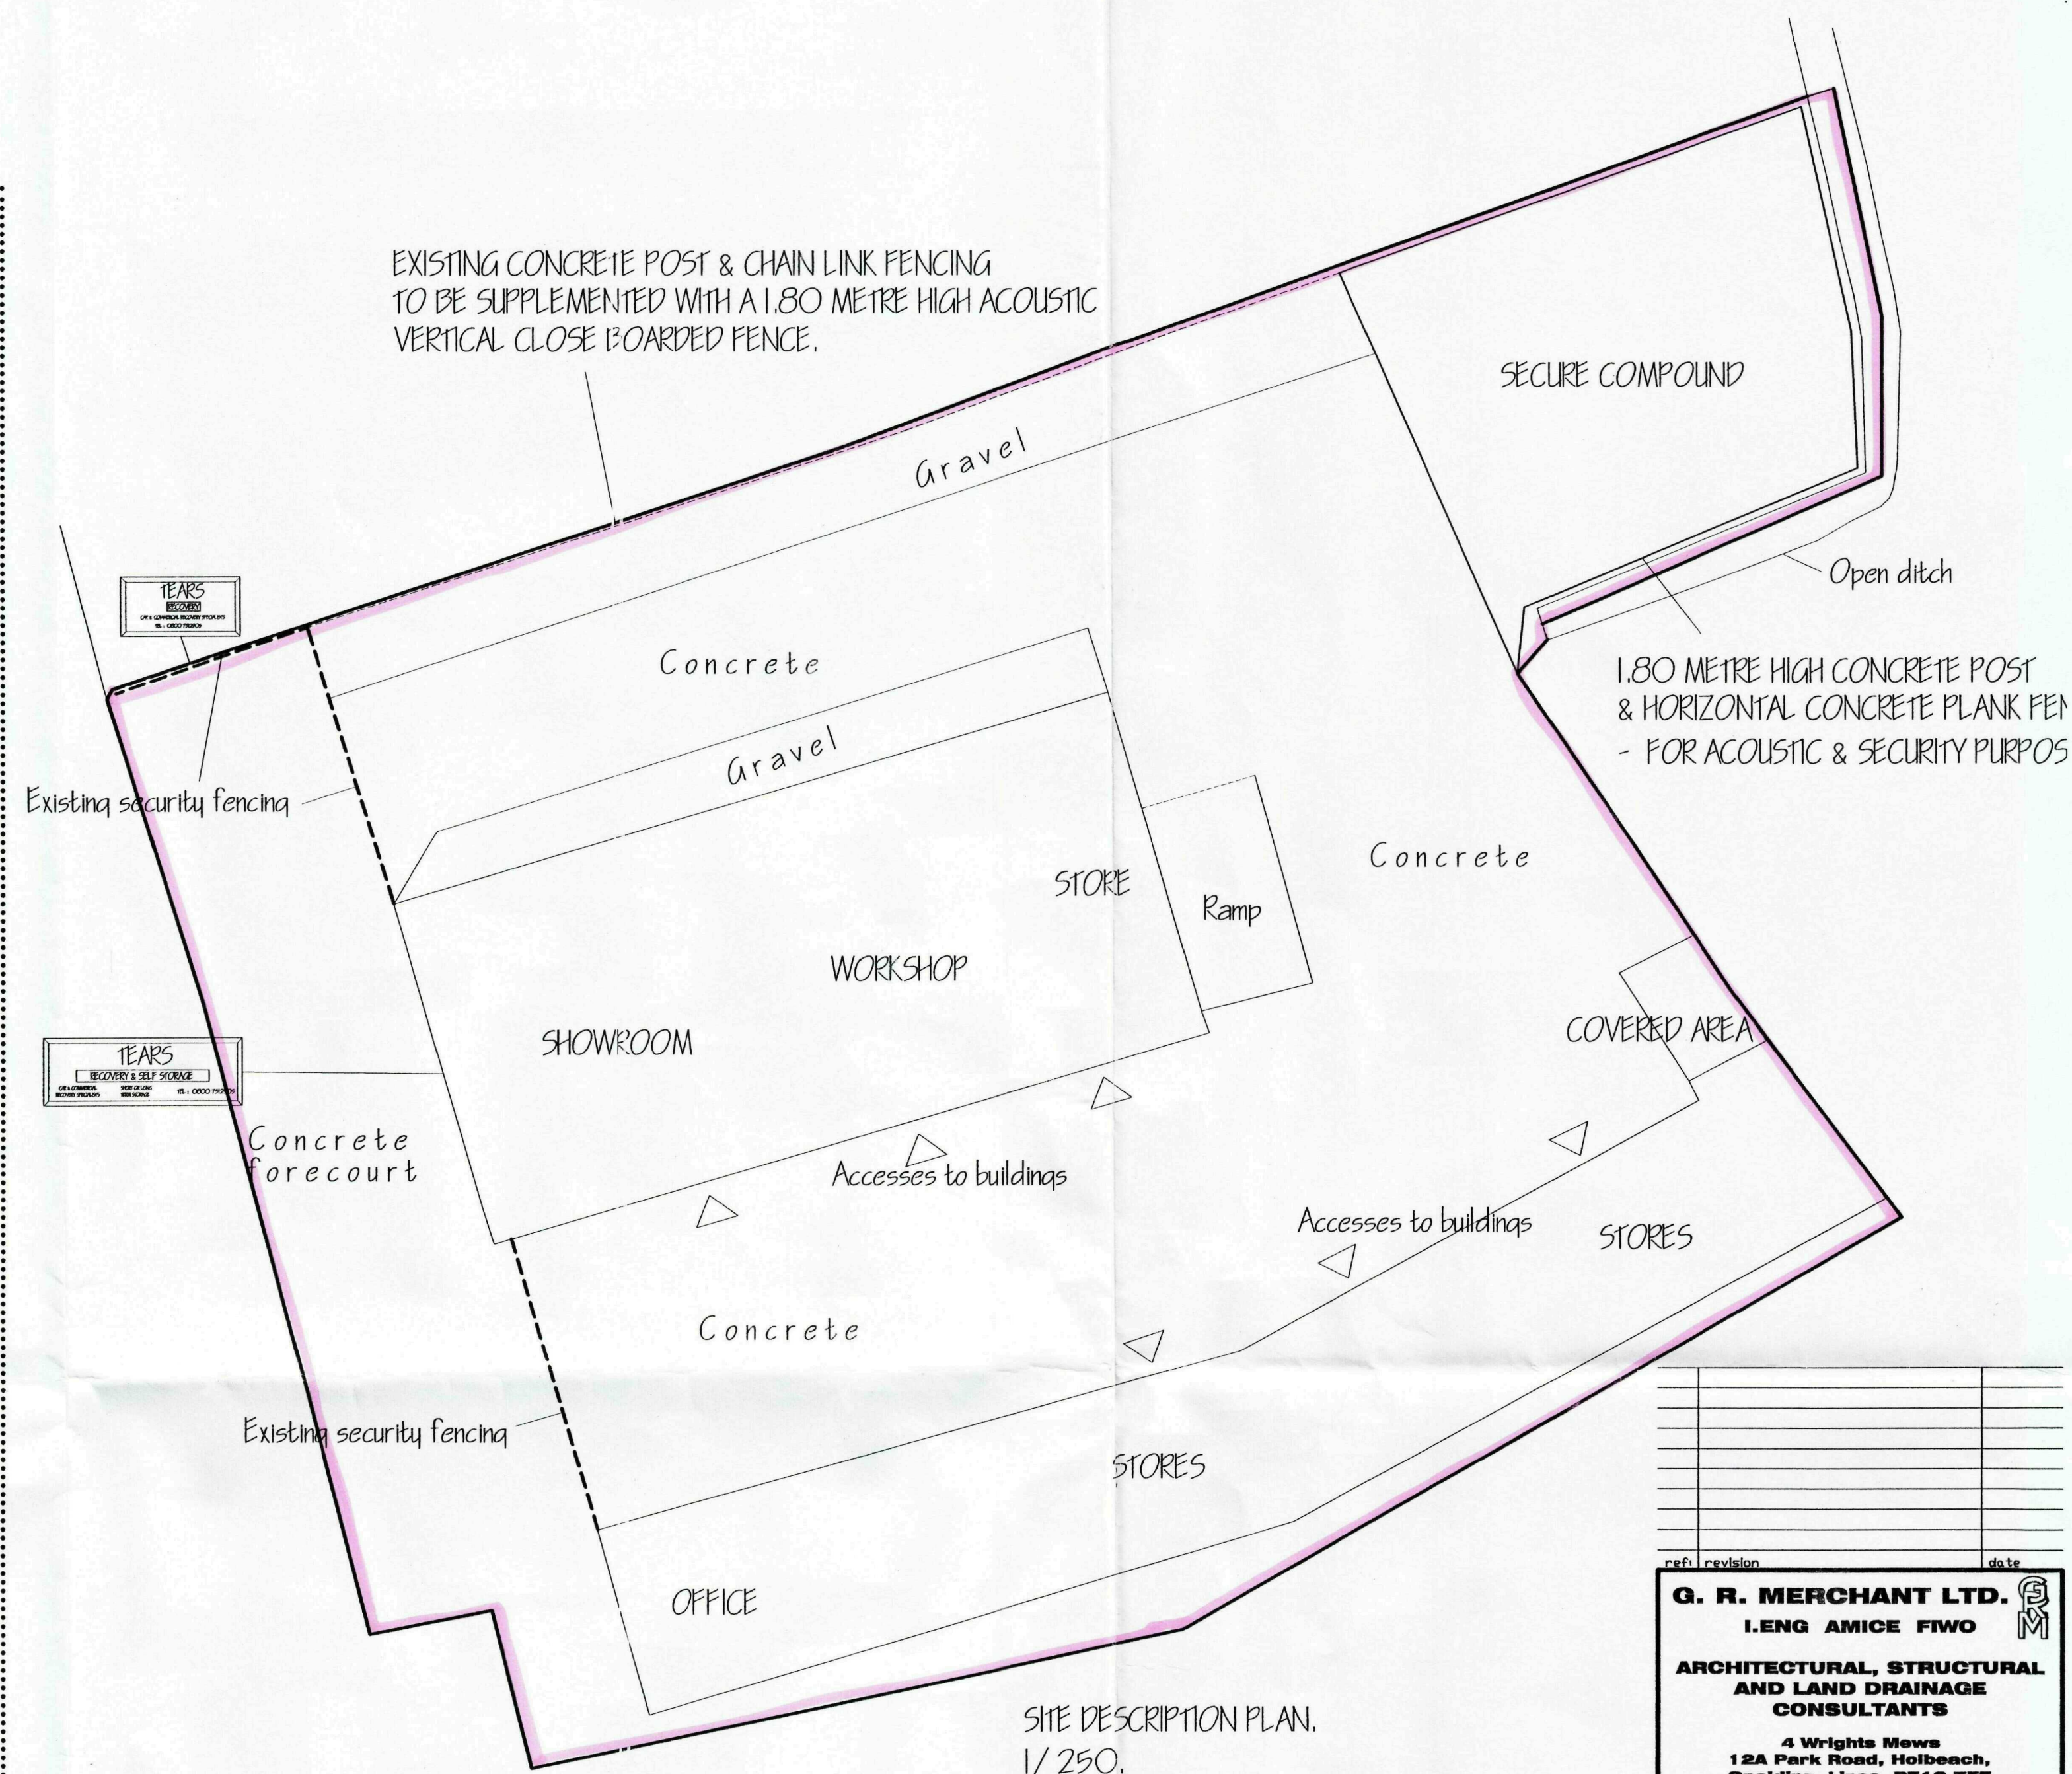

ref:	revision	date
------	----------	------

G. R. MERCHANT LTD.
I.ENG AMICE FIWO
**ARCHITECTURAL, STRUCTURAL
AND LAND DRAINAGE
CONSULTANTS**
**4 Wrights Mews
12A Park Road, Holbeach,
Spalding, Lincs. PE12 7EE
Tel: 01408 490800
Fax: 01408 425744
E-Mail: gr.merchant@btconnect.com**

Project

CHANGE OF USE OF SITE CLASSIFICATION.
MAIN ROAD,
SURFLEET,
SPALDING, LINC.

Client
TEARS RECOVERY

SITE & LOCATION PLANS.







Job Ref.	Drawing No.
1576-07.	01.

Date	Drawn
APRIL '07.	GRM.

Scales





AS INDICATED.

[illegible]

     
 


Ref: 0954-09


[illegible]

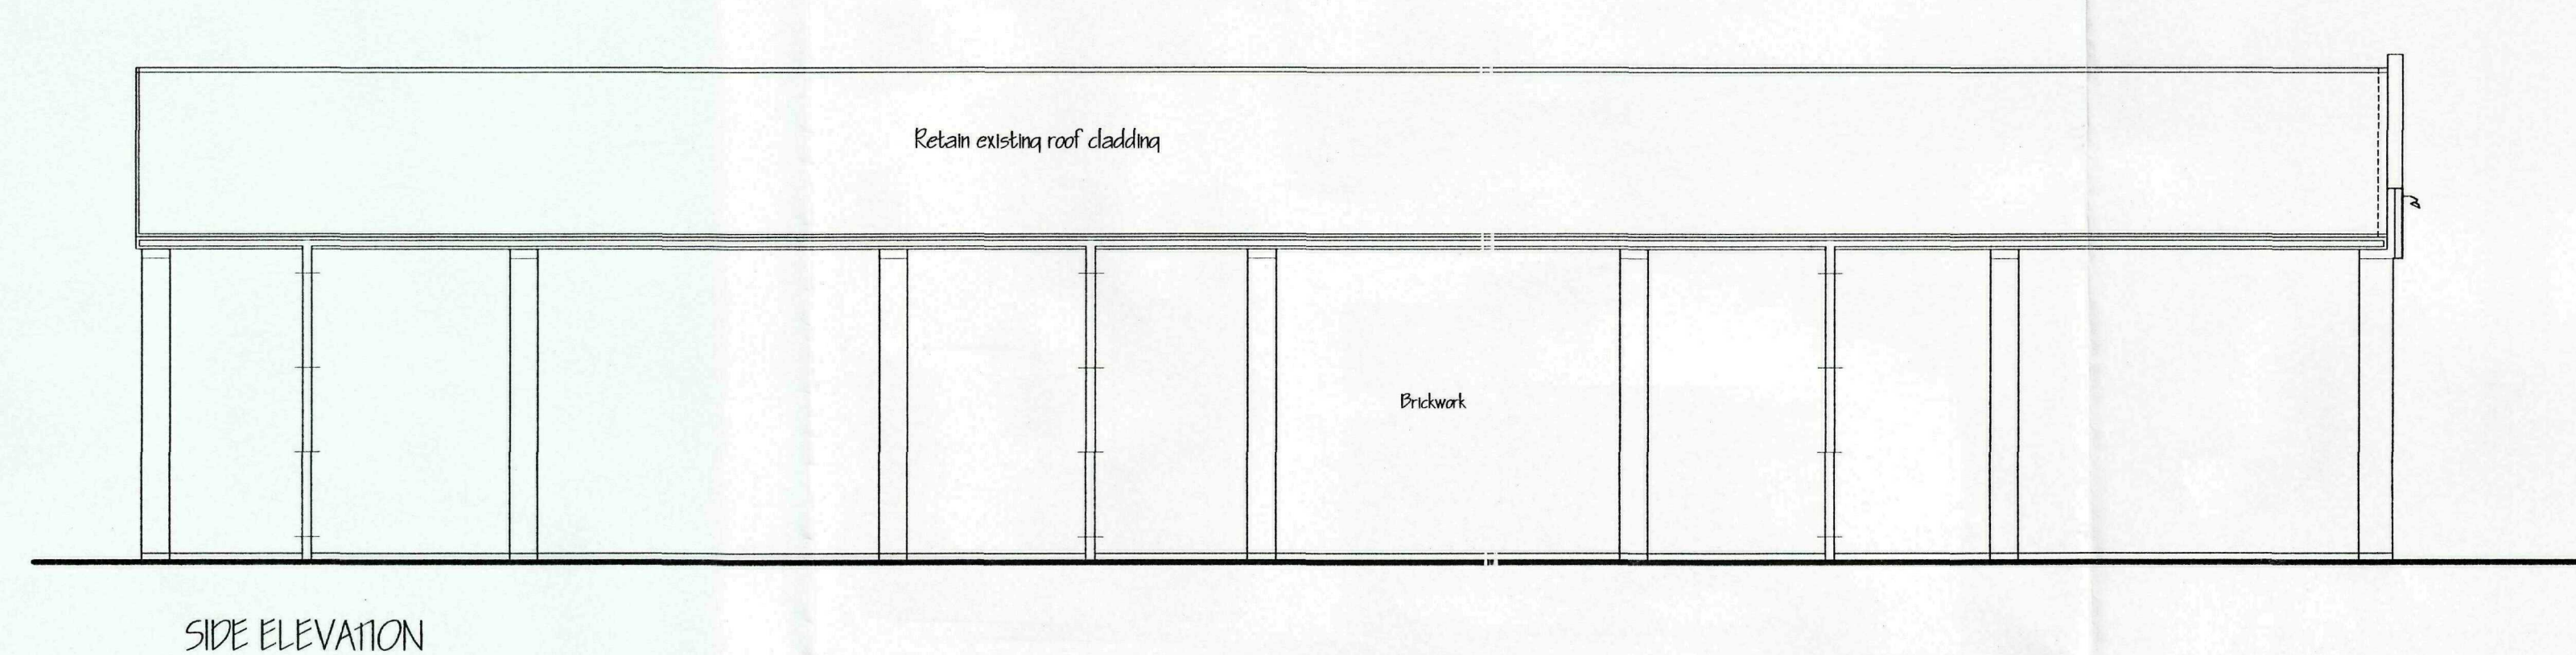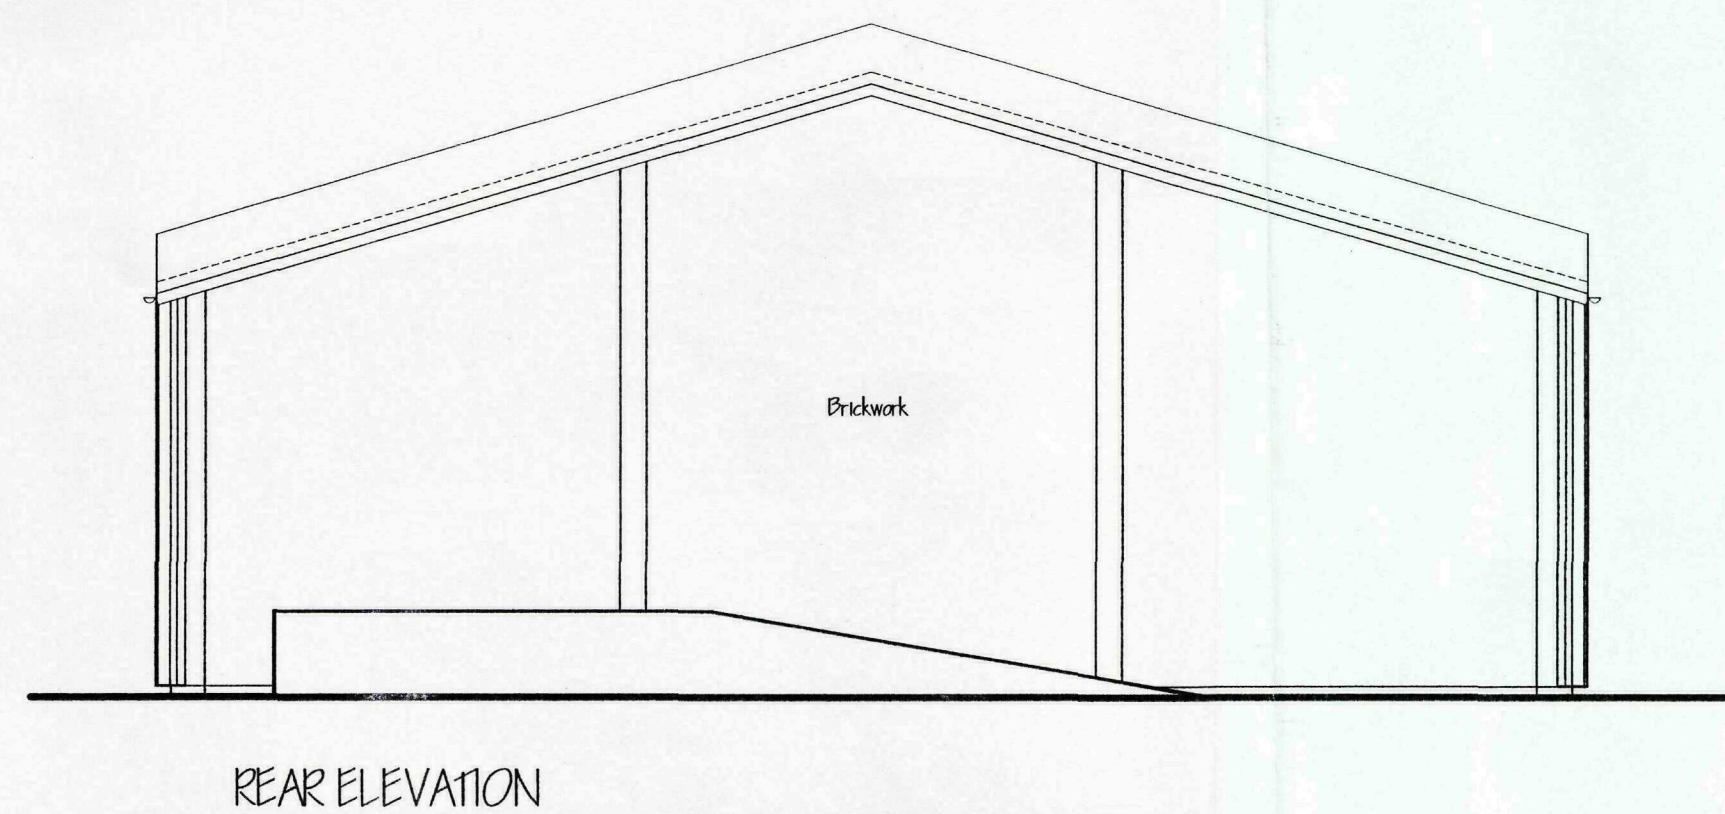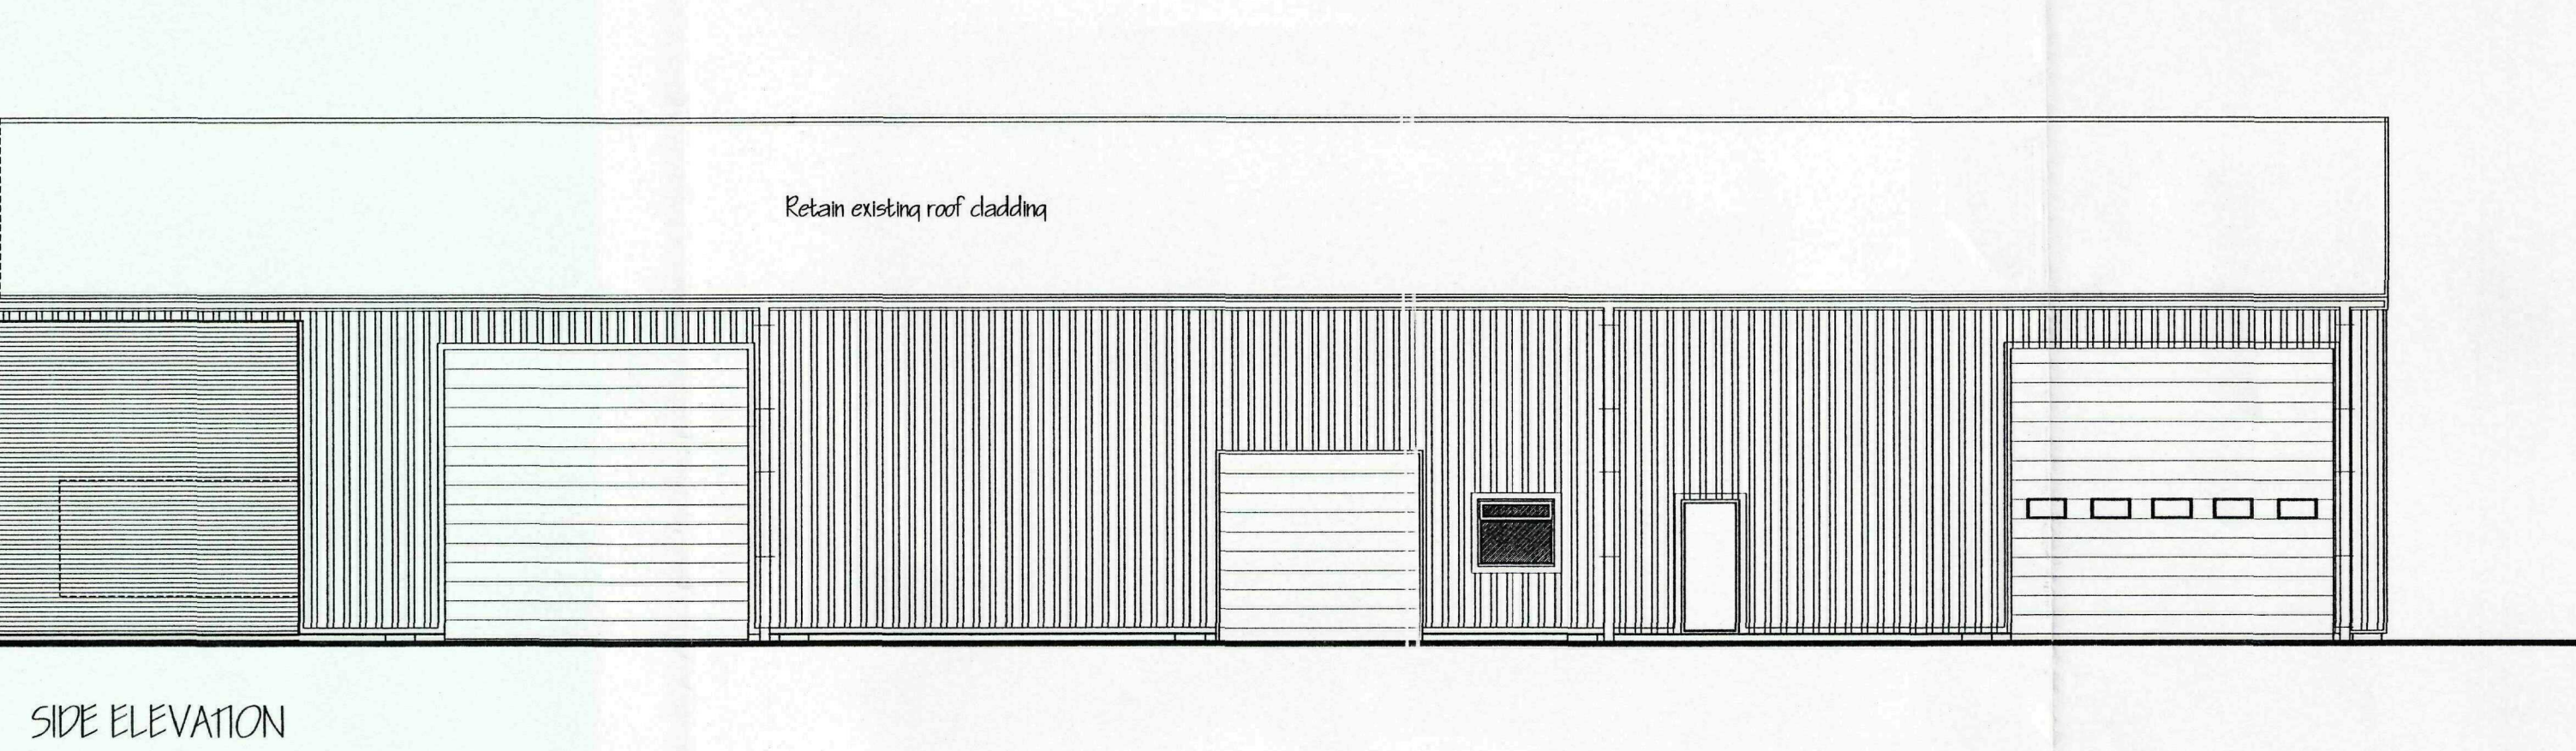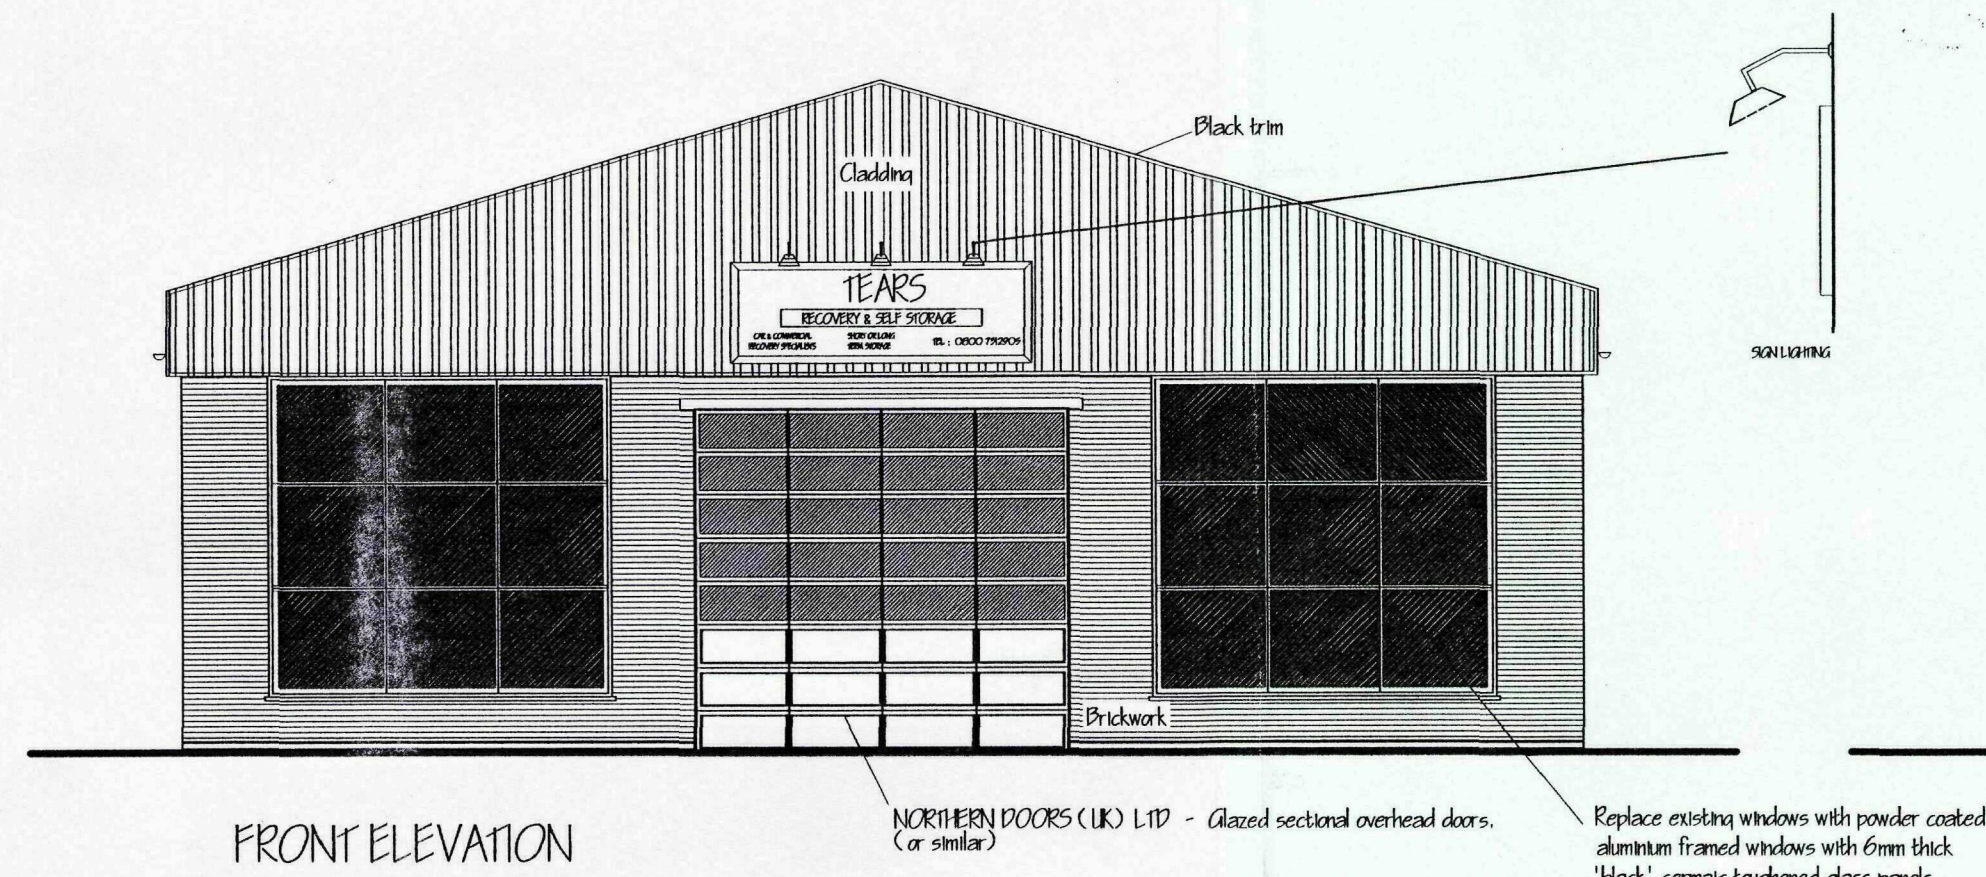

EXTERNAL MATERIALS :-
 FACING BRICKWORK TO MATCH EXISTING.
 VERTICAL CLADDING - PLASTIC COATED STEEL SHEETING - GOOSEWING GREY WITH BLACK / GREY TRIMS & DOORS.
 FRONTAGE SCREENS TO BE PAINTED - BLACK / GREY POWDER COATED
 EXISTING SHEETING TO BE RETAINED ON THE ROOF.

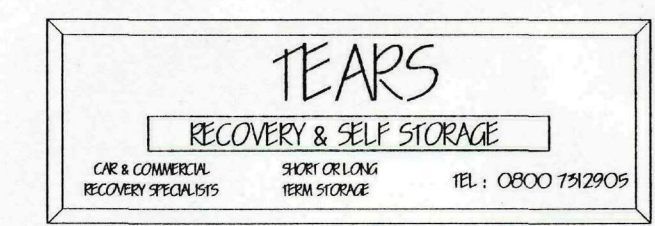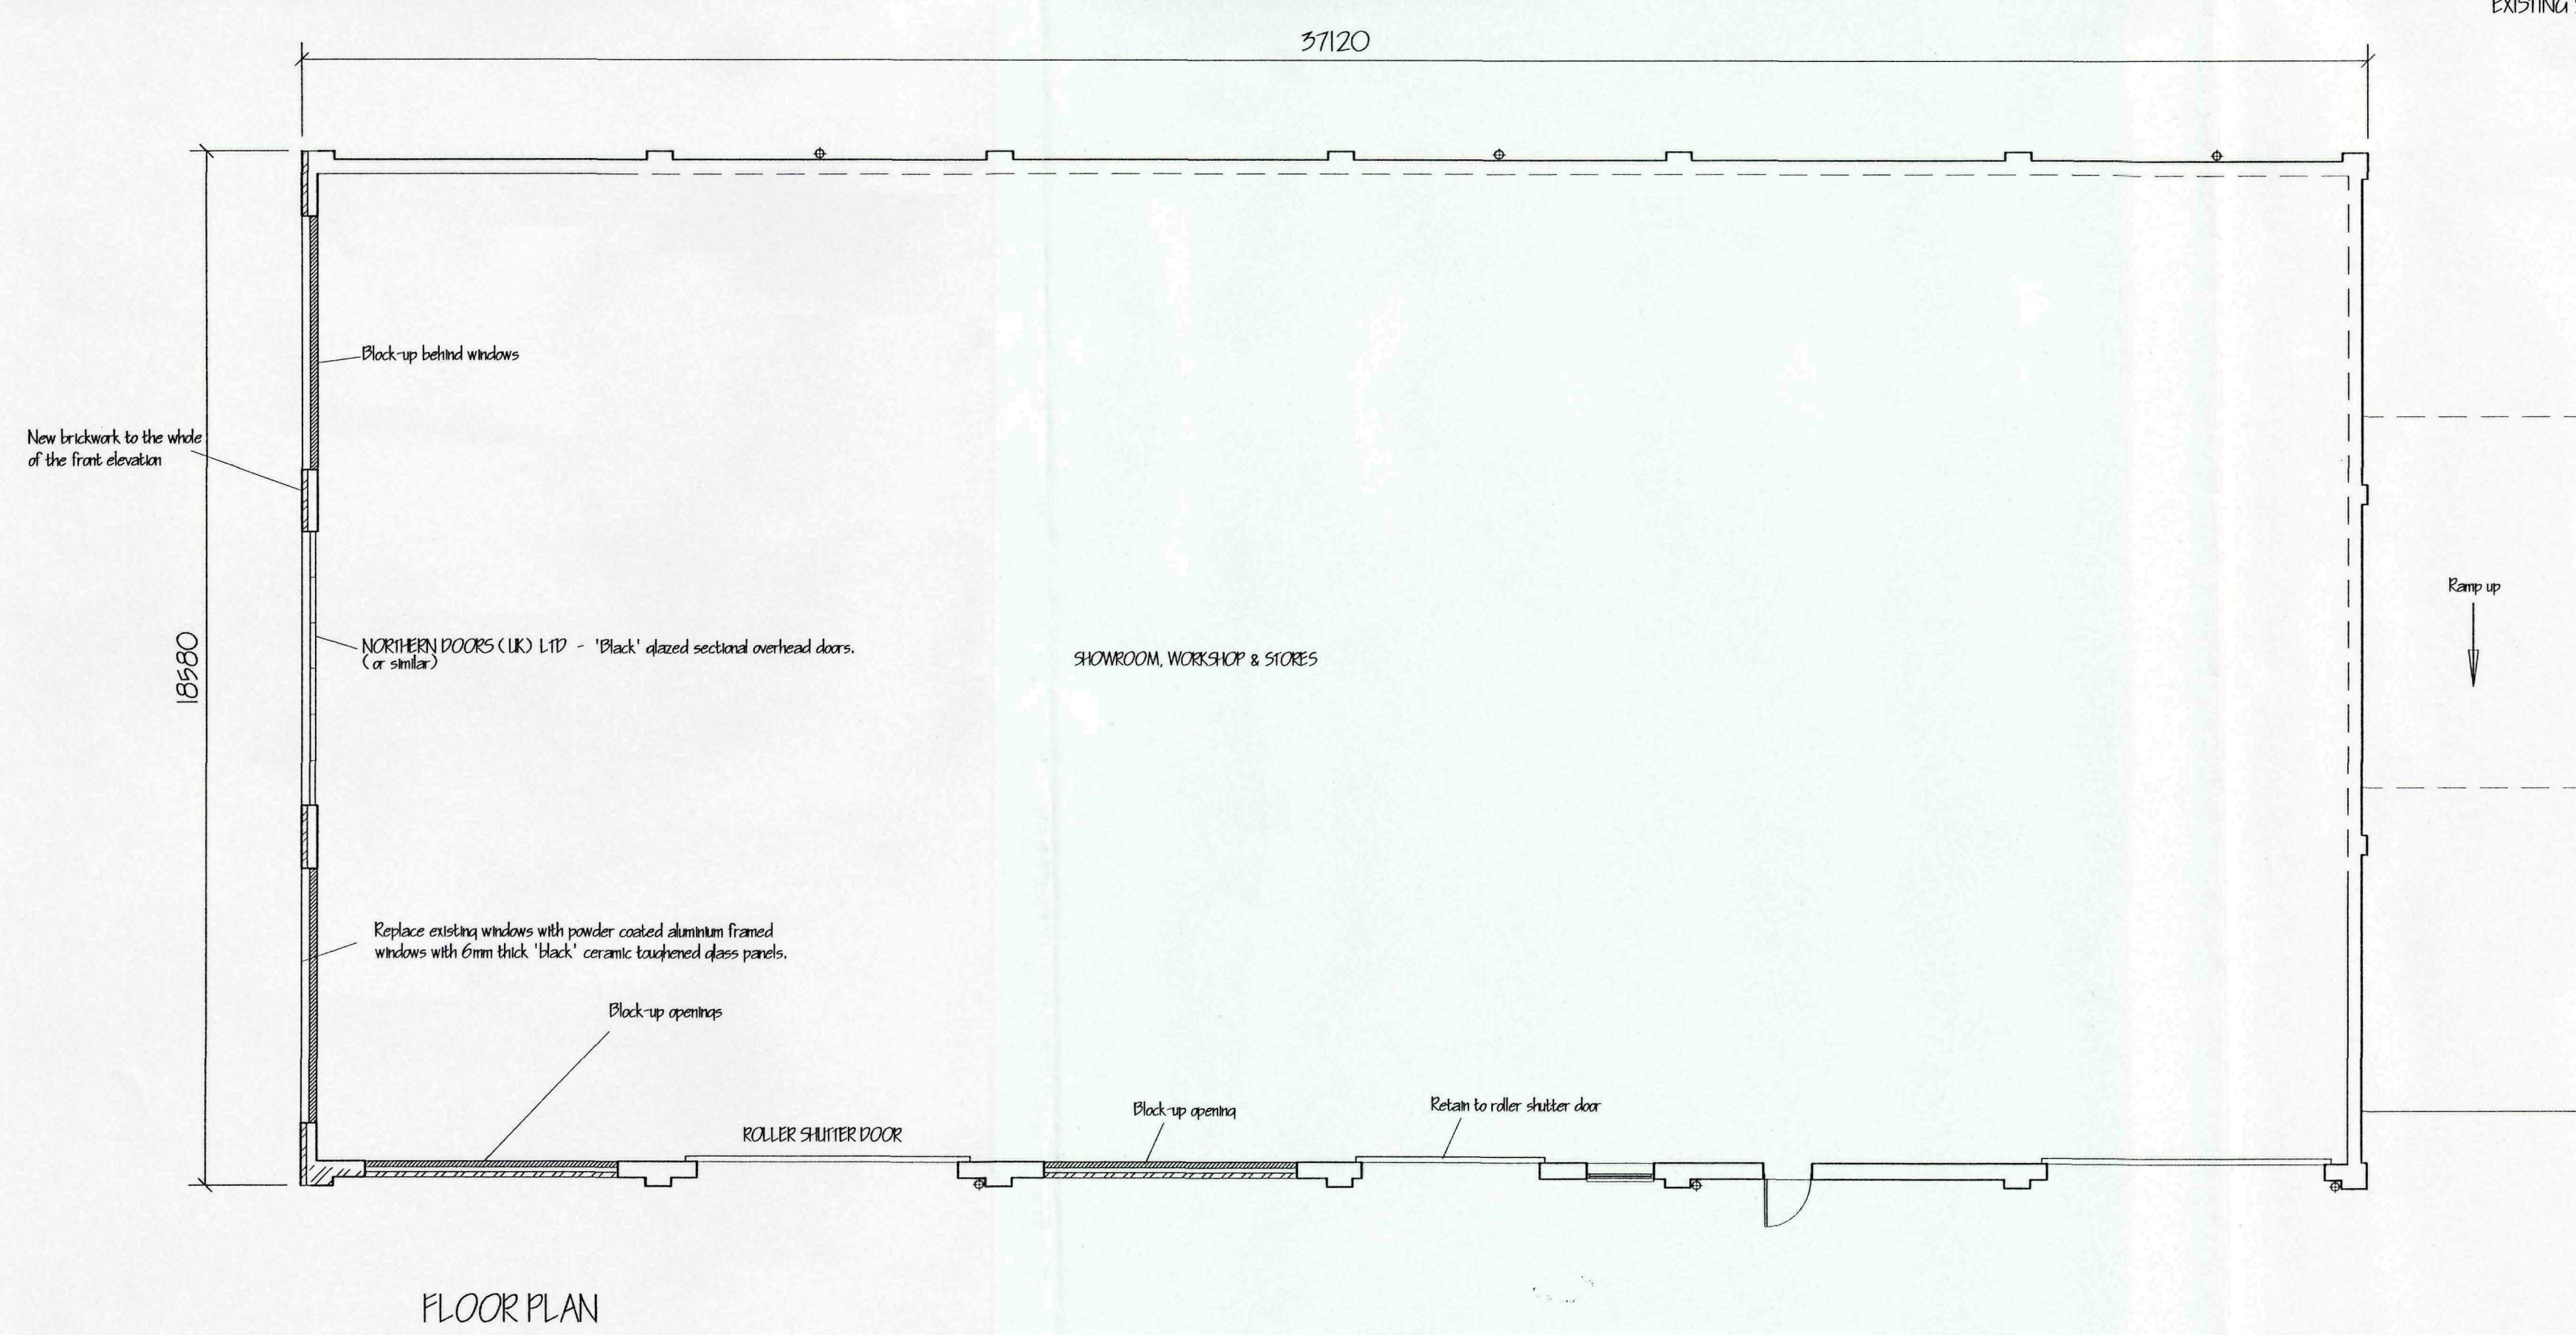

SIGNAGE - CORPORATE COLOURS :-
 SILVER / GREY BACKGROUND,
 RED & BLACK LETTERING.

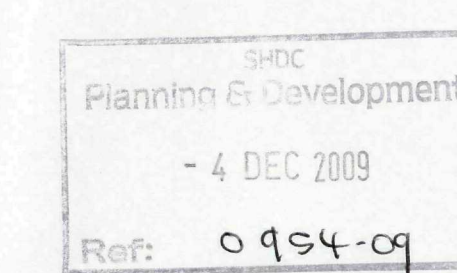

J.	SKETCH AMENDMENT - PLANNING.	NOV '09.
H.	RE-POSITION SIGNAGE - PLANNING.	NOV '09.
G.	FRONT ELEVATION AMENDMENTS	OCT '09.
F.	FRONT ELEVATION AMENDMENTS	JULY '09.
E.	FRONT ELEVATION AMENDMENTS - CLIENT.	APRIL '09.
D.	PLANNING OFFICERS AMENDMENTS	OCT '08.
C.	AMEND ELEVATIONS - PLANNING REFUSAL.	SEPT '08.
B.	CLIENTS AMENDMENTS - CLADDING DETAIL.	FEB '08.
A.	CLIENTS AMENDMENTS.	DEC '07.
ref:	revision	date

G. R. MERCHANT LTD.
I.ENG AMICE FIWO
ARCHITECTURAL, STRUCTURAL AND LAND DRAINAGE CONSULTANTS
4 Wrights Mews
12A Park Road, Holbeach, Spalding, Lincs. PE12 7EE
Tel: 01406 489600
Fax: 01406 489744
E-Mail: gr.merchant@btconnect.com

Project
 UPGRADING OF EXTERNAL FABRIC OF BUILDING
 MAIN ROAD,
 SURFLEET,
 SPALDING, LINC'S.

Client
 TEARS RECOVERY.

Drawing
 PROPOSED FLOOR PLAN & ELEVATIONS.

Job Ref.
 1576-07.

Drawing No.
 031.

Date
 NOV '07.

Drawn
 GRM.

Scales
 1/100.

DO NOT SCALE FROM THIS DRAWING
 This drawing is copyright and may not be altered, traced, photographed or used for any other purpose other than that for which it is issued. The Drawing Contractor is to check all dimensions on site and report any discrepancies to the Architect. All details shown on this drawing including foundations are based upon typical site conditions related to the area. No responsibility can be accepted for incorrect design amendments may be considered. Site visit surveys are recommended in respect of foundations to establish specific site conditions before foundation work is undertaken. This drawing is issued in the present information contained and does not purport to contain a full specification of the works. It is solely for the purpose of obtaining Planning / Building Regulation approval. This drawing is not to be used as a contract document. The works will not be supervised or inspected on site by G.R. Merchant or any representative thereof. It is the client or their appointed agents responsibility to control execution, substitution of materials, adherence to specifications, variations to contract and all materials to be used unless otherwise stated and all components and materials etc. to be used fixed and installed etc. in strict accordance with construction instructions and relevant codes of practice. Materials used conform to appropriate British standard specifications or BS, BS EN or European code equivalent. The Employer / Client must ensure that the selected contractor is competent with all relevant materials and methods in accordance with Health and Safety legislation for Building sites and Work places. The Employer / Client is advised that should the works need to comply with the Construction Design and Management Regulations 2007, the Employer / Client must ensure that the works are supervised and managed by a competent person. The works shall comply with all that is shown on the drawing and details. Work that may not specifically be shown but may be reasonably inferred as necessary to carry out the works shall be deemed to be included. It is the client's responsibility to be aware of the Party that are, and 1990 when building in close proximity to adjoining neighbours boundaries.