


Land Registry Official copy of title plan

Title number **LL278221**
Ordnance Survey map reference **TF2728NW**
Scale **1:1250** enlarged from 1:2500
Administrative area **Lincolnshire: South Holland**




© Crown Copyright. Produced by Land Registry. Reproduction in whole or in part is prohibited without the prior written permission of Ordnance Survey. Licence Number 100026316.

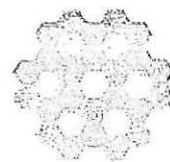




This official copy issued on 5 February 2007 shows the state of this title plan on 5 February 2007 at 13:36:28. It is admissible in evidence to the same extent as the original (s.67 Land Registration Act 2002). This title plan shows the general position, not the exact line, of the boundaries. It may be subject to distortions in scale. Measurements scaled from this plan may not match measurements between the same points on the ground. See Land Registry Public Guide 7 - Title Plans.
This title is dealt with by Land Registry, Kingston upon Hull Office.

R I V E R G L E N

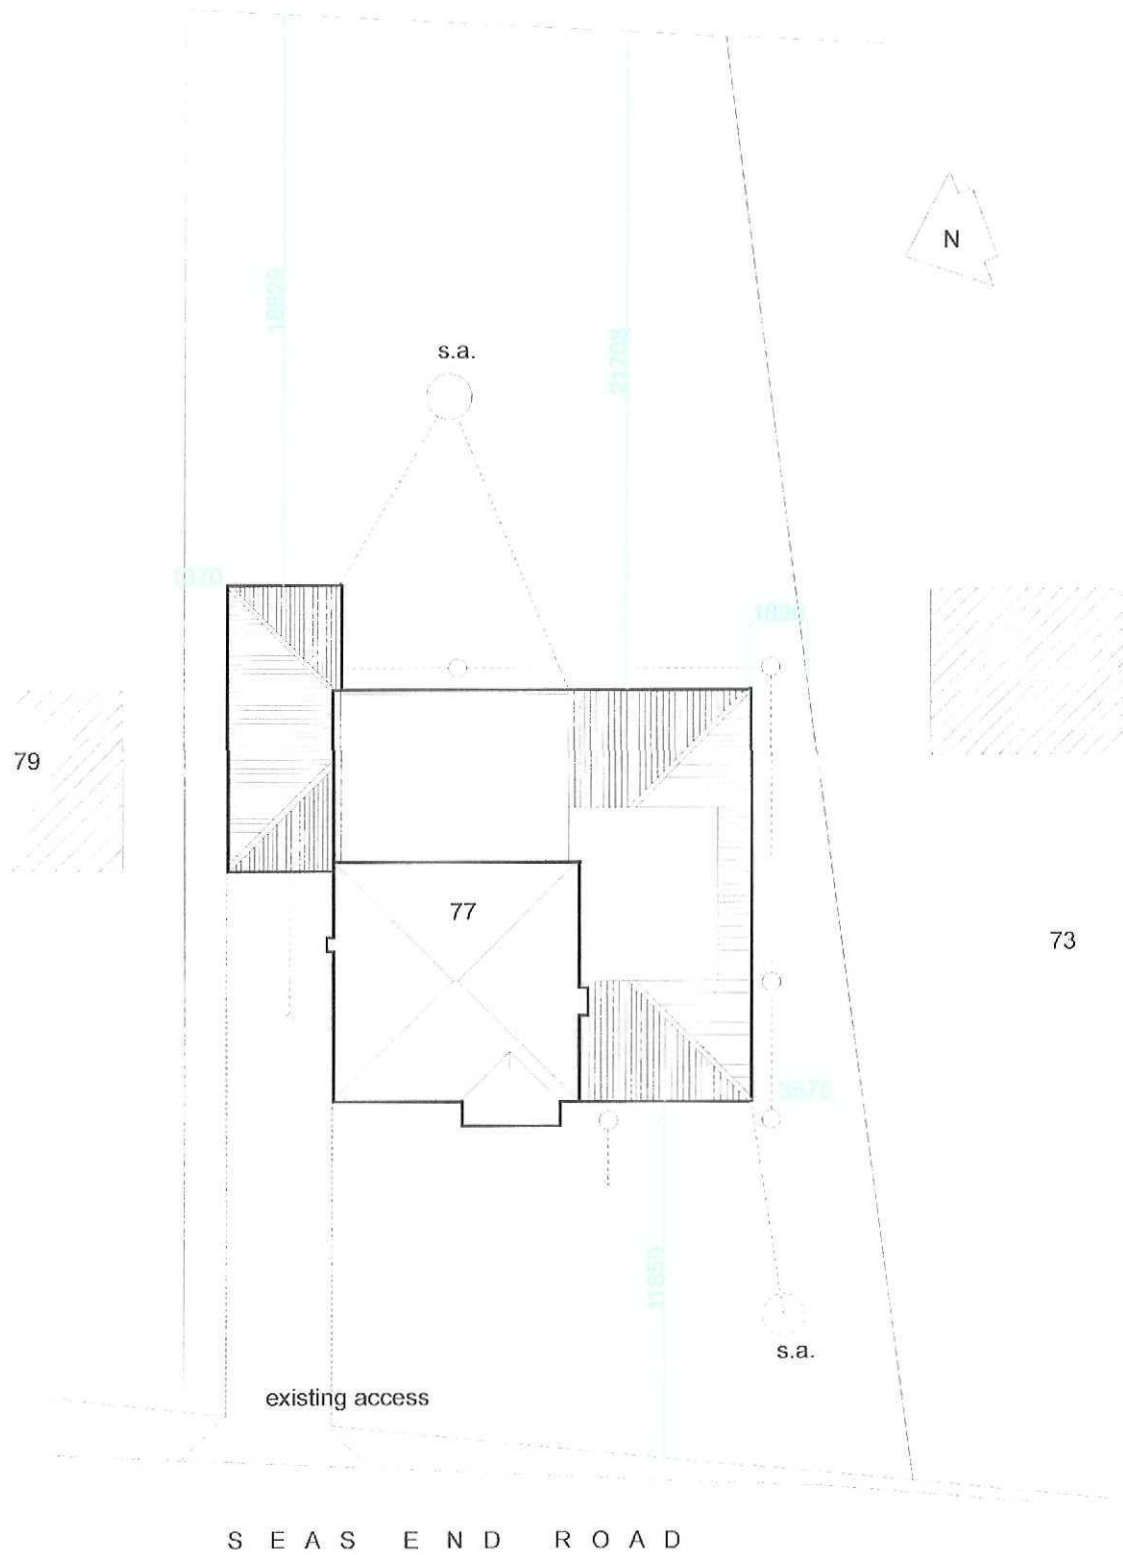

PROPOSED ALTERATIONS AND EXTENSIONS AT 77 SEAS END ROAD SURFLEET SPALDING Lincs. PE11 4DQ
FOR MR. A. LINDLEY SCALE 1:250


BLOCK PLAN


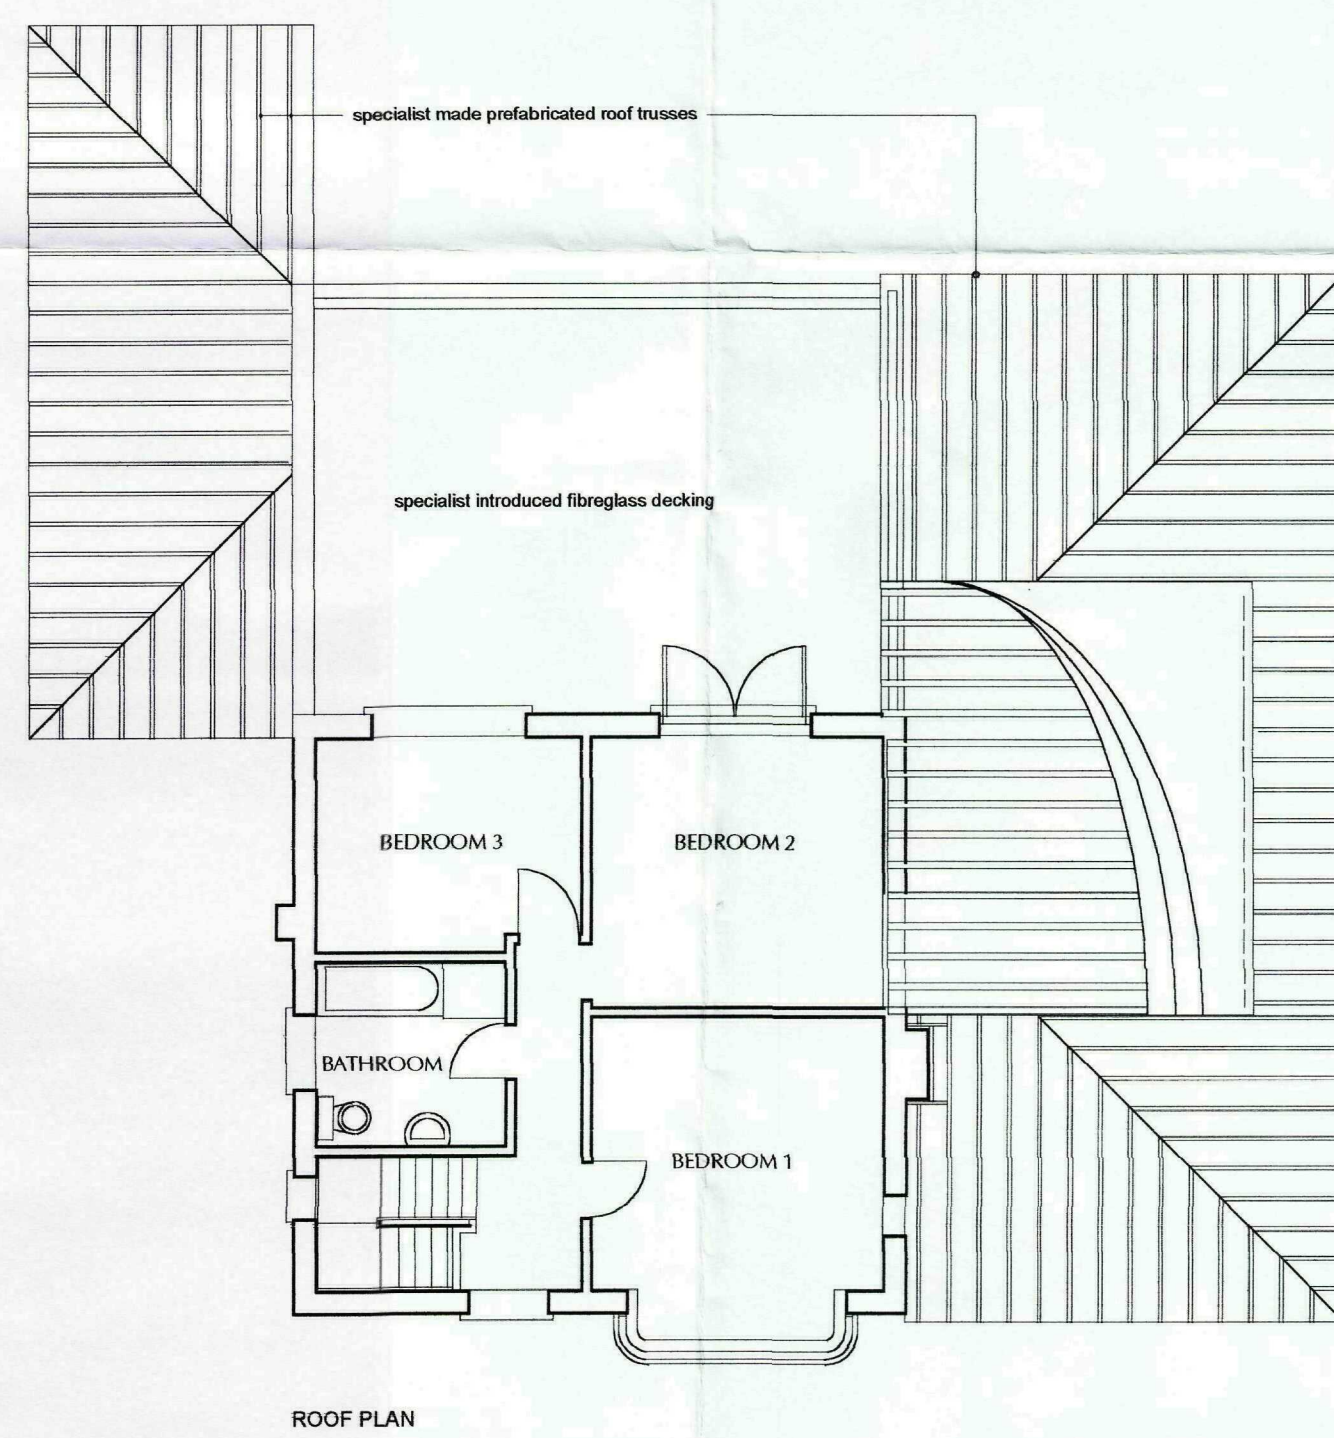
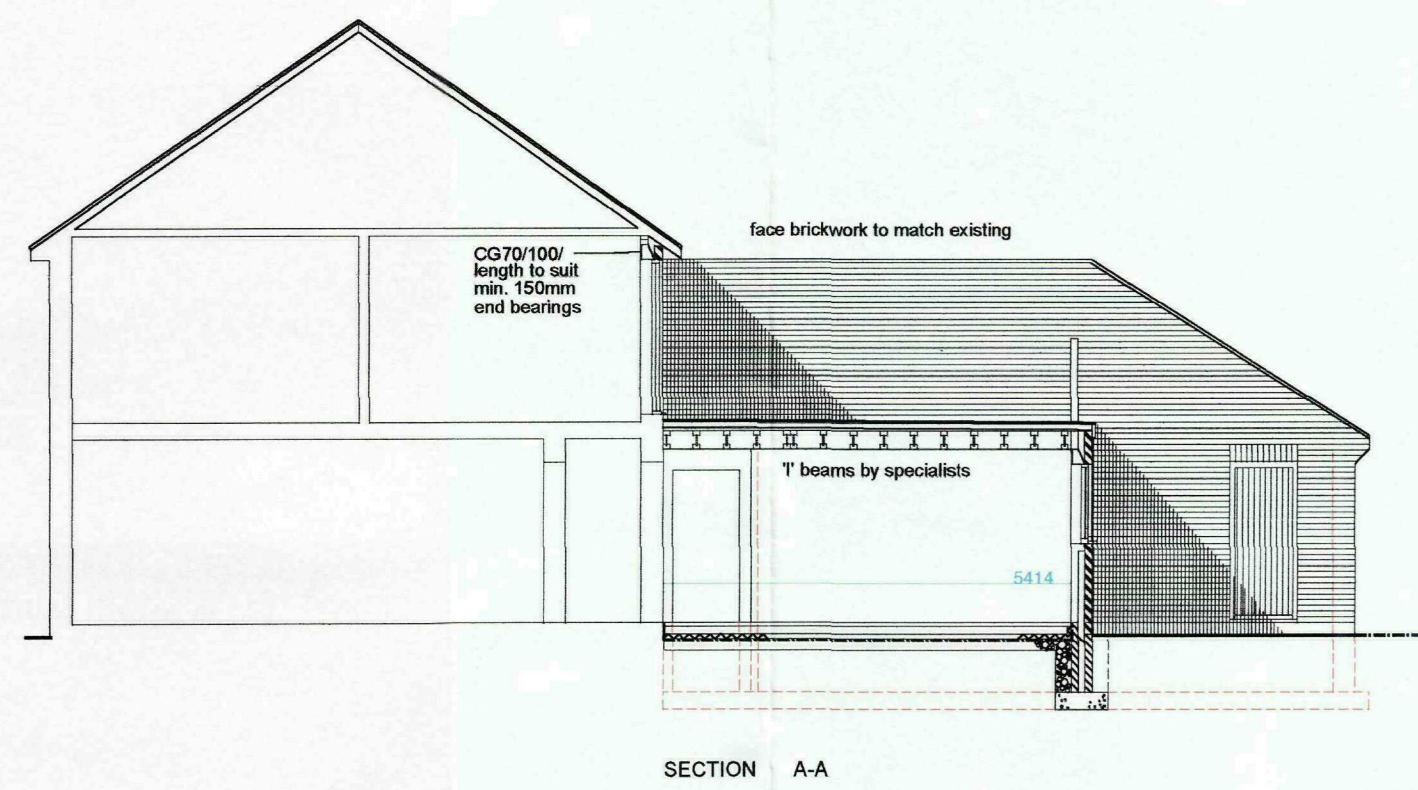
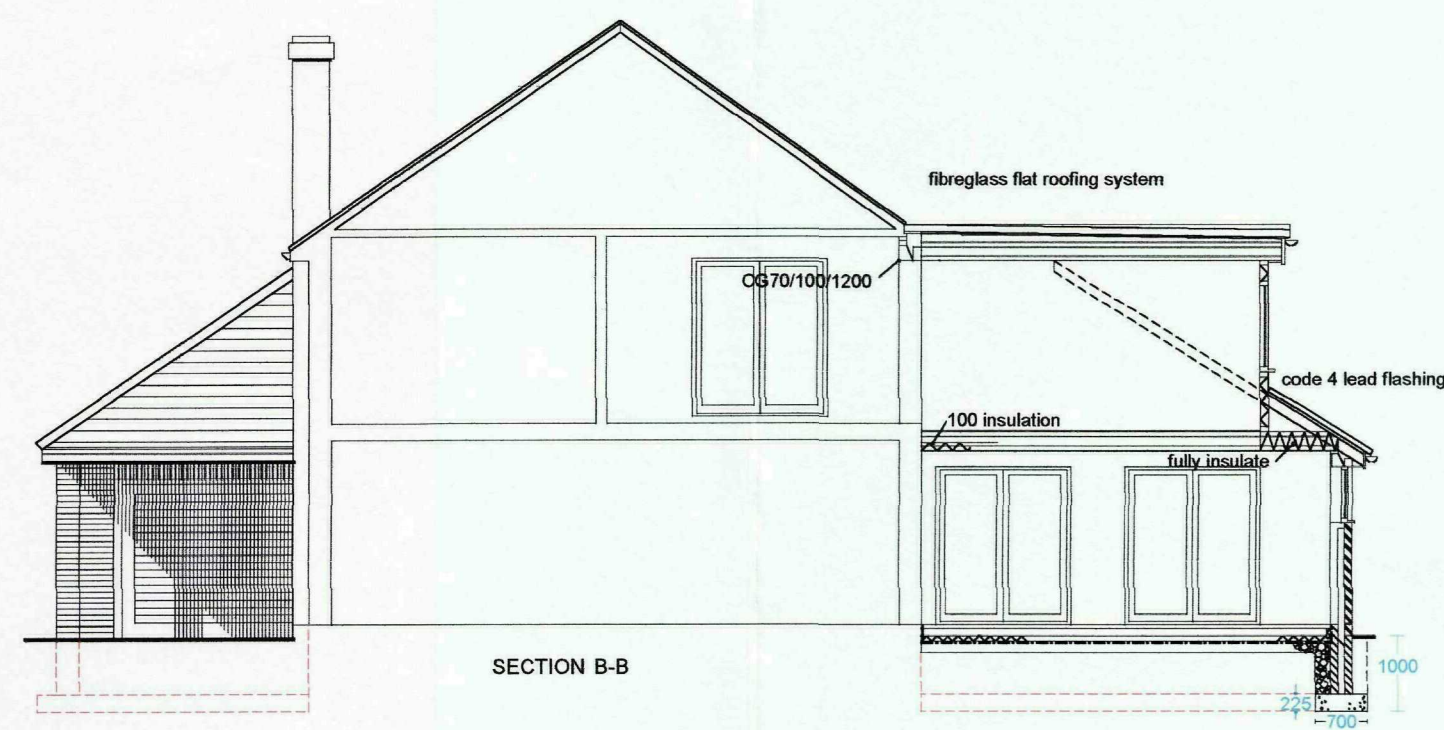


PROPOSED ALTERATIONS AND EXTENSIONS TO PROPERTY AT 77 SEAS END ROAD SURFLEET SPALDING Lincs. PE11 4DQ
FOR MR A. LINDLEY

DWG NO: 006 NOVEMBER 2009 SCALE 1:100

roger williams architectural design consultant
7 millers view old leake boston lincolnshire PE22 9QR
tel: 01205 872022 mobile 07767 888684
e-mail rwilliams888@btinternet.com

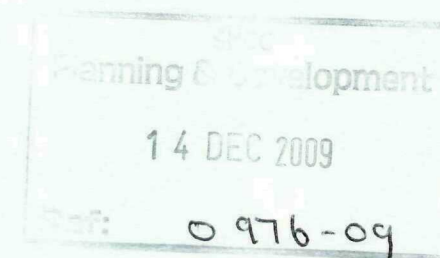

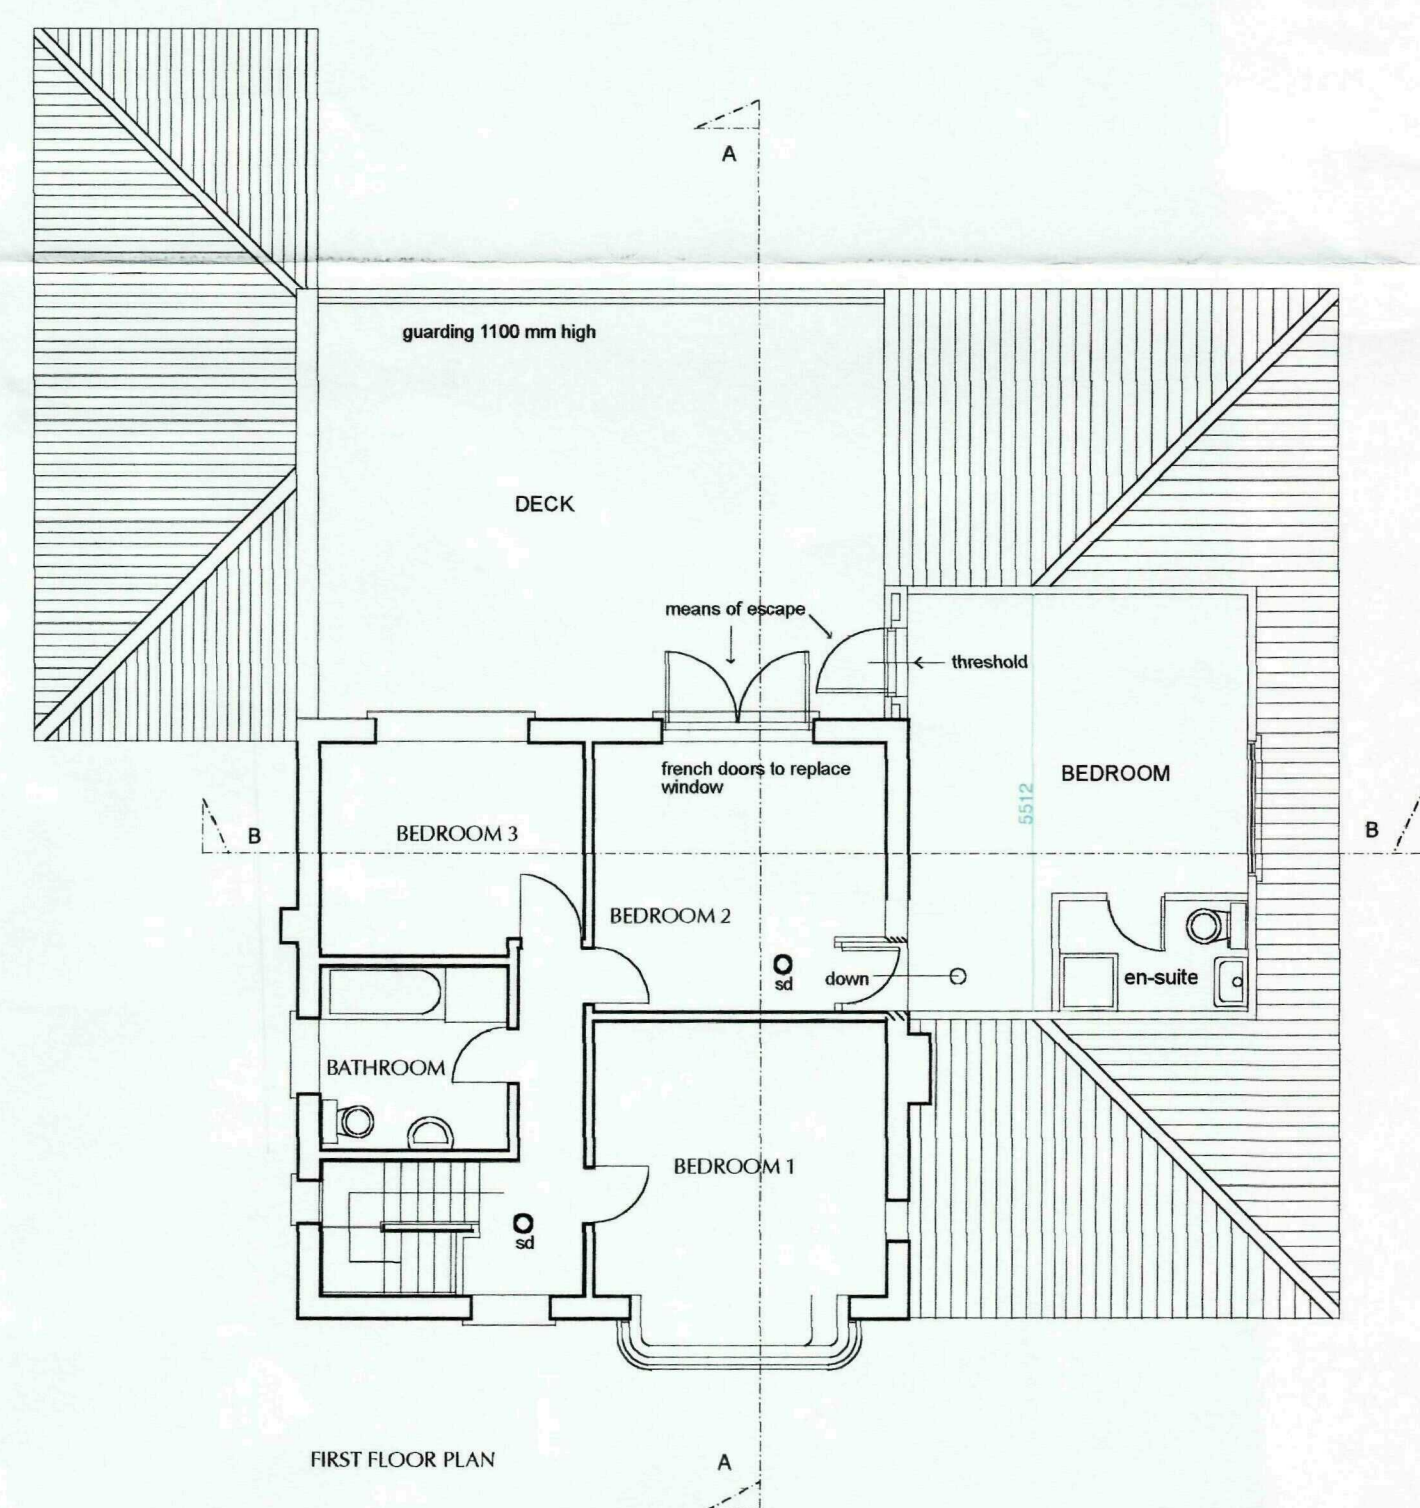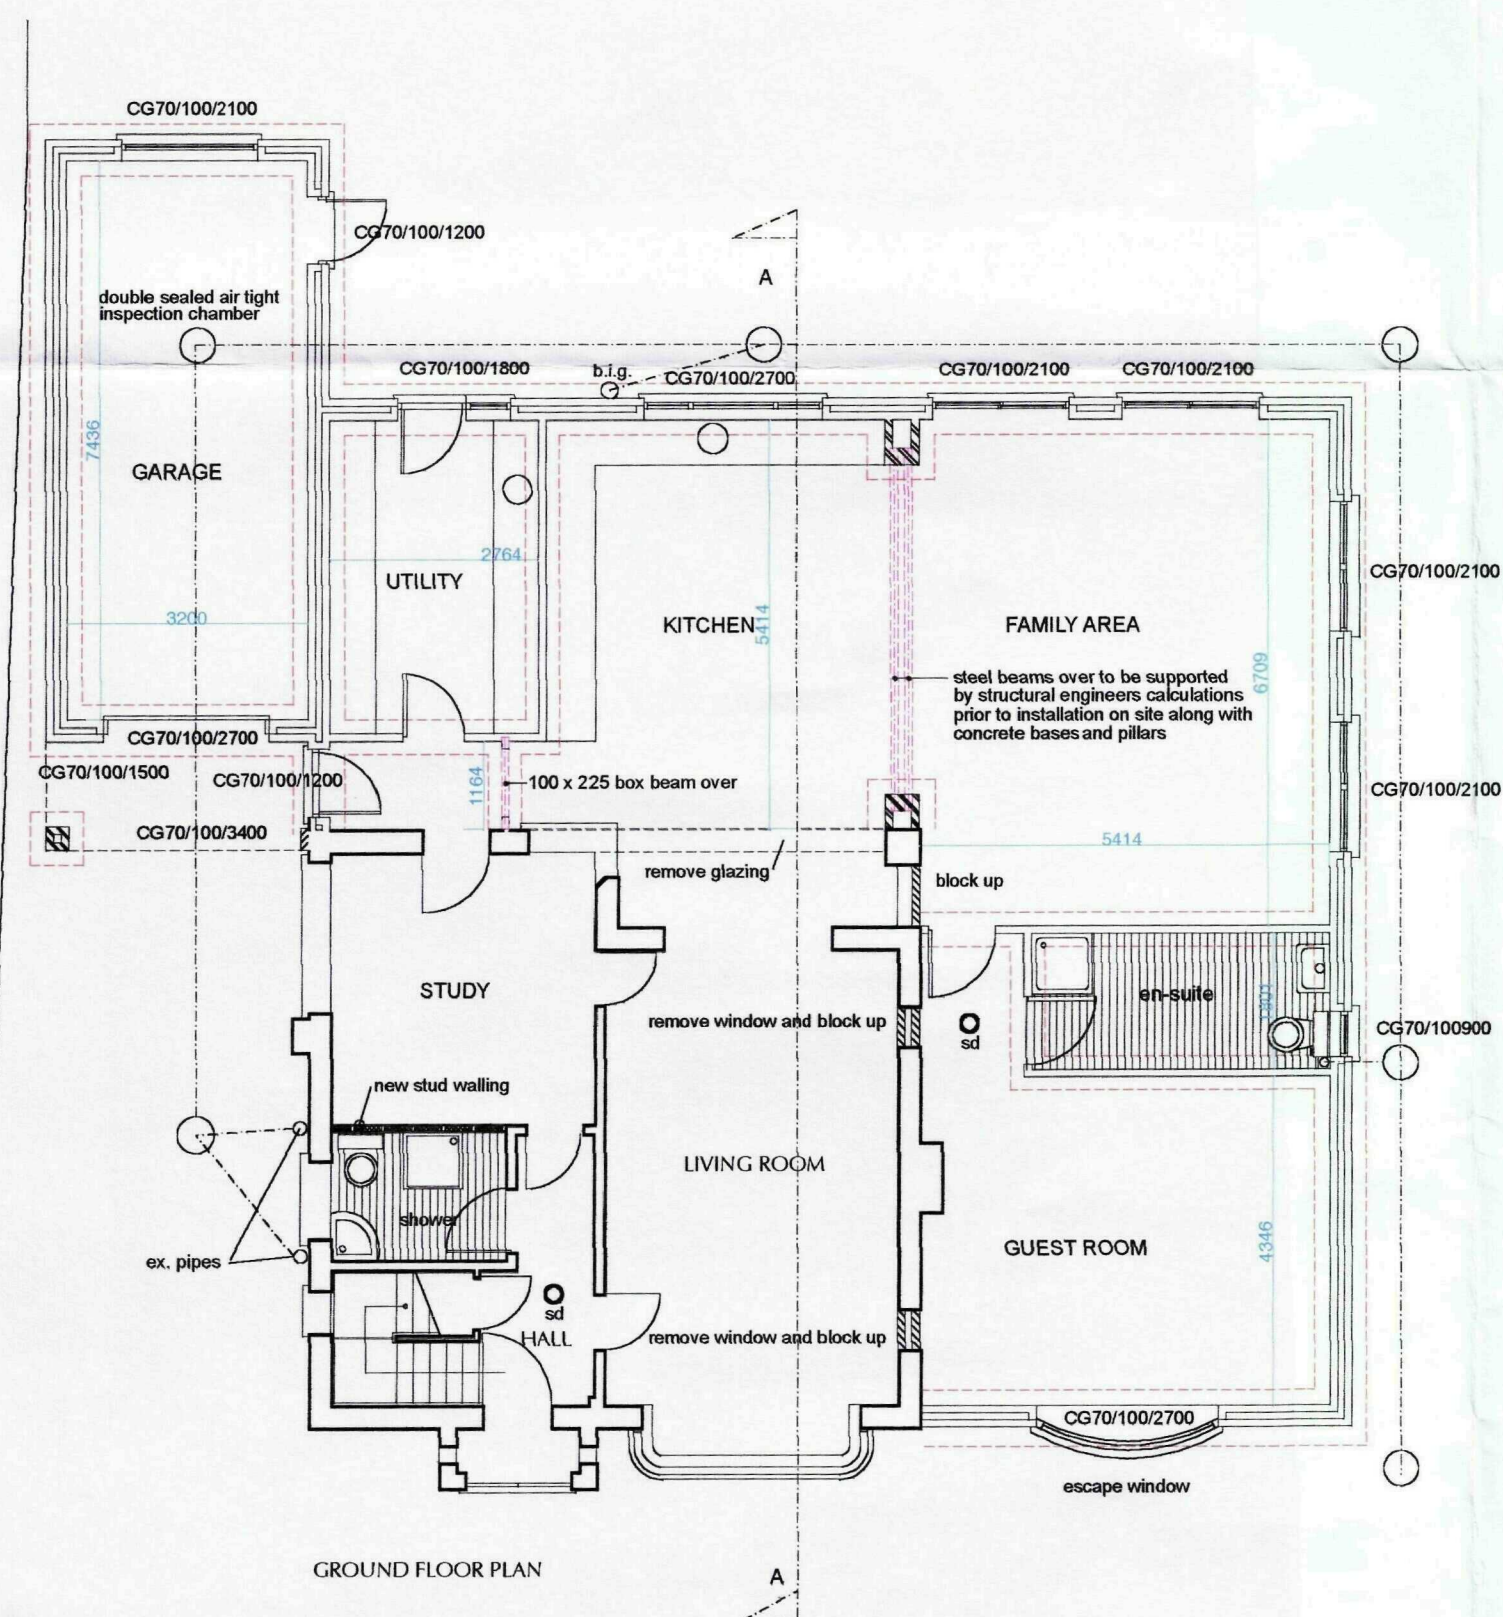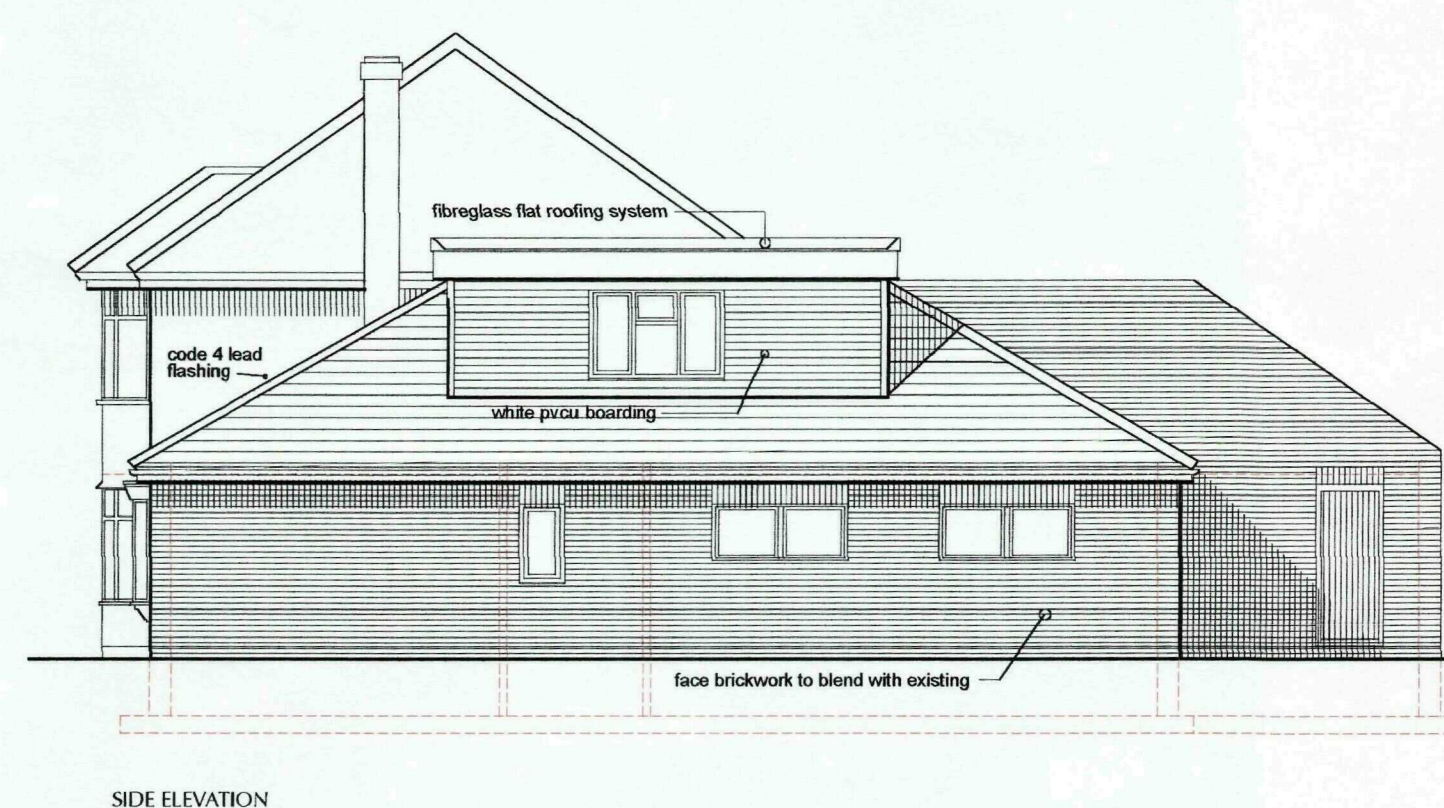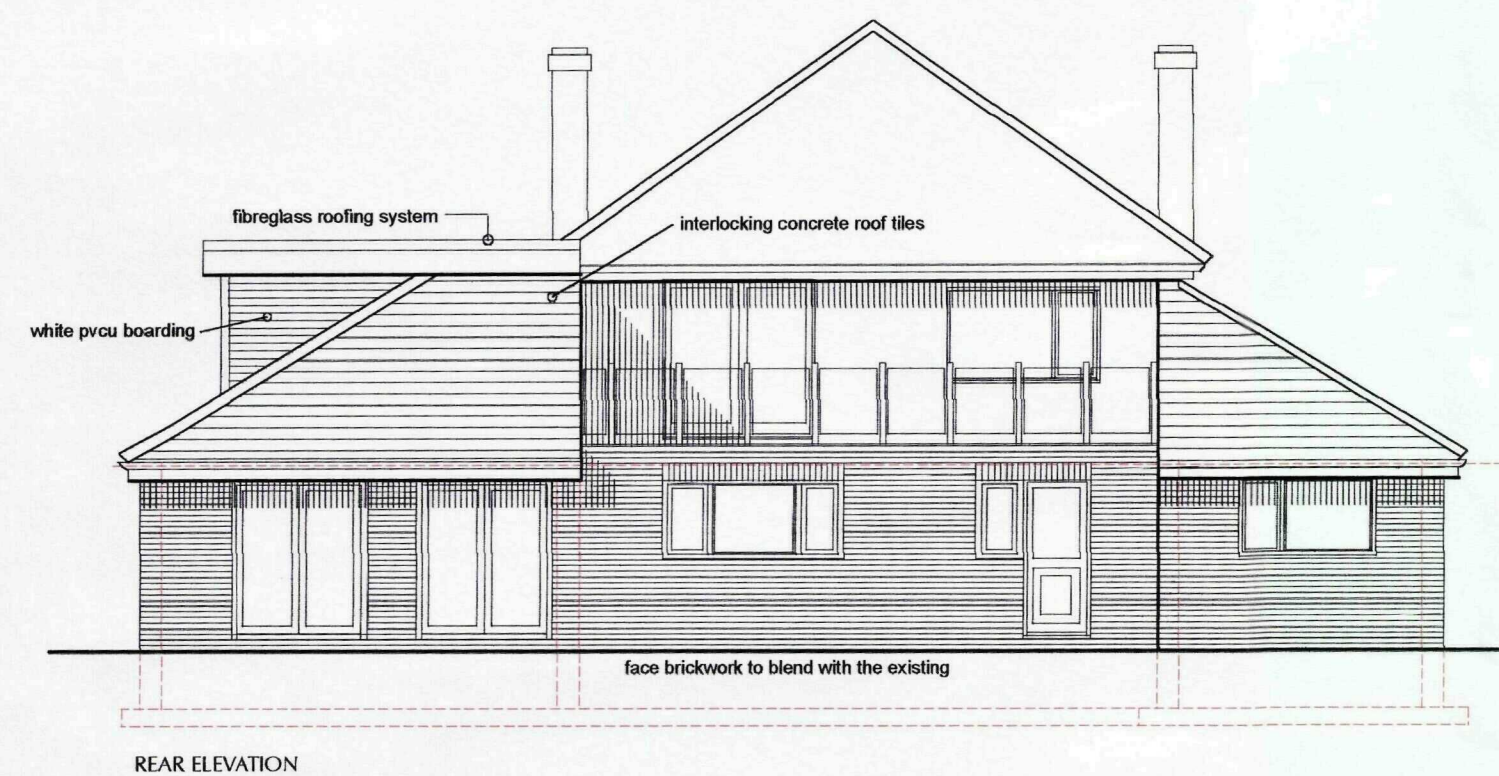

PROPOSED ALTERATIONS AND EXTENSIONS TO PROPERTY AT 77 SEAS END ROAD SURFLEET SPALDING Lincs. PE11 4DQ
FOR MR. A. LINDLEY

DWG. NO. 005 NOVEMBER 2009 SCALE 1:100

roger williams architectural design consultant
7 millers view old leake boston lincolnshire PE22 9QR
tel: 01205 872022 mobile 07767 888684
e-mail r.williams888@btinternet.com





REAR ELEVATION




SIDE ELEVATION




FRONT ELEVATION



SIDE ELEVATION

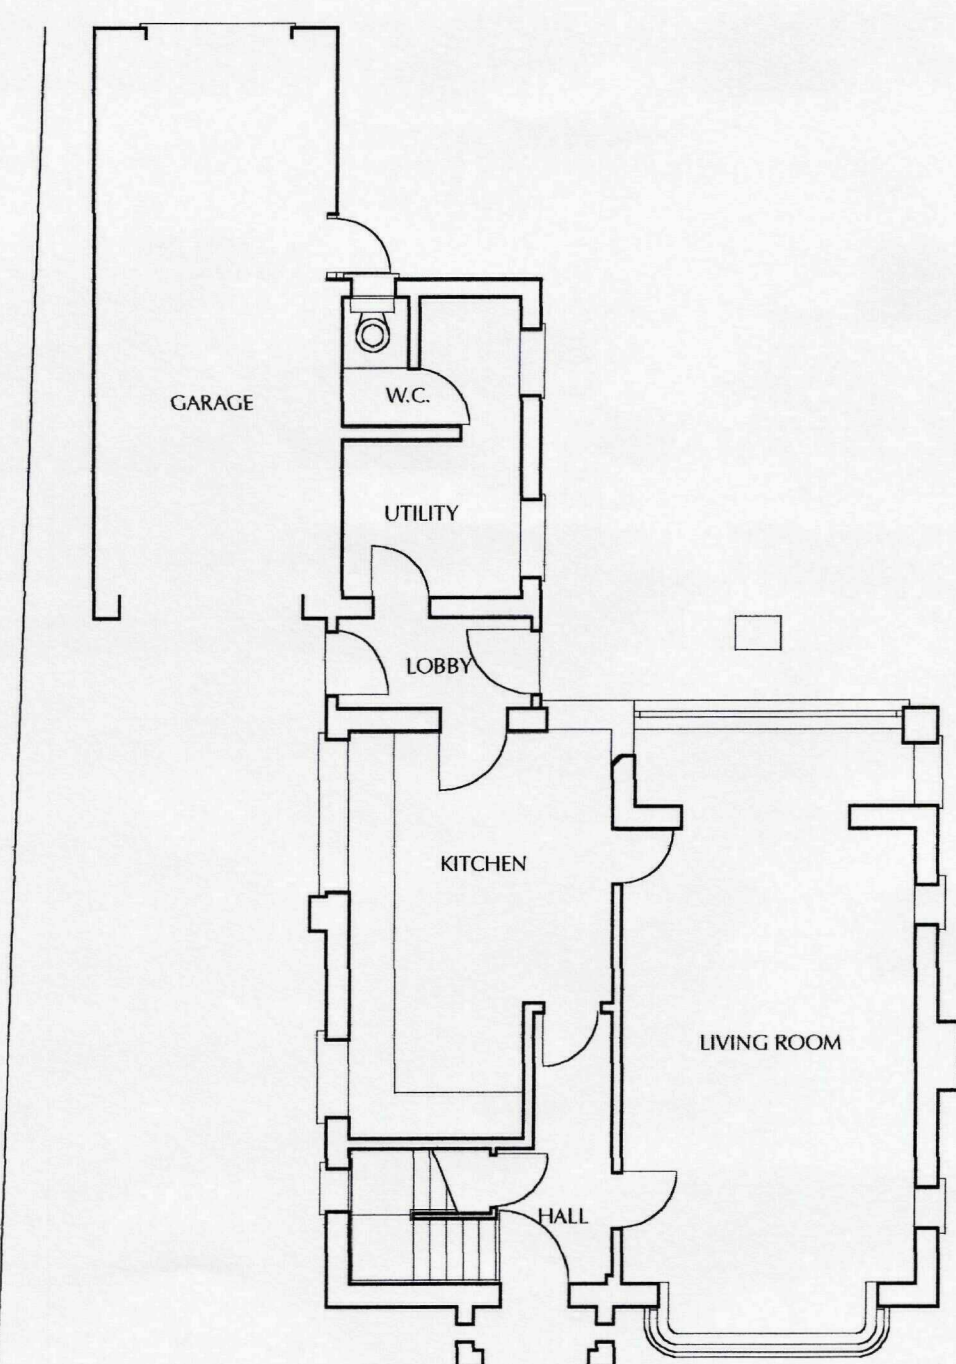

GROUND FLOOR PLAN

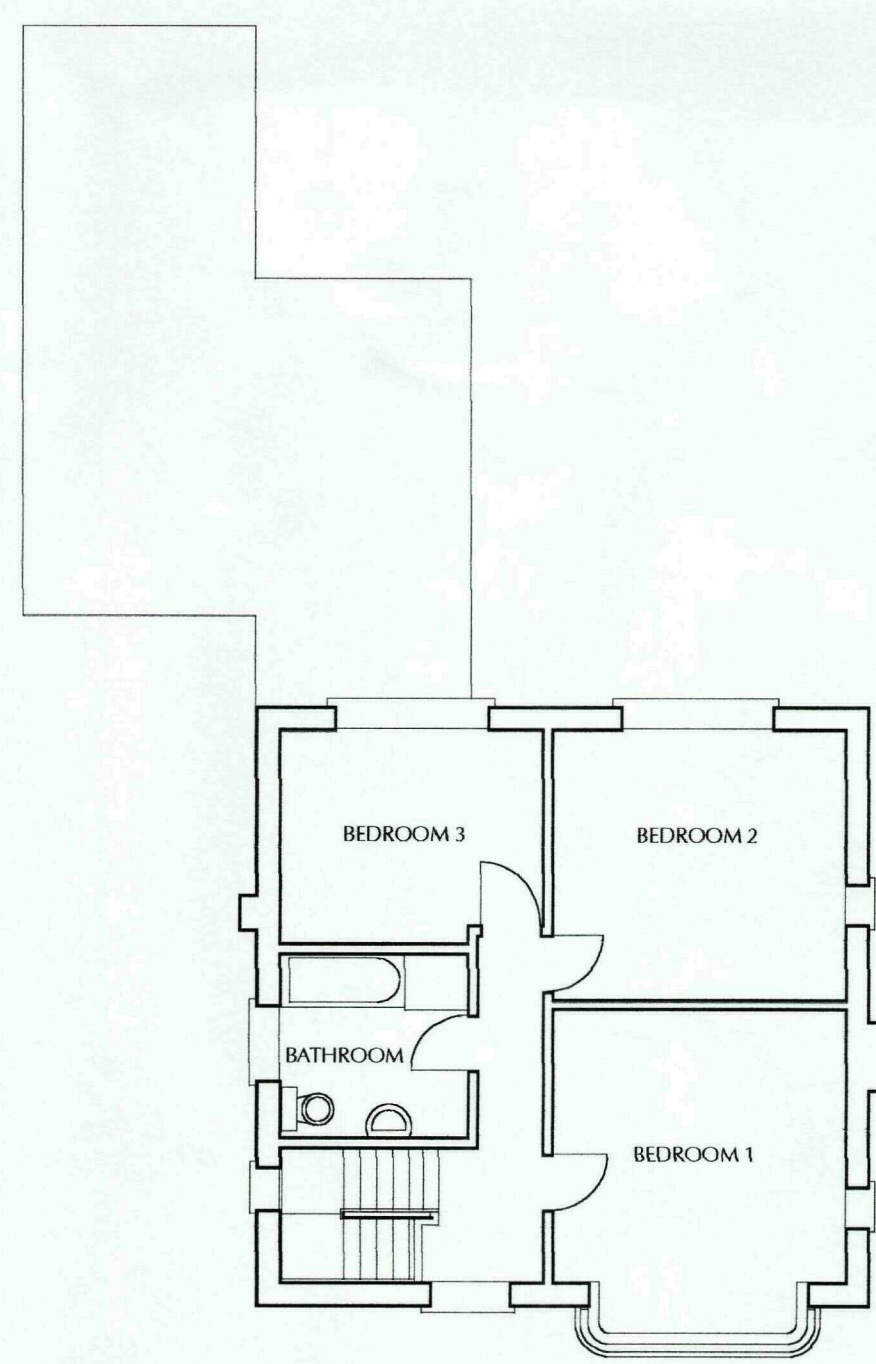

FIRST FLOOR PLAN

SHPC
Planning & Development
14 DEC 2009
Ref: 0976-09

PLAN AS EXISTING 77 SEAS END ROAD SURFLEET SPALDING LINCOLNSHIRE PE11 4DQ
SCALE: 1:100 DATE: FEBRUARY 2009 DWG. NO: 001

roger williams architectural design consultant
7 millers view old leake boston lincolnshire PE22 9QR
tel: 01205 872022 mobile 07767 886684
e-mail r.williams888@btinternet.com