



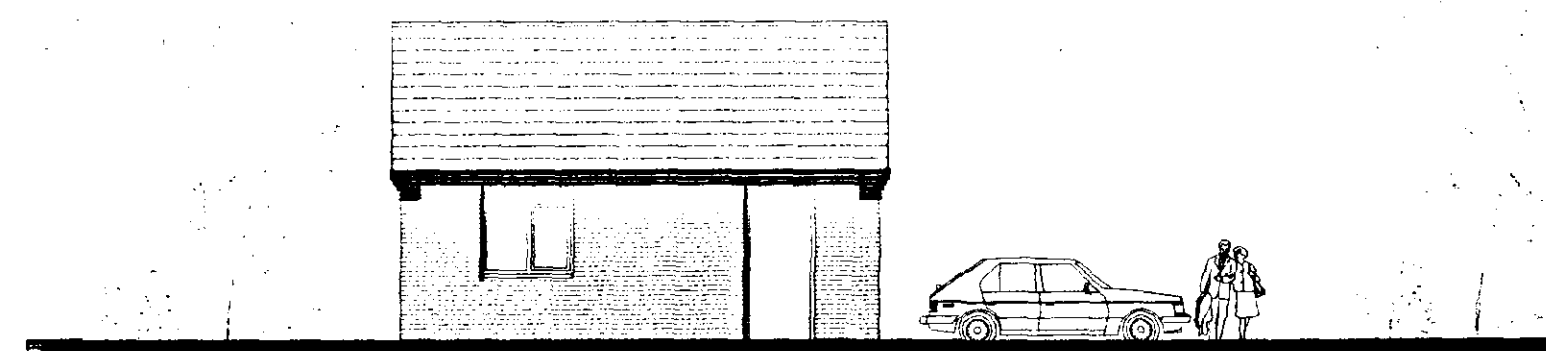


PROPOSED EAST ELEVATION

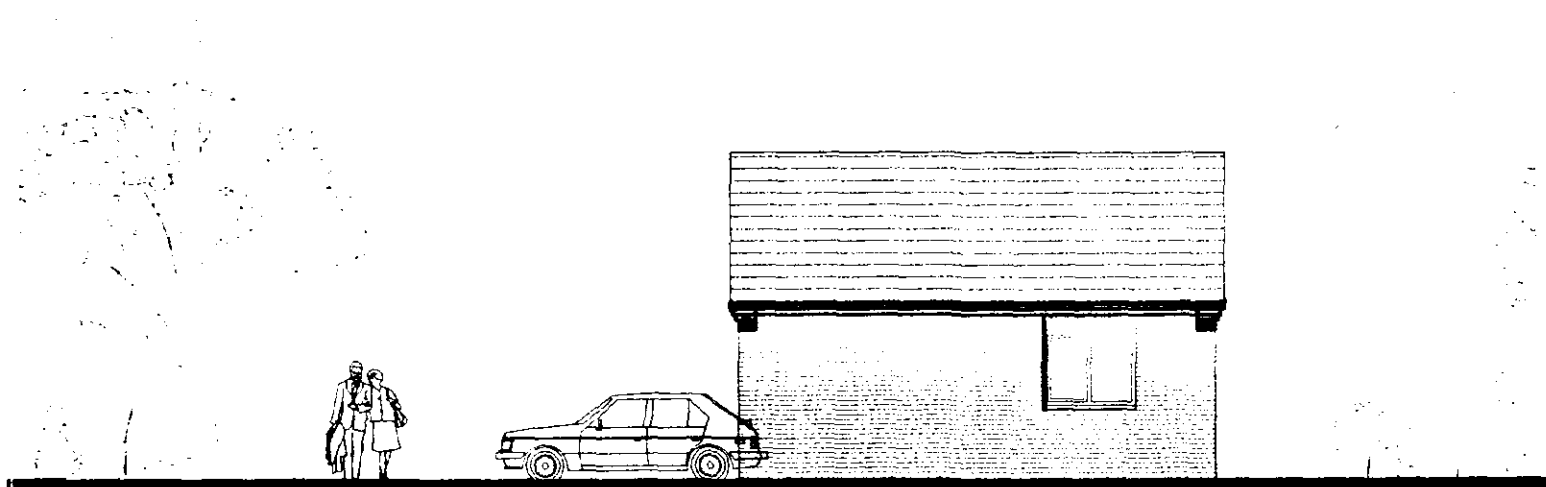


PROPOSED WEST ELEVATION




PROPOSED NORTH ELEVATION

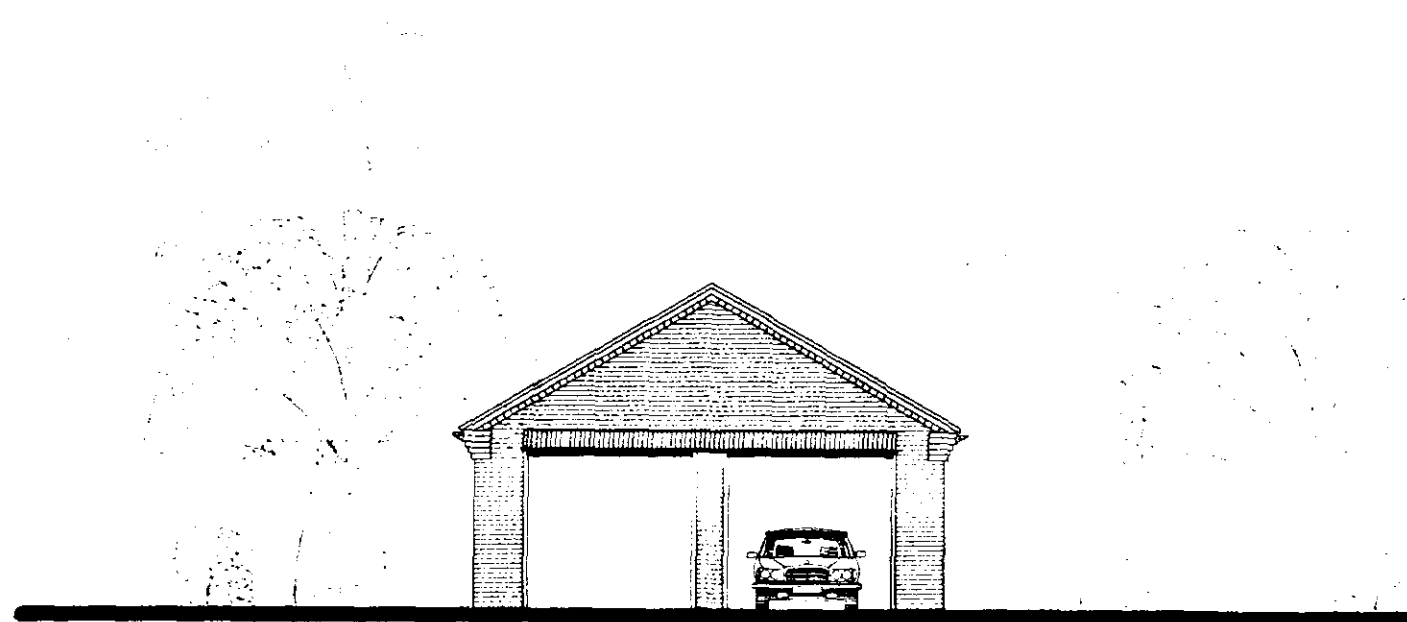


PROPOSED SOUTH ELEVATION

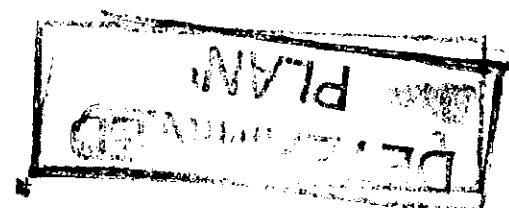


SHDC
Planning & Development
- 2 SEP 2002
Ref 983/02

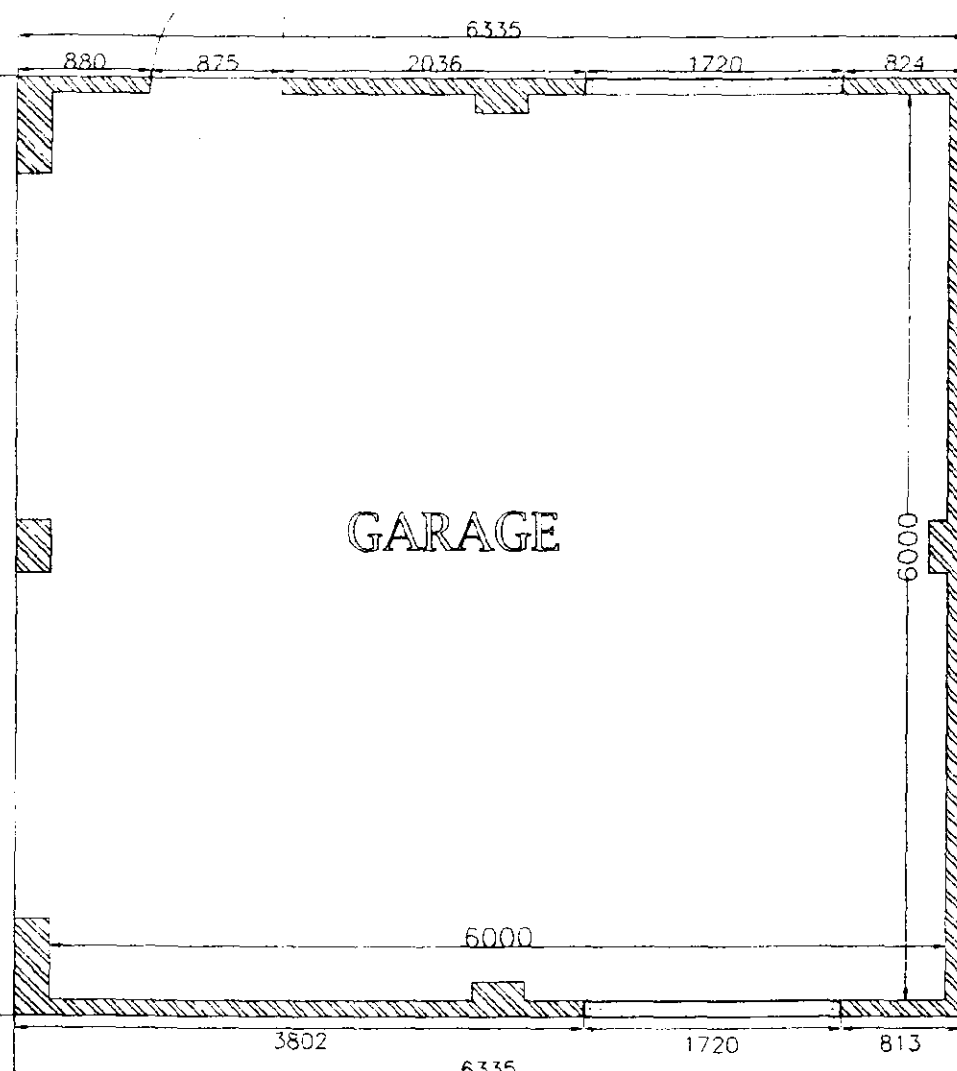

JOHN D LYNCH <i>partnership</i> CHARTERED ARCHITECTS 	
Client:- Mr D Rodgers	
Project:- Alterations and extensions to Glenfield	
Drawings New Garage	
Date : Aug 2002	Drawn JDL
Job No. 1568	Drawing No. AD2
Scale. 1:100, 1:50	Revision No.

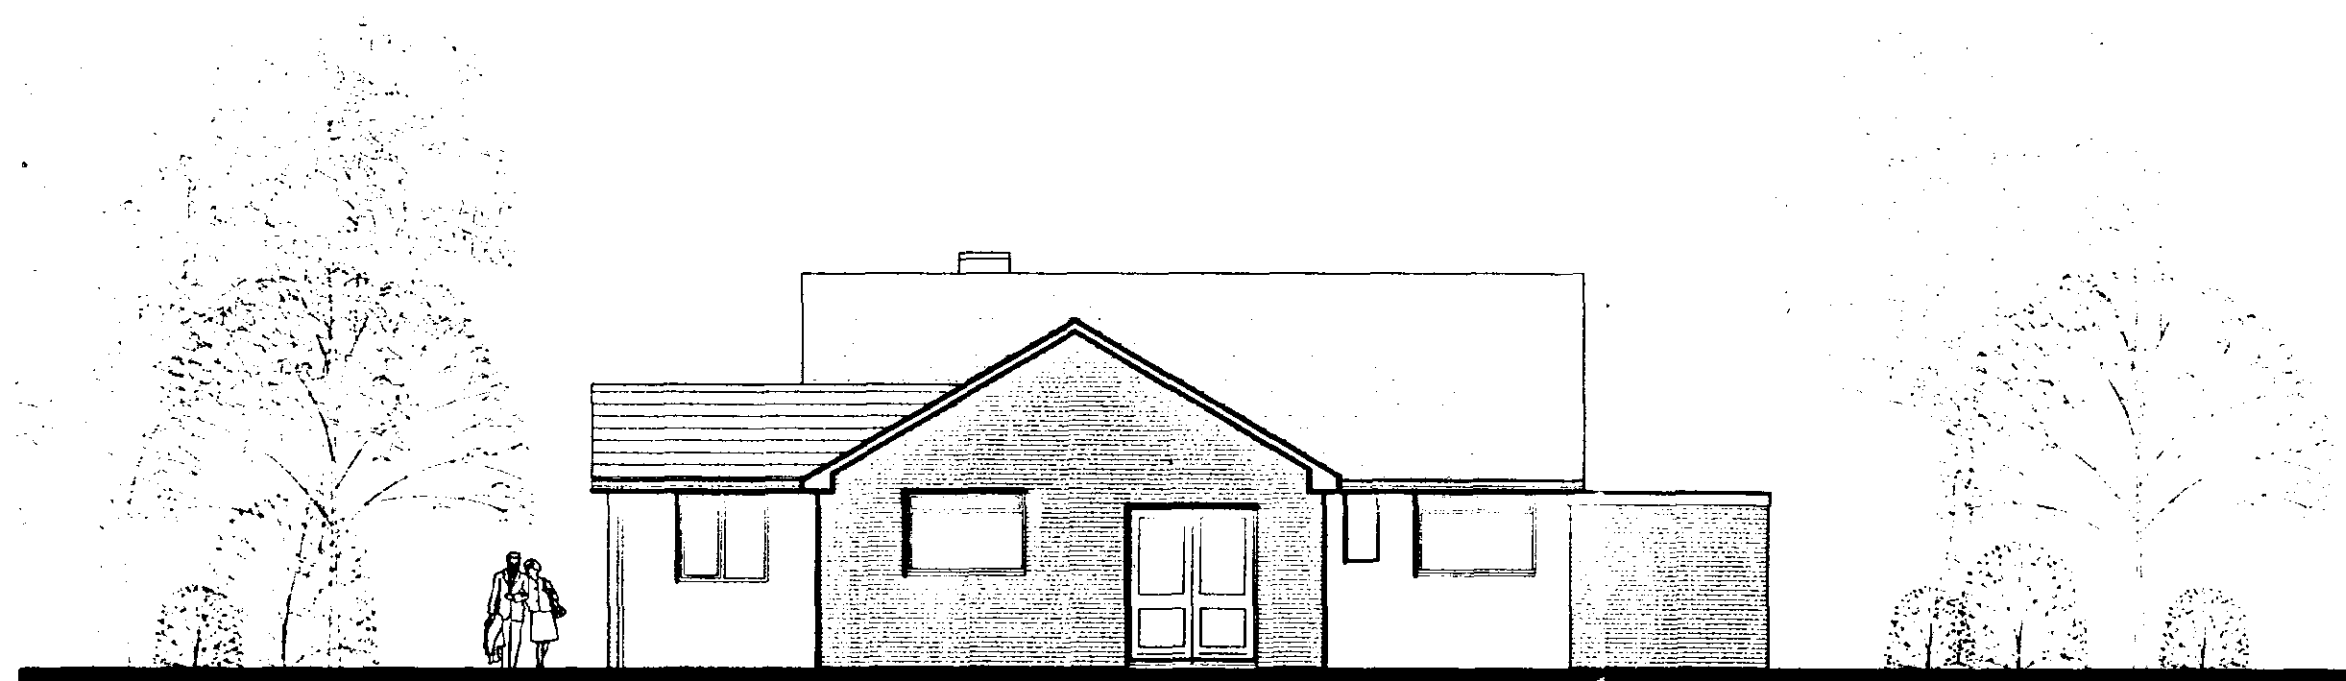


EXISTING NORTH ELEVATION

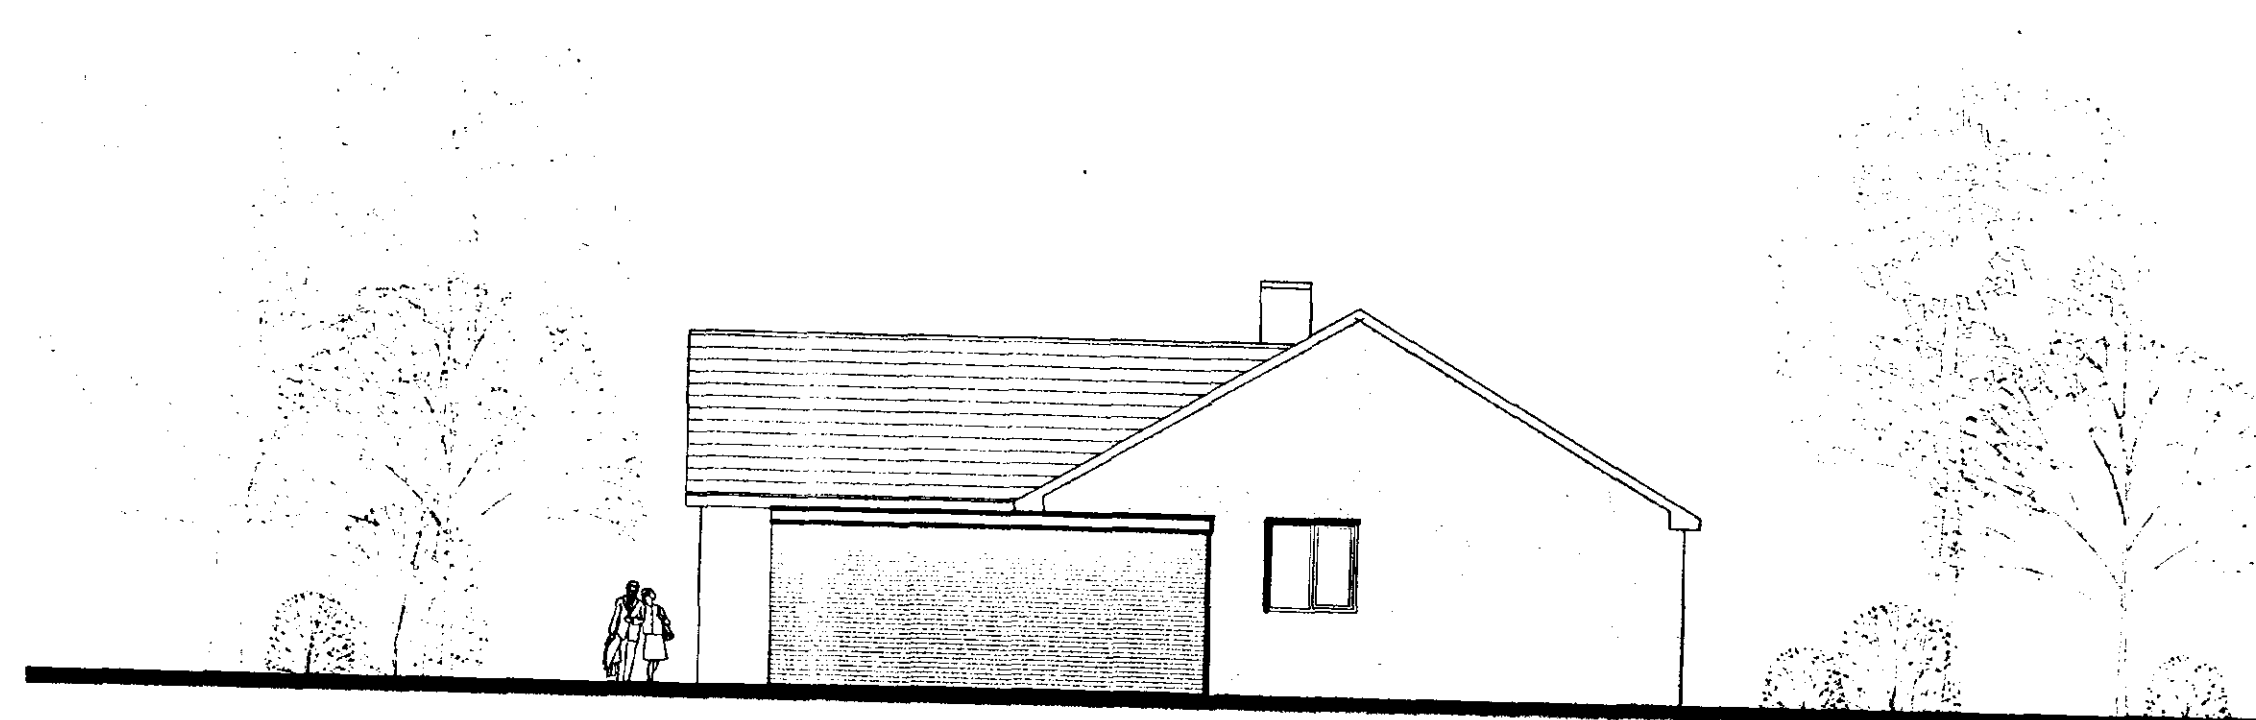



EXISTING WEST ELEVATION




EXISTING EAST ELEVATION

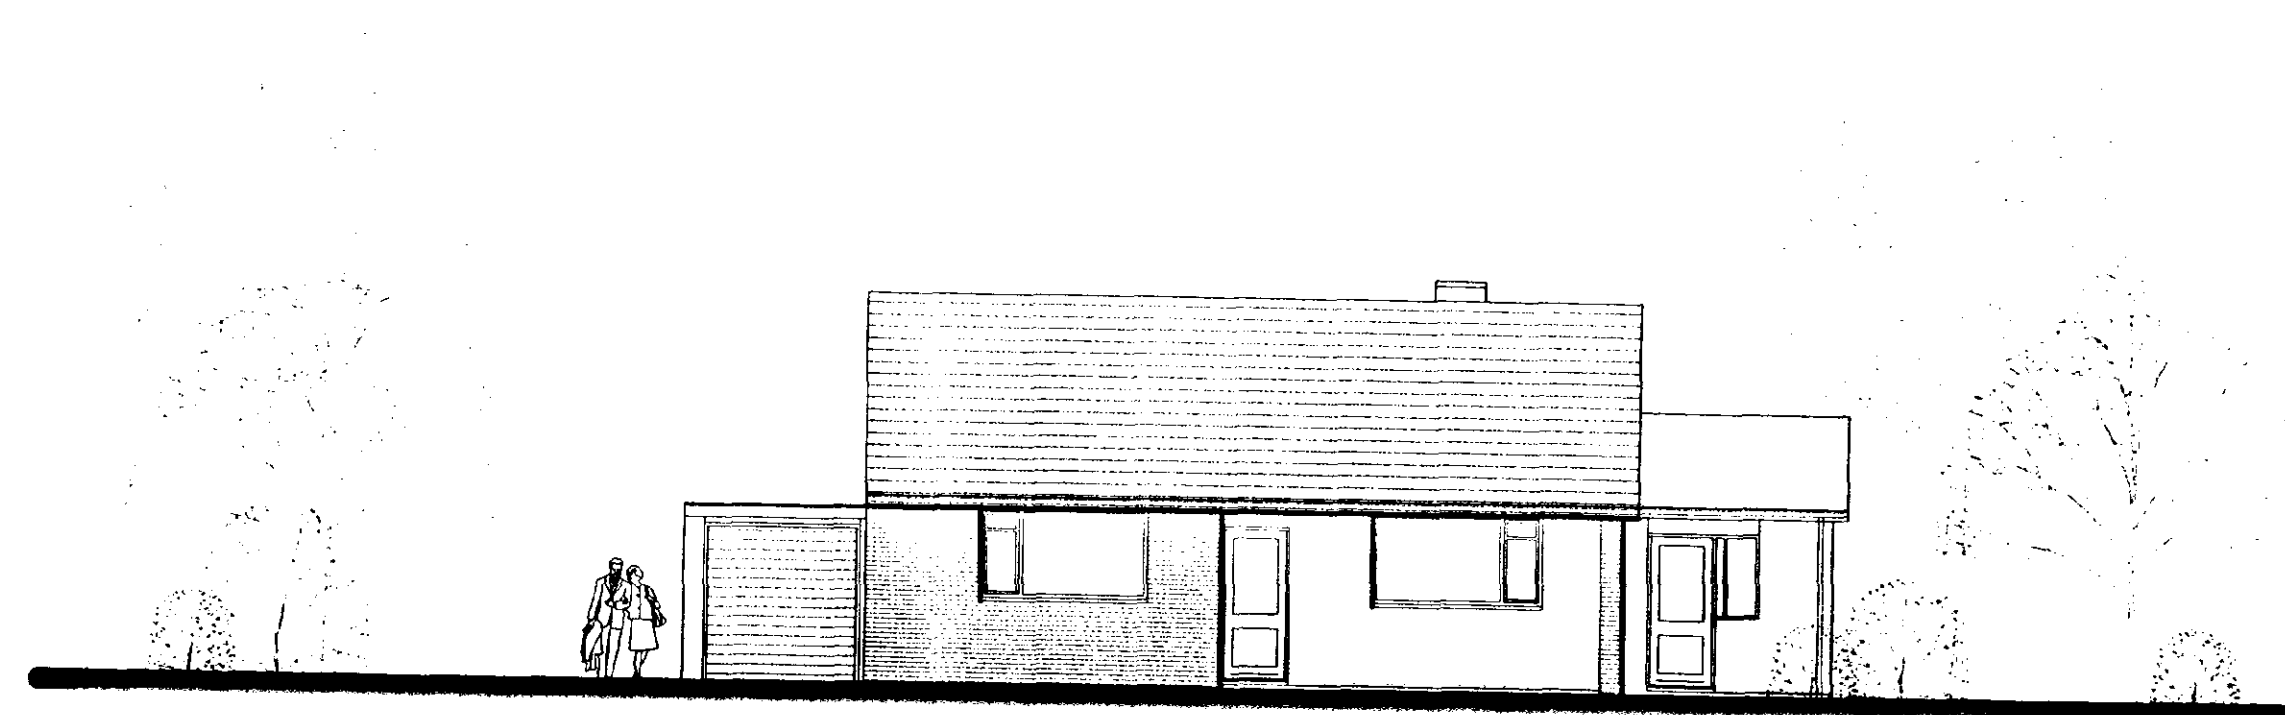

EXISTING SOUTH ELEVATION

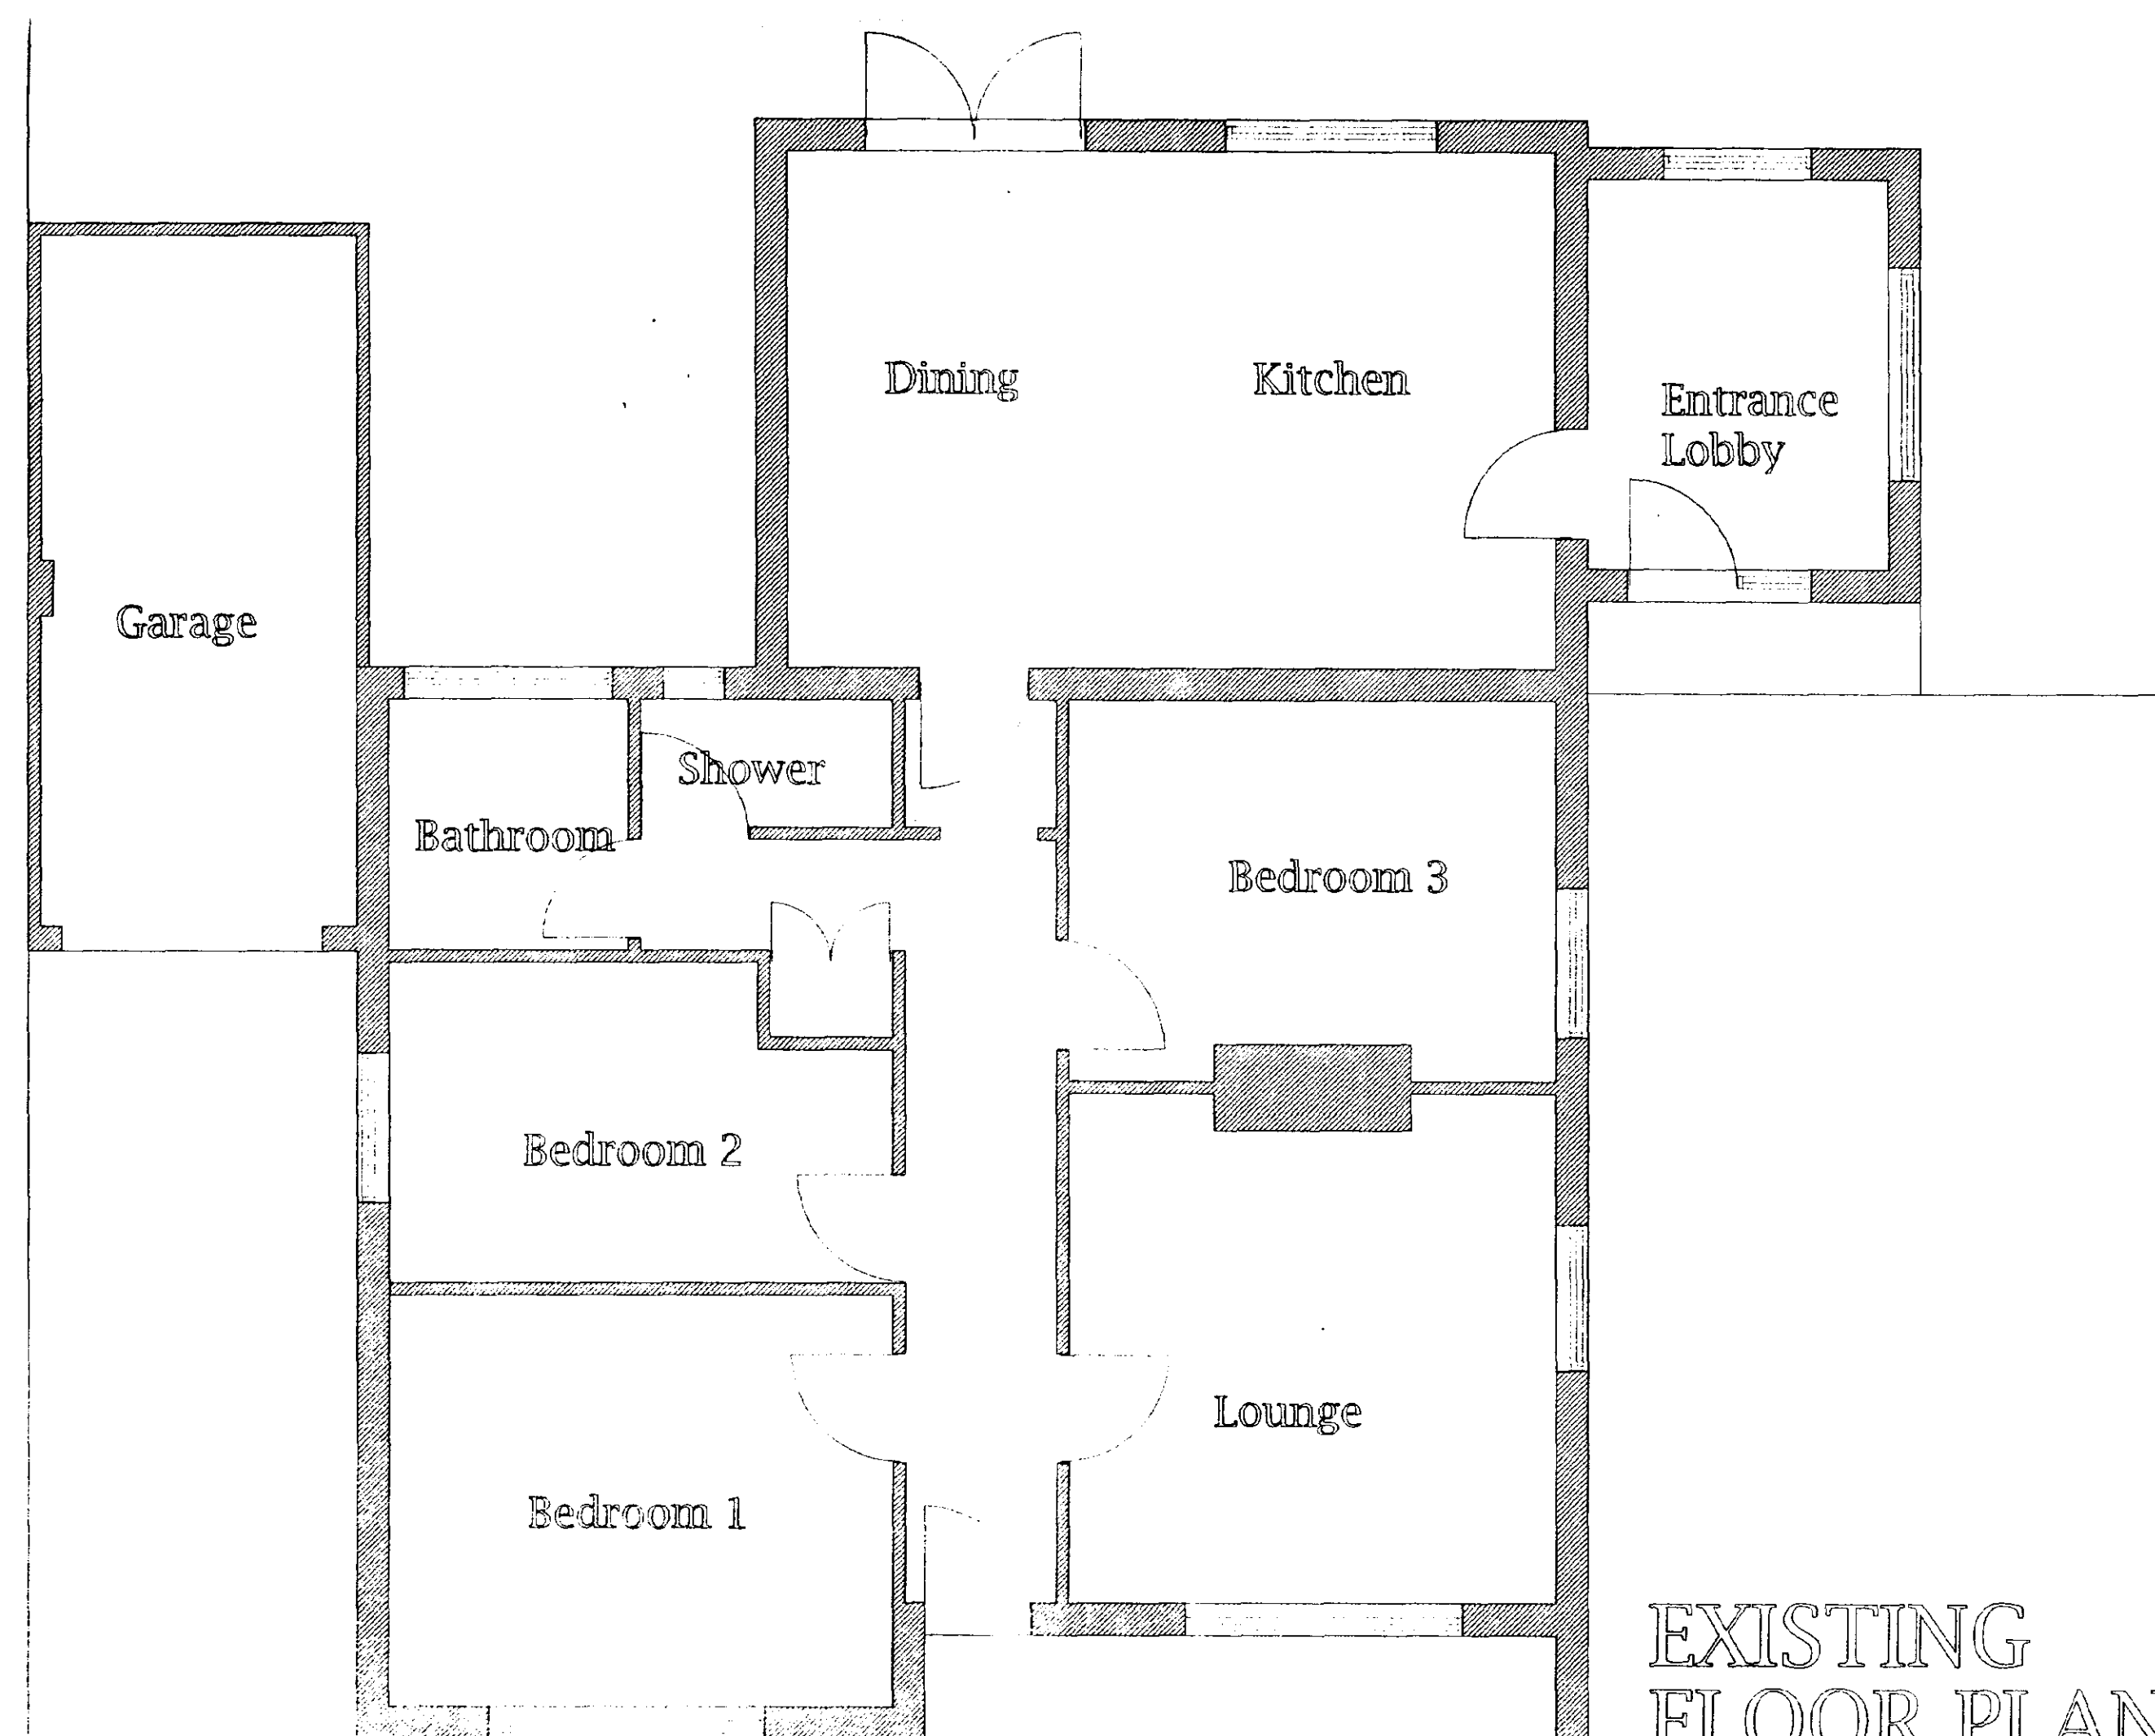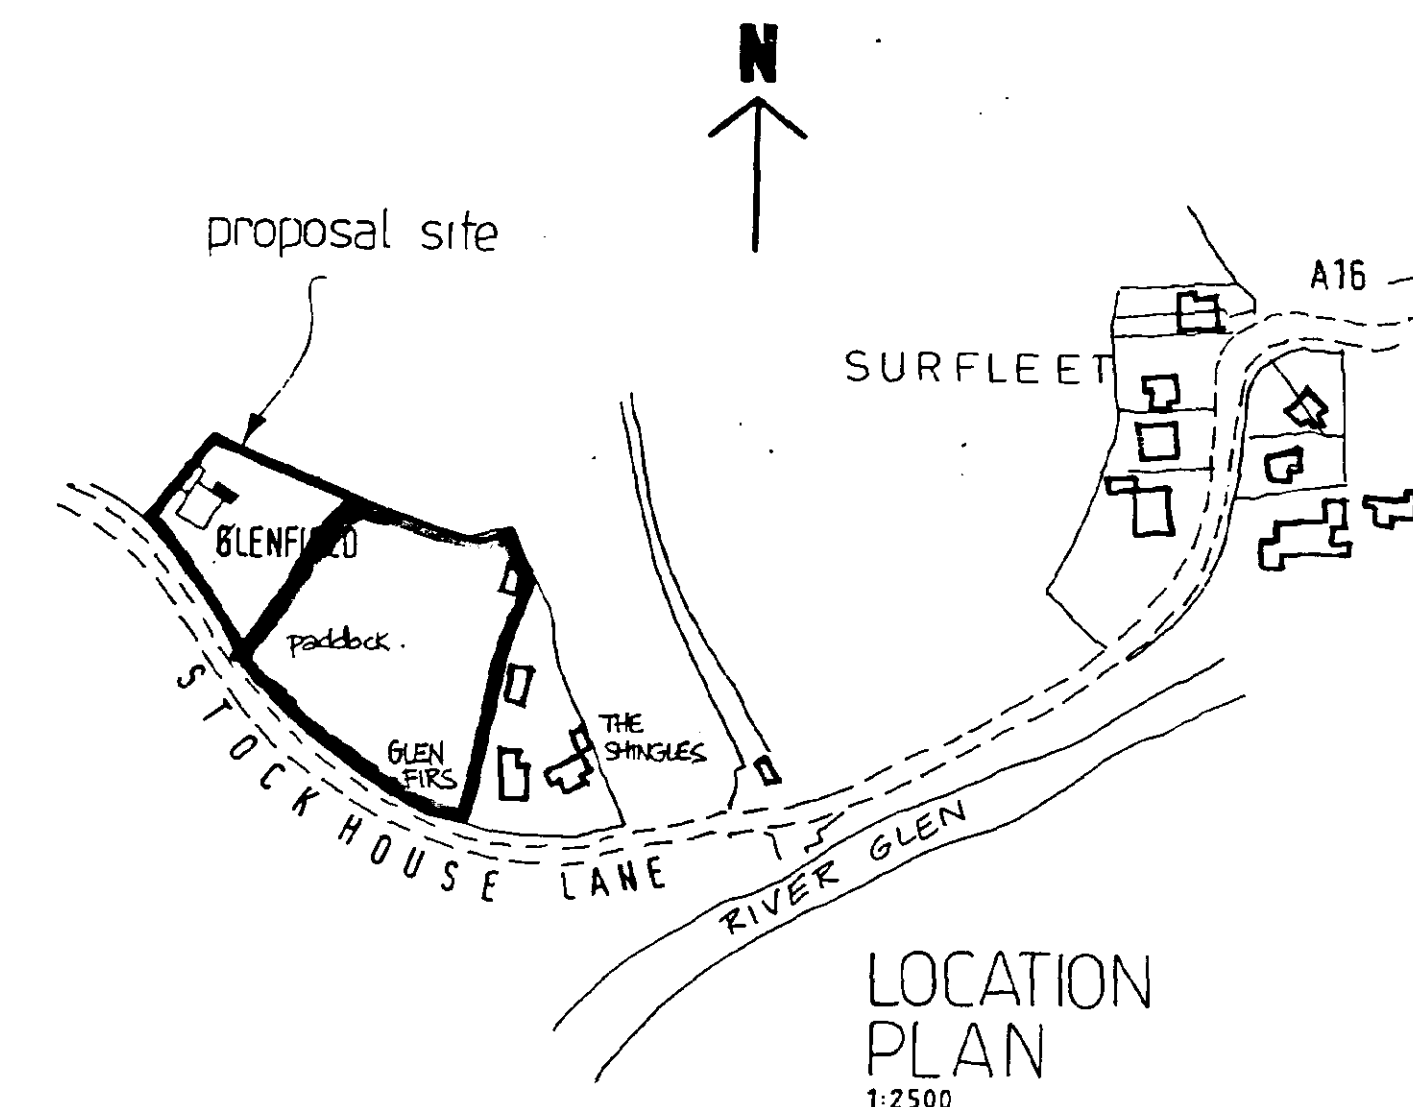


EXISTING FLOOR PLAN

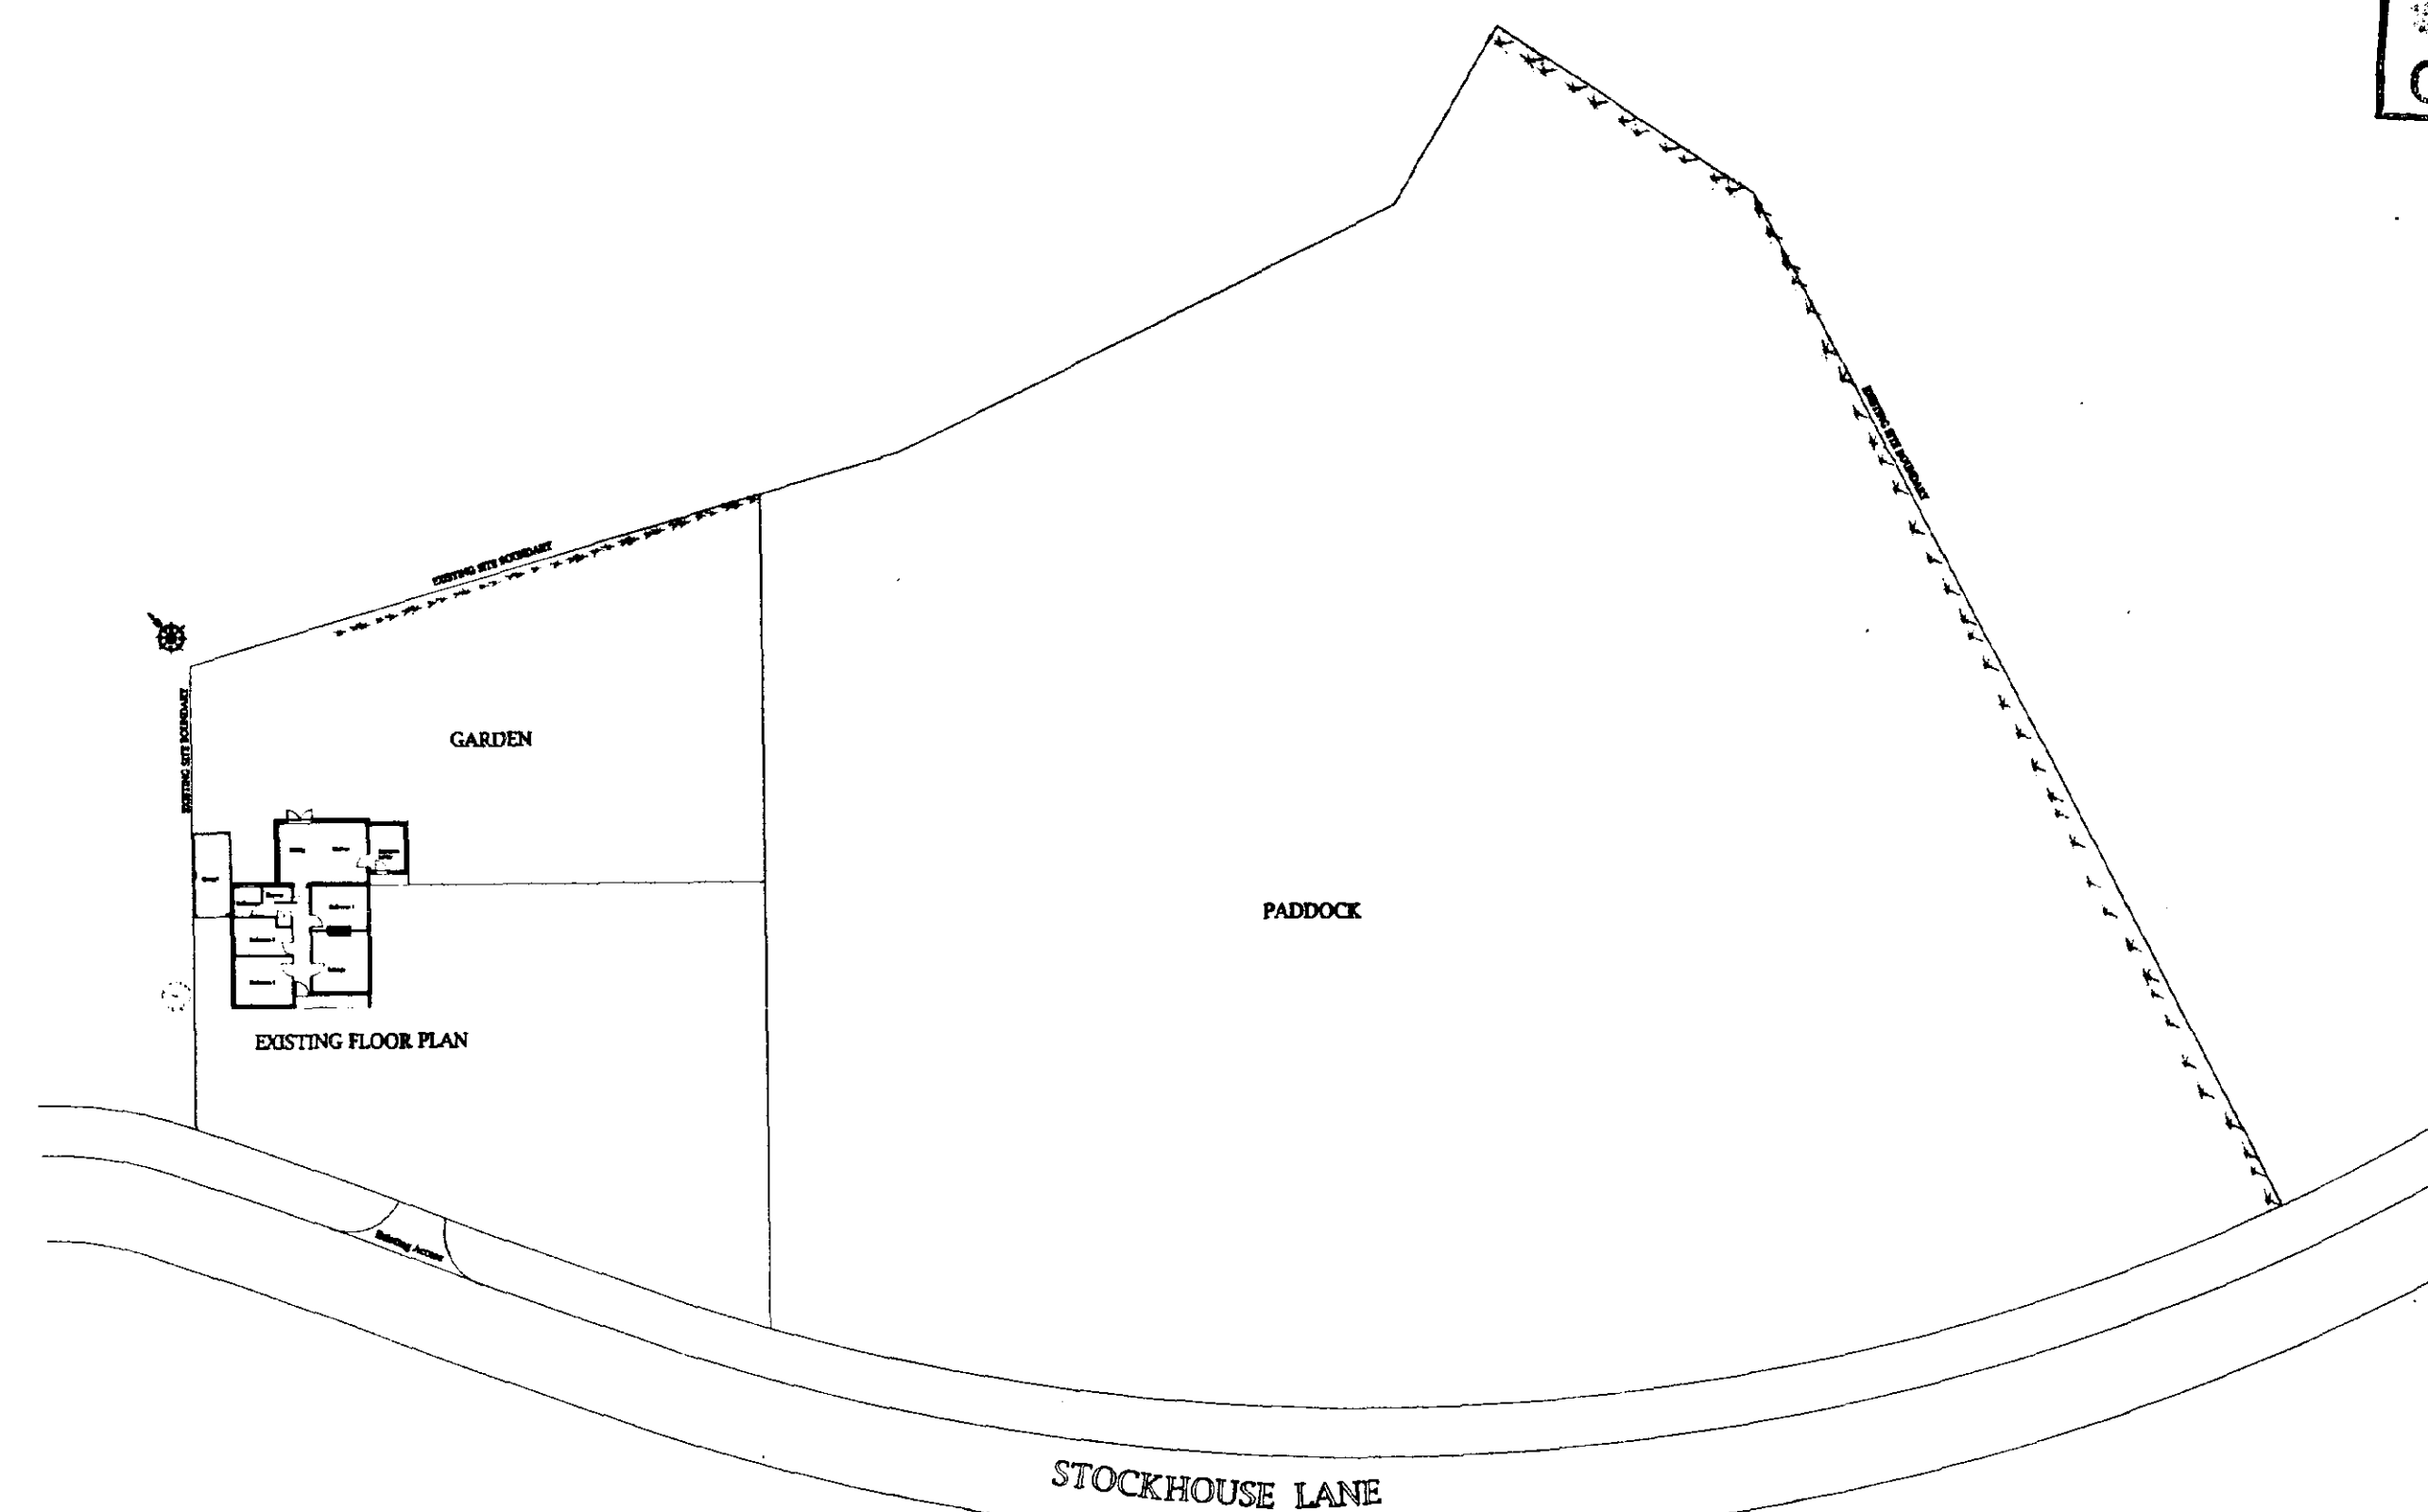


SITE PLAN
Scale 1:500




JOHN D LYNCH partnership CHARTERED ARCHITECTS	
Client:- Mr D Rodgers	
Project:- Alterations and Extensions to Glenfield	
Drawings Existing plans and elevations	
Date:- Aug 2002	Drawn JDL
Job No. 1568	Drawing No. AL1
Scale: 1:500, 1:100 1:2500	Revision No.

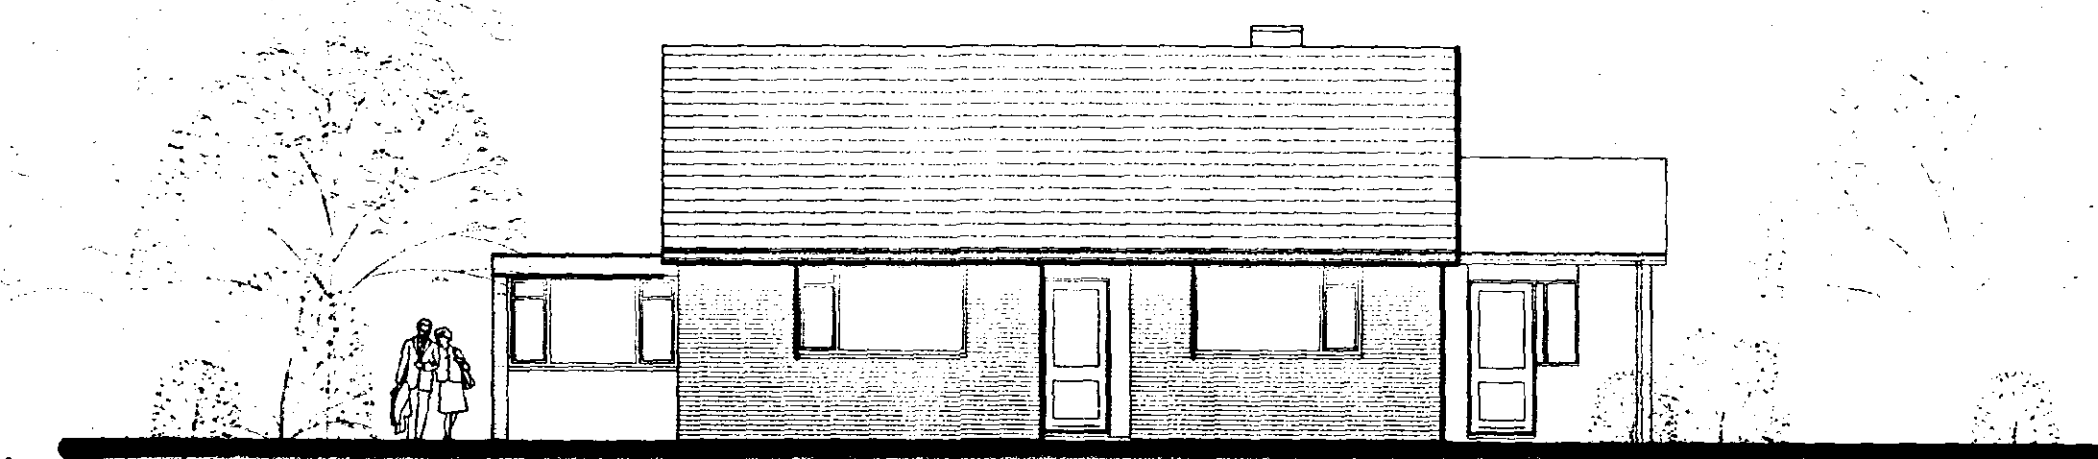

PROPOSED SOUTH ELEVATION

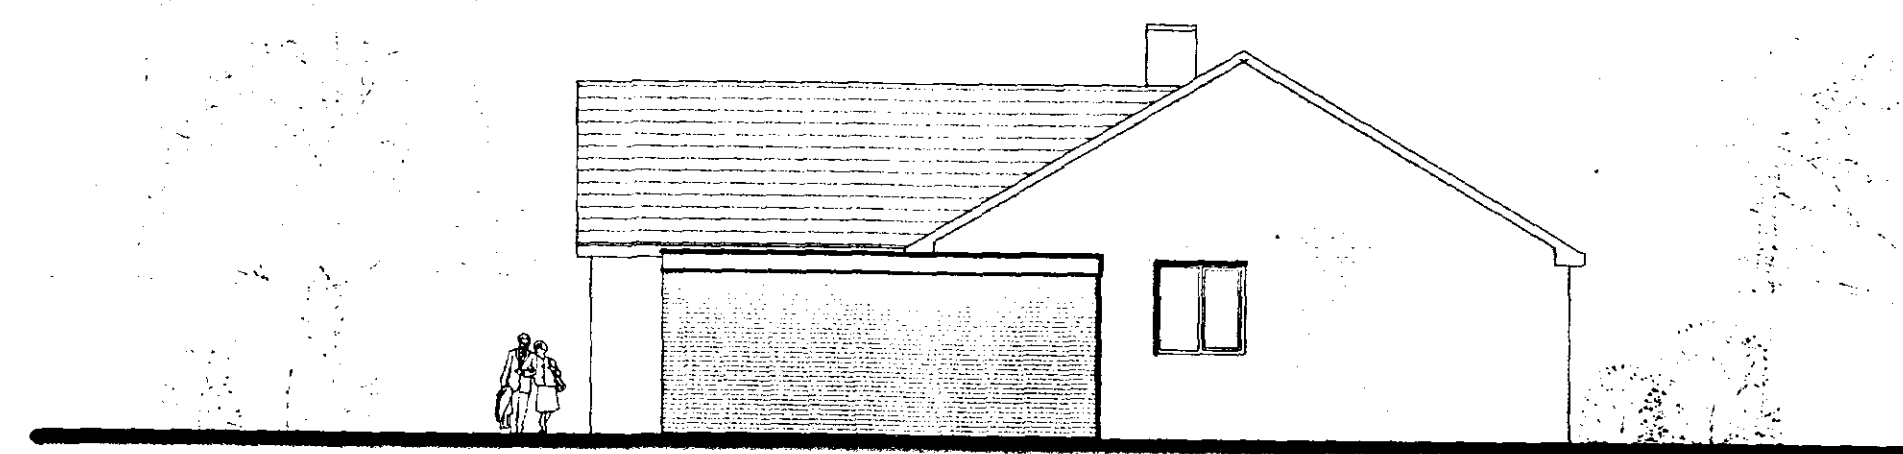


PROPOSED WEST ELEVATION

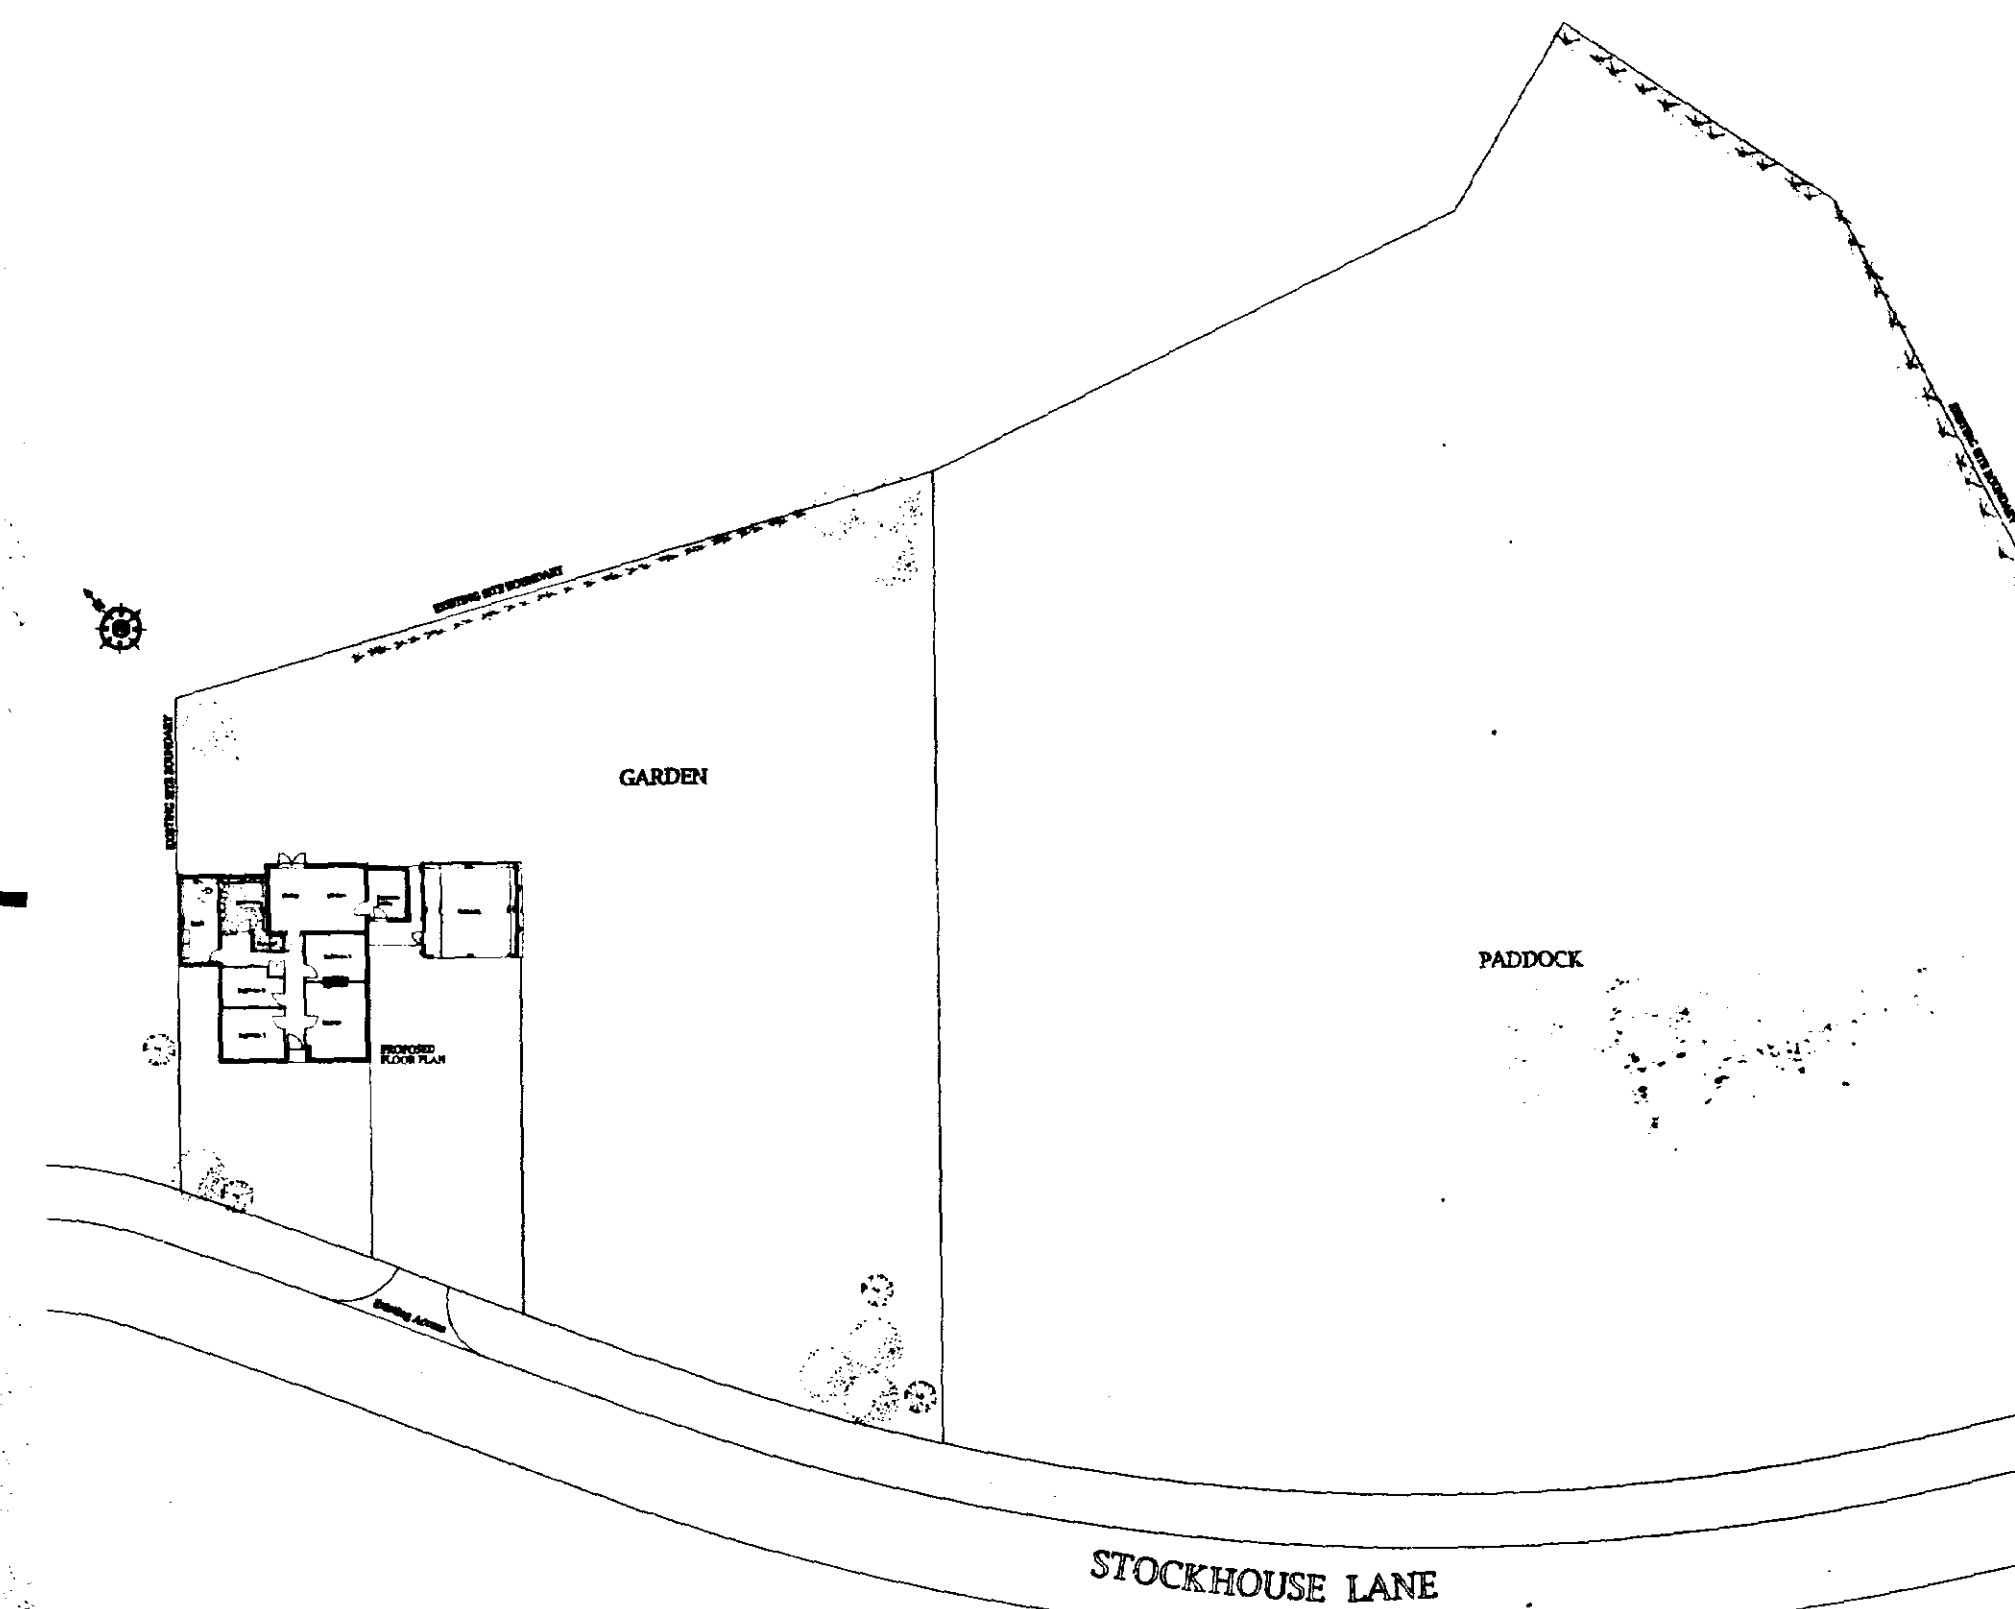


PROPOSED SITE PLAN
Scale 1:500




PROPOSED NORTH ELEVATION

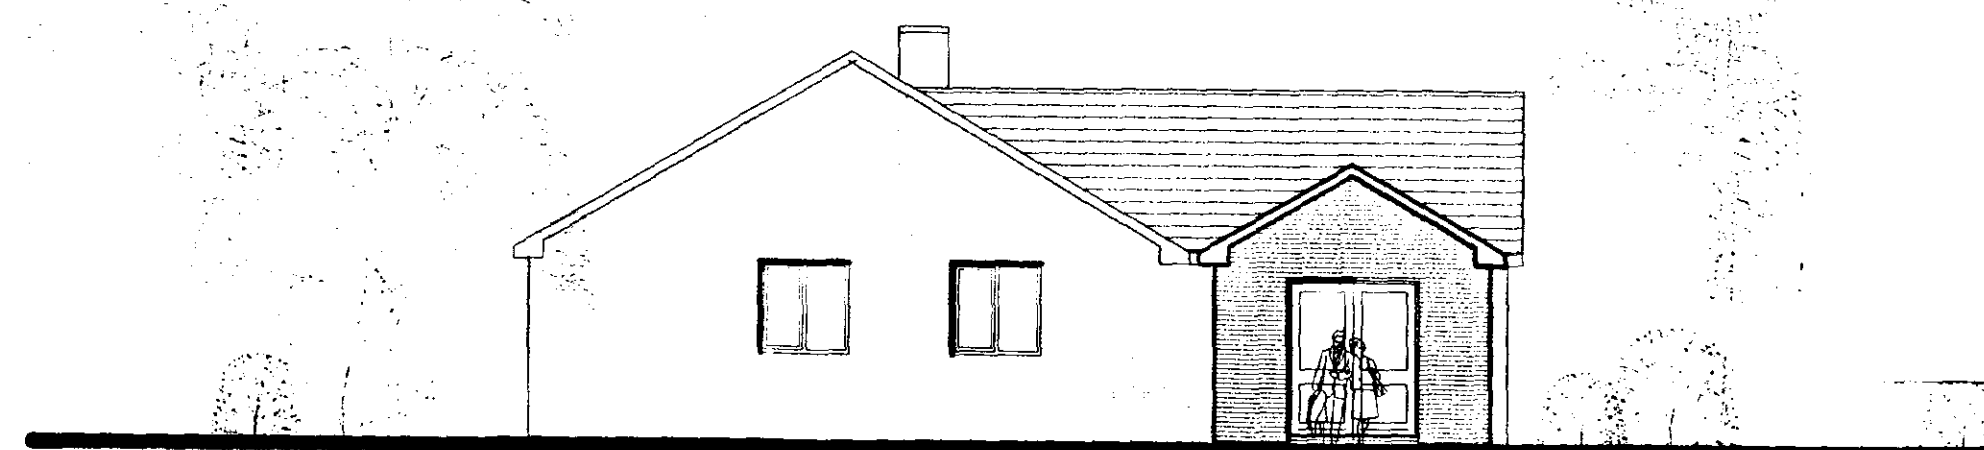

PROPOSED EAST ELEVATION

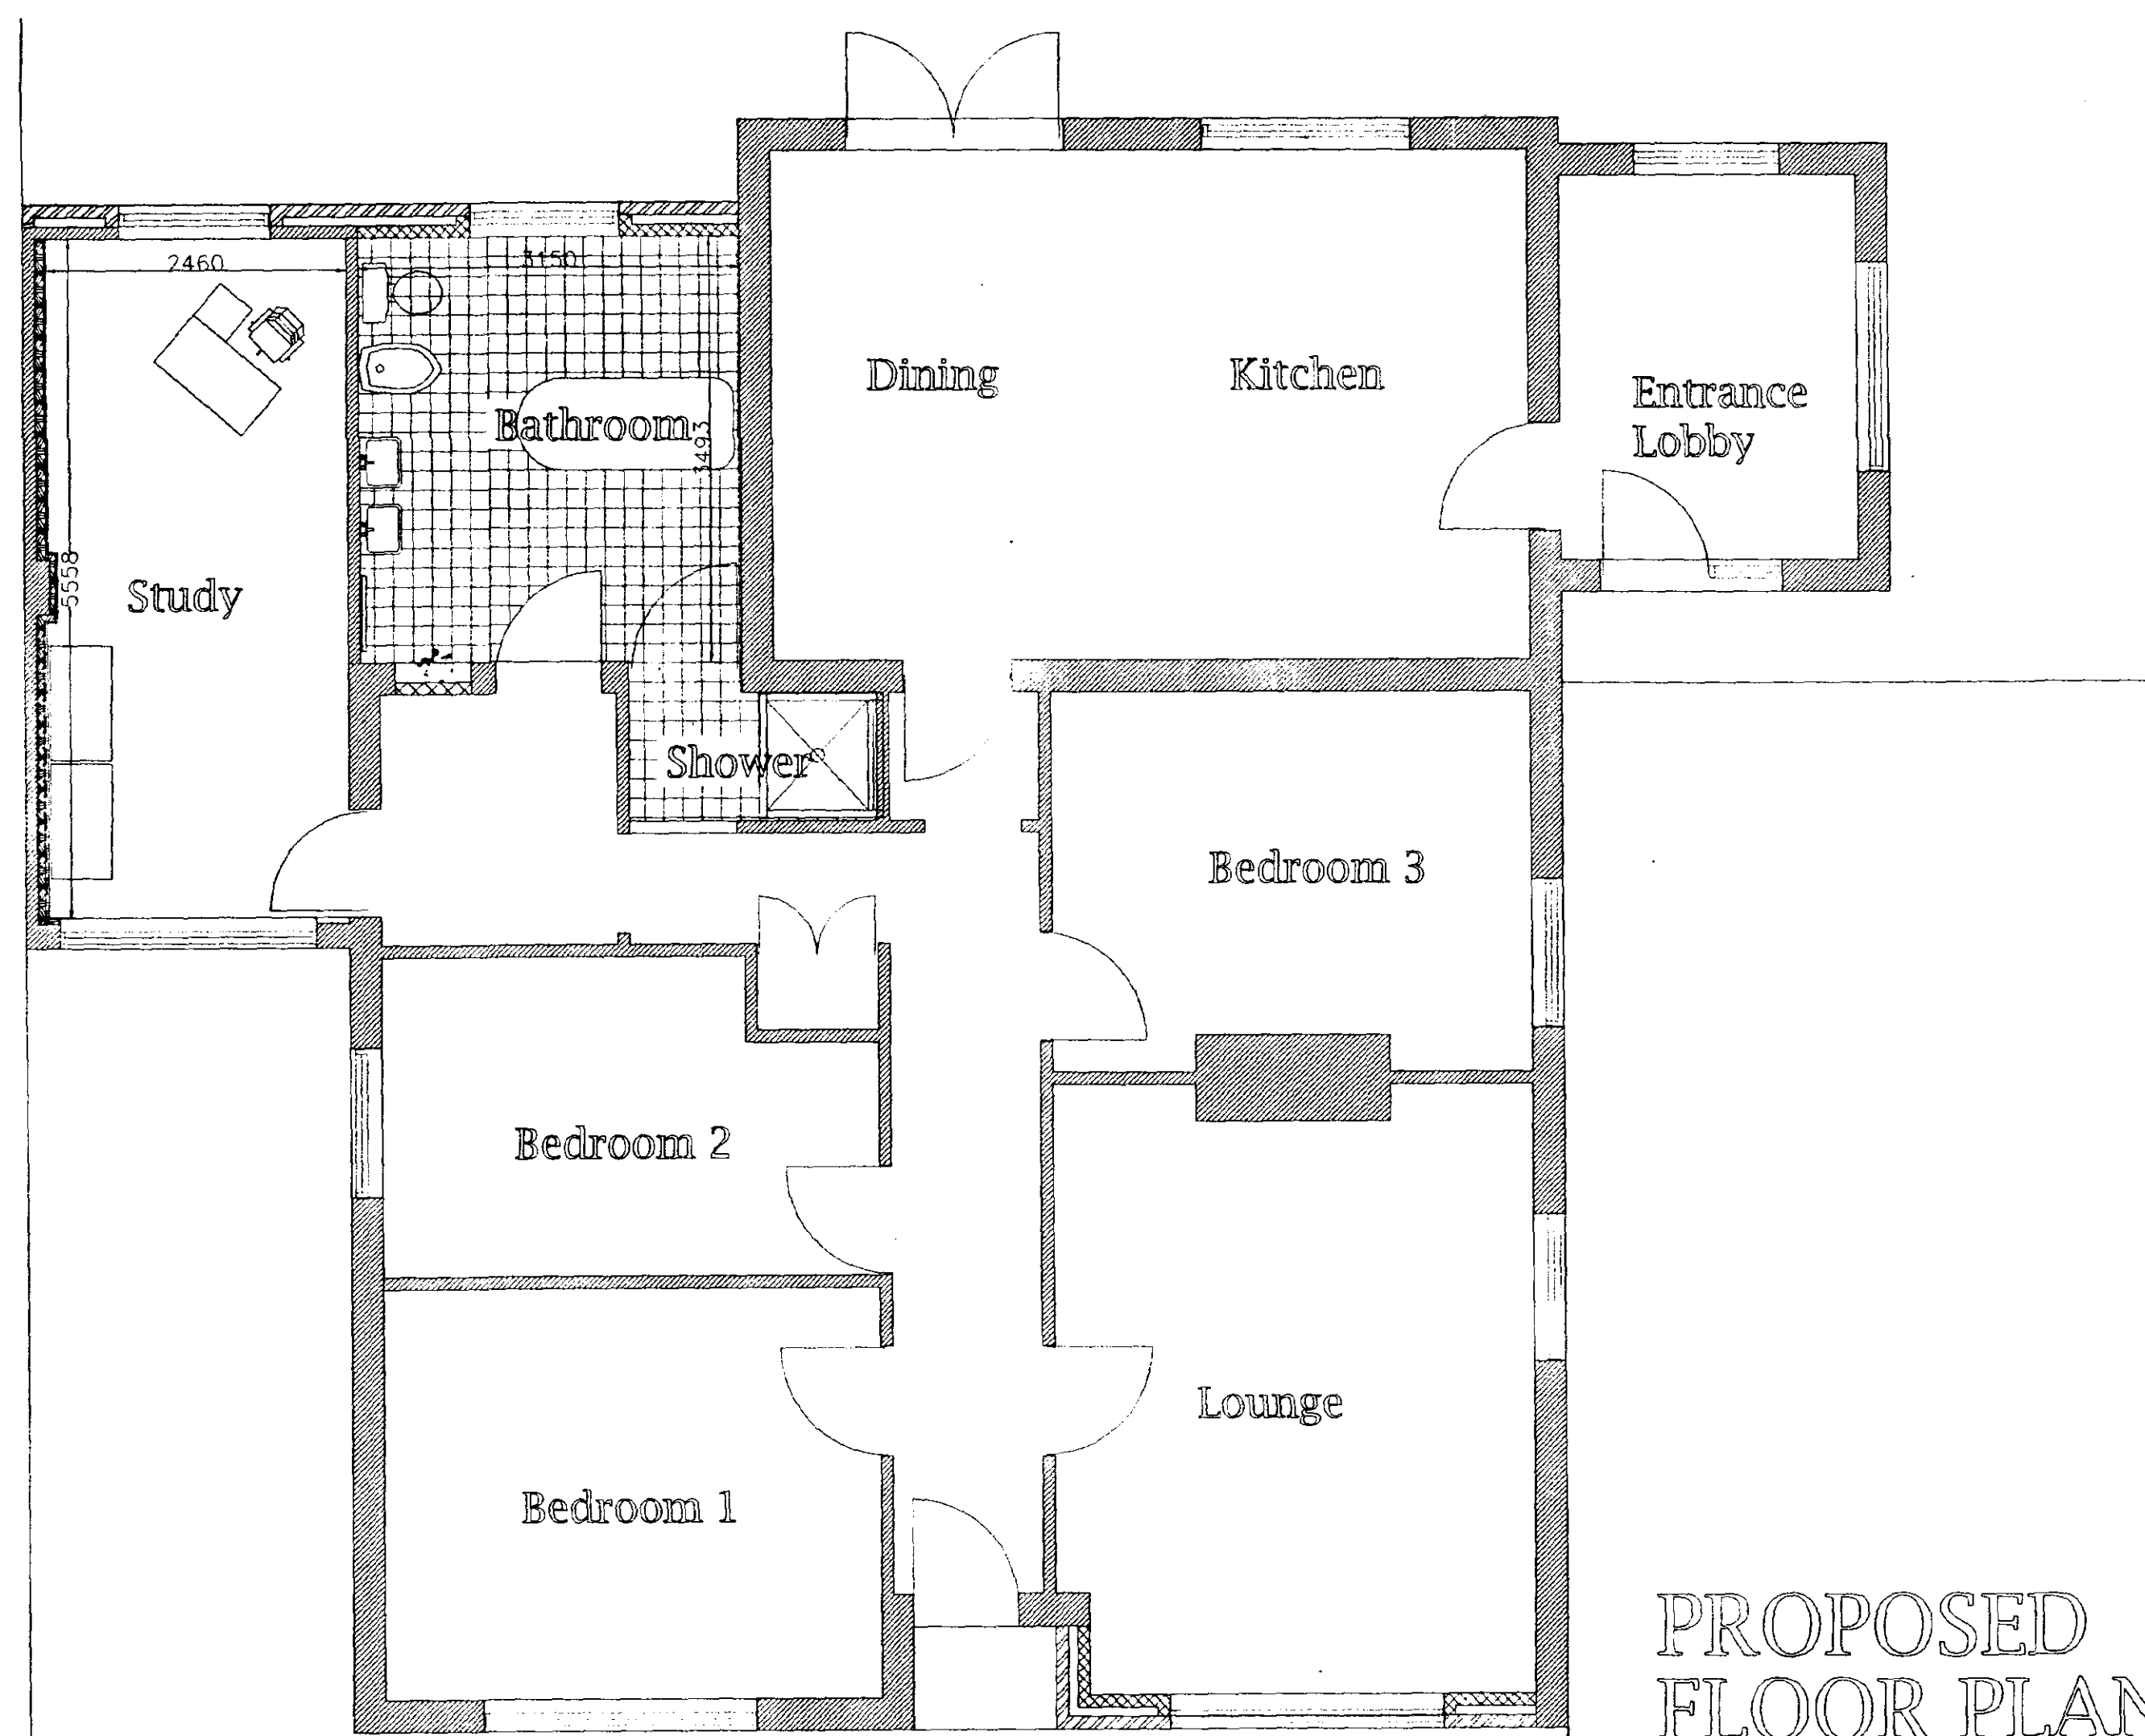

PROPOSED FLOOR PLAN

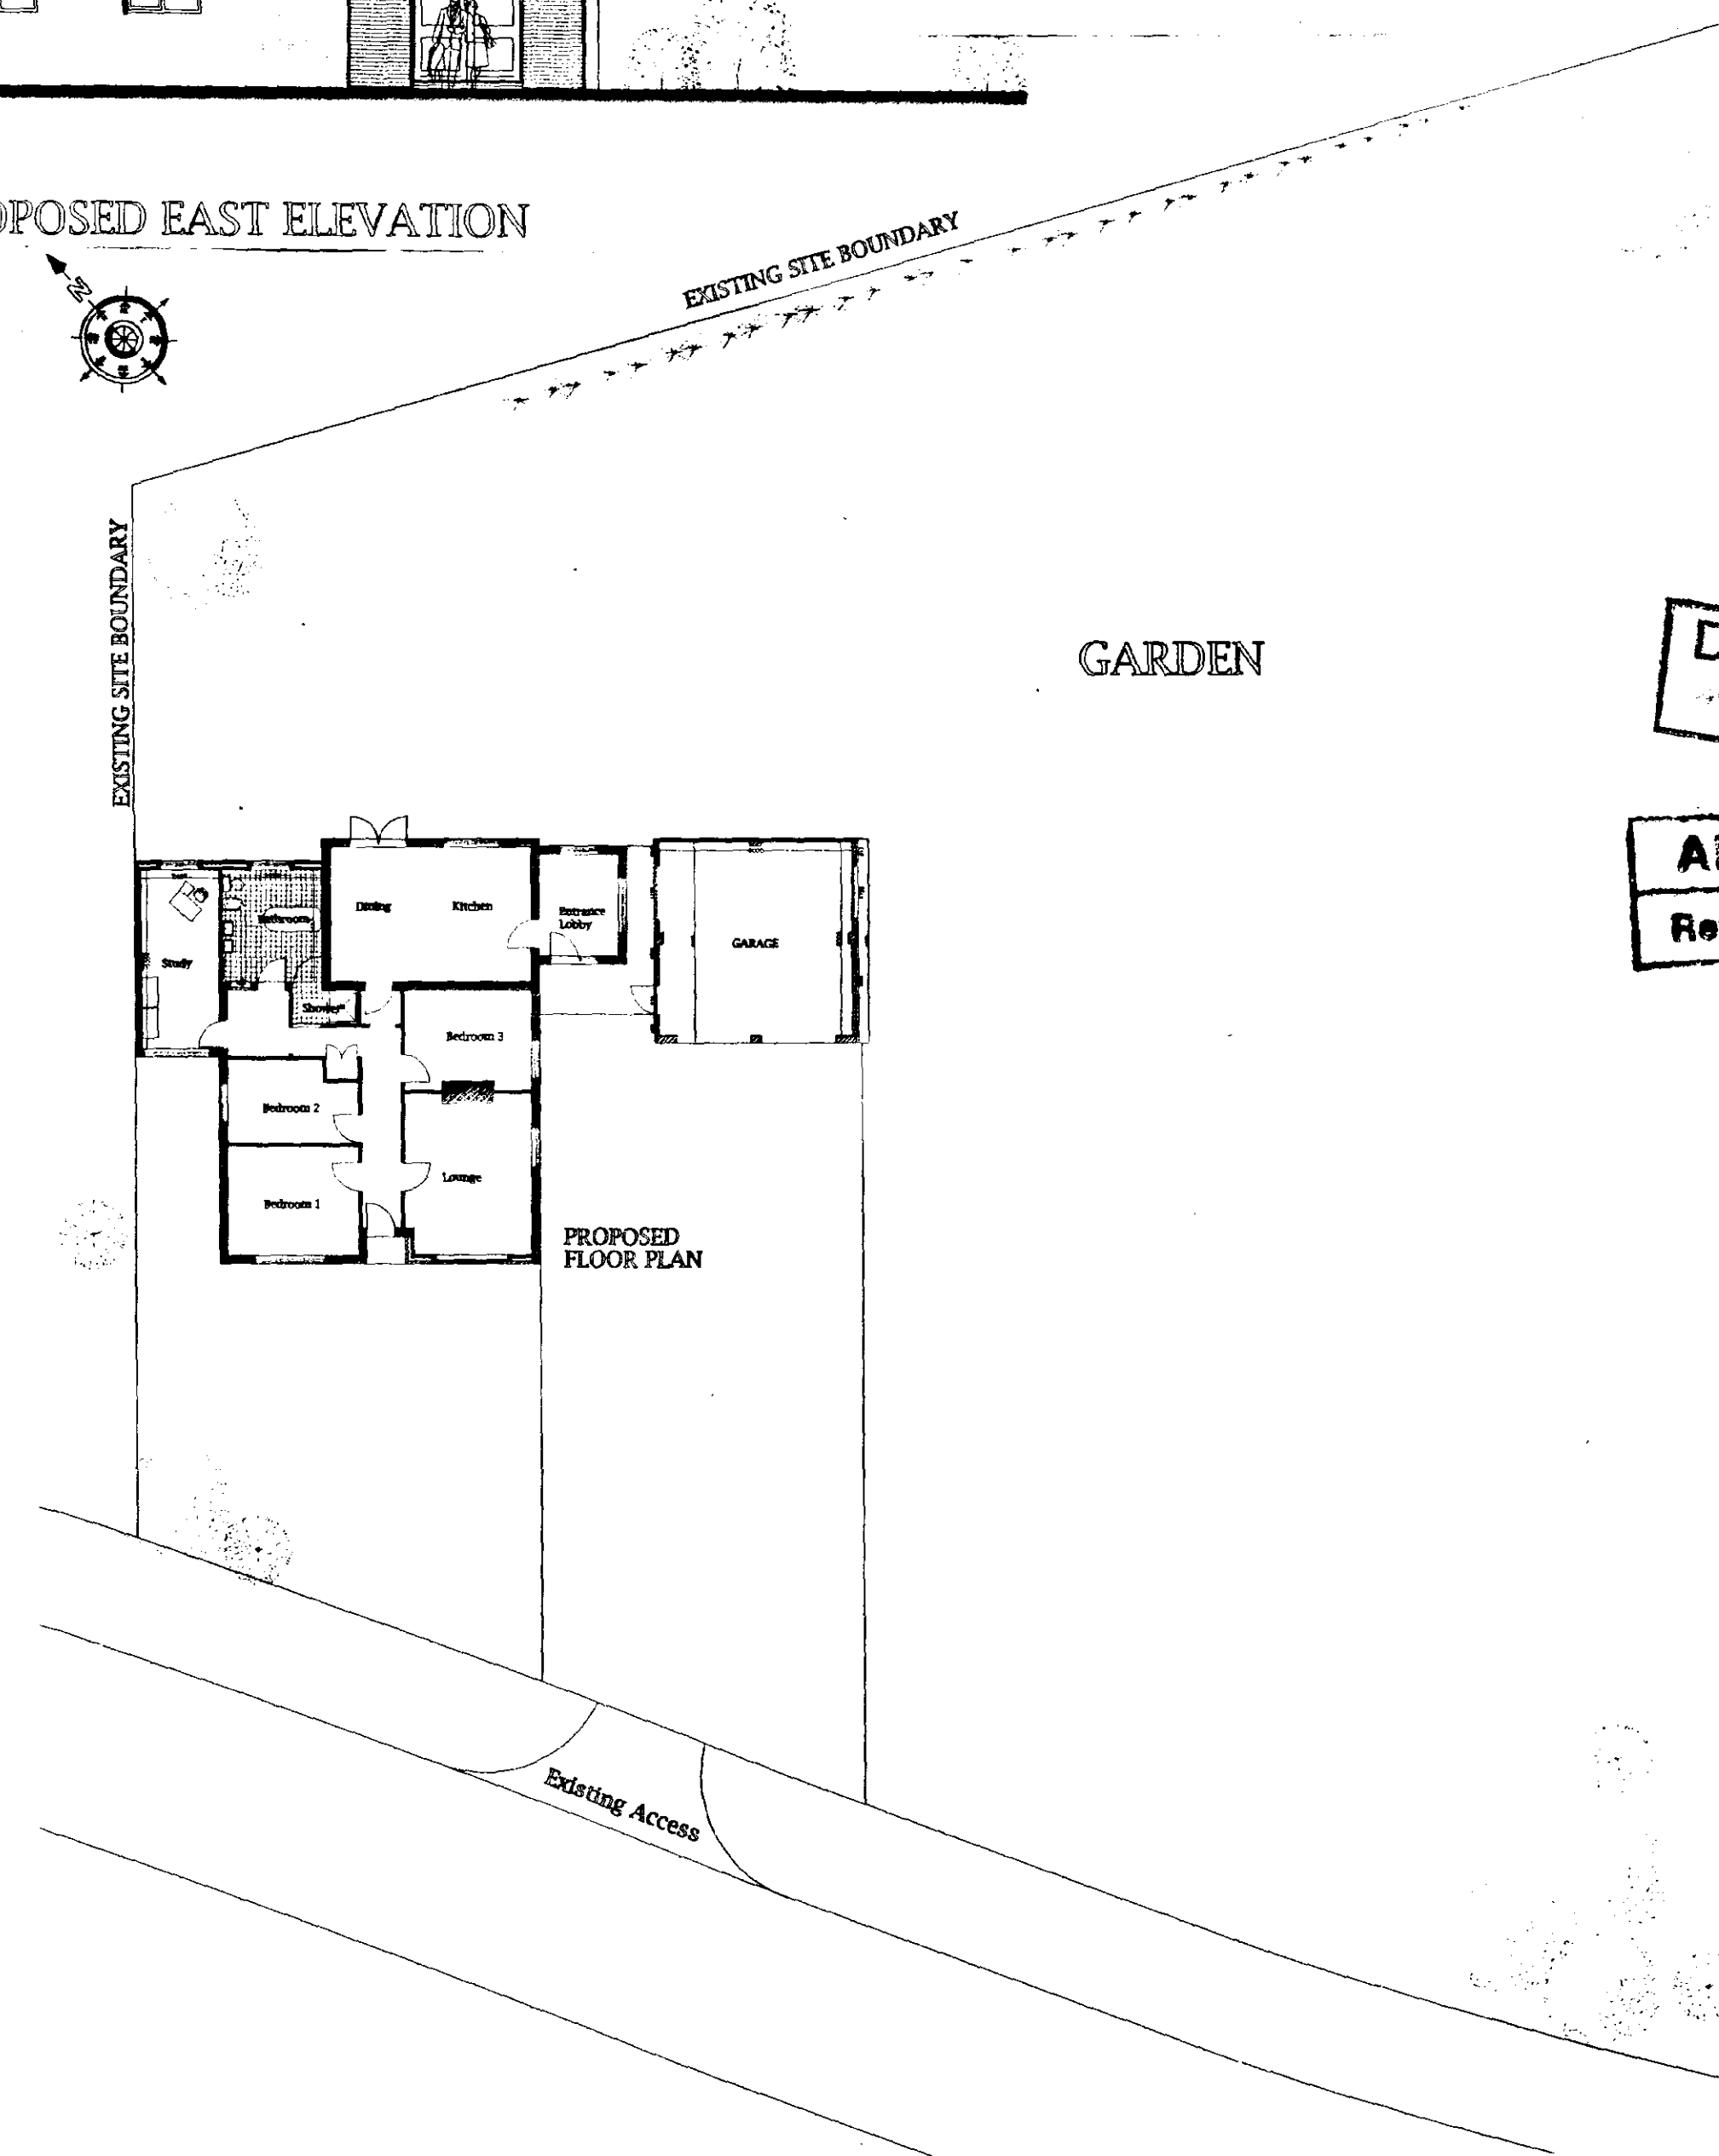

GARDEN

DETERMINED PLAN

SHDC
Planning & Development
- 3 FEB 2003
Ref 983/02

AMENDED PLAN
Ref. A11

JOHN D LYNCH
partnership
CHARTERED ARCHITECTS

Client:-
Mr D Rodgers

Project:-
**Alterations and Extensions
to Glenfield**

Drawings
**Proposed plans and
elevations**

Date:
Aug 2002

Drawn
JDL

Job No.
1568

Drawing No.
AD1

Scale:
**1:500, 1:200
1:100, 1:50**

Revision No.



PROPOSED SOUTH ELEVATION

PROPOSED WEST ELEVATION

PROPOSED NORTH ELEVATION

PROPOSED EAST ELEVATION

PROPOSED SITE PLAN
Scale 1:500

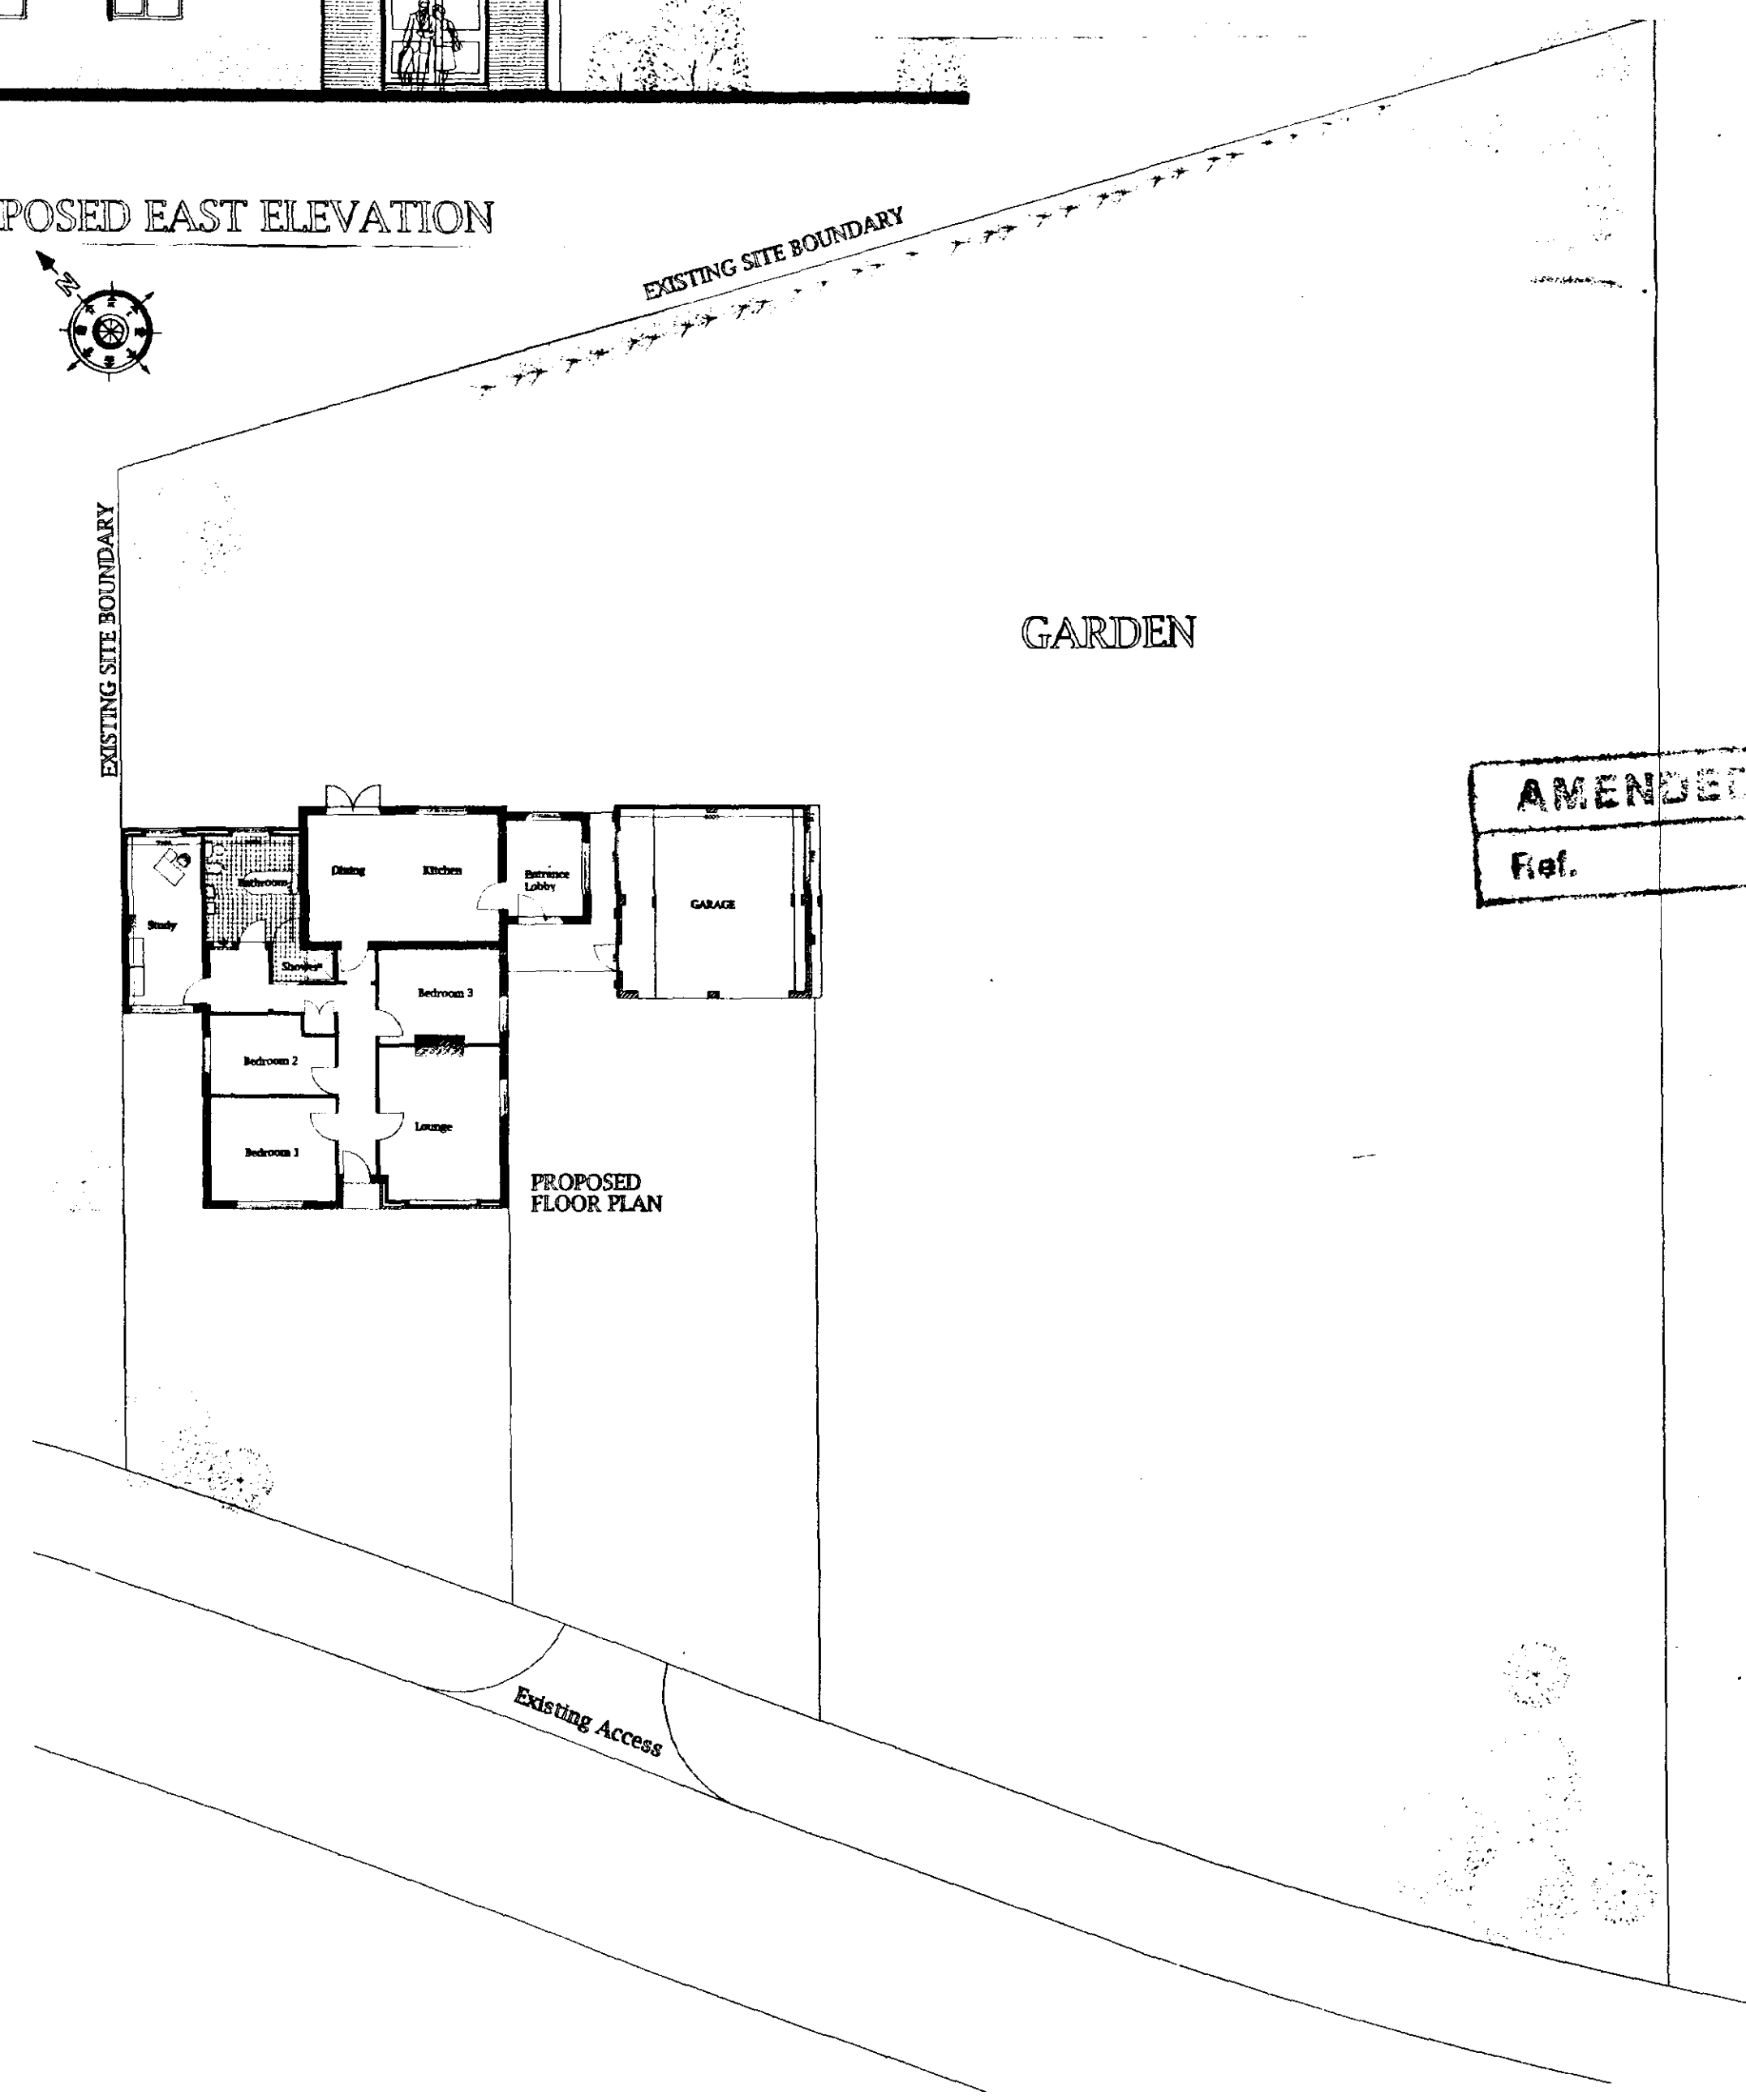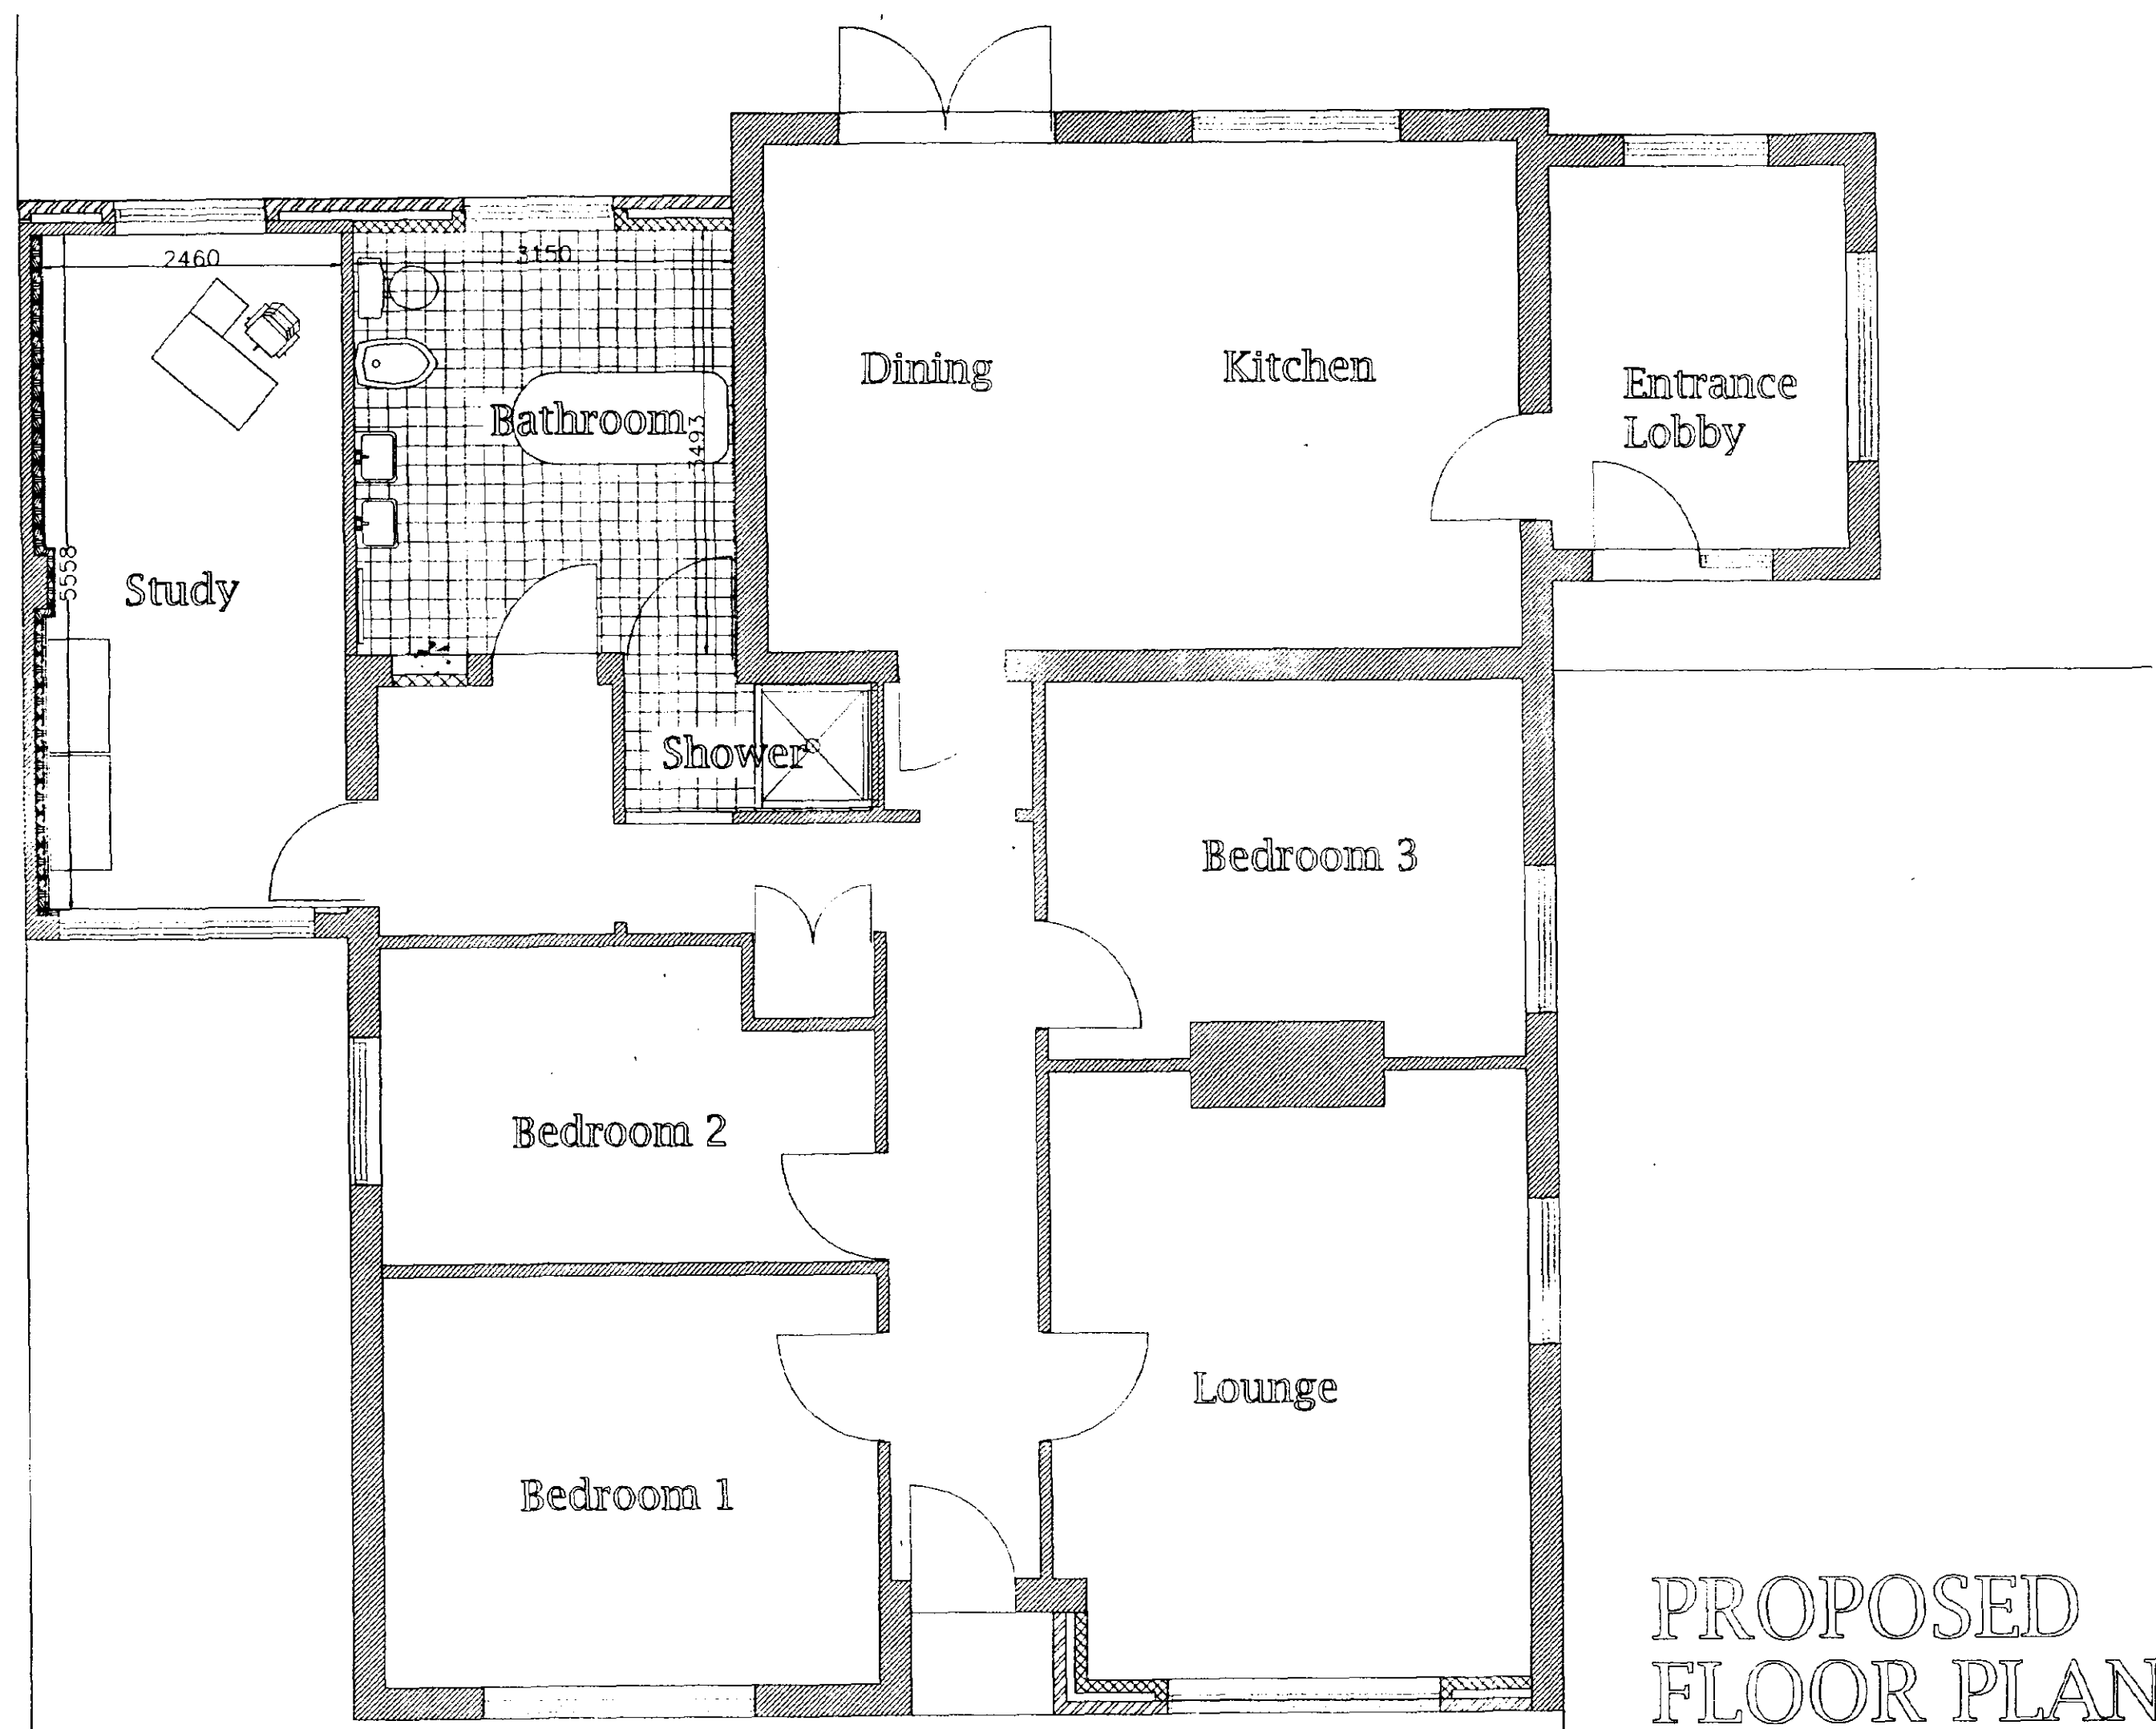

AMENDED PLAN
Ref. A/1

SHDC
Planning & Development
- 3 FEB 2003
Ref 983/02

JOHN D LYNCH
partnership
CHARTERED ARCHITECTS

Client:
Mr D Rodgers

Project:
**Alterations and Extensions
to Glenfield**

Drawings
**Proposed plans and
elevations**

Date:
Aug 2002

Drawn:
JDL

Job No.
1568

Drawing No.
AD1

Scale:
**1:500, 1:200
1: 100, 1:50**

Revision No.