
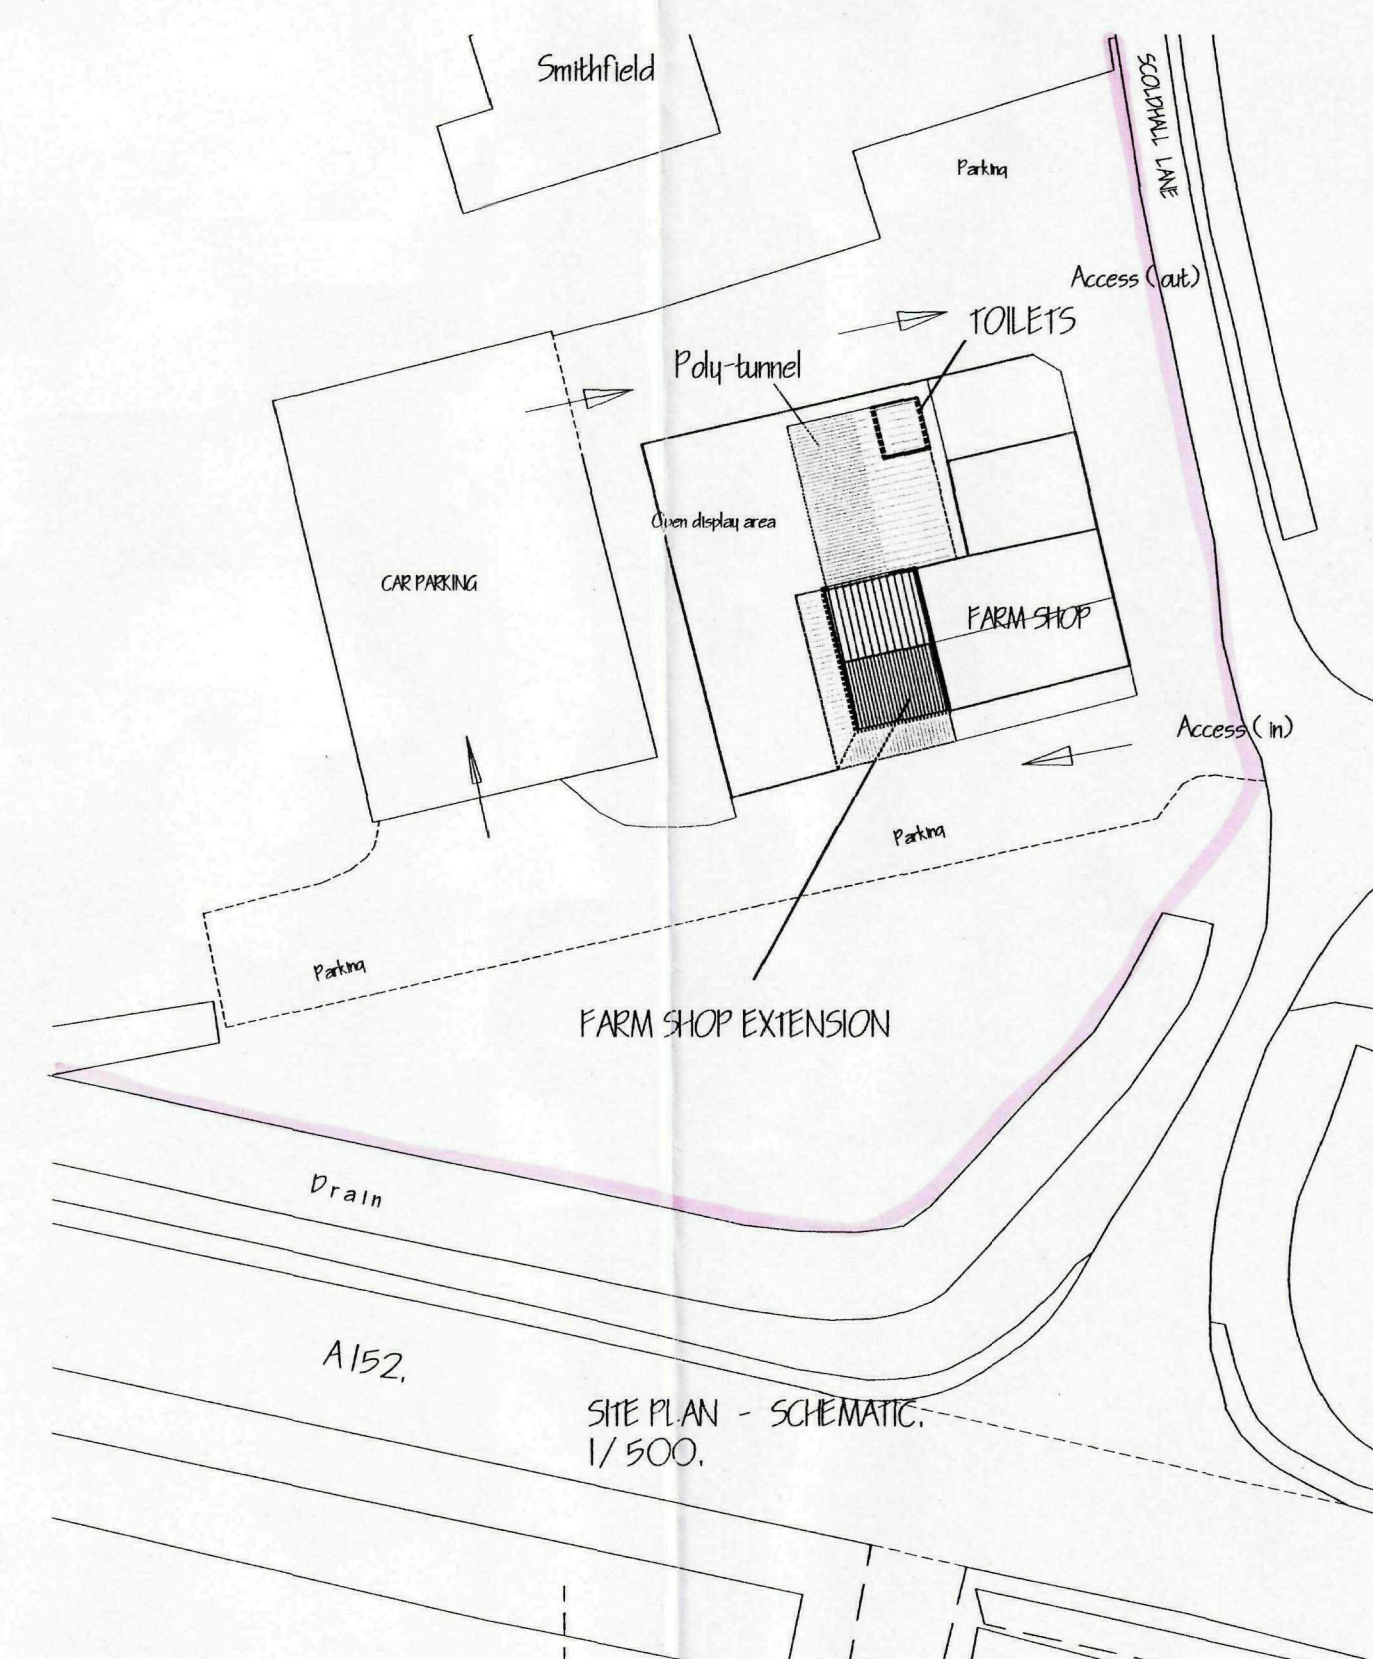
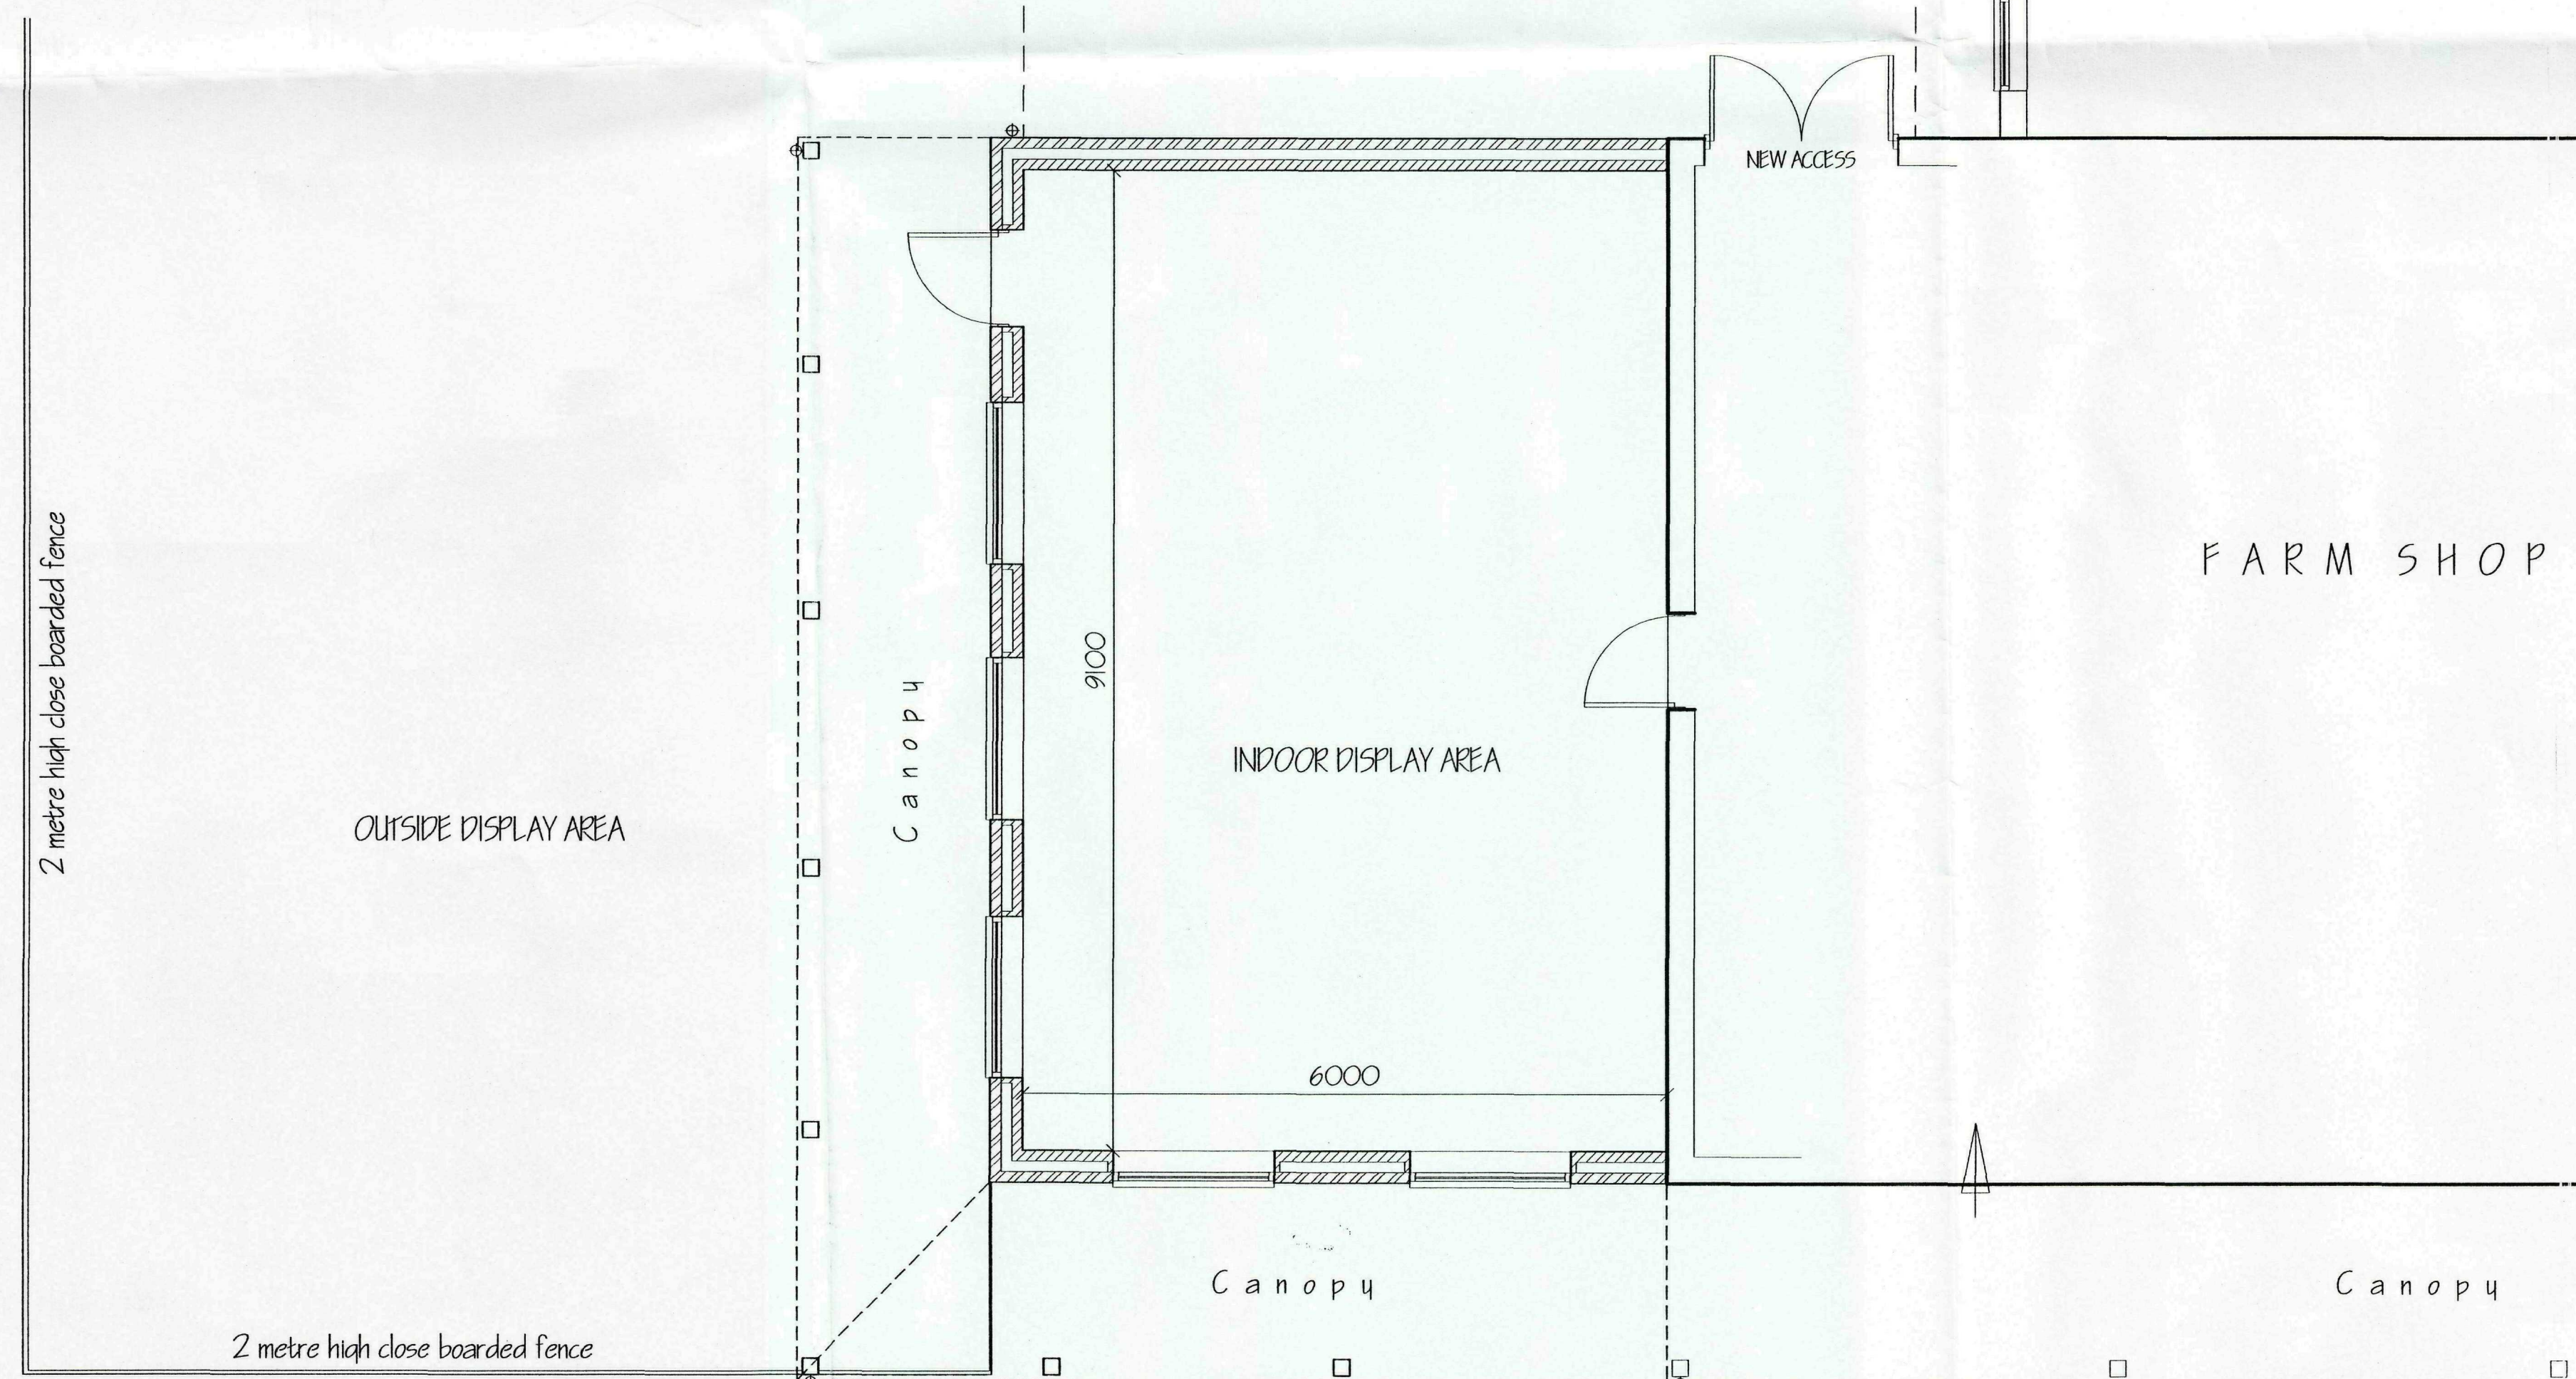
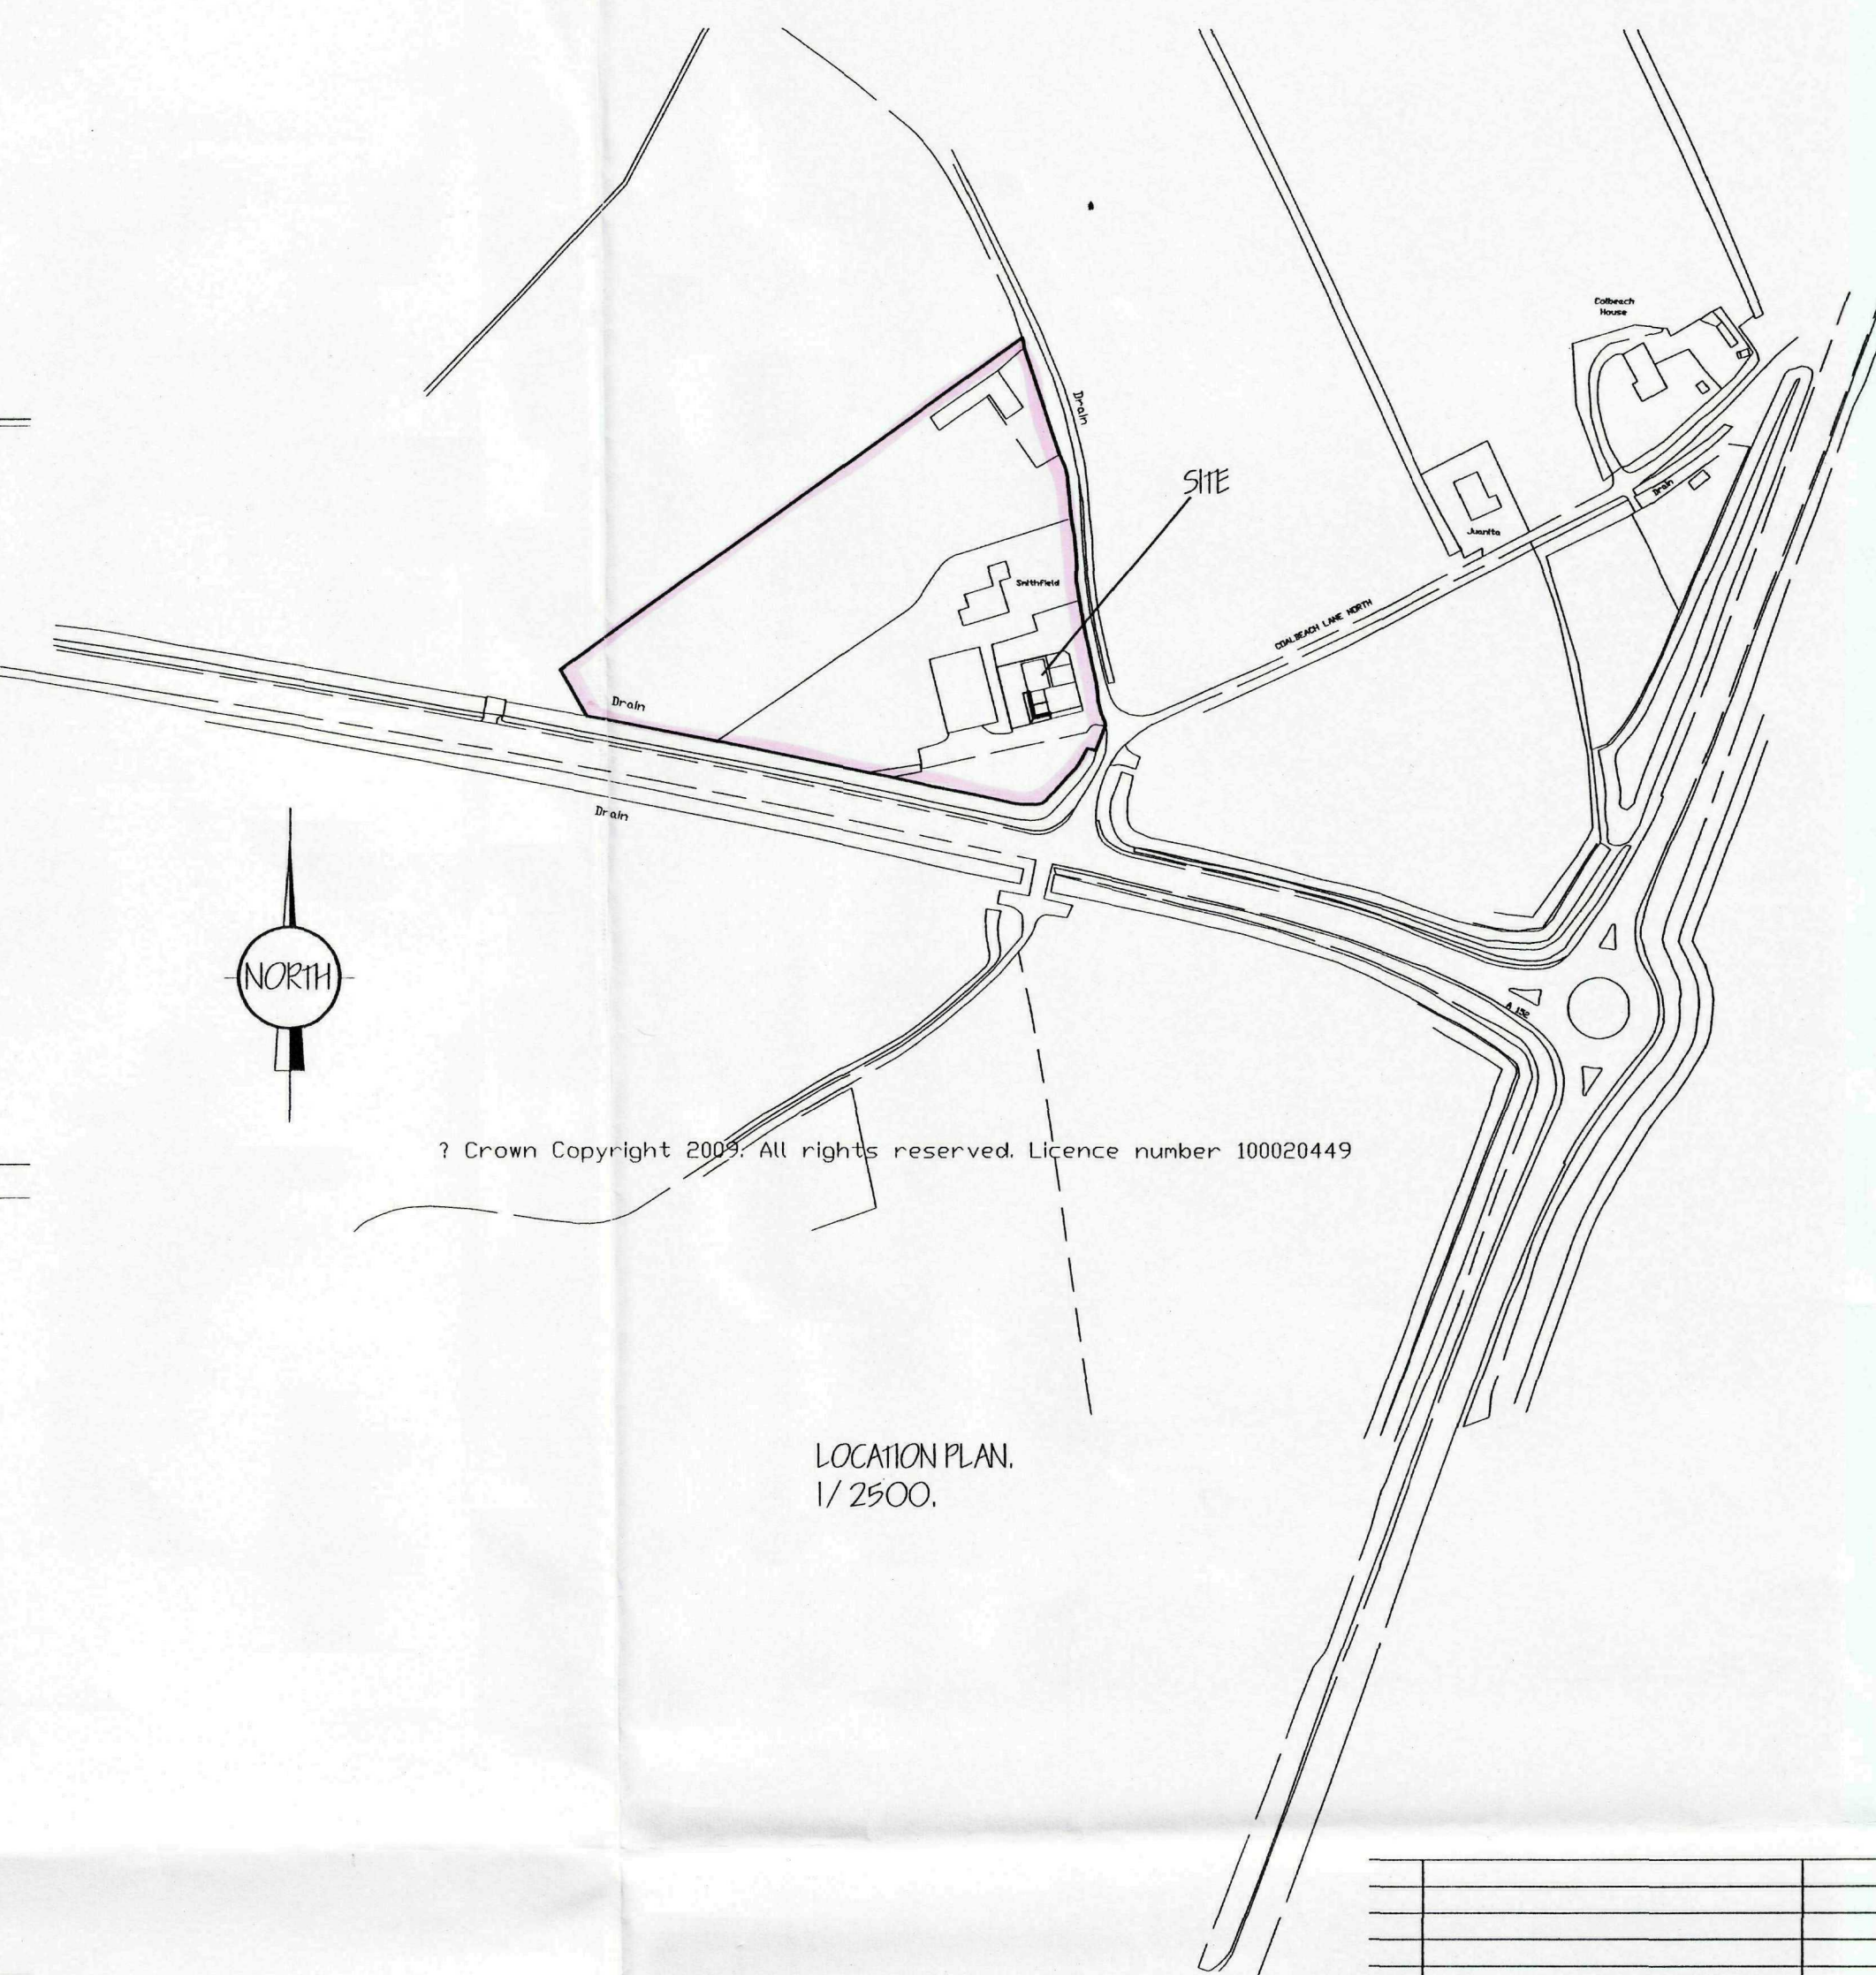


FRONT ELEVATION.

SIDE ELEVATION.

REAR ELEVATION.

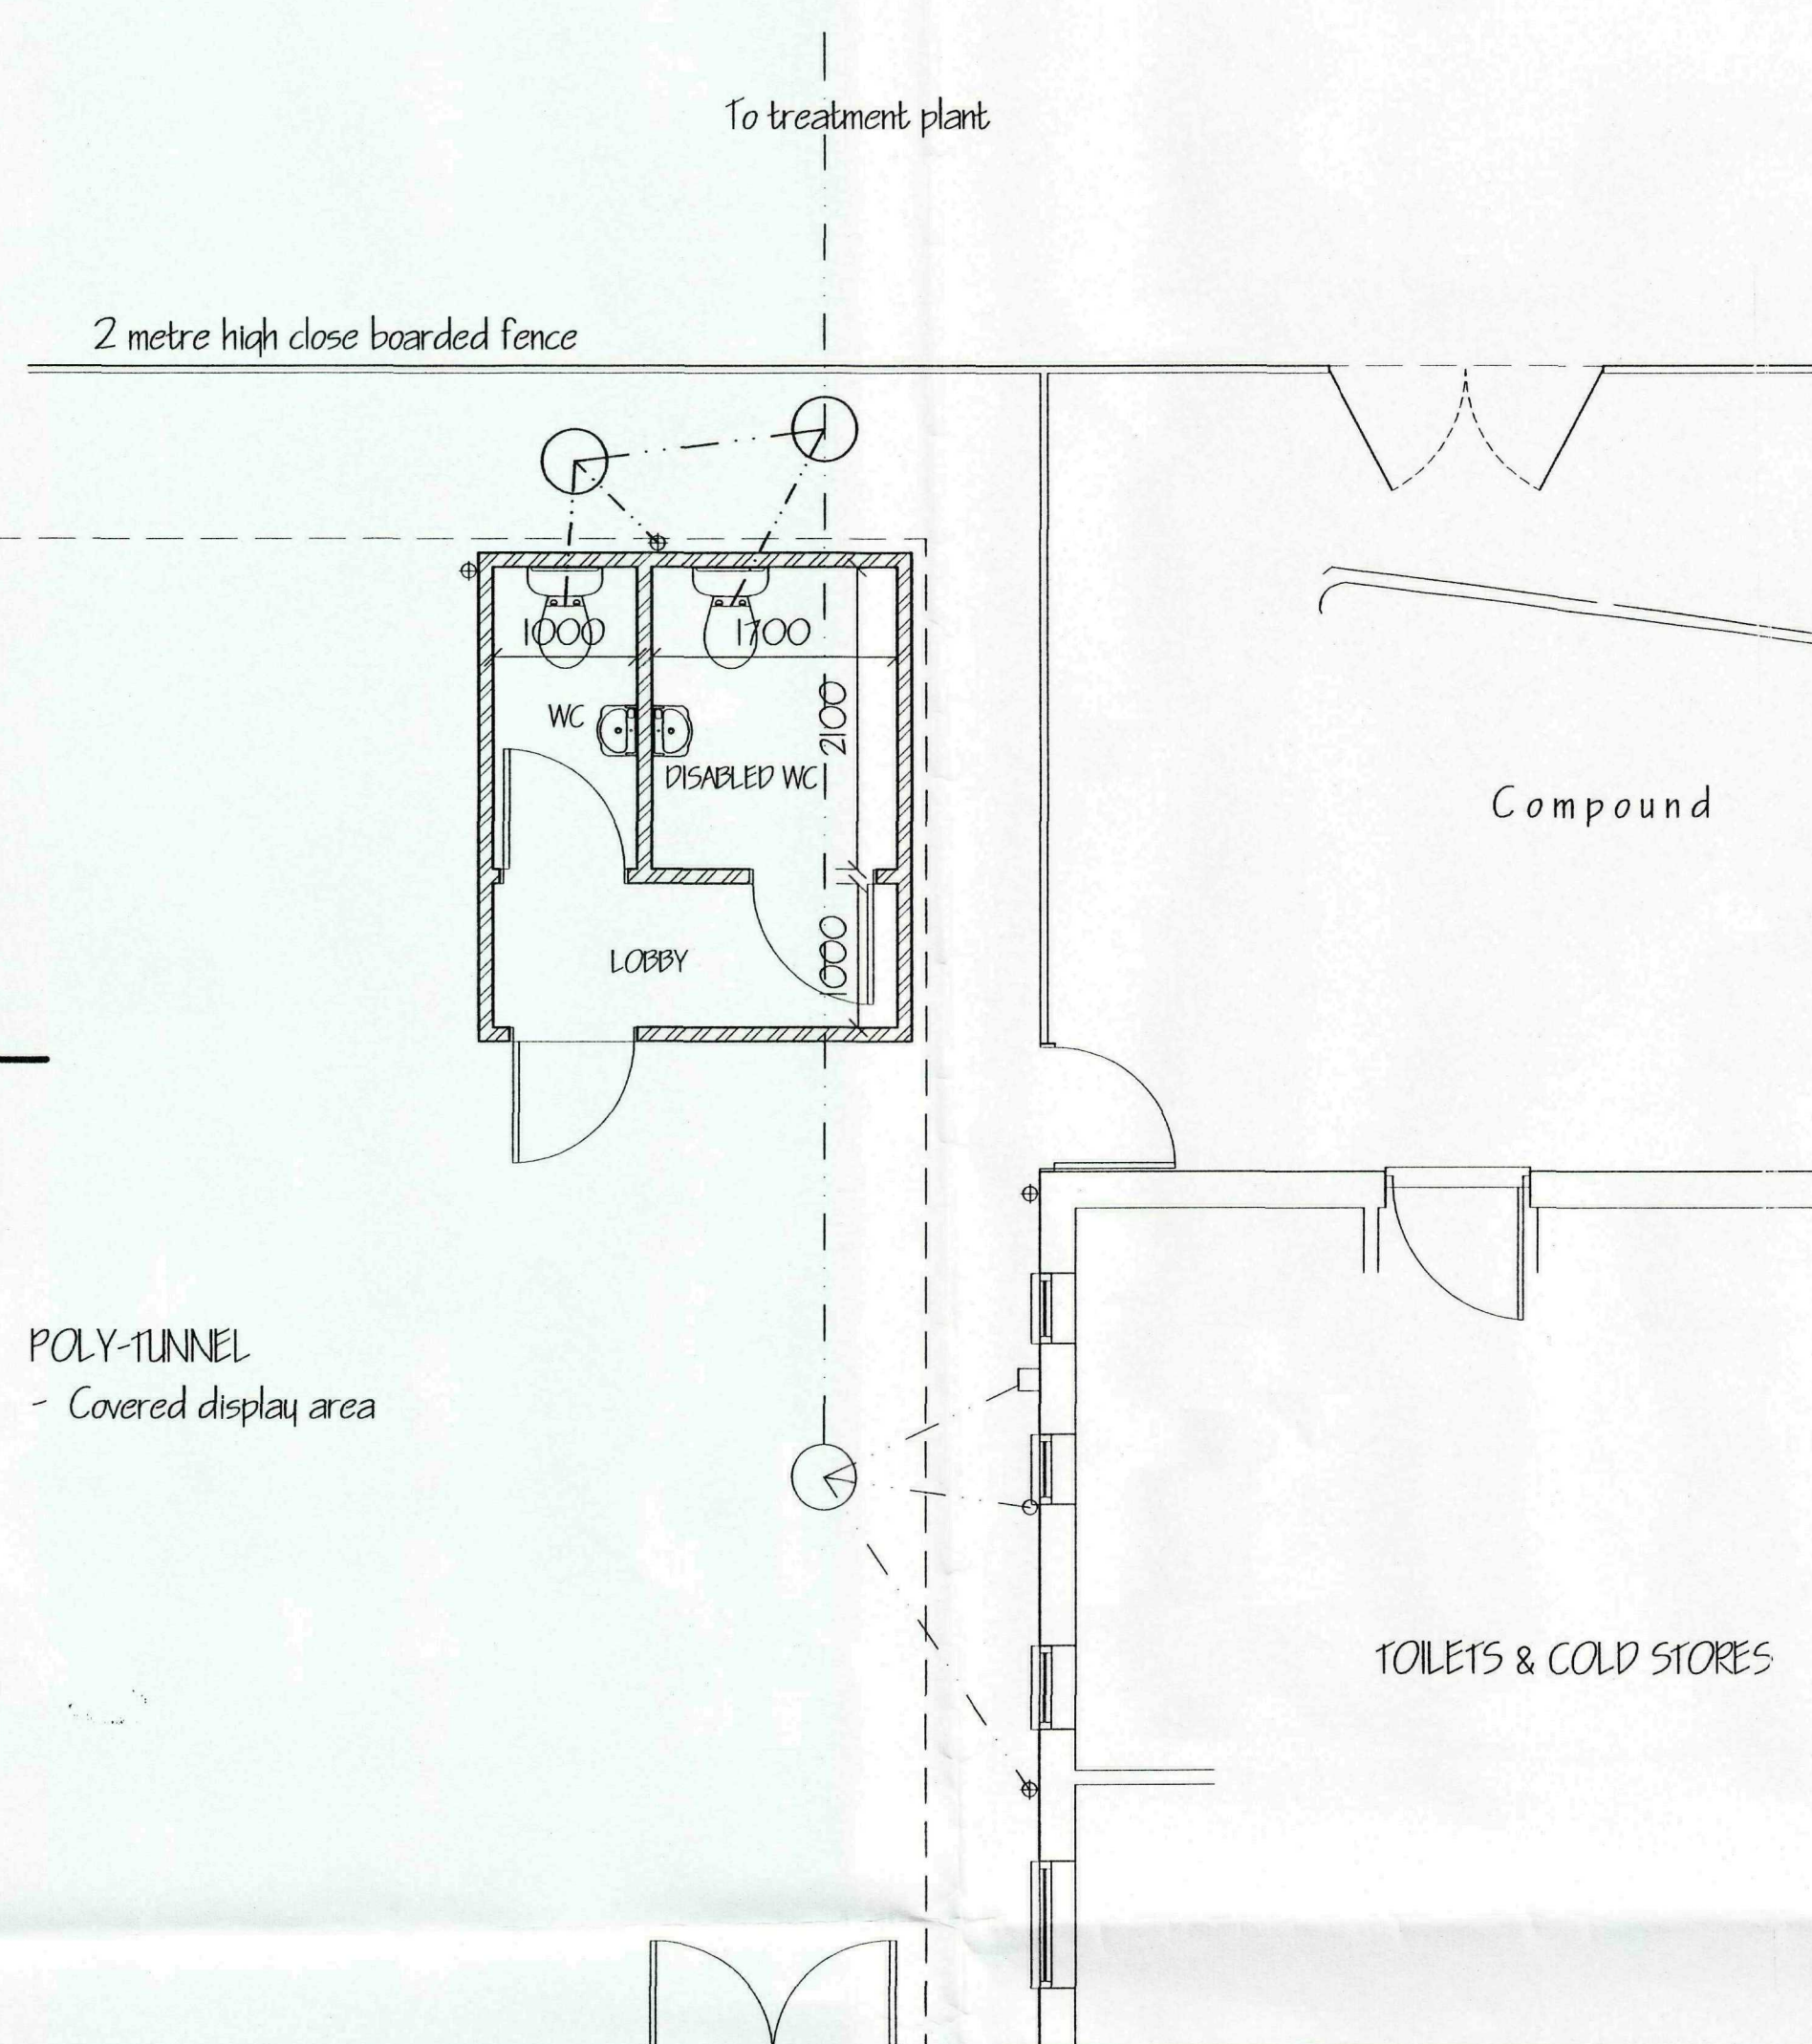

ref: revision date

G. R. MERCHANT LTD.

I.ENG AMICE FIWO

**ARCHITECTURAL, STRUCTURAL
AND LAND DRAINAGE
CONSULTANTS**

**4 Wrights Mews
12A Park Road, Holbeach,
Spalding, Lincs. PE12 7EE**

**Tel: 01406 429000
Fax: 01406 425744**

E-Mail: gr.merchant@btconnect.com

Project
EXTENSION TO FARM SHOP,
SCOLDHALL LANE,
SURFLEET,
SPALDING, LINC'S. PE11 4BJ.

Client
SPALDING FARM SHOP LTD.

Drawing
FLOOR LAYOUT PLAN - PROPOSED,
SITE & LOCATION PLANS.

Job Ref.	Drawing No.
1973-09.	09.

Date	Drawn
OCT '09.	ARM.

Scales
1/50, 1/100, [unless otherwise stated]

DO NOT SCALE FROM THIS DRAWING

SHDC
Planning & Development
23 DEC 2009
Ref: 1014-09