


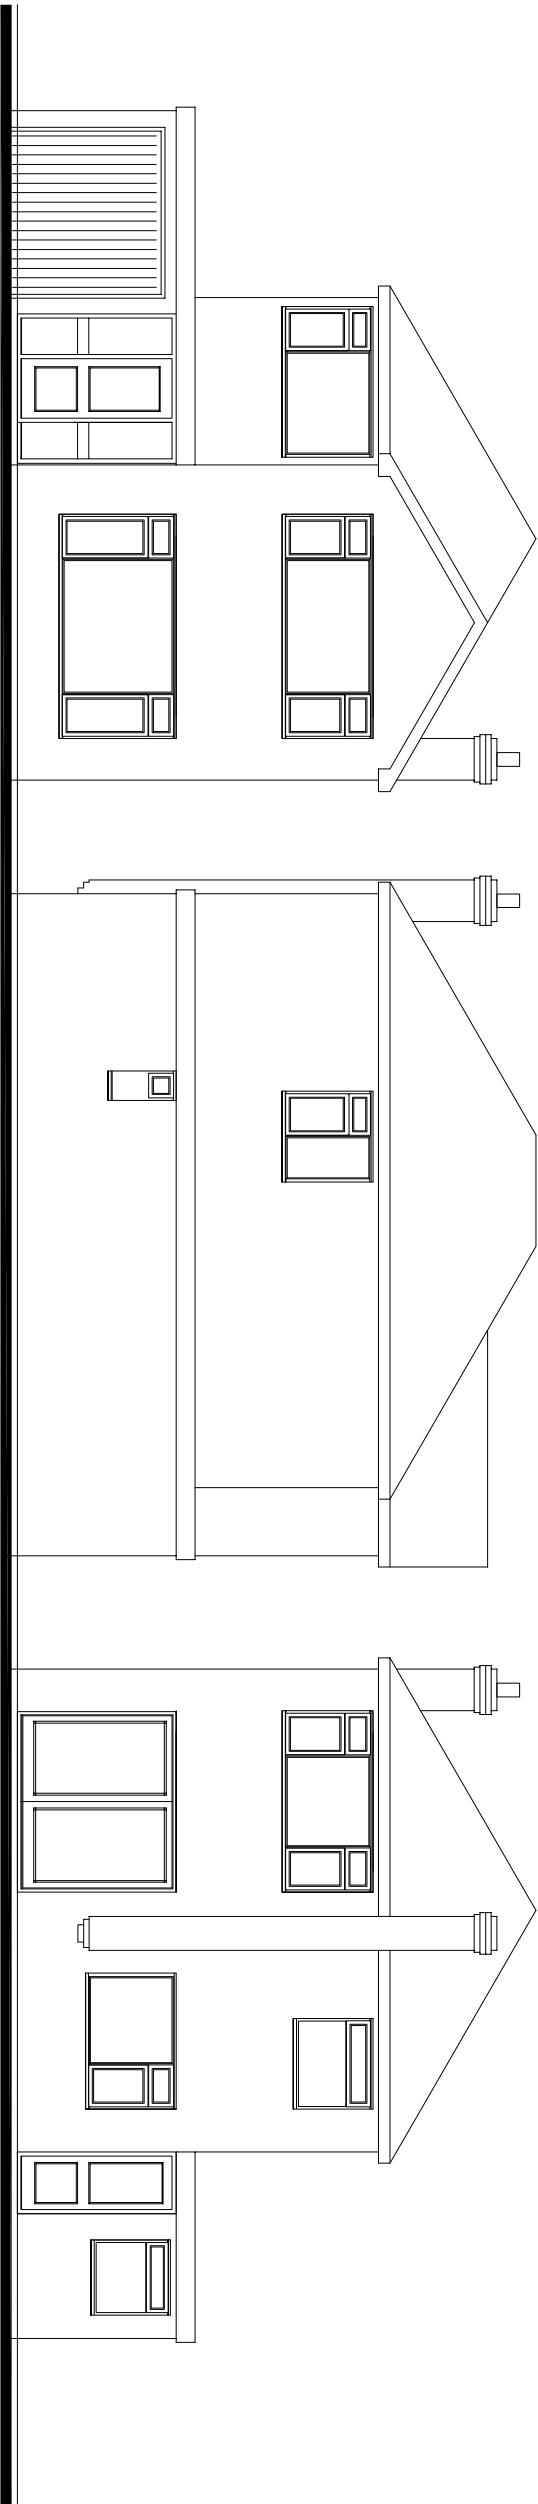


Front Elevation (North)


Side Elevation (East)

Rear Elevation (South)

Existing Elevations

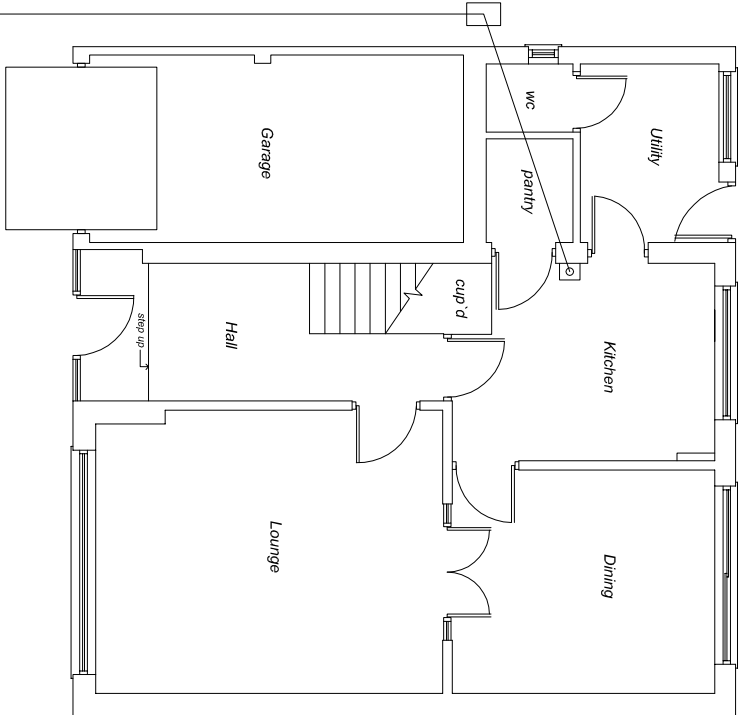

Ground Floor Layout

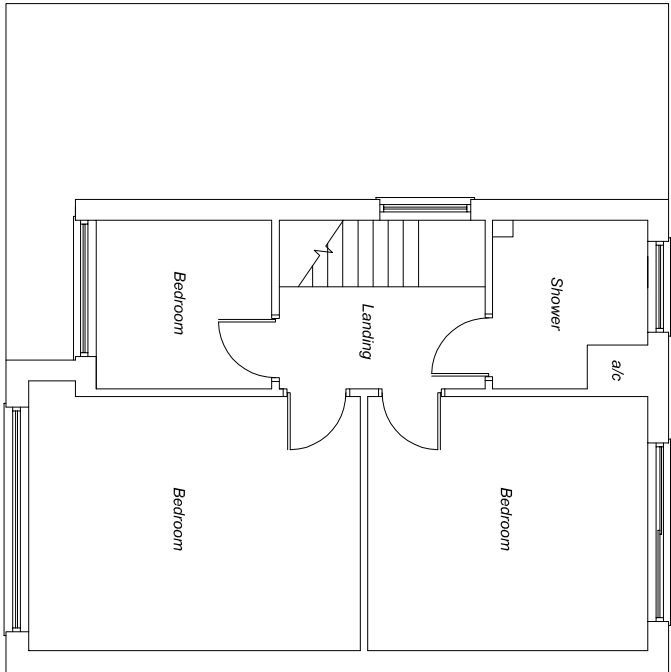

First Floor Layout



Tulip Design

Architectural & Building Design Services

35 Spalding Road, Holbeach, Lincs. PE12 6HG
Tel: 07500 966039
Email: tulipdesign@live.com

Client:

Mr & Mrs I Fiske

Scale:

1:100 @ A3

Project:

Proposed Extension & Alterations at
19 Station Road,
Surfleet
Spalding.

Date:

Oct 2015

Drawing No.

TD/GF 01

Title

Existing Layout & Elevations

Drawn

MD