


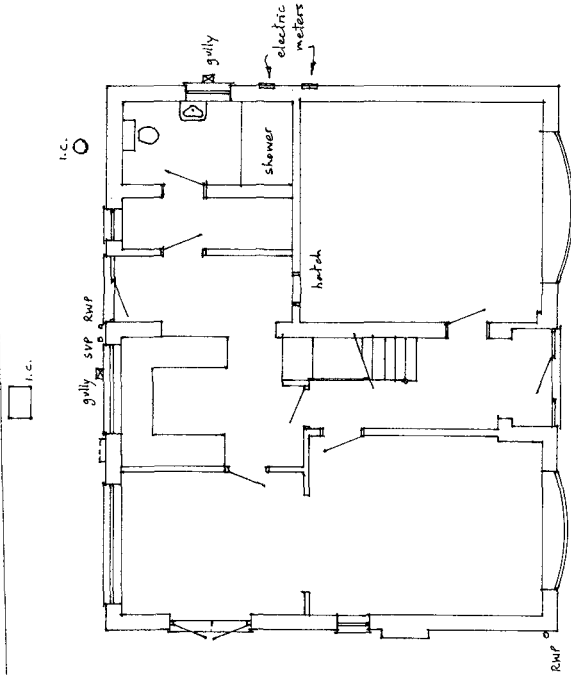


Ground Floor

SURVEY Oct. 1998

Simon Brand,
"Morningside,"
Stockhouse Lane,
SURFLEET,
Spalding.

PE11 4AT

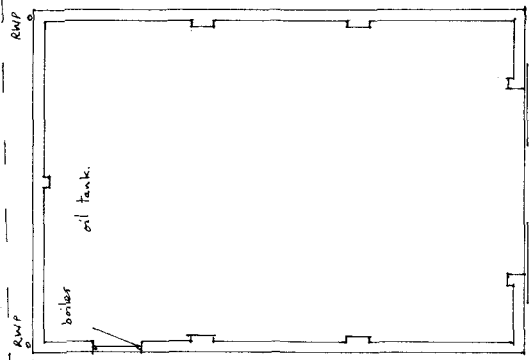


First Floor

**DETERMINED
PLAN**

COURT HOUSE AND DG
HOUSING & PLANNING
14-6-87 1859
Ref: 1024/97

scale 1:100

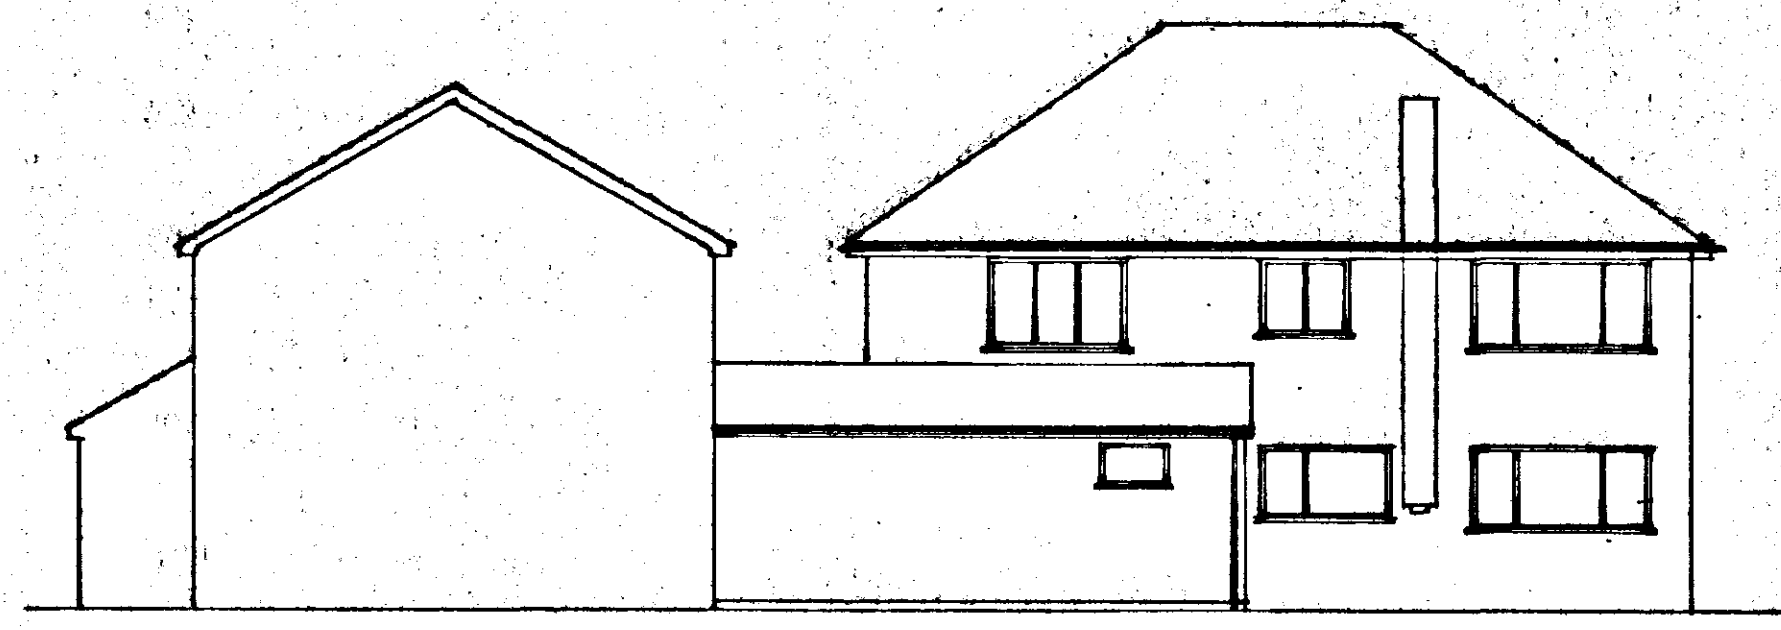


WEST




EAST


Roof tiles and facing bricks to match existing.
P.V.C. double glazed windows

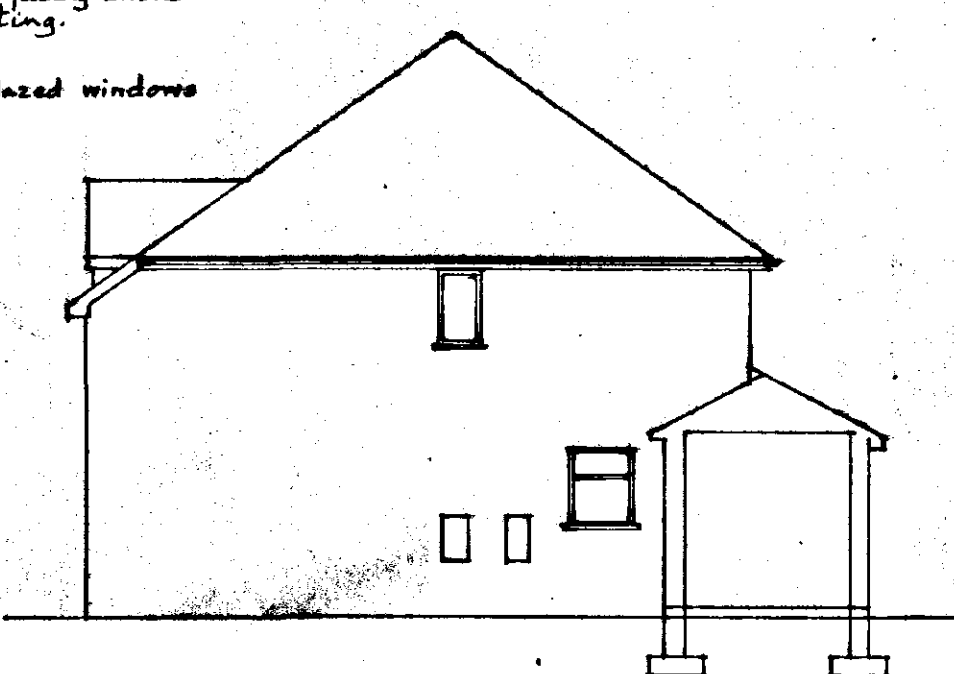


NORTH (HOUSE)

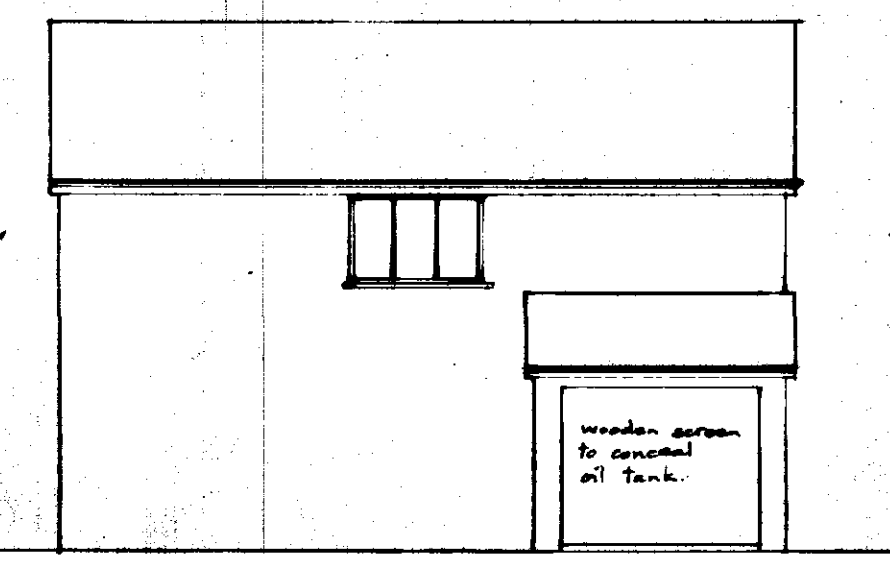


NORTH (GARAGE)

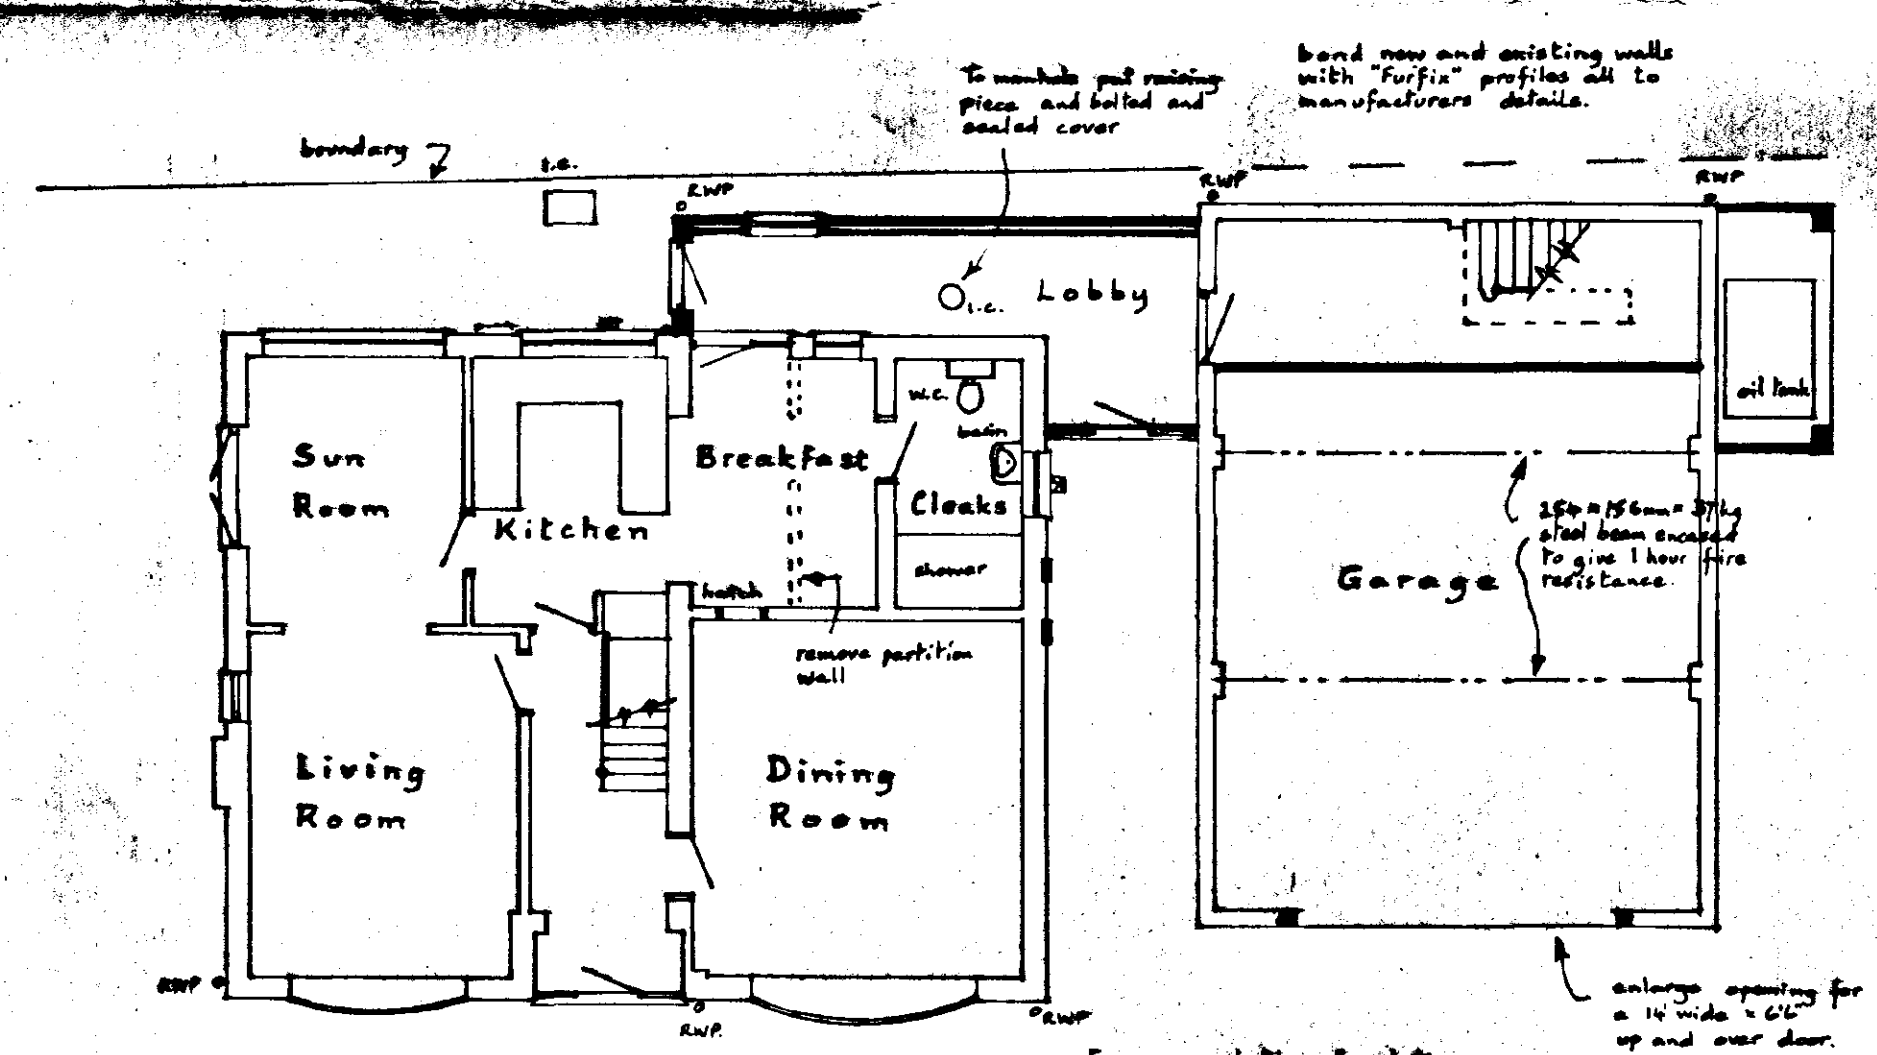

GROUND FLOOR.

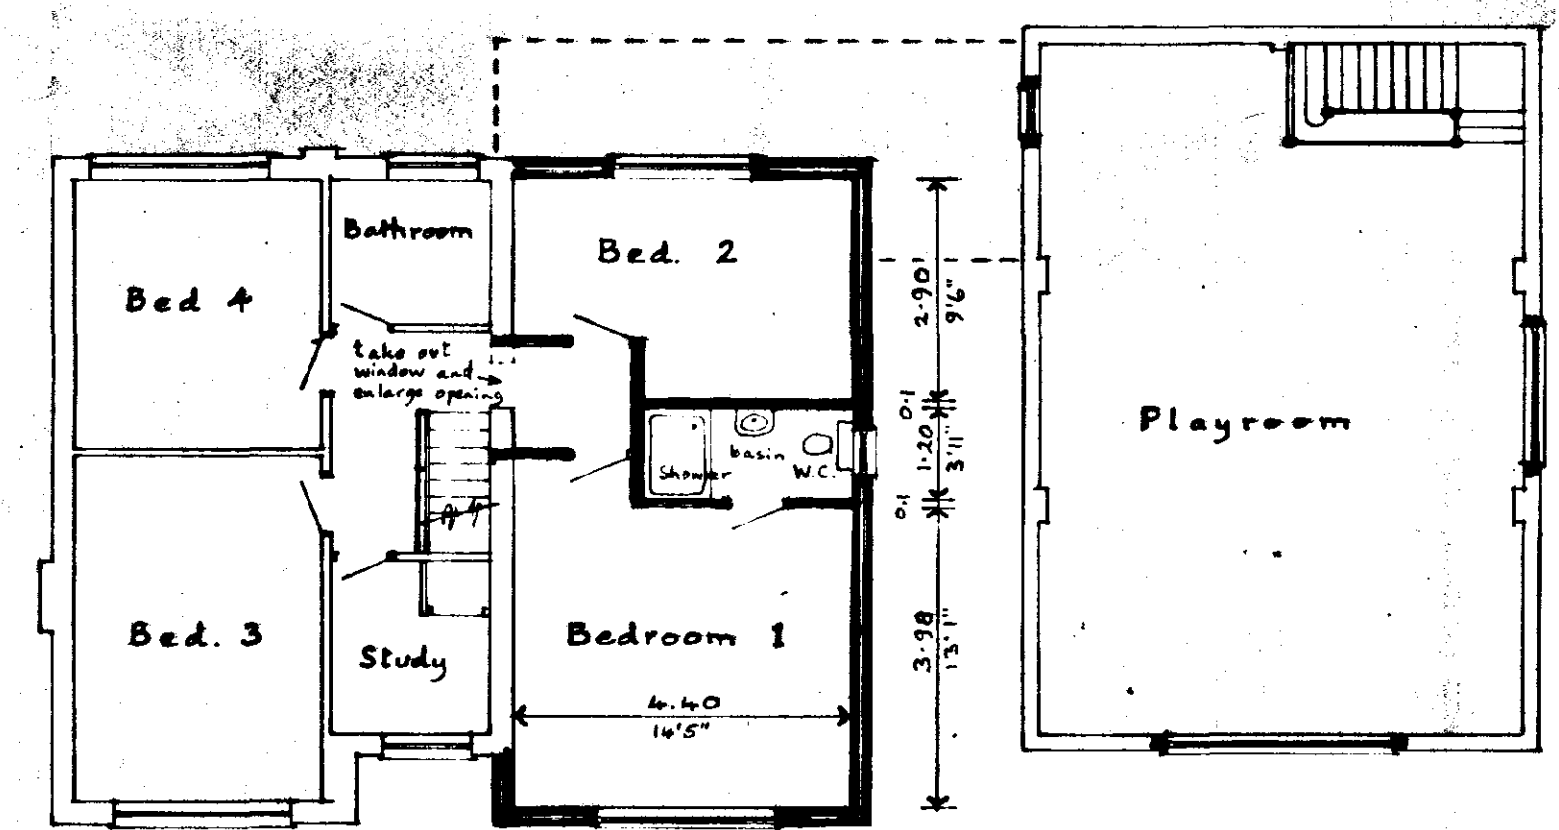

FIRST FLOOR.

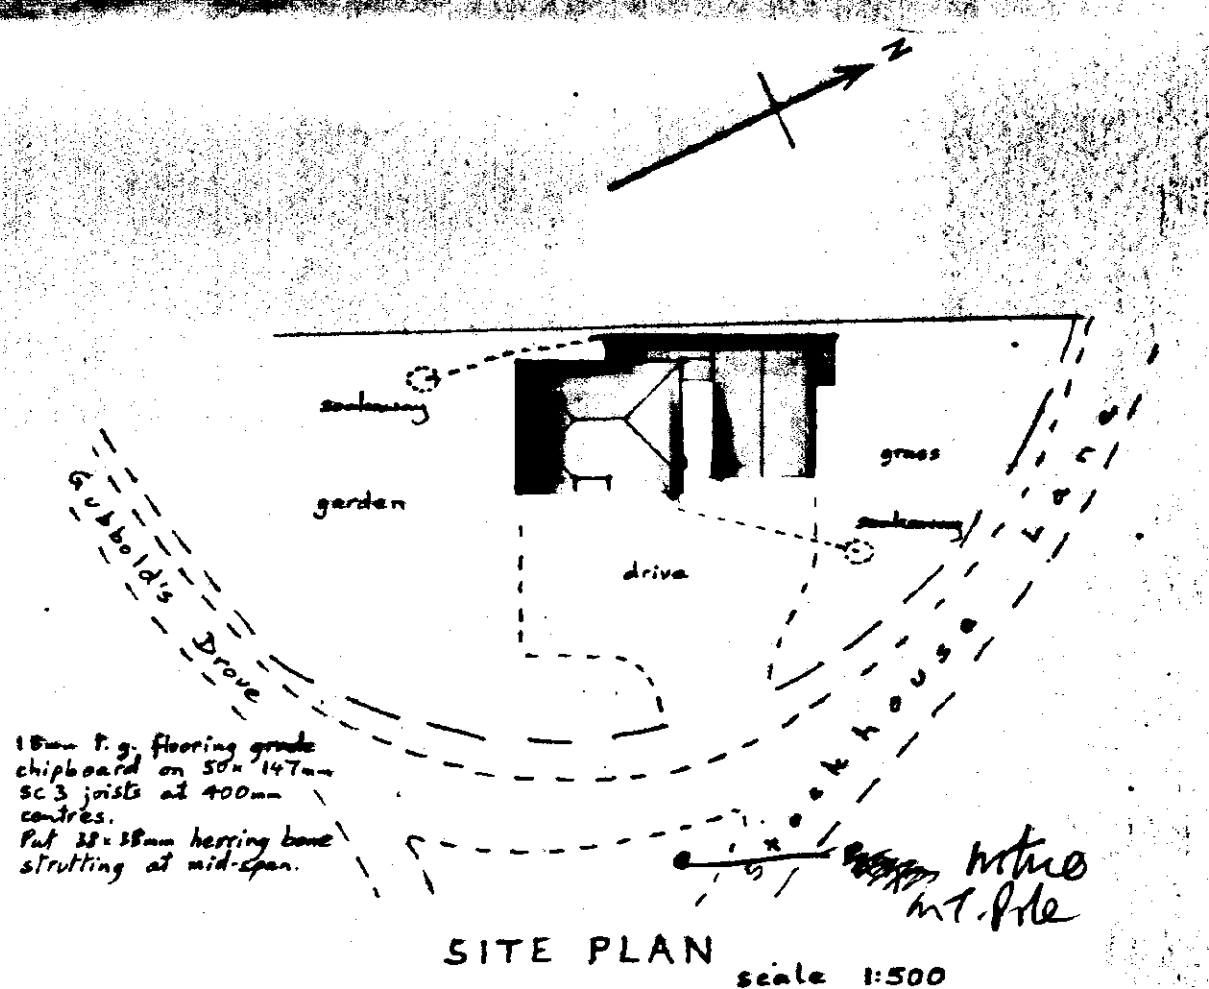

SITE PLAN scale 1:500

DETERMINED PLAN

SOUTH HOLLAND DC
HOUSING & PLANNING
14 OCT 1999
Ref. 1026199

Mr. and Mrs. S. Brand,
"Morningside,"
Stockhouse Lane, SURFLEET
Extension to House

Written dimensions to be used in preference to scaled and all measurements to be verified by checking on site.	Scale 1:100
Local Authority Ref. Planning	Drawing No. 990801
Building Regulations	Date August 1999

A. ROFFE
BUILDING DESIGN & PLANS
1, Green Lane,
SPALDING, Lincs. PE11 2YB
Tel: 01775-723 680 ©