
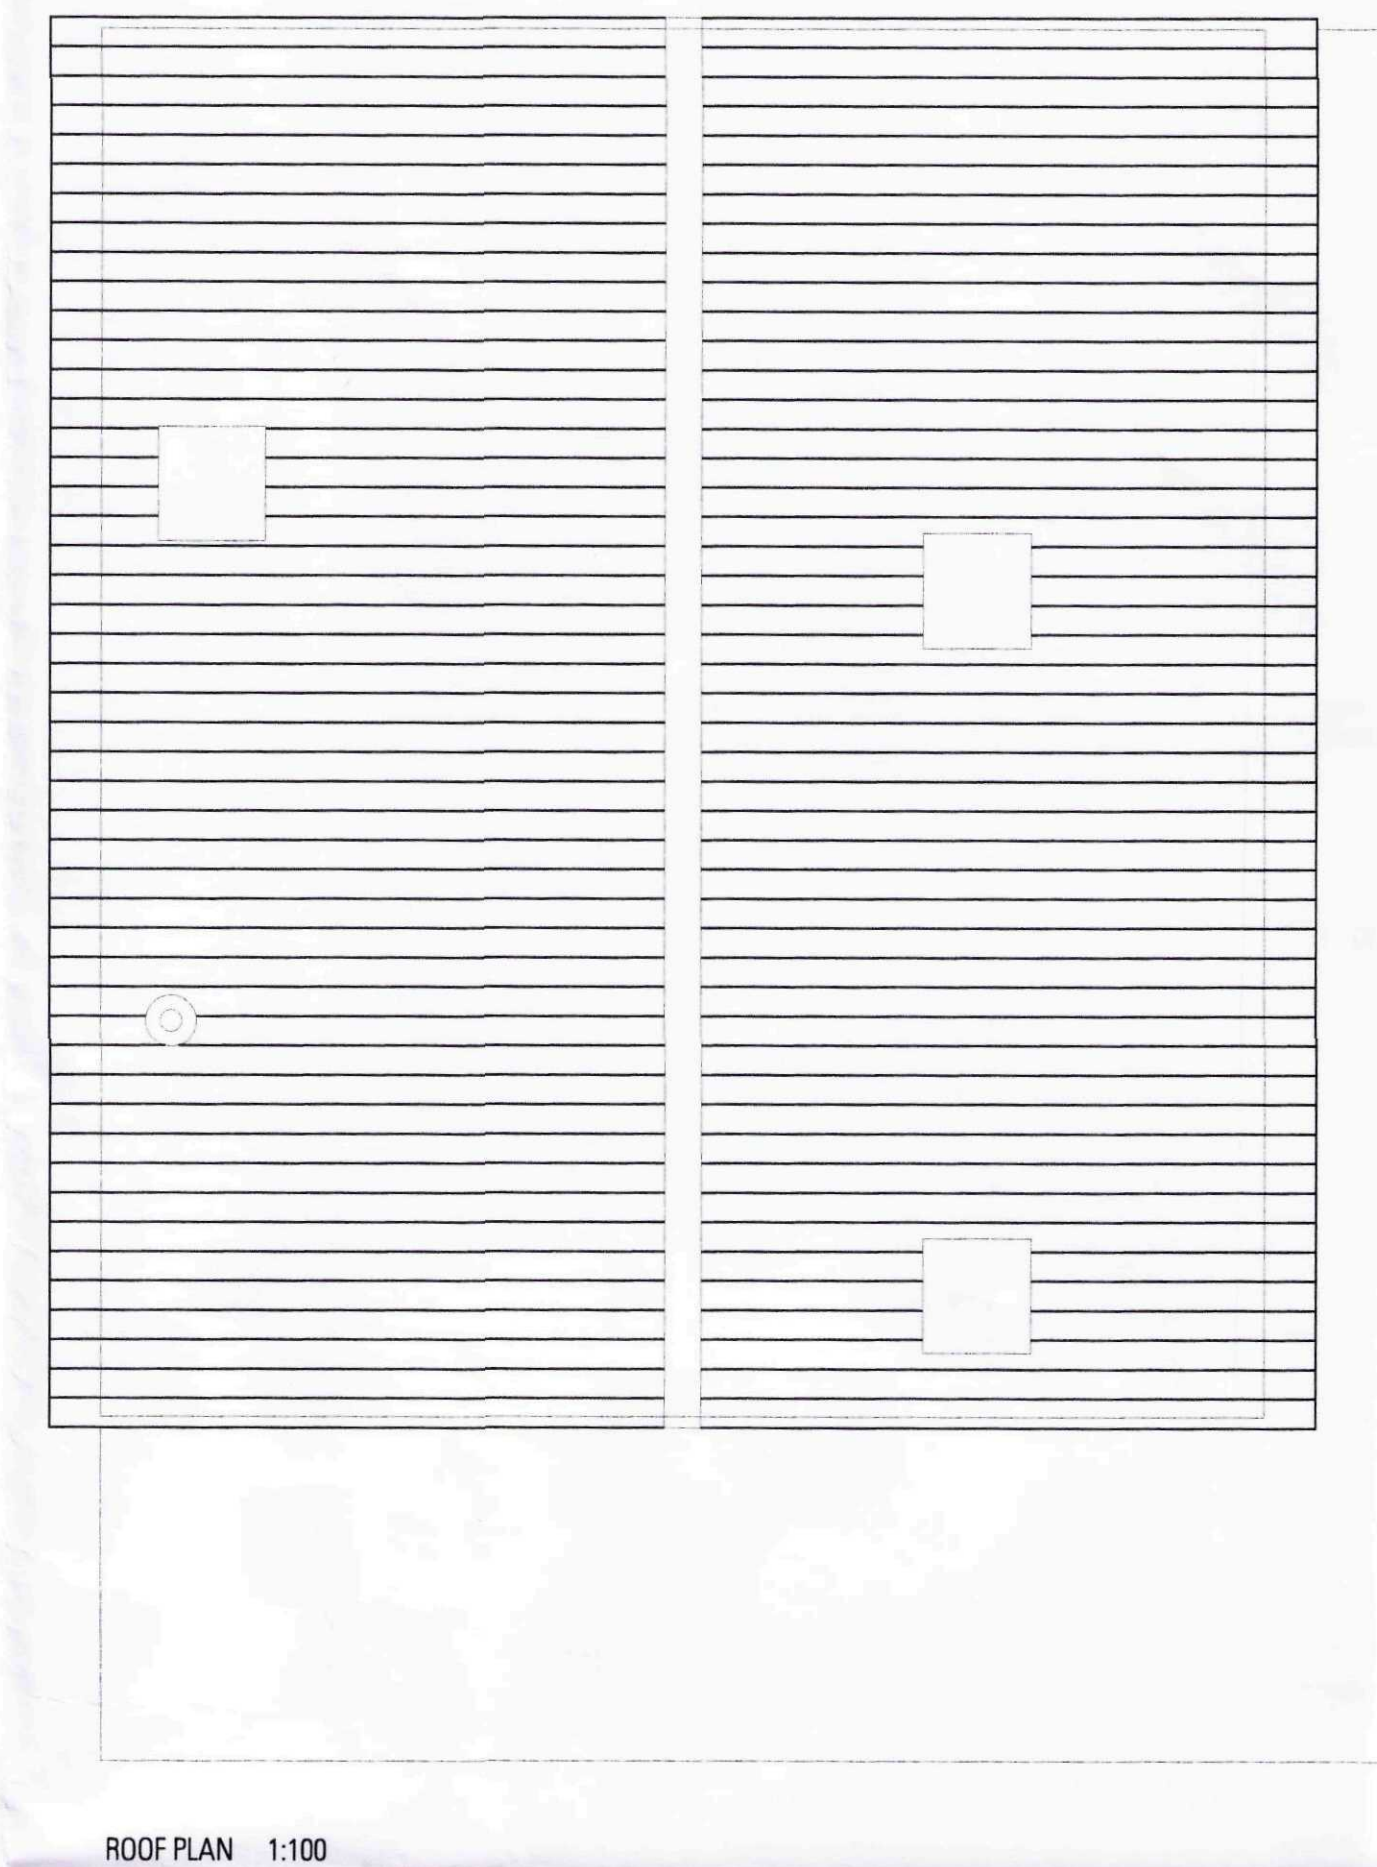
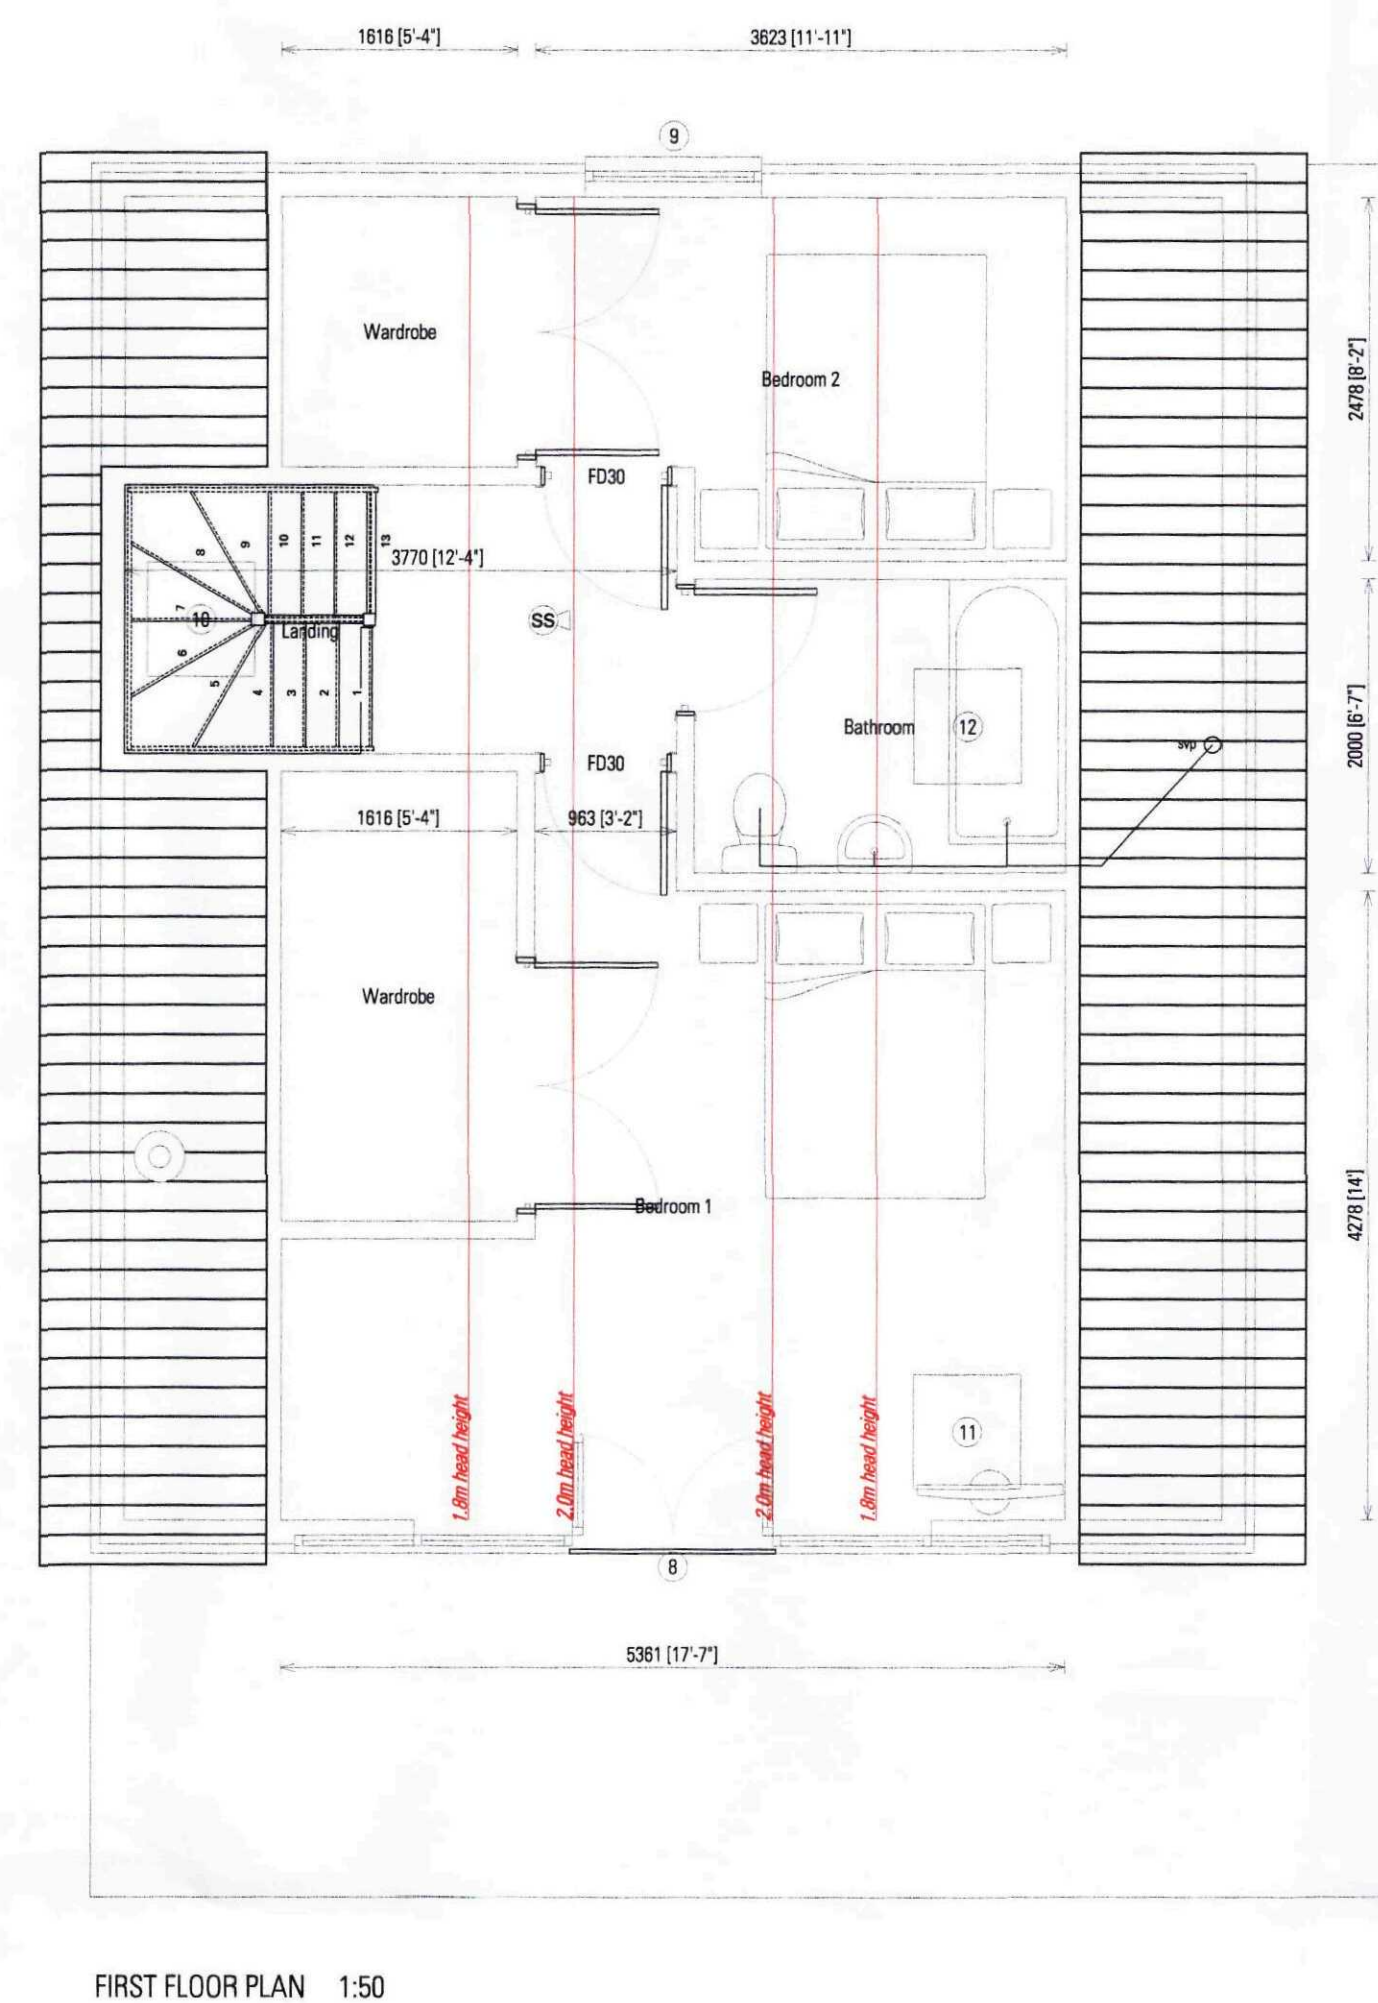
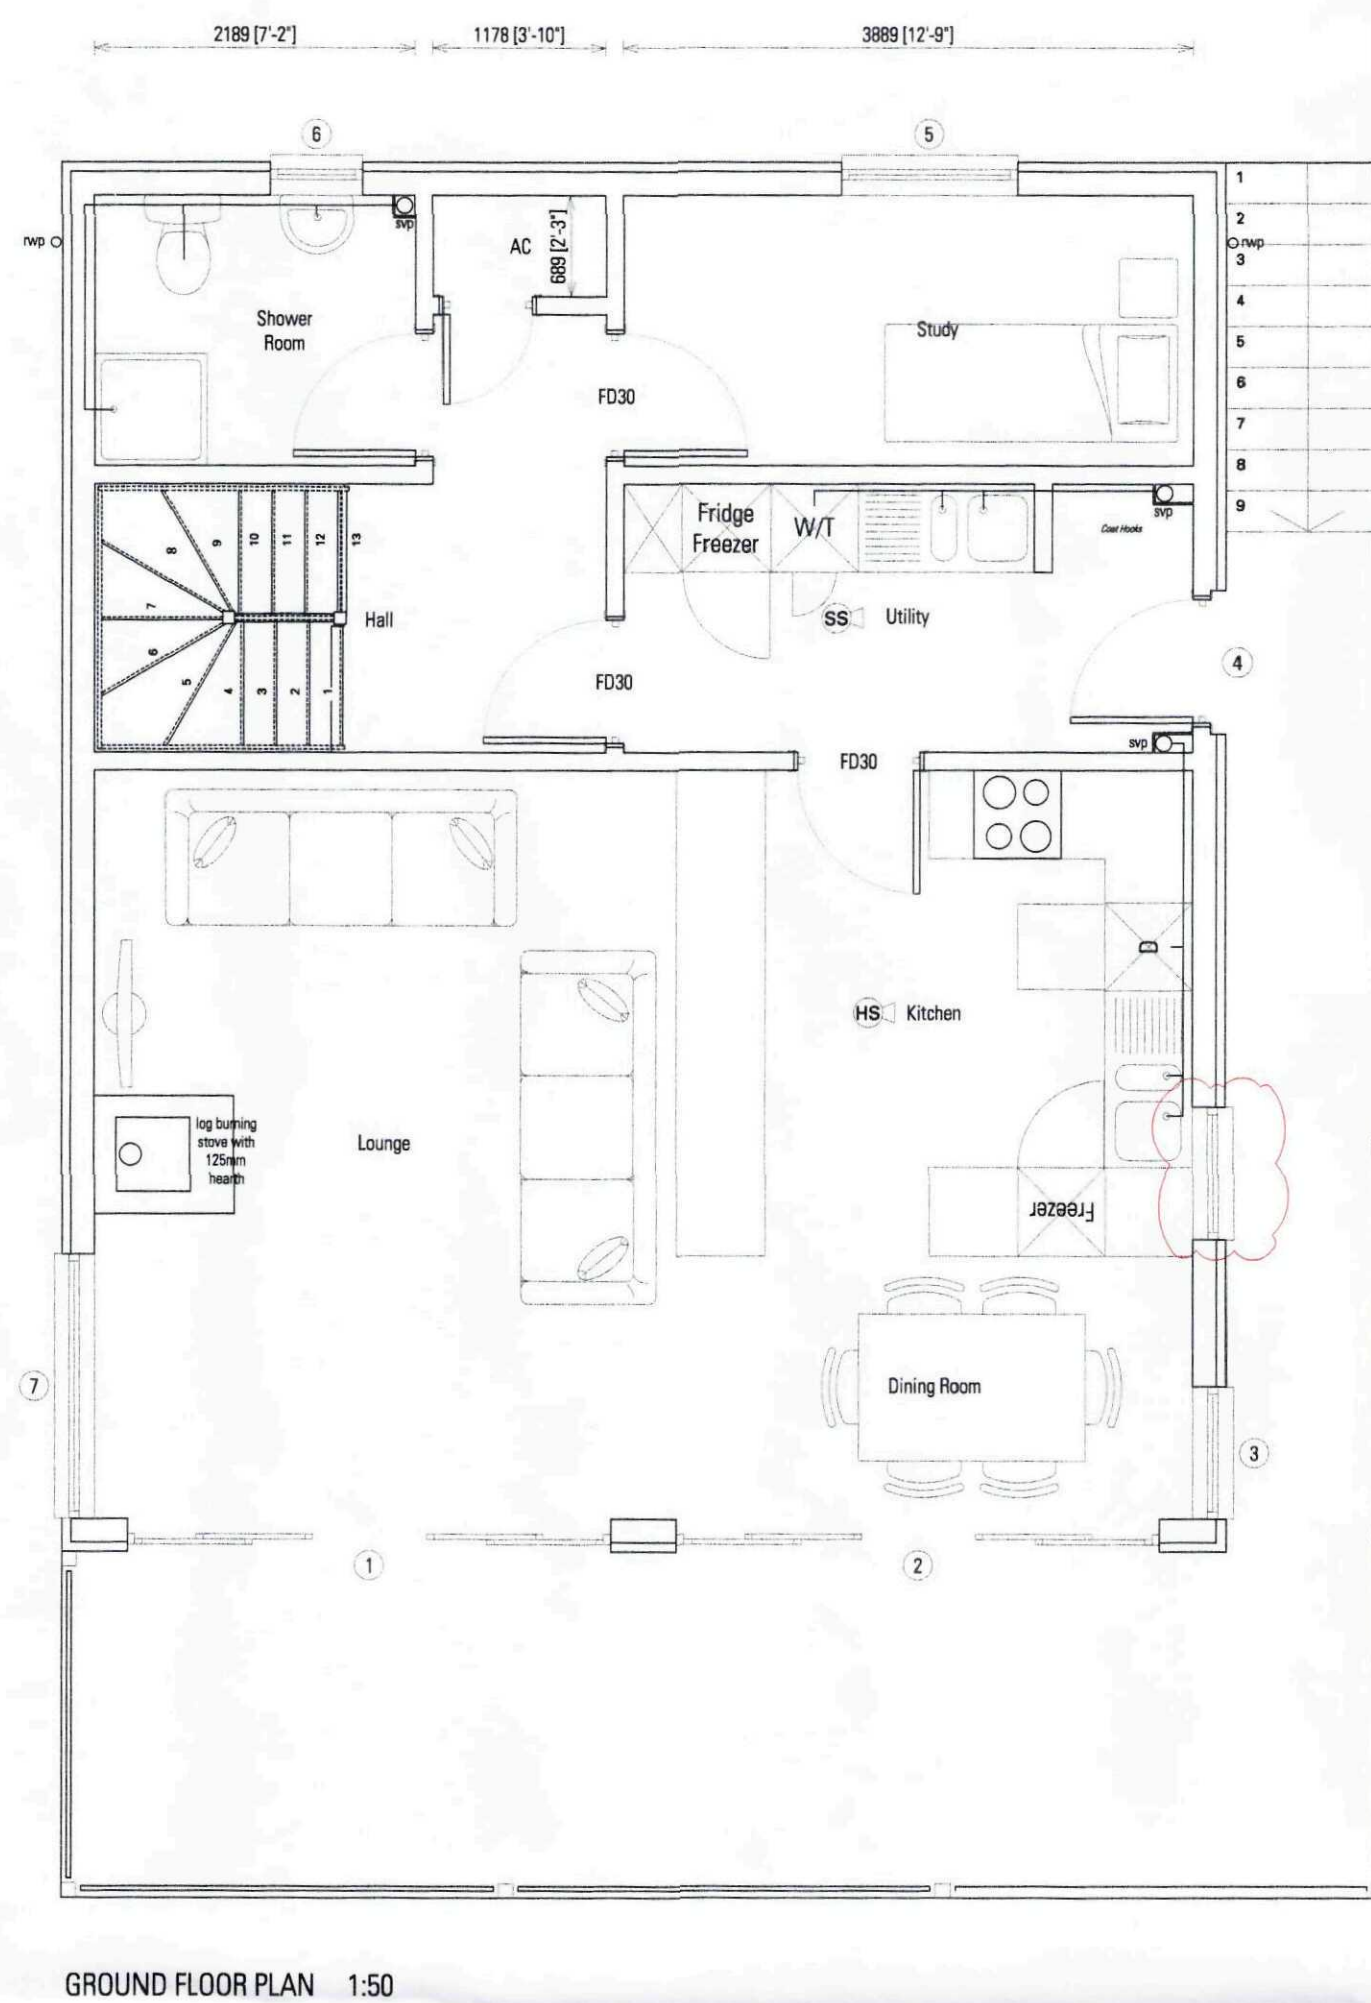


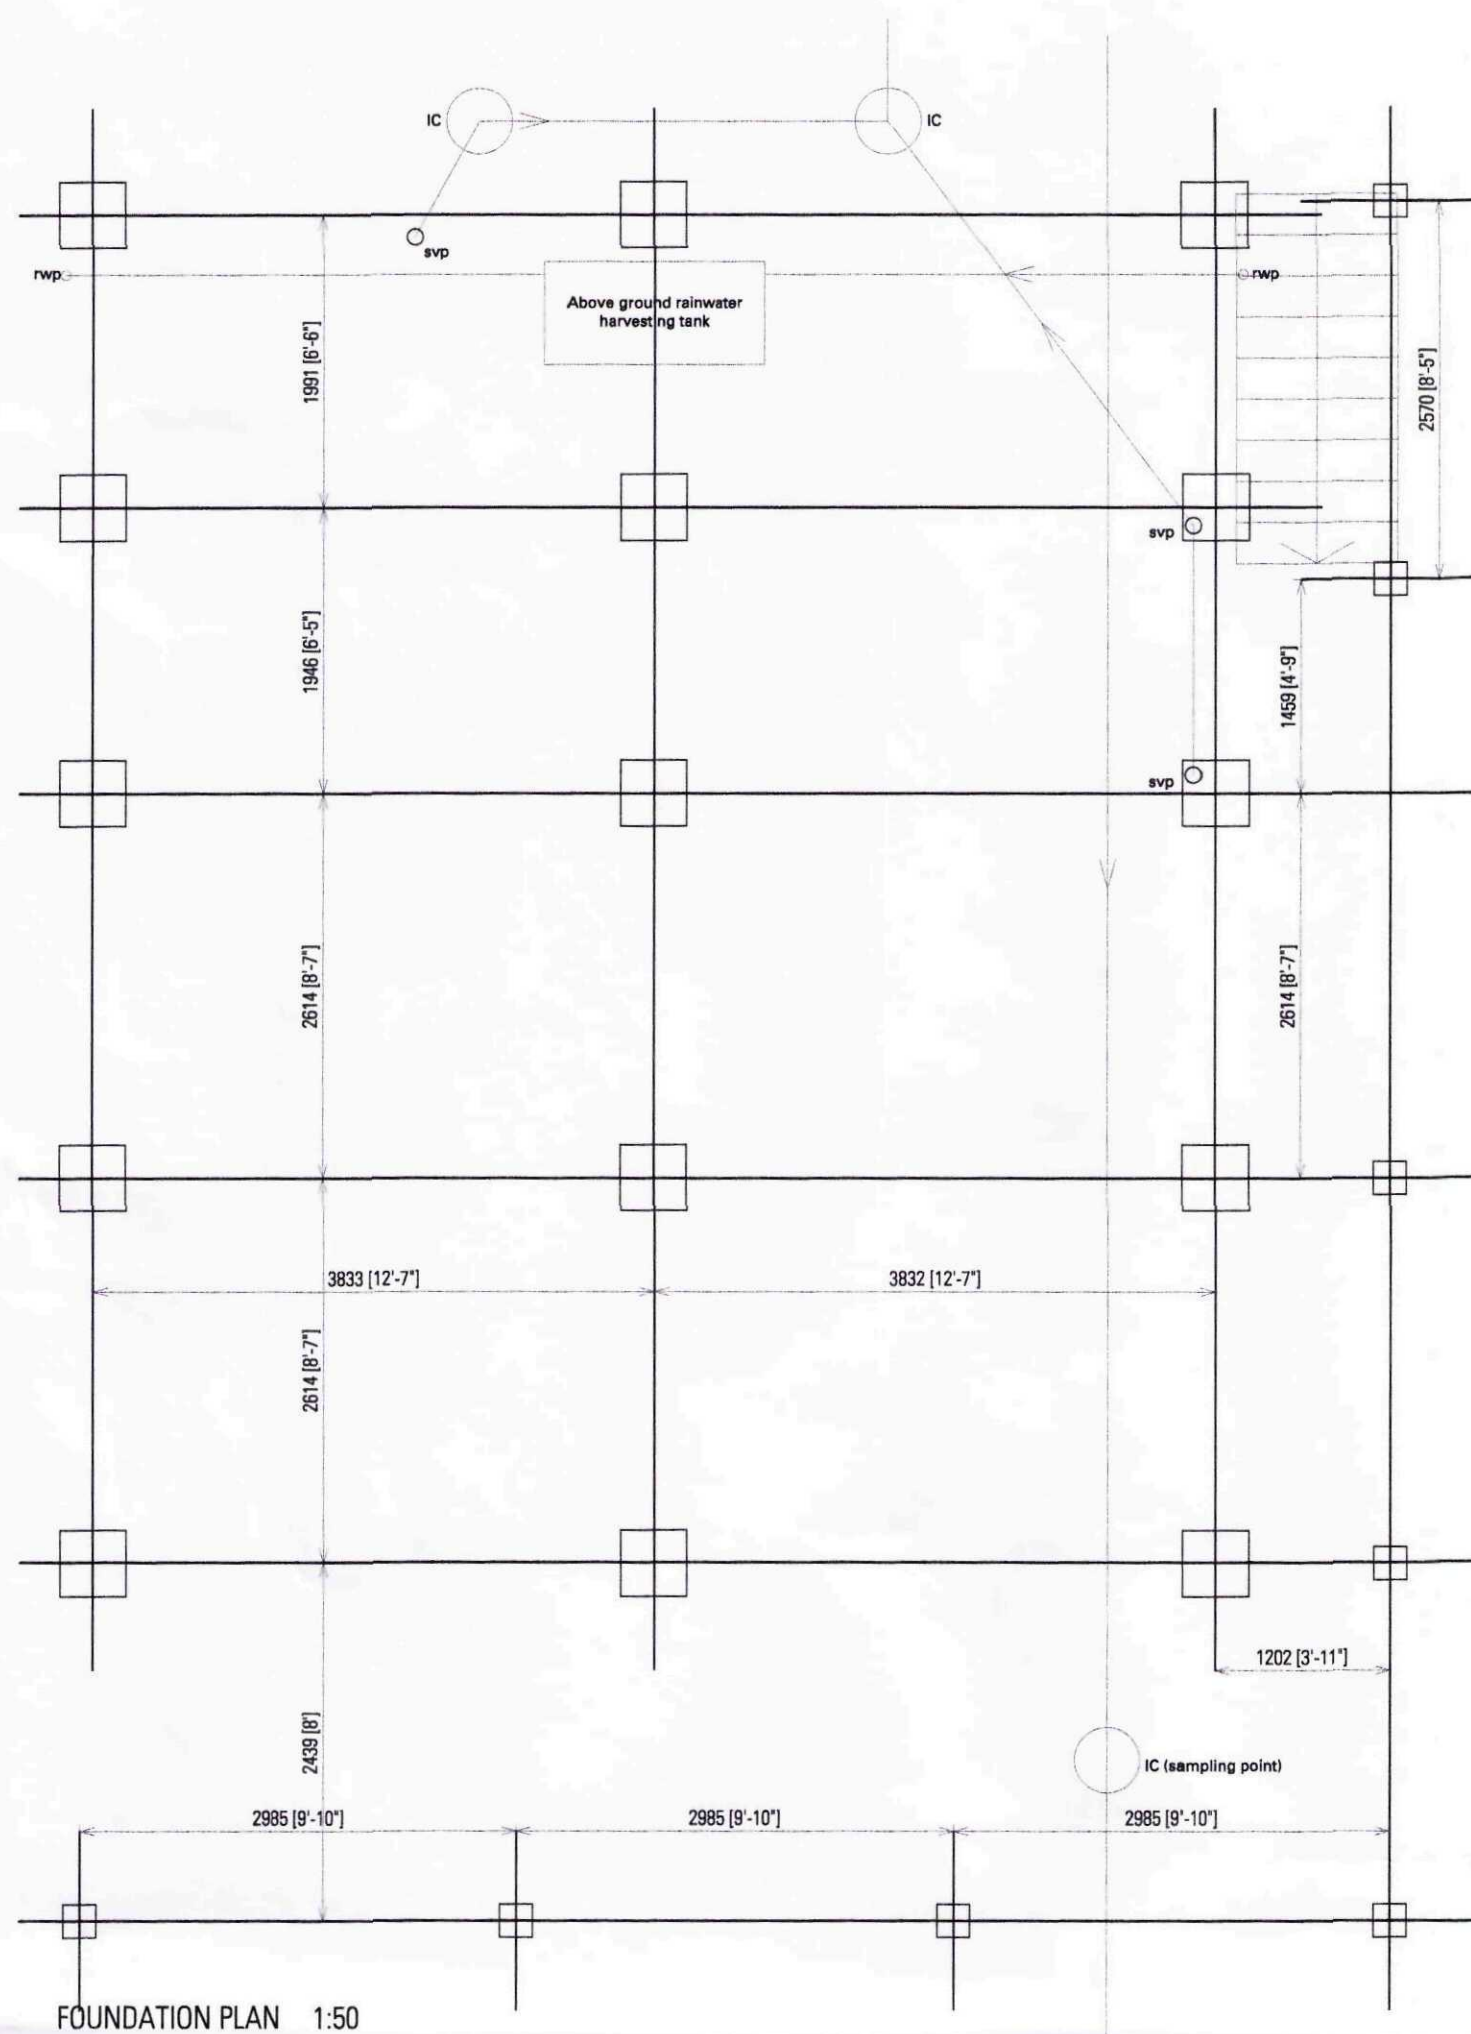


MATERIALS
Walls - K-Rend Champagne coloured render
Roof - Interlocking slate
Windows & Doors - Oak effect uPVC


RAINFALL DRAINAGE
To mini treatment plant with discharge into the River Glen

SURFACE WATER DRAINAGE
To rainwater harvesting system with overflow into the River Glen


Obscure glazing to ground floor shower room

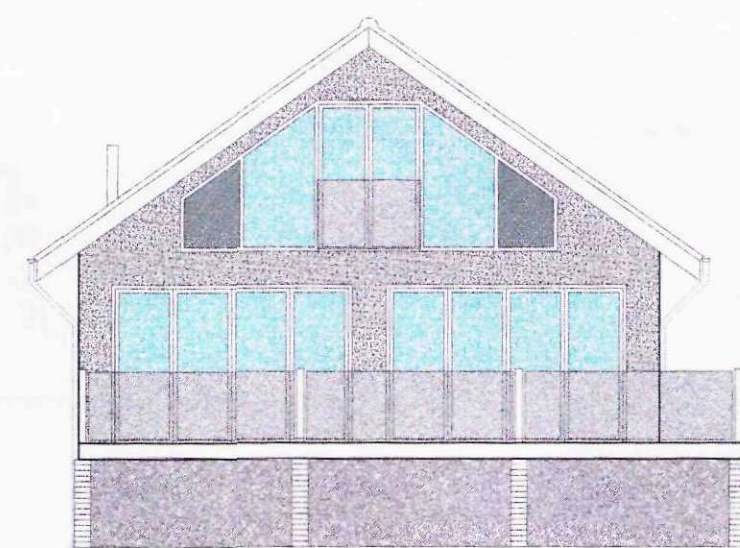


FRONT (SOUTH EAST) ELEVATION 1:100

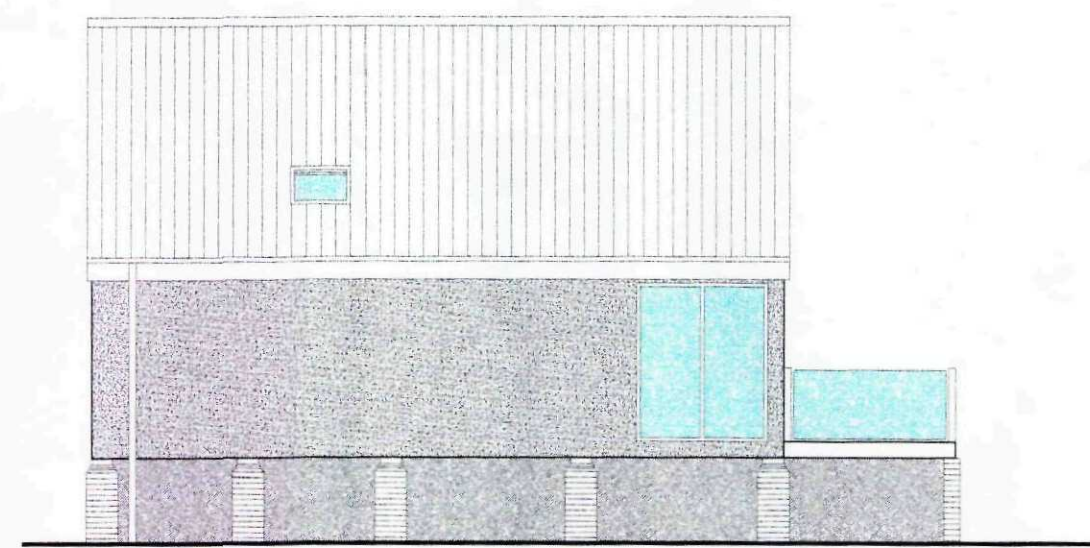


SIDE (SOUTH WEST) ELEVATION 1:100

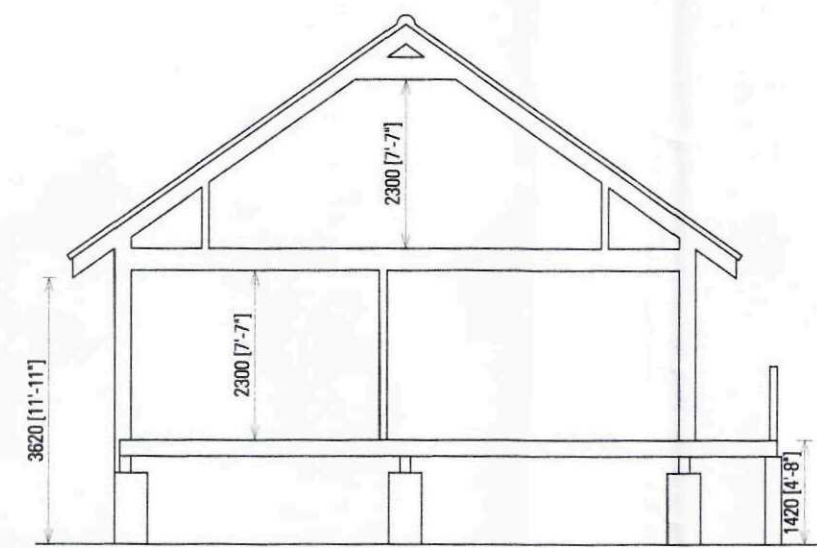


TYPICAL SECTION 1:100

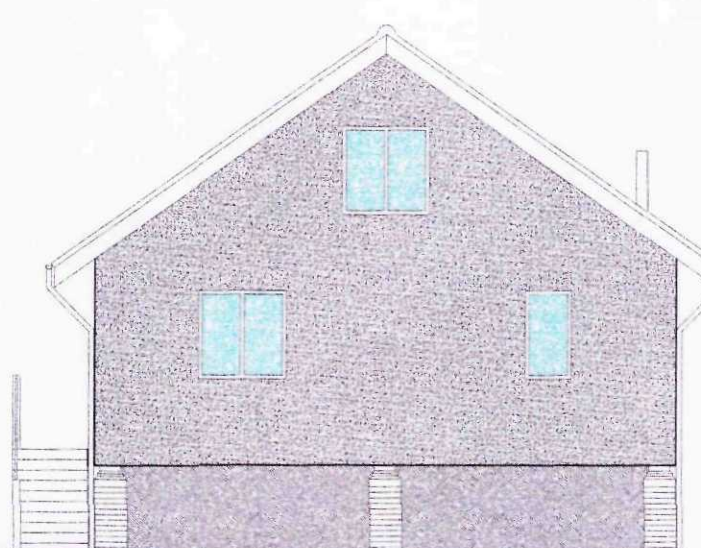

REAR (NORTH WEST) ELEVATION 1:100

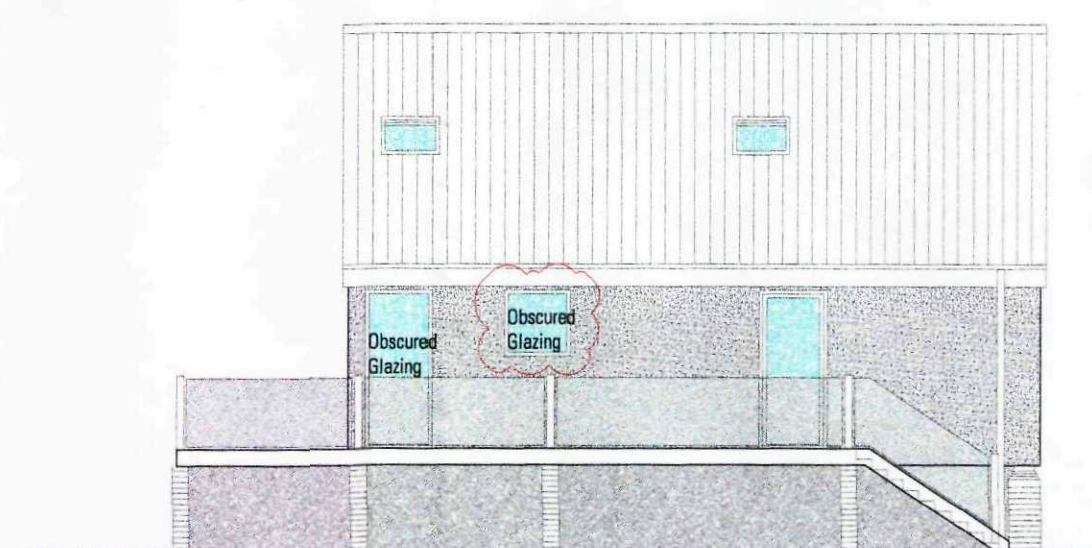

SIDE (NORTH EAST) ELEVATION 1:100

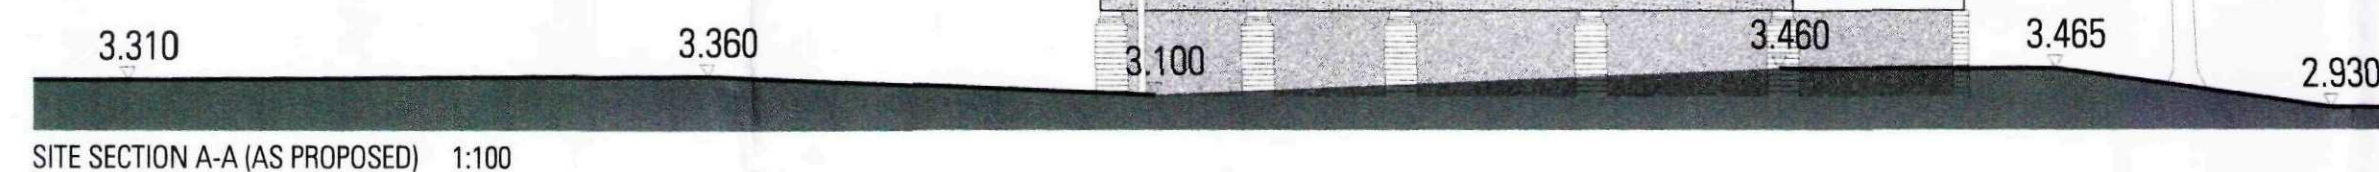

SHDC
Planning & Development
- 7 JAN 2011
Ref: 1059-10

AMENDED PLAN
Ref. A1

English Brothers
BESPOKE TIMBER FRAME
Sella Road, Walton Highway, Wisbech, Cambridgeshire, PE14 7DU
Tel: 01945 587500 Fax: 01945 582576
customerservices@englishbrothers.co.uk
www.englishbrothers.co.uk

project
Replacement Dwelling
N4
Sunlight Reservoir
Sunlight
drawing title
Floor & Roof Plans, Elevations & Sections
as Proposed
client
Miss C Bratley
scale
1:50, 1:100
paper size
A1
drawing no.
B474-100D
revision
A 08.03.10 RWP added, Foundation layout added.
B 15.03.10 Altered to suit S. Bratley.
C 21.03.10 Altered to suit S. Bratley.
D 28.10.10 Window Added (See Court)

date
16.02.10
drawn
W.N.S.
revision

© English Brothers Ltd.
This document is the property of English Brothers Ltd. and is not to be reproduced without the written consent of English Brothers Ltd. The design is the property of English Brothers Ltd. and is not to be reproduced without the written consent of English Brothers Ltd.