


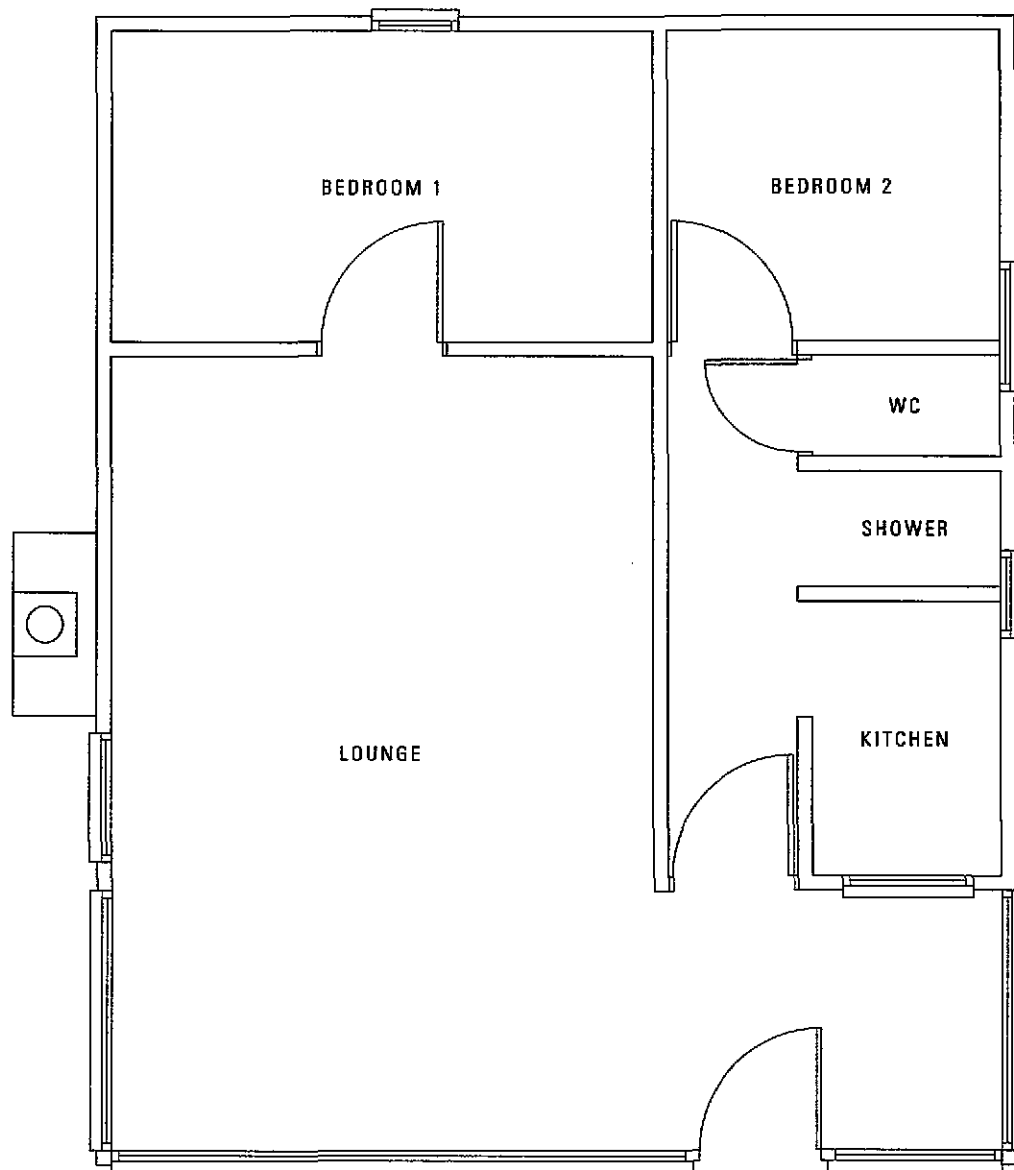

SHDC	
Planning & Development	
22 DEC 2010	
Ref:	1059-10



English Brothers

TIMBER FRAME SPECIALISTS

Salts Road, Walton Highway, Wisbech, Cambridgeshire, PE14 7DU

Tel: 01945 587500

Fax: 01945 582578

customerservices@englishbrothers.co.uk

www.englishbrothers.co.uk

project

Replacement Dwelling

Nº4

Surfleet Reservoir

Surfleet

drawing title

Floor Plan

as Existing

client

Miss C Bratley

scale

1:50

paper size

A4

date

11.07.08

drawing no.

B474-05


drawn

M.S.T

revision

© English Brothers Ltd.


"No reproduction or publication of this drawing may be made and no article may be manufactured or assembled in accordance with this drawing without prior consent. Rights reserved under the Copyright Act 1988 as amended by The Design Copyright Act 1988".
The general contractor is to check all dimensions on site and report discrepancies to English Brothers Ltd.
DO NOT SCALE FROM THIS DRAWING

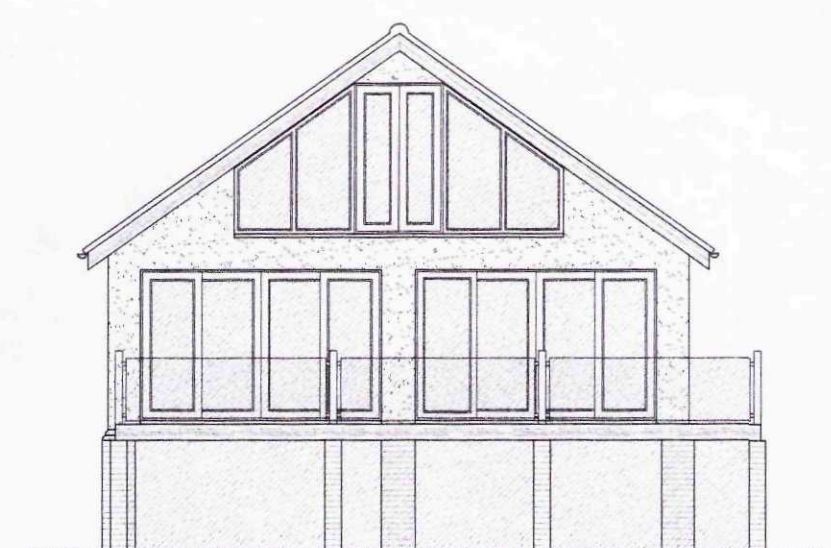


FRONT (SOUTH EAST) ELEVATION 1:100



SIDE (SOUTH WEST) ELEVATION 1:100

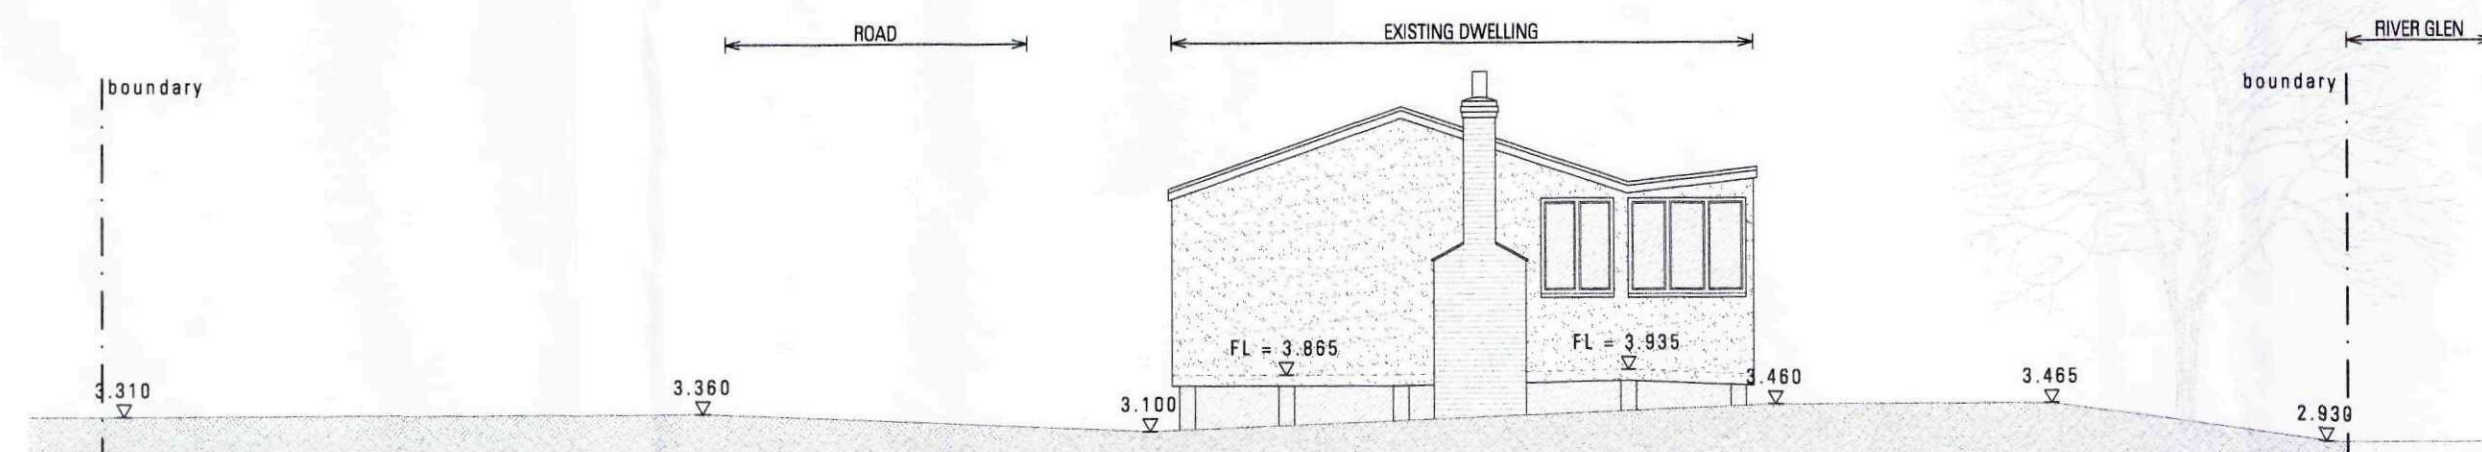


SITE SECTION A-A (AS EXISTING) 1:100

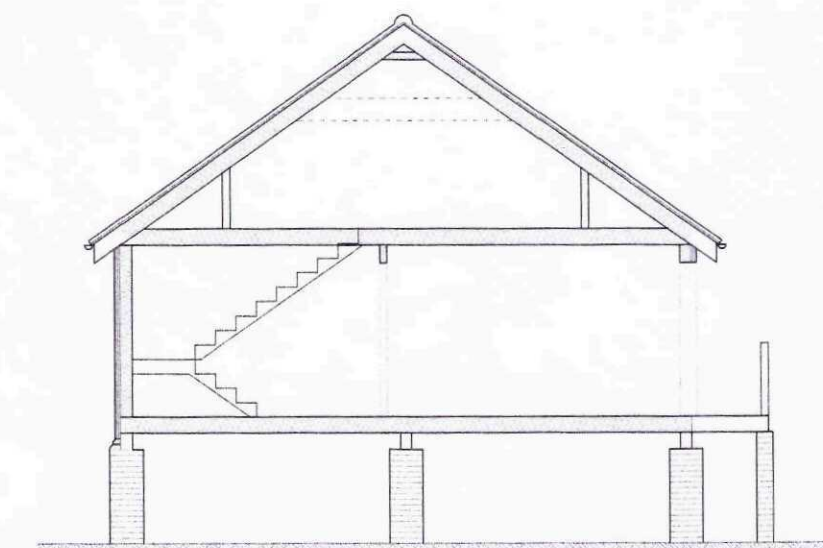


TYPICAL SECTION 1:100




REAR (NORTH WEST) ELEVATION 1:100

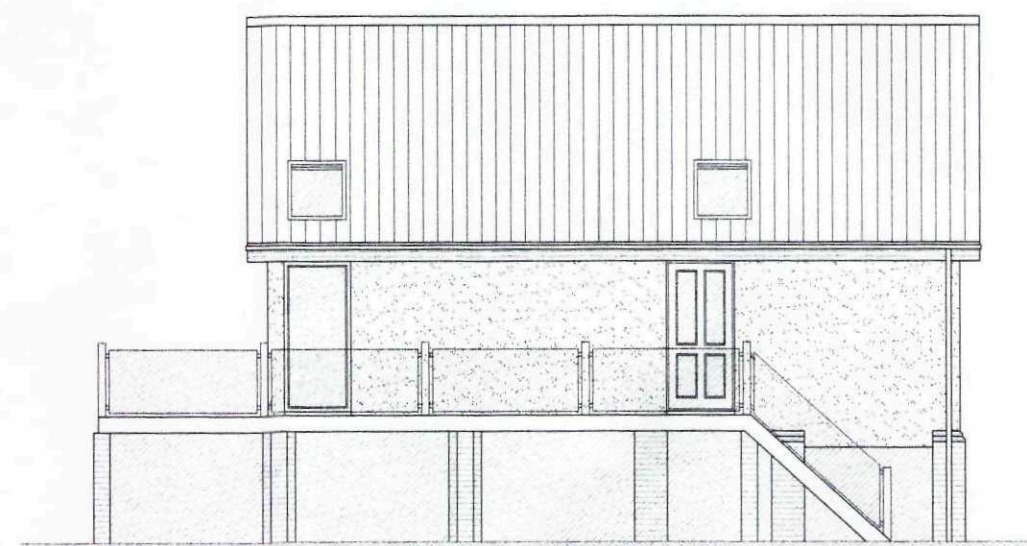

SIDE (NORTH EAST) ELEVATION 1:100

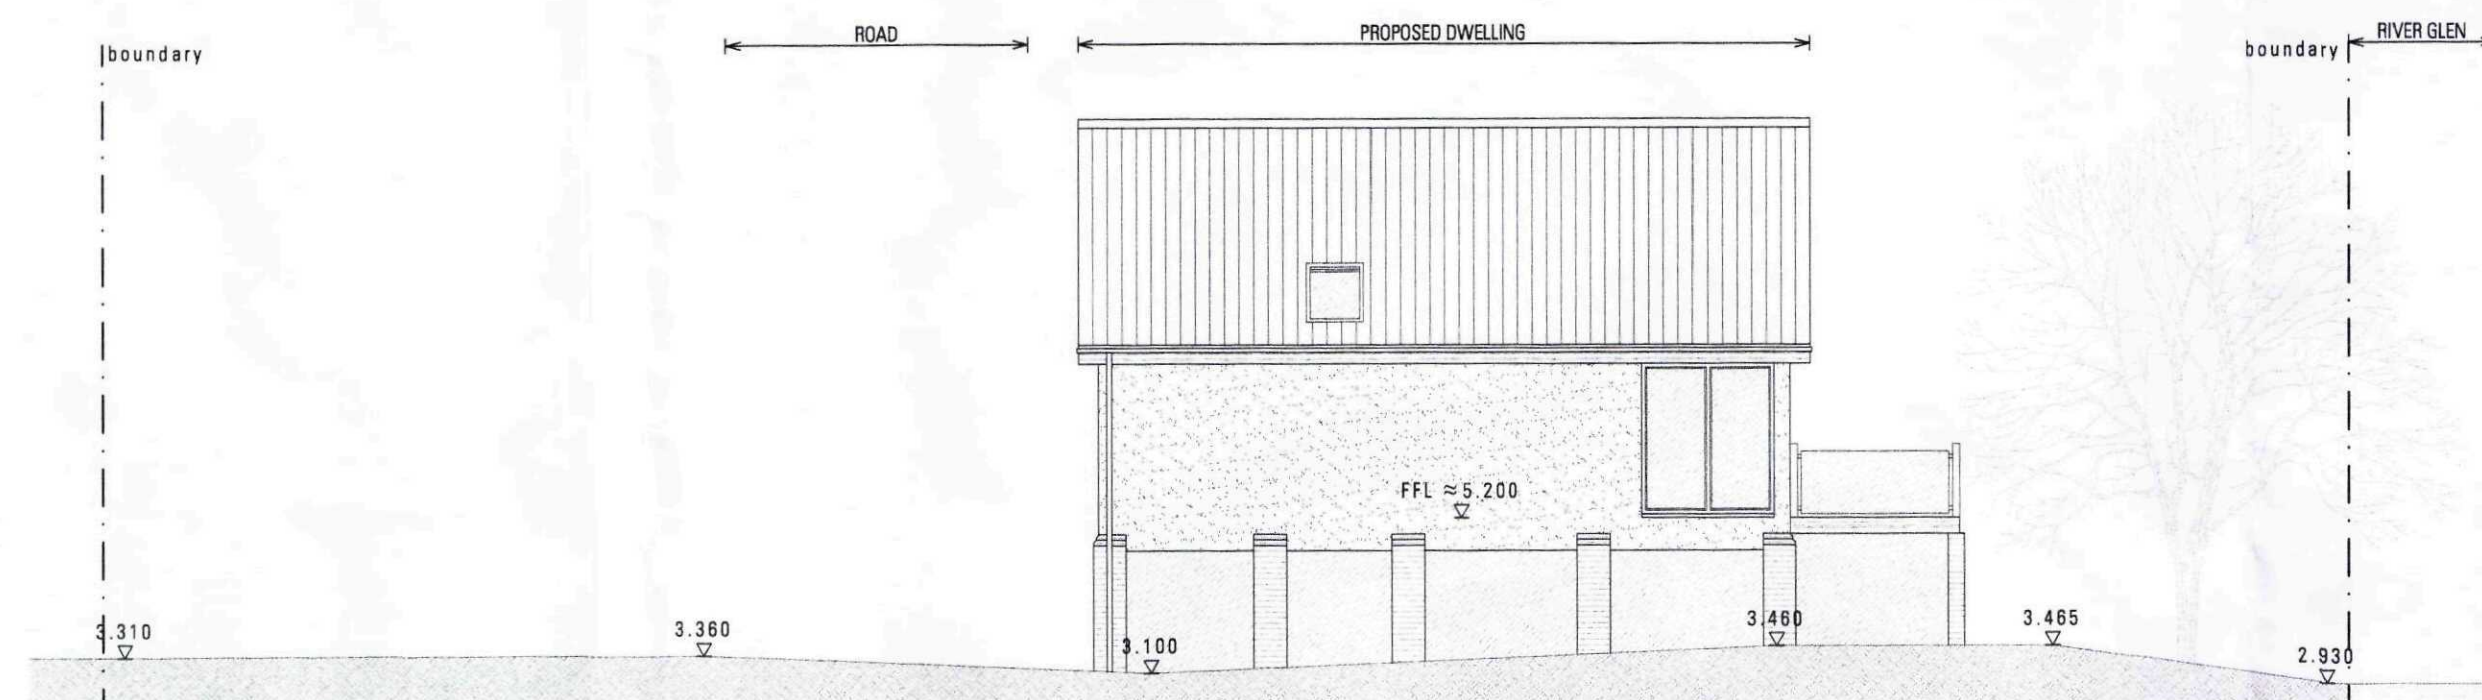

SITE SECTION B-B (AS PROPOSED) 1:100

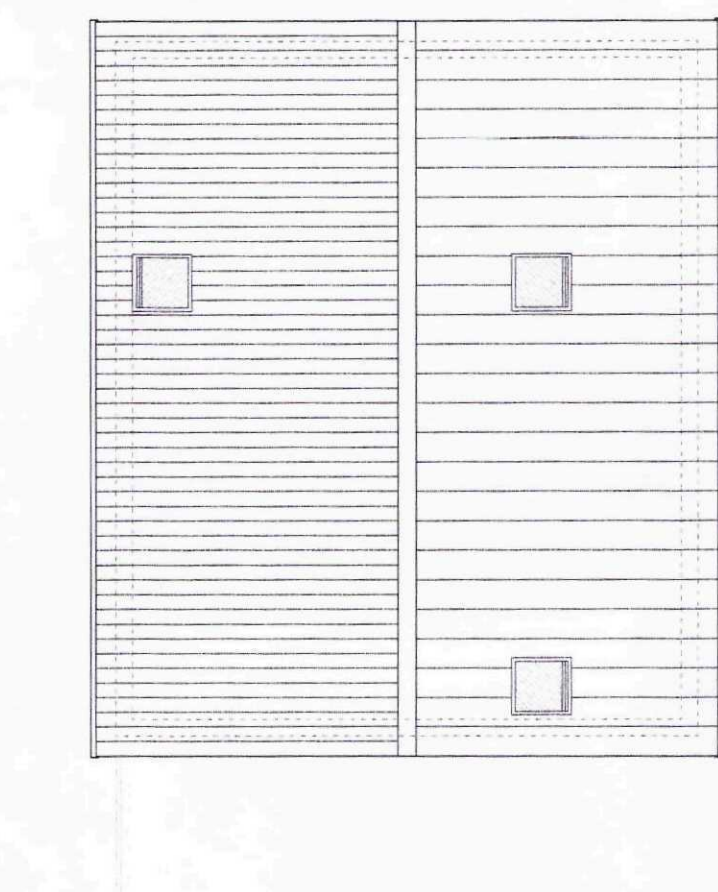

ROOF PLAN 1:100

MATERIALS
Walls - K-Rend Champagne coloured render
Roof - Interlocking slate
Windows & Doors - Oak effect uPVC
Rainwatergoods - Black uPVC


FOUL DRAINAGE
To mini treatment plant with discharge into the River Glen

SURFACE WATER DRAINAGE
To rainwater harvesting system with overflow into the River Glen


Obscure glazing to ground floor shower room




FOUNDATION PLAN 1:50

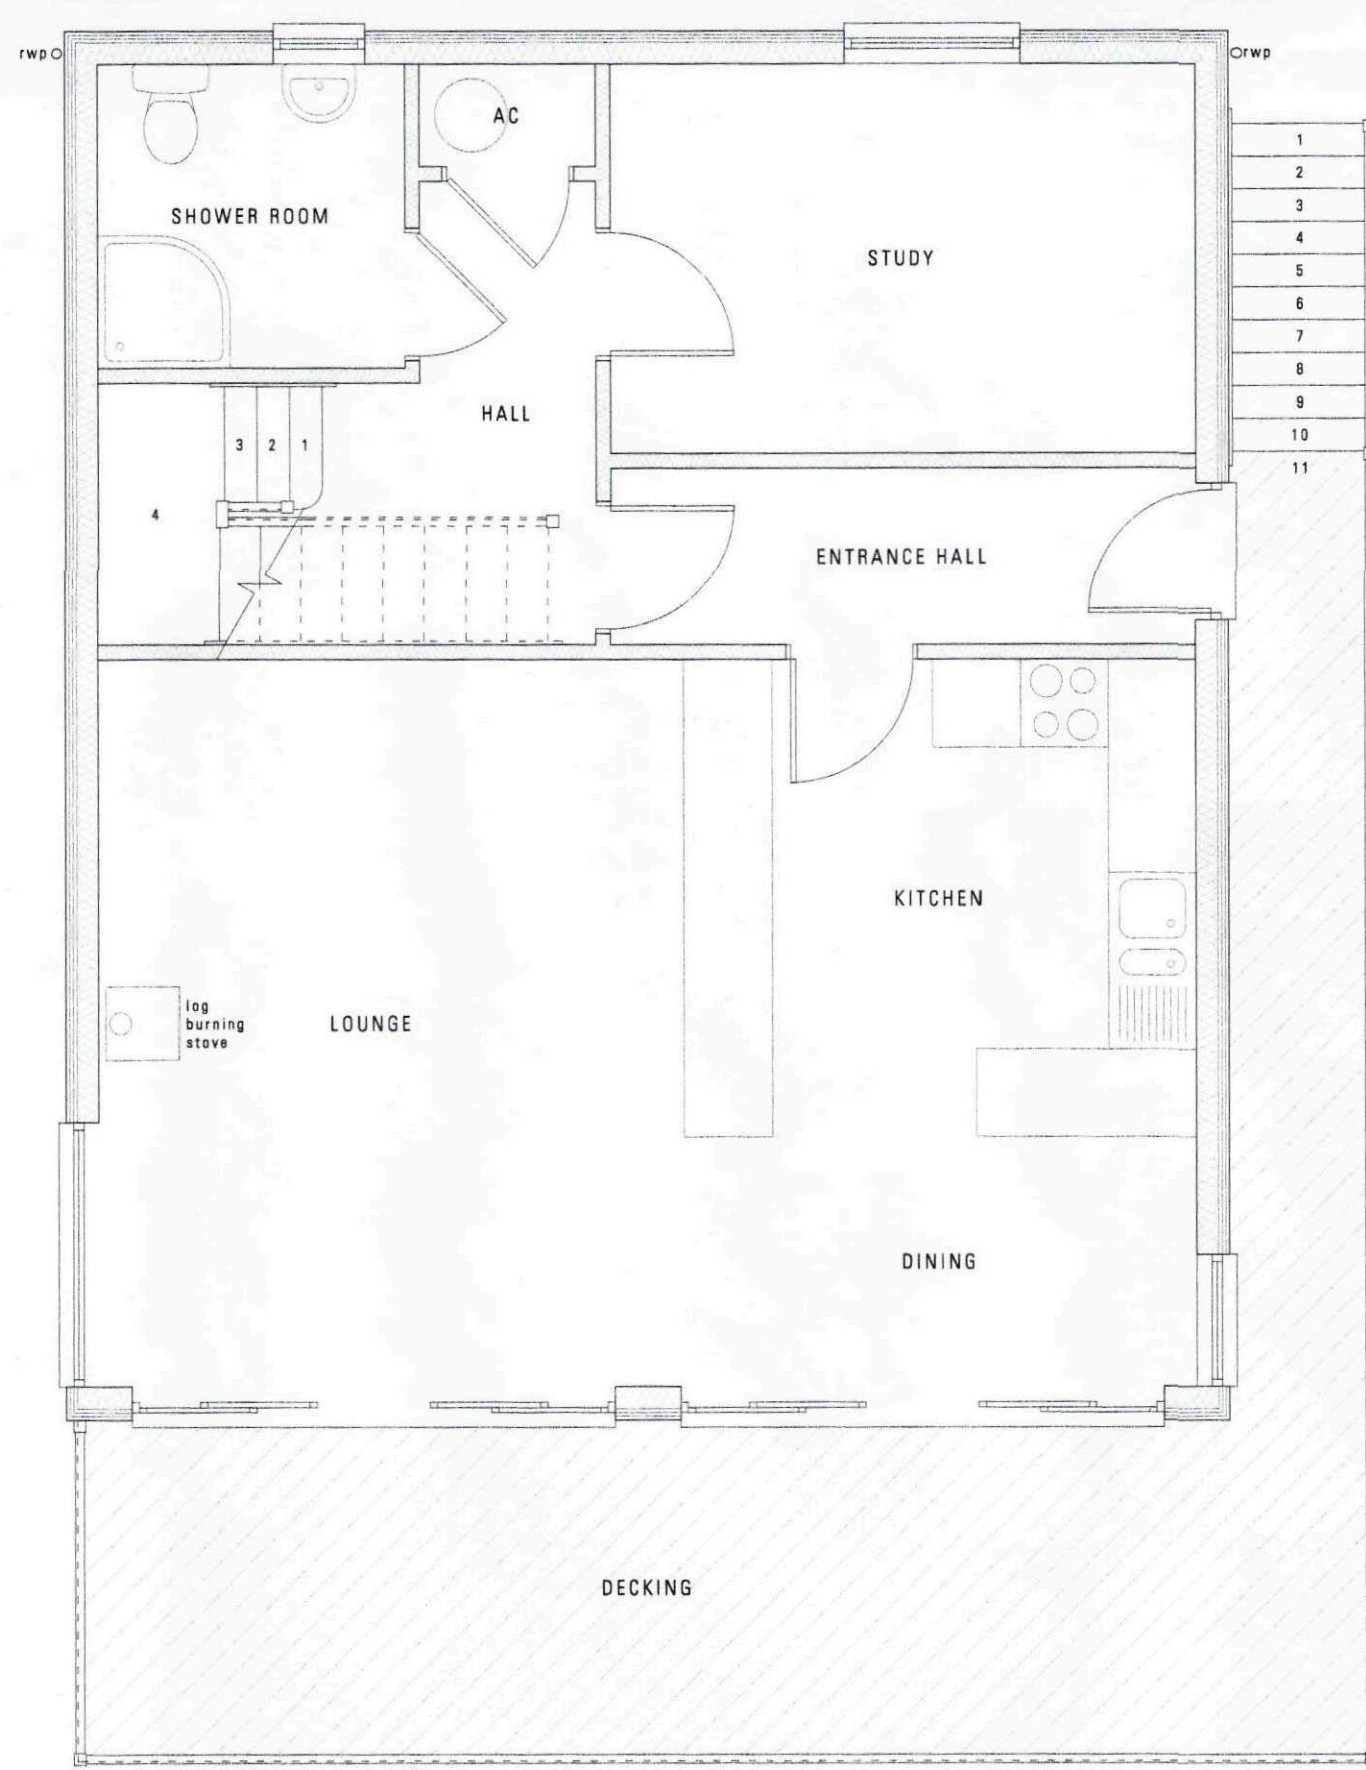

GROUND FLOOR PLAN 1:50

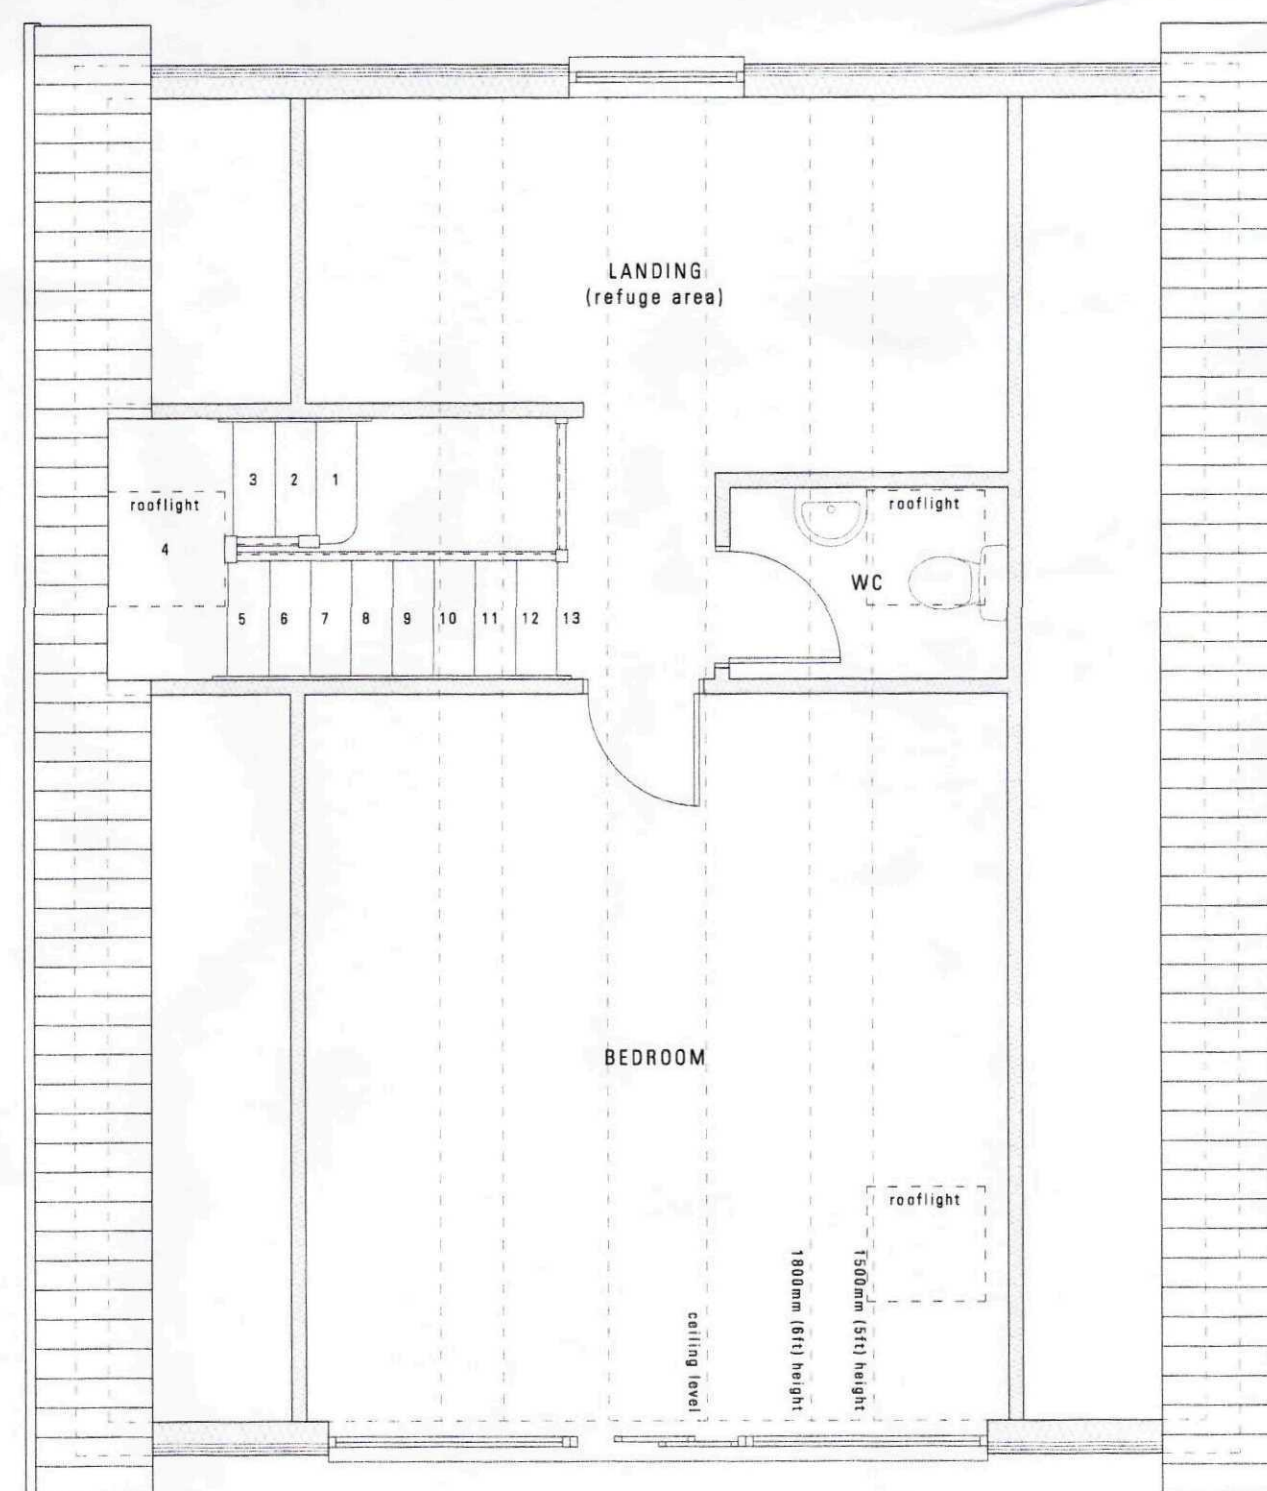

FIRST FLOOR PLAN 1:50

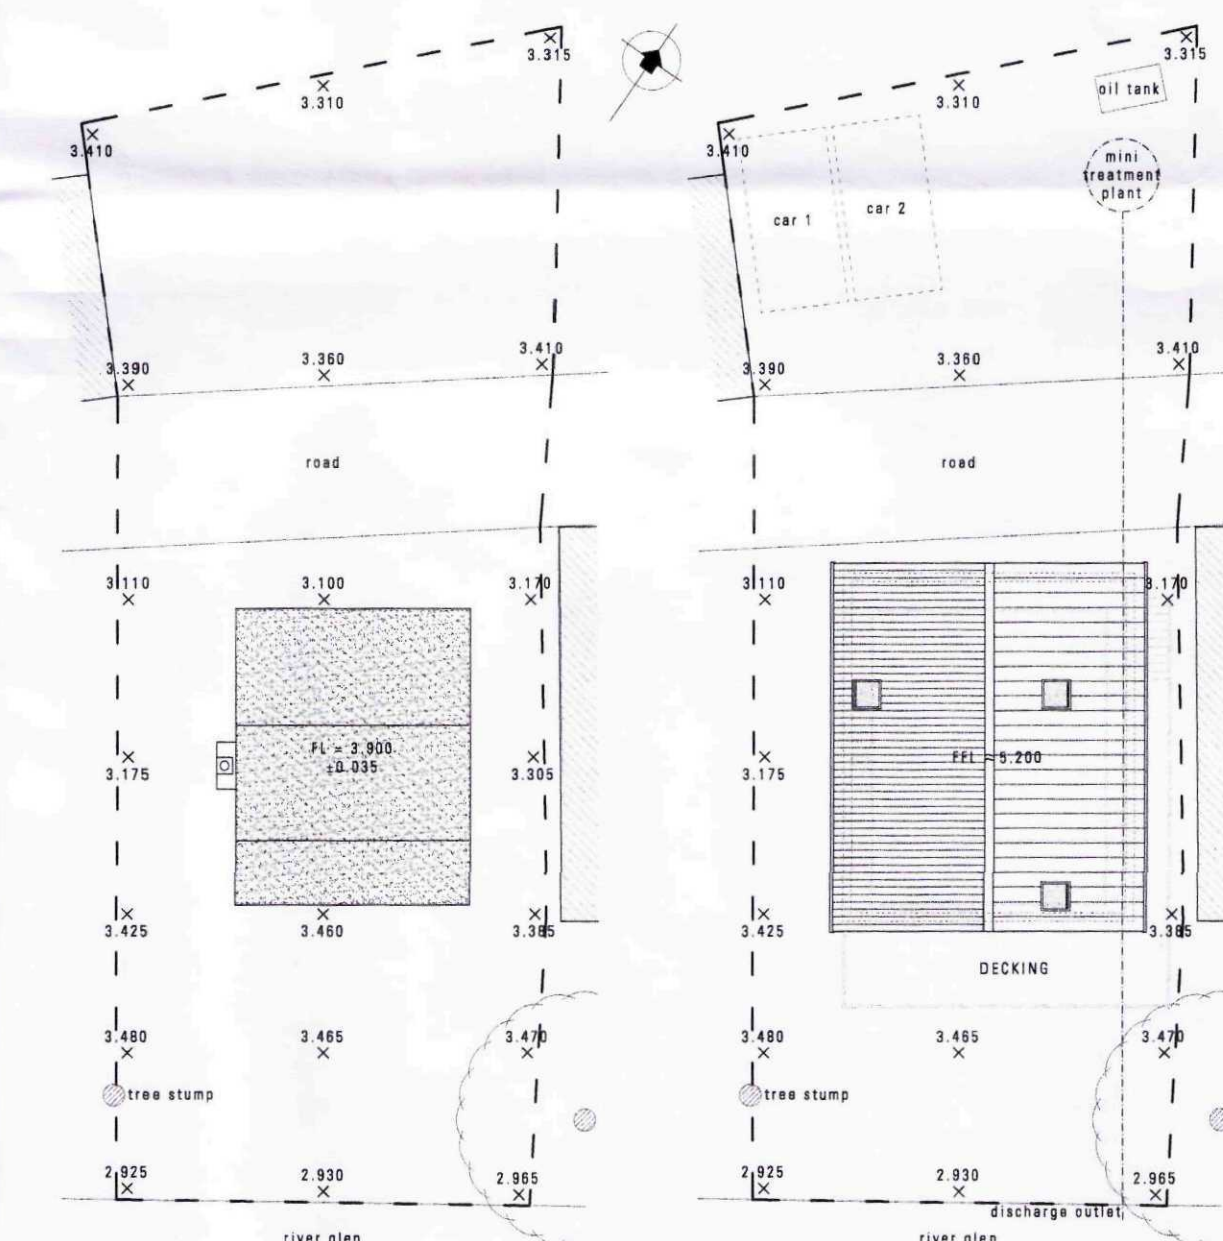

SITE PLAN (EXISTING) 1:200

SITE PLAN (PROPOSED) 1:200



LOCATION PLAN 1:1250

English Brothers
TIMBER FRAME SPECIALISTS
Salts Road, Walton Highway, Wisbech, Cambridgeshire, PE14 7DU
Tel: 01454 627000 Fax: 01454 623076
customerservice@englishbrothers.co.uk
www.englishbrothers.co.uk

project
Replacement Dwelling
R&K
Surfleet Reservoir
Surlfeet
drawing title
Floor, Roof, Site & Location Plans, Elevations & Sections
as Existing & Proposed
client
Miss C Bratley
scale
1:50, 1:100, 1:200 & 1:1250
paper size
A1
drawing no.
9474-0A
revision
A 08.07.09 Amendments in accordance with LPA recommendations

SHDC
Planning & Development
22 DEC 2010
Ref: 1059-10