




NOTES
This drawing has been issued in support of a planning application and must NOT be used for construction purposes.
This drawing is copyright and may not be altered, traced, copied, photographed or used for any purpose other than that for which it is issued without written permission from the copyright holder.

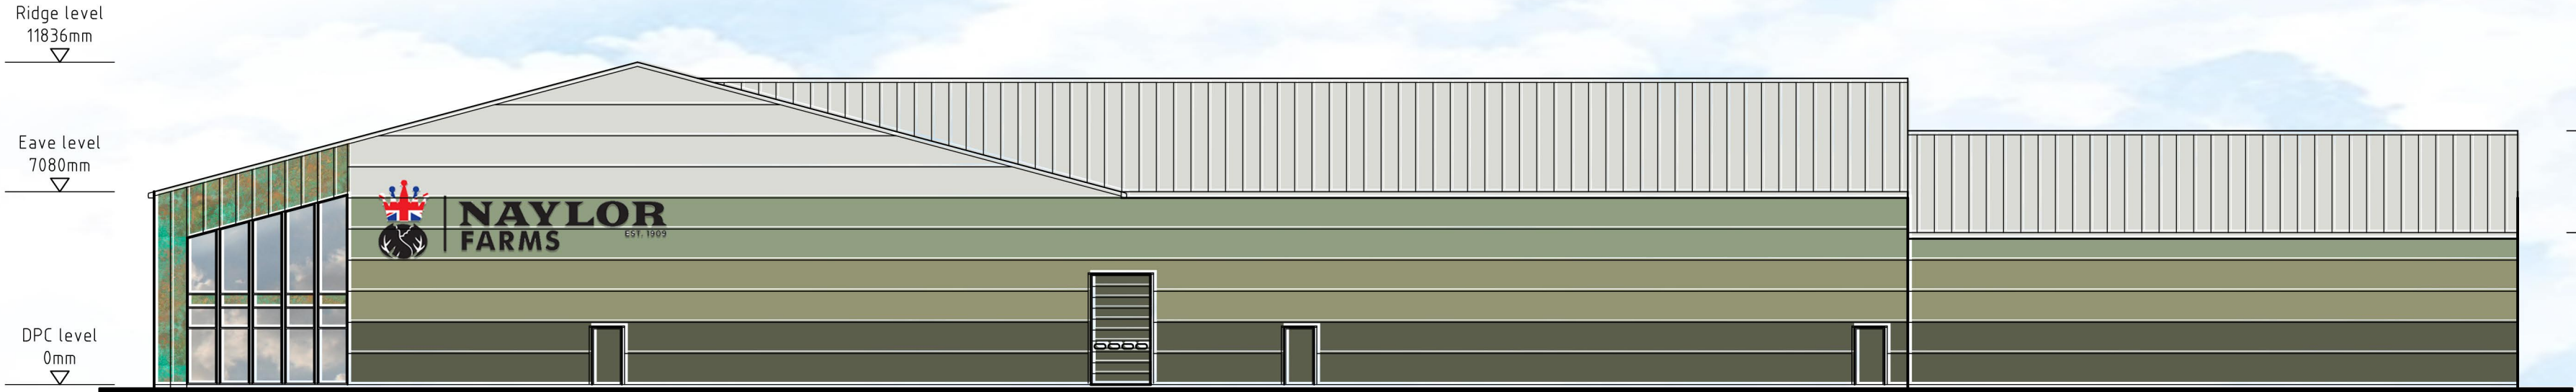


West Elevation

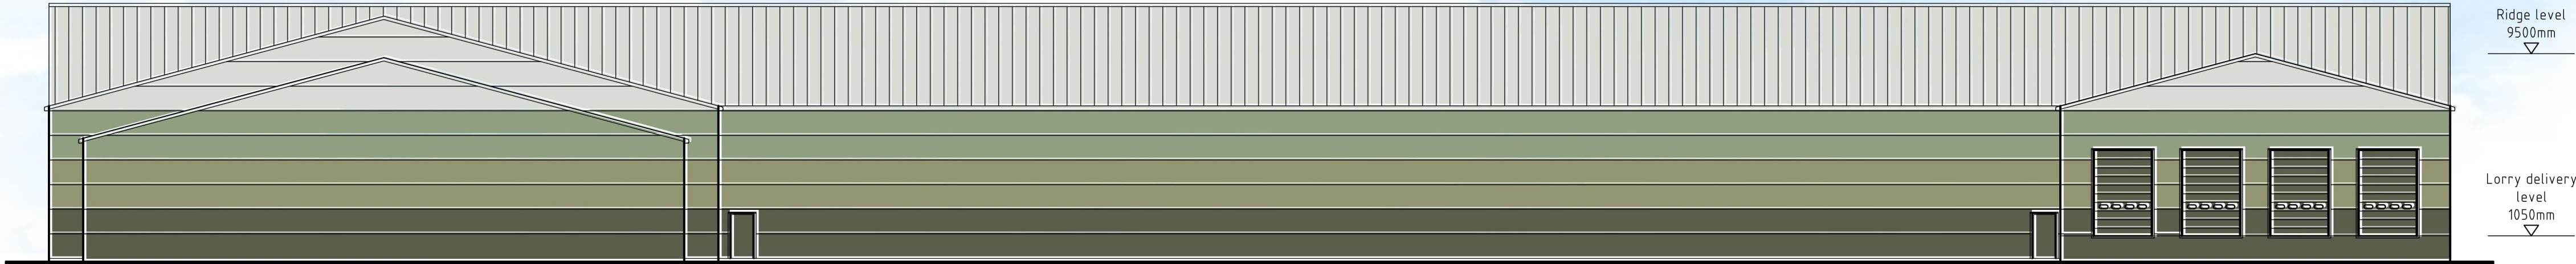


South Elevation

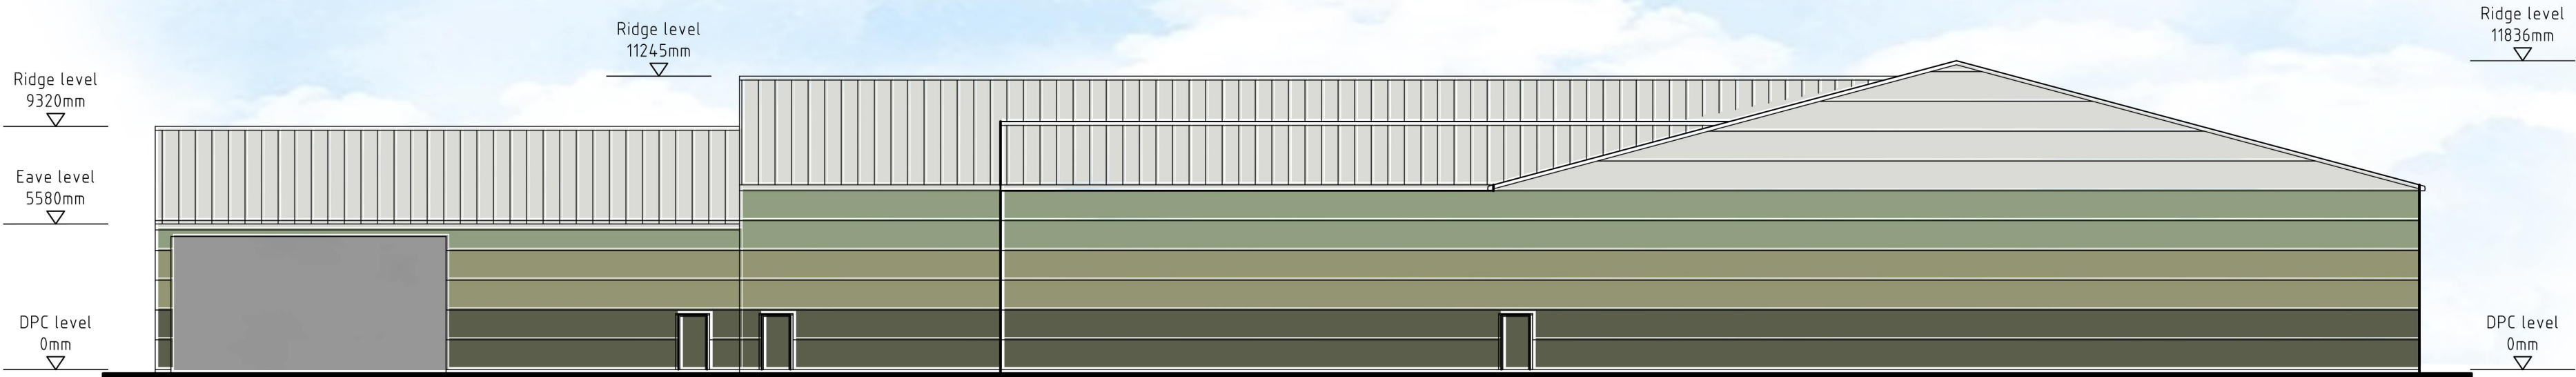

East Elevation

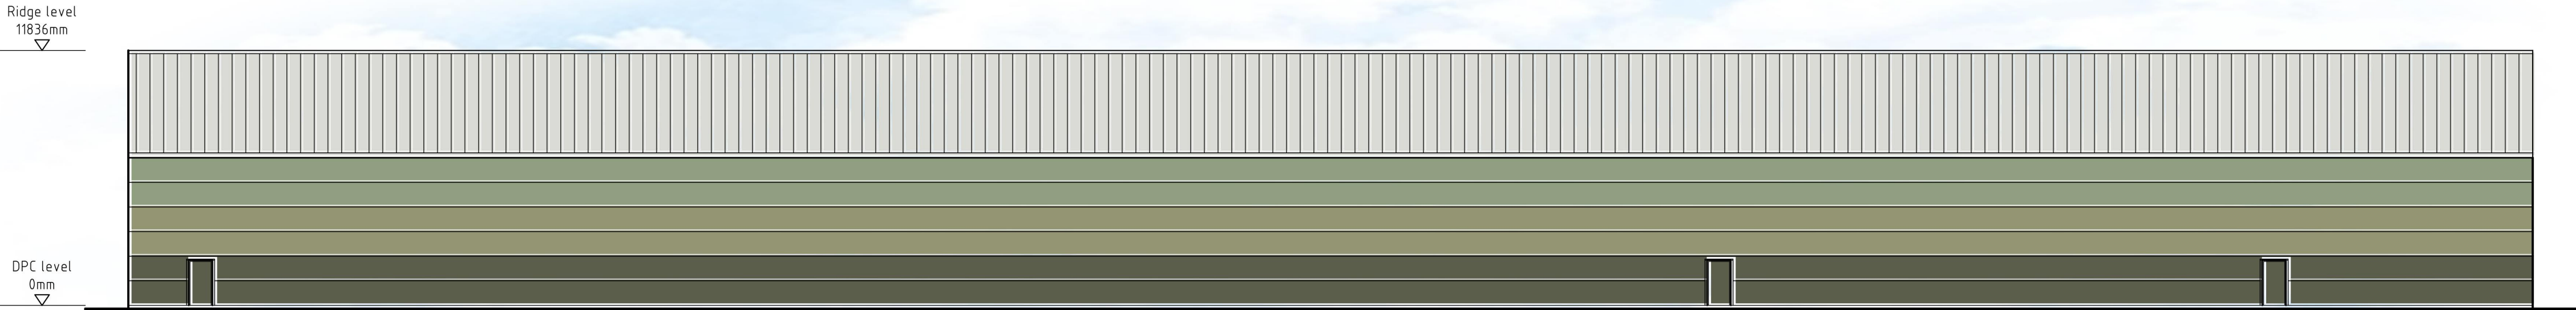

North Elevation

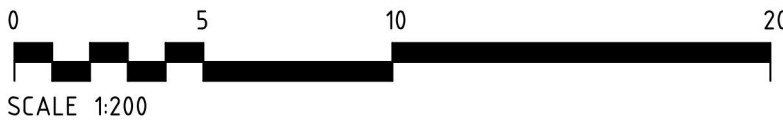

Project PROPOSED FACTORY AND AD PLANT		
Address LAND ADJACENT A16 SURFLEET LINCOLNSHIRE		
Client NAYLOR FARMS		
Drawing PROPOSED FACTORY ELEVATIONS		
Date OCT 2023	Scale 1:200 @ A1 - 1: 400 @ A3	
Project No. 3952	Drawing No. P02	Revision

Portess and Richardson Limited
193 Lincoln Road, Peterborough PE1 2PL
T. 01733 568116 E. p-r@portessarchitect.com
www.portessarchitect.com