

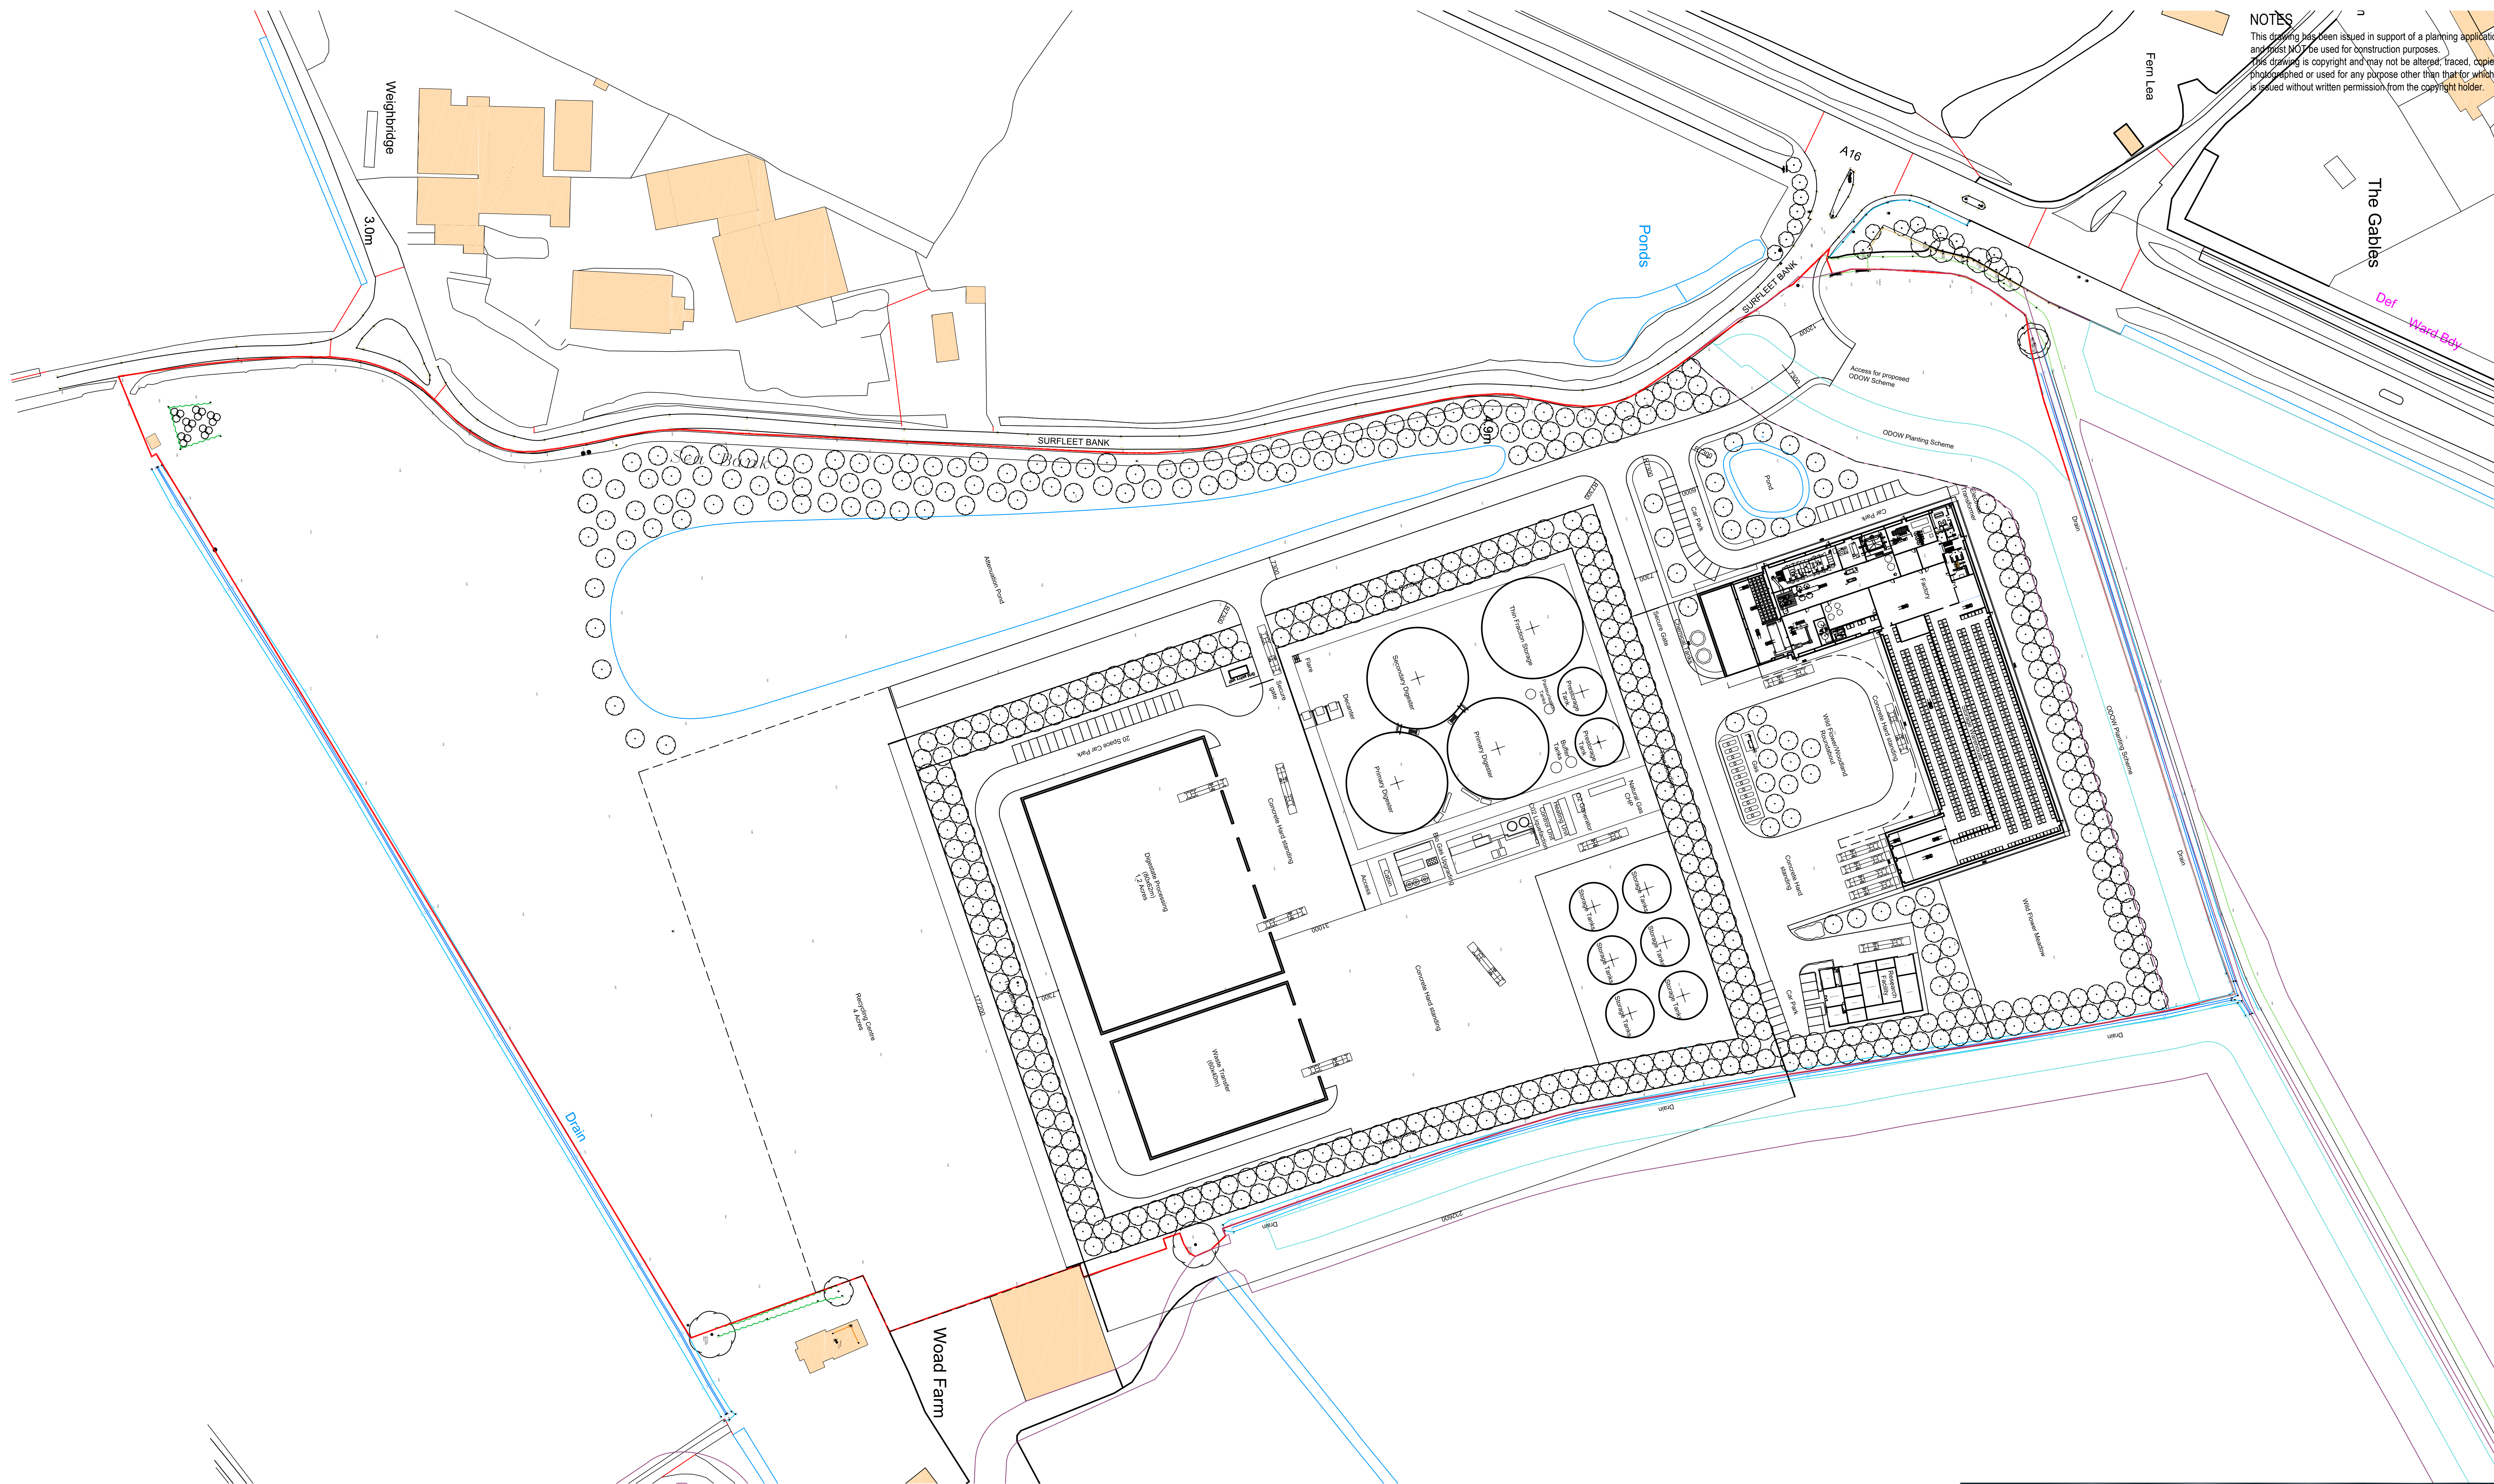


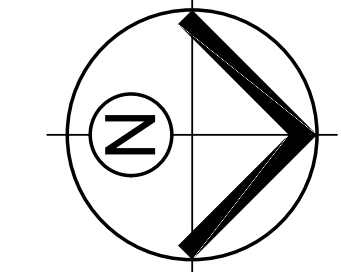

NOTES
This drawing has been issued in support of a planning application and must NOT be used for construction purposes.
This drawing is copyright and may not be altered, traced, copied, photographed or used for any purpose other than that for which it is issued without written permission from the copyright holder.

A
16/01/24
REVISED SITE ACCESS

Red Line Boundary - 143,343sqm
AD Plant (Inside bund) - 33,135sqm
AD Plant (Including Bund) - 41,804sqm

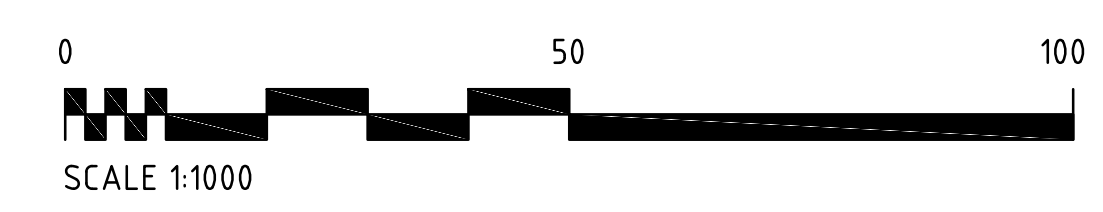

Project PROPOSED FACTORY AND AD PLANT		
Address LAND ADJACENT A16 SURFLEET LINCOLNSHIRE		
Client NAYLOR FARMS		
Drawing PROPOSED SITE PLAN		
Date DEC 2023	Scale 1:1000 @ A1 - 1:2000 @ A3	
Project No. 3952	Drawing No. P01	Revision A

Portless and Richardson Limited
193 Lincoln Road, Peterborough PE1 2PL
T. 01733 568116, E. p.r@portlessarchitect.com
www.portlessarchitect.com