




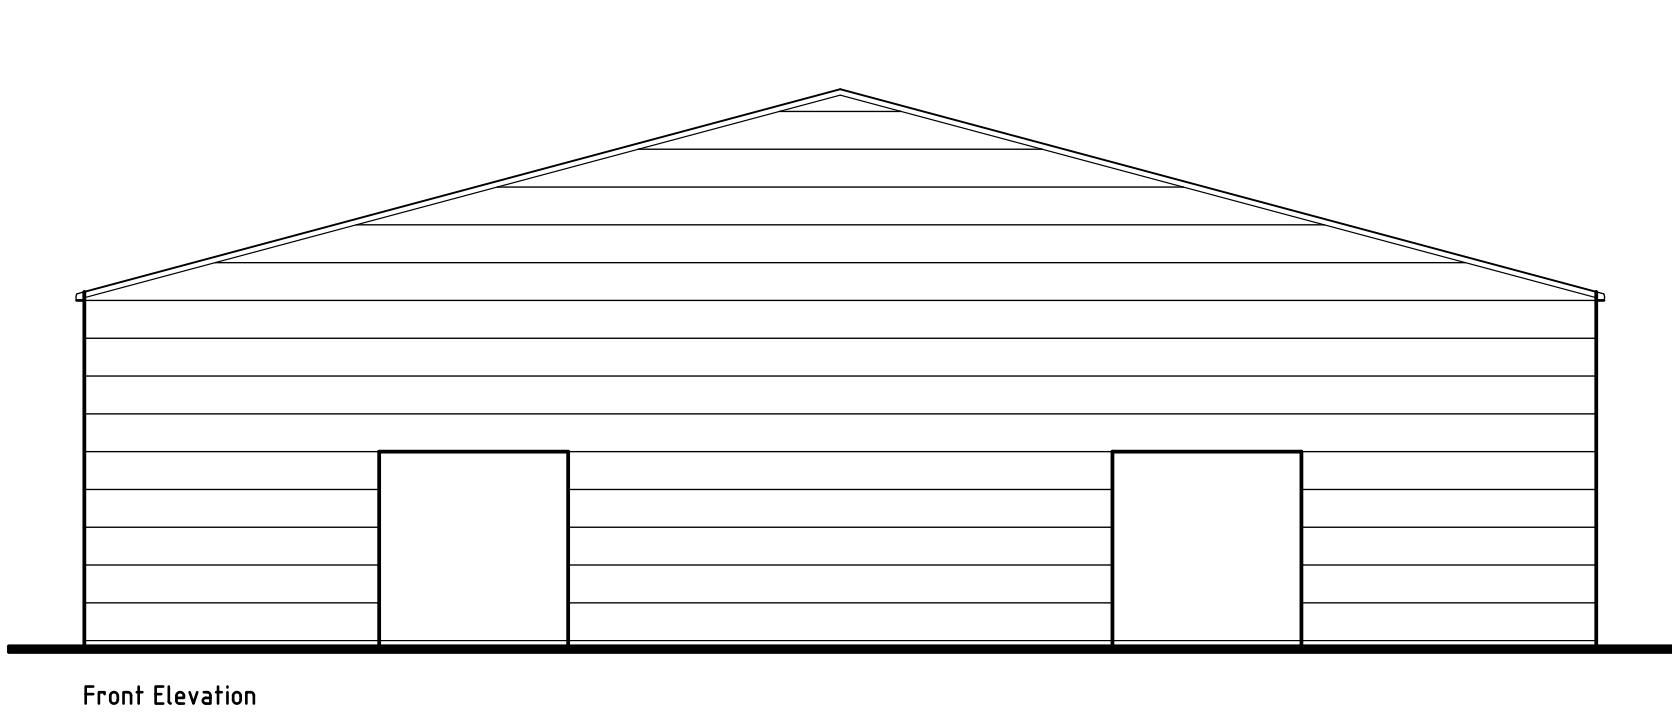


Front Elevation

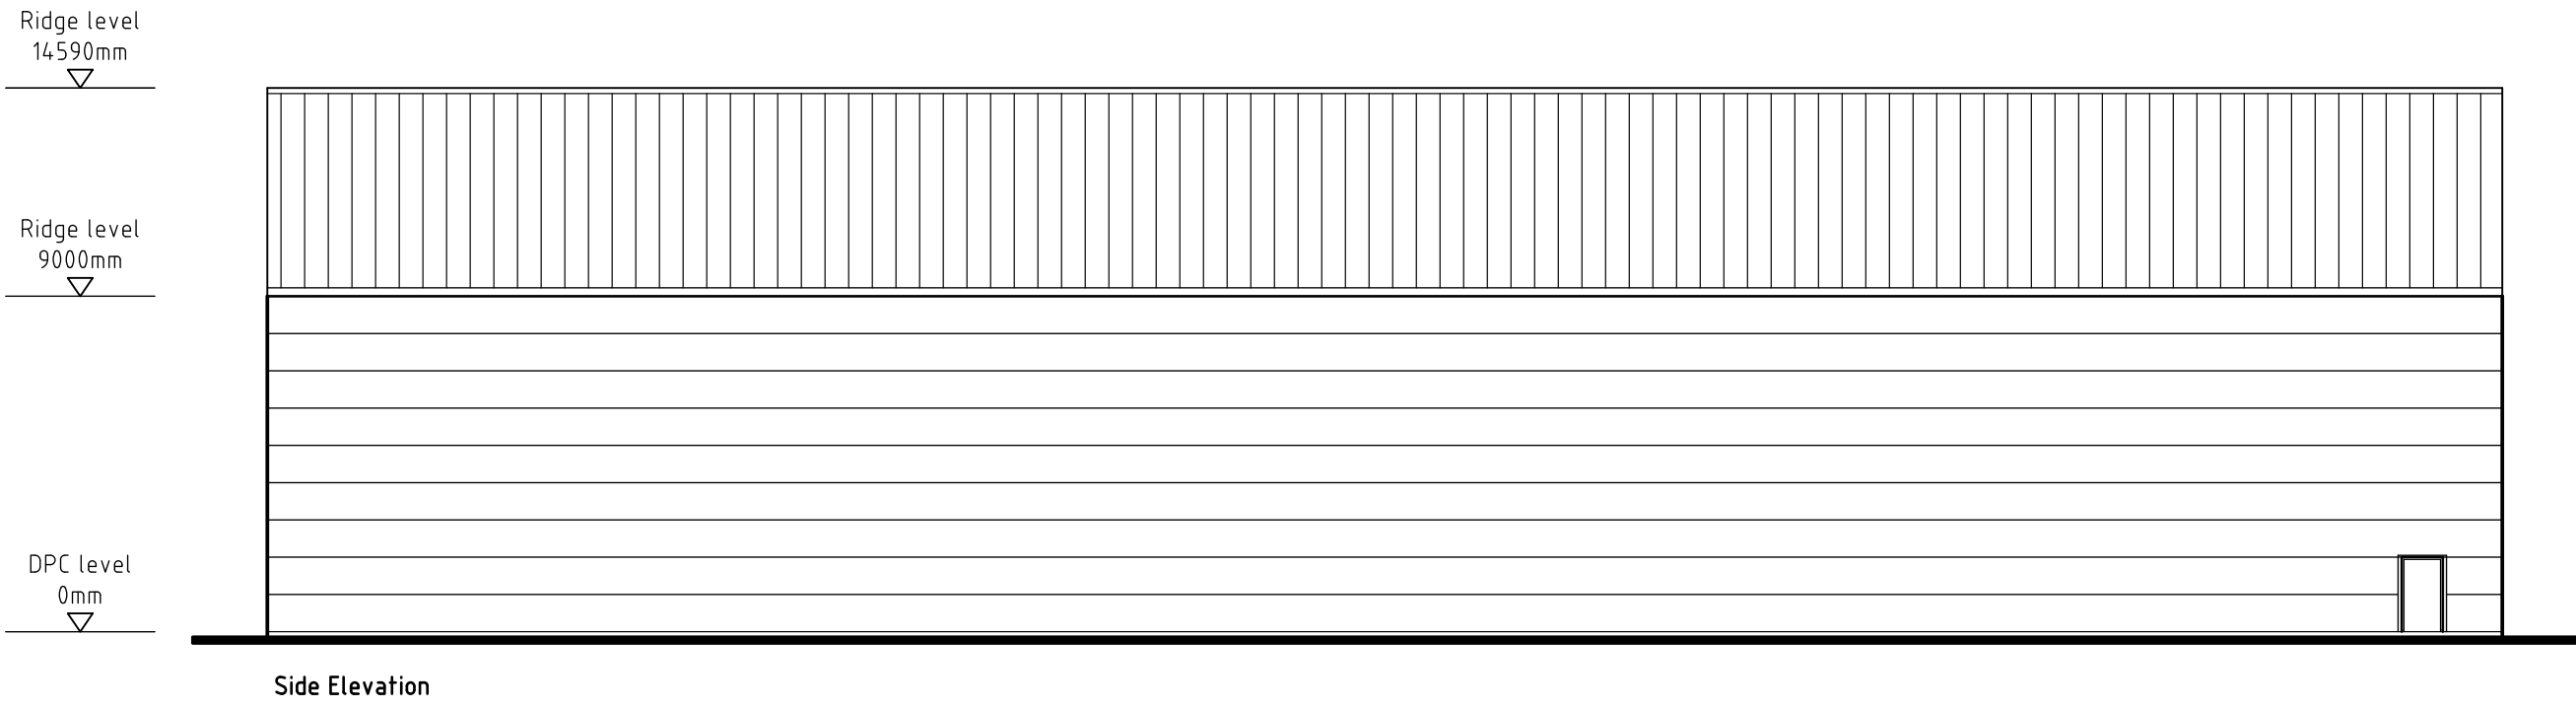


Side Elevation

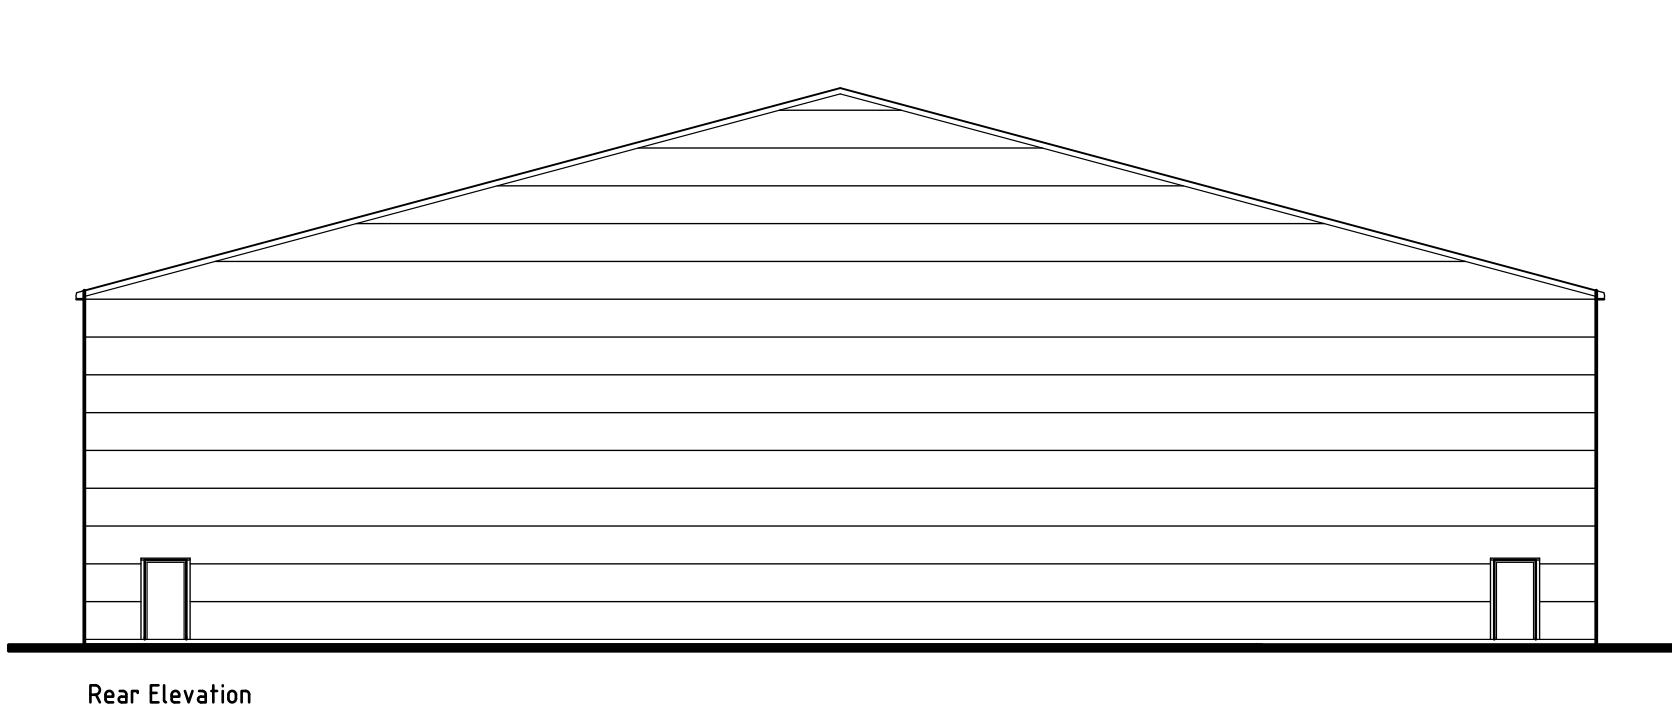

Rear Elevation

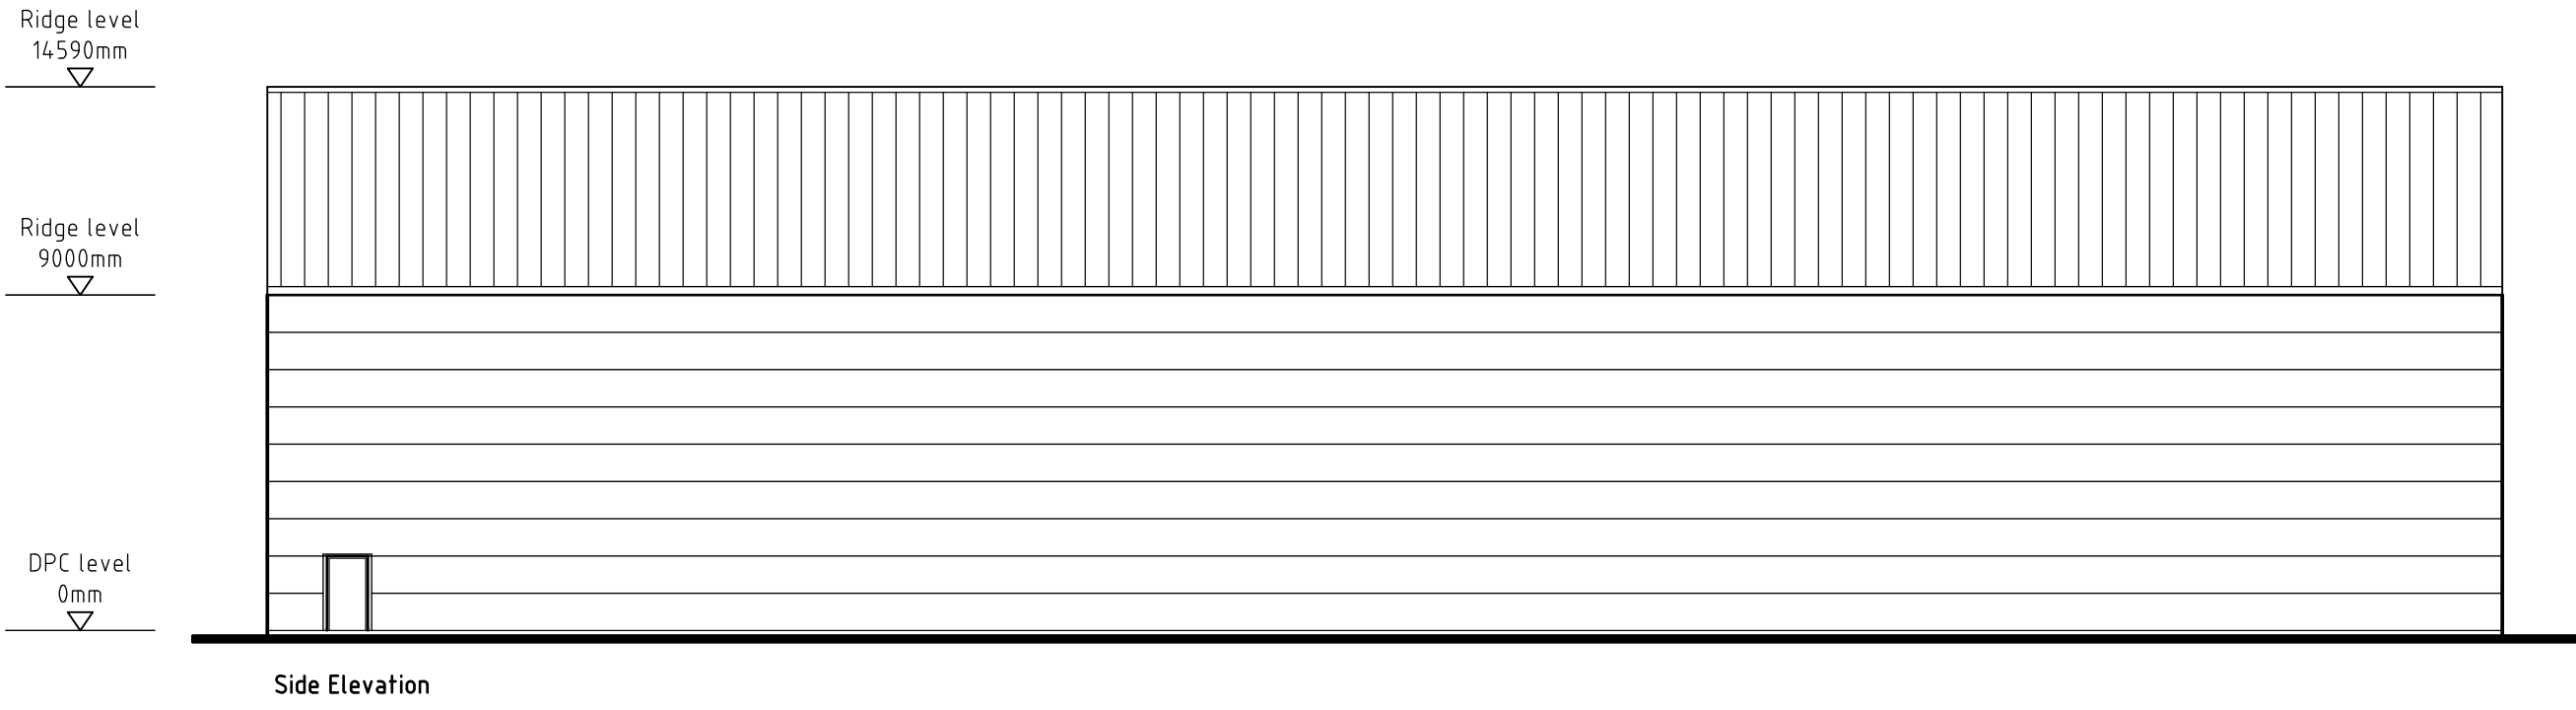


Side Elevation

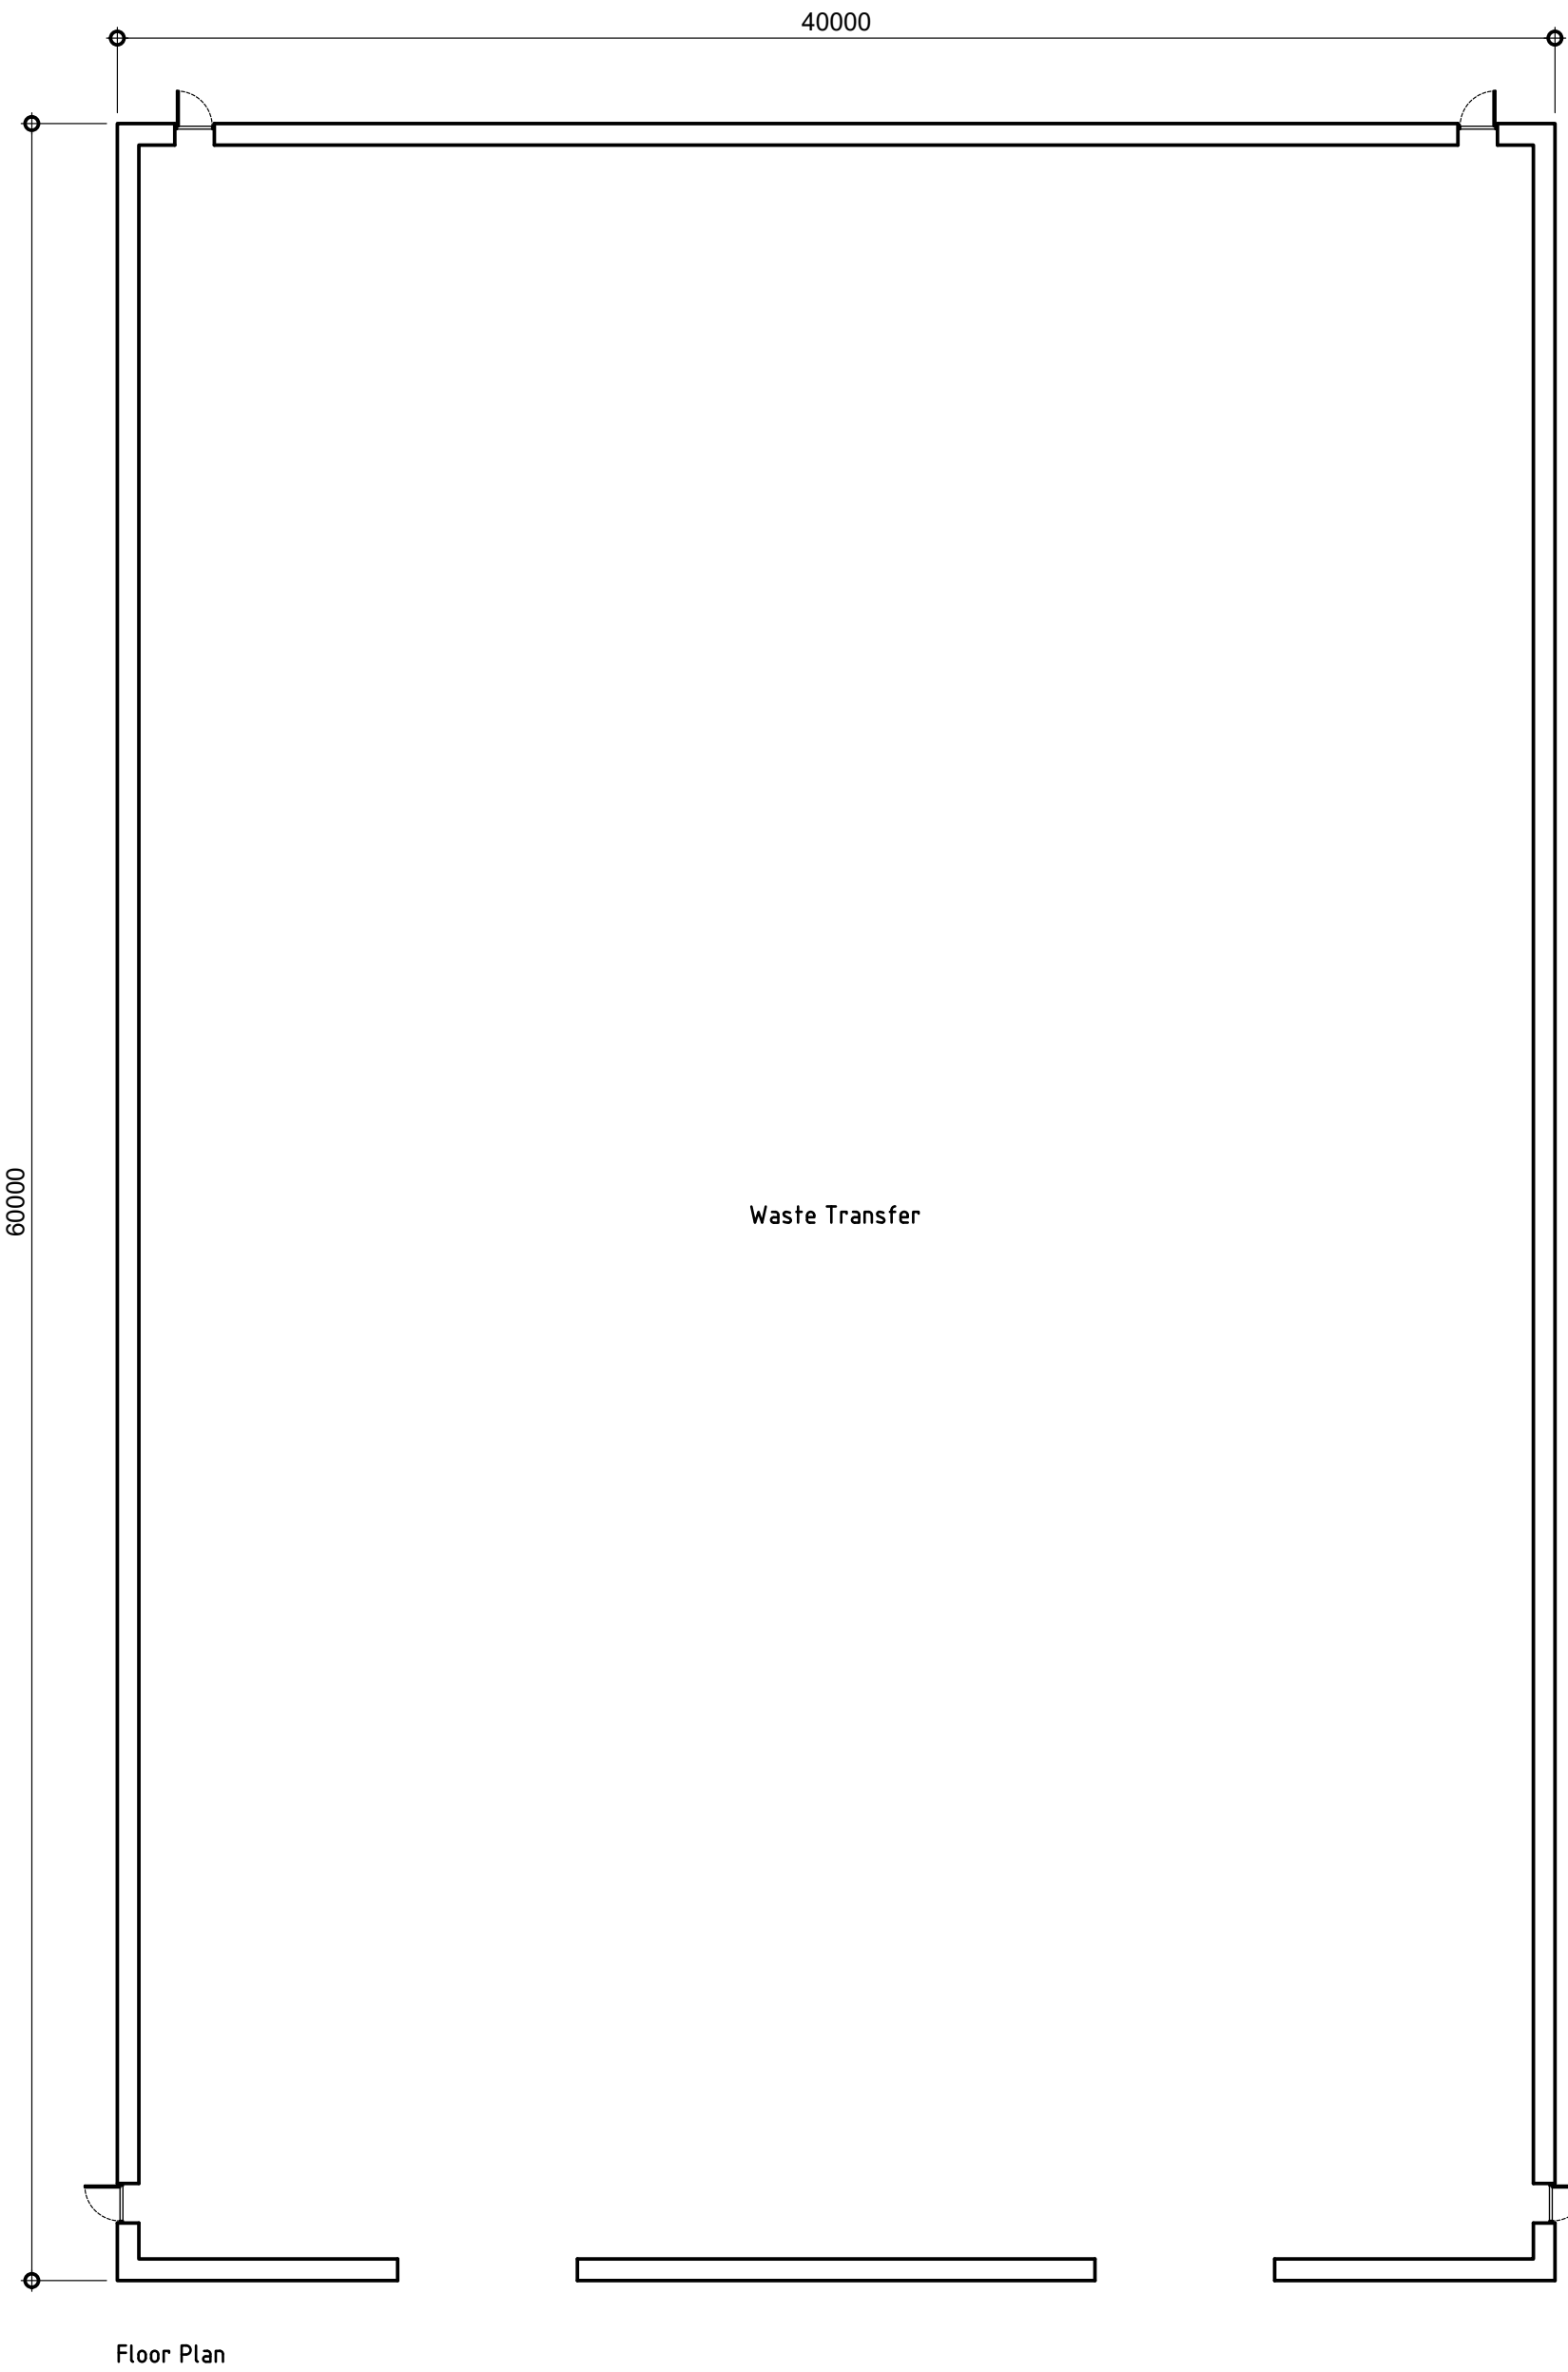


Floor Plan

NOTES
This drawing has been issued in support of a planning application and must NOT be used for construction purposes.
This drawing is copyright and may not be altered, traced, copied, photographed or used for any purpose other than that for which it is issued without written permission from the copyright holder.


Materials Key:

 

Olive green metal cladding

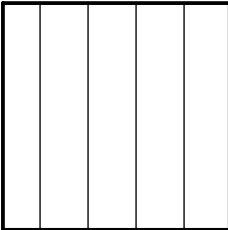

Hamlet metal cladding

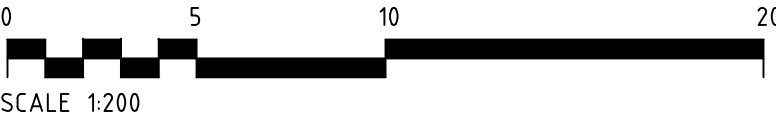

Project
PROPOSED FACTORY AND AD PLANT

Address
LAND OFF A16
SURFLEET
SPALDING

Client
NAYLOR FARMS

Drawing
PROPOSED
WASTE TRANSFER - PLANS & ELEVS

Date
NOV 2023

Scale
1:200 @ A1 - 1:400 @ A3

Project No.
3952

Drawing No.
P07

Revision

P&R
ARCHITECTS

Portless and Richardson Limited
193 Lincoln Road, Peterborough PE1 2PL
T. 01733 568116 E. p-r@portlessarchitect.com
www.portlessarchitect.com