





ELEVATION TO GOSBERTON ROAD



ELEVATION TO STOCKHOUSE LANE

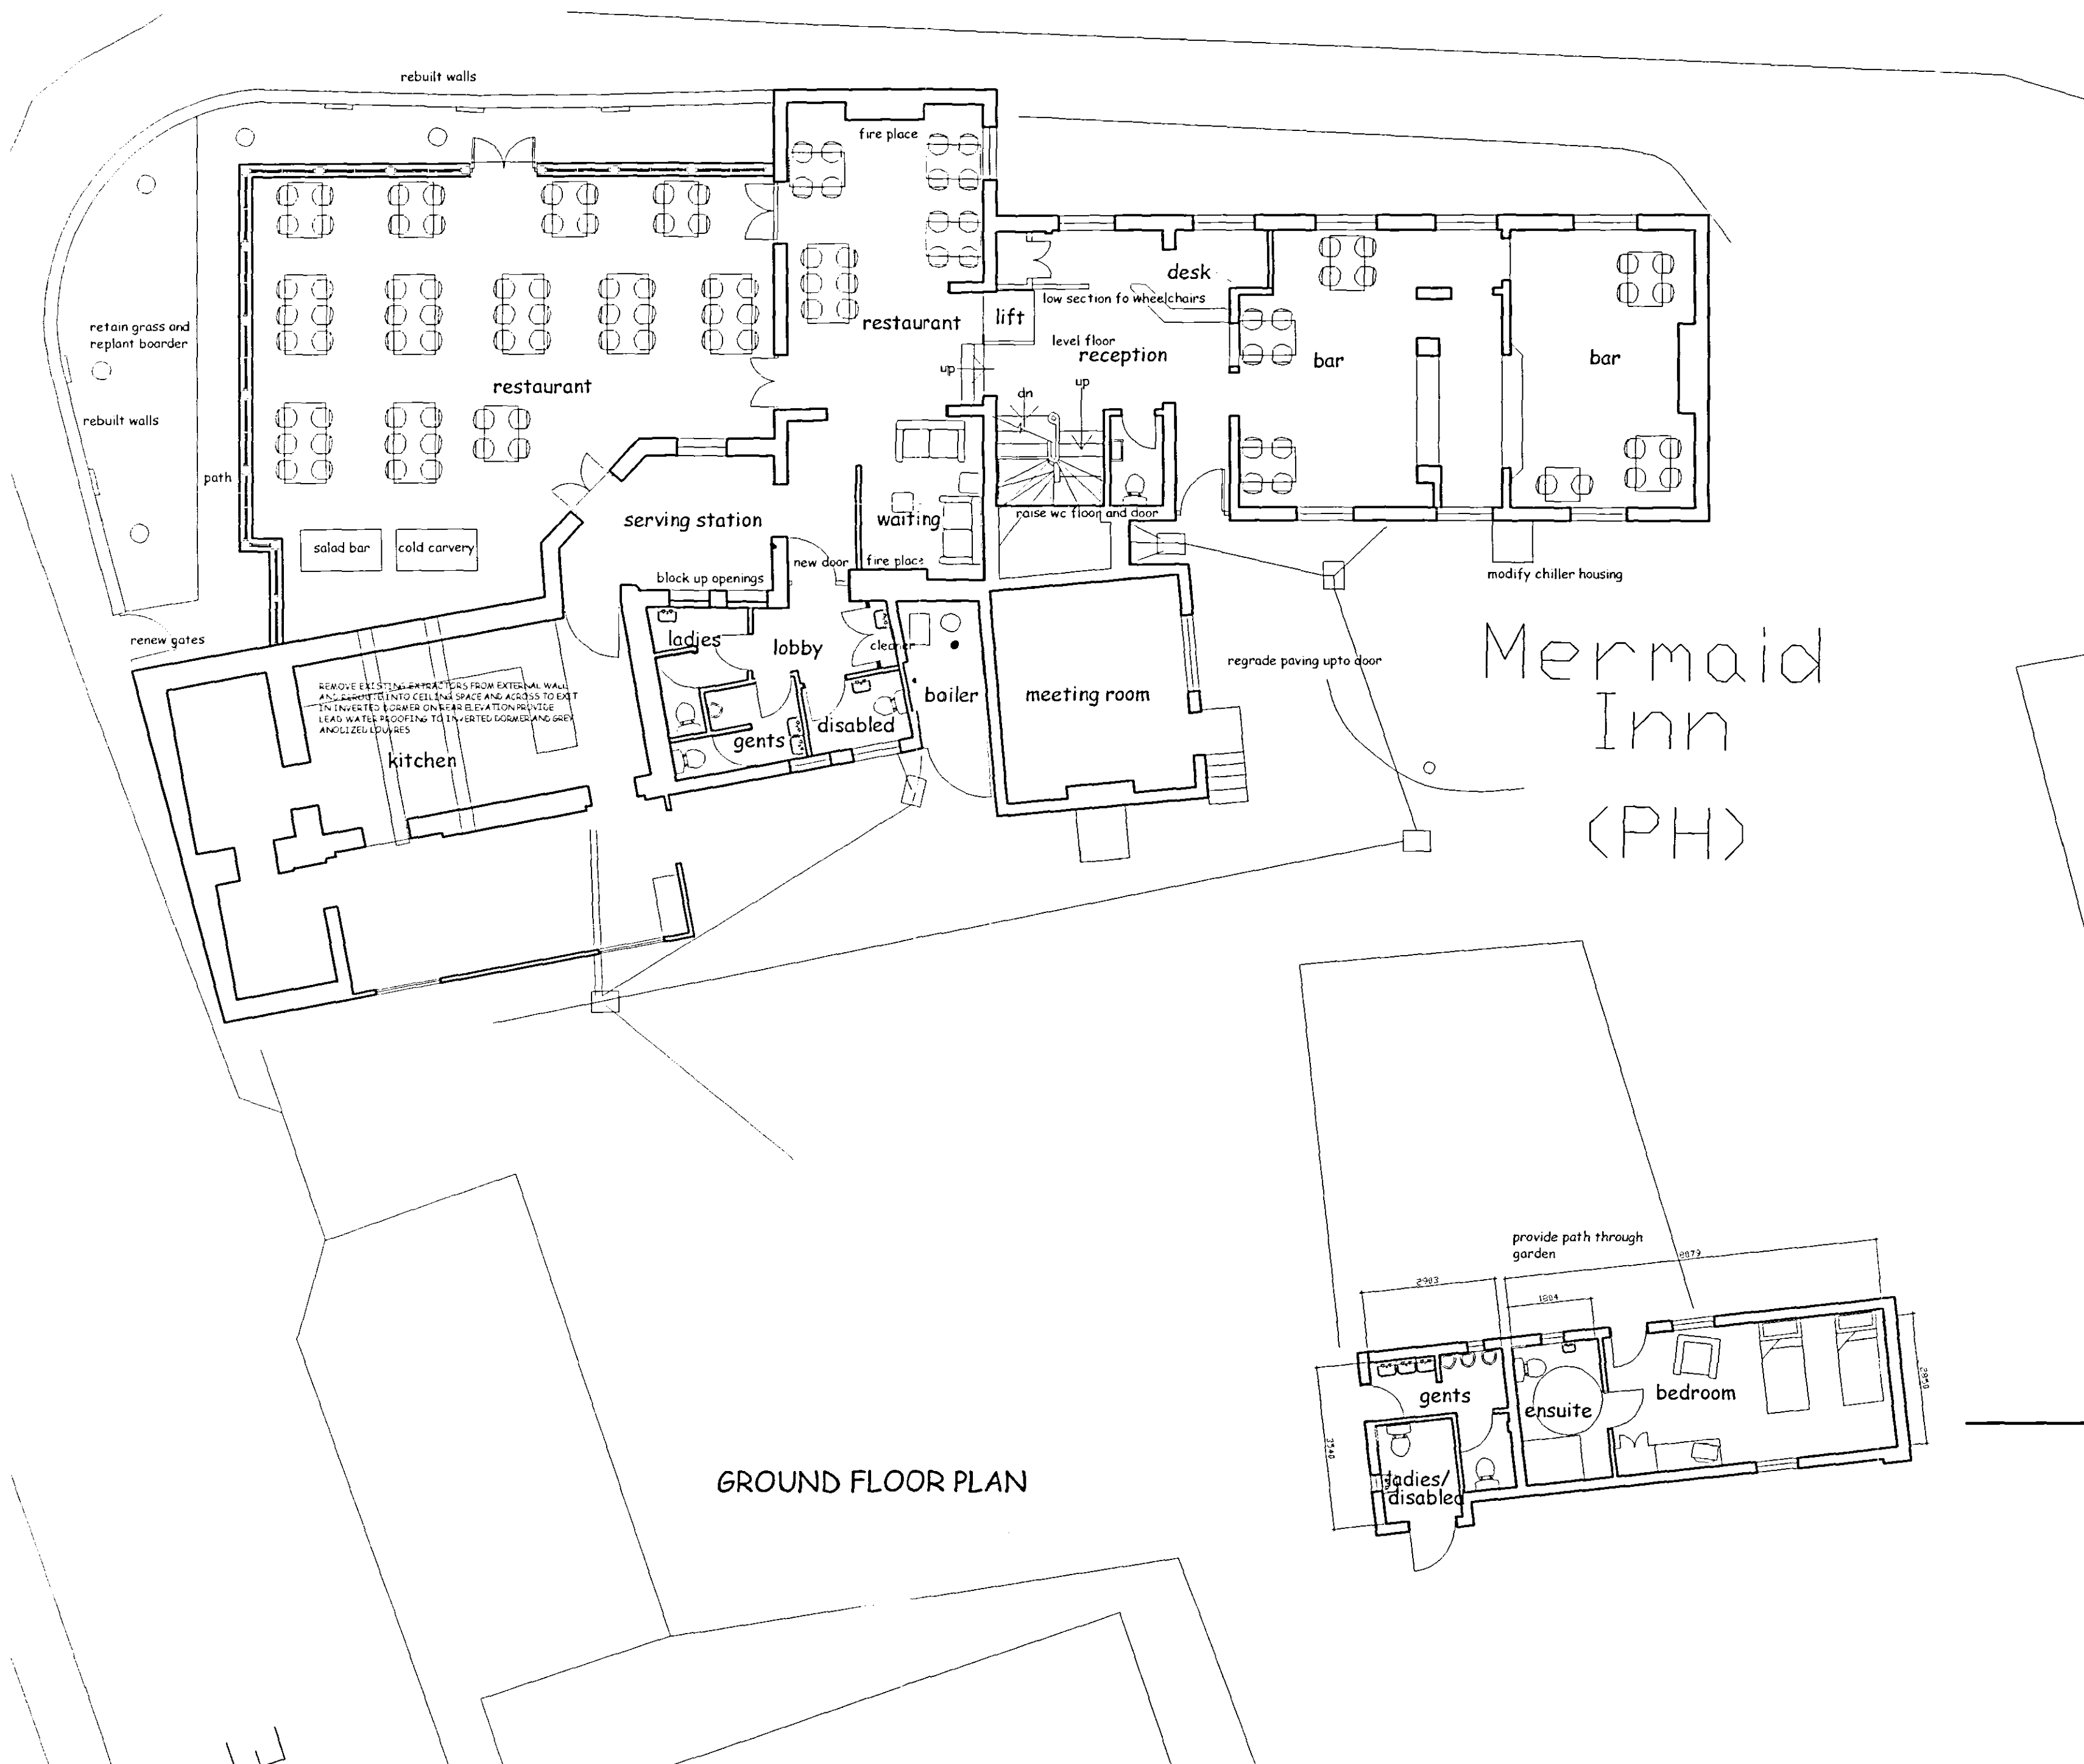

GROUND FLOOR PLAN

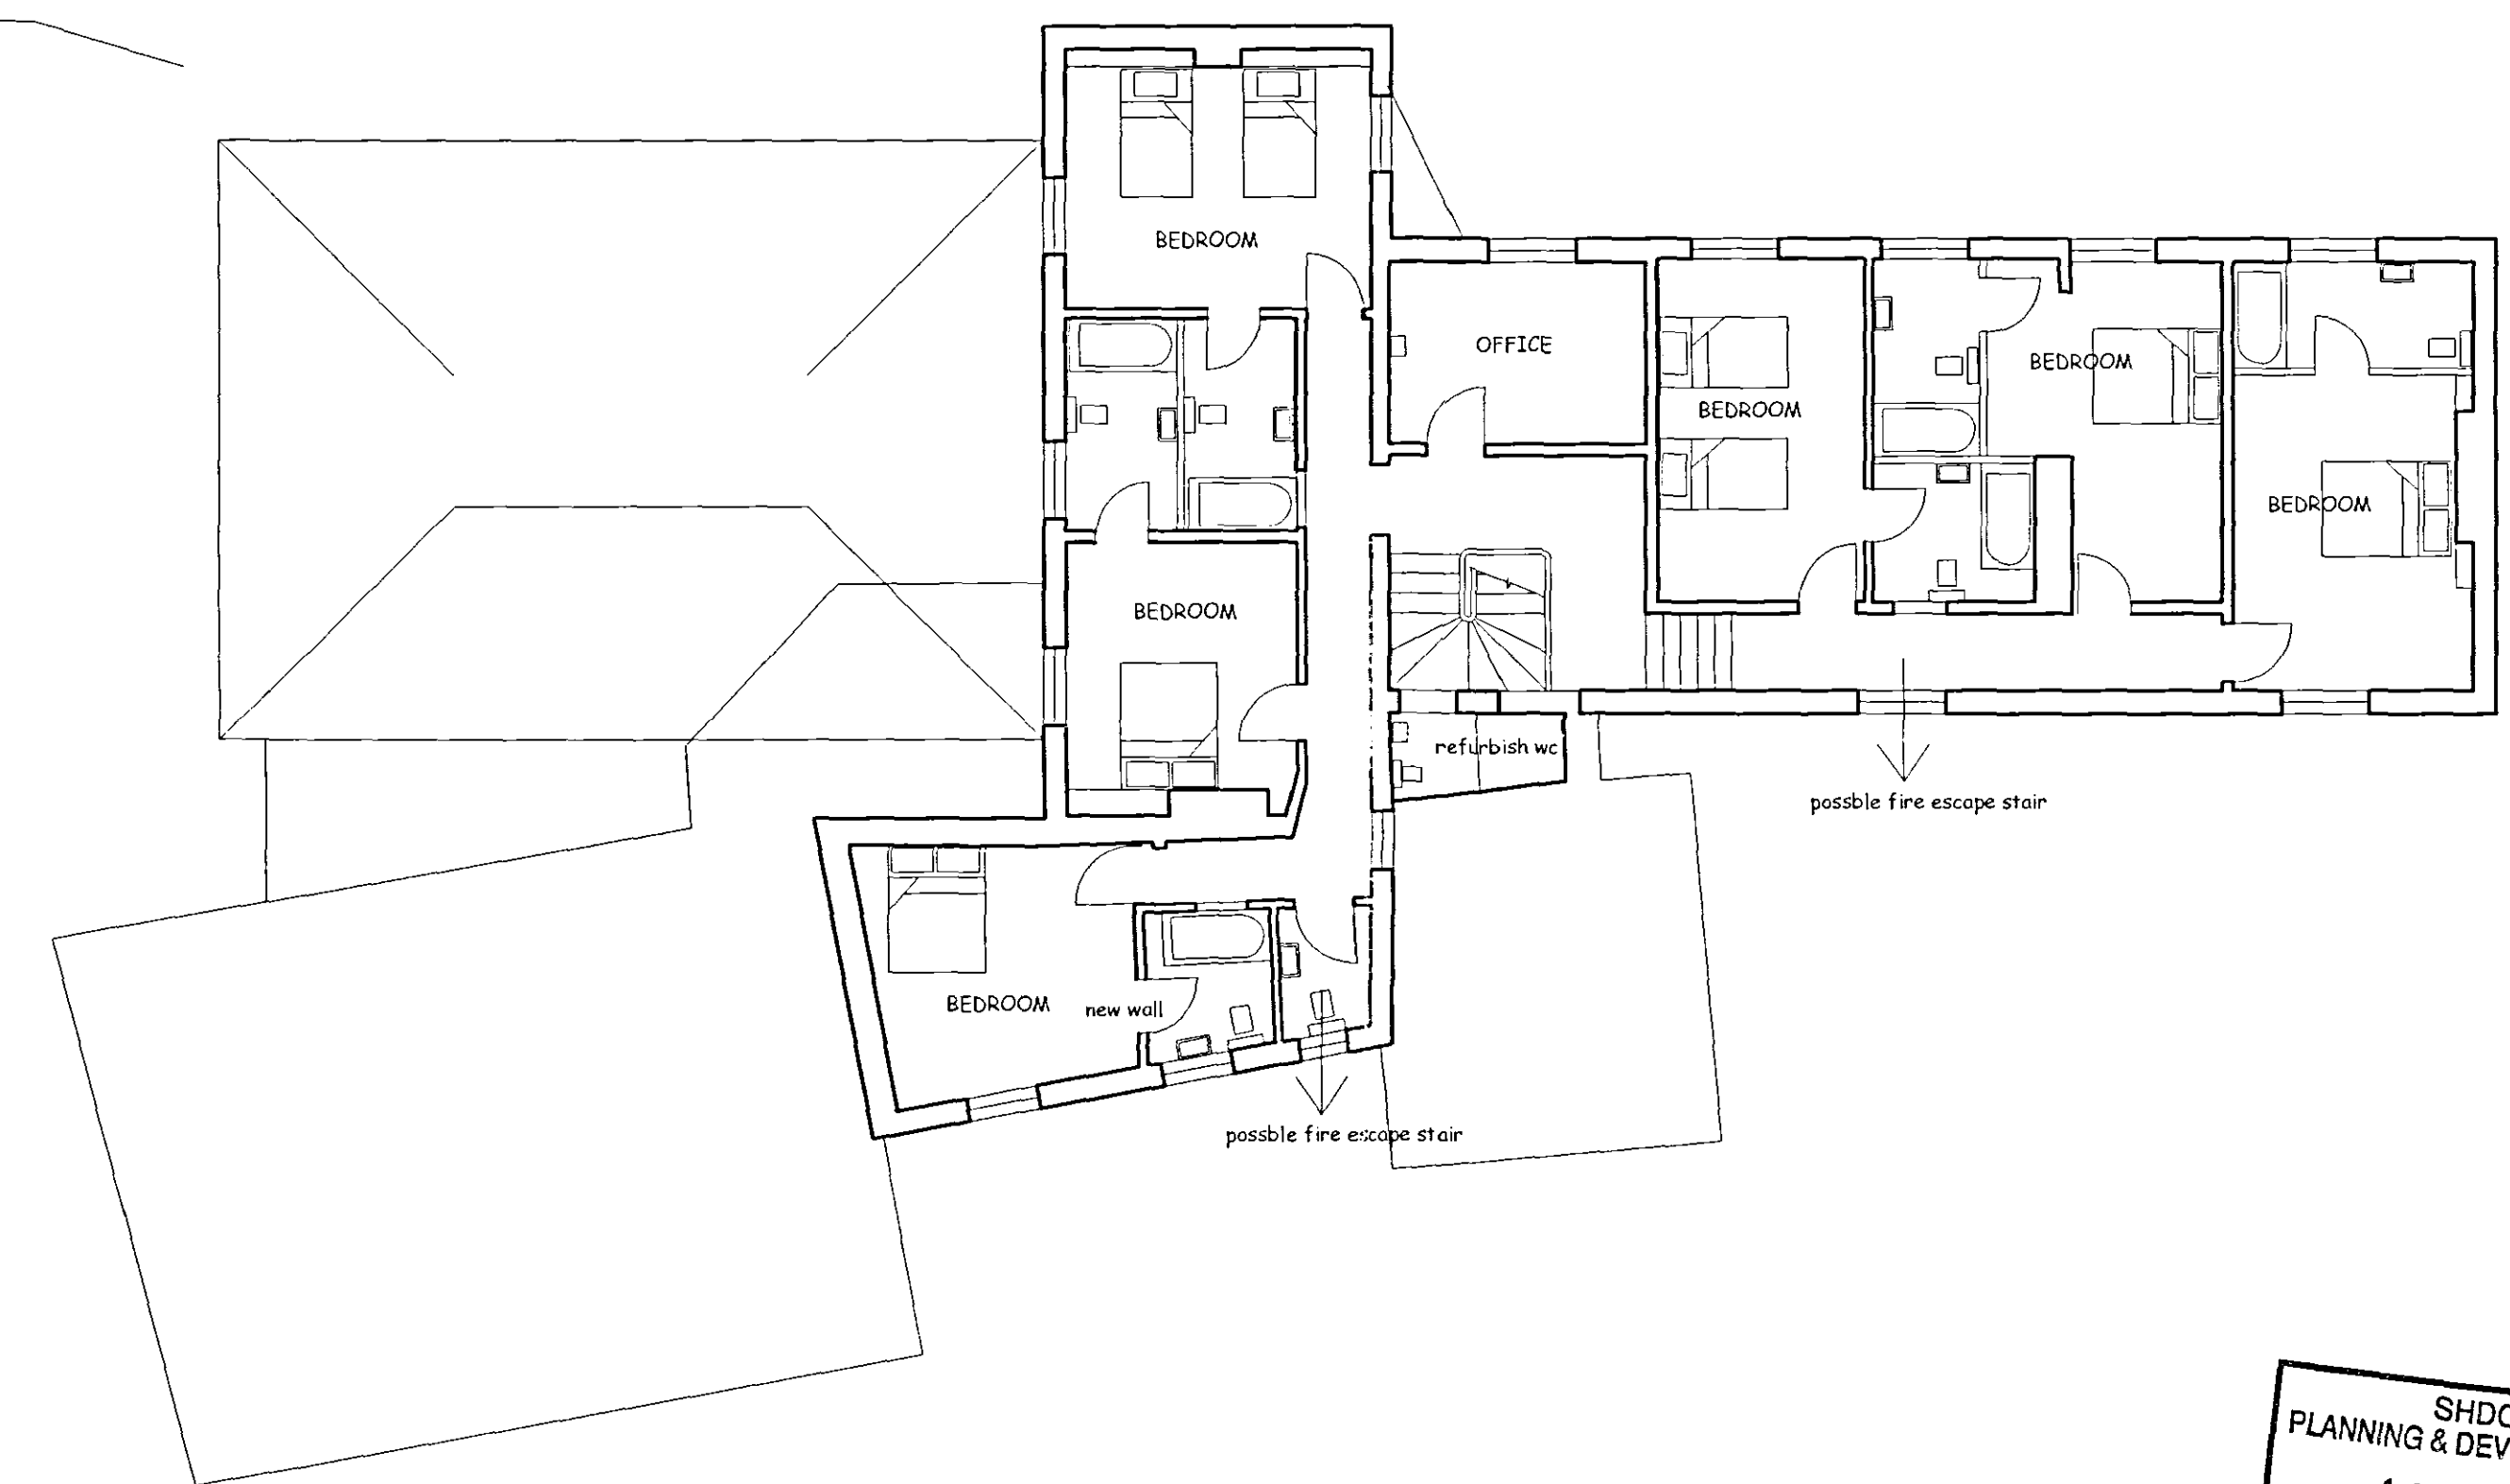

FIRST FLOOR PLAN

SHDC
PLANNING & DEVELOPMENT
10 AUG 2006
Ref. 1117/06

D AUG 06 INCREASED WIDTH REDUCE ROOF PITCH
C JAN 06 VERTICAL BAR ADDED TO DOOR TOP LIGHT
B NOV 29 WINDOWS MADE EQUAL
A NOV 26 2005 SEATING LAYOUT ADDED

DC ARCHITECTURAL SOLUTIONS LIMITED
ARCHITECTURAL AND PLANNING SERVICES
26, SOUTHGATE, SLEAFORD, LINCOLNSHIRE, NG34 7RY
TEL NO. 01529 309611; FAX NO. 01529 309612
E-mail - dcarchitectural@btconnect.com

Client **The Mermaid Inn**
Project **Alterations and Extensions to Premises, The Mermaid Inn, Gosberton Road, Surfleet.**

Drawing Title **Proposed Plan and Elevations** Drawing number **DC056/M21 C**
Scale **1:100** Drawn **ab** Revision **B**
Date **June 05** Checked