




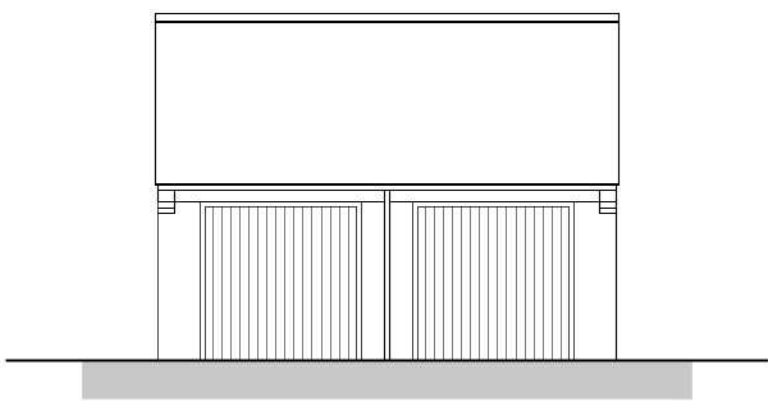


Front Elevation

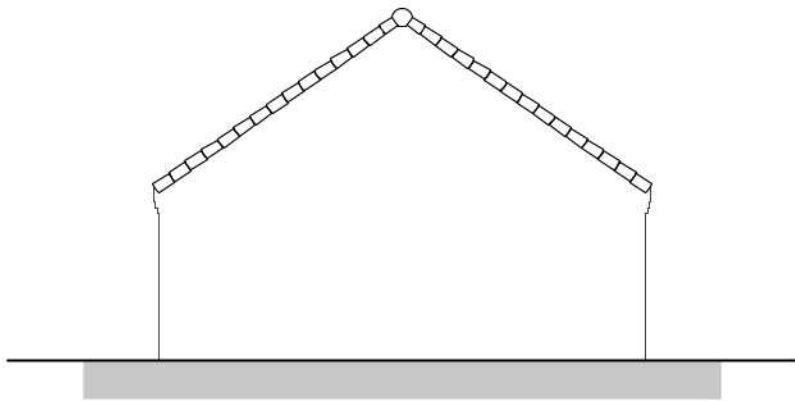


Side Elevation

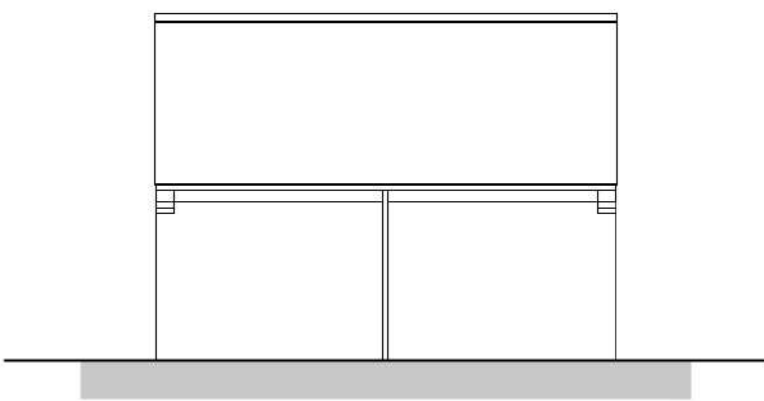


Rear Elevation

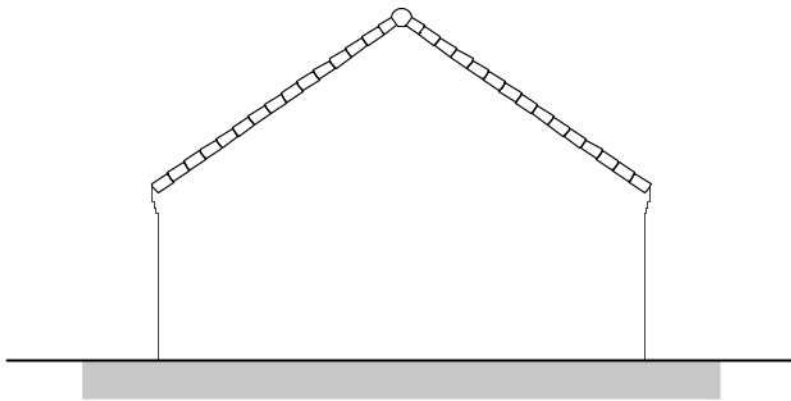

Side Elevation

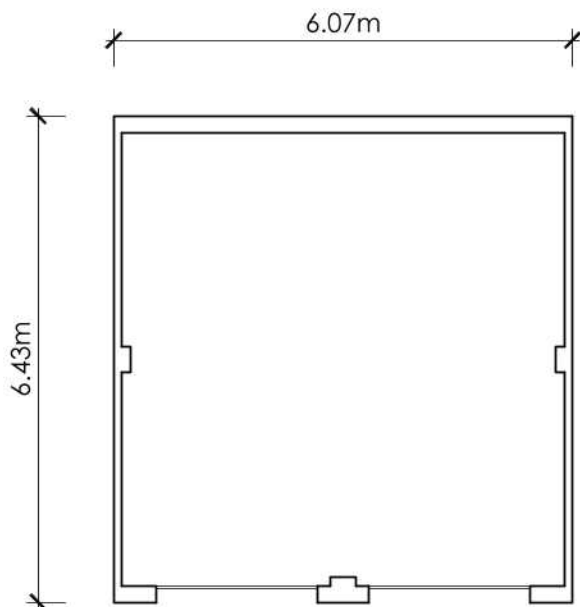

Ground Floor Plan

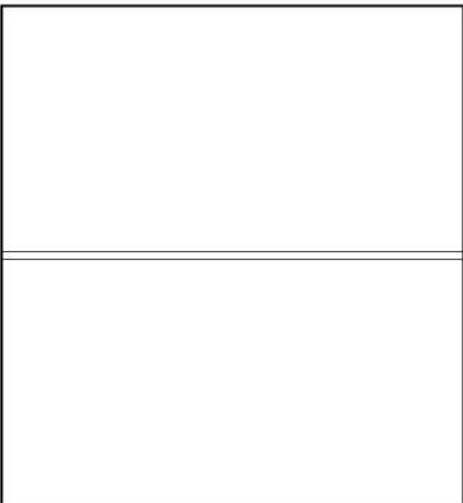

Roof Plan

A	31.01.2022	OS	Soffit and Fascia detail amended.
REVISION	DATE	DRAWN	DESCRIPTION



STUDIO11
architecture

KING'S LYNN INNOVATION CENTRE,
INNOVATION DRIVE, KING'S LYNN,
PE30 5BY

T: 01553 970033
E: design@studio11architecture.co.uk
W: www.studio11architecture.co.uk

CLIENT RTW Construction & Developments Ltd

PROJECT Proposed Residential Development at
Coalbeach Lane South, Surfleet

DRAWING Double Garage - Floor Plans &
Elevations

DRAWN OS	PROJECT DESIGNER KB	PROJECT DIRECTOR KB
-------------	------------------------	------------------------

DATE 06.12.2021	SCALE 1:100	PAPER SIZE A2
--------------------	----------------	------------------

DRAWING NUMBER
545.DG1.01

Working in partnership with Ralph Charman Associates & Eleven Consultants

