






Front Elevation

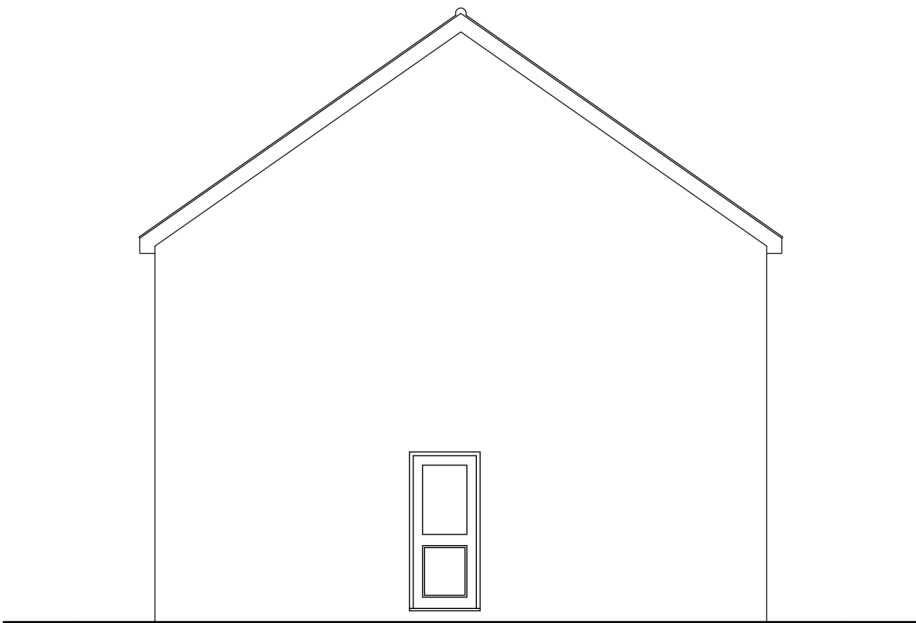


Side Elevation

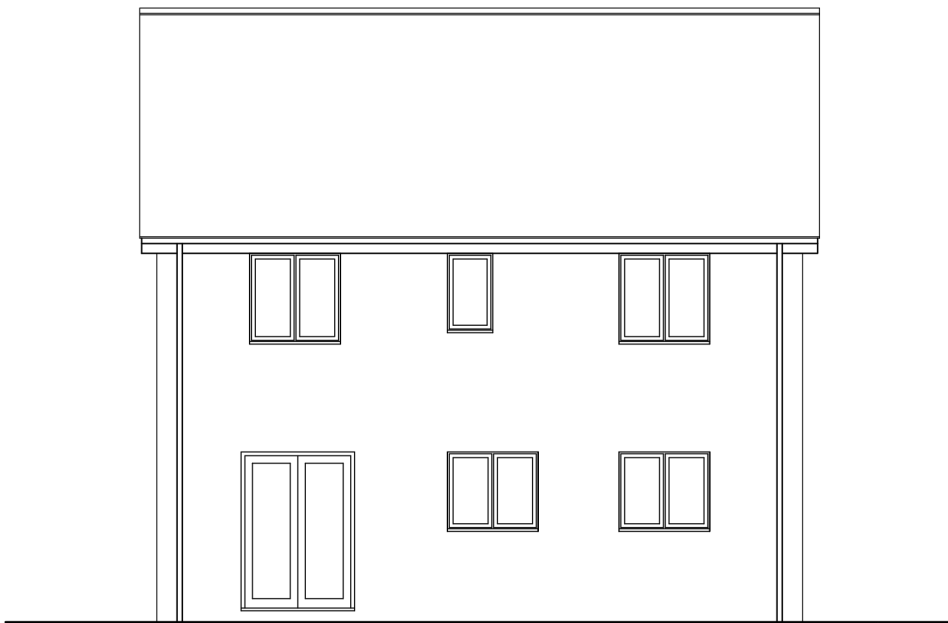


Rear Elevation

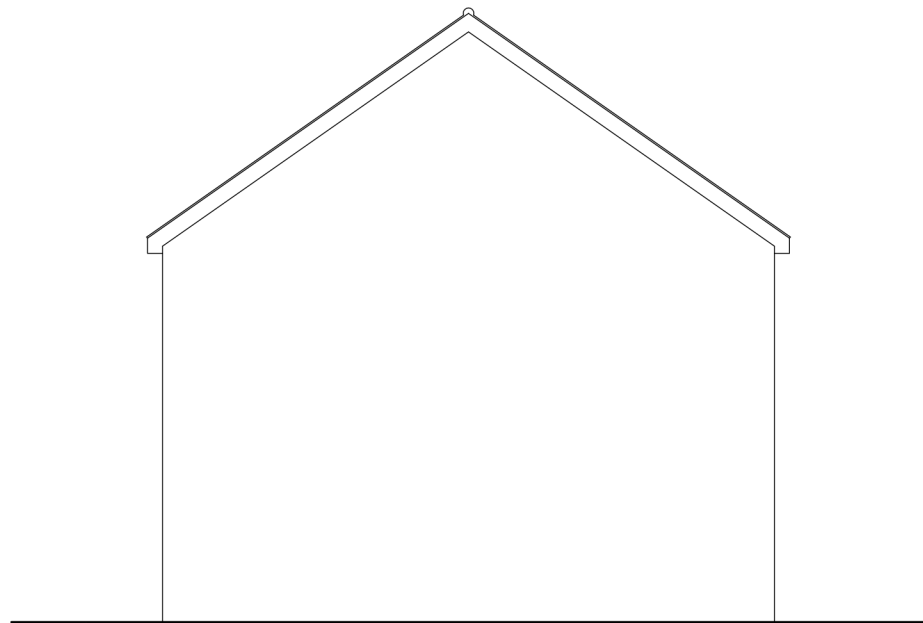

Side Elevation

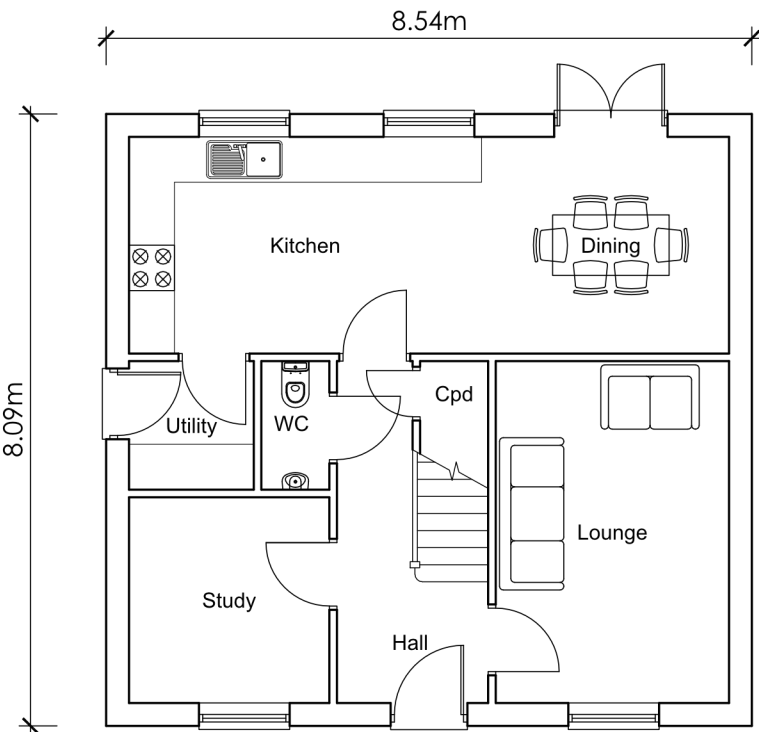

Ground Floor Plan

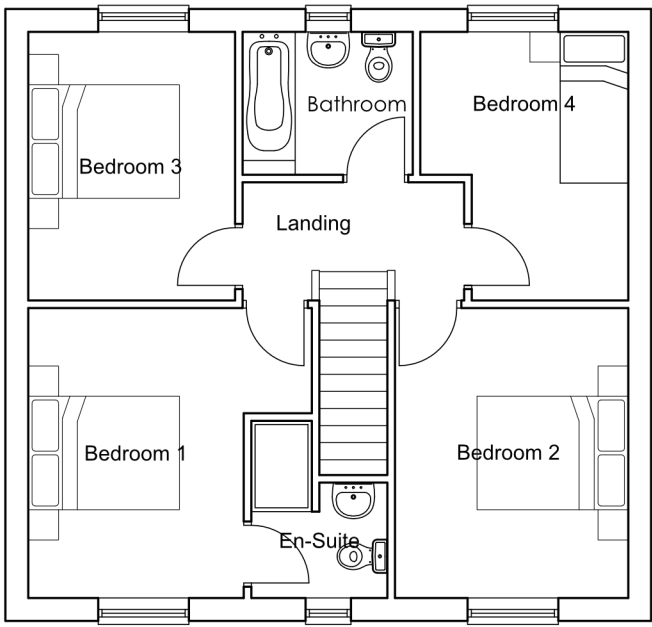

First Floor Plan



Roof Plan

REVISION	DATE	DRAWN	DESCRIPTION
 STUDIO11 architecture KING'S LYNN INNOVATION CENTRE, INNOVATION DRIVE, KING'S LYNN, PE30 5BY T: 01553 970033 E: design@studio11architecture.co.uk W: www.studio11architecture.co.uk			
CLIENT		RTW Construction & Developments Ltd	
PROJECT		Proposed Residential Development at Coalbeach Lane South, Surfleet	
DRAWING		Goldfinch- Floor Plans & Elevations	
DRAWN JMG		PROJECT DESIGNER KB	PROJECT DIRECTOR KB
DATE 26.10.2021		SCALE 1:100	PAPER SIZE A2
DRAWING NUMBER 545.GOL.P.01			
Working in partnership with Ralph Charman Associates & Eleven Consultants			