




Front Elevation

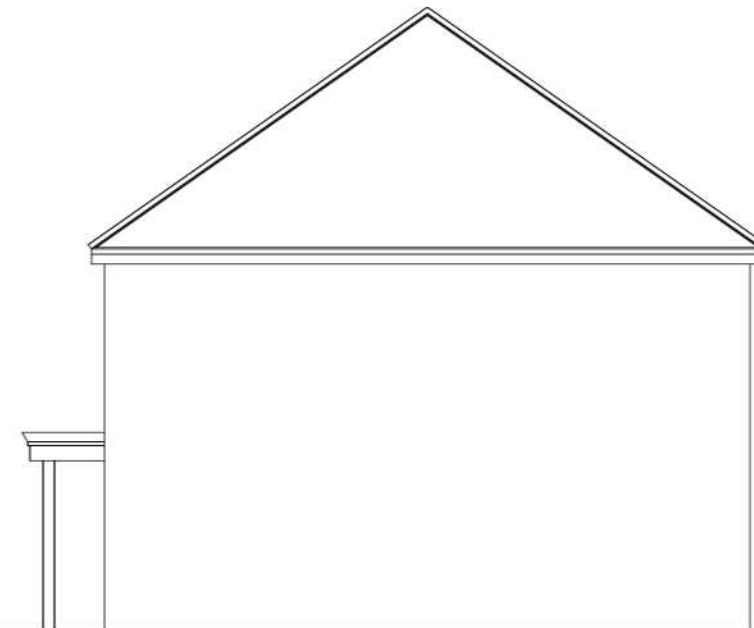


Side Elevation




Rear Elevation




Side Elevation

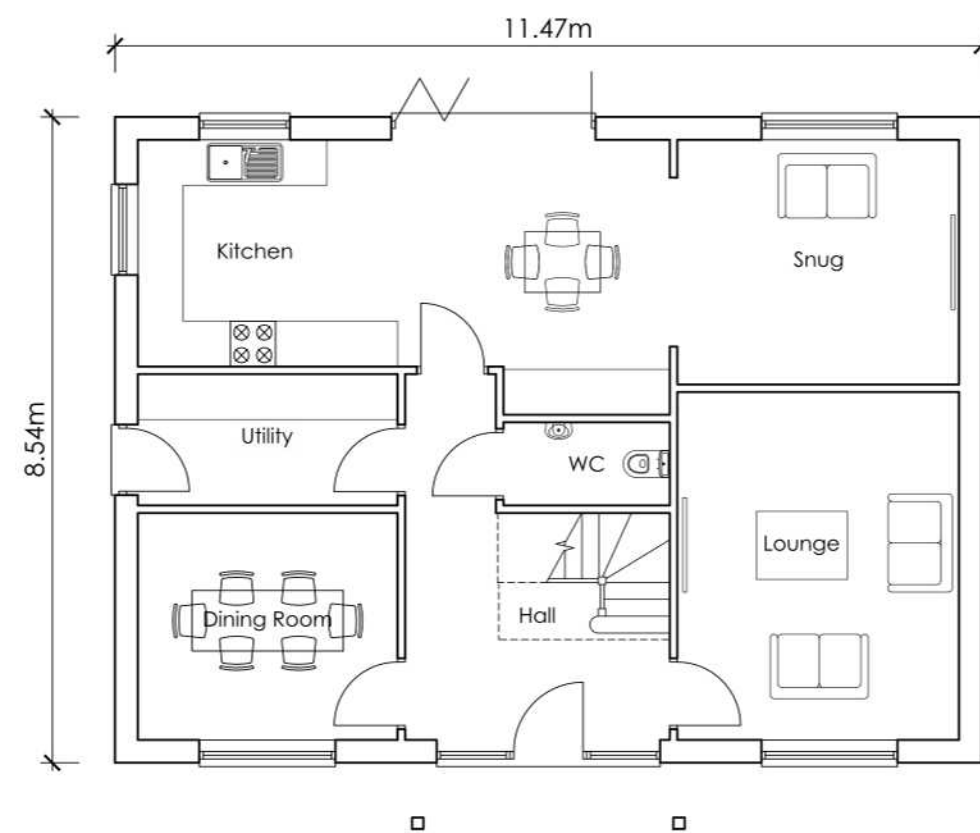

Ground Floor Plan

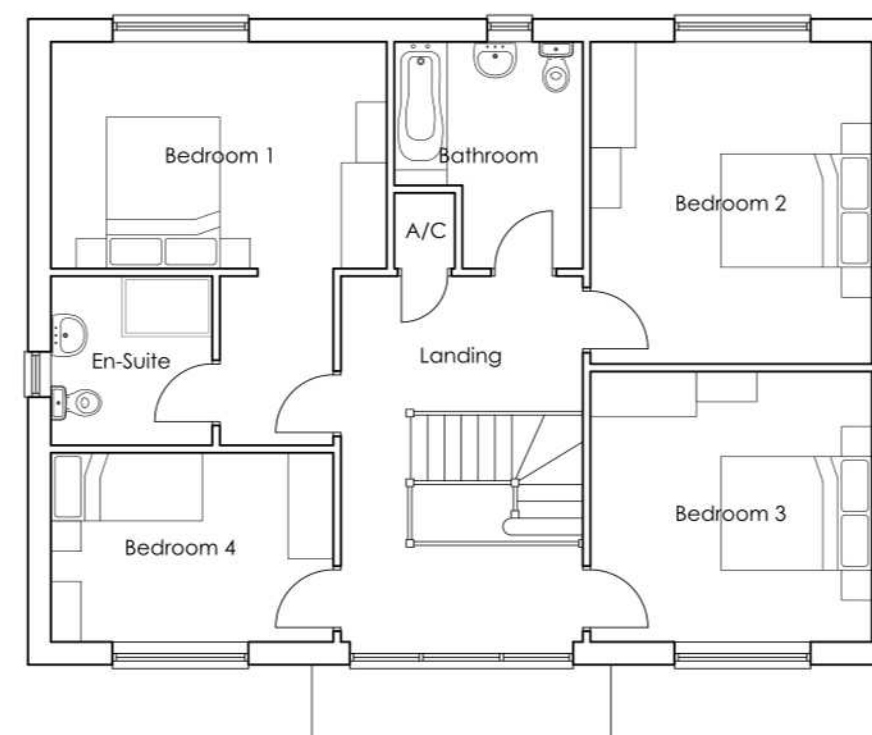

First Floor Plan

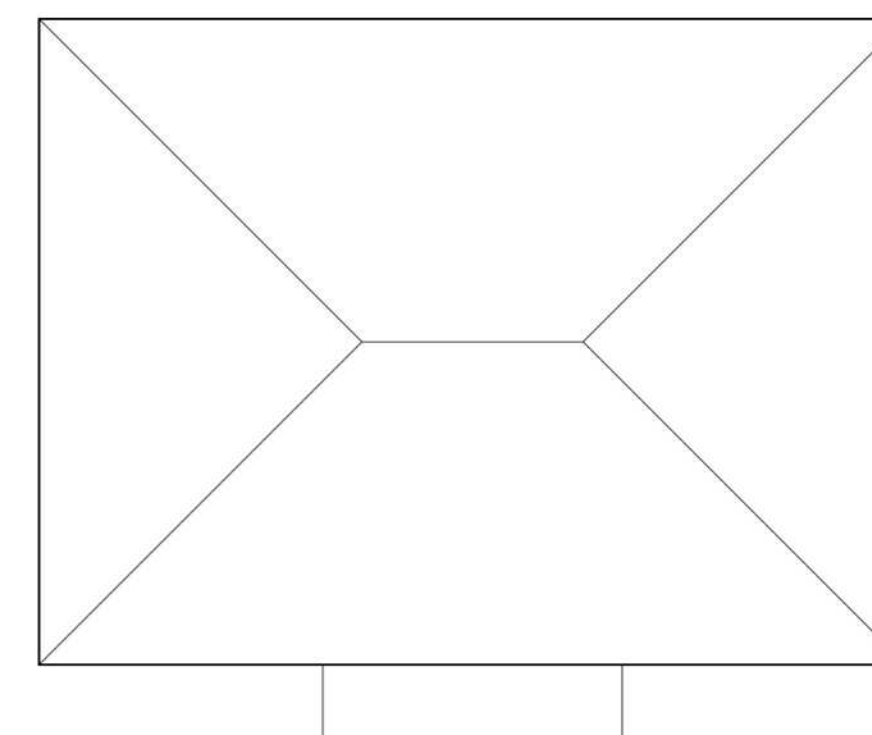

Roof Plan

B	07.02.2022	JMG	Bifold door on rear elevation amended, doors between Snug and Lounge removed.
A	06.12.2021	OS	Kitchen window on side elevation amended.
REVISION	DATE	DRAWN	DESCRIPTION



KING'S LYNN INNOVATION CENTRE,
INNOVATION DRIVE, KING'S LYNN,
PE30 5BY

T: 01553 970033
E: design@studio11architecture.co.uk
W: www.studio11architecture.co.uk

CLIENT RTW Construction & Developments Ltd

PROJECT Proposed Residential Development at
Coalbeach Lane South, Surfleet

DRAWING The Mallard - Floor Plans & Elevations

DRAWN JMG	PROJECT DESIGNER KB	PROJECT DIRECTOR KB
DATE 01.11.2021	SCALE 1:100	PAPER SIZE A2

DRAWING NUMBER
545.Mal.P.01

Working in partnership with Ralph Charman Associates & Eleven Consultants

