




Front Elevation




Side Elevation




Rear Elevation

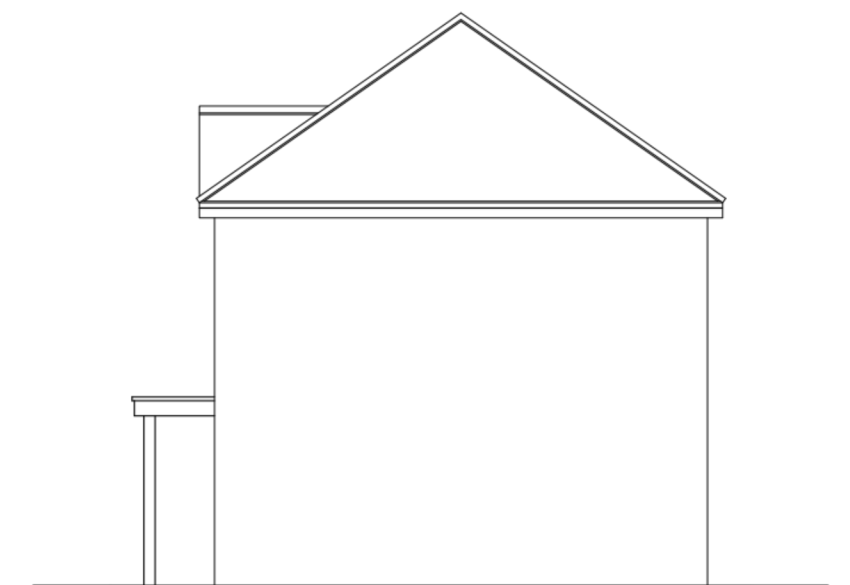


Side Elevation

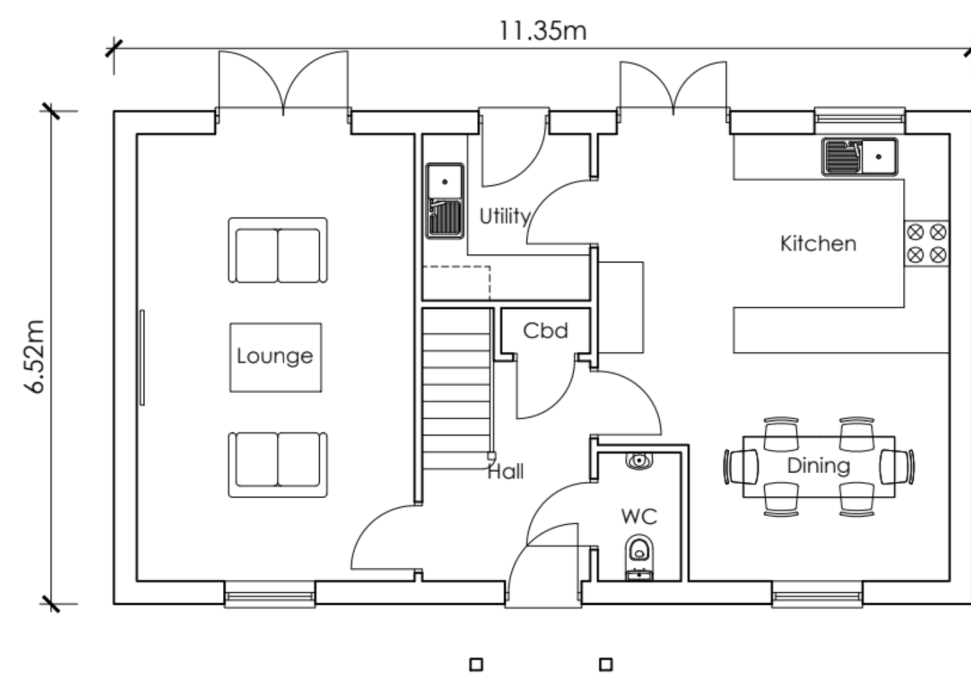

Ground Floor Plan

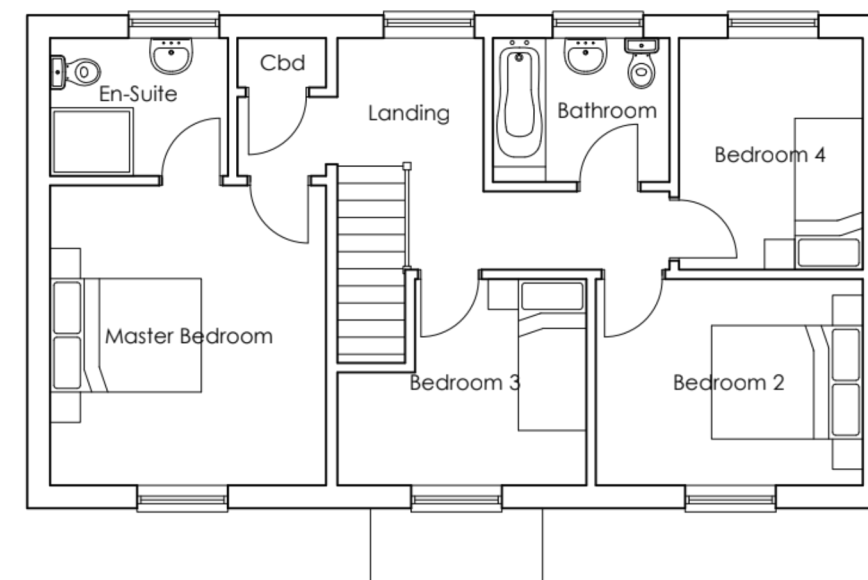

First Floor Plan

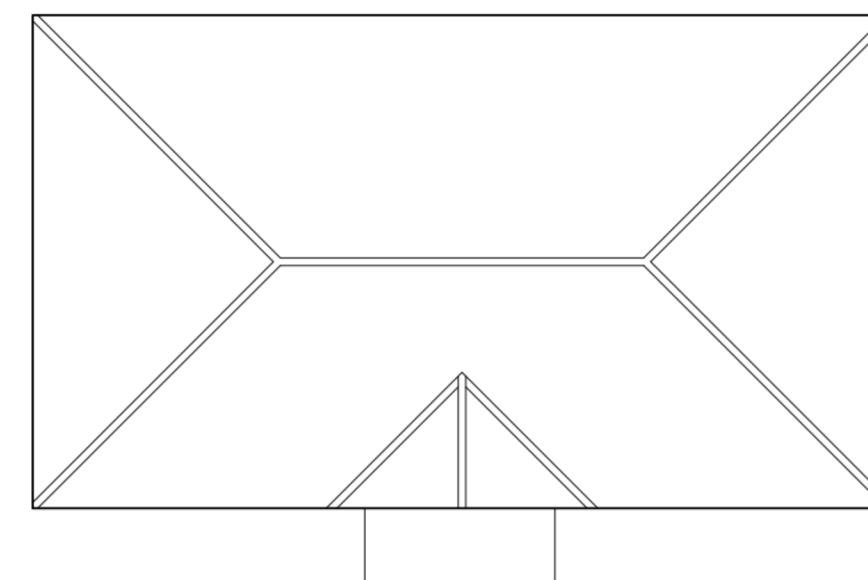

Roof Plan

All discrepancies are to be brought to the attention of the below office.
The copyright to this drawing is owned by Studio 11 Architecture.

REVISION	DATE	DRAWN	DESCRIPTION
----------	------	-------	-------------



KING'S LYNN INNOVATION CENTRE,
INNOVATION DRIVE, KING'S LYNN,
PE30 5BY

T: 01553 970033
E: design@studio11architecture.co.uk
W: www.studio11architecture.co.uk

CLIENT	RTW Construction & Developments Ltd
--------	-------------------------------------

PROJECT	Proposed Residential Development at Coalbeach Lane South, Surfleet
---------	---

DRAWING	The Peacock - Floor Plans & Elevations
---------	--

DRAWN EG	PROJECT DESIGNER KB	PROJECT DIRECTOR KB
-------------	------------------------	------------------------

DATE 26.10.2021	SCALE 1:100	PAPER SIZE A2
--------------------	----------------	------------------

DRAWING NUMBER	545.Pea.P.01
----------------	--------------

Working in partnership with **Ralph Charman Associates & Eleven Consultants**

2m 0 2 4 6
1:100