






Front Elevation

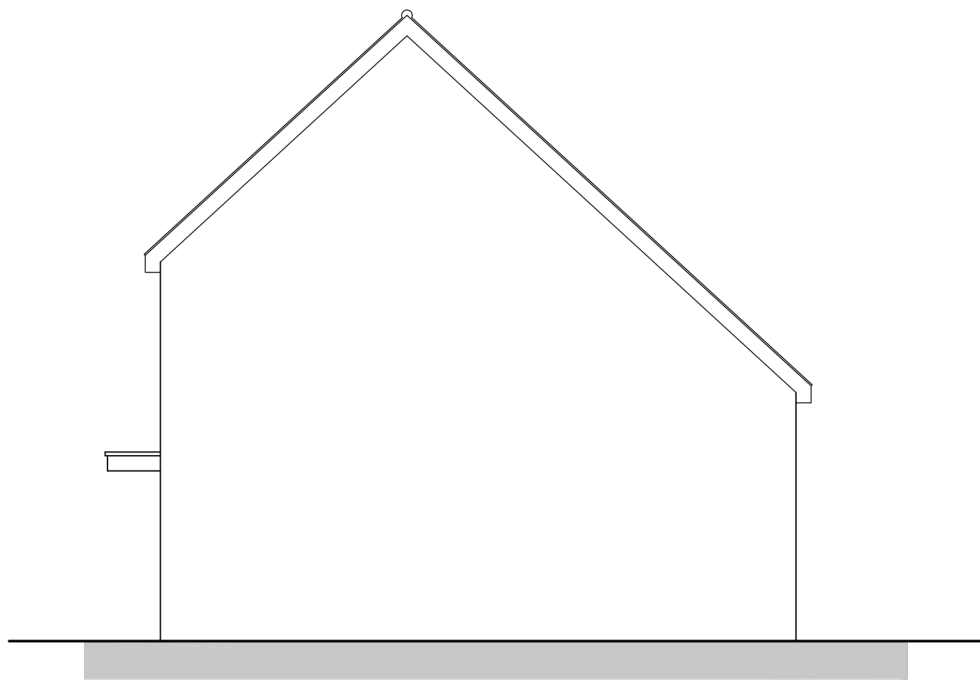


Side Elevation

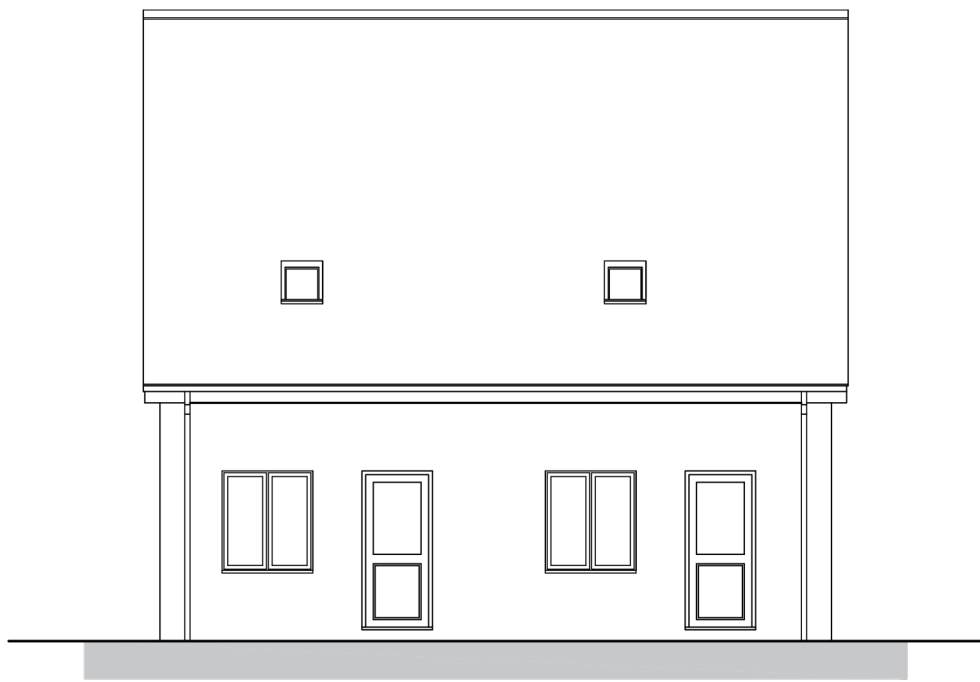


Rear Elevation

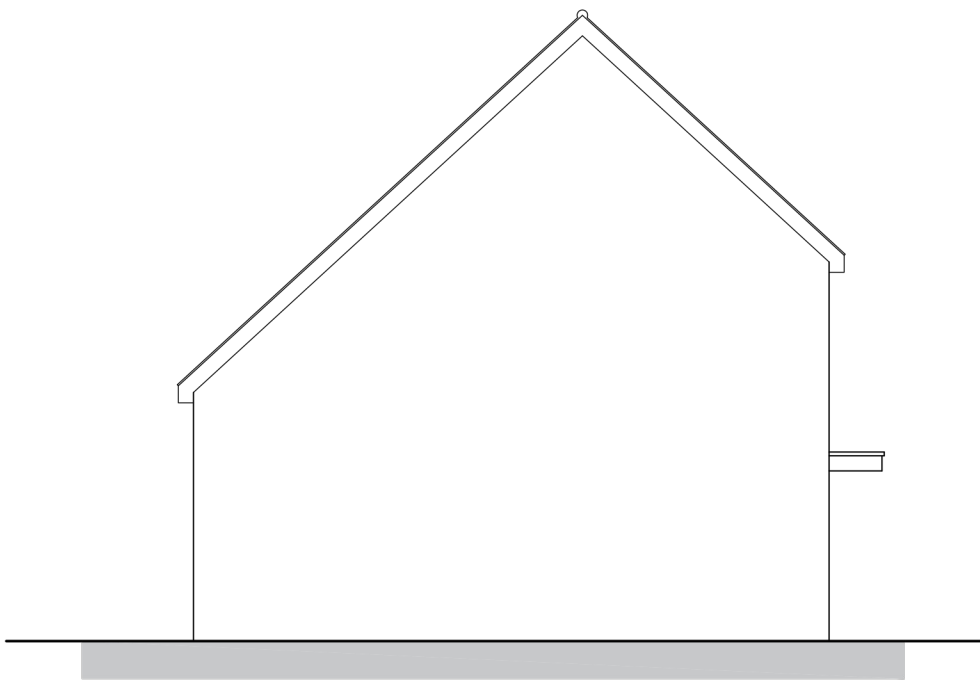


Side Elevation

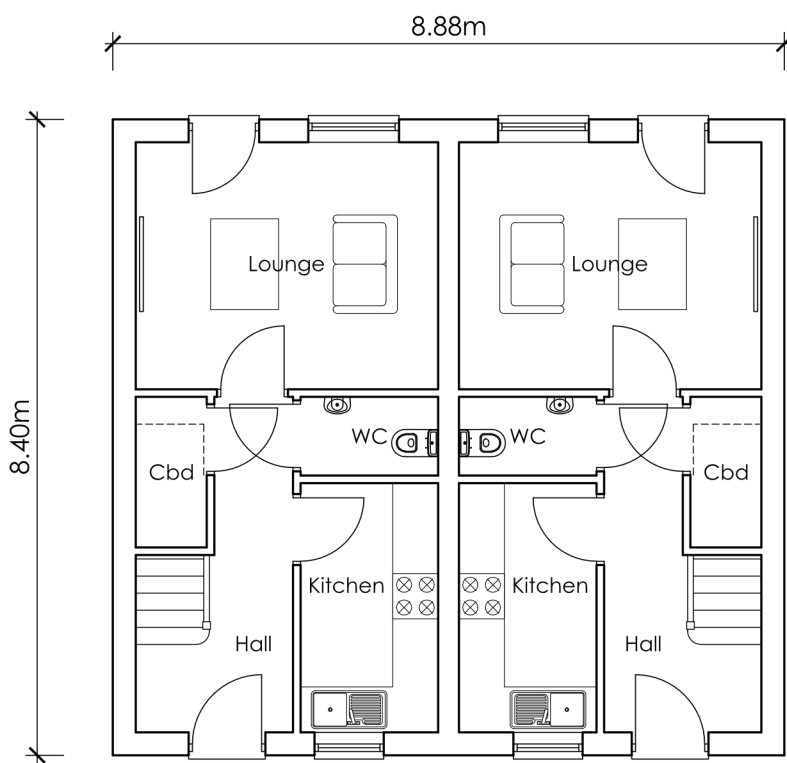

Ground Floor Plan

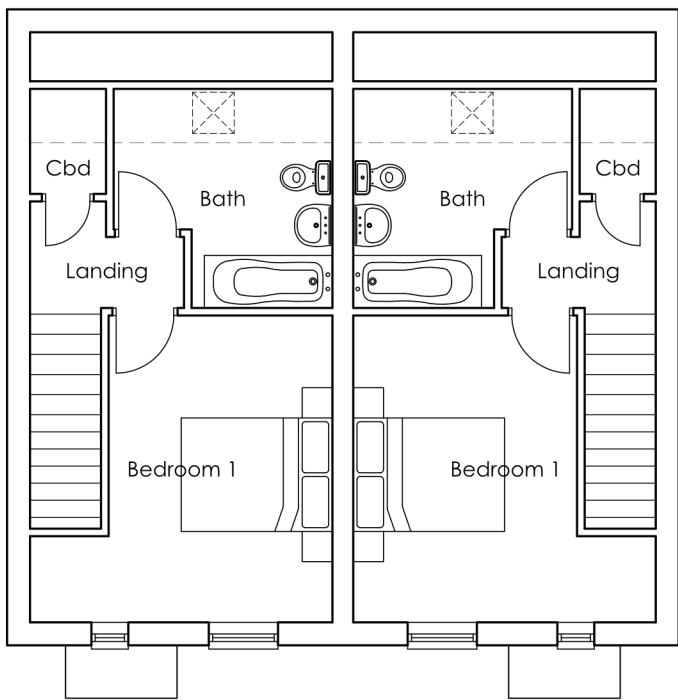

First Floor Plan

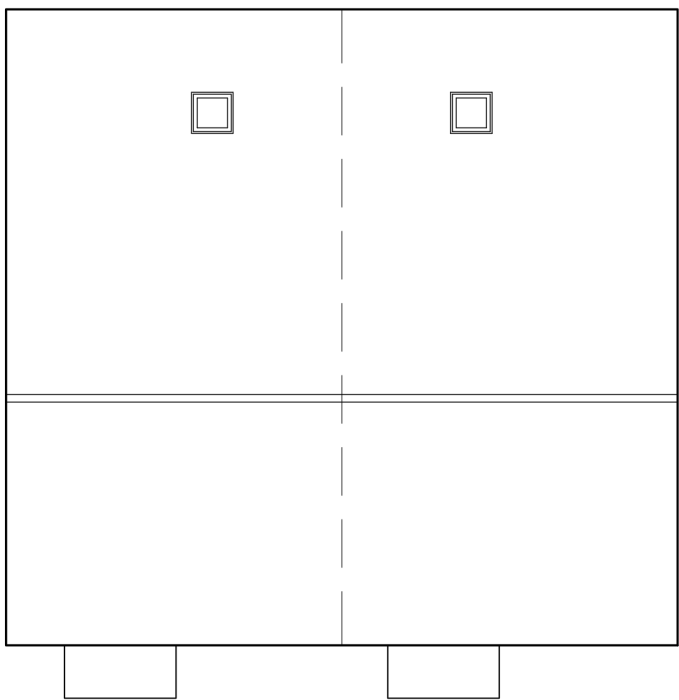

Roof Plan

ROOM AREAS	
ROOM	AREA
LOUNGE	13.06m ²
KITCHEN	5.99m ²
WC	1.89m ²
BEDROOM 1	13.19m ²
BATHROOM	7.31m ²
STORAGE	3.27m ²
TOTAL AREA	58.5m ²



REVISION	DATE	DRAWN	DESCRIPTION
 KING'S LYNN INNOVATION CENTRE, INNOVATION DRIVE, KING'S LYNN, PE30 5BY T: 01553 970033 E: design@studio11architecture.co.uk W: www.studio11architecture.co.uk			
CLIENT	RTW Construction & Developments Ltd		
PROJECT	Proposed Residential Development at Coalbeach Lane South, Surfleet		
DRAWING	The Robin - Floor Plans & Elevations		
DRAWN EG	PROJECT DESIGNER KB	PROJECT DIRECTOR KB	
DATE 26.10.2021	SCALE 1:100	PAPER SIZE A2	
DRAWING NUMBER	545.Rob.P.01		
Working in partnership with Ralph Charman Associates & Eleven Consultants			