






Front Elevation

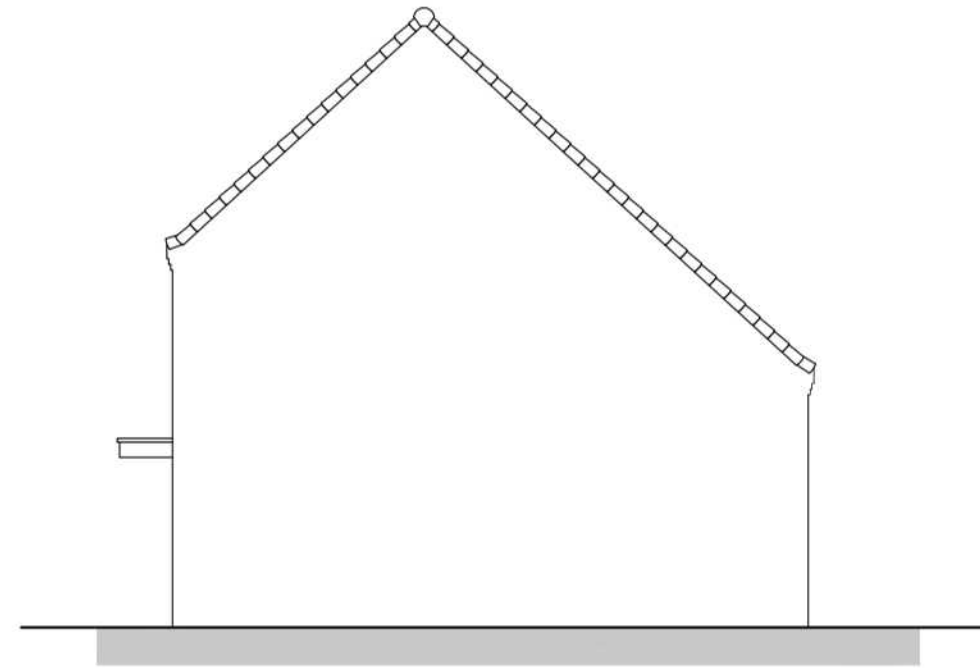


Side Elevation

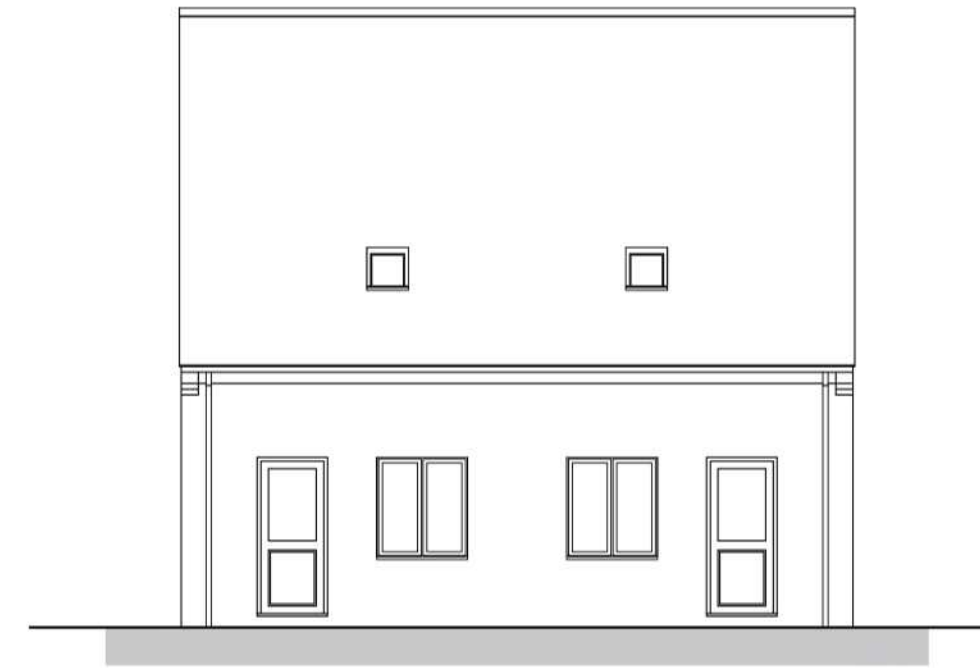


Rear Elevation

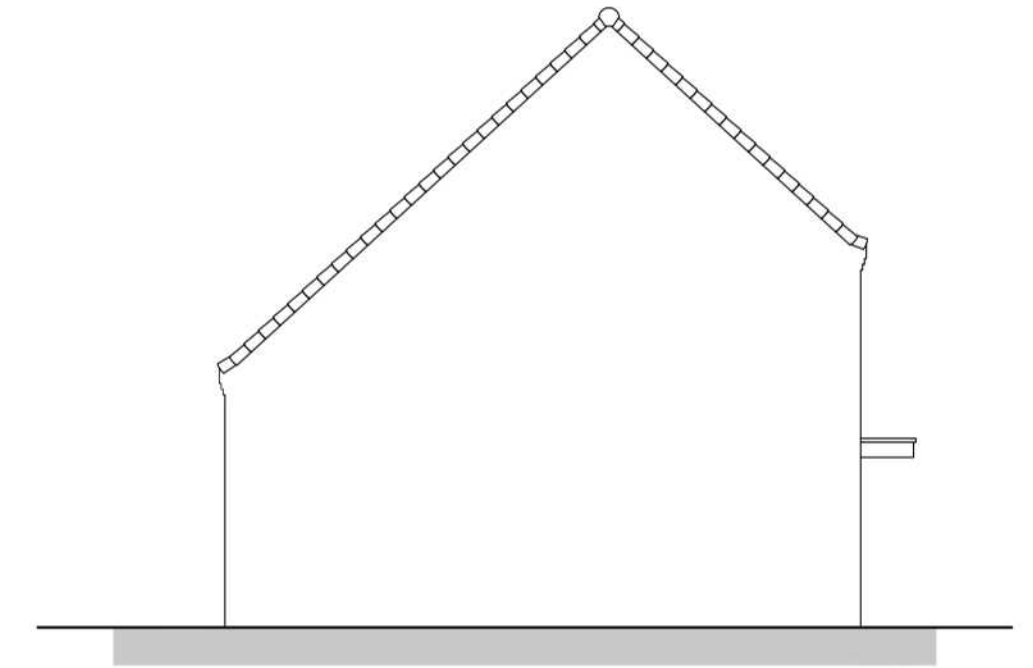


Side Elevation

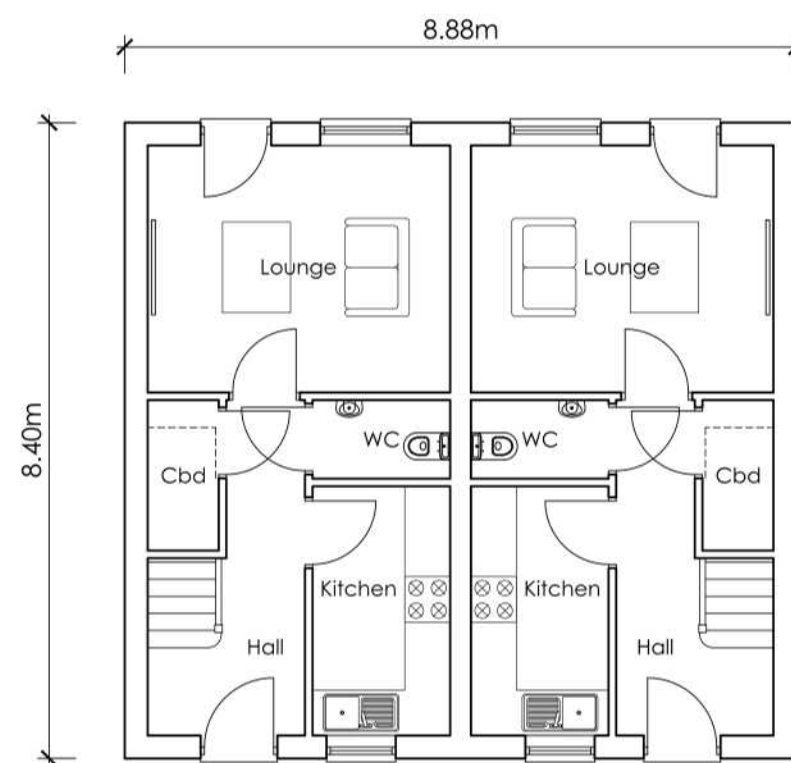

Ground Floor Plan

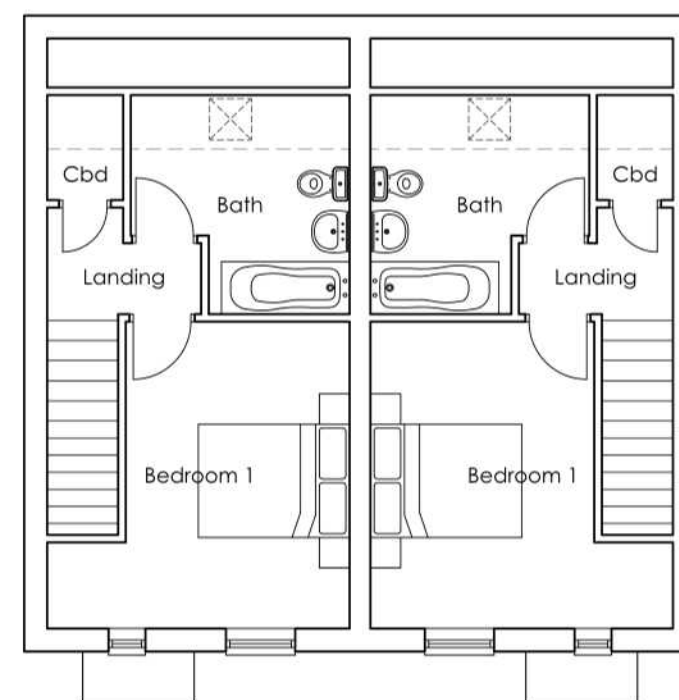

First Floor Plan

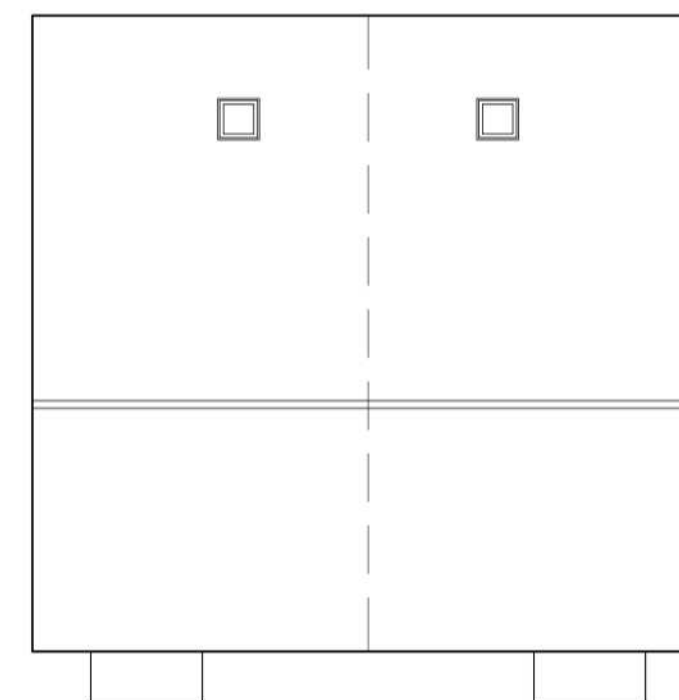

Roof Plan

REVISION	DATE	DRAWN	DESCRIPTION
A	28.01.2022	JMG	Soffit and Fascia Detail amended.

STUDIO11
architectureKING'S LYNN INNOVATION CENTRE,
INNOVATION DRIVE, KING'S LYNN,
PE30 5BYT: 01553 970033
E: design@studio11architecture.co.uk
W: www.studio11architecture.co.uk

CLIENT RTW Construction & Developments Ltd

PROJECT Proposed Residential Development at
Coalbeach Lane South, Surfleet

DRAWING The Robin - Floor Plans & Elevations

DRAWN EG	PROJECT DESIGNER KB	PROJECT DIRECTOR KB
-------------	------------------------	------------------------

DATE 26.10.2021	SCALE 1:100	PAPER SIZE A2
--------------------	----------------	------------------

DRAWING NUMBER
545.Rob.P.01

Working in partnership with: Ralph Charman Associates & Eleven Consultants

ROOM AREAS	
ROOM	AREA
LOUNGE	13.06m ²
KITCHEN	5.99m ²
WC	1.89m ²
BEDROOM 1	13.19m ²
BATHROOM	7.31m ²
STORAGE	3.27m ²
TOTAL AREA	58.5m ²

