




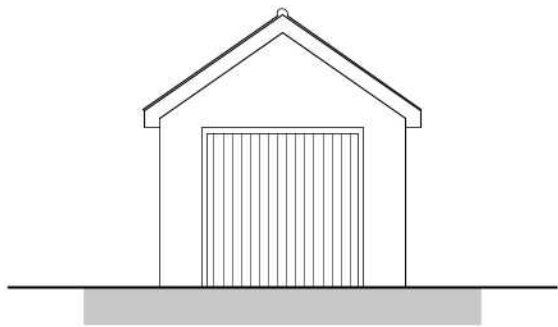


Front Elevation

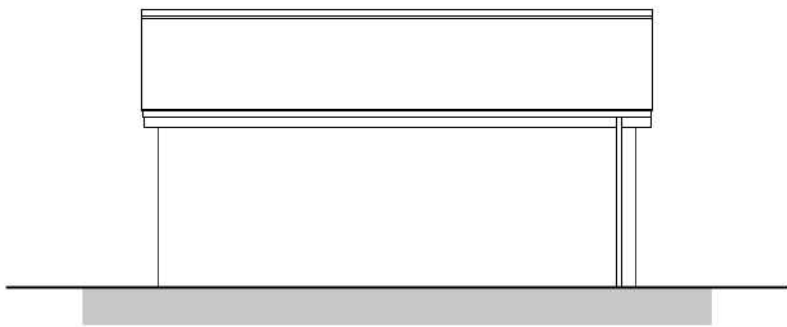


Side Elevation

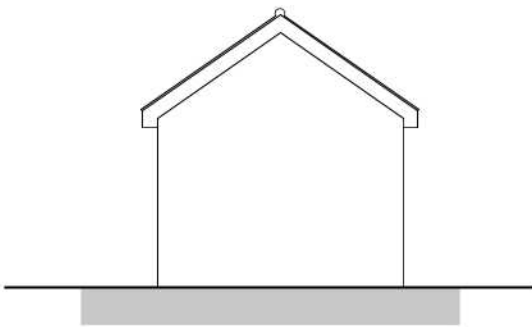


Rear Elevation

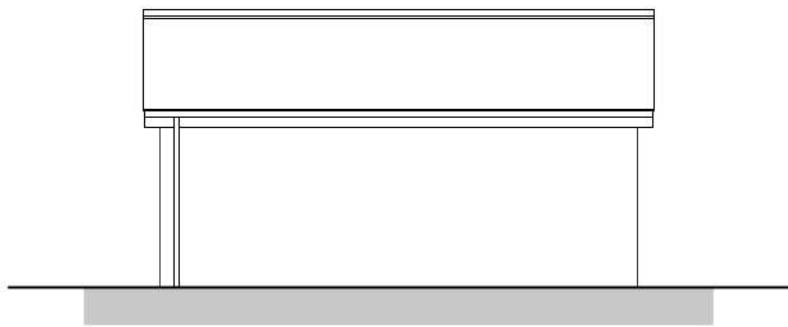

Side Elevation

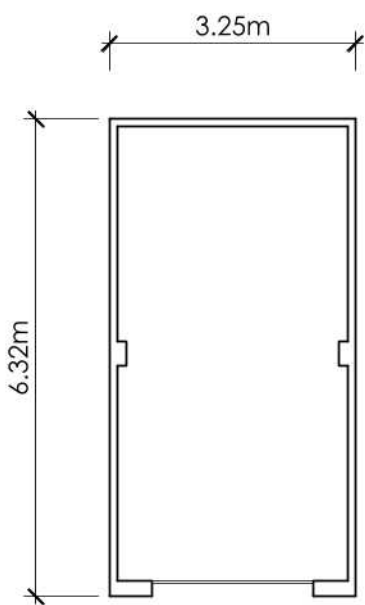

Ground Floor Plan

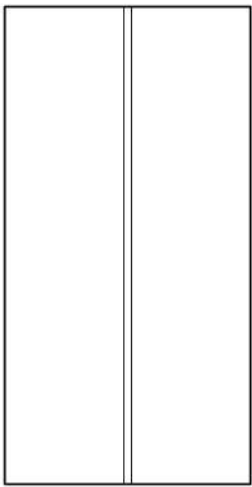

Roof Plan



REVISION	DATE	DRAWN	DESCRIPTION
 STUDIO11 architecture KING'S LYNN INNOVATION CENTRE, INNOVATION DRIVE, KING'S LYNN, PE30 5BY T: 01553 970033 E: design@studio11architecture.co.uk W: www.studio11architecture.co.uk			
CLIENT	RTW Construction & Developments Ltd		
PROJECT	Proposed Residential Development at Coalbeach Lane South, Surfleet		
DRAWING	Single Garage - Floor Plans & Elevations		
DRAWN OS	PROJECT DESIGNER KB	PROJECT DIRECTOR KB	
DATE 06.12.2021	SCALE 1:100	PAPER SIZE A2	
DRAWING NUMBER	545.SG1.01		
Working in partnership with Ralph Charman Associates & Eleven Consultants			