






Front Elevation

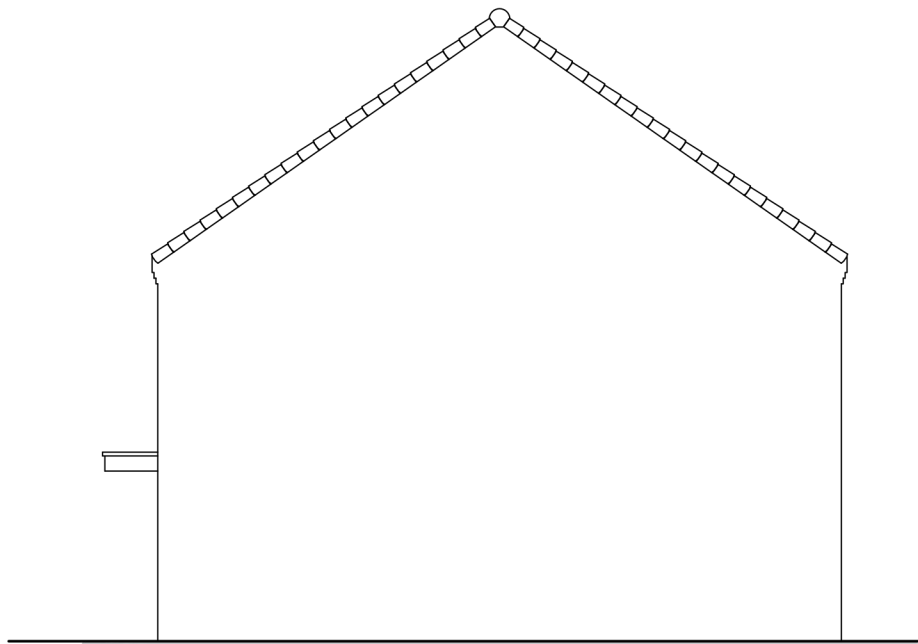


Side Elevation

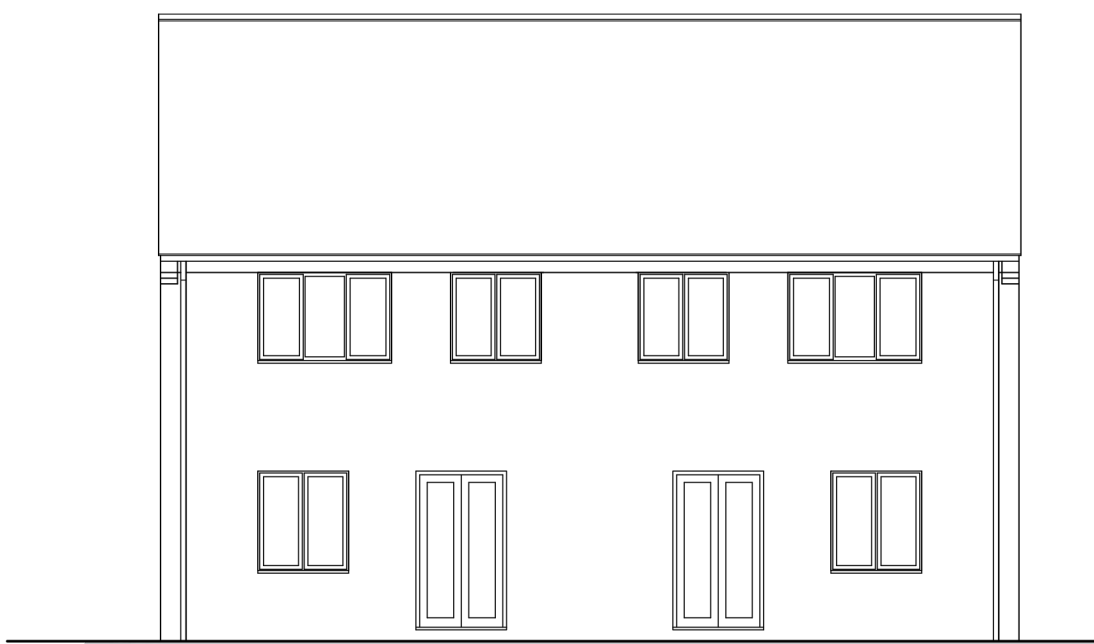


Rear Elevation

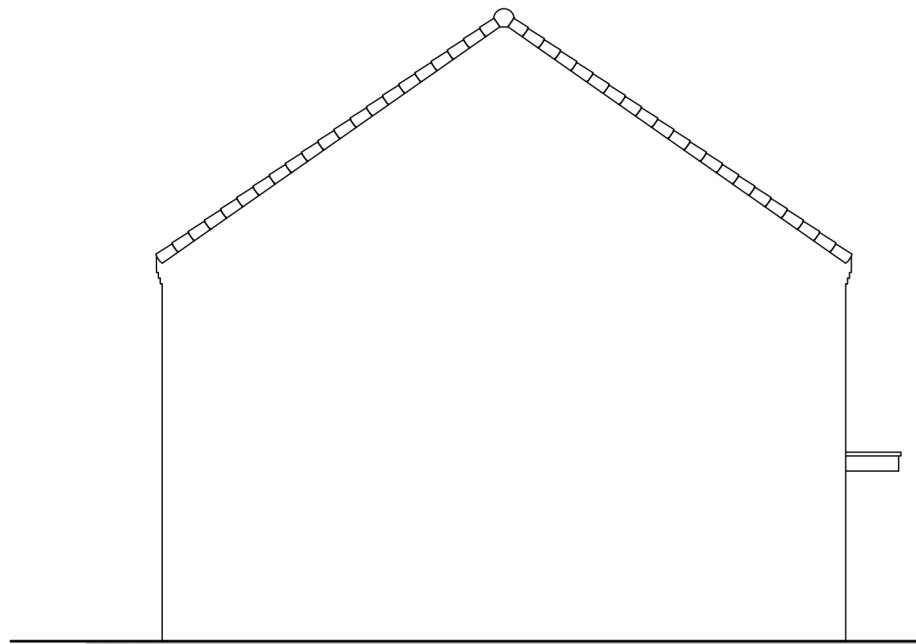


Side Elevation

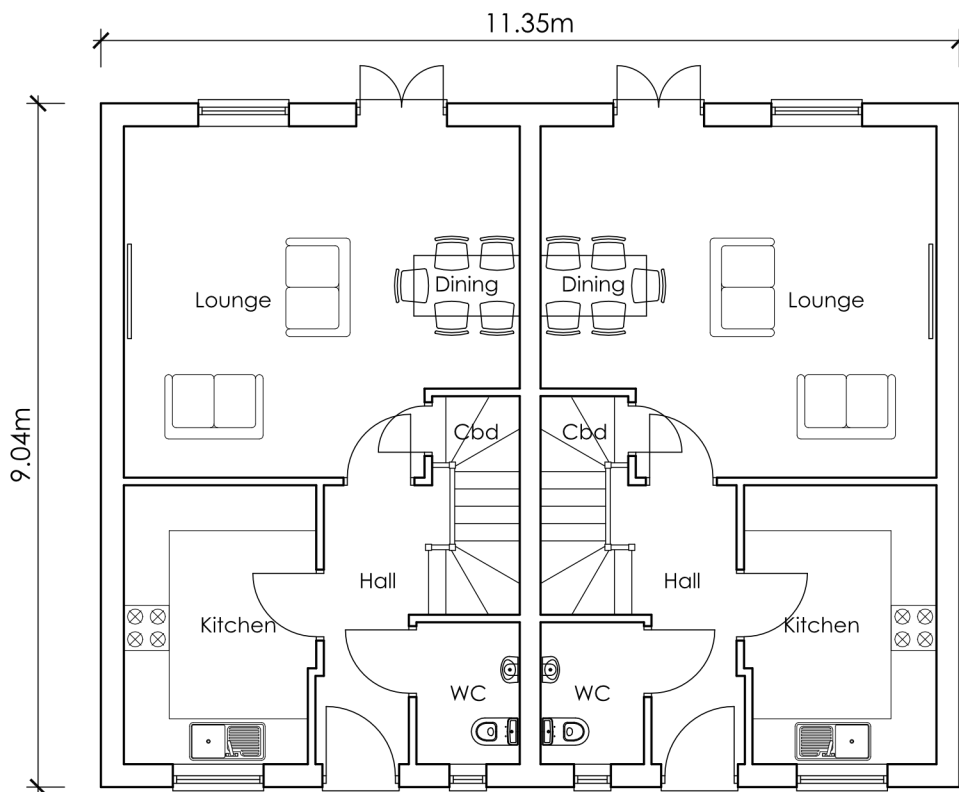

Ground Floor Plan

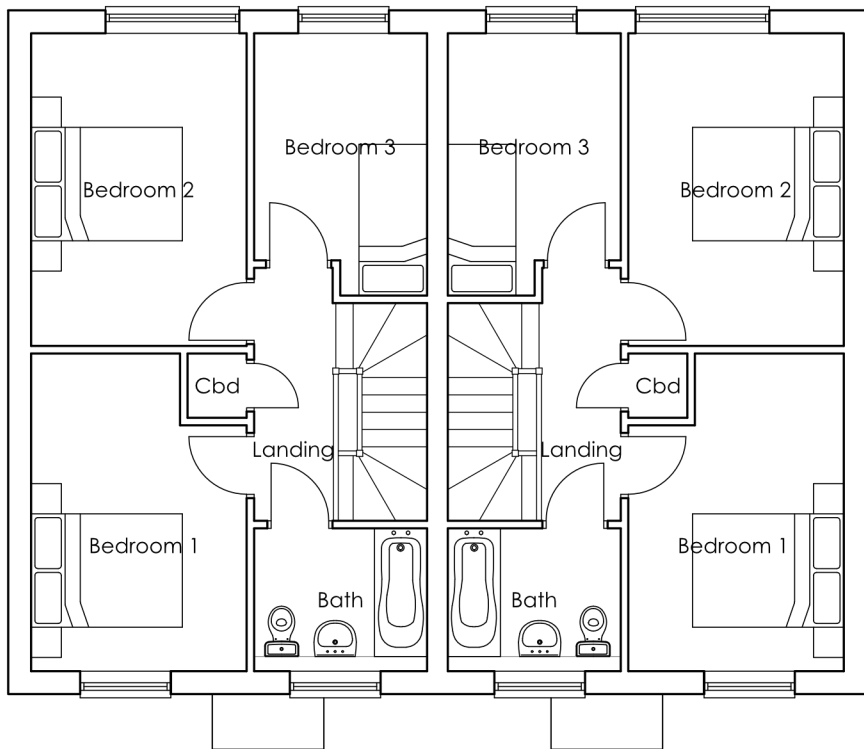

First Floor Plan

 

Roof Plan



REVISION	DATE	DRAWN	DESCRIPTION
 STUDIO11 architecture KING'S LYNN INNOVATION CENTRE, INNOVATION DRIVE, KING'S LYNN, PE30 5BY T: 01553 970033 E: design@studio11architecture.co.uk W: www.studio11architecture.co.uk			
CLIENT	RTW Construction & Developments Ltd		
PROJECT	Proposed Residential Development at Coalbeach Lane South, Surfleet		
DRAWING	The Swift - Floor Plans & Elevations		
DRAWN OS	PROJECT DESIGNER KB	PROJECT DIRECTOR KB	
DATE 06.04.2022	SCALE 1:100	PAPER SIZE A2	
DRAWING NUMBER	545.Swi.P.01		
Working in partnership with Ralph Charman Associates & Eleven Consultants			