




CDM NOTE:
The design has been undertaken as far as possible to avoid risks to health and safety or to reduce and control the effects of any unavoidable risks.
Any relevant information identifying risks which are not able to be eliminated will be included within the project Health and Safety file.

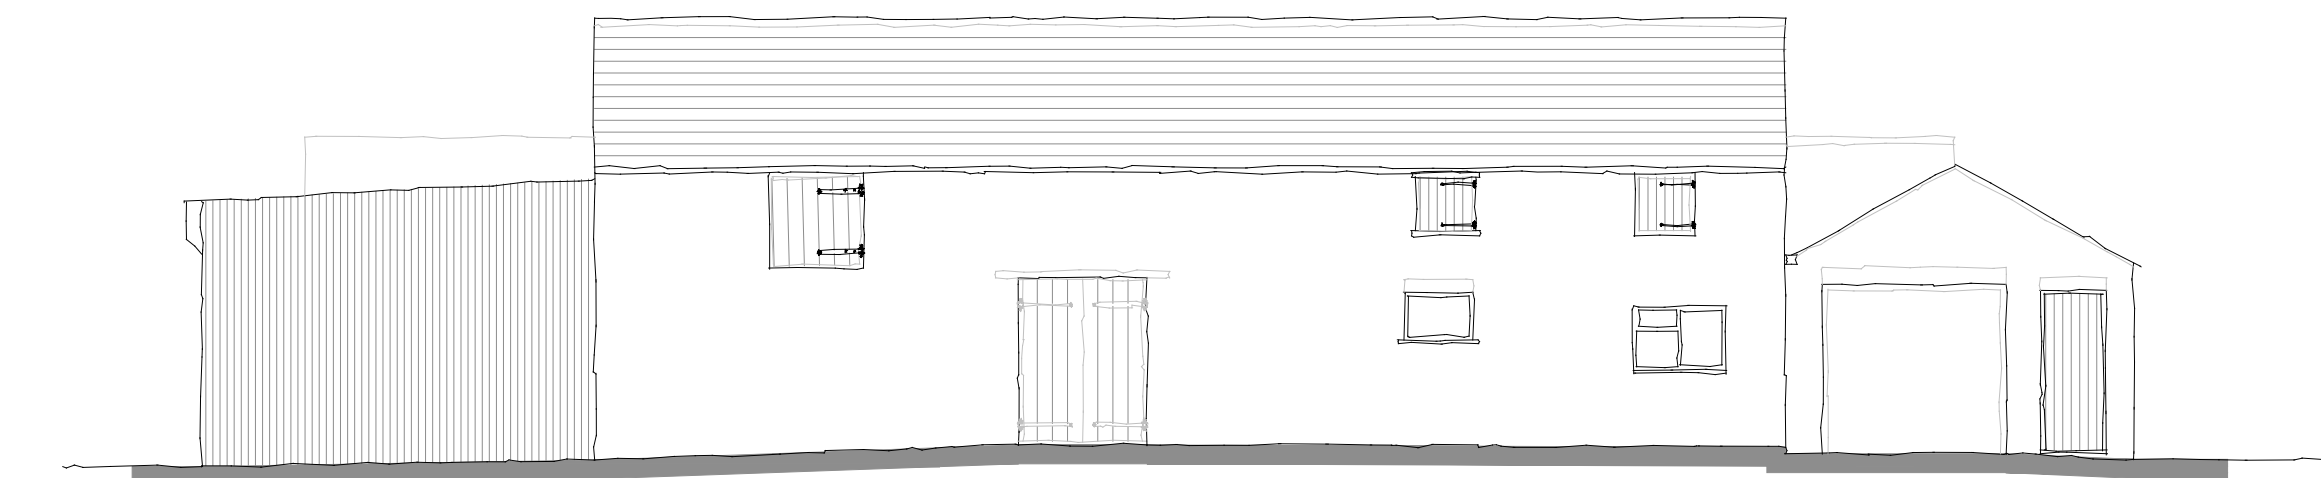


North Elevation

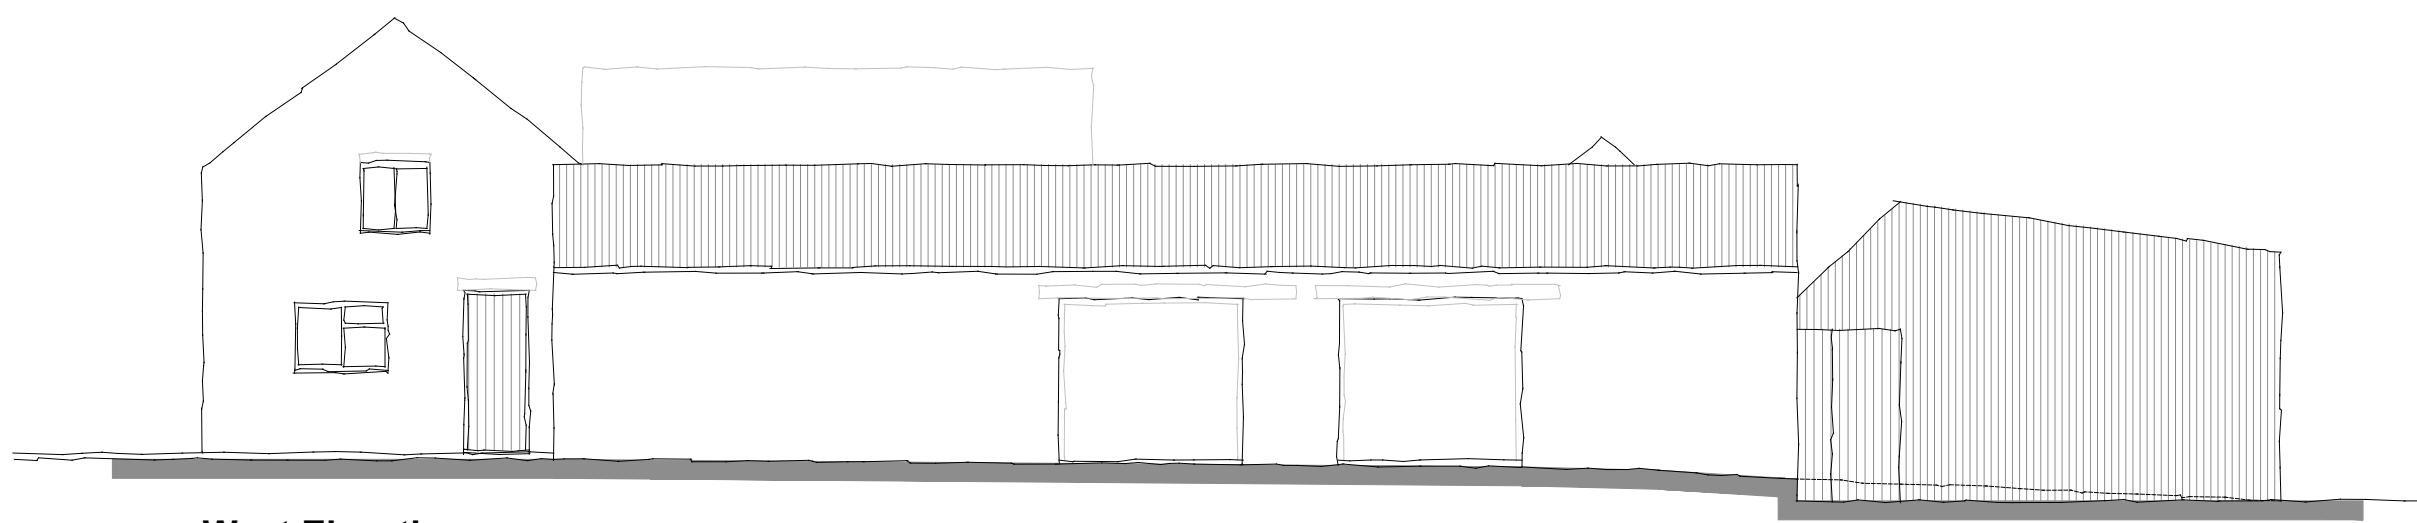


West Elevation

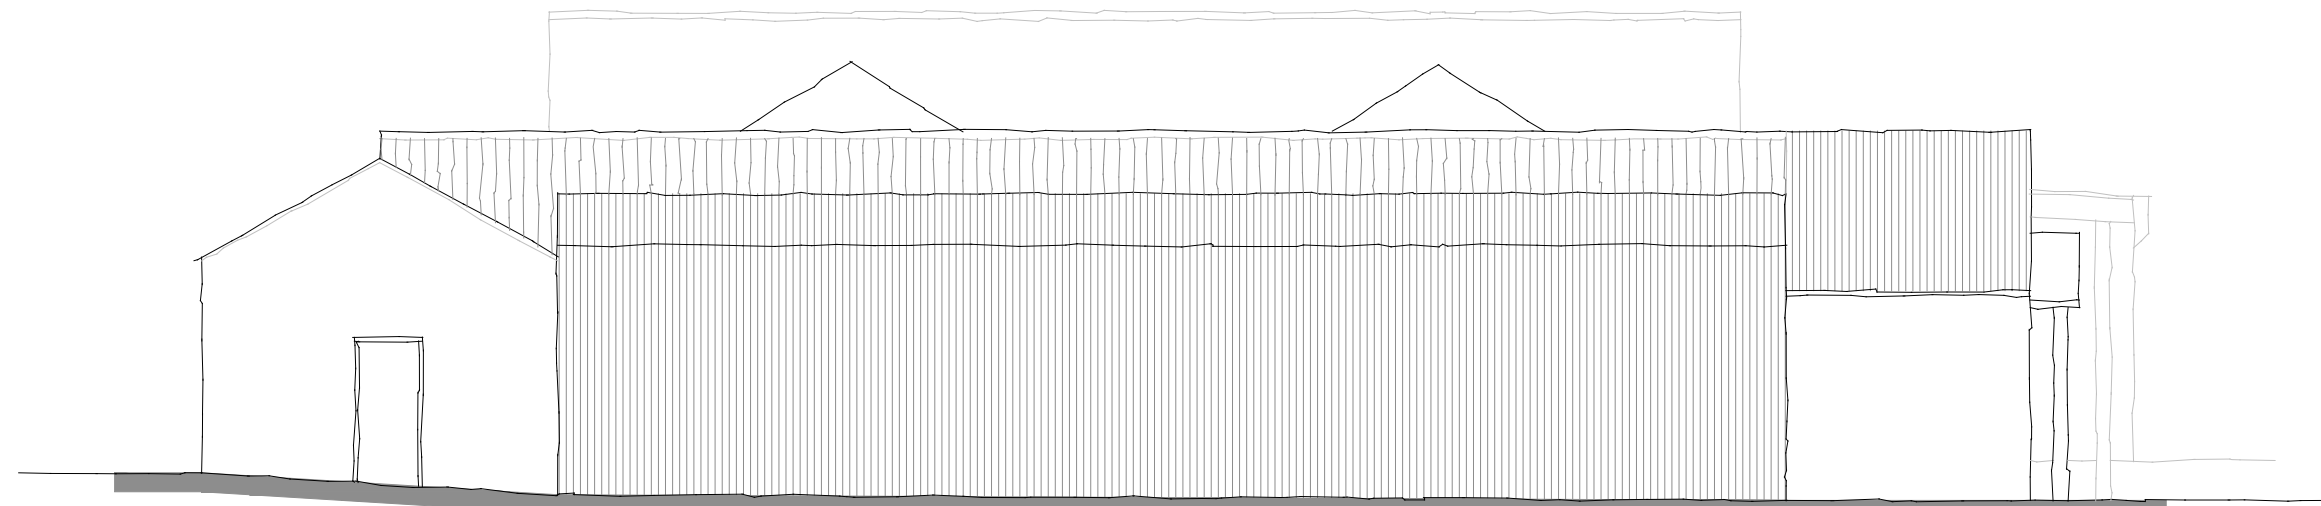


South Elevation

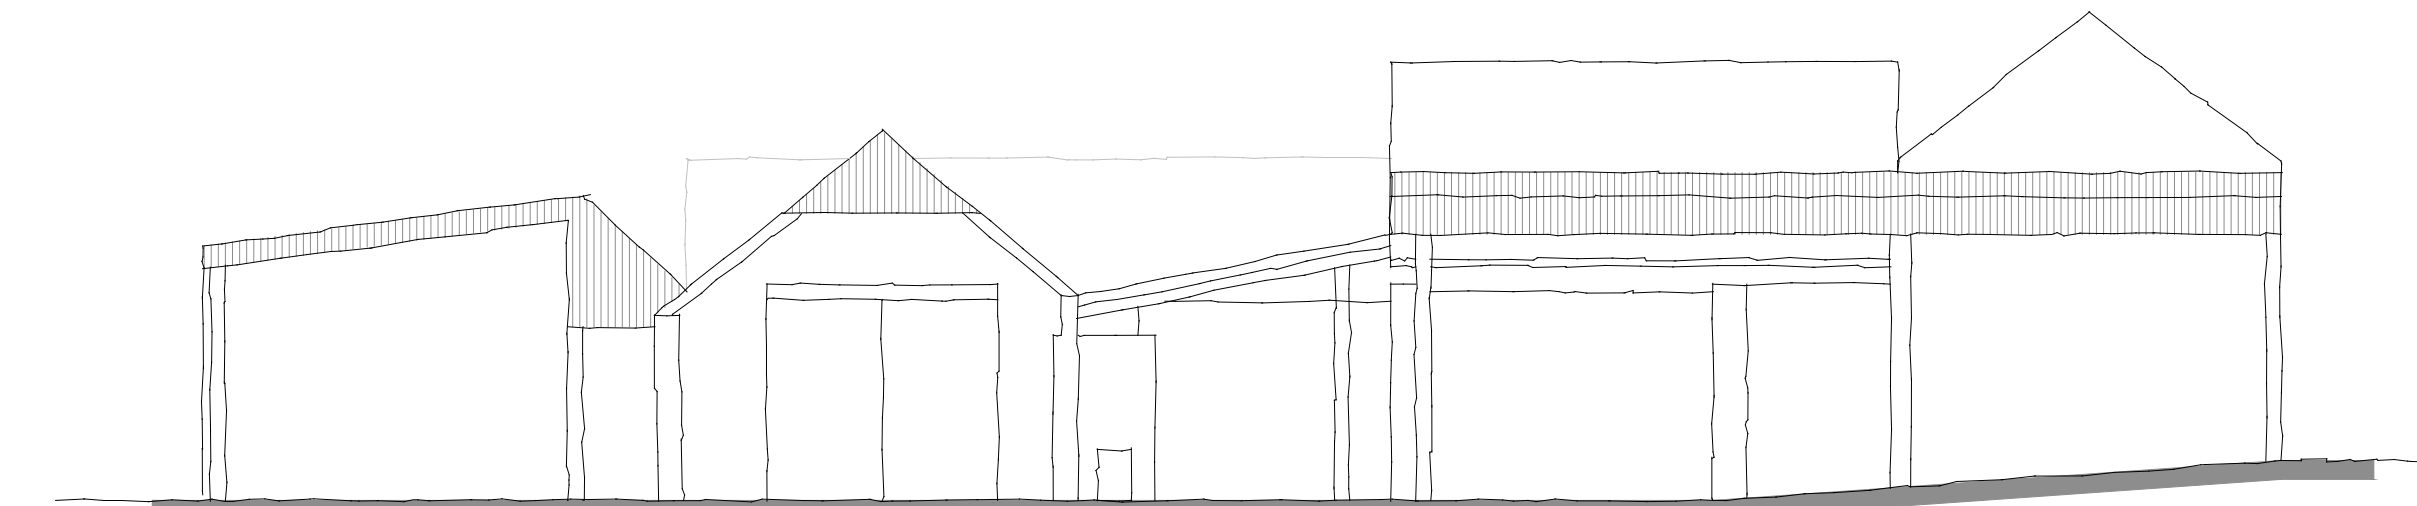

East Elevation

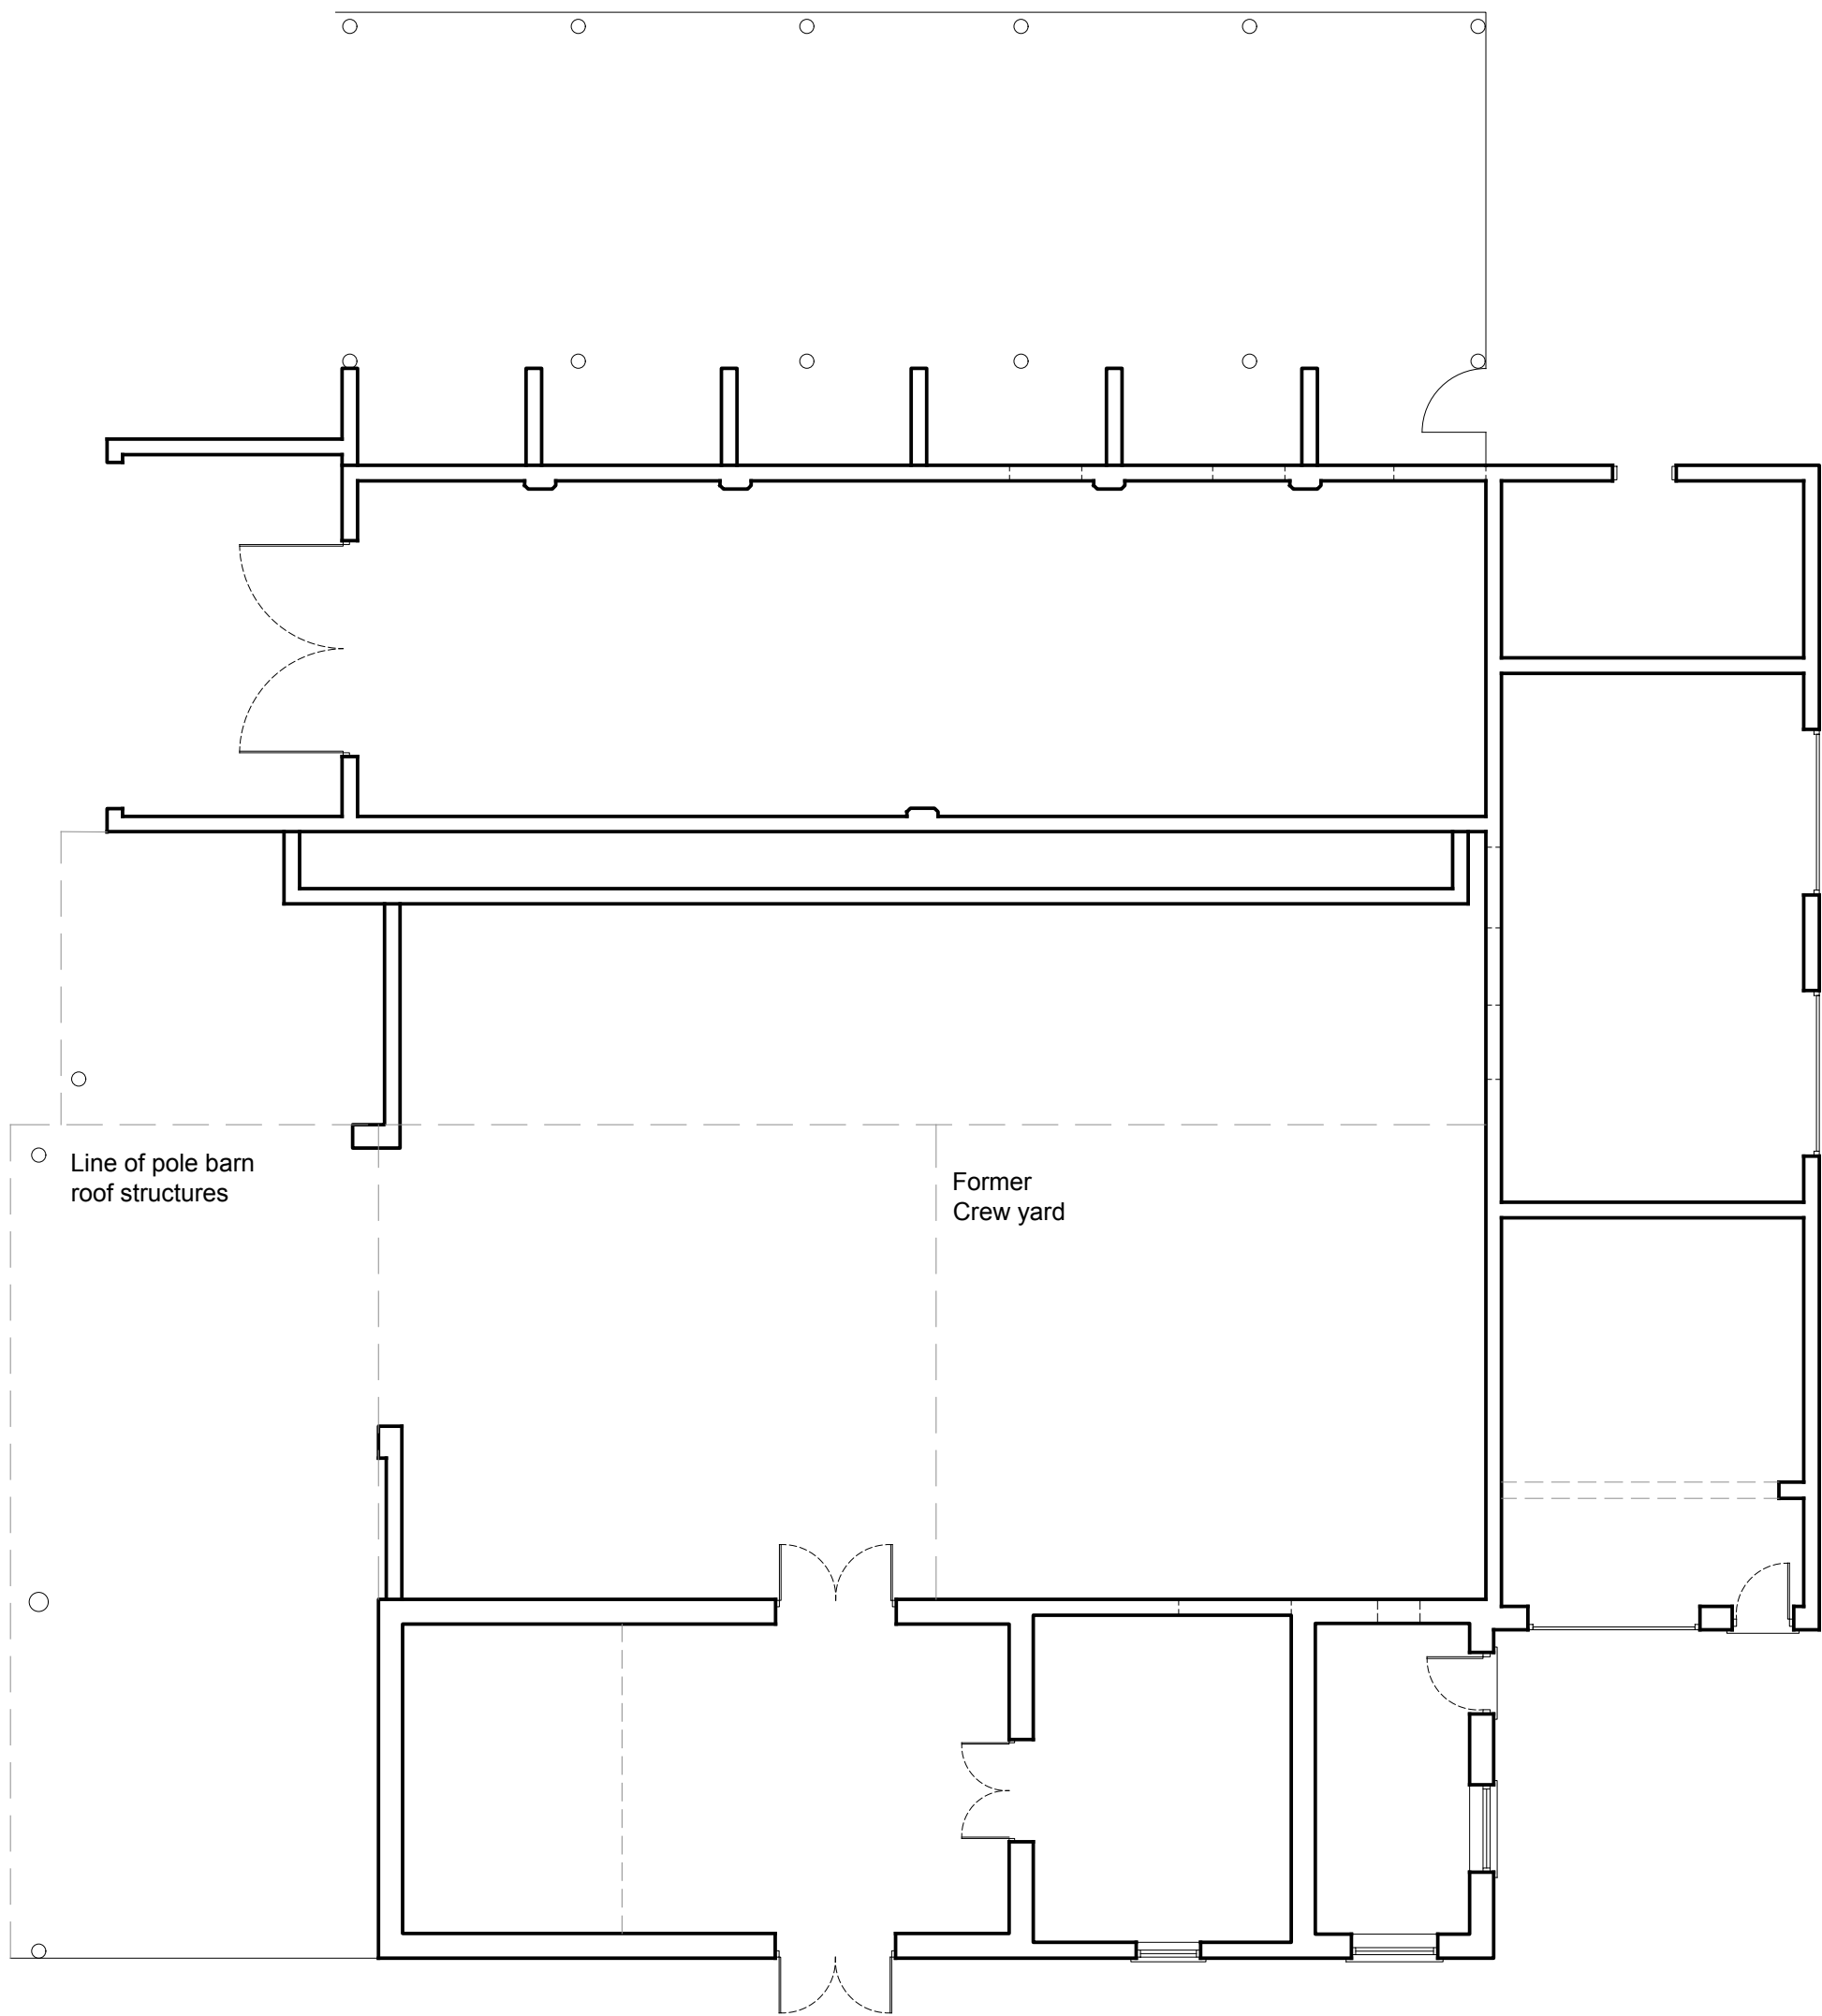


Ground Floor Plan
EXISTING 1:100

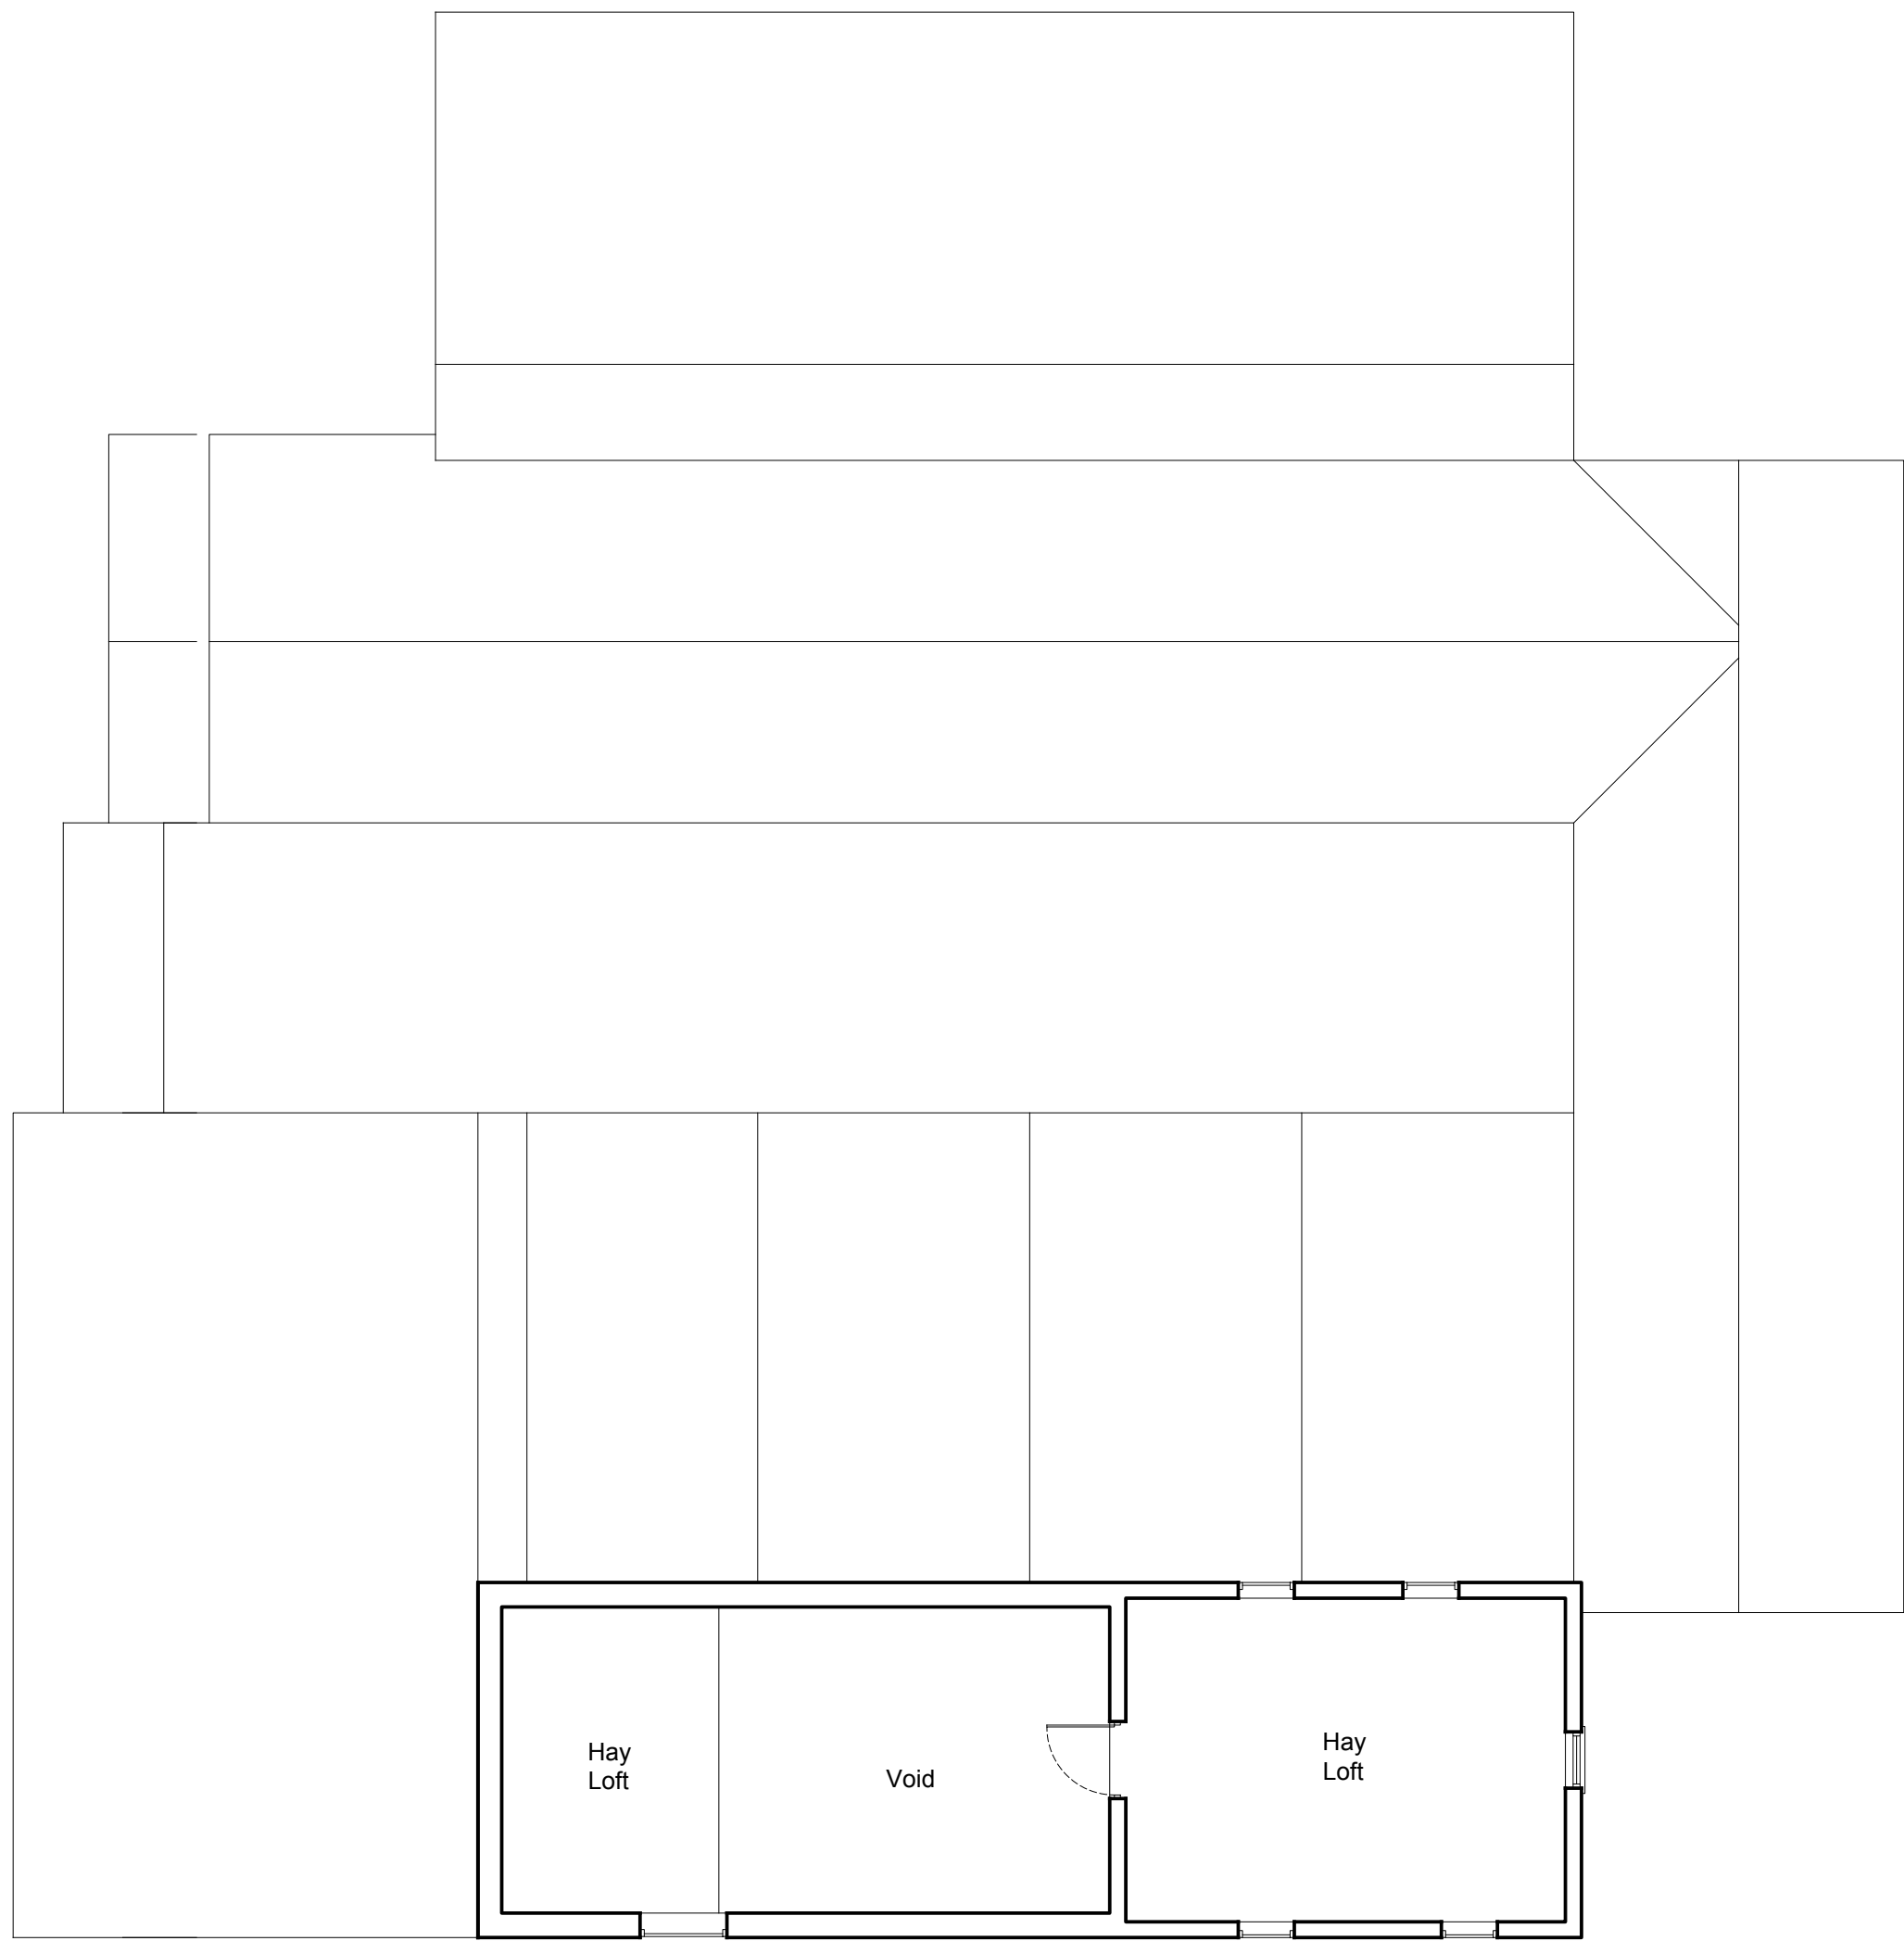

First Floor Plan
EXISTING 1:100

Scale	1:100	1:200	1:300	1:500	1:1000
0m	0m	0m	0m	0m	0m
1m	1m	1m	1m	1m	1m
2m	2m	2m	2m	2m	2m
3m	3m	3m	3m	3m	3m
4m	4m	4m	4m	4m	4m
5m	5m	5m	5m	5m	5m
6m	6m	6m	6m	6m	6m
7m	7m	7m	7m	7m	7m
8m	8m	8m	8m	8m	8m
9m	9m	9m	9m	9m	9m
10m	10m	10m	10m	10m	10m

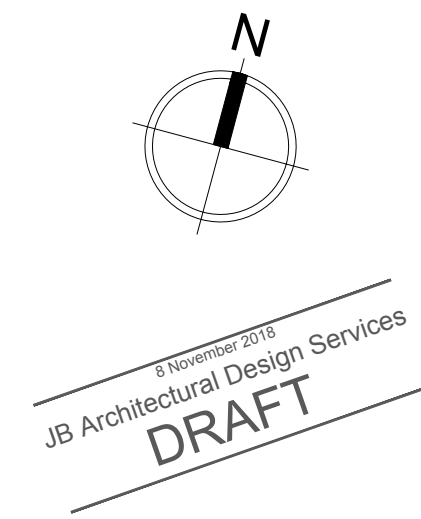

THIS DRAWING IS FOR THE
PURPOSE OF OBTAINING
PLANNING PERMISSION ONLY

Rev A - 05/11/18 : Elevations added
Revised:

JB Architectural Design Services
24 Risegate Road, Gosberton
Spalding, Lincs. PE11 4EZ
M: 07837 735718
E: info@bramdesign.co.uk
W: www.bramdesign.co.uk

Client: Mr M Garner
Project: The Chestnuts, Cheal Road
Surfleet, Spalding
Drawing: Conversion of barns to residential
Existing Floor Plans & Elevations
Scale: 1:100 Paper Size: A1 Date: 29/07/18 Drawn: JRB
Drawing Number: 129-02-ED-01 Rev: A

Do not scale or measure from this drawing. All dimensions to be checked on site or in the working notes with reference. All dimensions should be reported to the client office. This drawing should be used in conjunction with any associated specifications, standard details, schedules & specifications. All dimensions should be reported to the client office. The copyright in this drawing is owned by JB Architectural Design Services