


It is the vital responsibility of the owner and all contractors involved to both consider and implement any and all possible safe working practices during the construction process and any future maintenance.

Important Note : It is the responsibility of the Owner / Main Contractor to ensure that all relevant Local Authority Permissions are obtained prior to the commencement of these works & that all conditions are subsequently met, both 'up to' and 'post' completion.

Please Note :
That whilst every effort is
made to ensure accuracy in
the production of this drawing
All dimensions must be
checked on site.

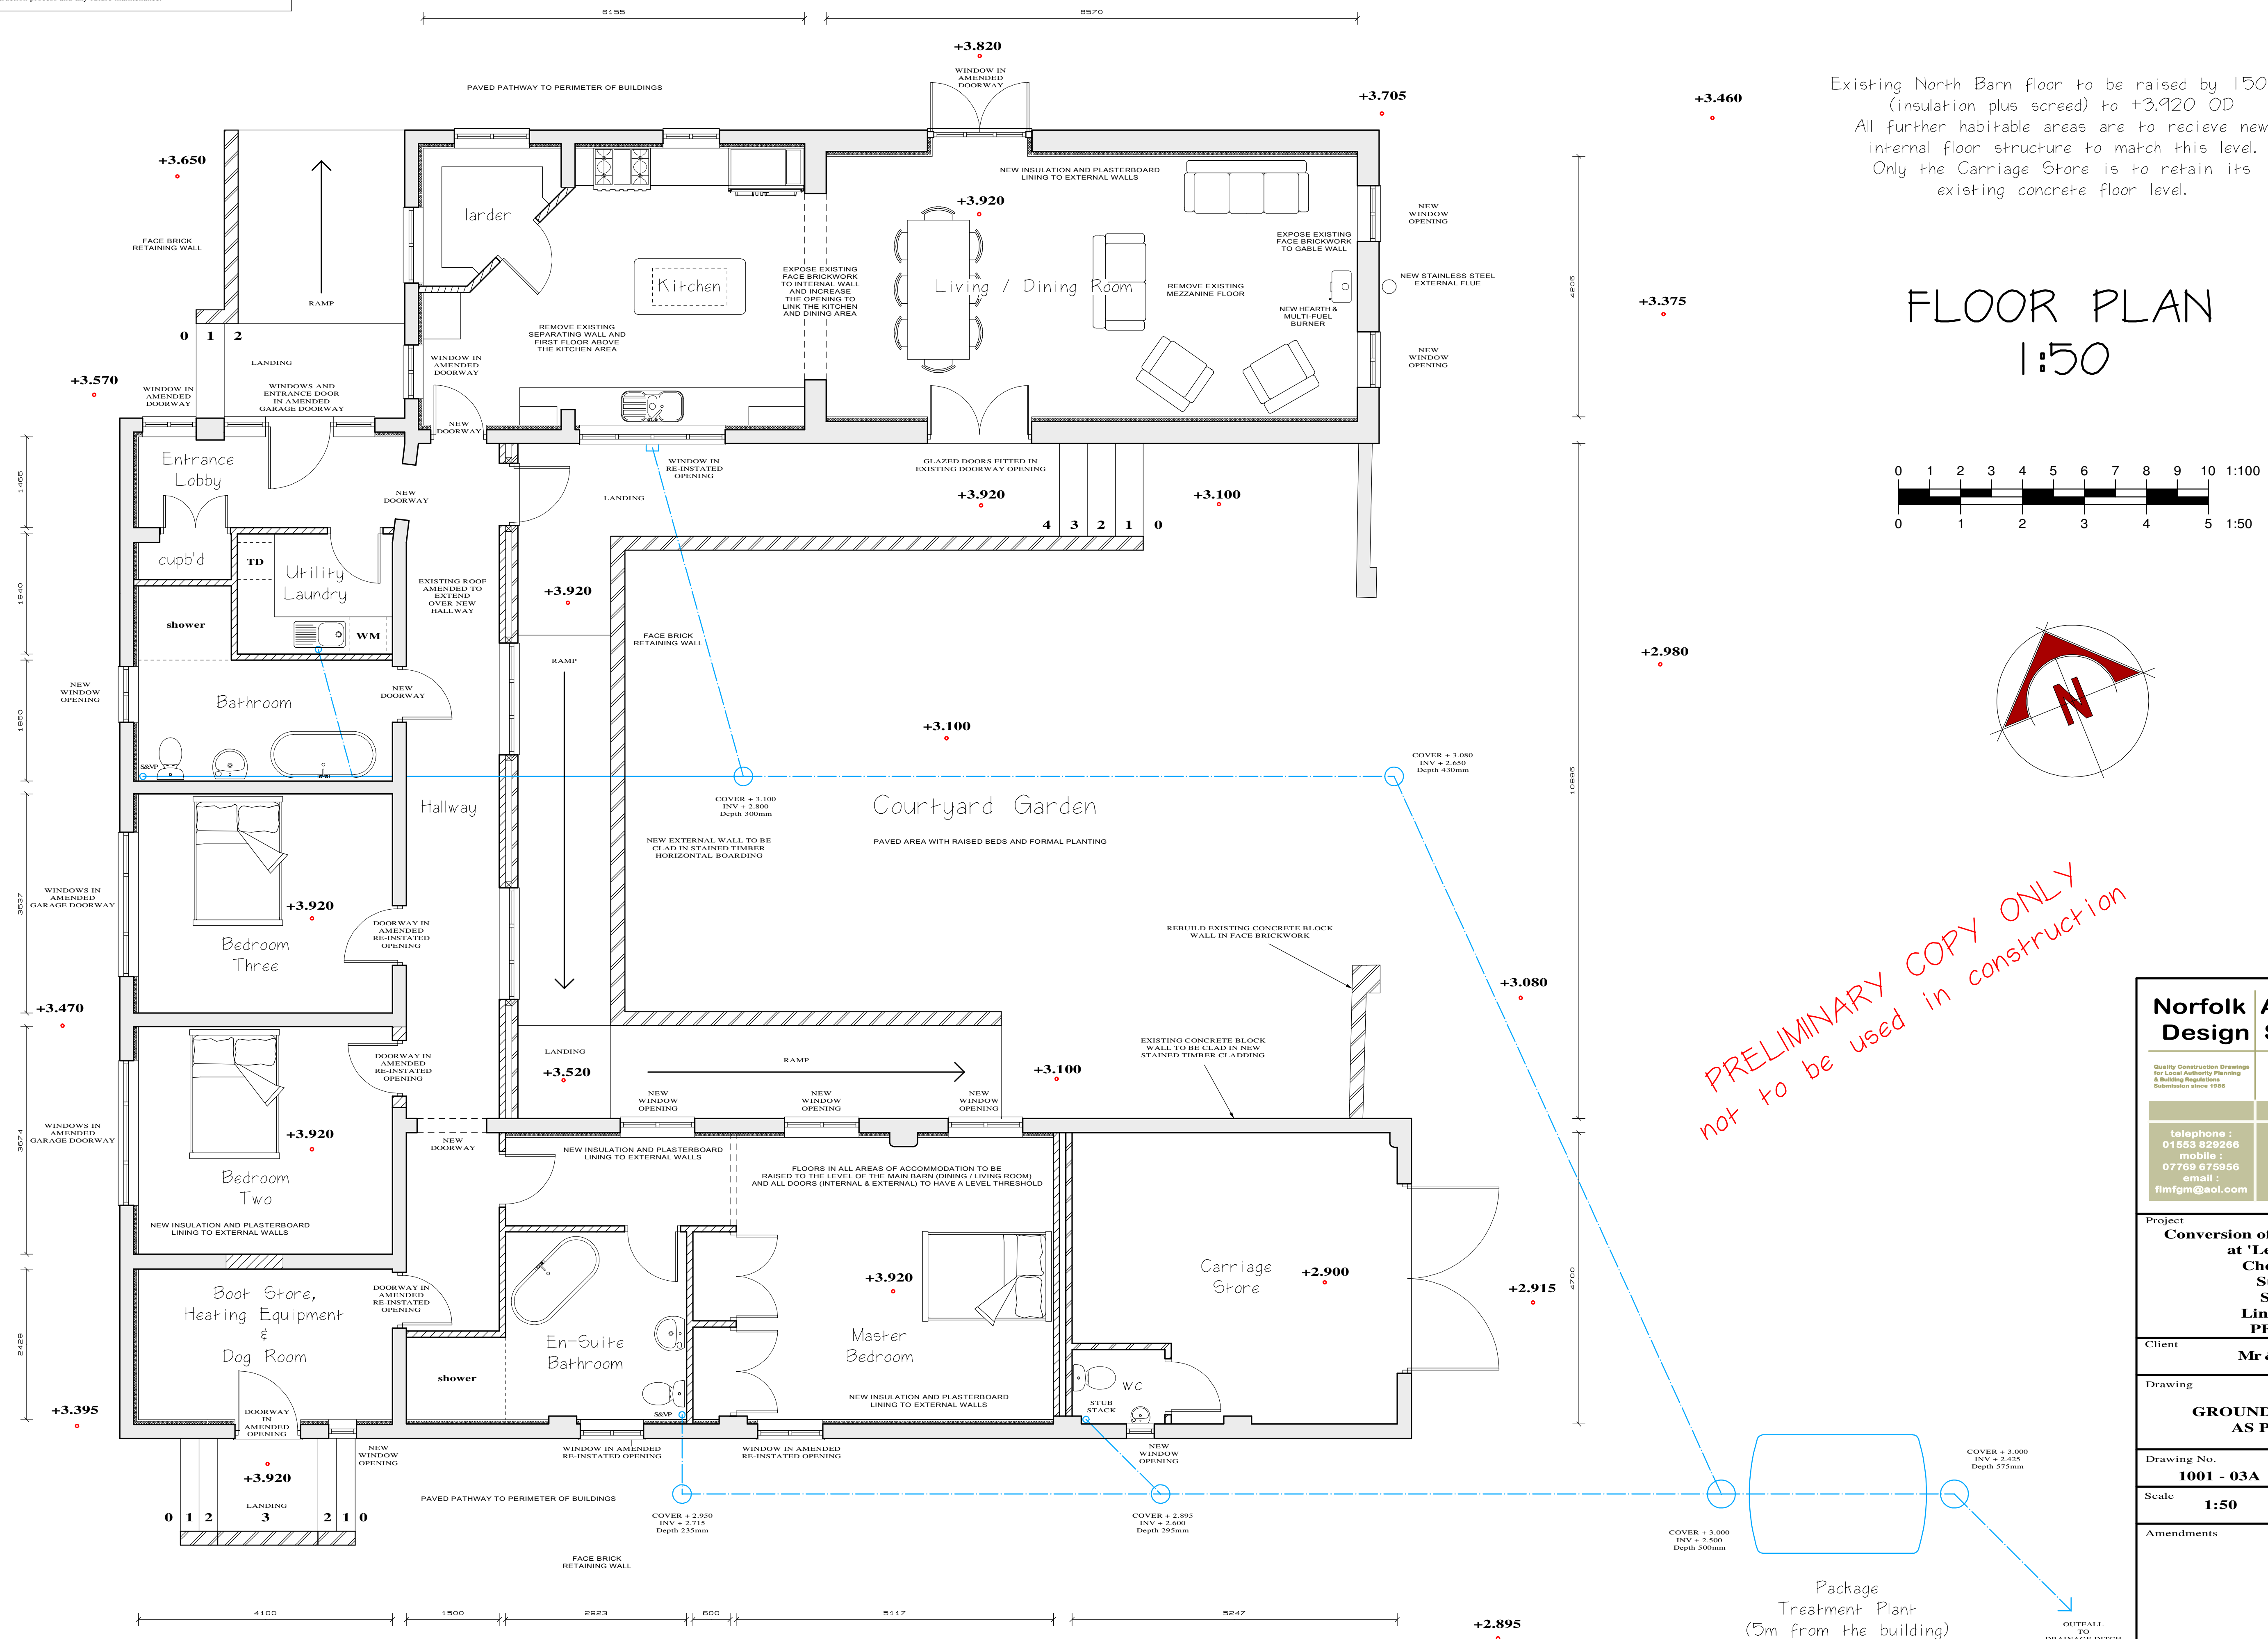

PRELIMINARY COPY ONLY
not to be used in construction

Norfolk Design		Architectural Services Ltd	
Quality Construction Drawings for Local Authority Planning & Building Regulations Submission since 1986		Company Registration No. 9832509	
telephone : 01553 829286 mobile : 07769 675956 email : fimfgm@aol.com		Francis Marshall No.50 Popes Lane Terrington St. Clement King's Lynn Norfolk PE34 4NT	
Project Conversion of Barns to Dwelling at 'Le Castagne' Cheal Road, Surfleet' Salding Lincolnshire PE11 4BA			
Client Mr & Mrs Ward			
Drawing GROUND FLOOR PLAN AS PROPOSED			
Drawing No. 1001 - 03A		Date November 2019	
Scale 1:50		Drawn By Francis Marshall	
Amendments			