



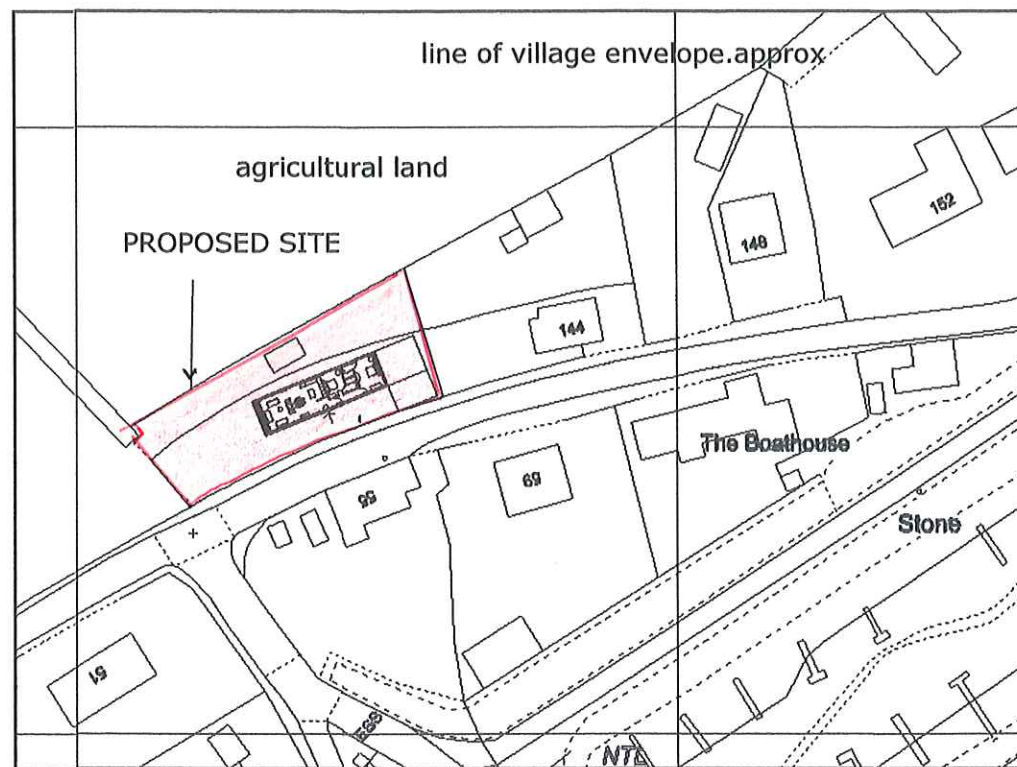

LOCATION PLAN 1:1250.

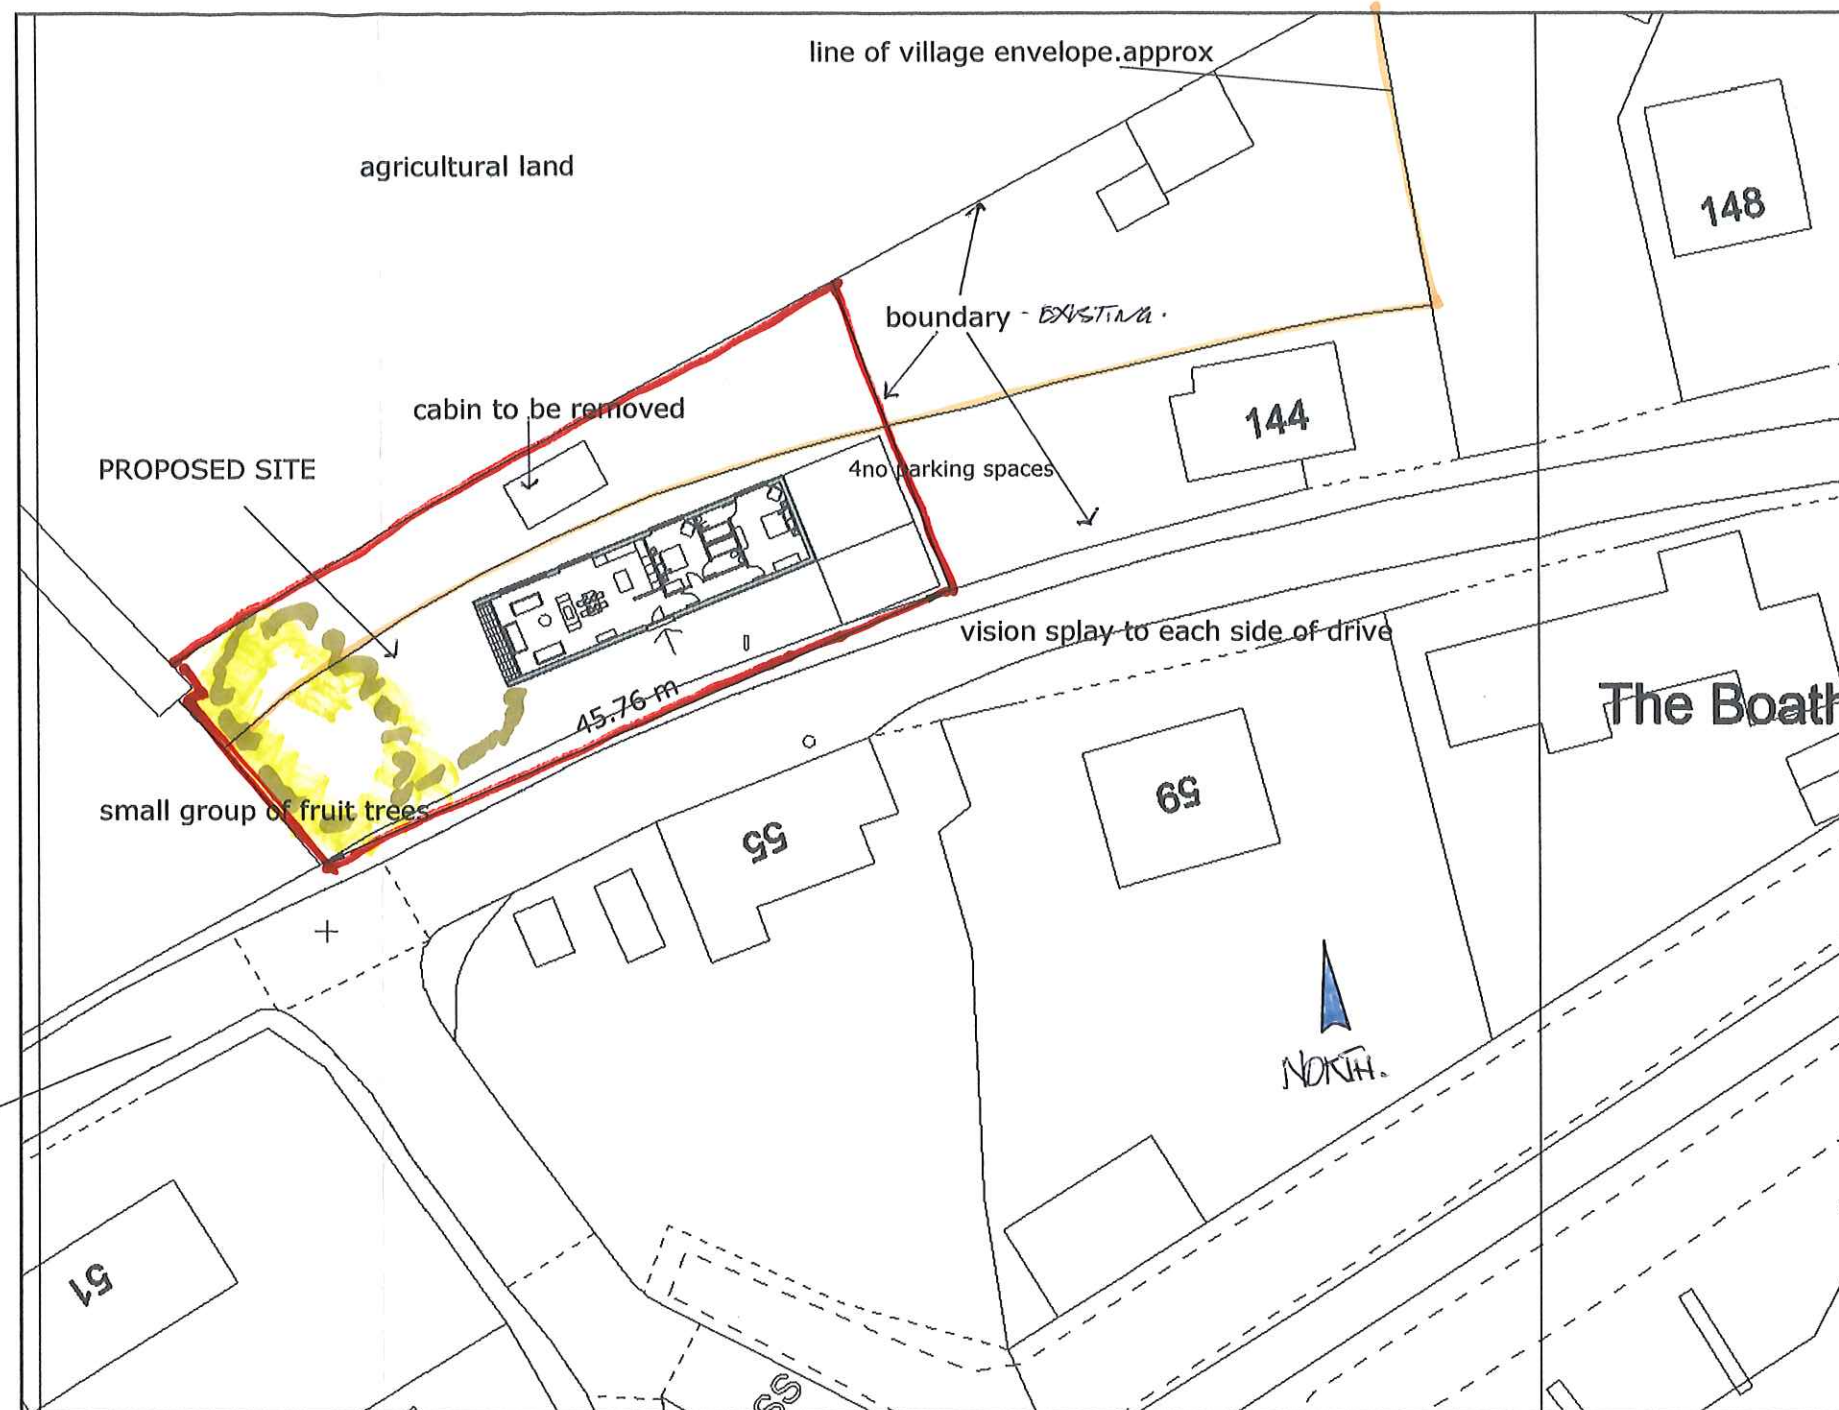

SITE PLAN. 1:500 scale

PROPOSED NEW DWELLING FOR MR PAUL WILLIAMSON
ON LAND ADJACENT NO 144 RESERVOIR RD.SURFLEET.SEAS END.SPALDING.PE11 4DH.

ARCHITECTURAL DESIGN

David.A.Webb.M.I.C.W.C.I.
15 Kingsland Rd.West Mersea C05 8RB
tel.01206 M.0759 448 9313
davidawebb66@outlook.com

DRG NO 2021/538/01.
SCALE:1:1250.& 1:500.
DATE:AUGUST. 2021.