

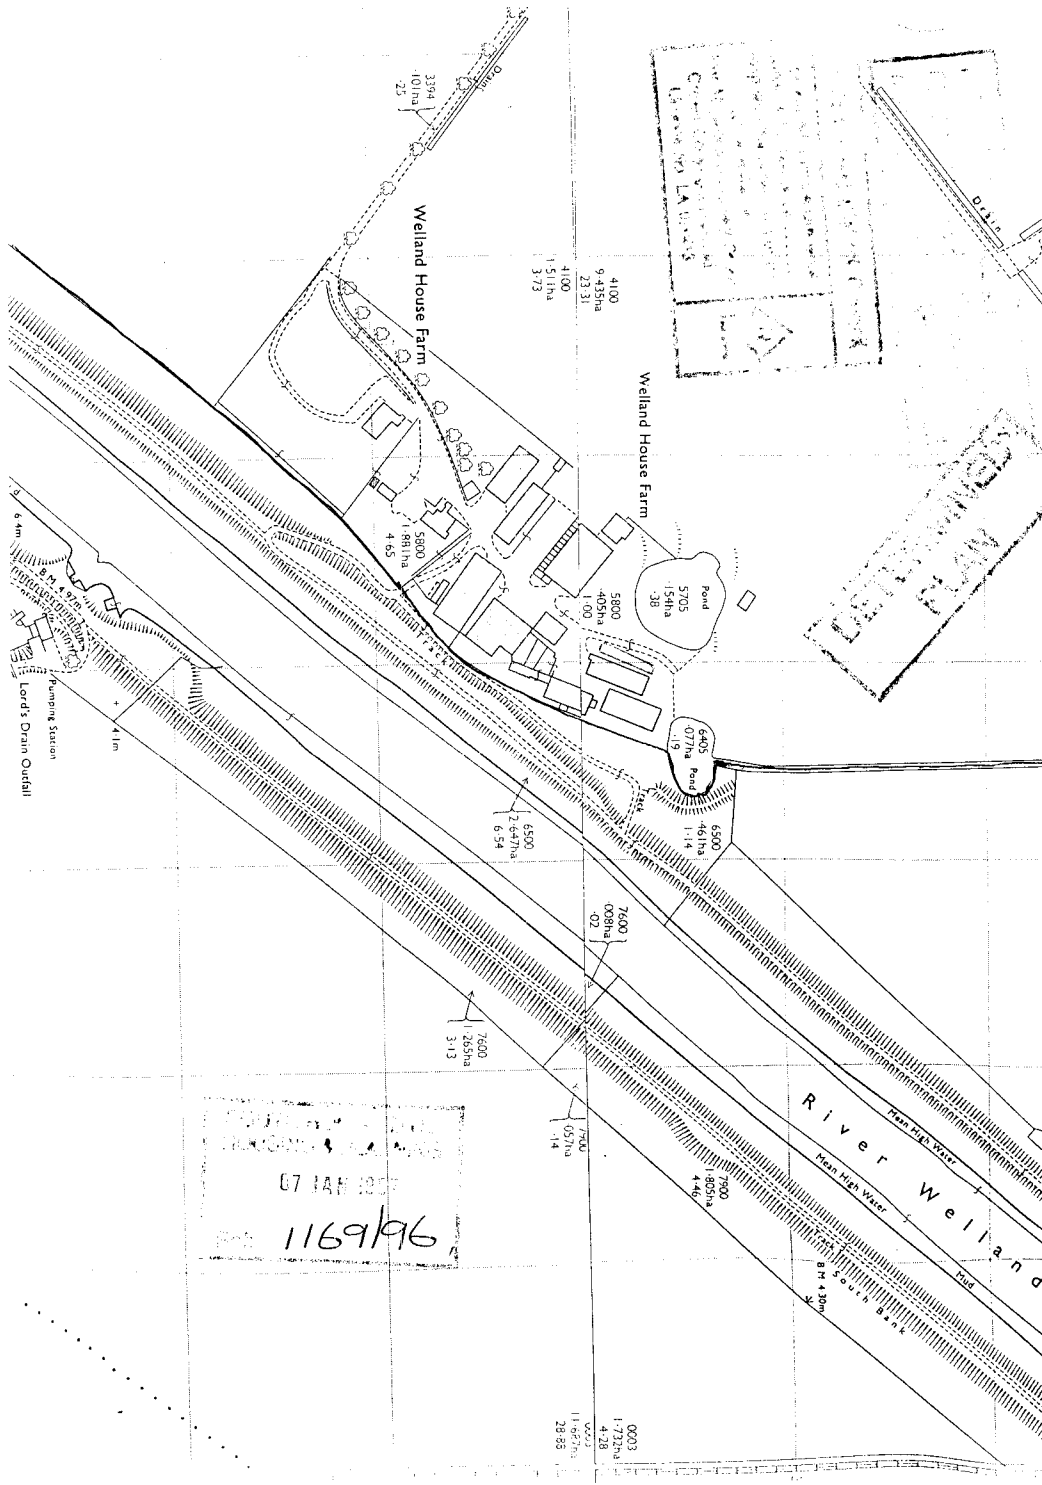
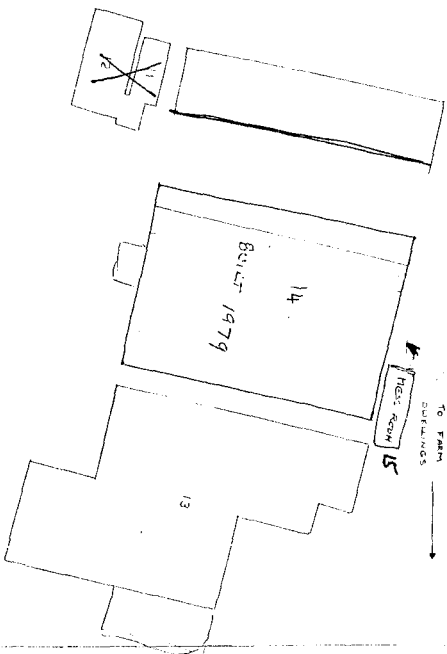


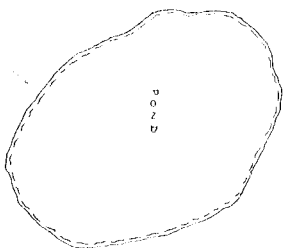

Page 2

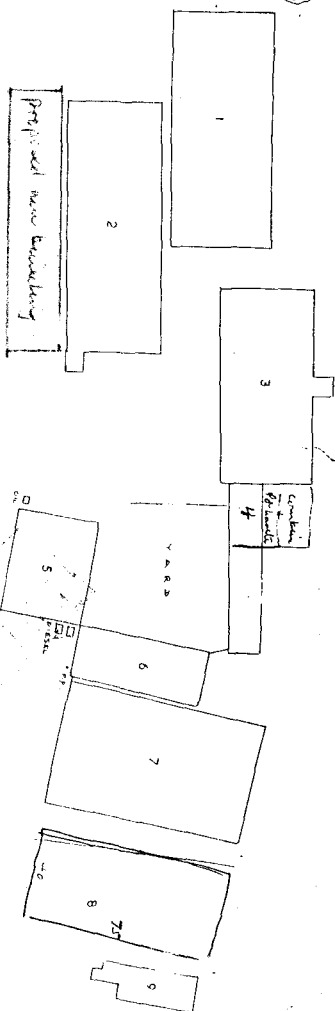

UNION

D+P. BERRY. SUBJECT N/A/SI

SITE PLAN FOR PREVIOUS NEW AGRICULTURE MACHINERY SHED.

SCALE 1:500

18 DEC 1996

Ref: 1159/96

DC