



© Design Copyright reserved. Written consent must be obtained before copying or reproducing this drawing.
Do not scale this drawing, use figured dimensions only. Contractors are responsible for taking and checking
site dimensions. Any discrepancy must be reported to the Architectural Technologist immediately.

LEGEND / NOTES COLUMN :

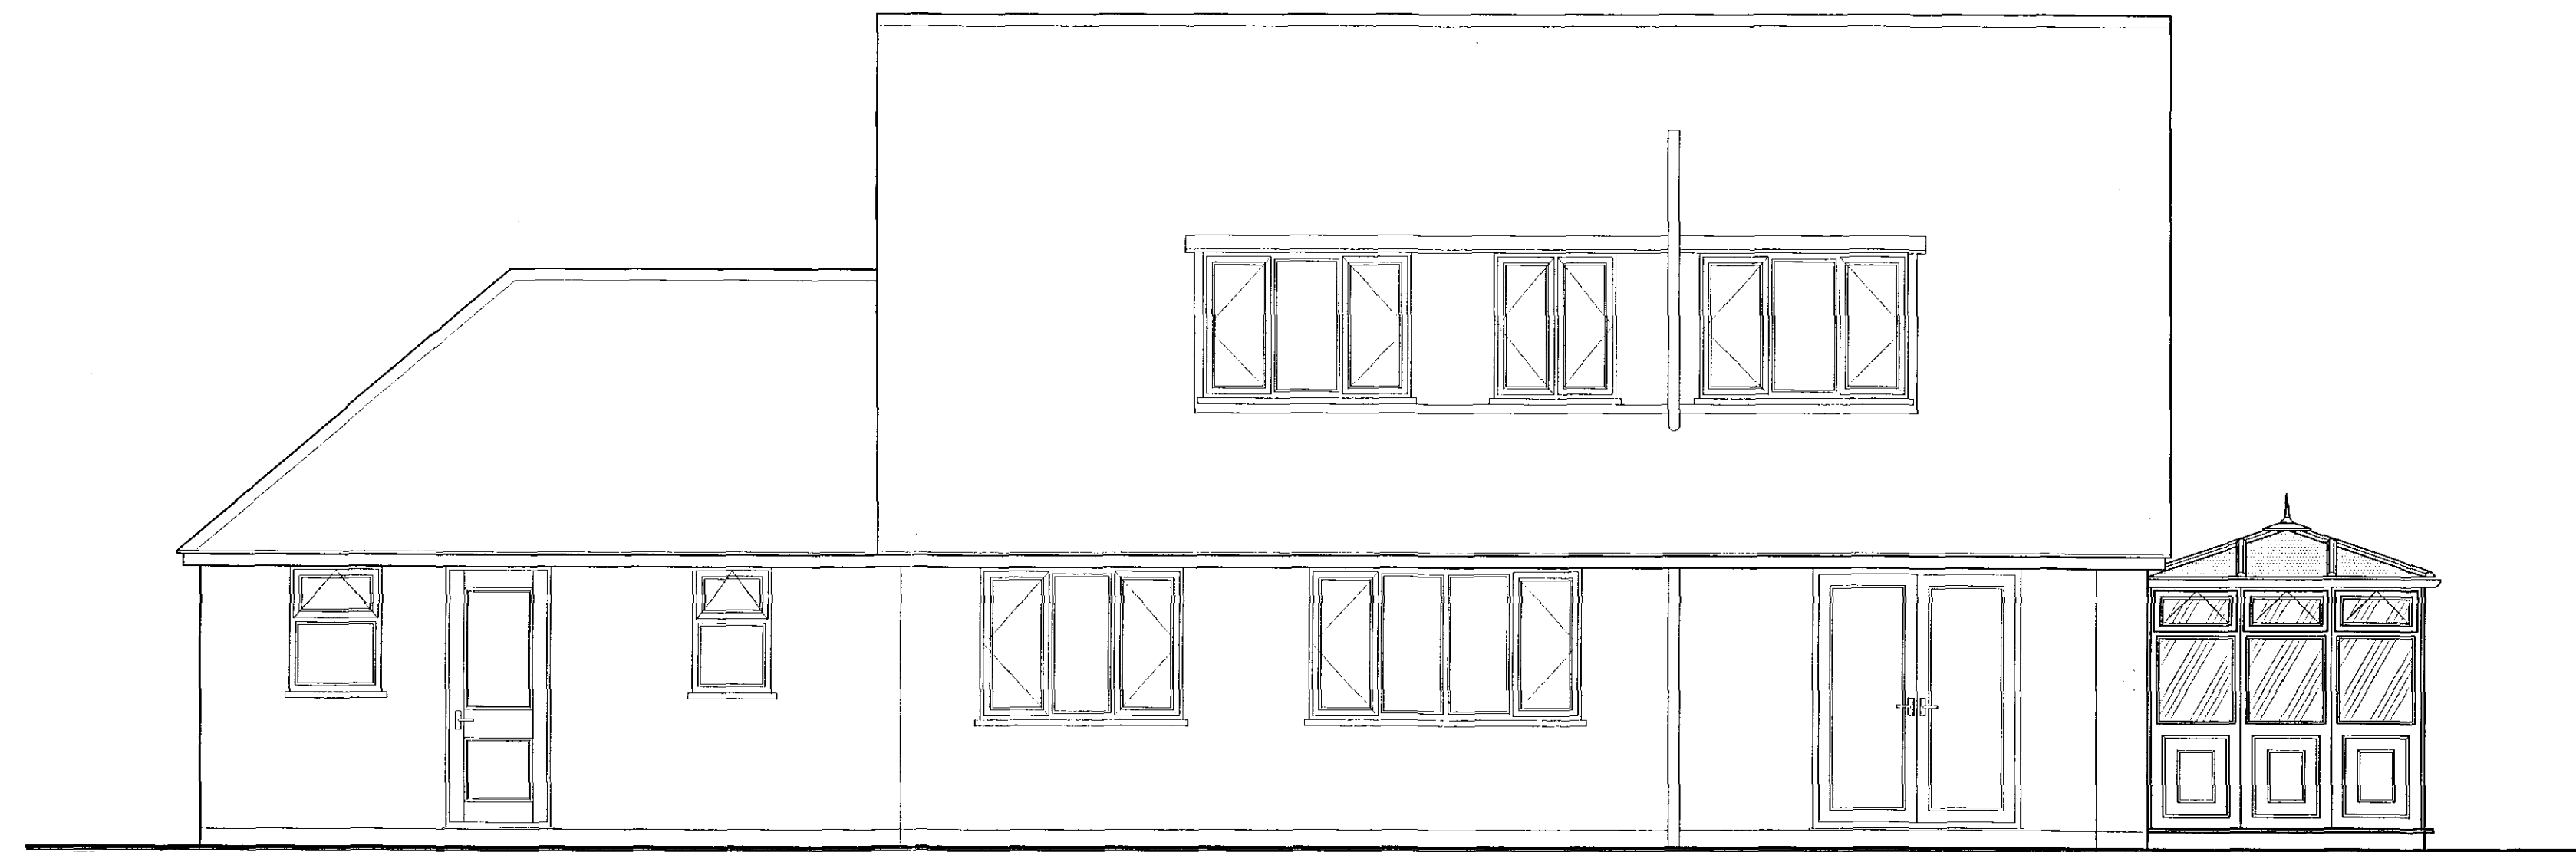

SOUTH-EAST ELEVATION

SCALE: 1:50

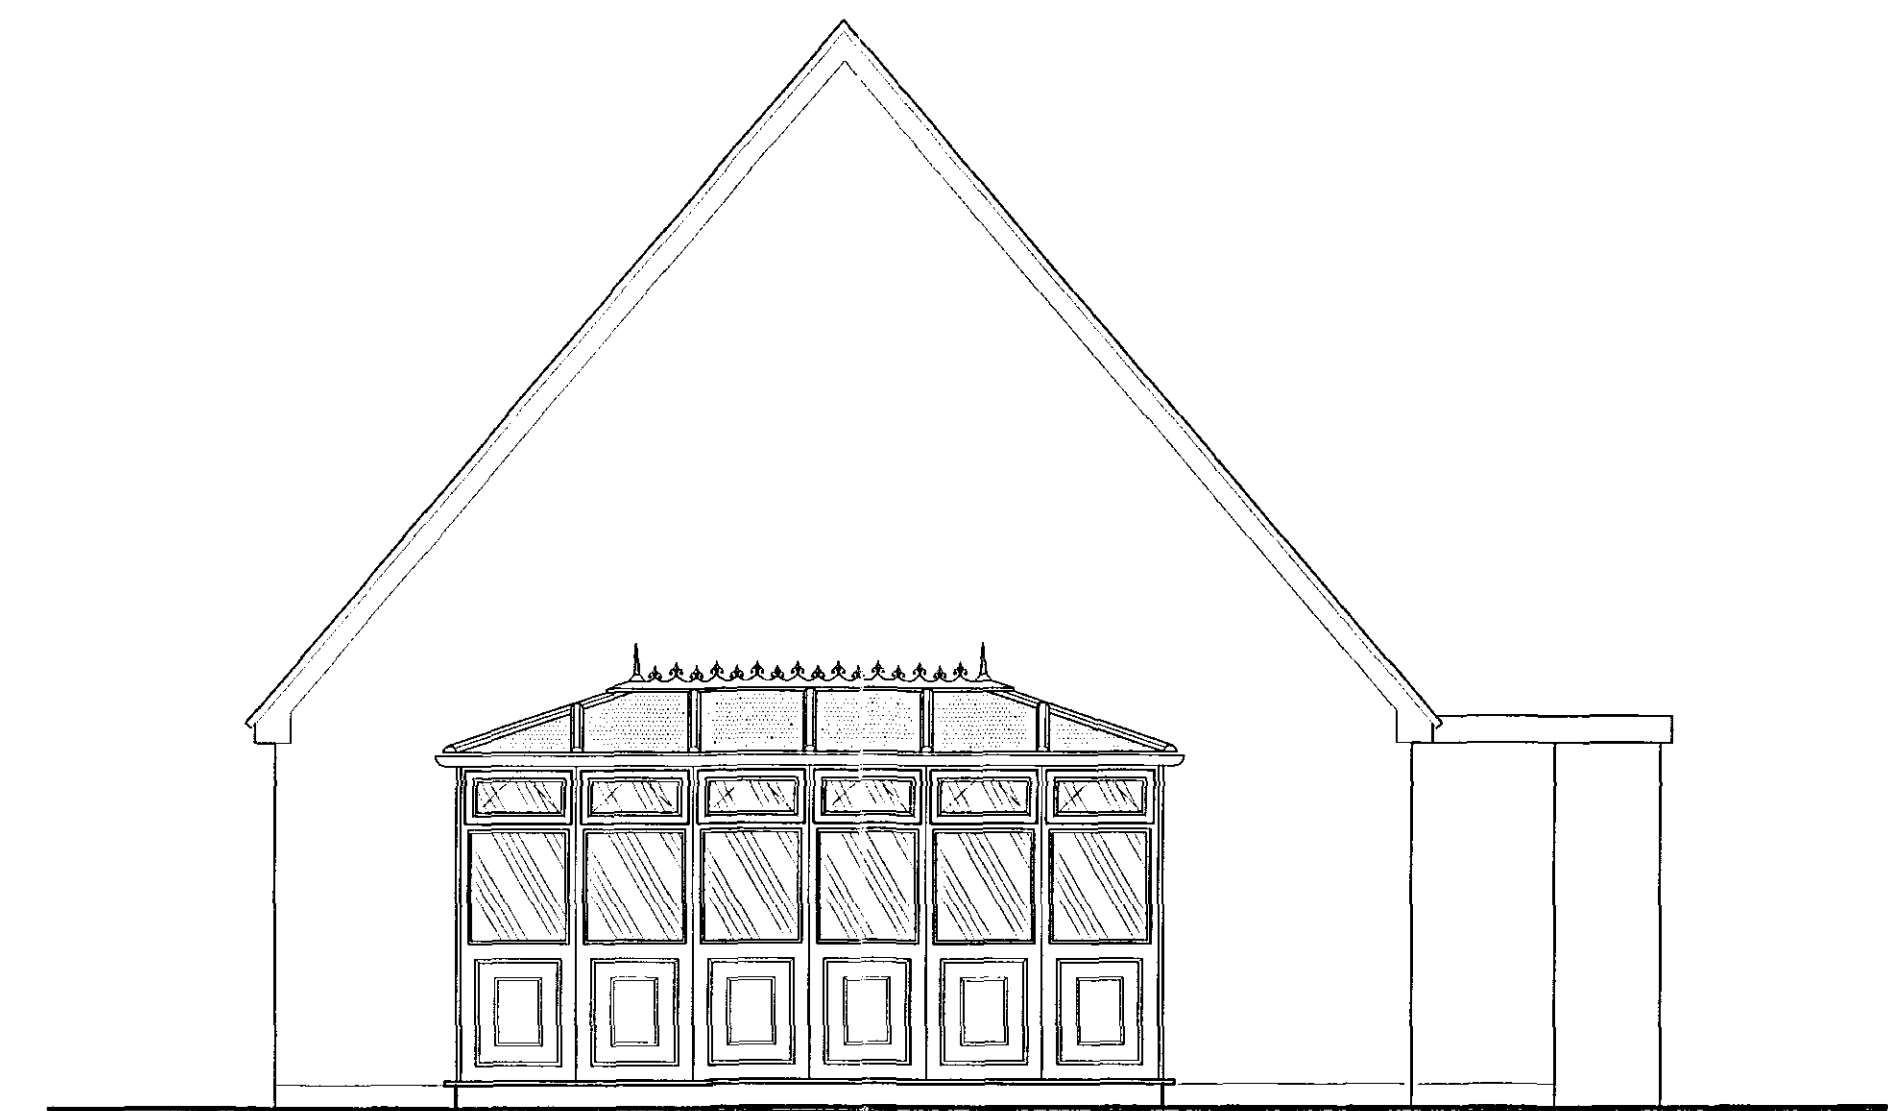

NORTH-EAST ELEVATION



SCALE: 1:50



NORTH-WEST ELEVATION

SCALE: 1:50


NEIL DOWLMAN | Architecture

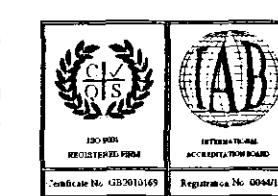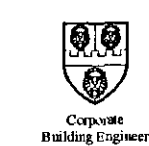

ALFORD | BOSTON | LOUTH | GRANTHAM | SKEGNESS

Neil Dowlman Architecture Ltd
14 Main Ridge West Boston Lincs PE21 6QQ
T: 01205 357272 F: 01205 351115
E: boston@neildowlman-architecture.co.uk

Chartered Architects | Chartered Architectural Technologist
Designers | Building Engineers | Planning Supervisors
Project Managers | Party Wall Surveyors | Access Consultants

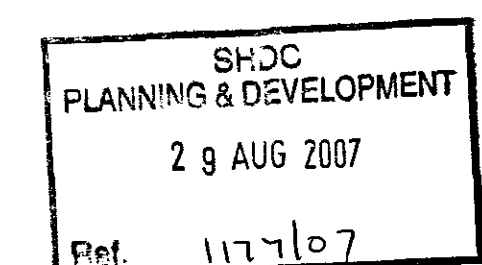


www.neildowlman-architecture.co.uk

Client
Mr. Richer

Project
Proposed Conservatory
1 Station Road
Surfleet
Spalding
Lincolnshire PE11 4DA

Title
Proposed Elevations

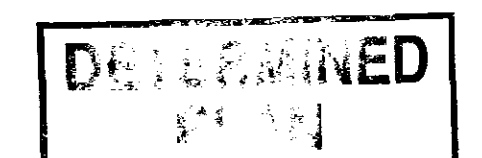

Scale
1:50

Date
Aug '07'
Drawn By
AF
Checked By
GR

Drawing No.
B2076-04
Revision

nda