



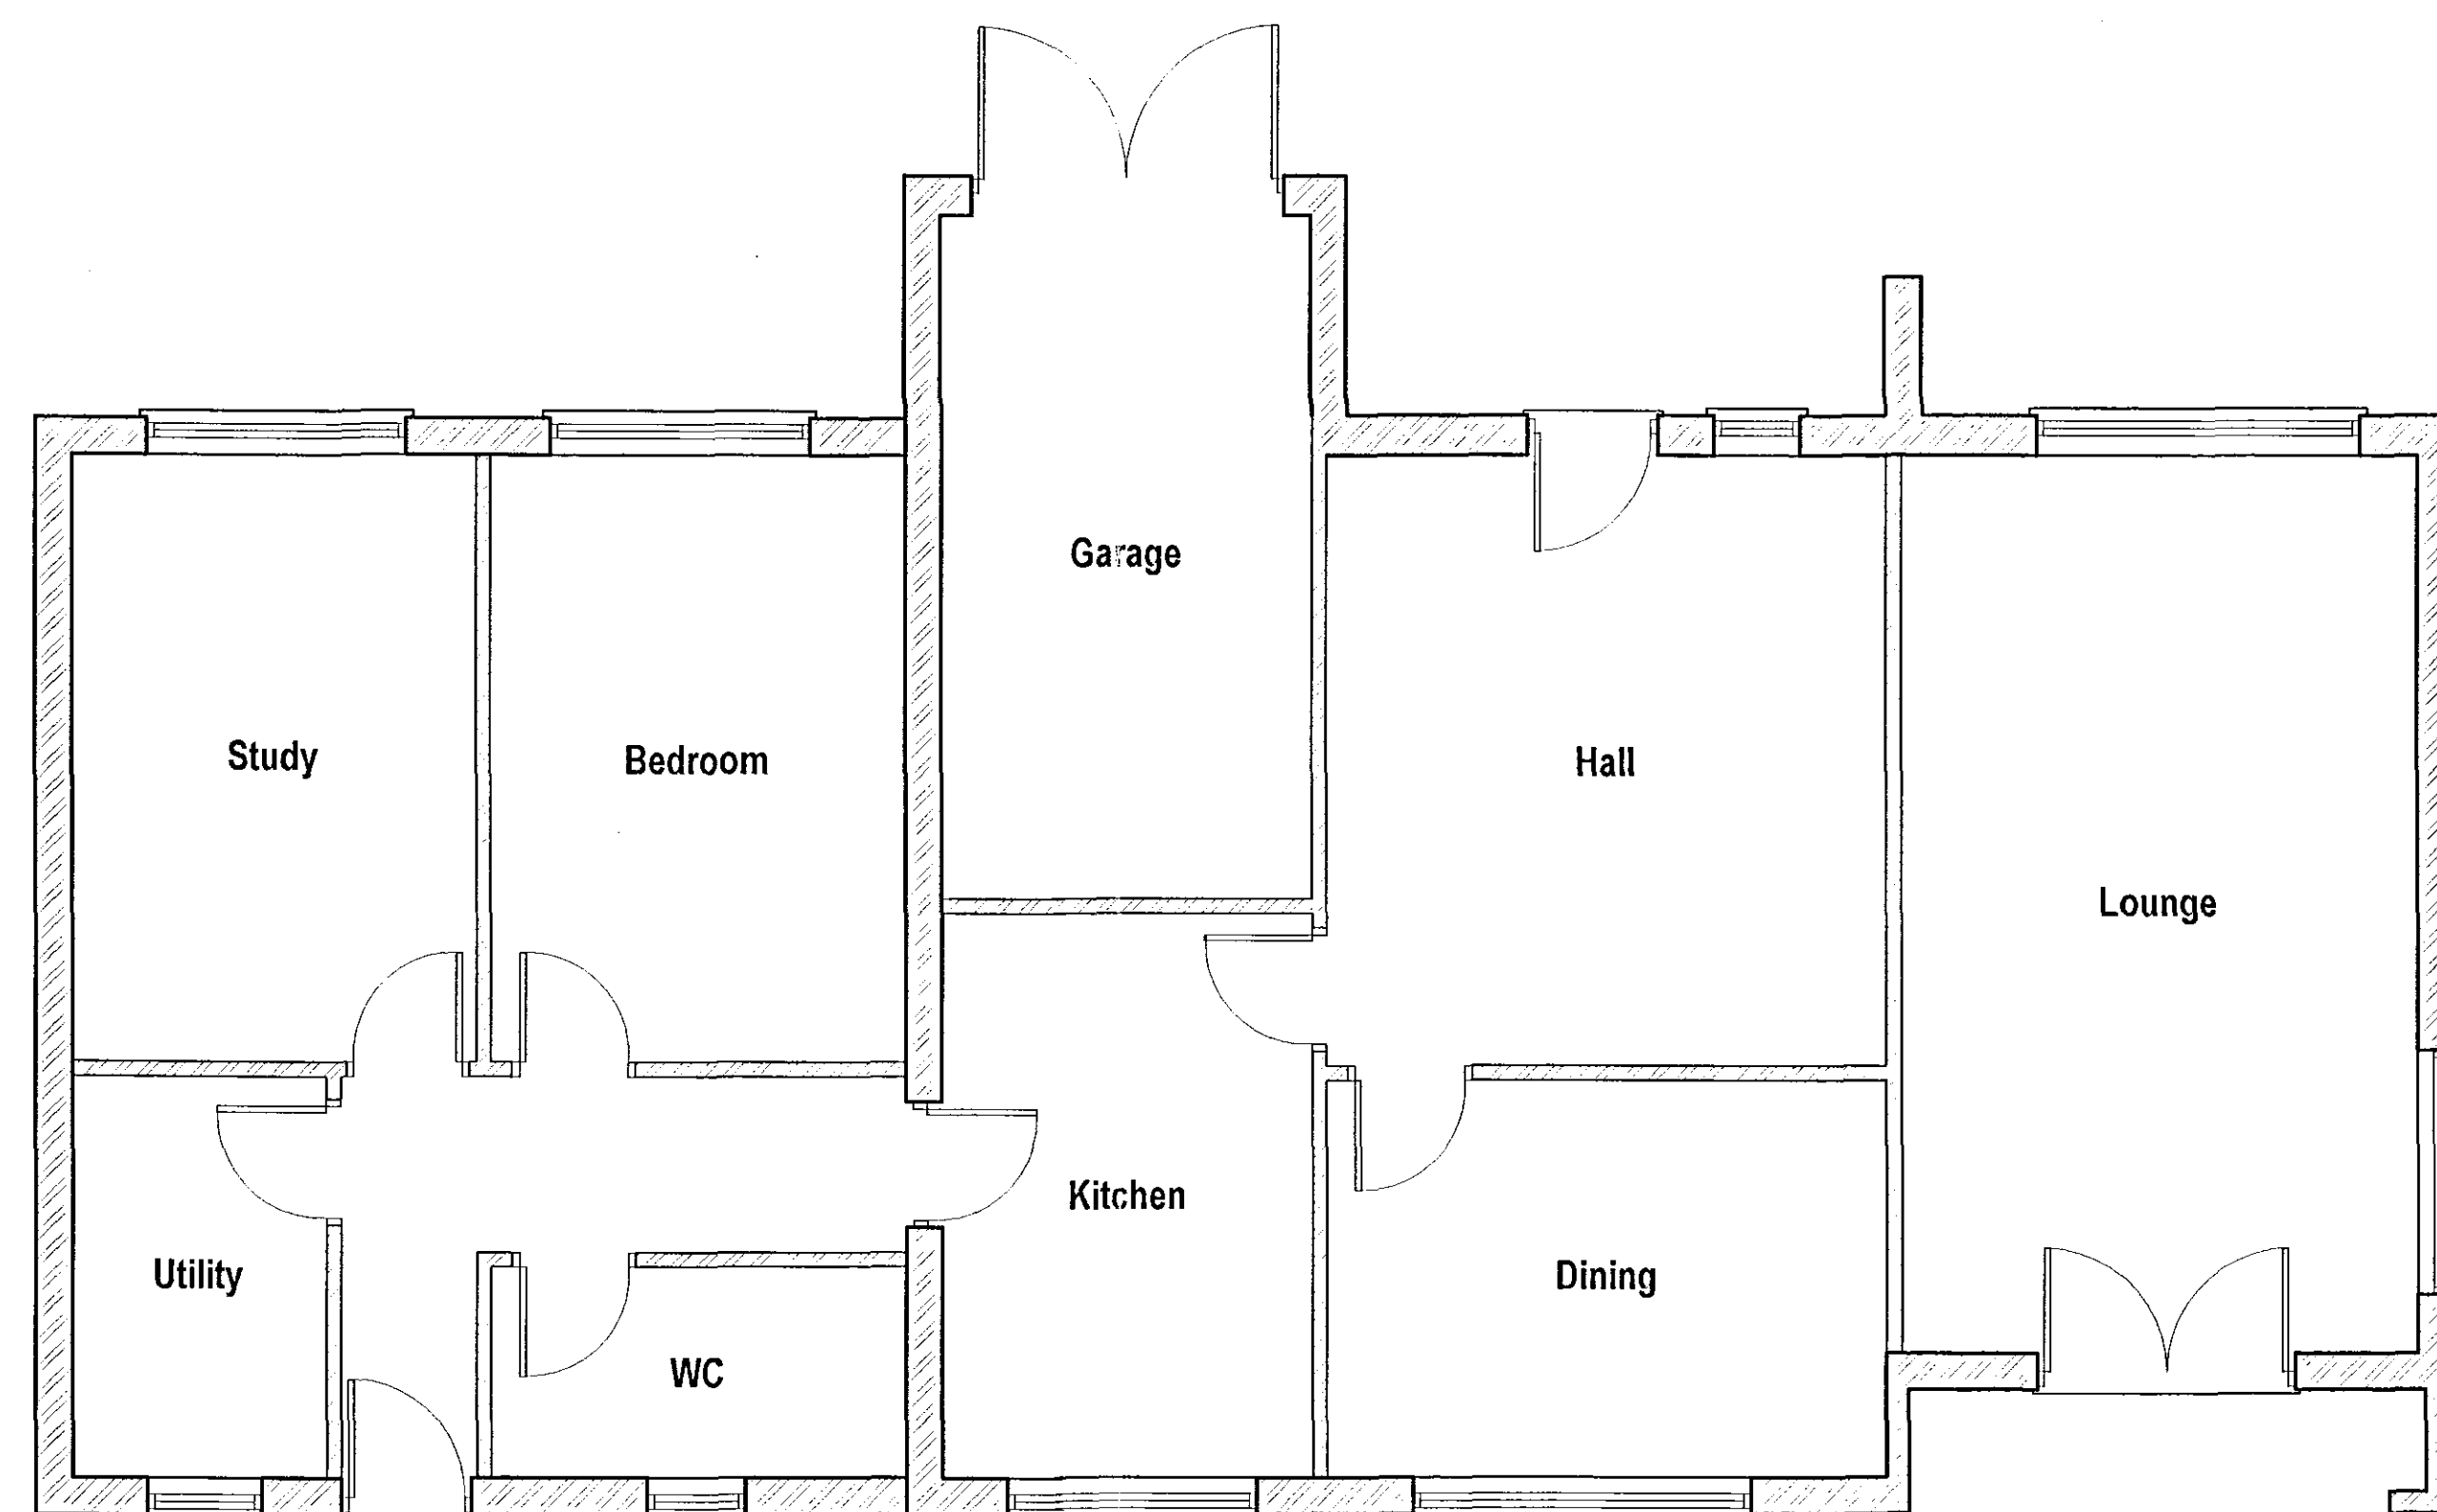


GROUND FLOOR PLAN

SCALE: 1:50

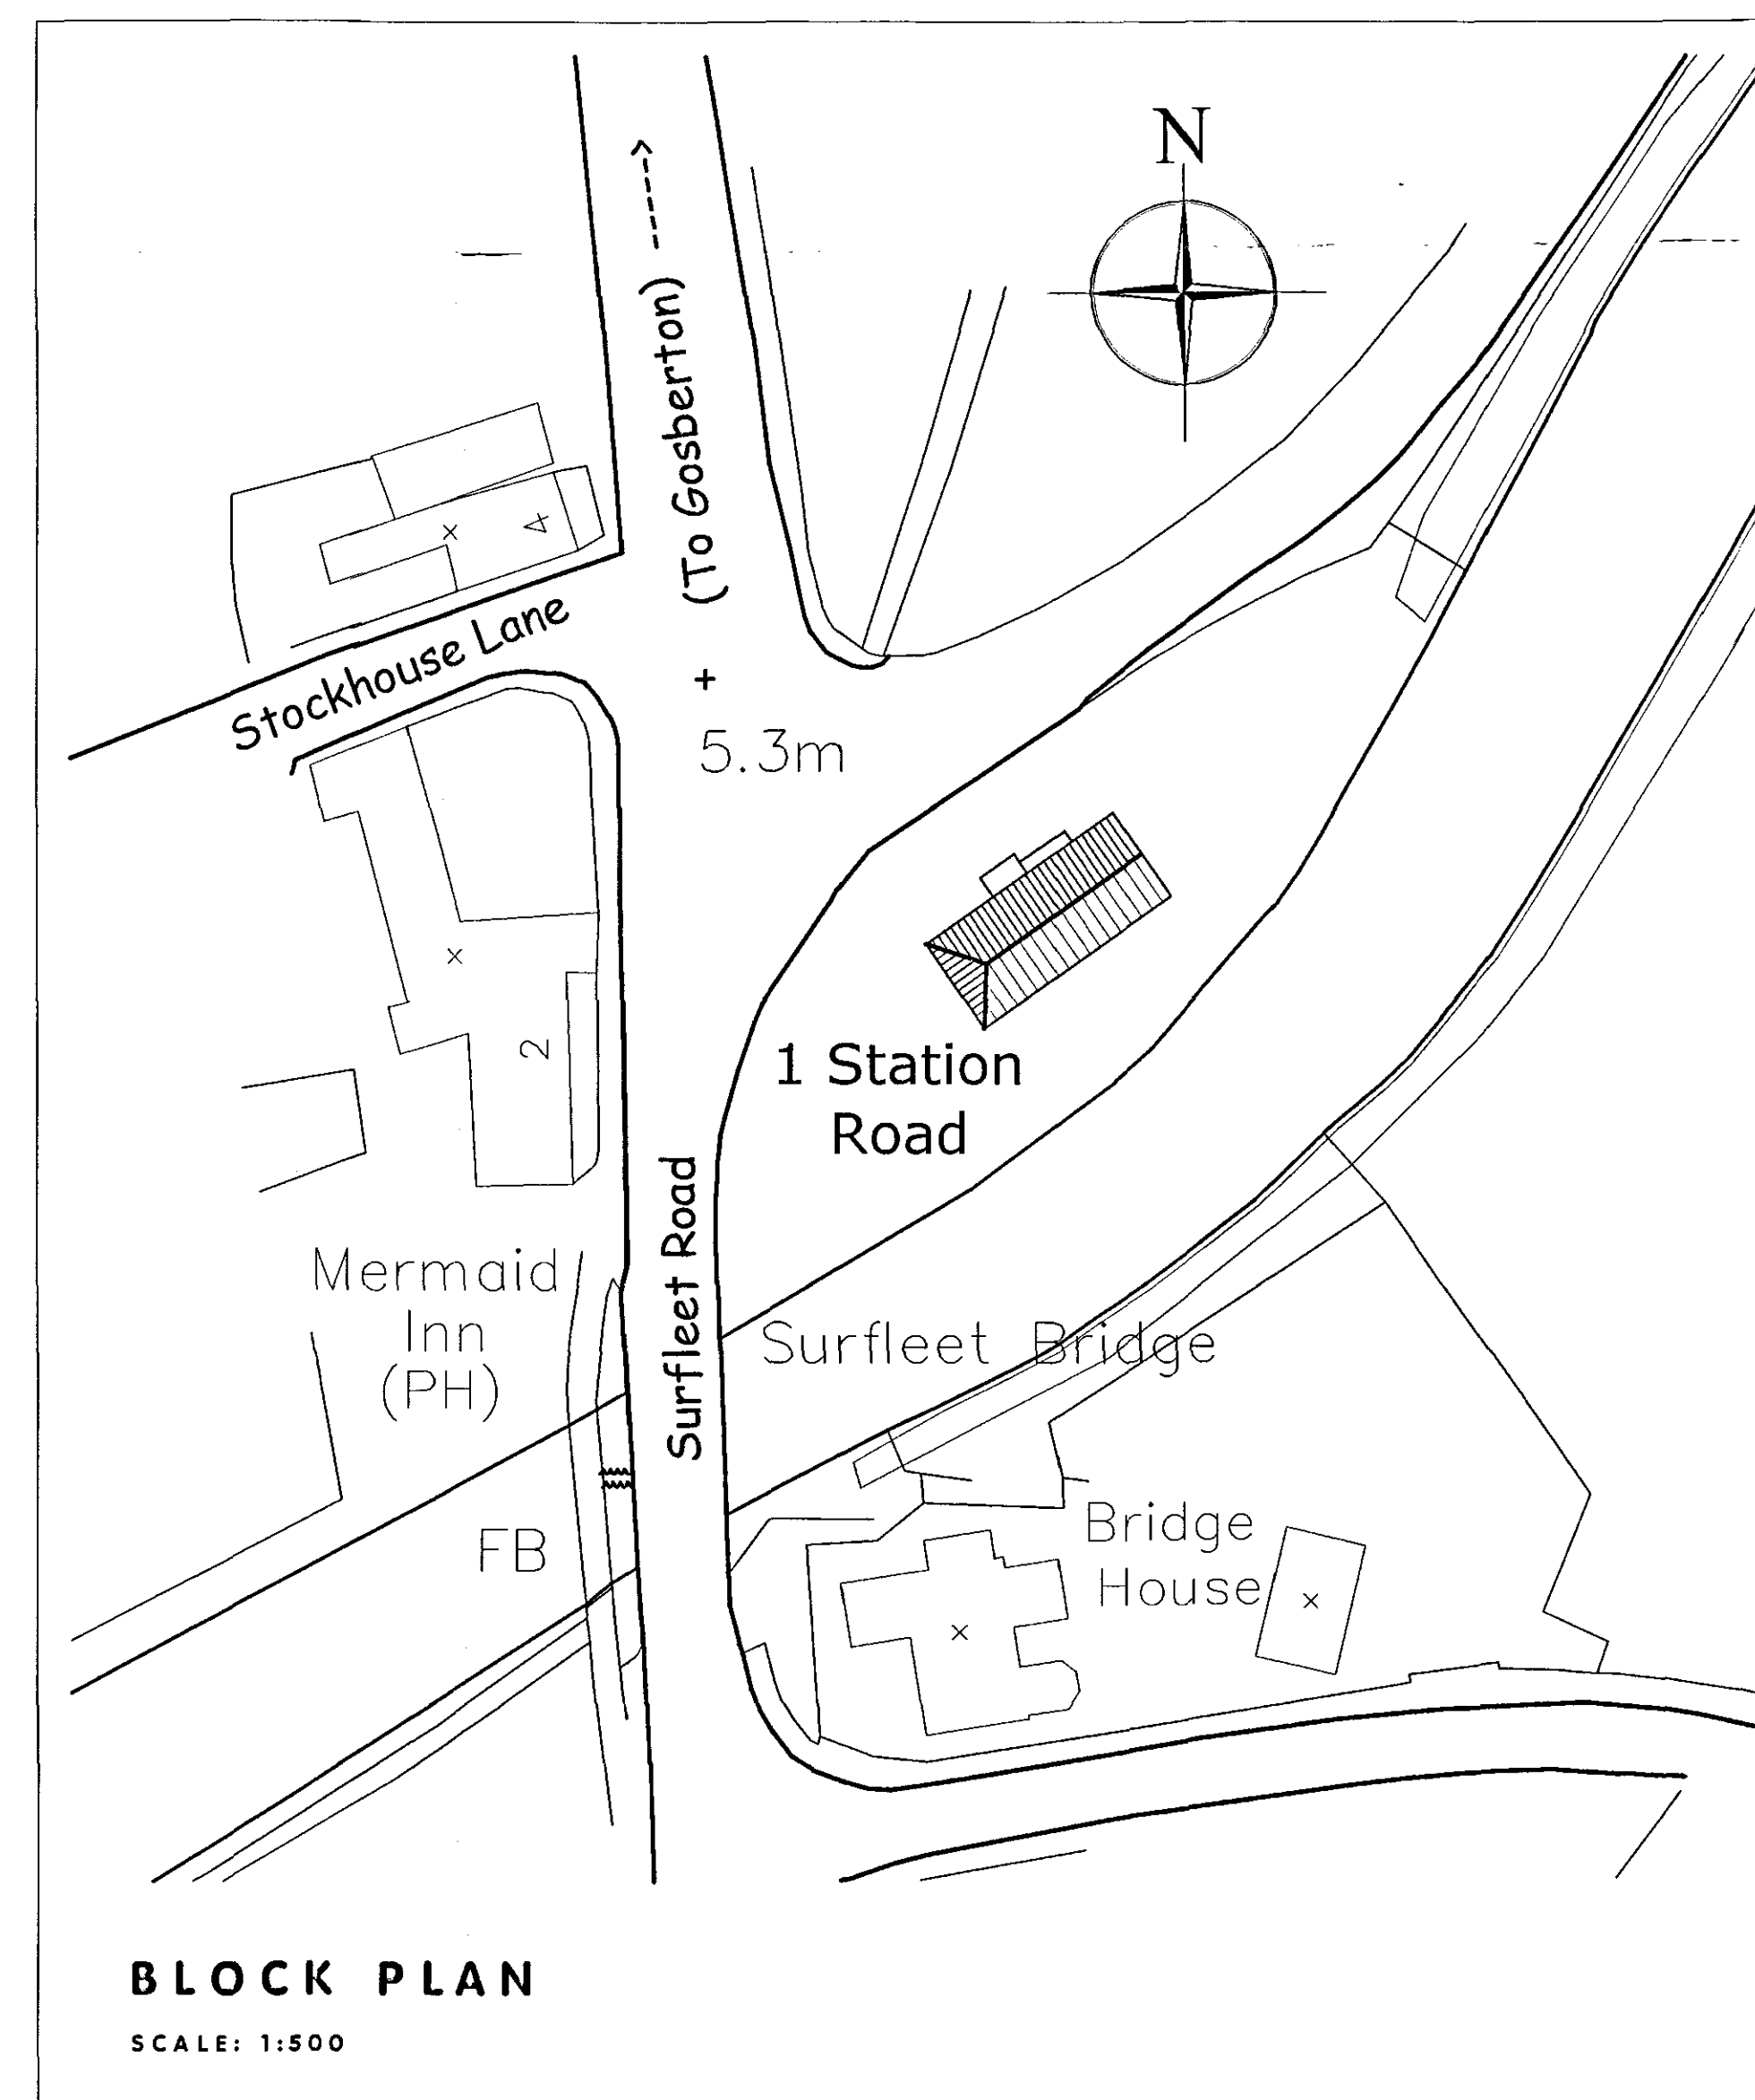

BLOCK PLAN

SCALE: 1:500

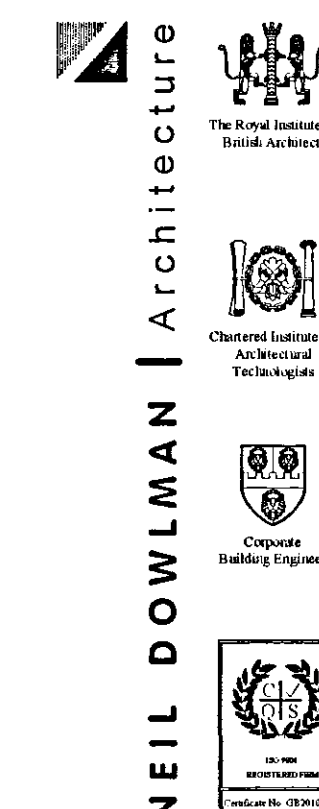

ALFORD | BOSTON | LOUTH | GRANTHAM | SKEGNESS

Neil Dowlman Architecture Ltd
14 Main Ridge West Boston Lincs PE21 6QQ
T: 01205 357272 F: 01205 351115
E: boston@neildowlman-architecture.co.uk

Chartered Architects | Chartered Architectural Technologist
Designers | Building Engineers | Planning Supervisors
Project Managers | Party Wall Surveyors | Access Consultants

SHDC
PLANNING & DEVELOPMENT
29 AUG 2007
Ref. 1177/07

www.neildowlman-architecture.co.uk

Client
Mr. Richer

**DETERMINED
PLAN**

Scale
1:50 1:500

Project
Proposed Conservatory
1 Station Road
Surfleet
Spalding
Lincolnshire PE11 4DA

Date
Aug '07
Drawn By
AF
Checked By
GR

Title
Existing Plans

Drawing No.
B2076-01
Revision

nda