
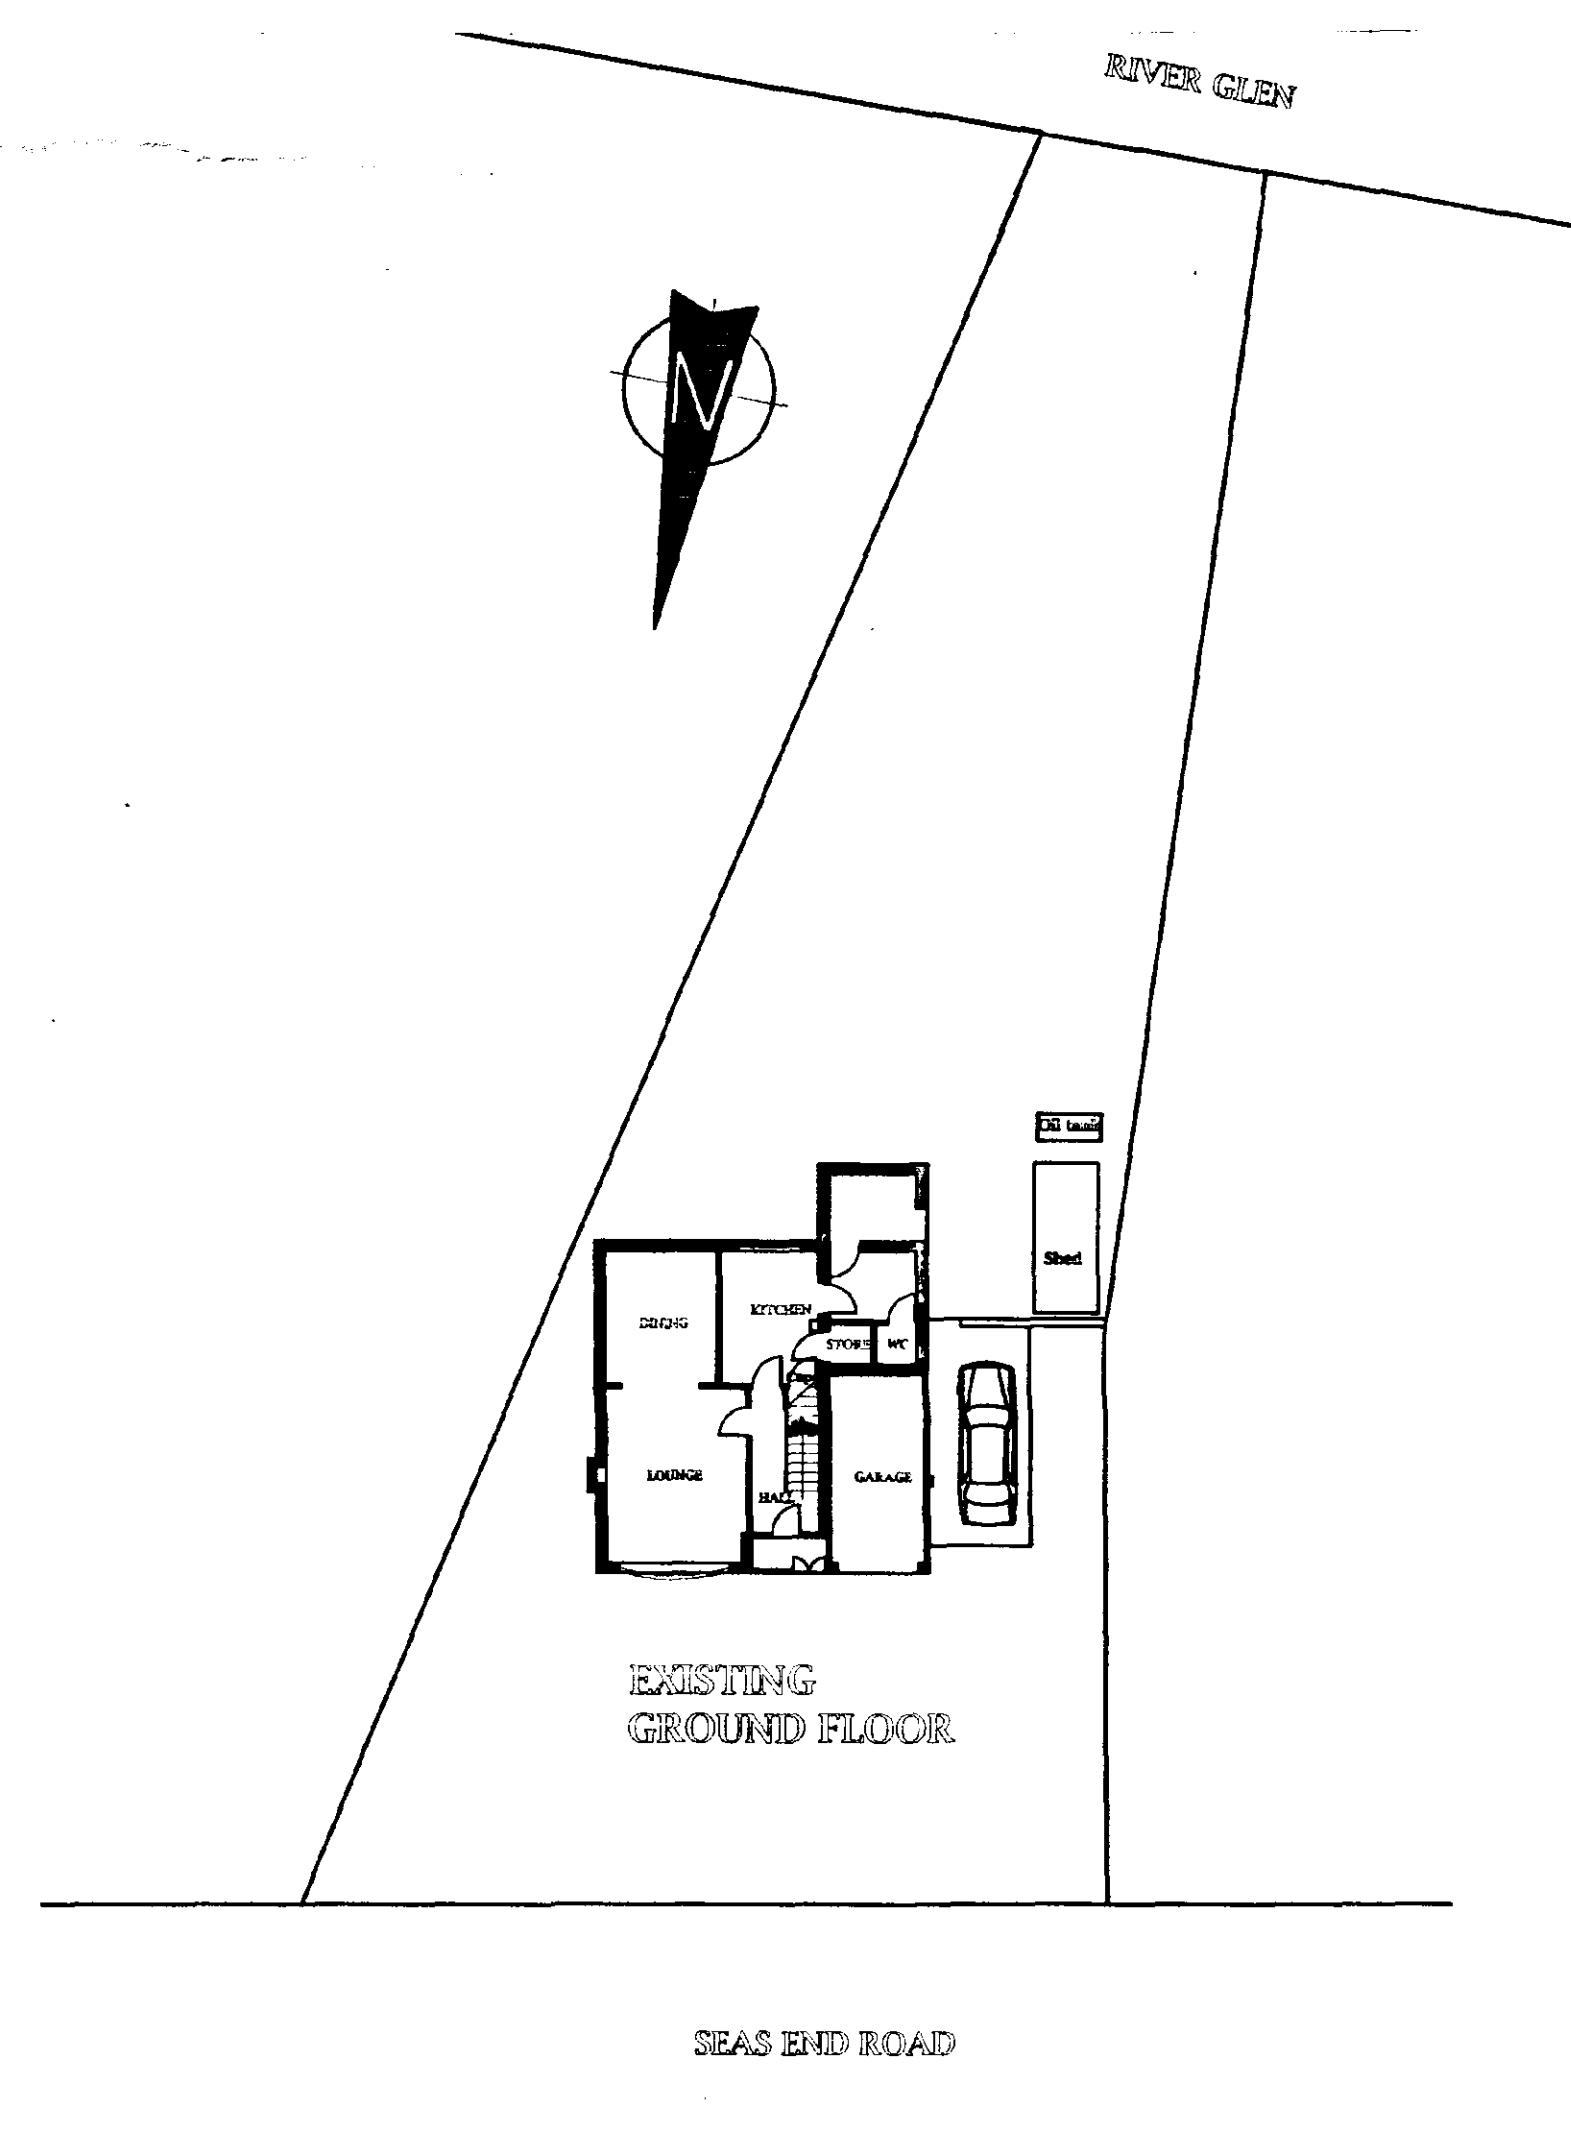
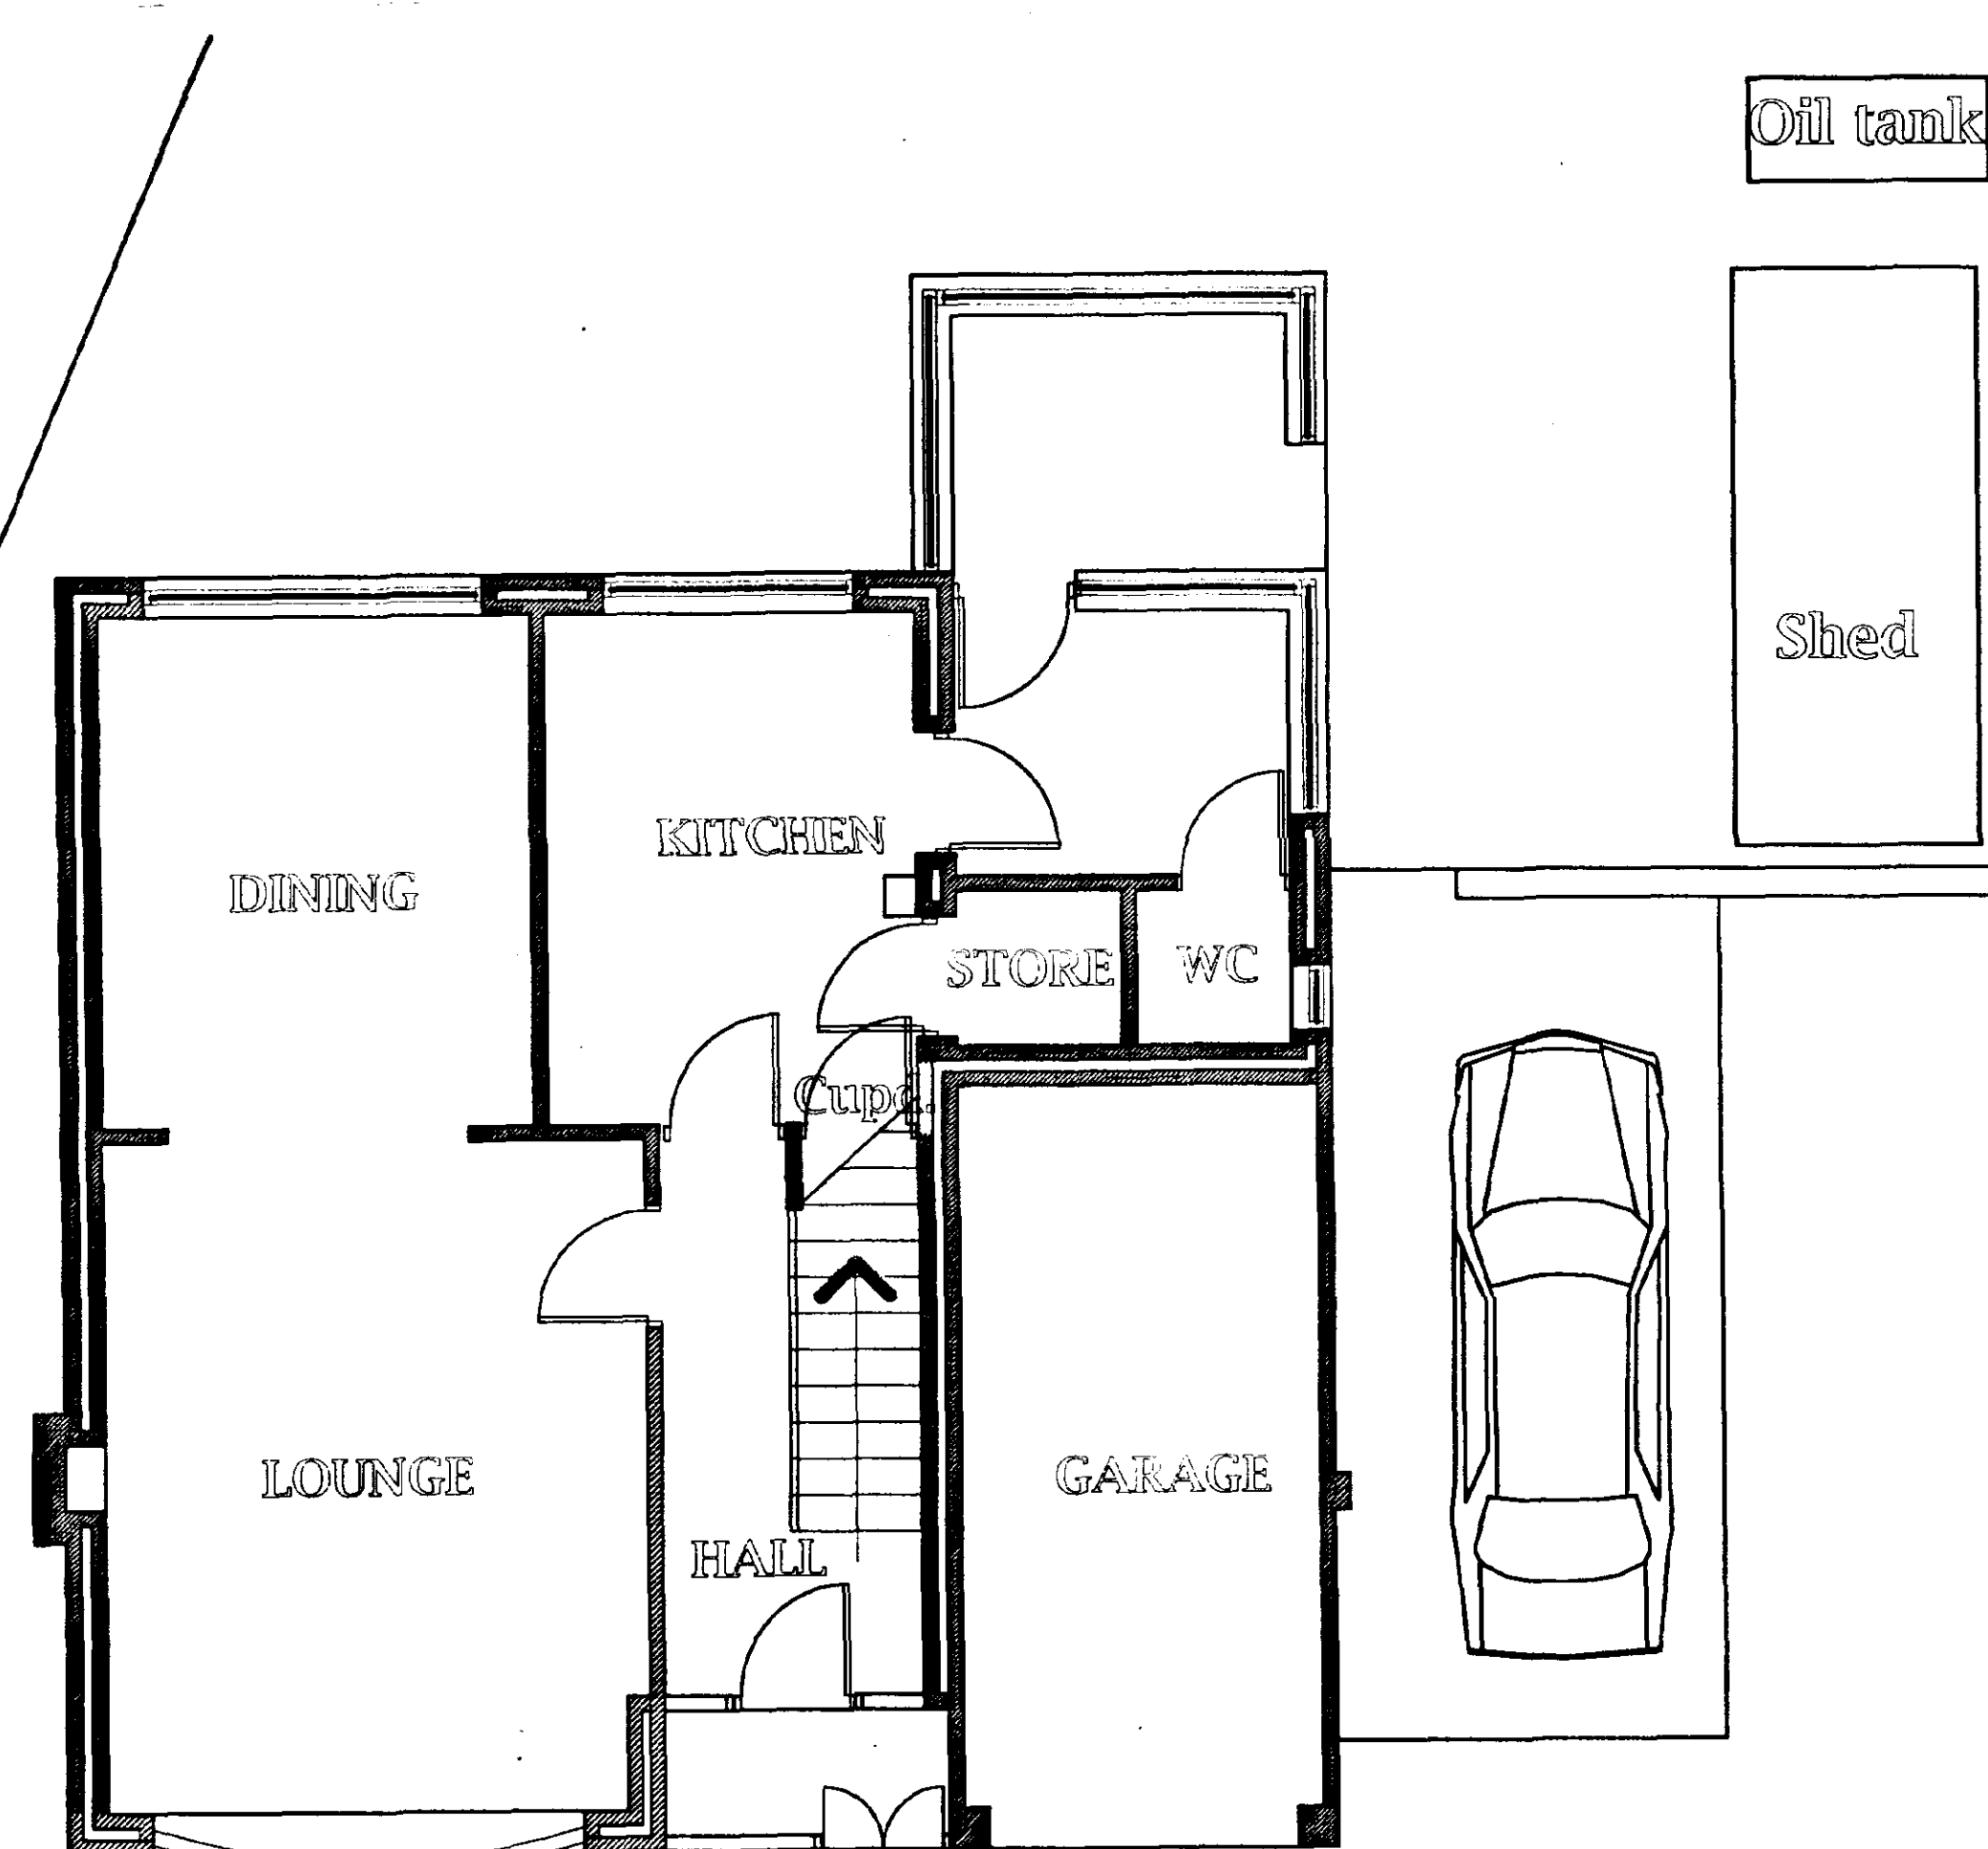
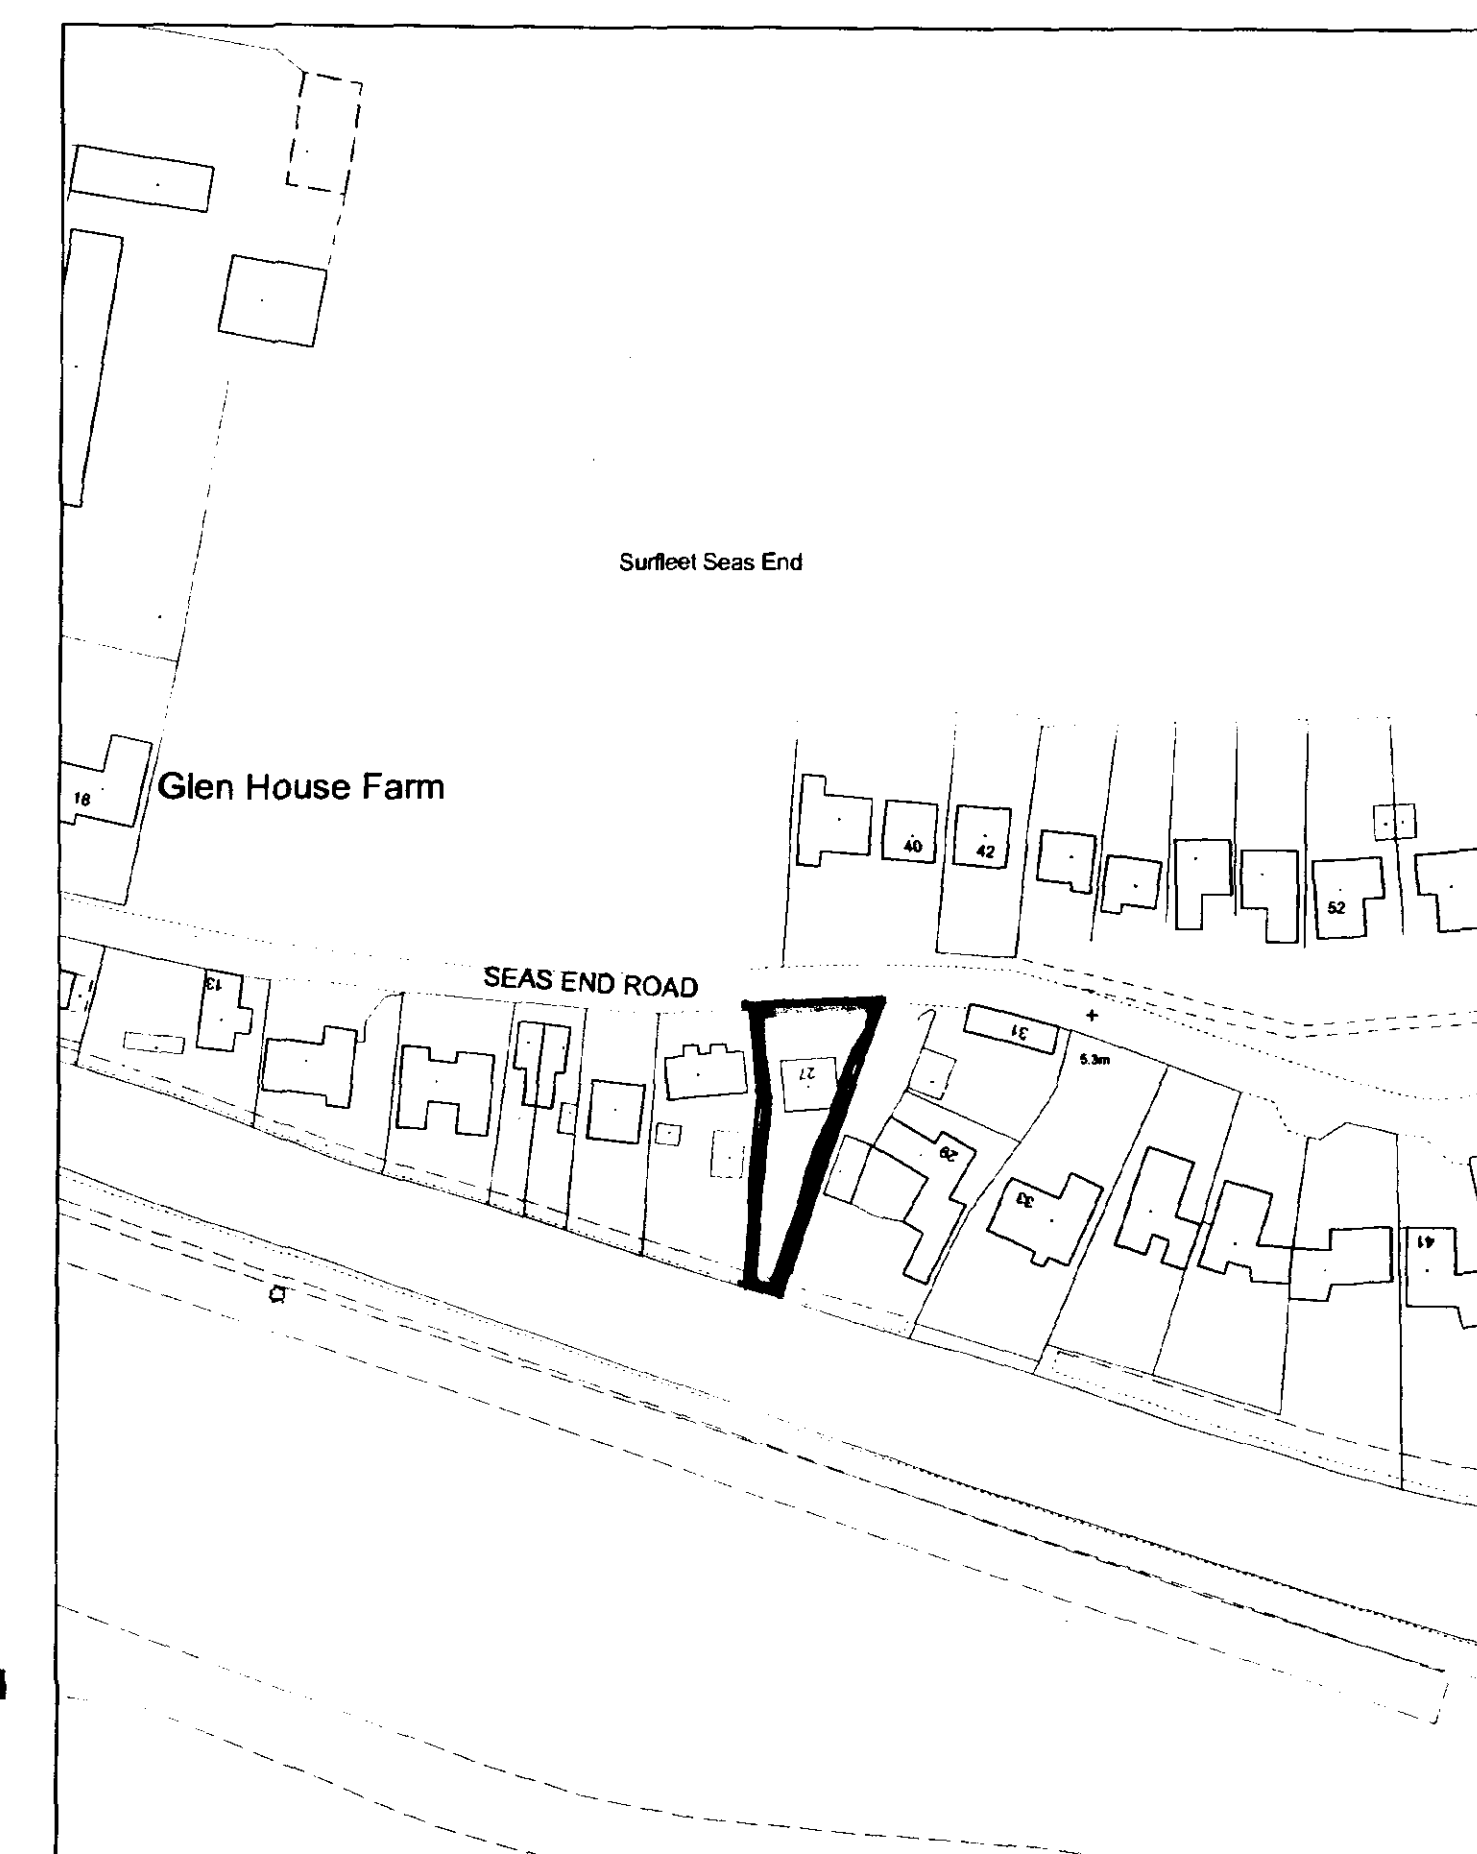
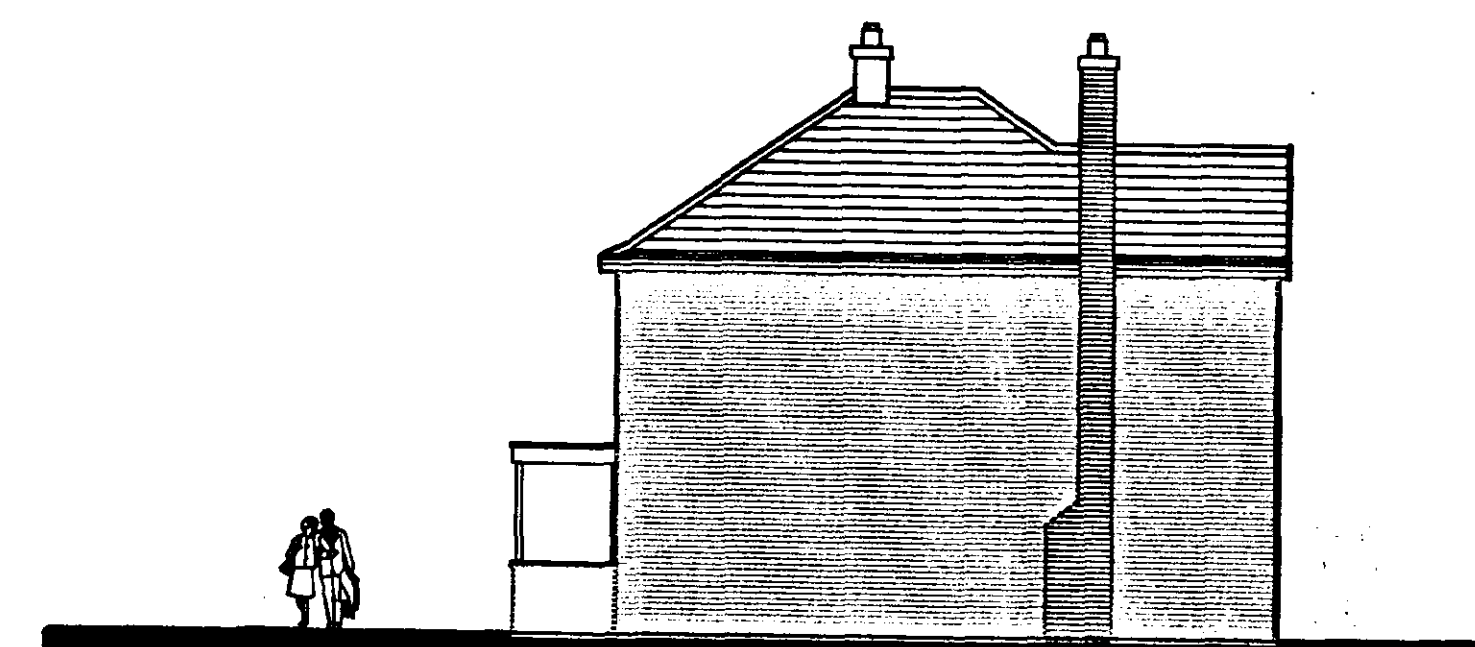
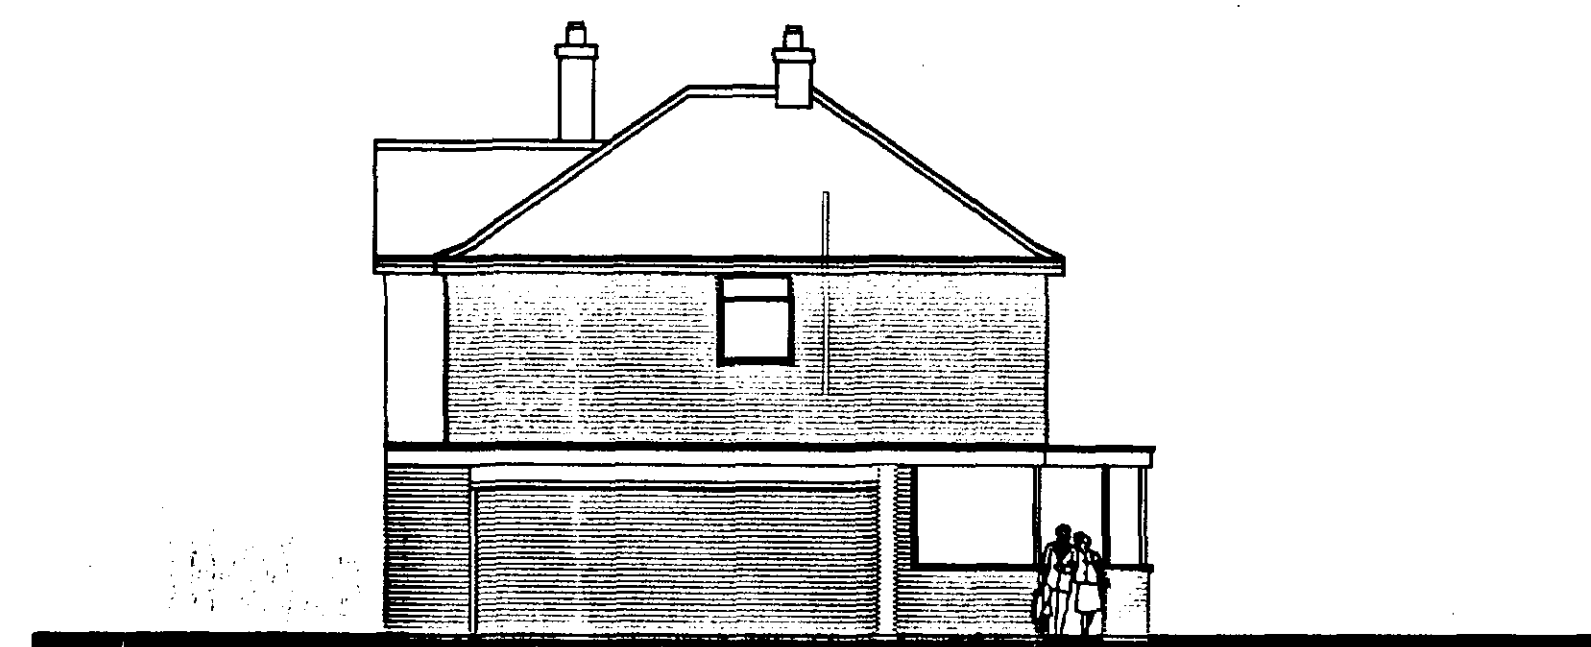
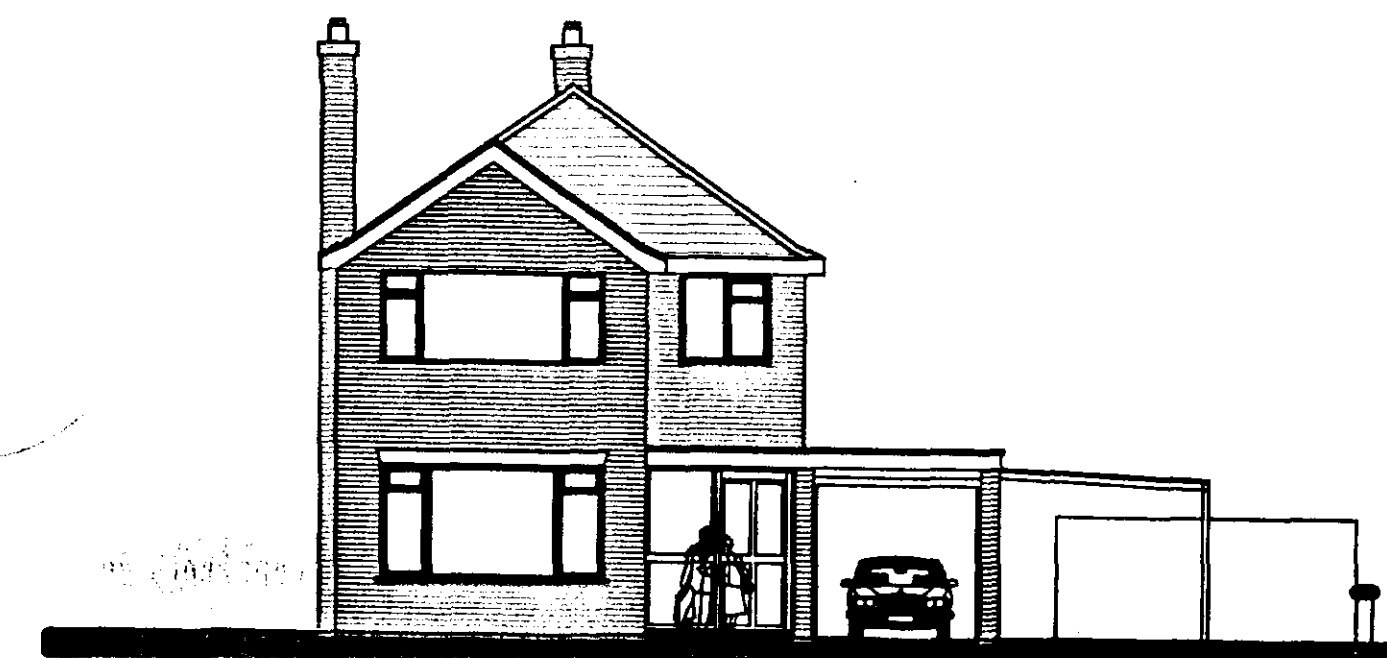
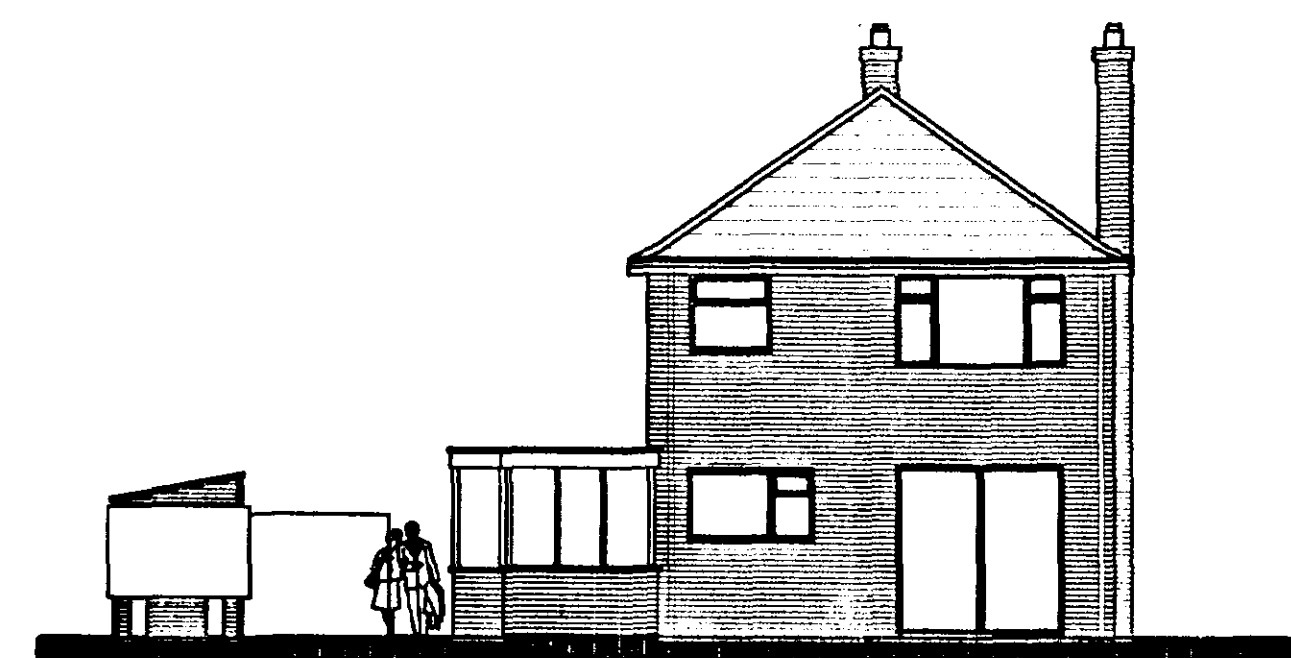


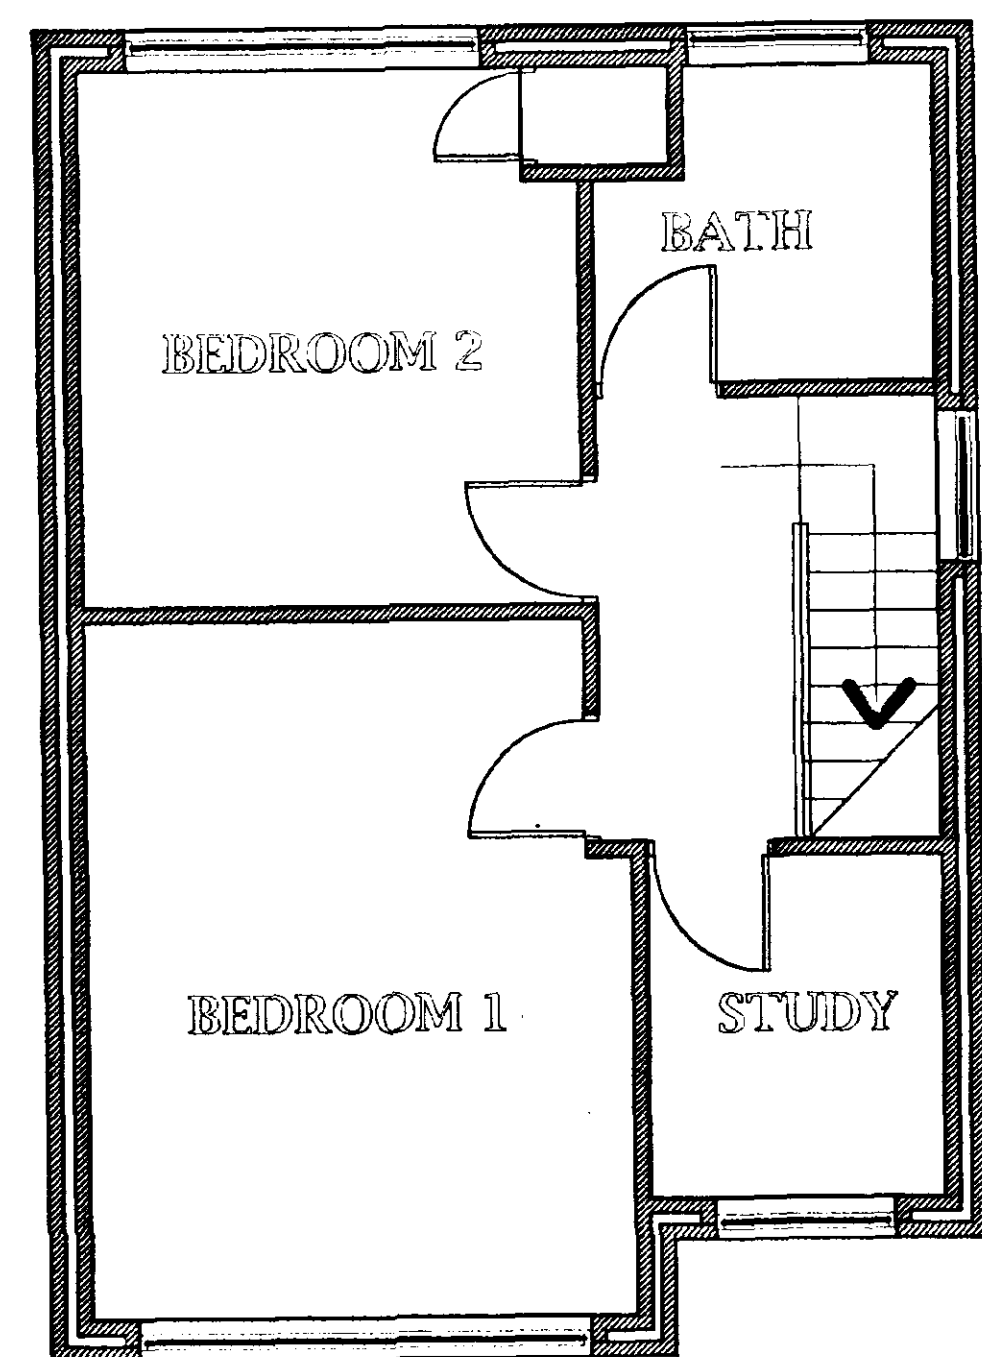

SHDC
Planning & Development
11 NOV 2002
Ref: 124/02

DETERMINED
PLAN

JOHN D LYNCH
partnership
CHARTERED ARCHITECTS

Client:-
Mr & Mrs Luker

Project:-
Alterations & Extensions
to 27 Seas End Road

Drawings
Existing plans and
elevations

Date:
July 2002


Drawn
JDL

Job No.
1566


Drawing No.
AL1

Scale:
1:100, 1:50 !: 1250

Revision No.

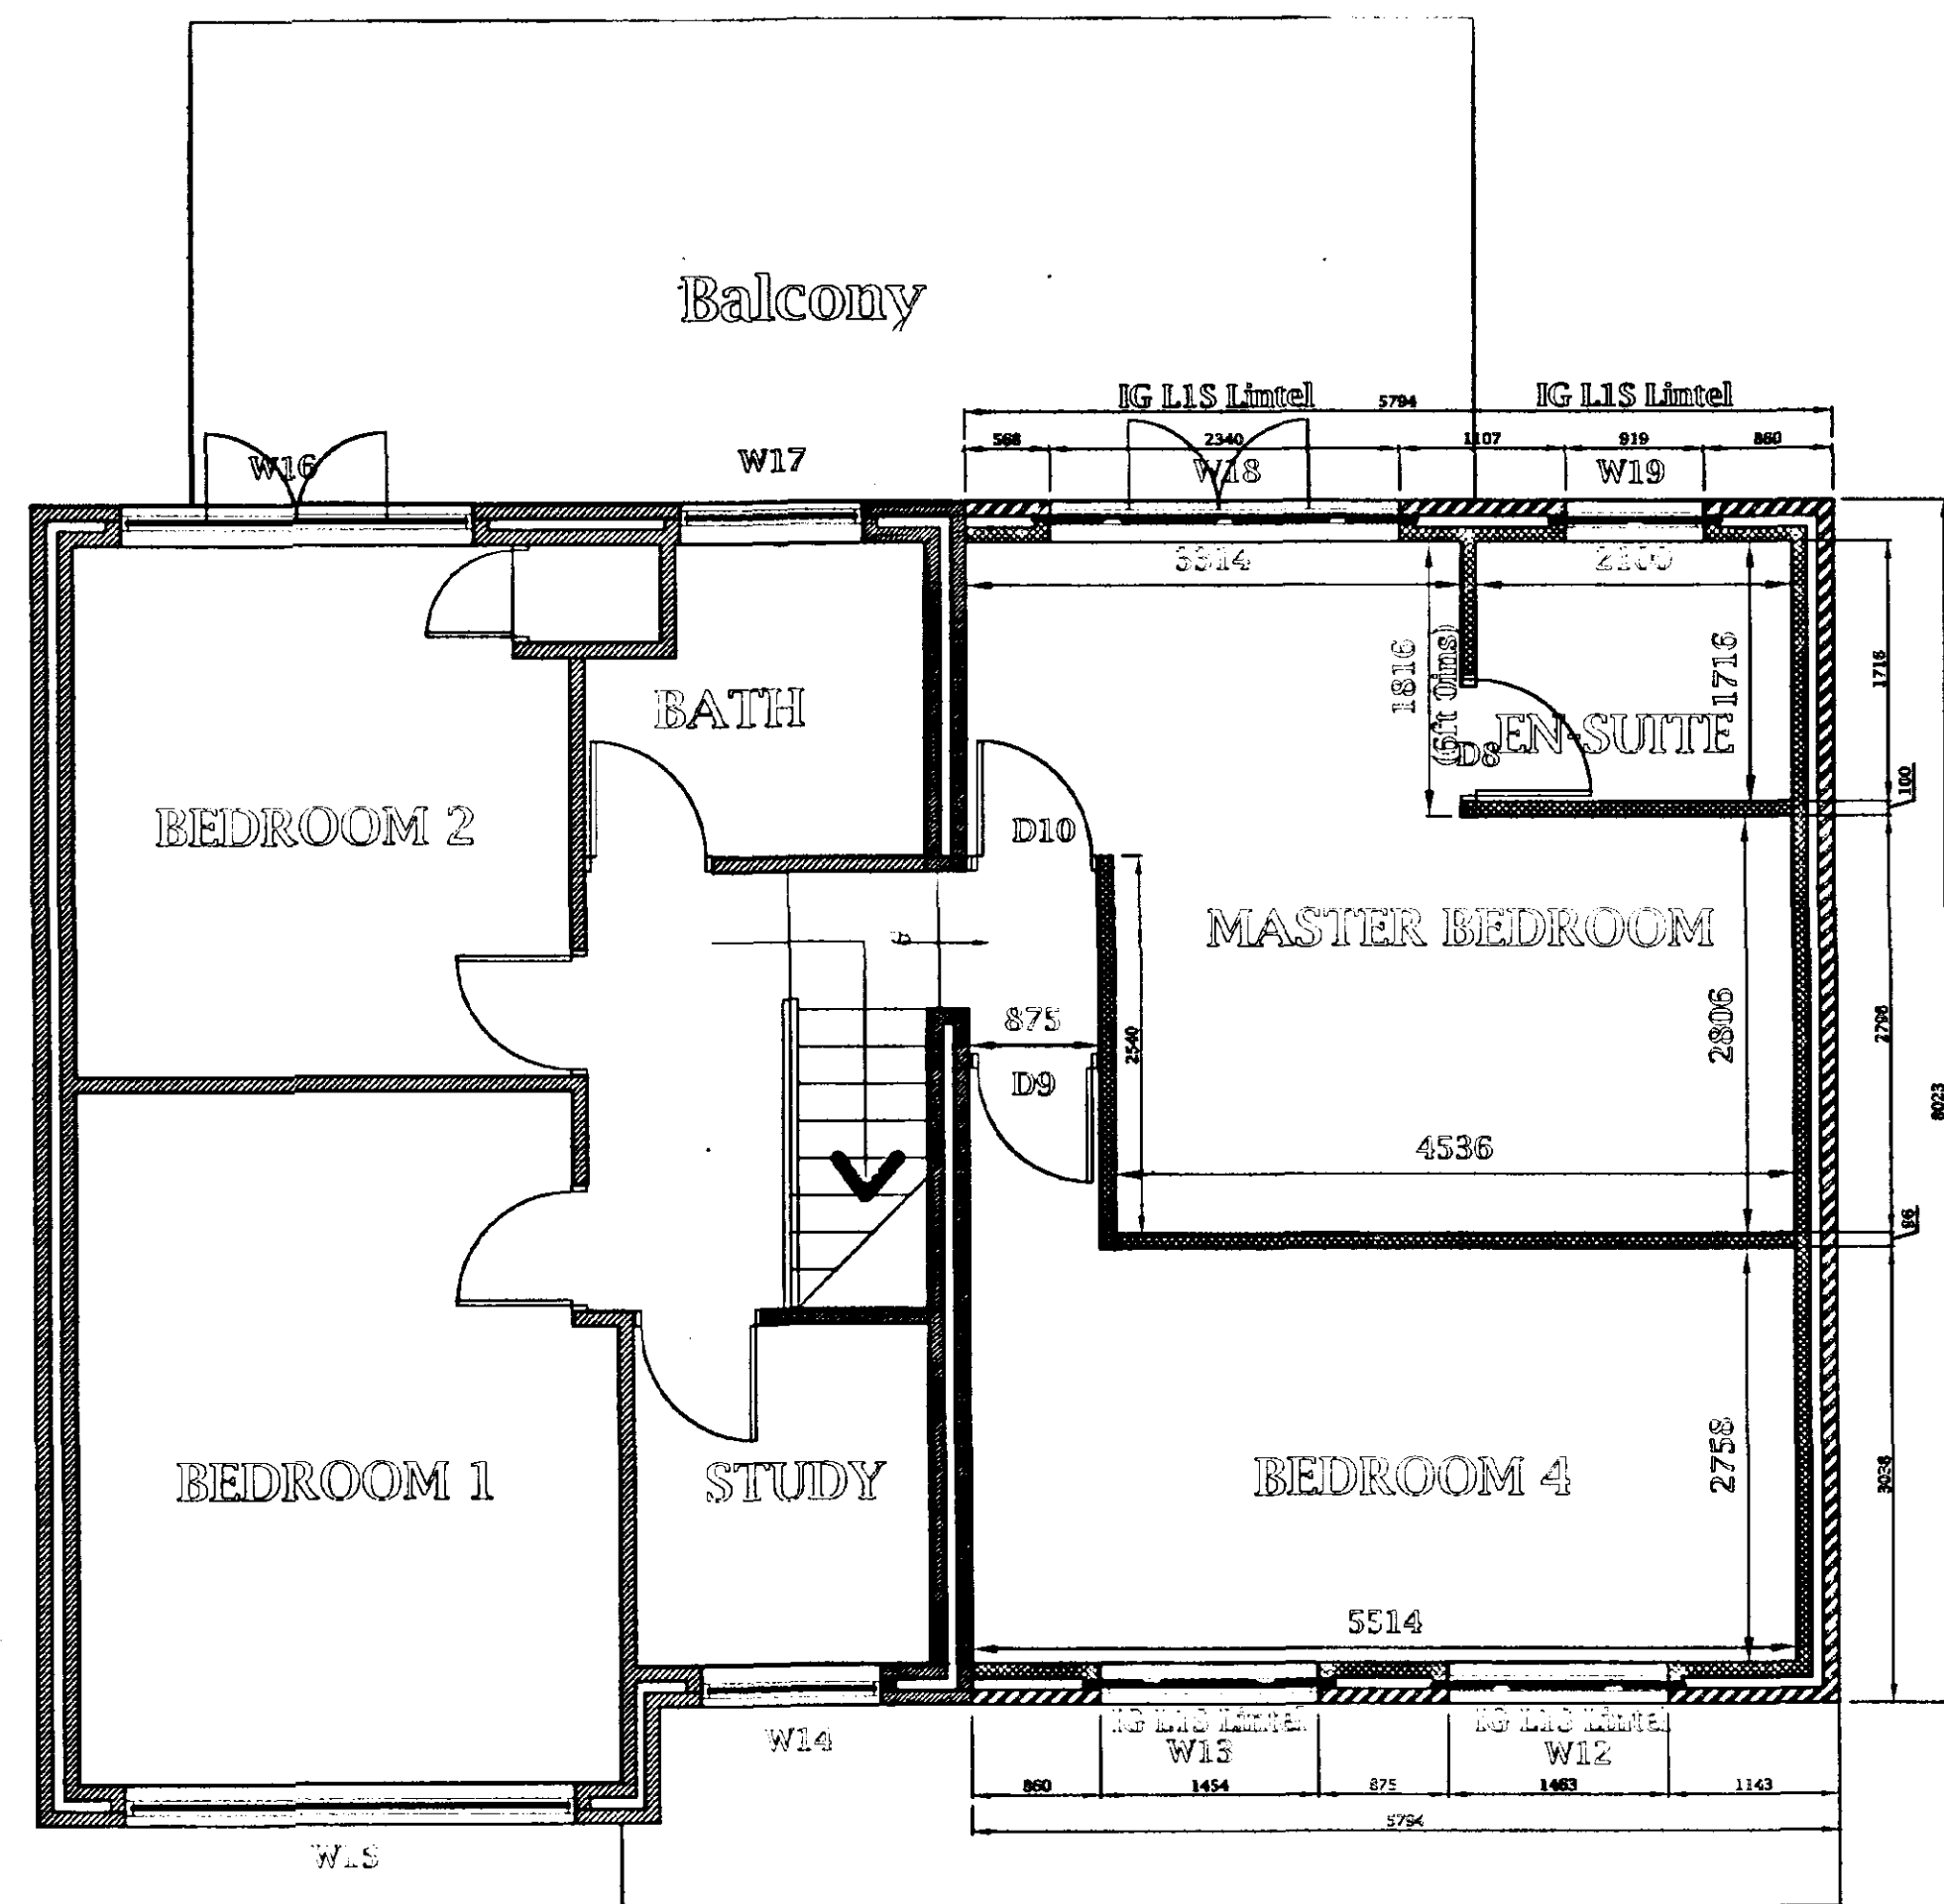


PROPOSED FIRST FLOOR

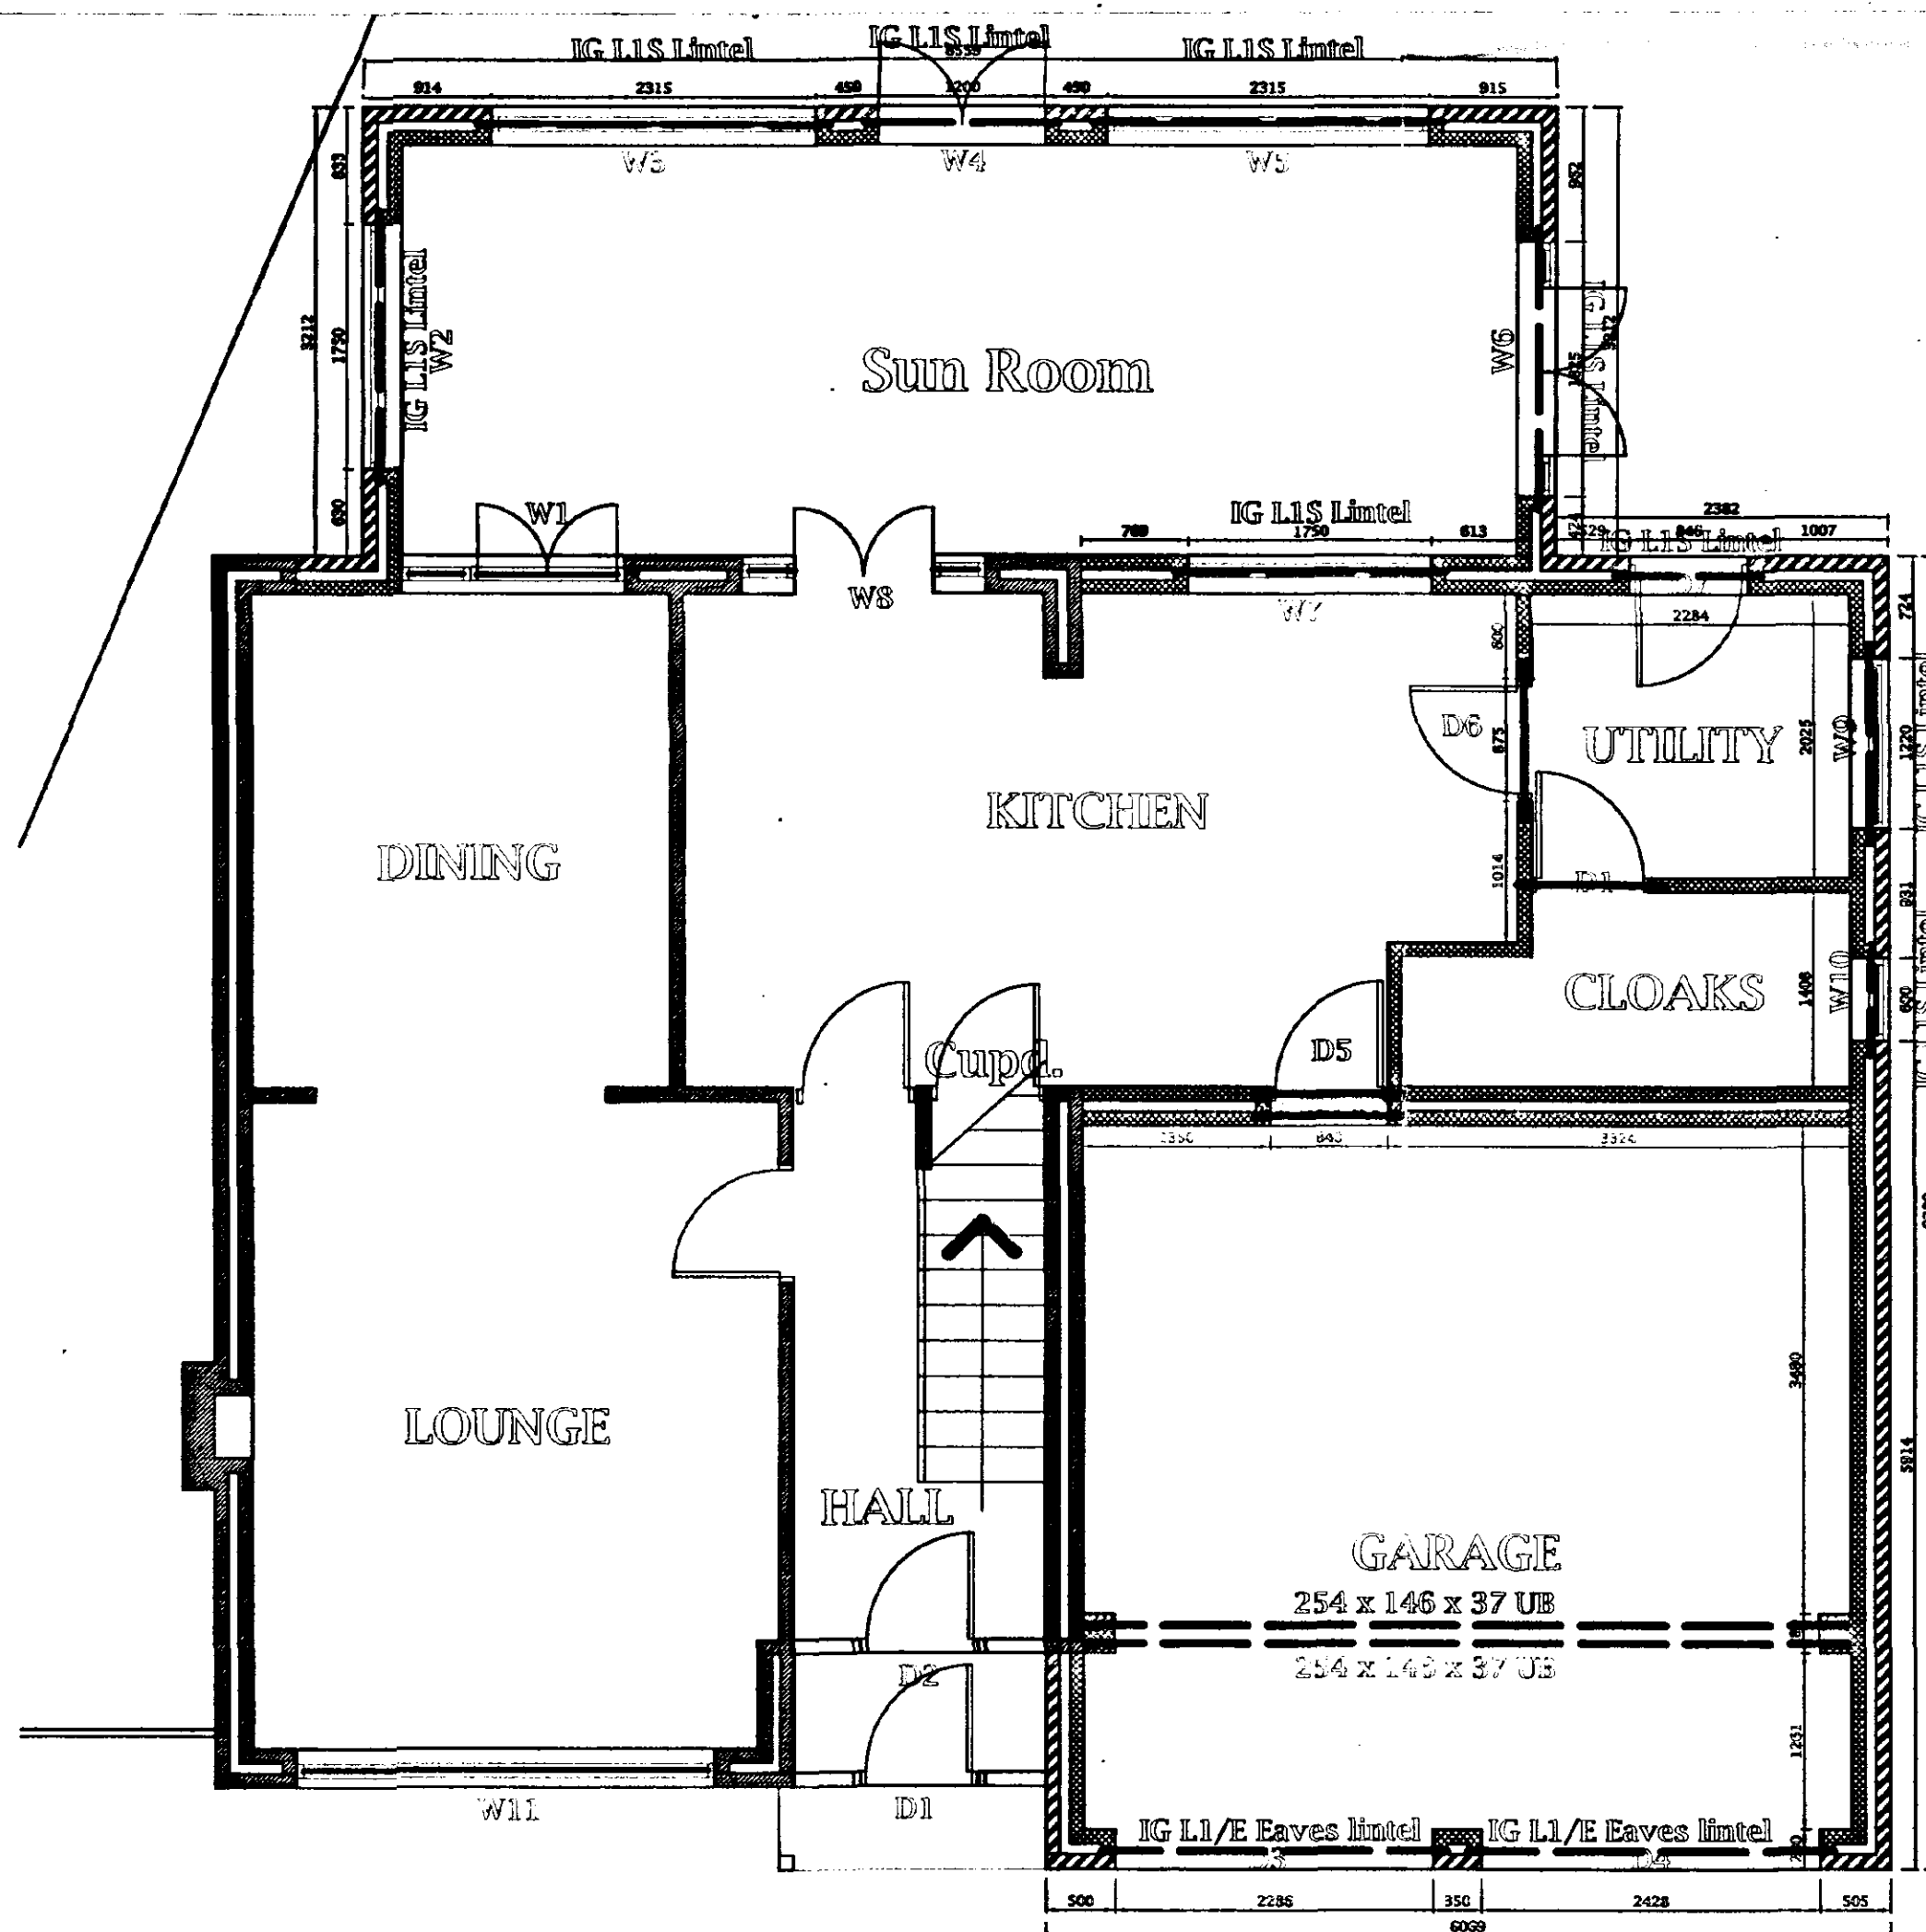

PROPOSED GROUND FLOOR



Proposed South Elevation

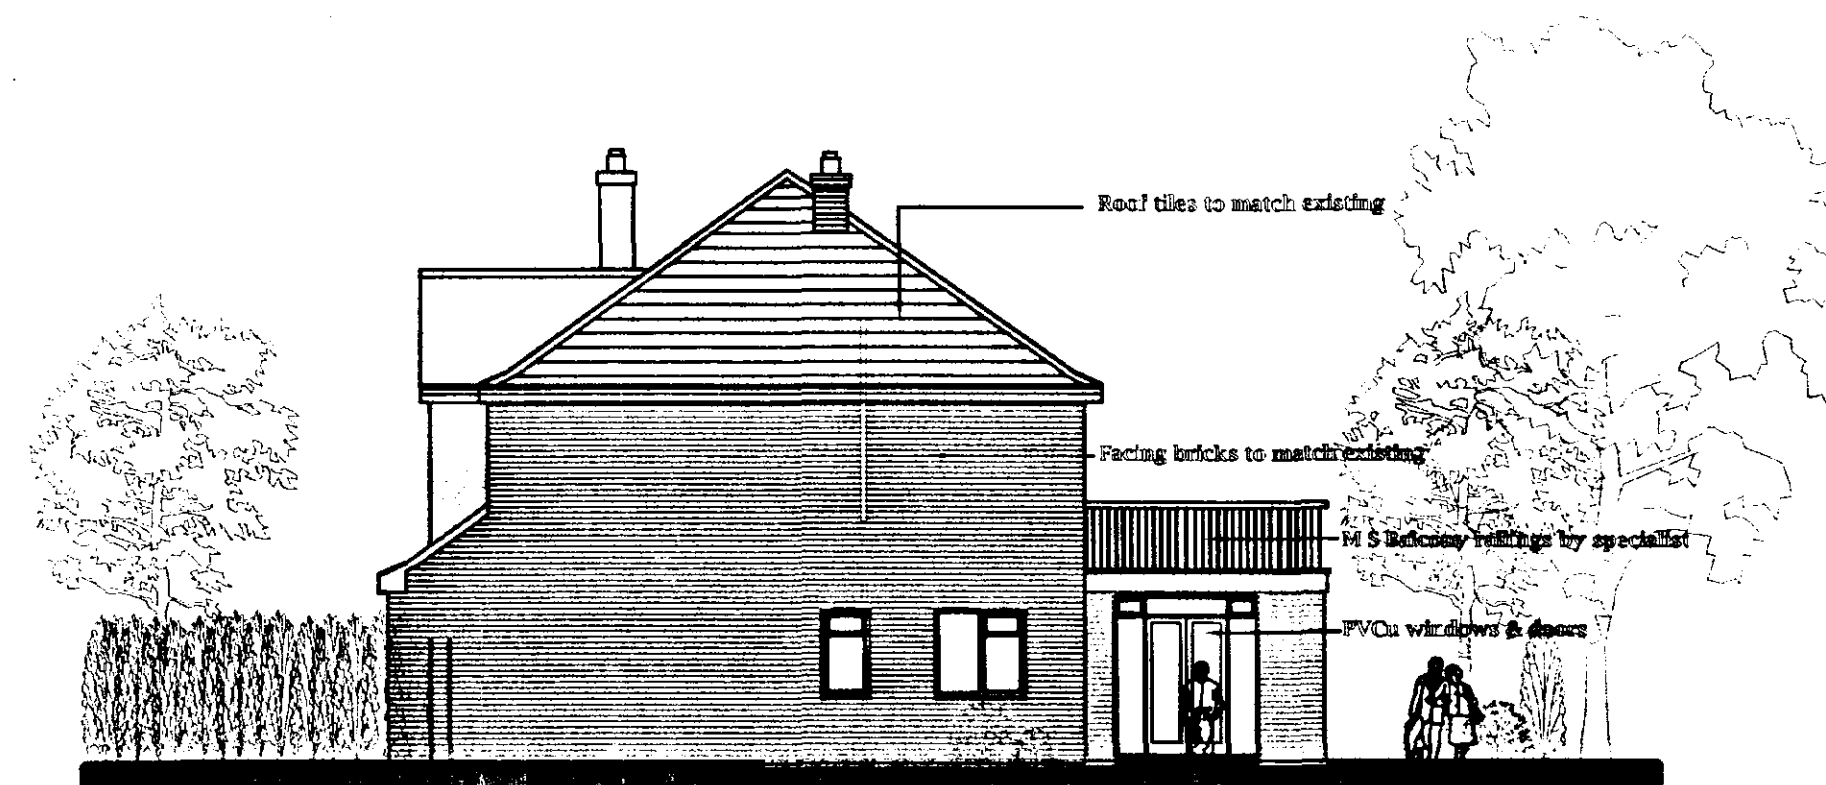


Proposed West Elevation



Proposed North Elevation



Proposed East Elevation

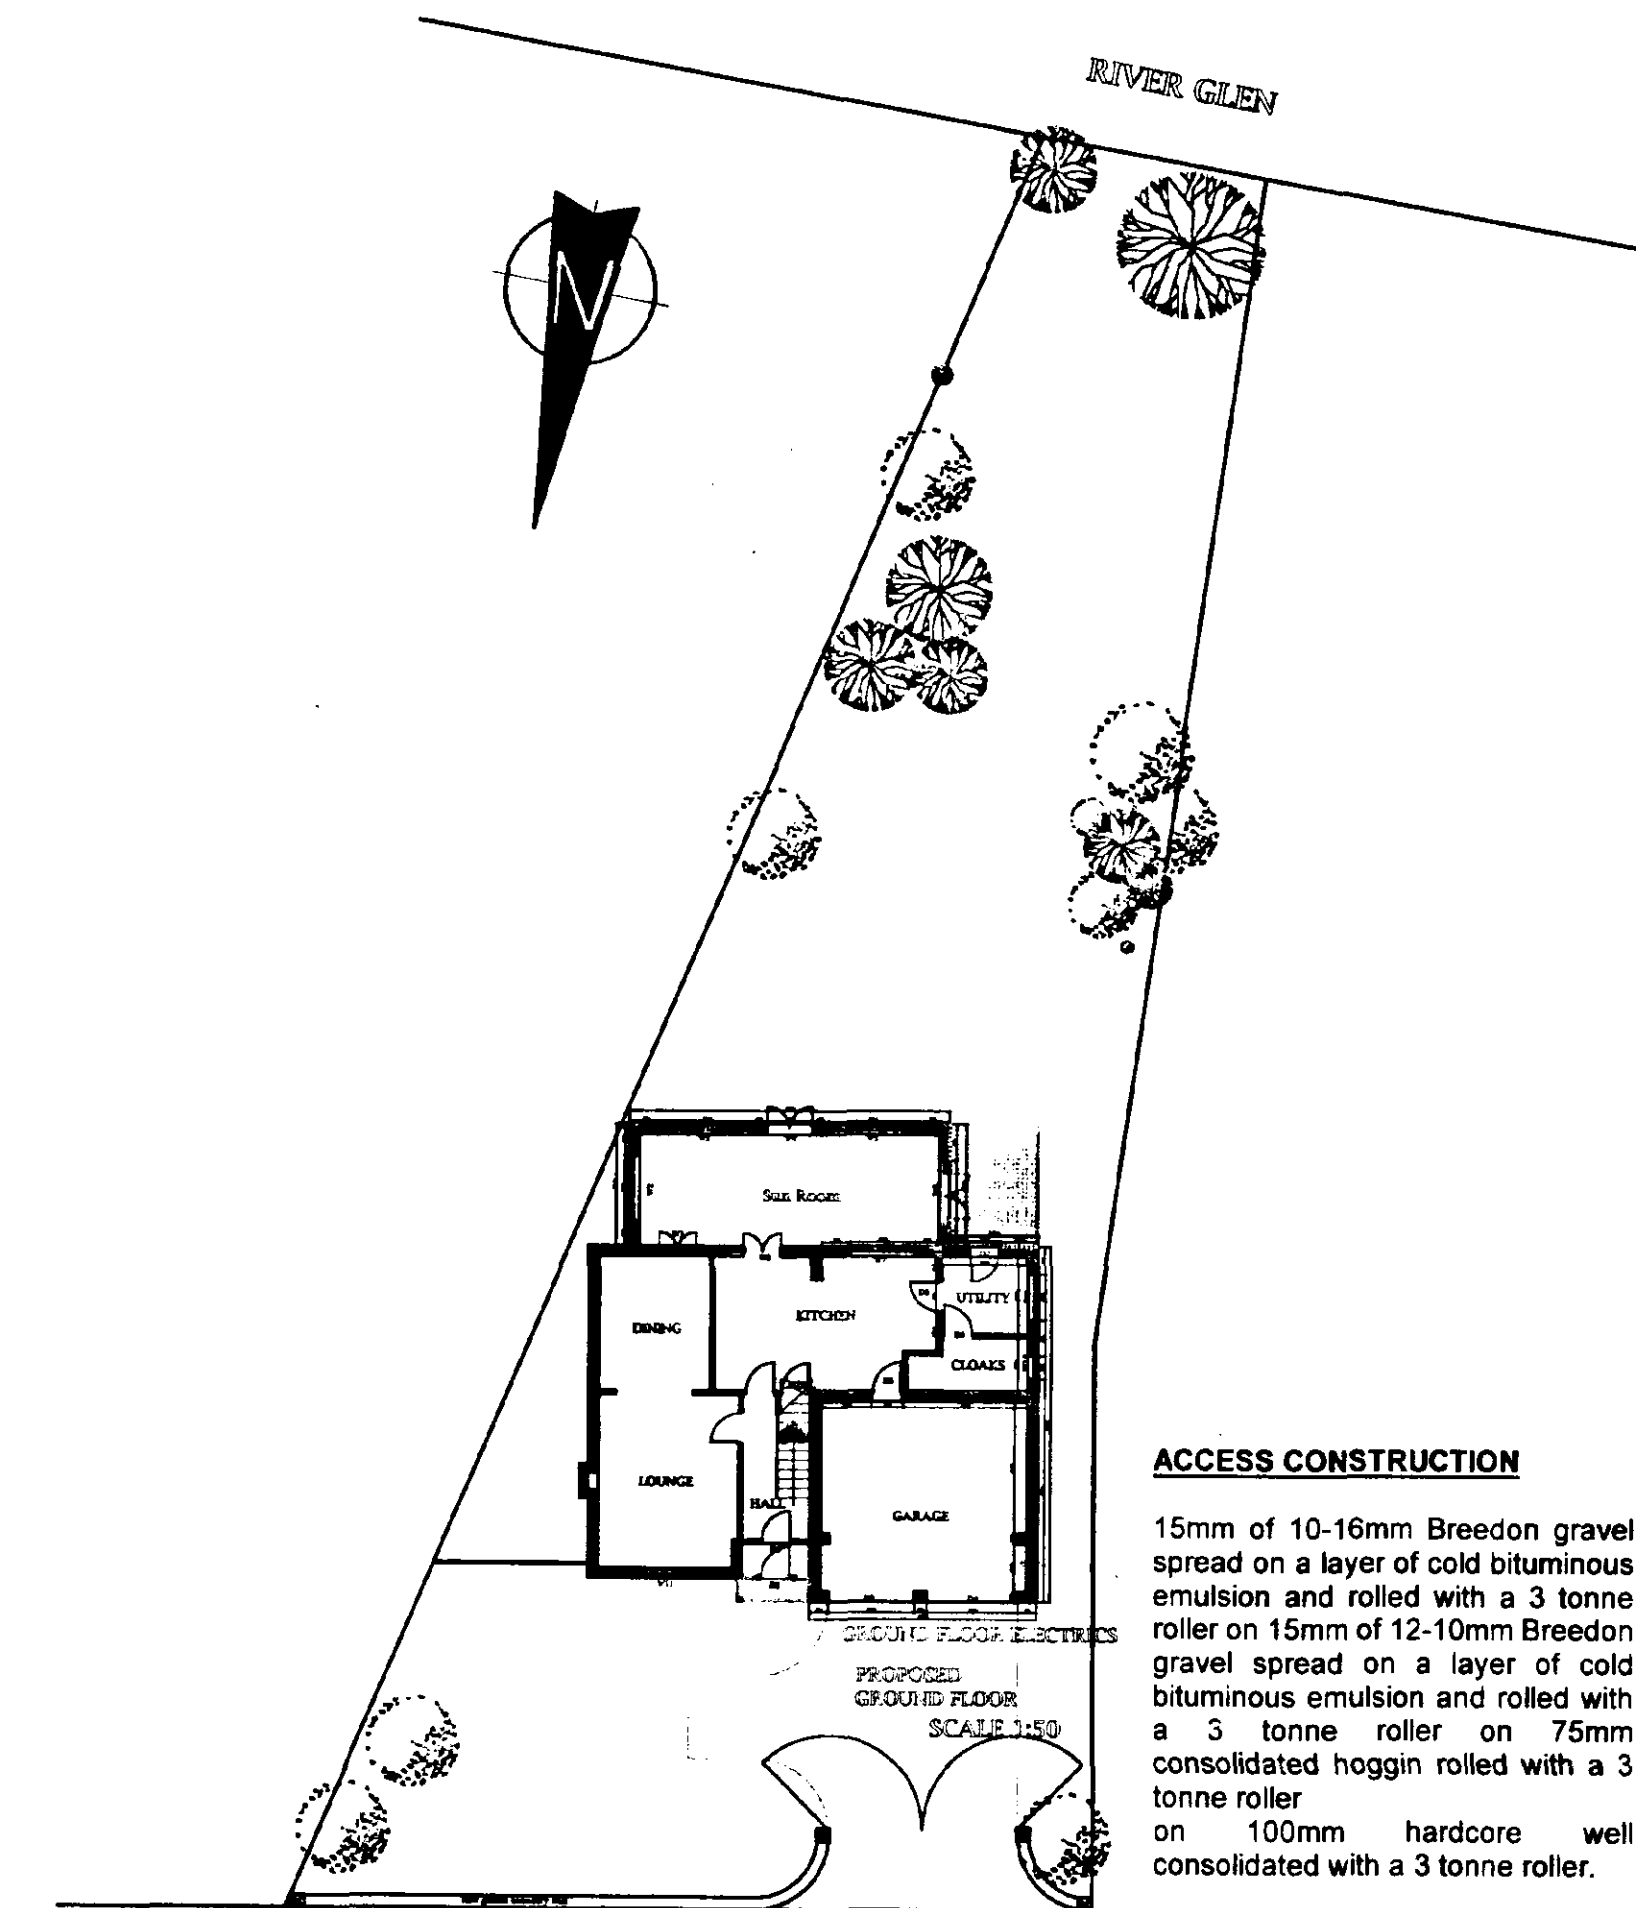

DETERMINED PLAN

SHDC
Planning & Development
11 NOV 2002
Pai 124/02

JOHN D LYNCH partnership CHARTERED ARCHITECTS	
Client:- Mr & Mrs Luker	
Project:- Alterations and extensions to 27 Seas End Road	
Drawings Plans & Elevations	
Date: Oct/2002	Drawn: JDL
Job No. 1566	Drawing No. WD1
Scale: 1:50 & 1:100	Revision No.