




FRONT ELEVATION 1:100


SIDE ELEVATION 1:100

REAR ELEVATION 1:100

SIDE ELEVATION 1:100

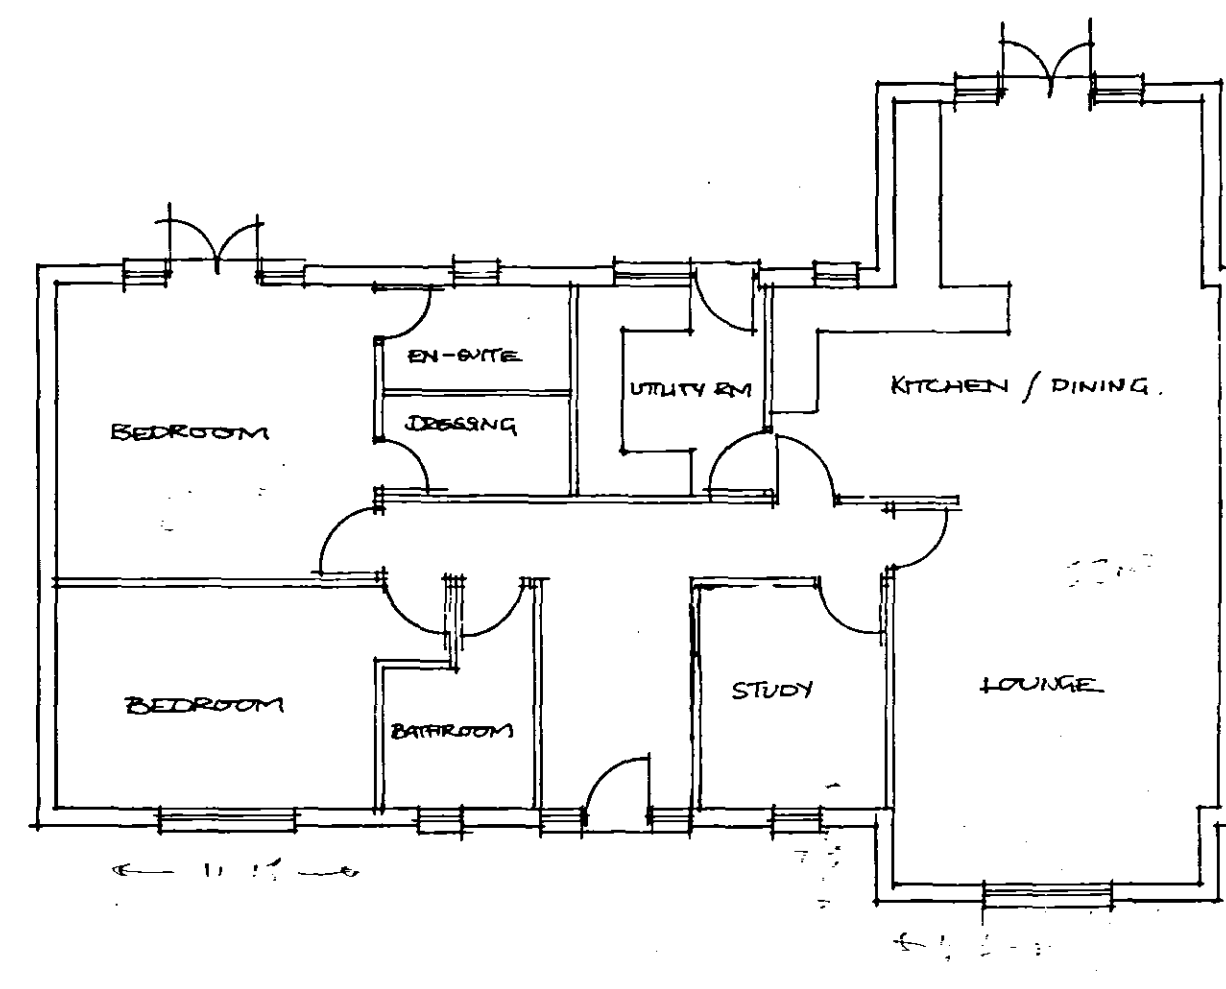

GROUND FLOOR PLAN 1:100

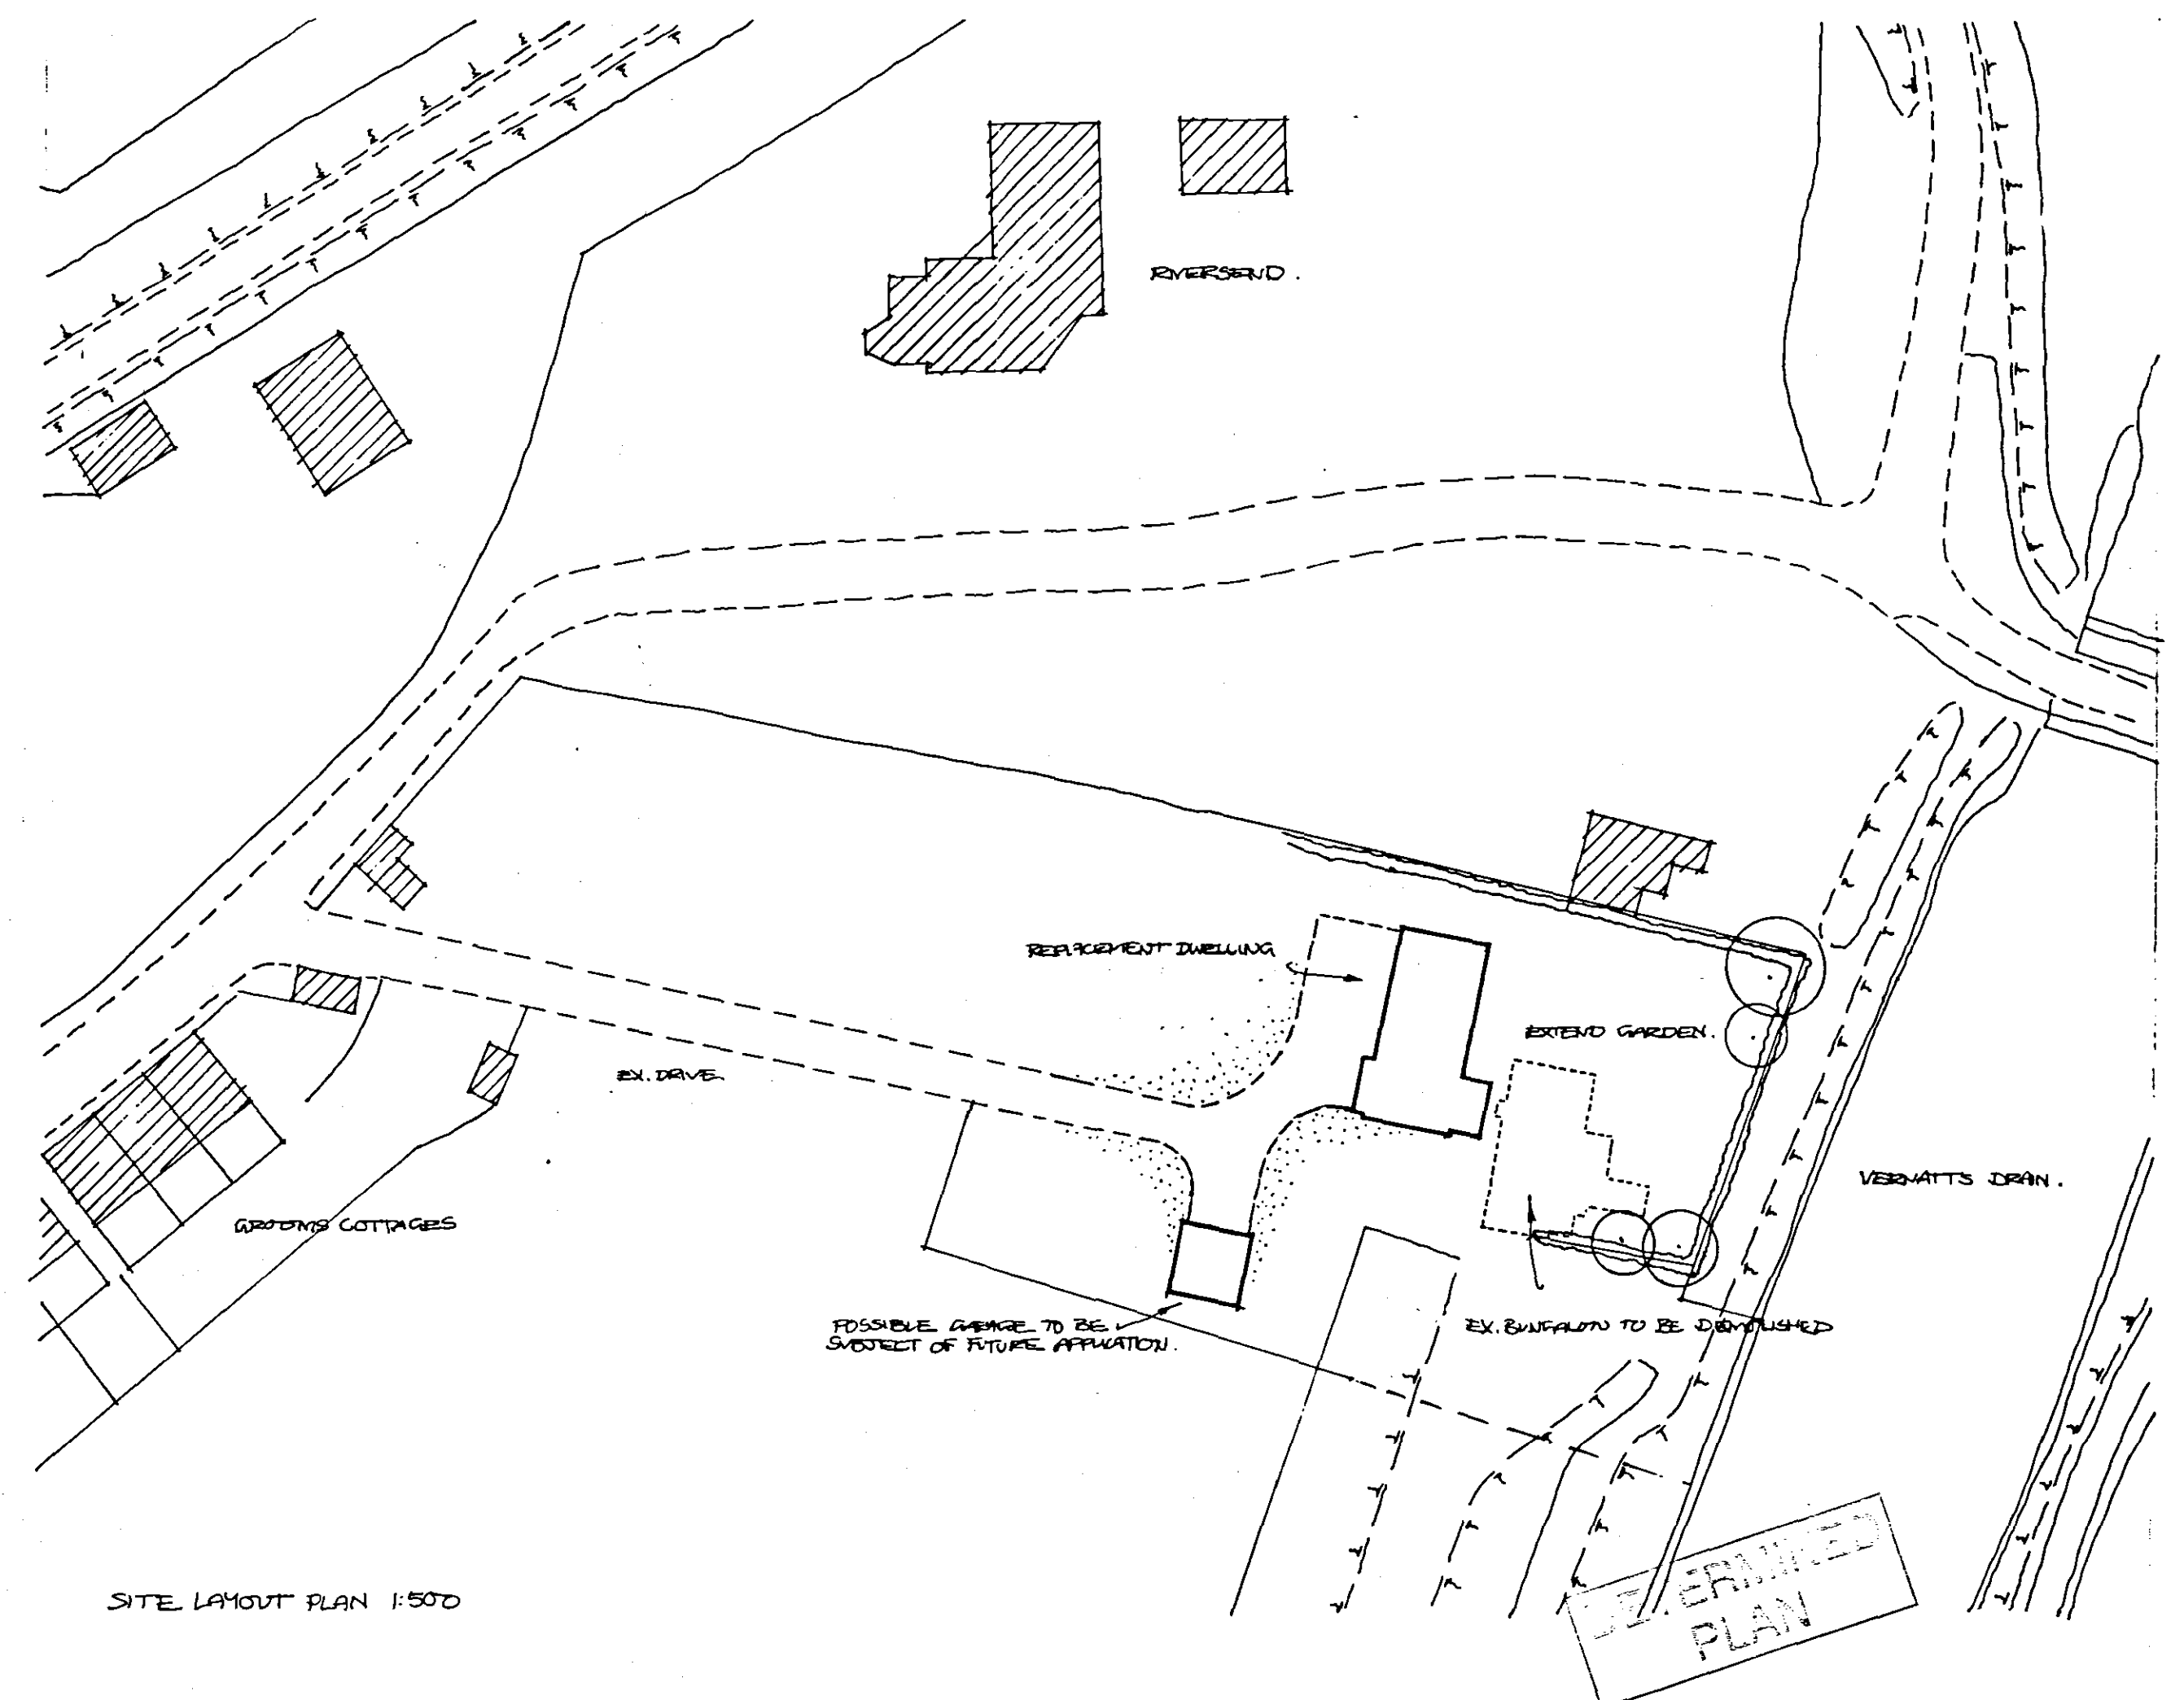

SITE LAYOUT PLAN 1:500

Planning & Development  
- 1 SEP 2005  
123/06

|   |   |
|---|---|
| Revisions: REV A - JAN 06 - CLIENTS REQUIREMENTS                                                                   |   |
| Notes: REV B AUG 06                                                                                                |   |
| <b>Andrew S Campbell Assoc.</b><br>Chartered Town Planners<br>48 St Ives Road<br>Hemingford Grey<br>Cambs PE28 9DX | <b>ELEVATIONS, FLOOR &amp; SITE PLANS</b><br>PROPOSED REPLACEMENT DWELLING<br>RANCH BUNGALOW, THE RESERVOIR<br>SURFLEET SEAS END, SPALDING,<br>LINCOLNSHIRE. |
| Tel: 01480 466375<br>Fax: 01480 493477<br>Email: campbellplanning@aol.com                                          | Scale: 1:500 & 1:100<br>Date: December 2005<br>Drawing No: ckn/asca/05/58/1                                                                                  |
| © Copyright 2005                                                                                                   |   |