




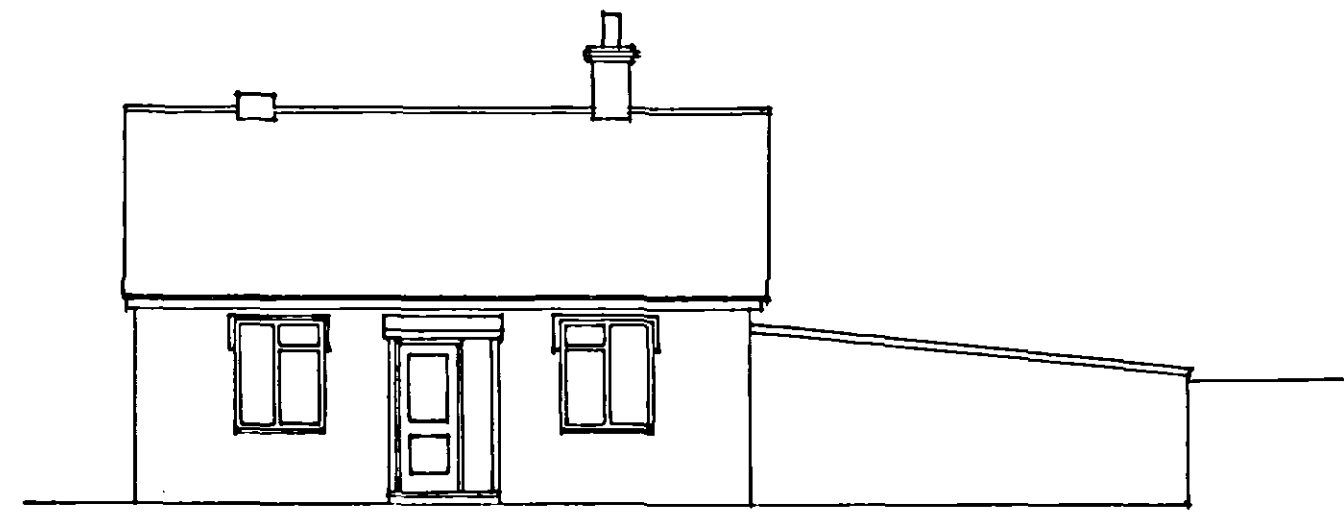


FRONT ELEVATION

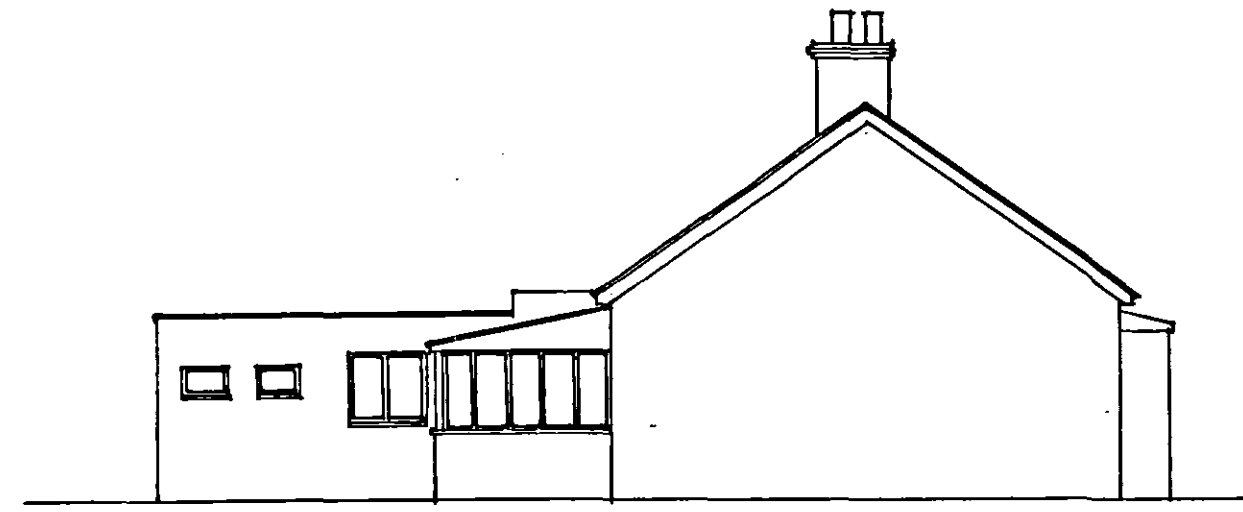


SIDE ELEVATION

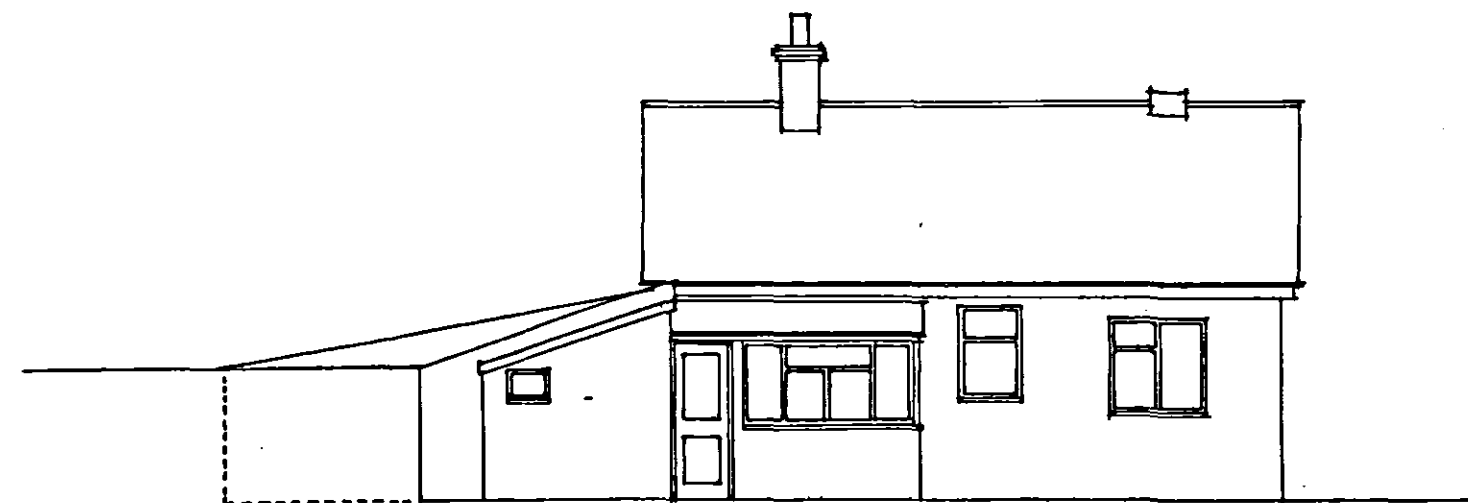

REAR ELEVATION

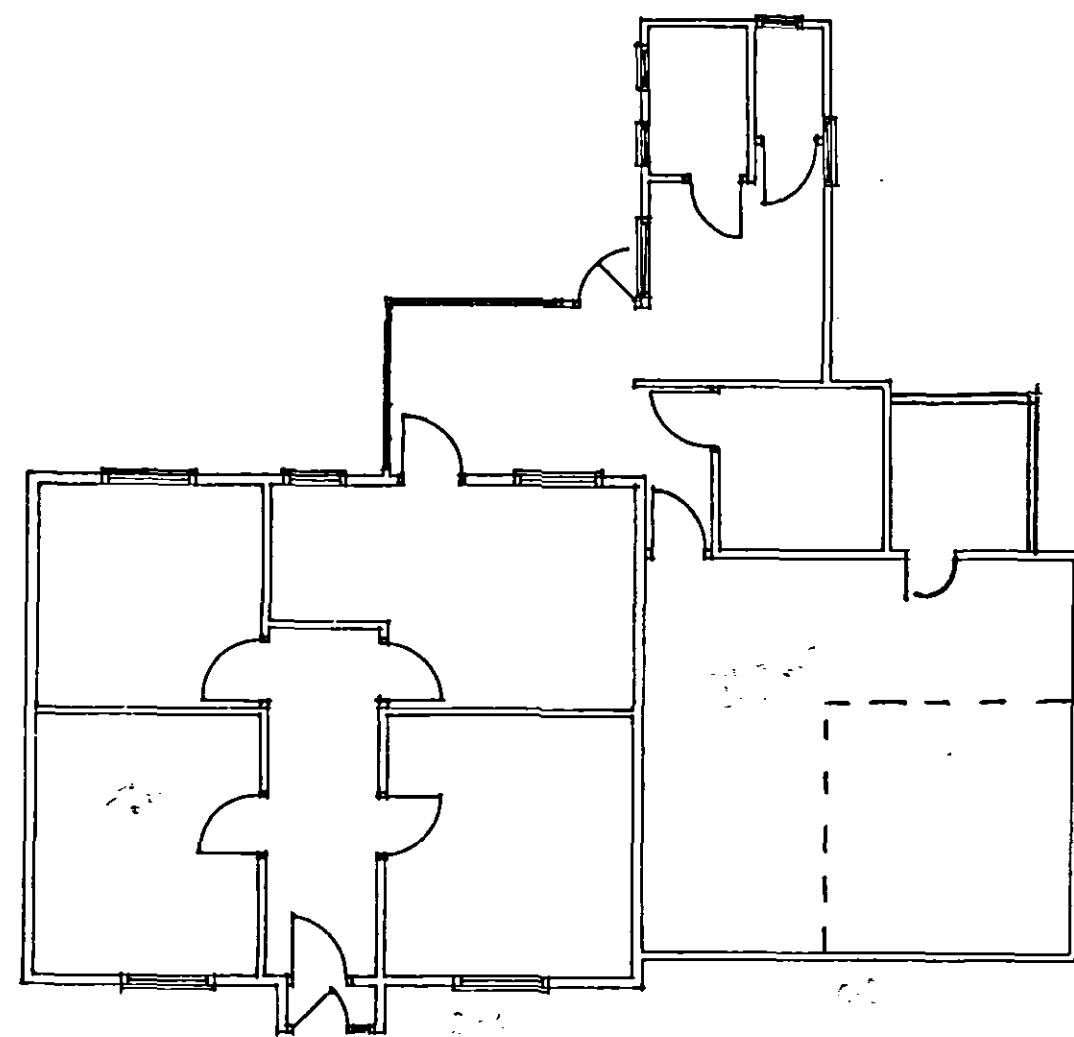

FLOOR PLAN

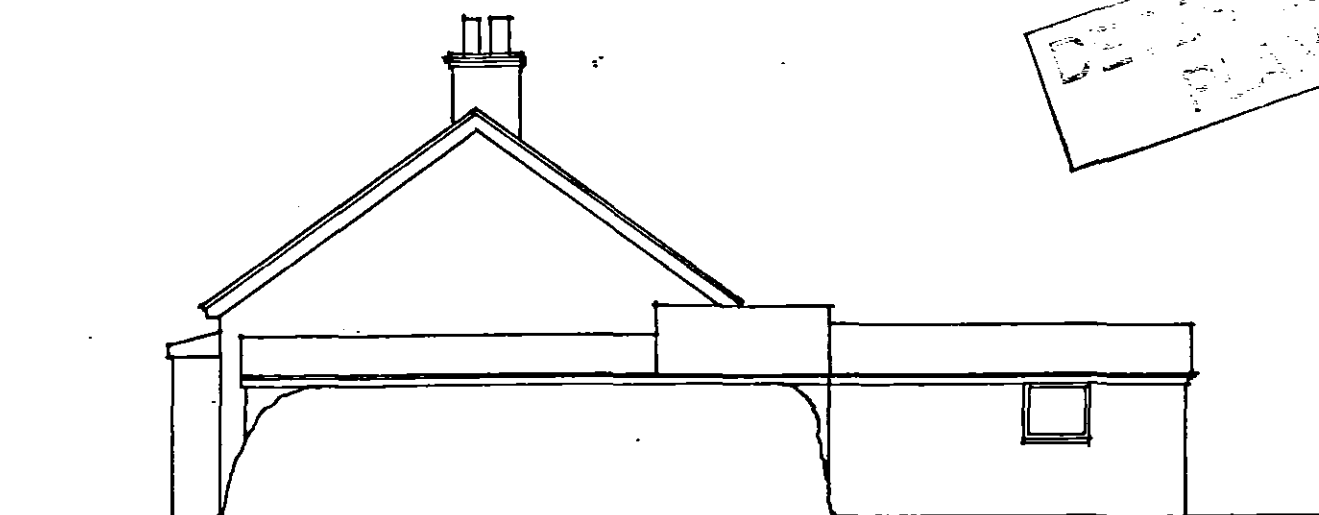

SIDE ELEVATION

DETAILED
PLAN

APC
Planning & Development
- 1 SEP 2006
1231/06

Andrew S Campbell Associates
Chartered Town Planners

48 St Ives Road
Huntingdon
Cambs
PE28 9DX
Tel: 01480 466575
Fax: 01480 493477

Email: campbellplanning@aol.com
March 2006

PROPOSED REPLACEMENT
DWELLING, RANCH BUNGALOW,
THE RESERVOIR, SURFLEET
SEAS END, SPALDING, Lincs

FLOOR PLANS AND ELEVATIONS
AS EXISTING

SCALE 1:100
ckm/asca/05/58 2