



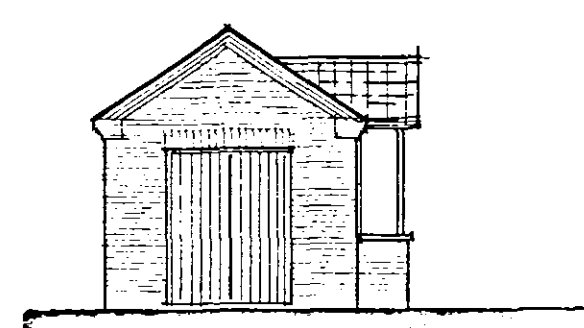


s west

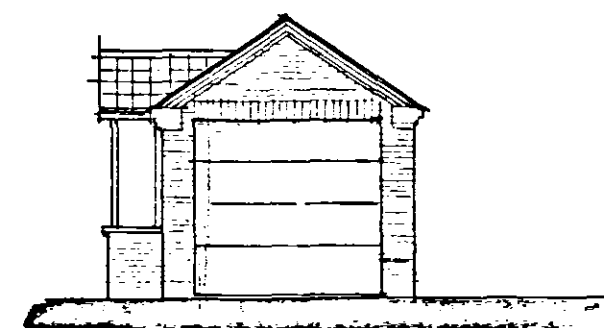

s east




n east

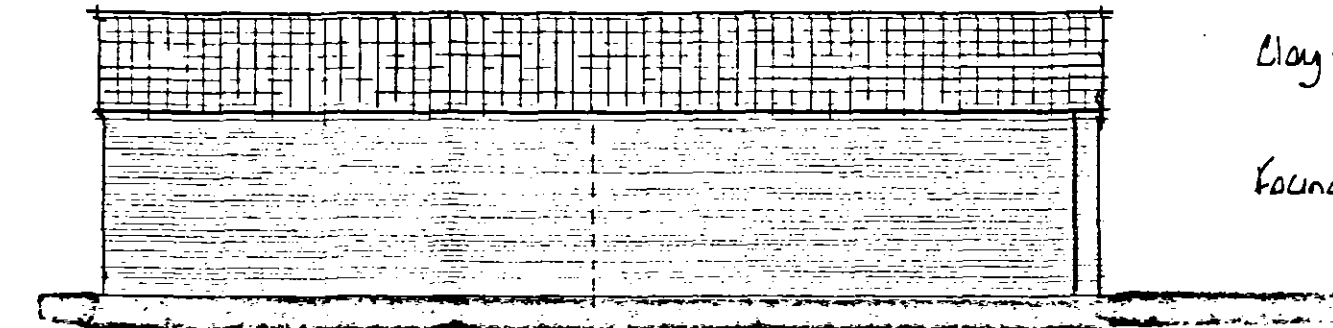


n west


Clay pantile roof
Facing brick to north dwelling

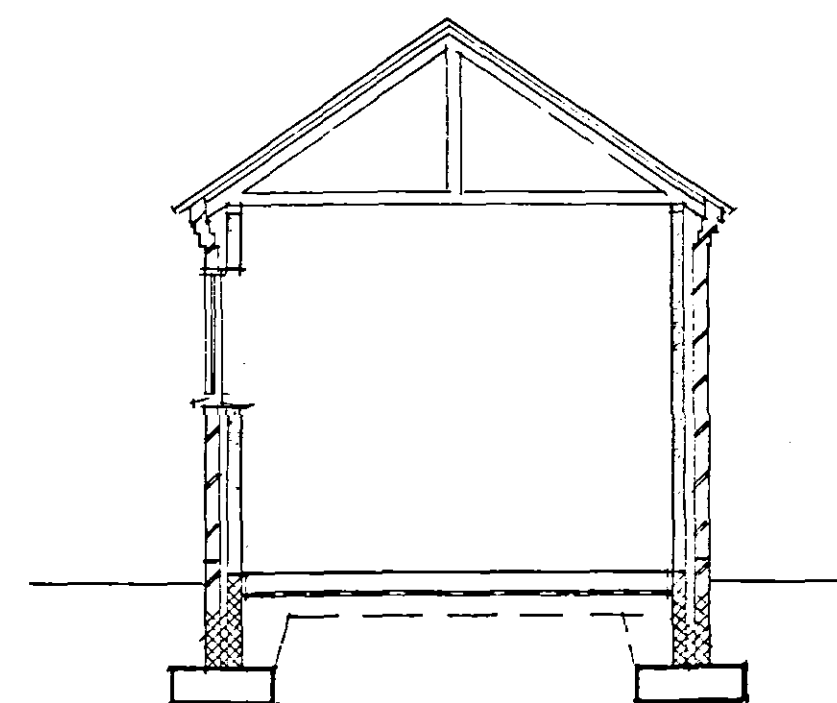


section

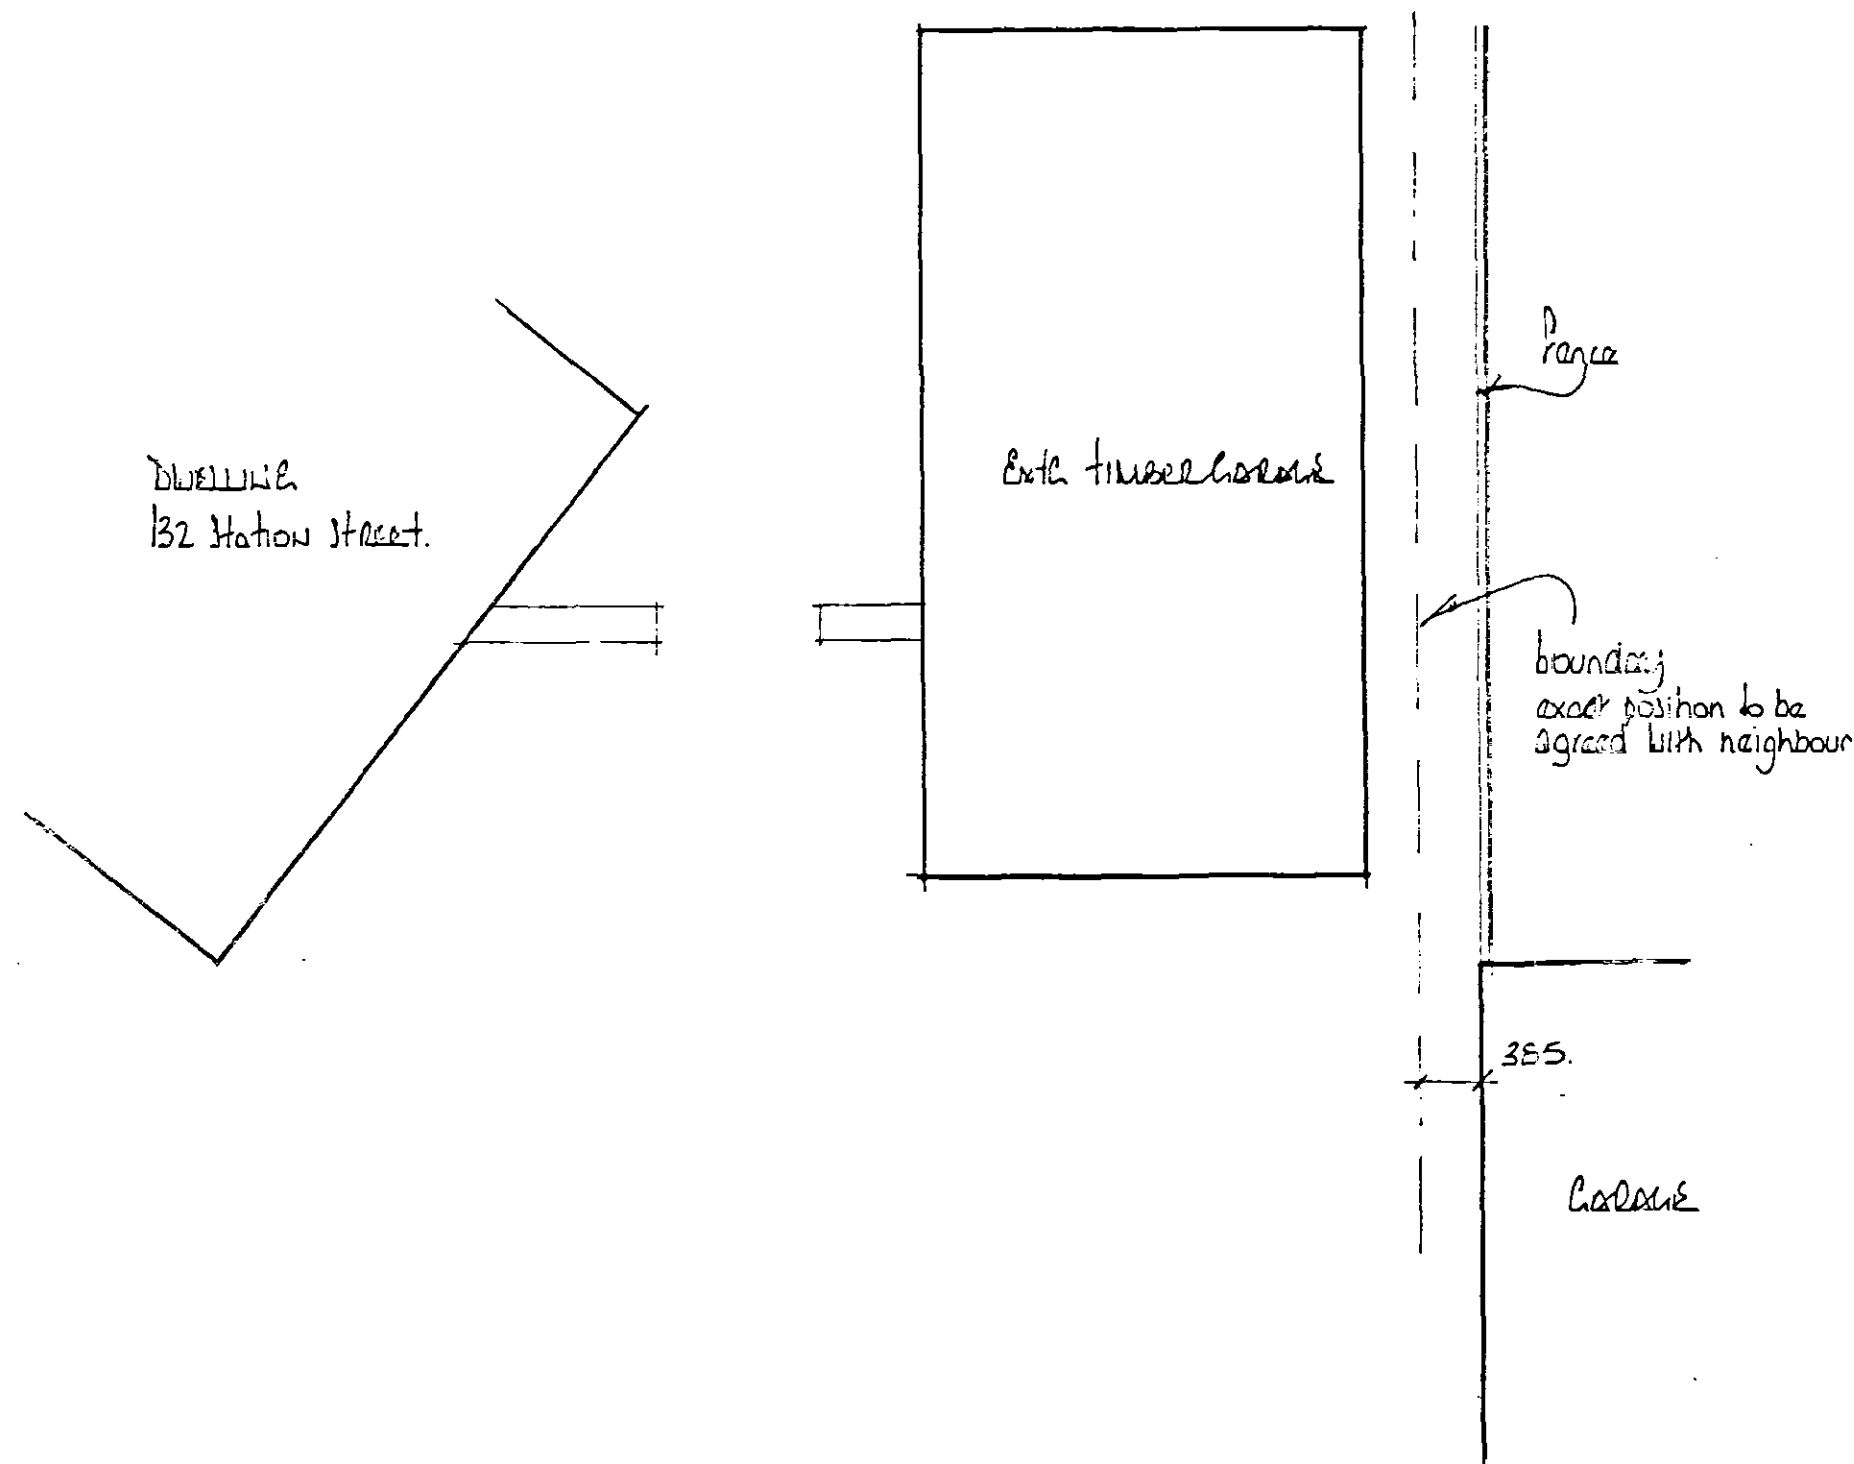

existing
ground floor plans

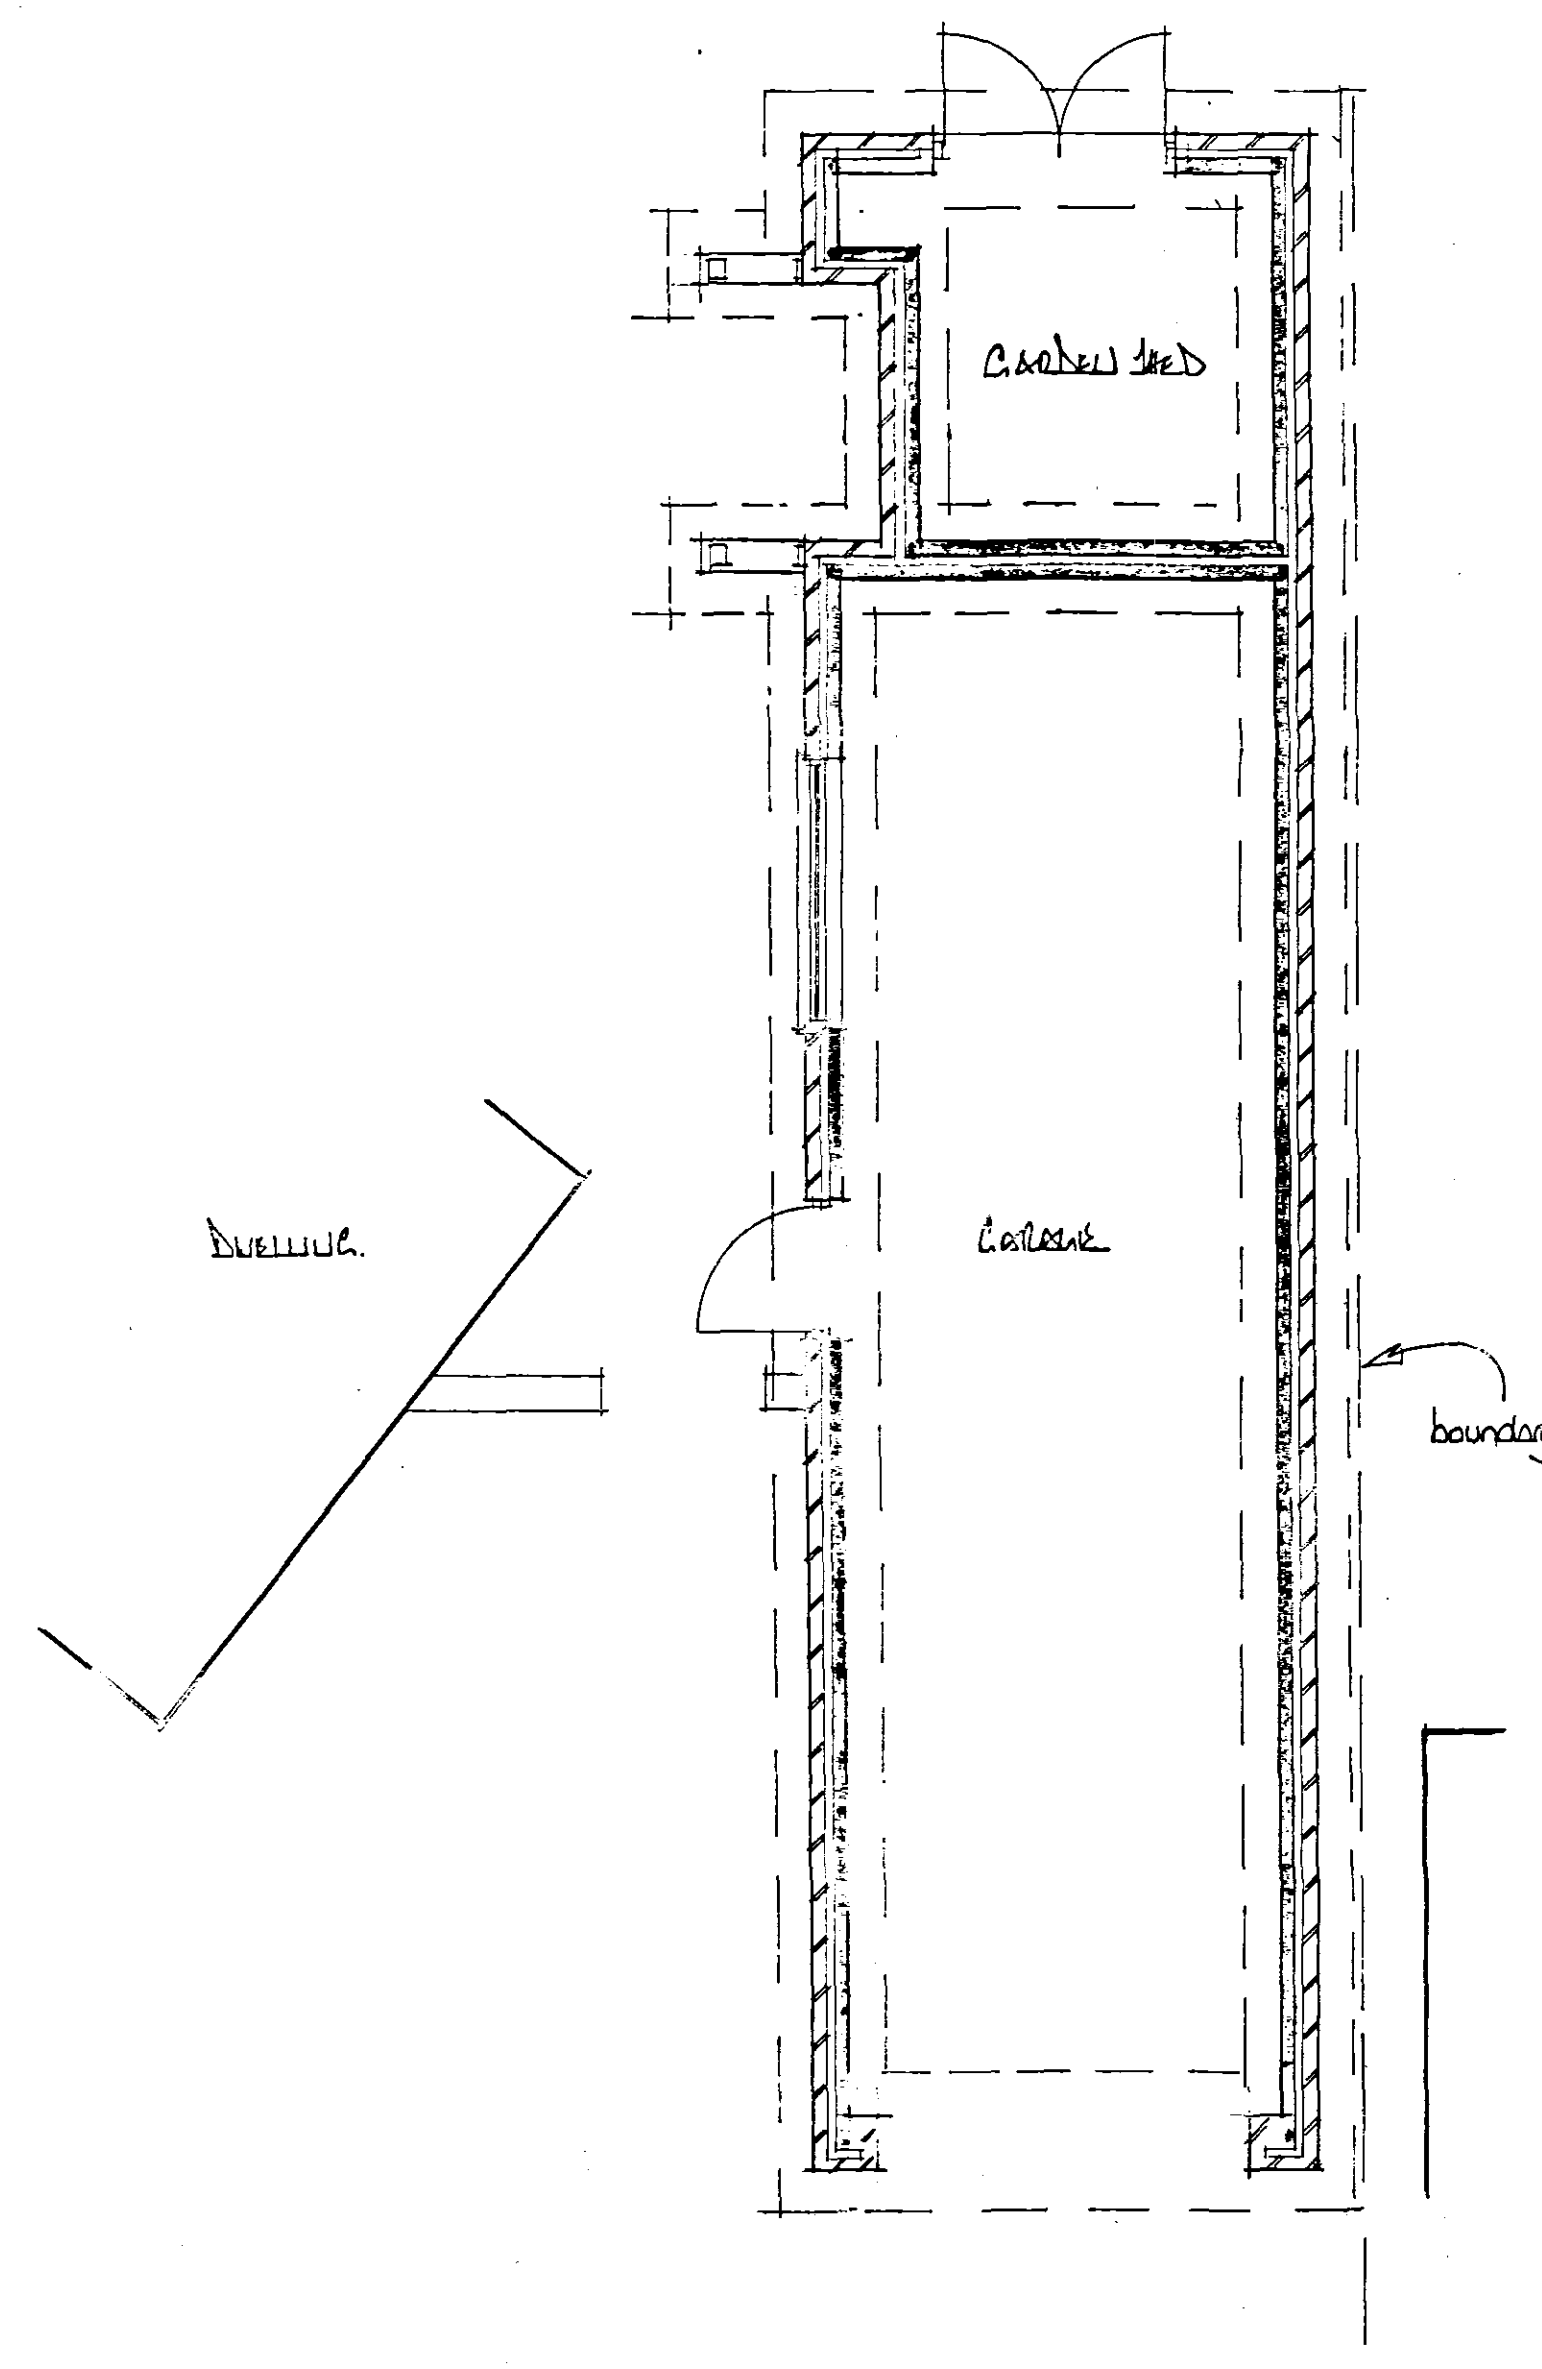

proposed

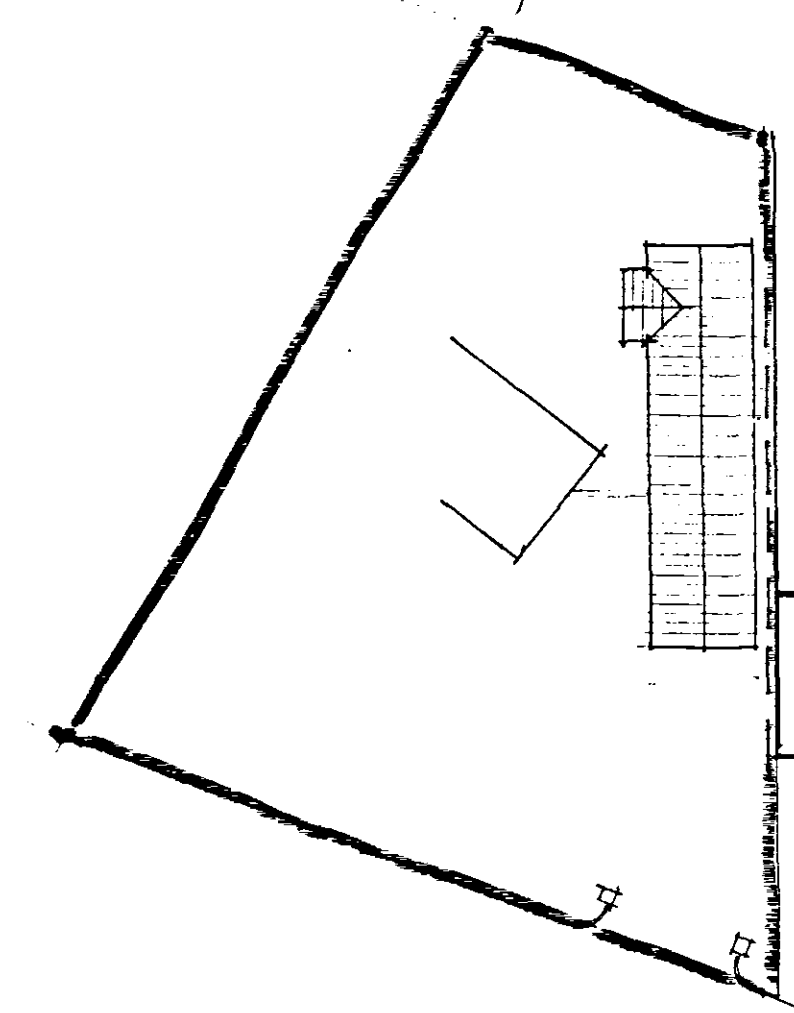

block plan

EAST MIDLANDS DESIGN ASSOC.

Architectural Consultants

Willow Lodge
Horseshoe Road
Spalding
Lincs
PE11 3JA

Tel/fax :- 01775 767968
E-mail :- willowlodge@zoom.co.uk
Mobile phone :- 07710 815044

Client
Dr P. & Mrs. M. McLoughlin

Project
Proposed house, carport &
carport shed at
132 Station Street
Spalding

Drawing
Plans, section & elevations

SUPERSEDED

SHDC
PLANNING & DEVELOPMENT
20 SEP 2007
Ref. 1269107

Scale 1:50, 1:100, 1:250

Date 01/10/01 Drawn

Dwg No. Rev.

07/10/01