


s west


s east

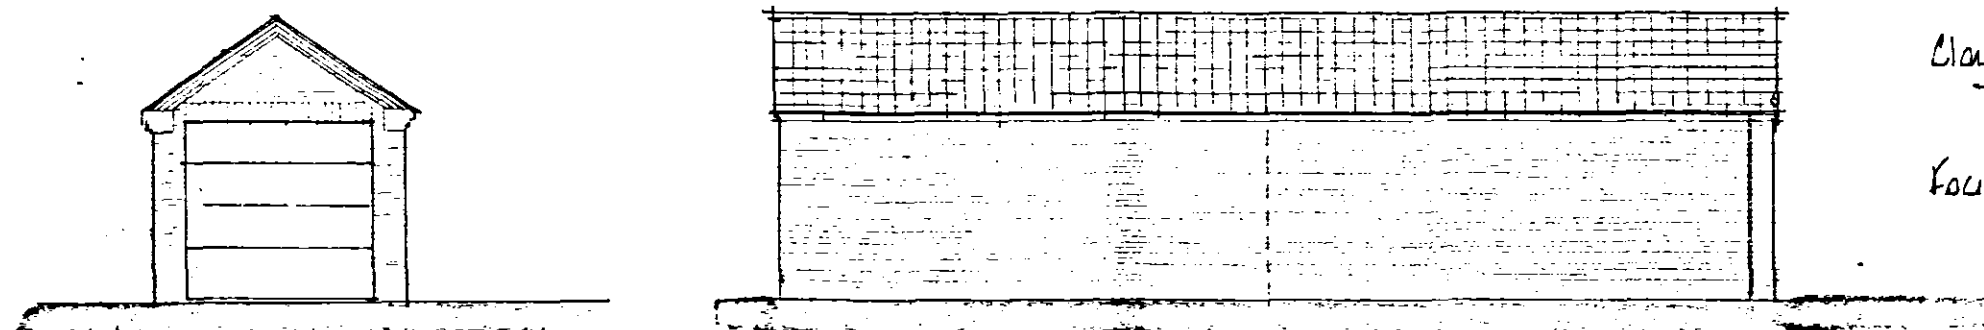


n east

n west


Clay pantile roof
Found brick to match dwelling

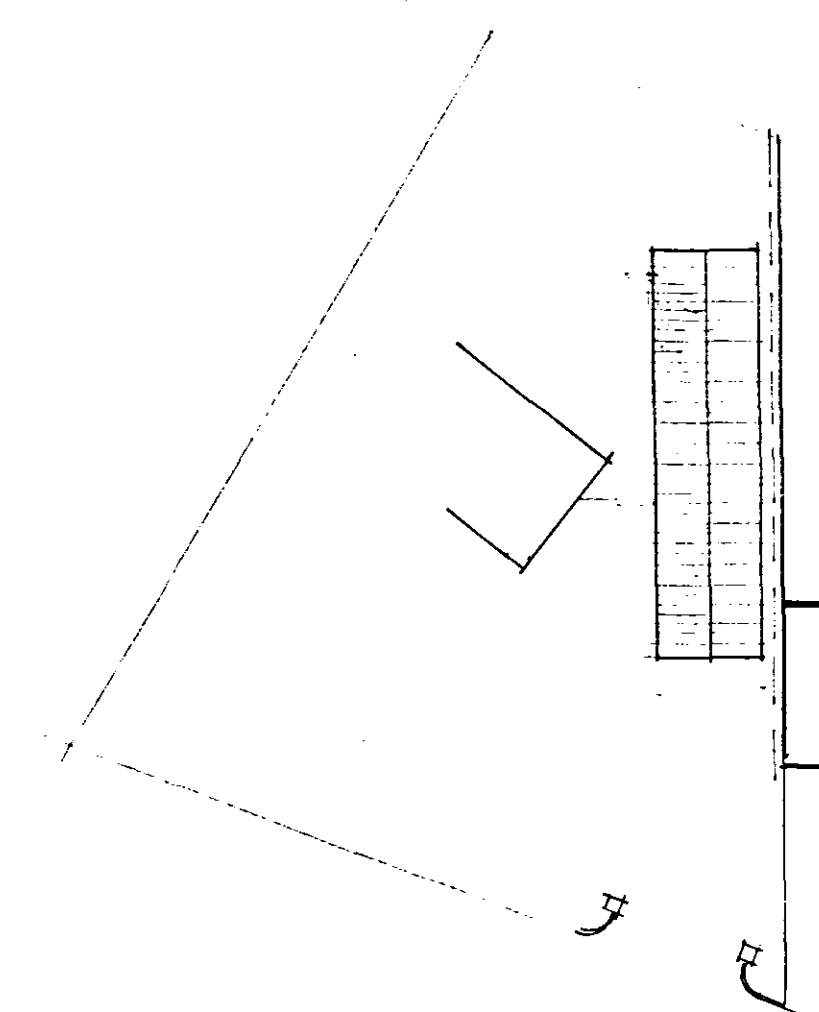


block plan

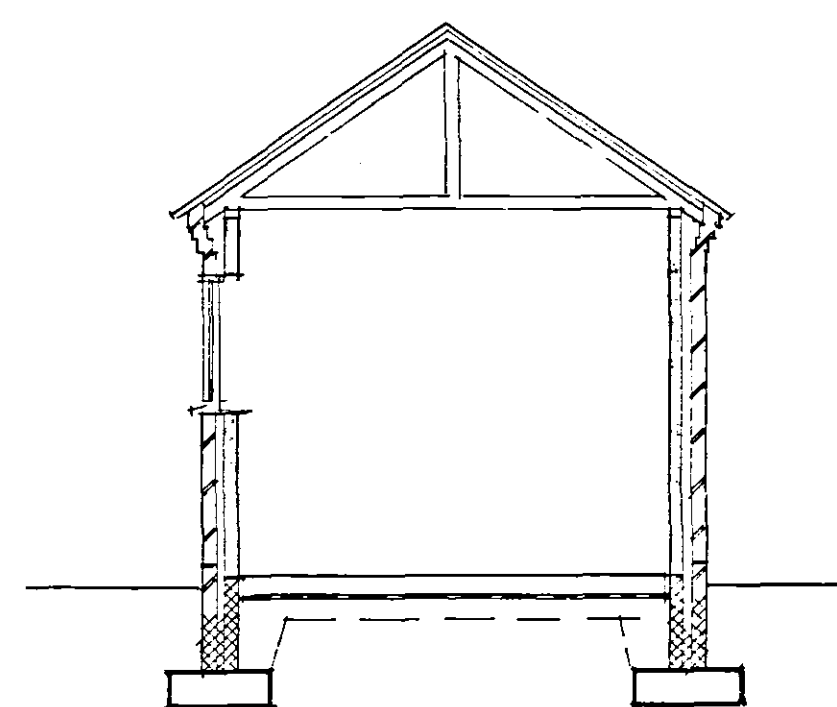

section

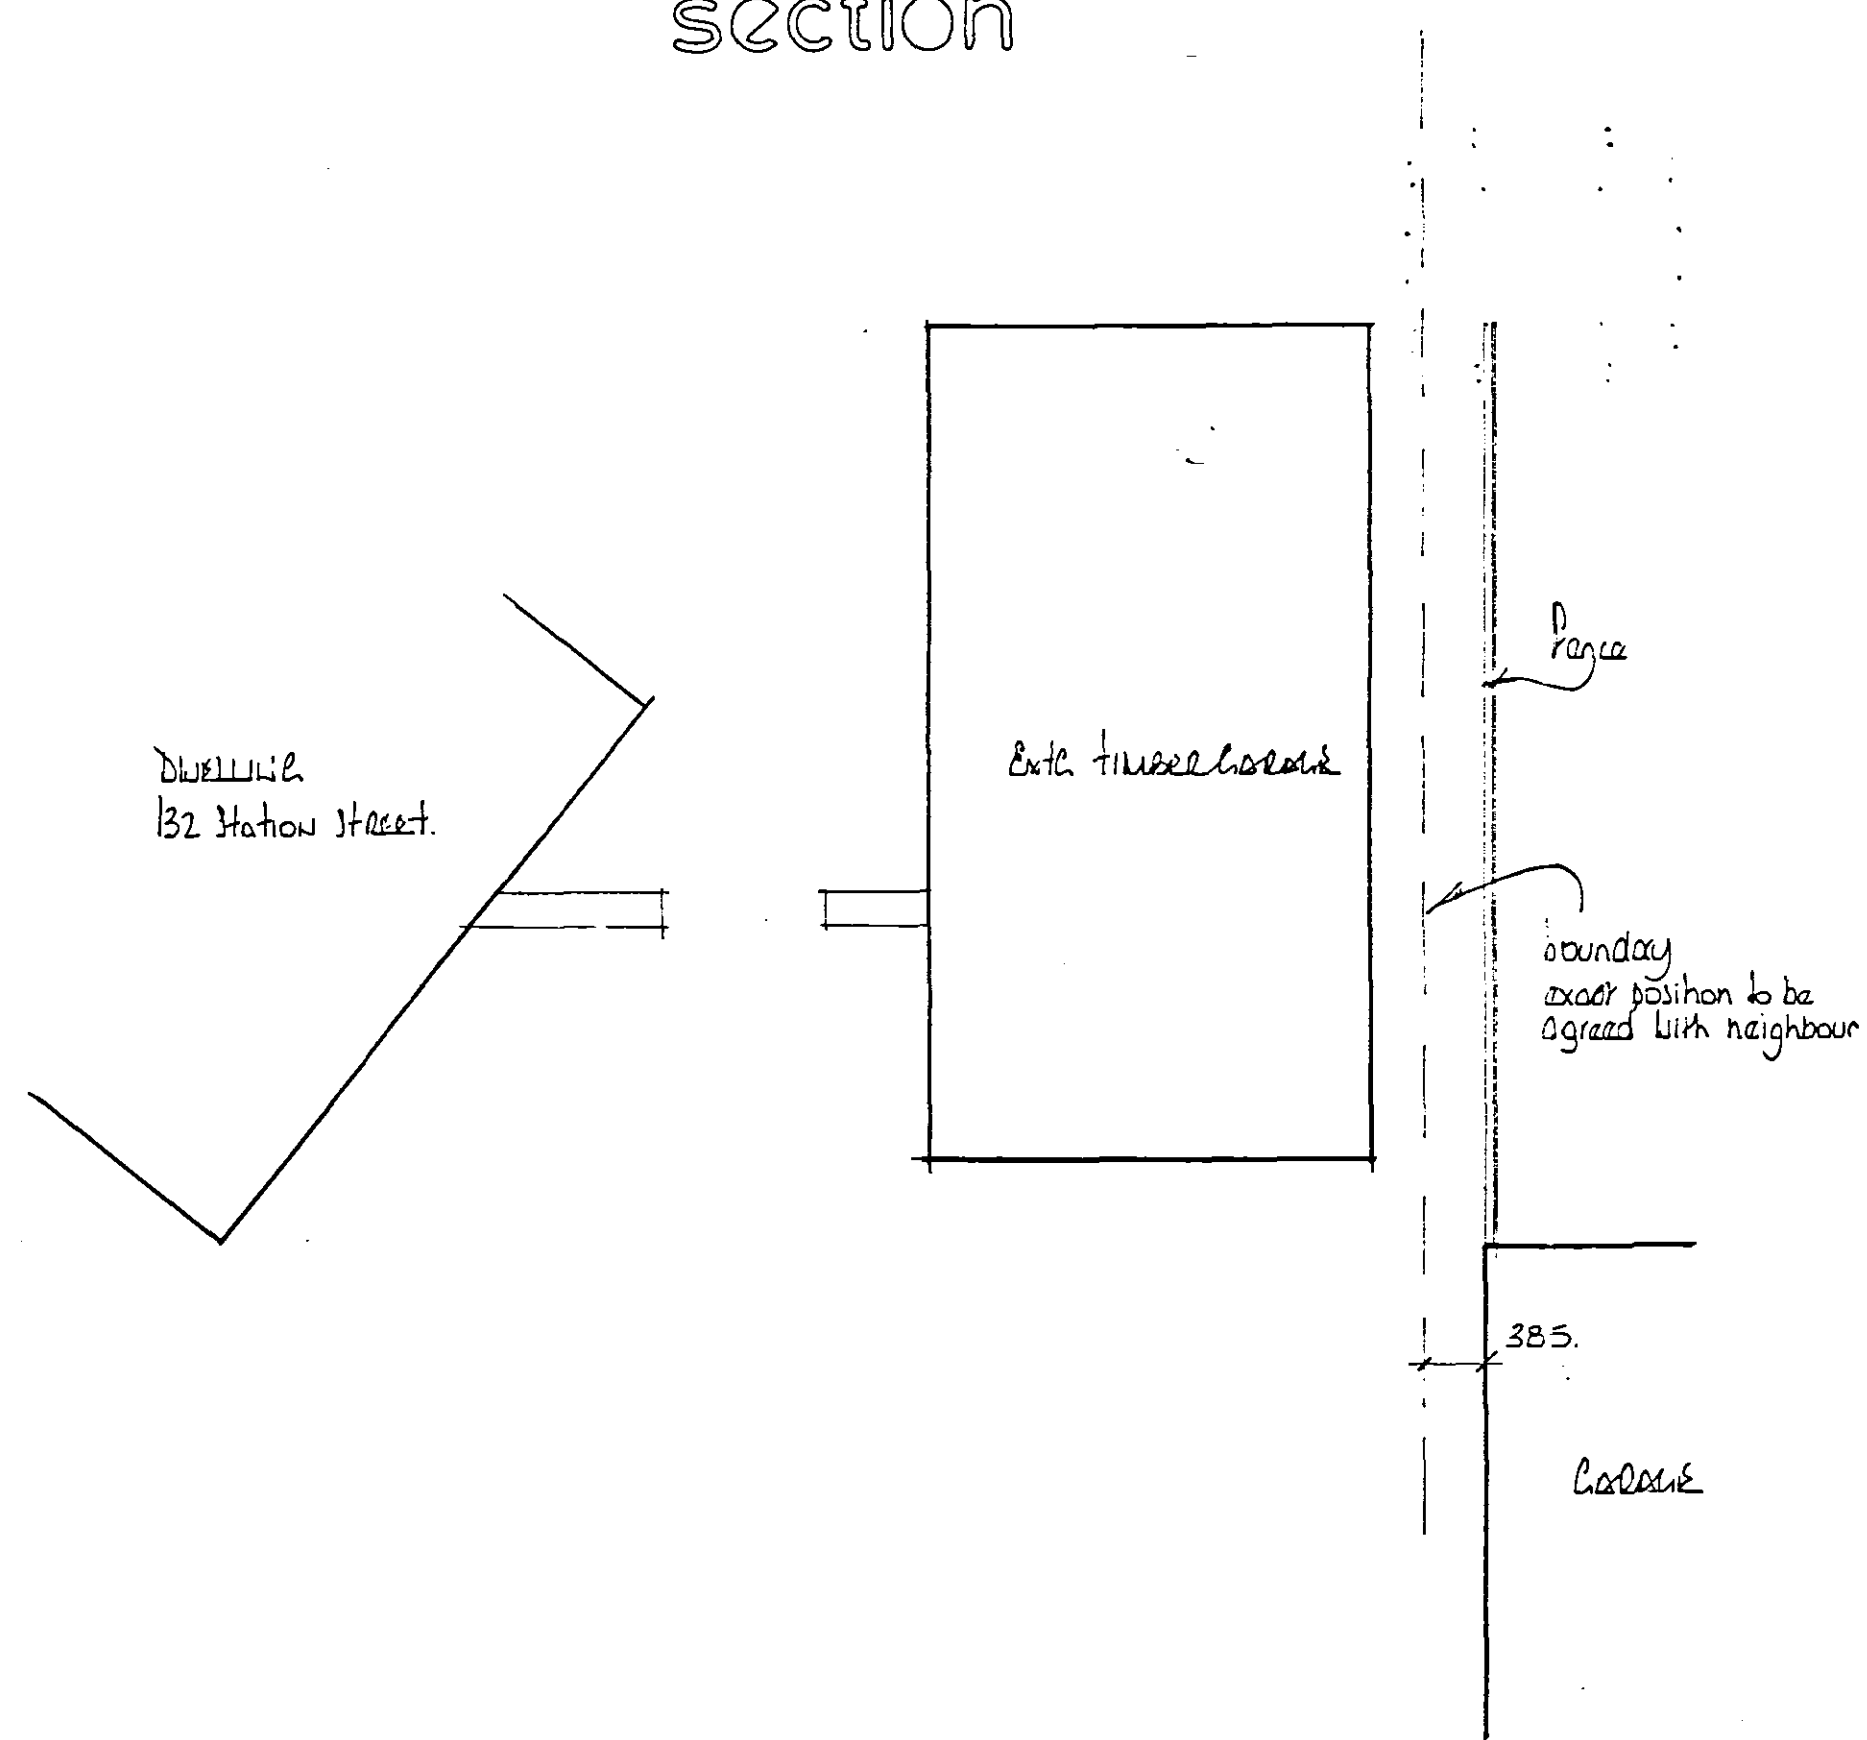

existing
ground floor plans

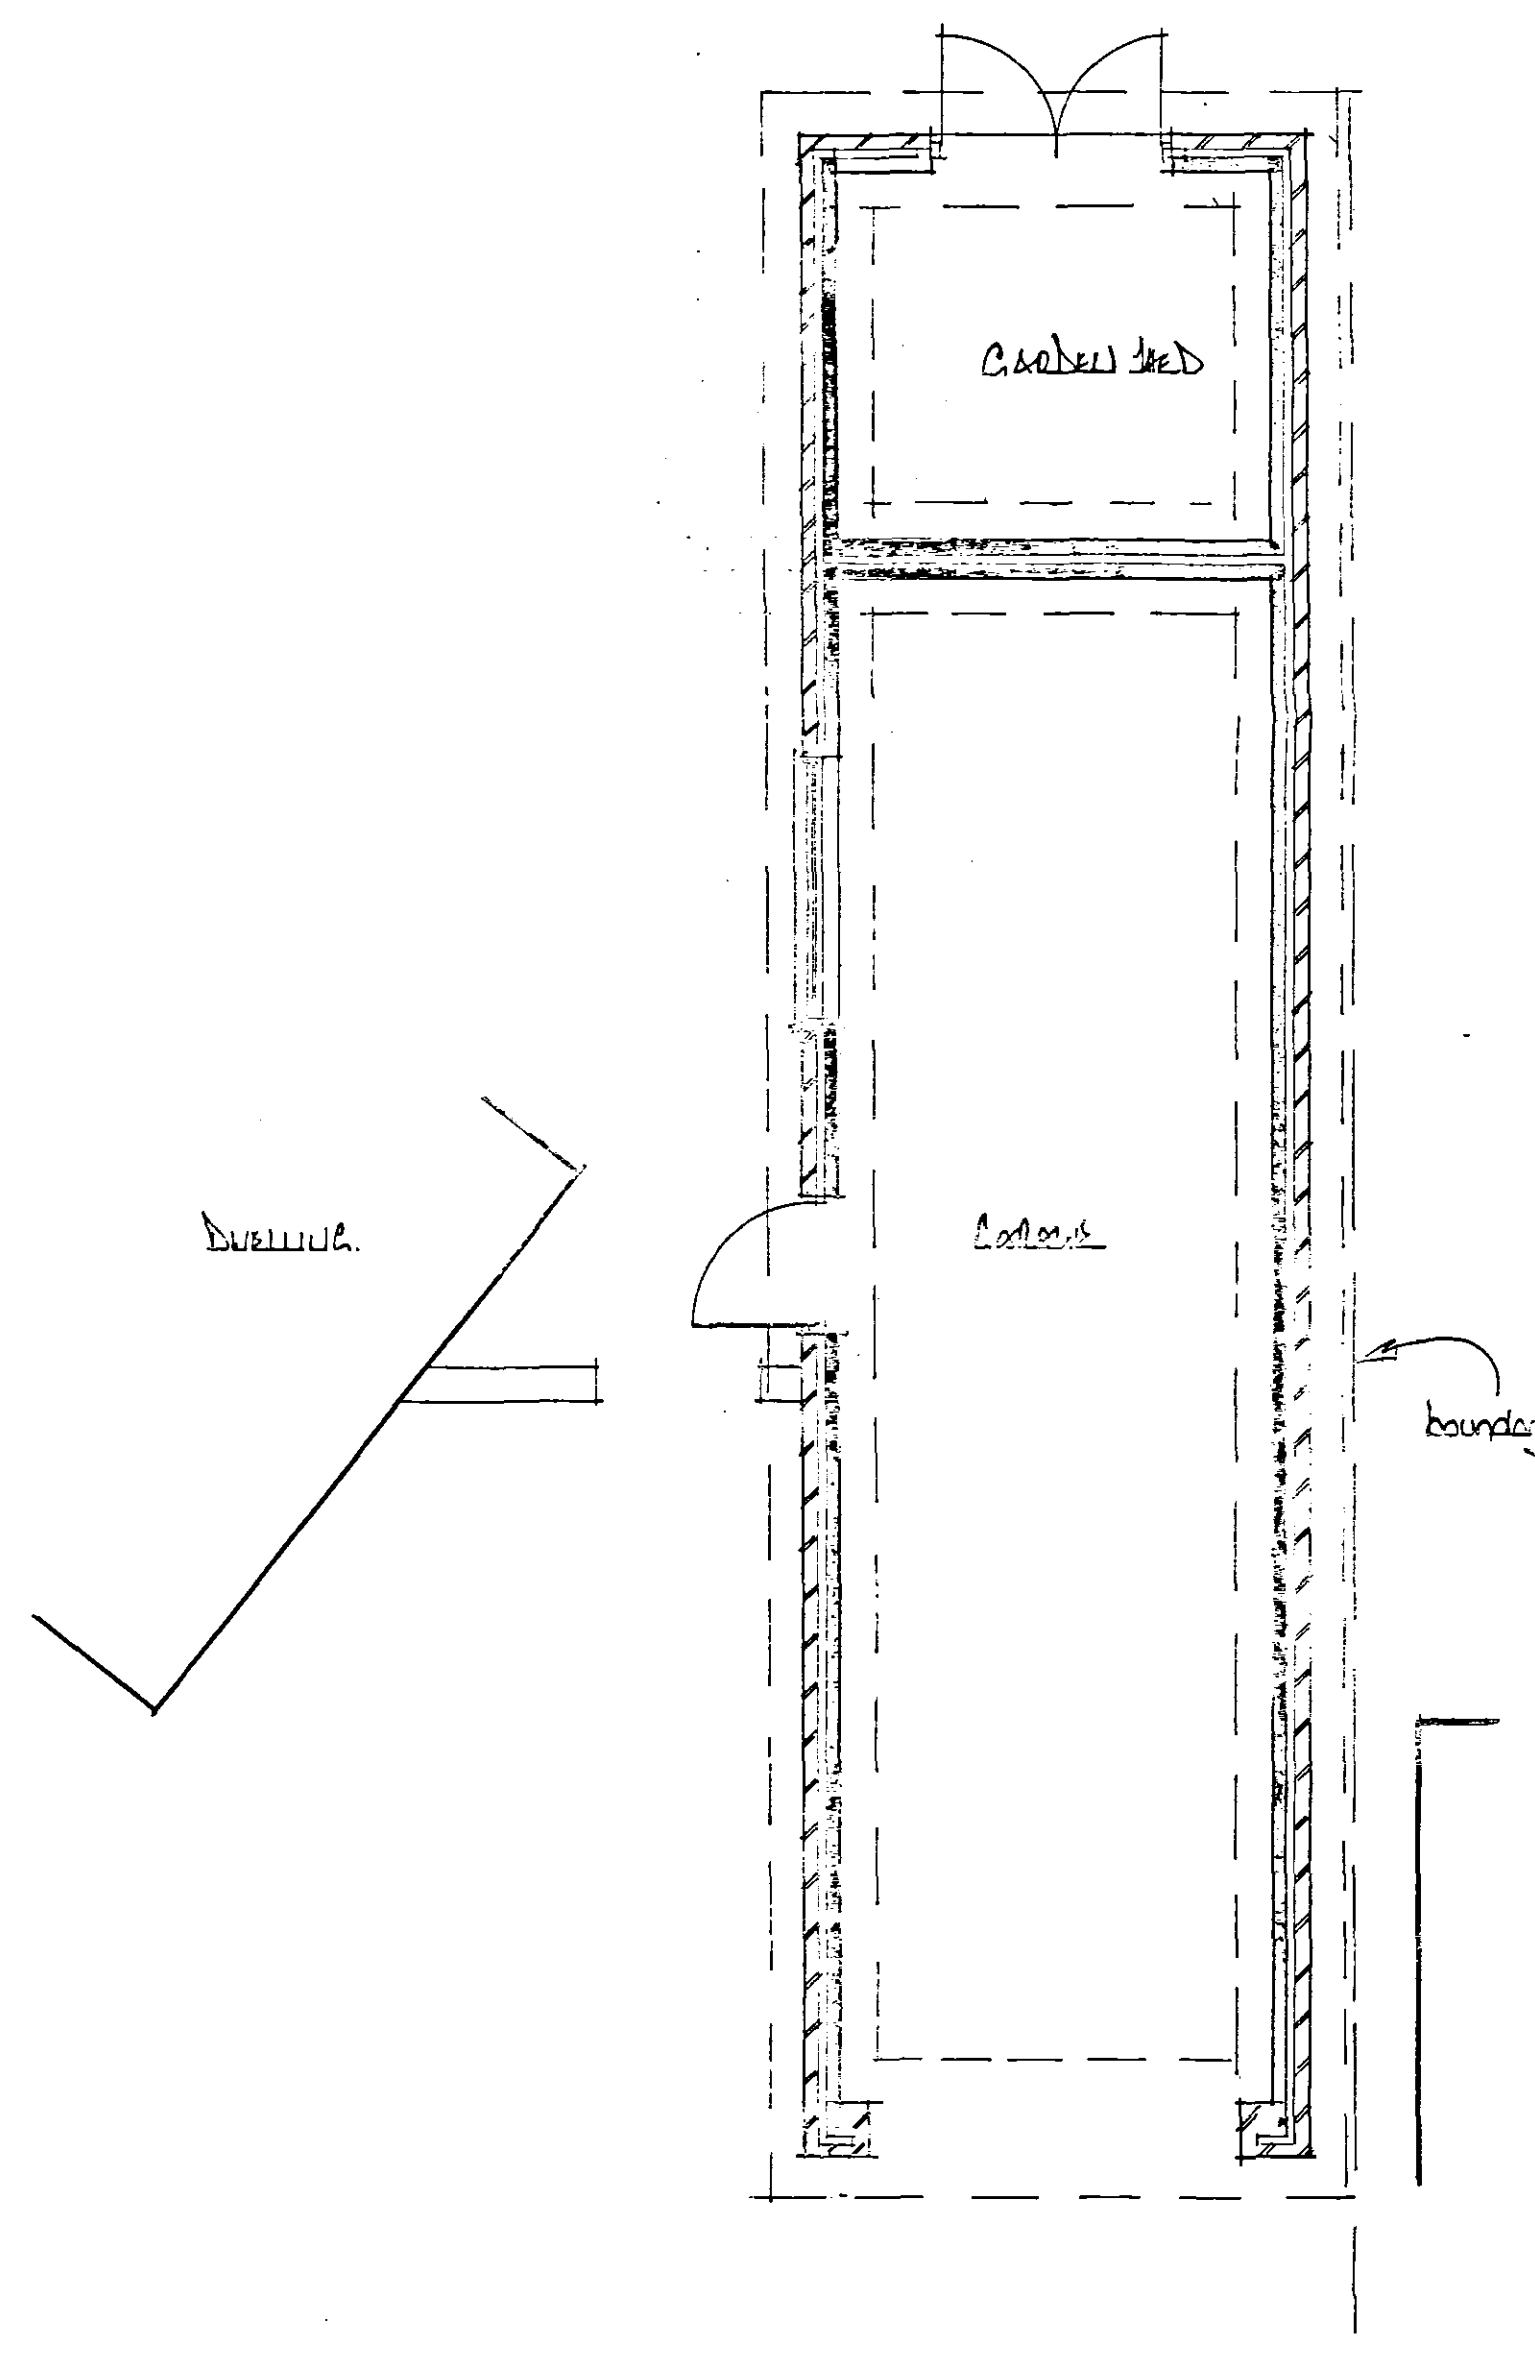

proposed

SKDC
Planning & Development
13 NOV 2007
Ref: 1269/07

Ref: A1

REV A - Nov 07.
Driveway extended :-
Levelled parking area removed.

**EAST MIDLANDS
DESIGN ASSOC.**

Architectural Consultants

Willow Lodge
Horseshoe Road
Spalding
Lincs
PE11 3JA

Tel/fax :- 01775 767968
E-mail :- willowlodge@zoom.co.uk
Mobile phone :- 07710 815044

Client
Mr P. & Mrs M. McLambie

Project
Proposed house extension &
carport at
132 Station Street
Spalding

Drawing
Plans, section & elevations

Scale
1:50, 1:100 & 1:250

Date
August 07

Drawn
AL

Dwg No.
07/10/01

Rev.
A