


s west


s east

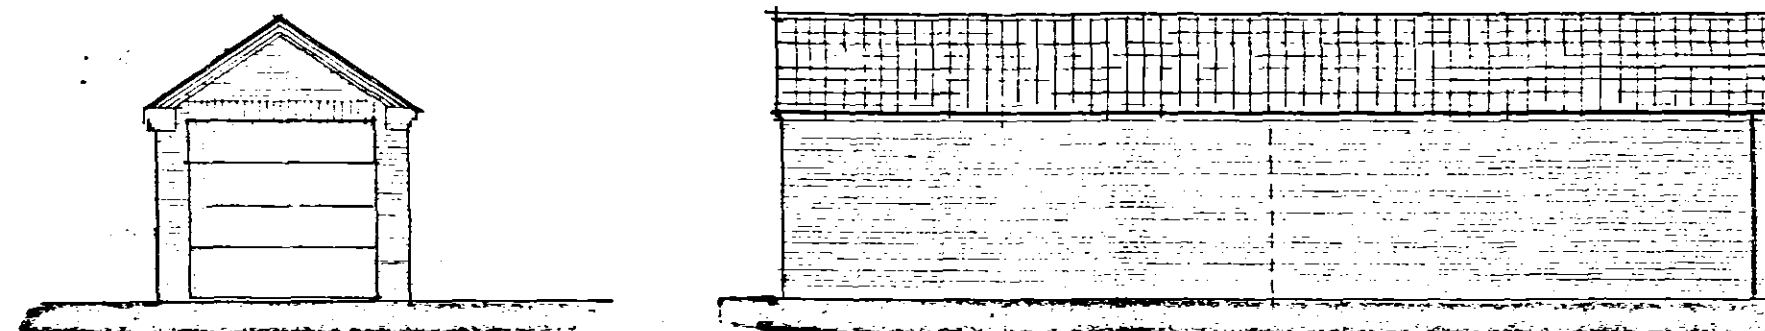


n east

n west


Clay pantile roof
Facing brick to match dwelling

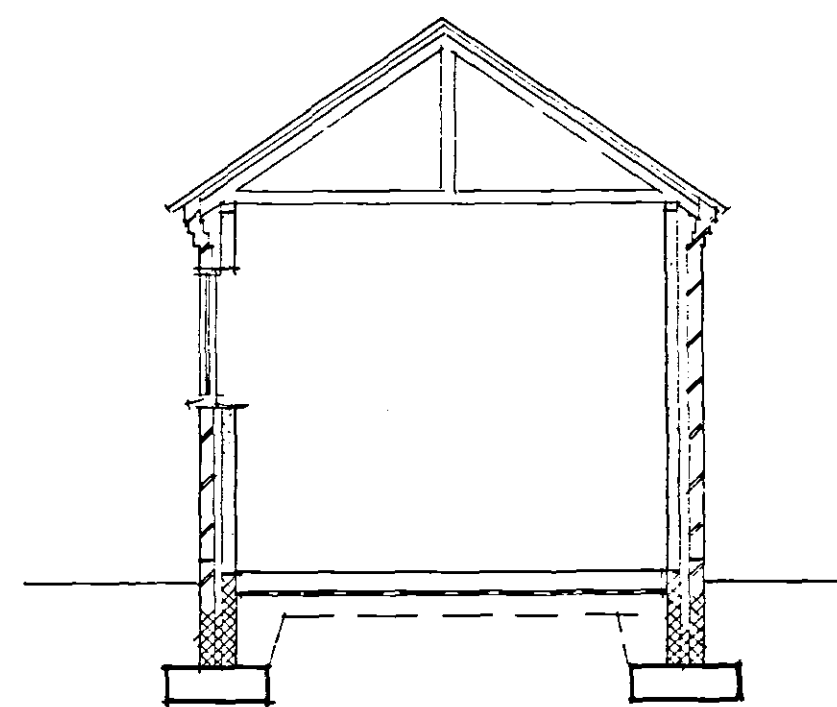


section

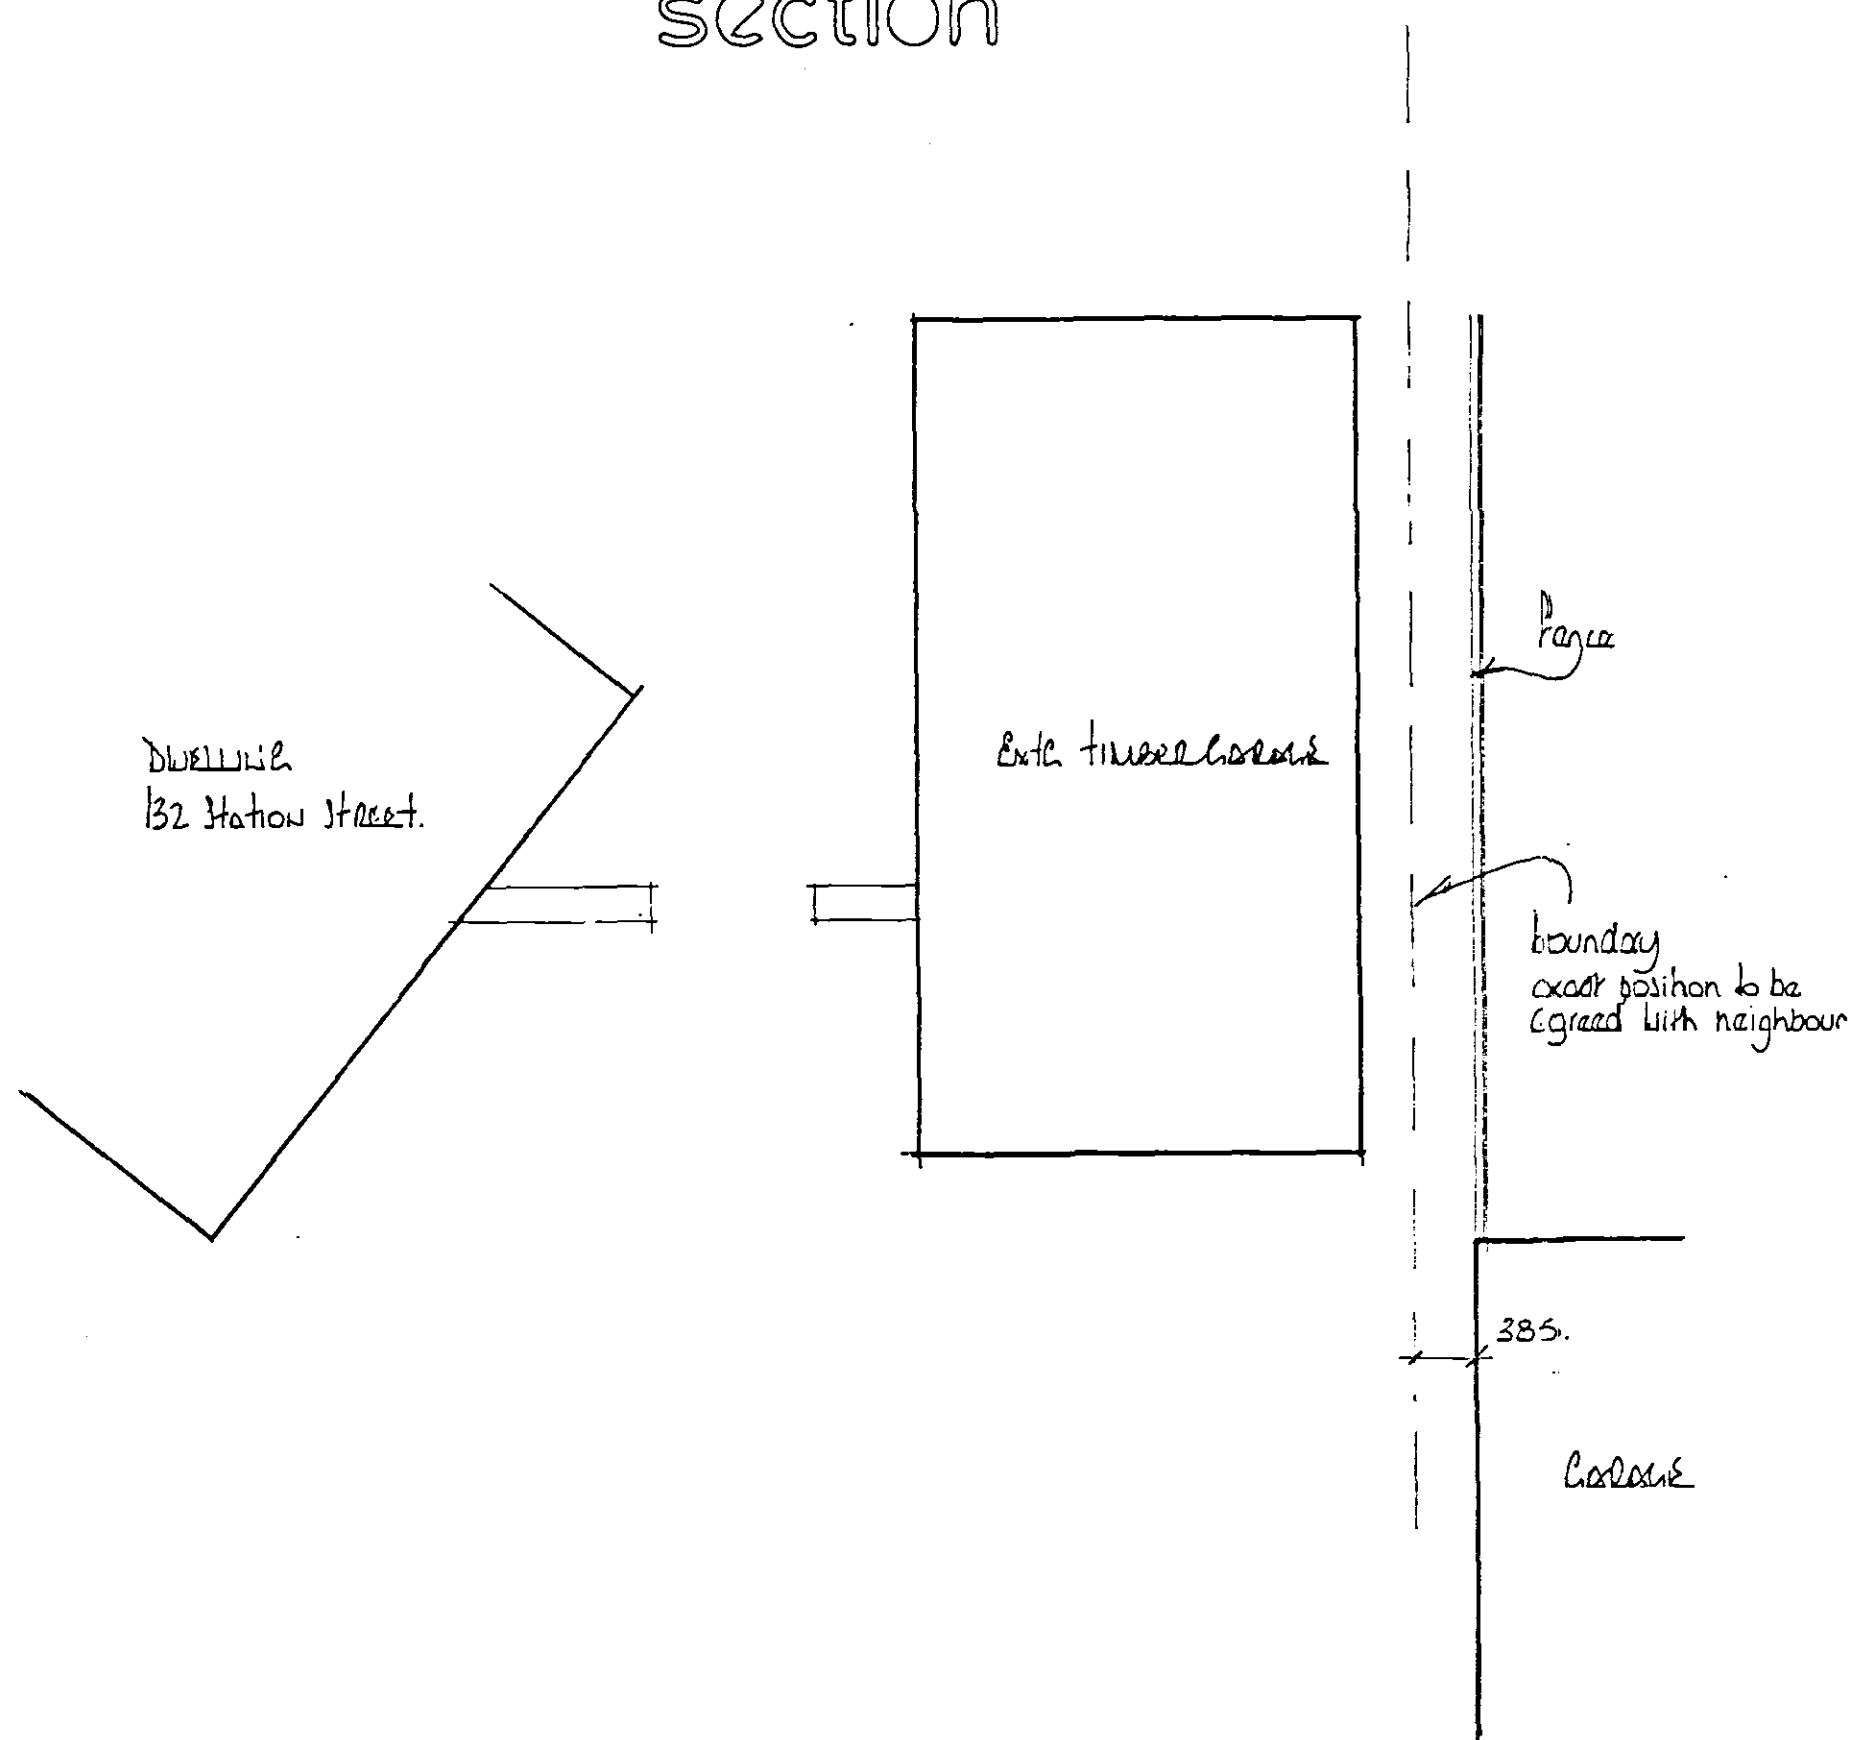



existing
ground floor plans

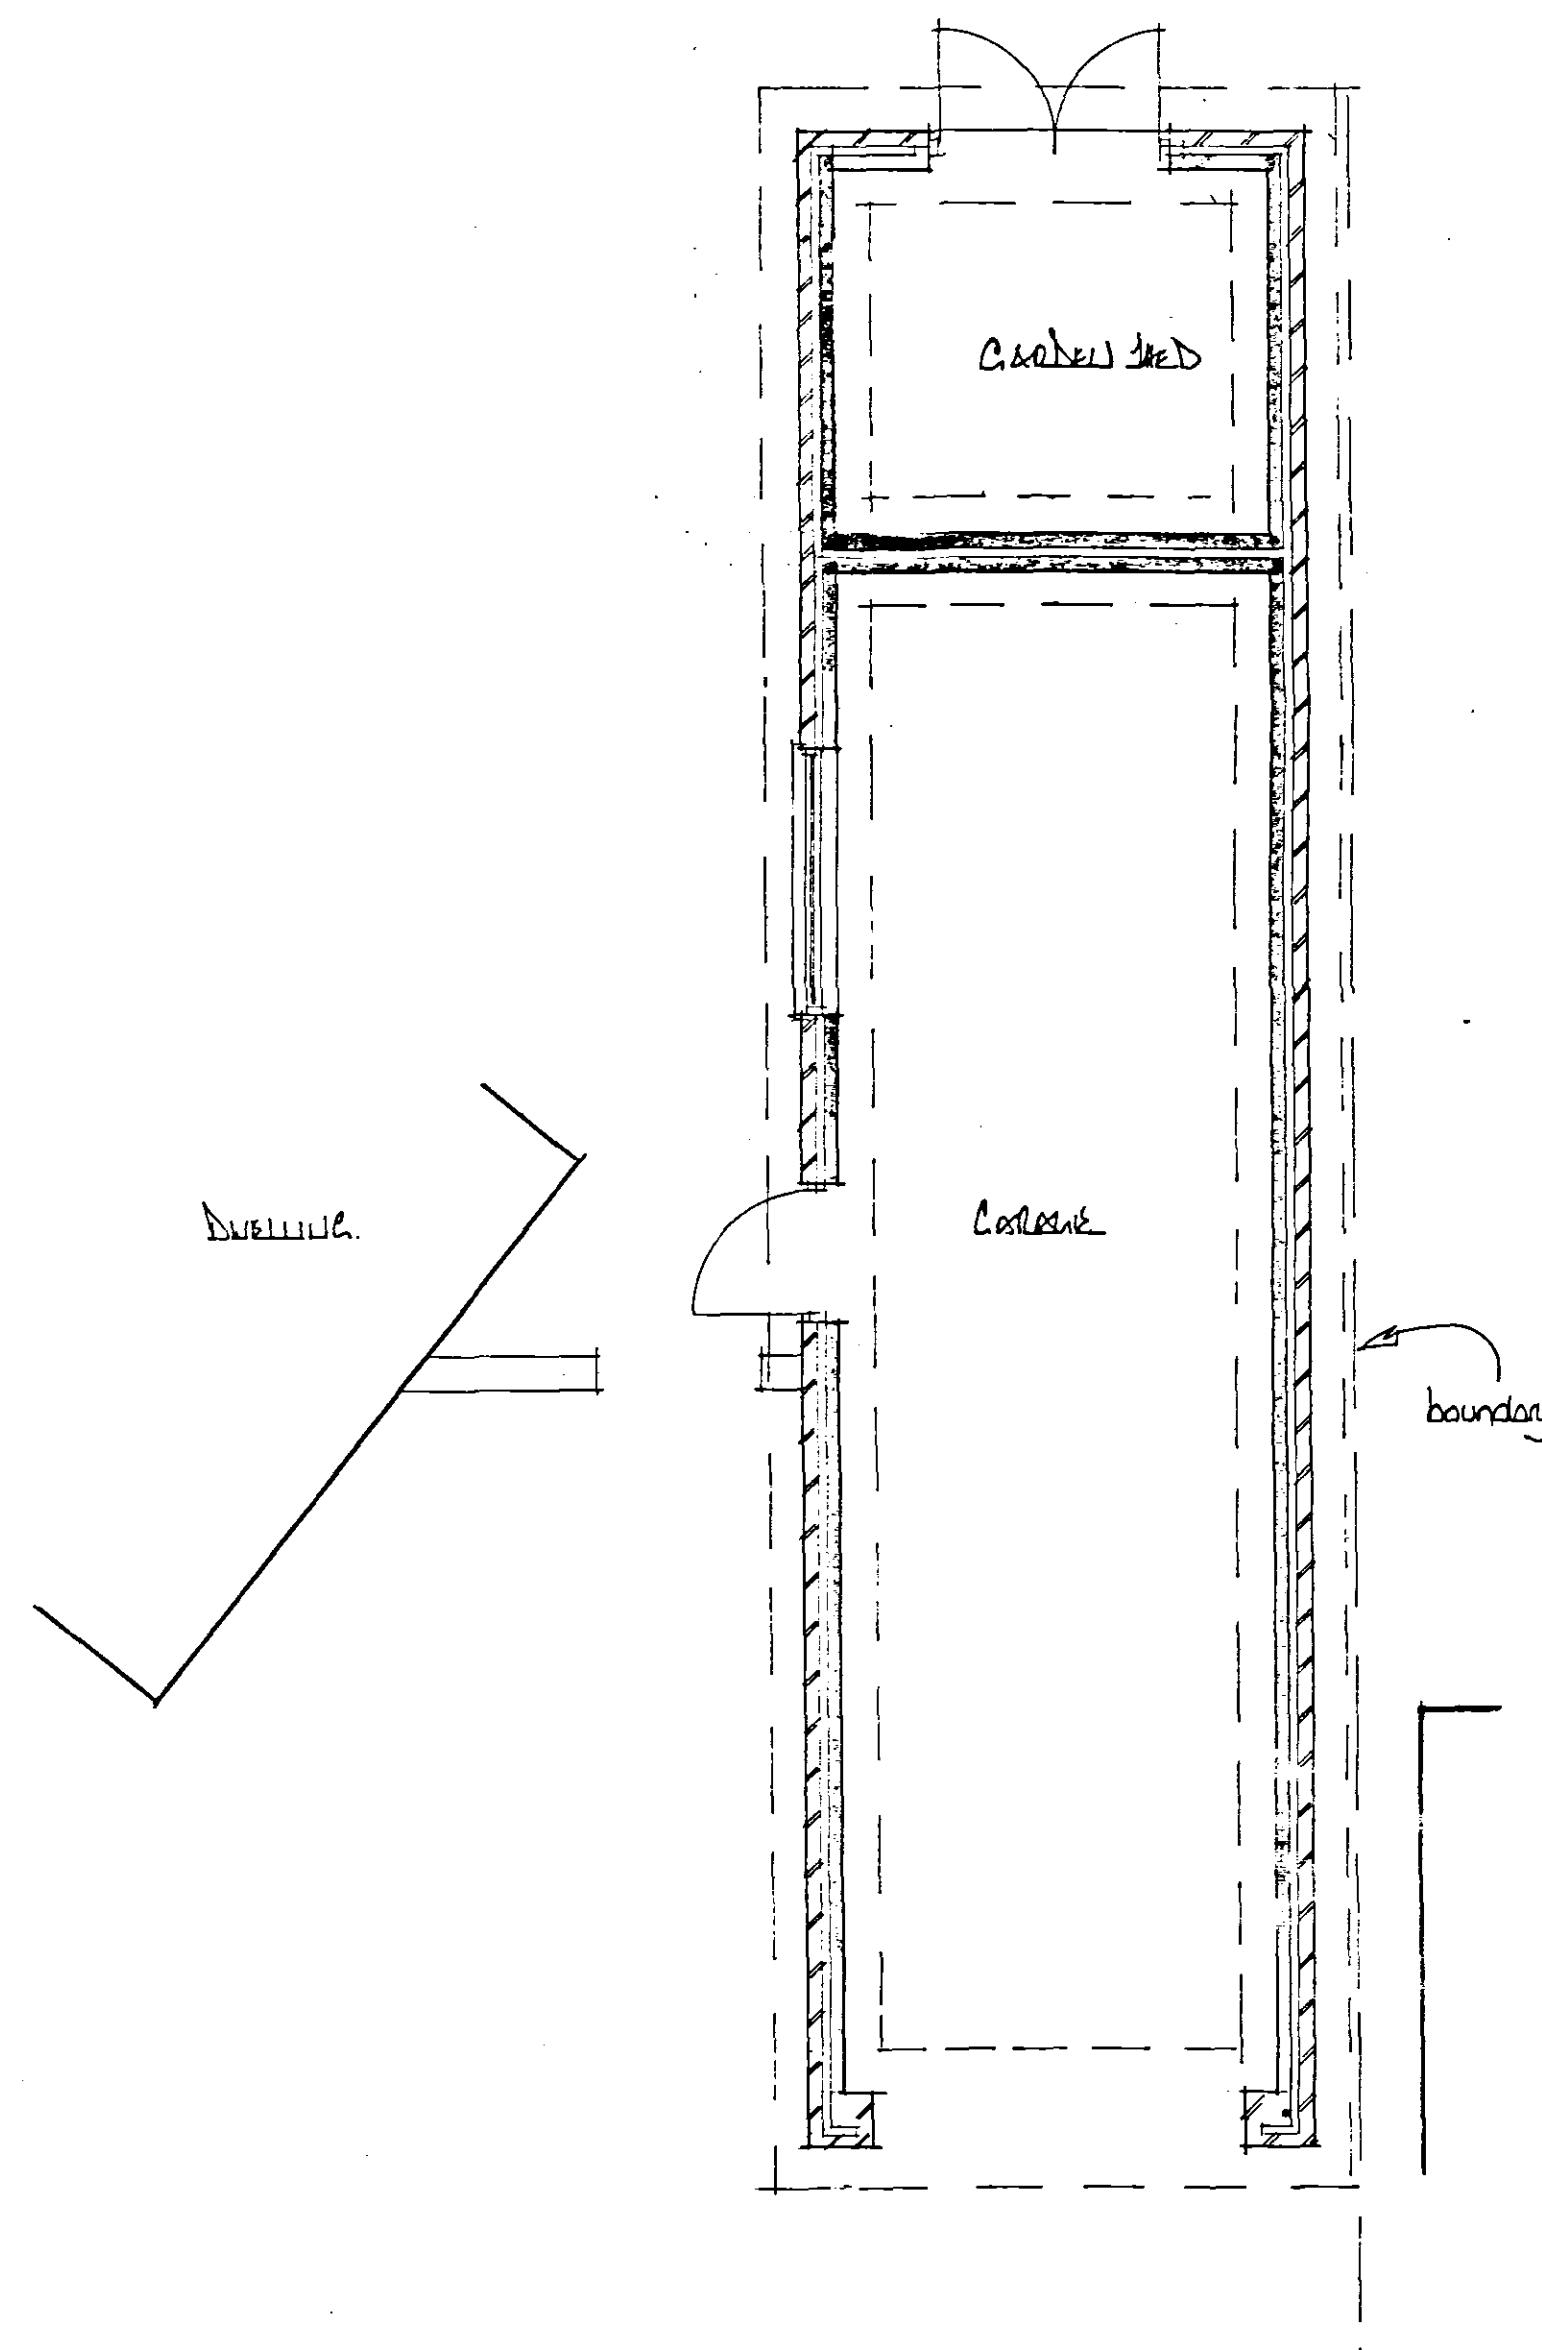

proposed

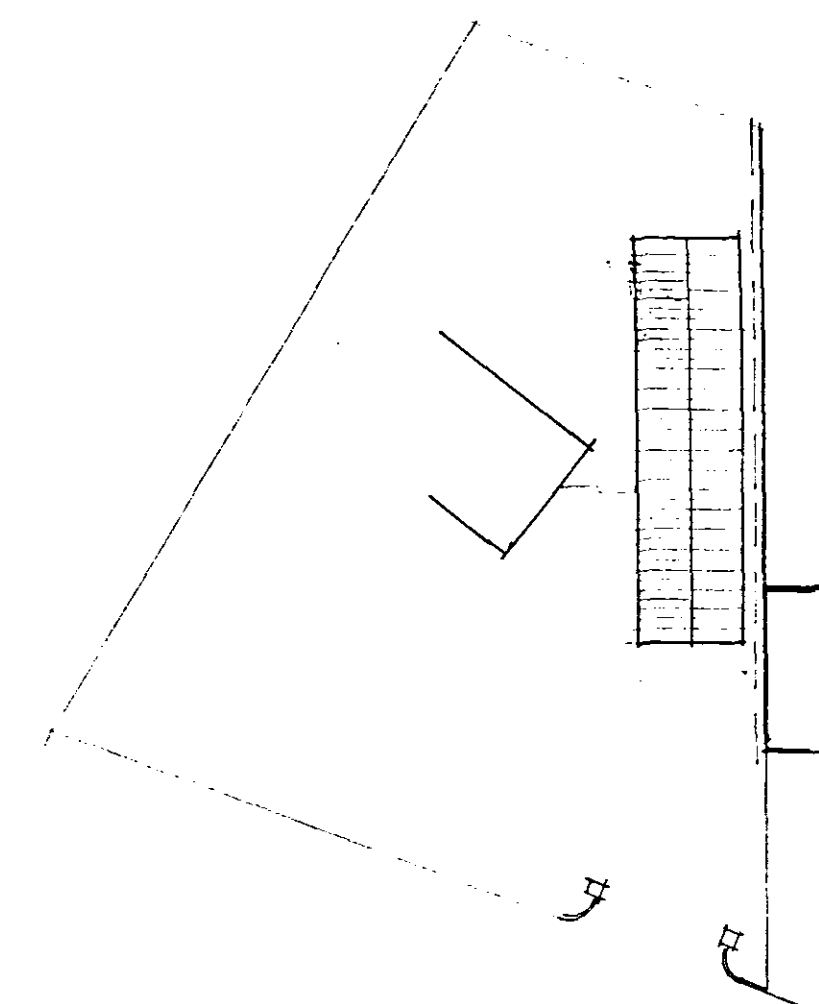

block plan

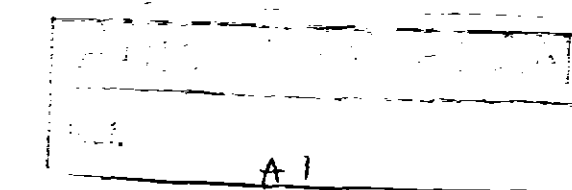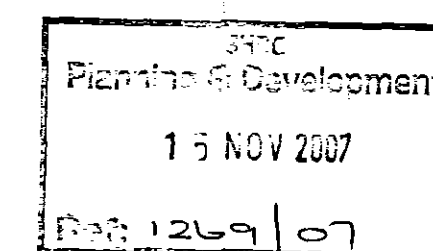

Rev A - Nov 07.
Drawing amended :-
located seating area removed.

**EAST MIDLANDS
DESIGN ASSOC.**

Architectural Consultants

Willow Lodge
Horsehoe Road
Spalding
Lincs
PE11 3JA

Tel/fax :- 01775 767968
E-mail :- willowlodge@zoom.co.uk
Mobile phone :- 07710 815044

Client
Mr P. & Mrs M. McLaughlin

Project
Plot 1000, House, 132 Station Street
132 Station Street
Spalding

Drawing
Plan, Section & Elevations

Scale
1:50, 1:100 & 1:250

Date
08/10/07

Dwg No. Rev.

07/10/01 A