



WEST ELEVATION

EAST ELEVATION

SOUTH ELEVATION



NORTH ELEVATION

SOUTH ELEVATION showing proposed 1800mm high boundary wall to the rear

Plot 1

EXISTING ELEVATIONS


REVISIONS:-



WEST ELEVATION

EAST ELEVATION

SOUTH ELEVATION

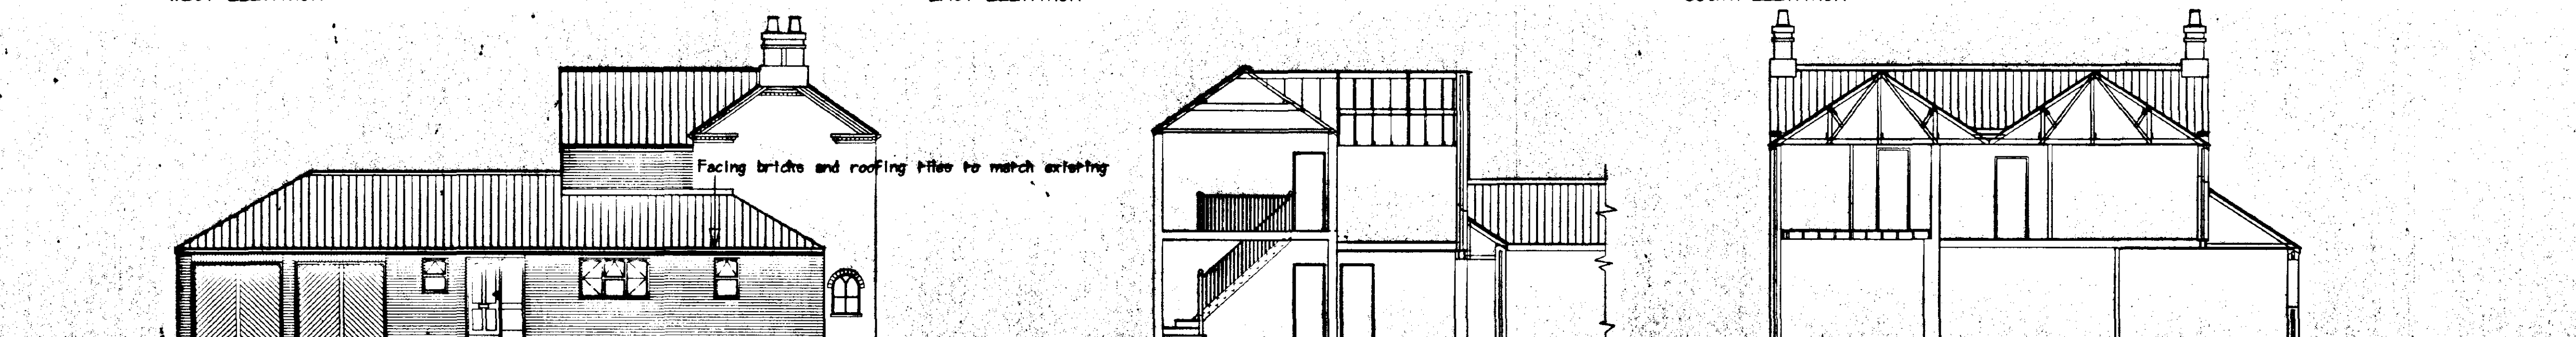

NORTH ELEVATION

X - X

Y - Y


PROPOSED ELEVATIONS

SECTIONS

SOUTH HOLLAND DC
HOUSING & PLANNING
08 DEC 1997
Ref: 1282/97

DETERMINED
PLAN

M. PARKER
& SONS LIMITED

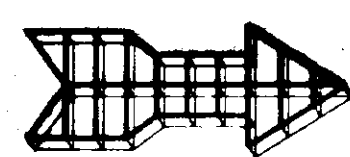

BUILDERS & CONTRACTORS

ST. JOHNS RD SPALDING
FAX 01775 762171

LINCS PE11 1JX
TEL 01775 724777

E. SAUNDERS. R.I.B.A. COMPANY ARCHITECT

PROPOSED ALTERATIONS

32 MAIN STREET, SUBFLEET

EXISTING & PROPOSED
ELEVATIONS

SCALES 1/100

DRG. NO. DOB - 02 DATE Sept. 1997