

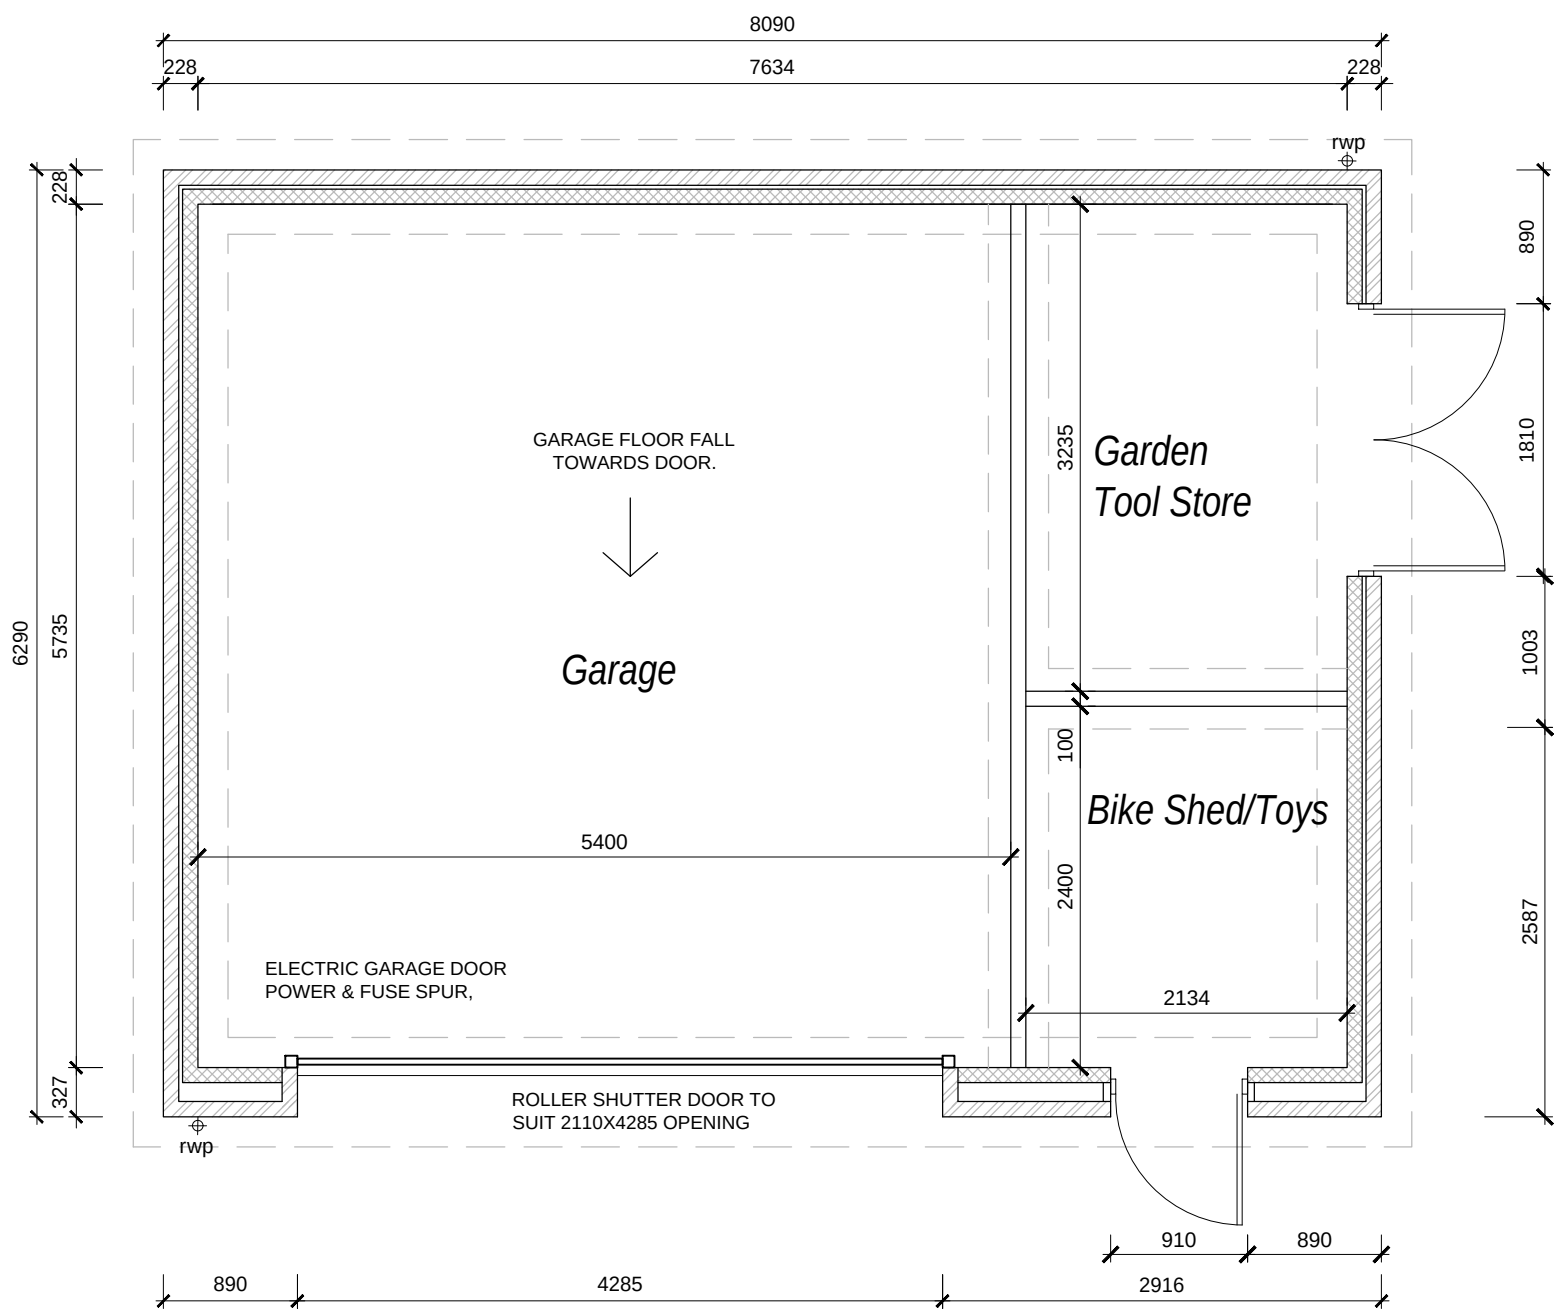


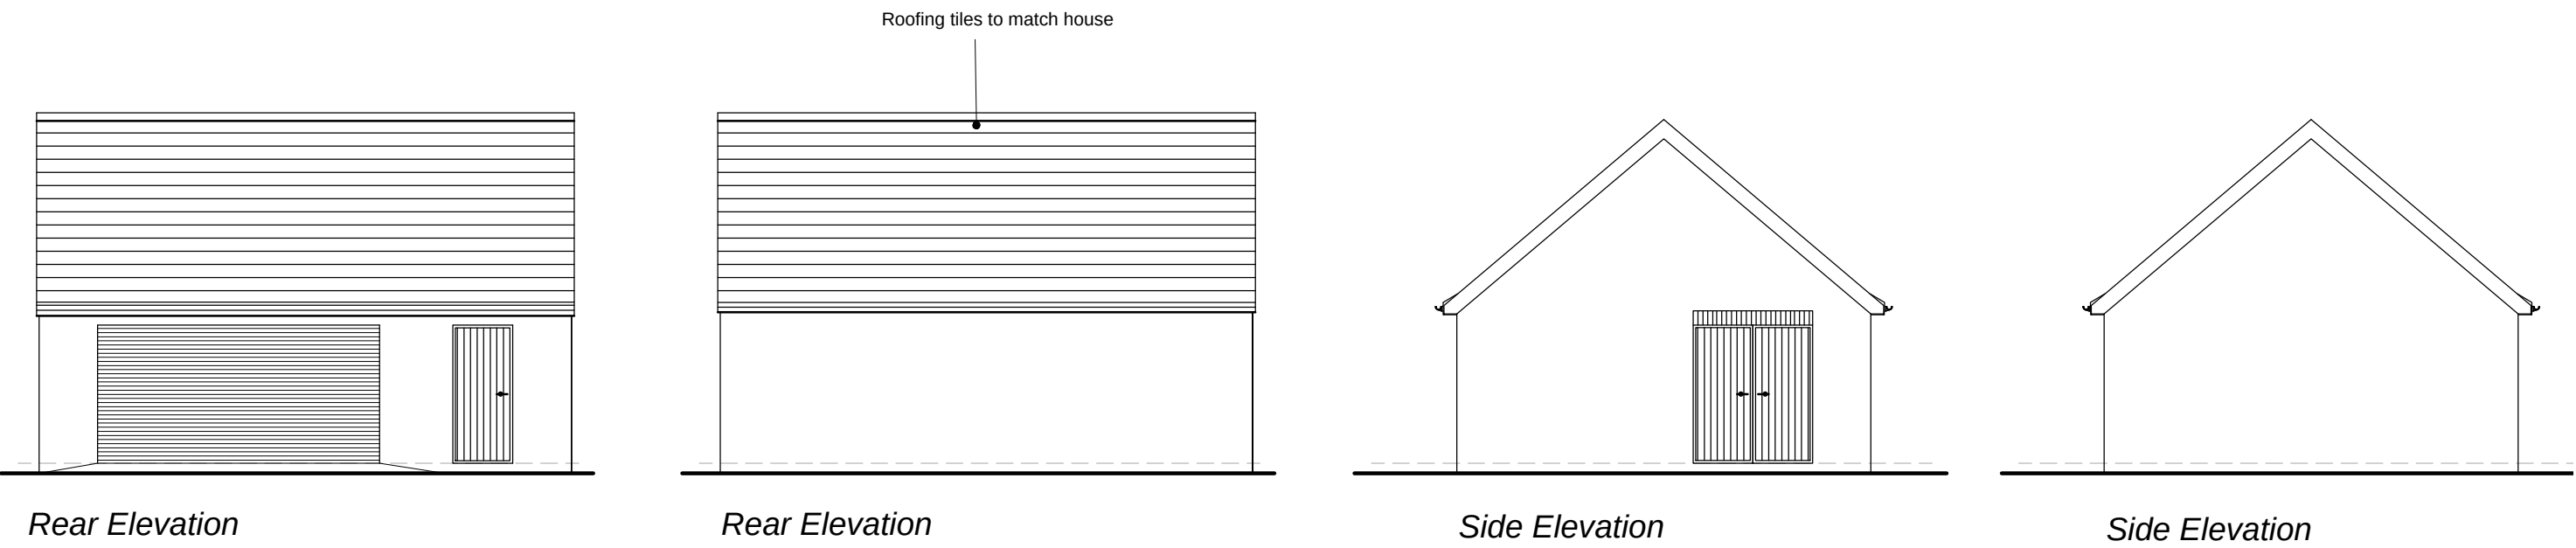

Floor Plan

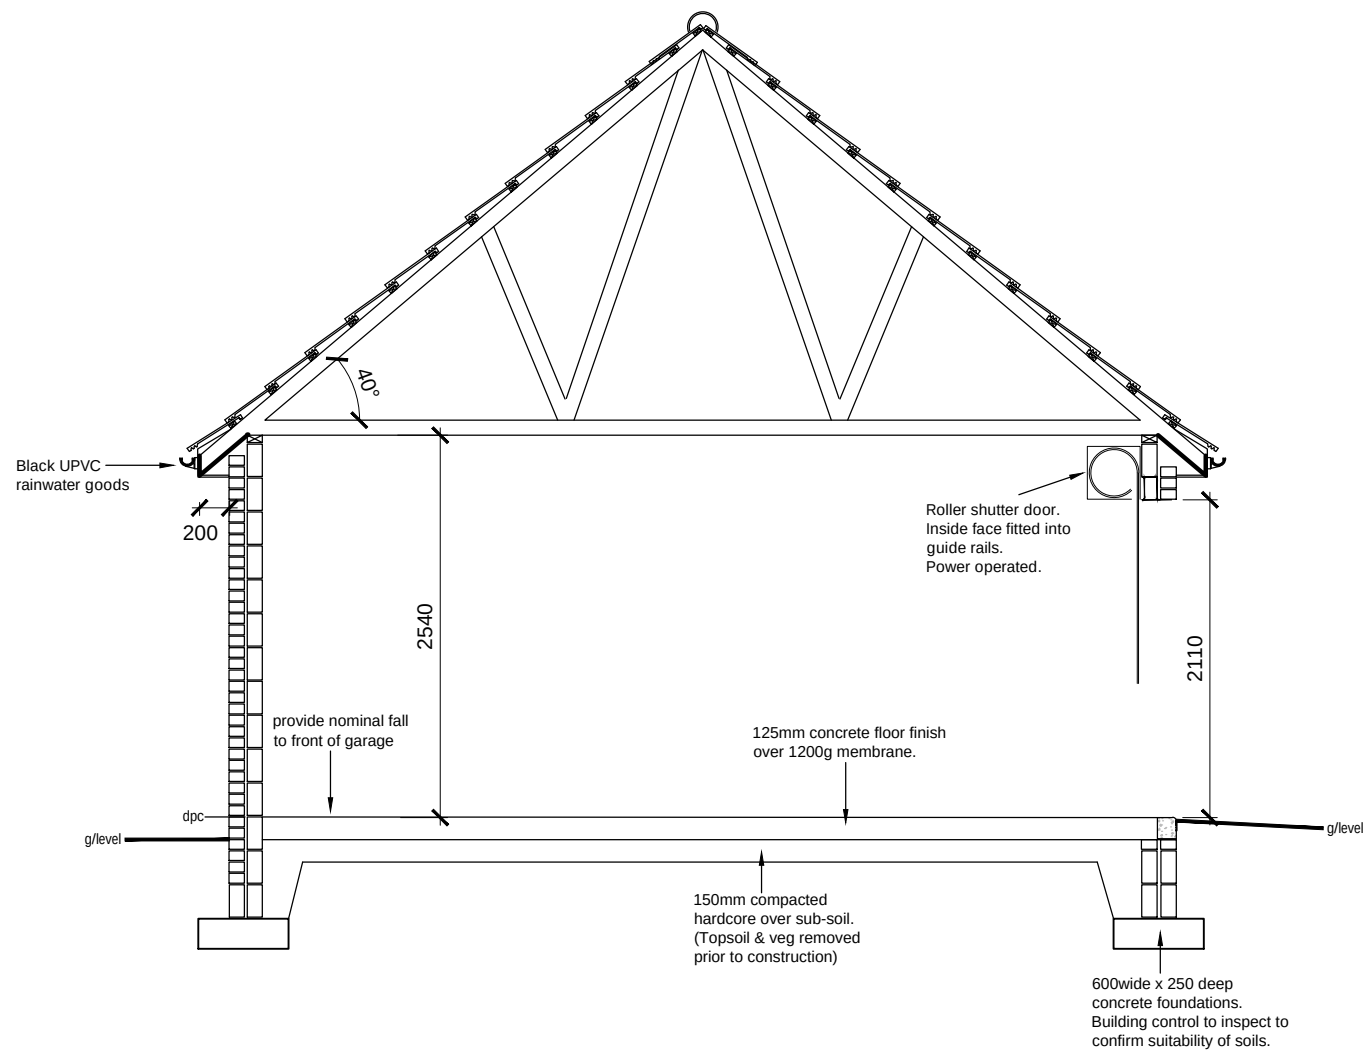

Garage Section

Rev.	Date
Client	Scale 1:50 & 1:100 @ A2
Project Proposed Dwelling Malla Willa Birds Drove Surfleet PE11 4BE	Date
Title Garage Drawing	Drawing No. P400
	Revision