



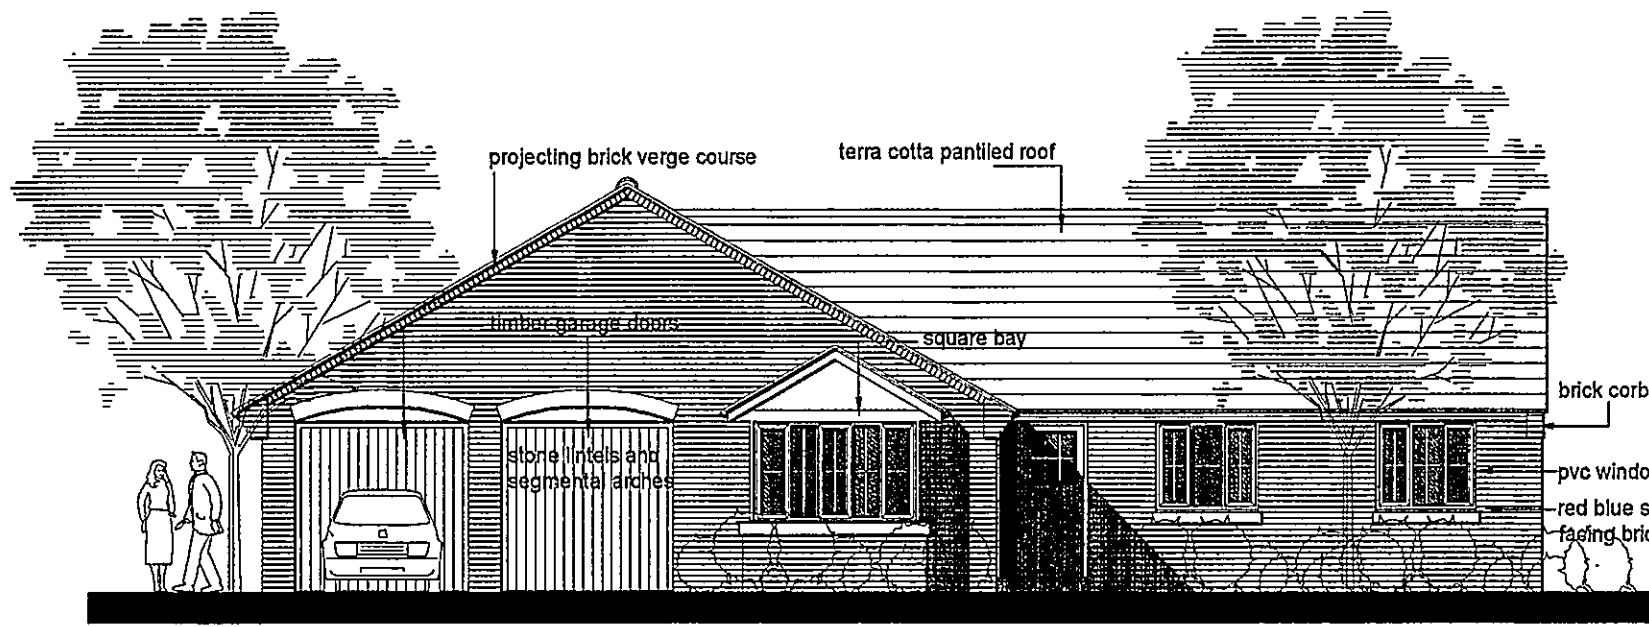


FRONT ELEVATION (north)

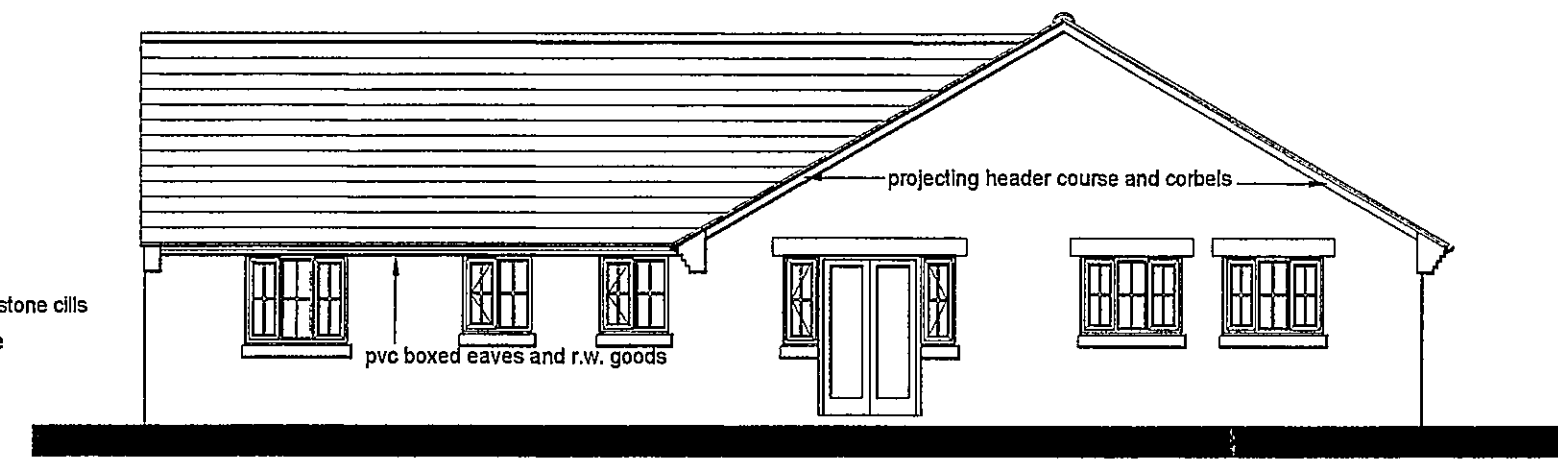


REAR ELEVATION (south)




SIDE ELEVATION (east)

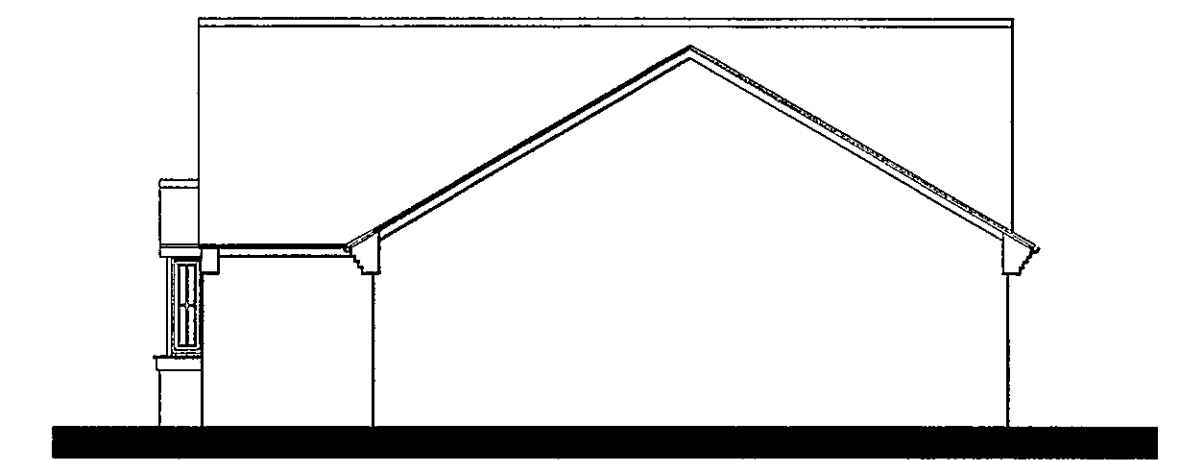

SIDE ELEVATION (west)

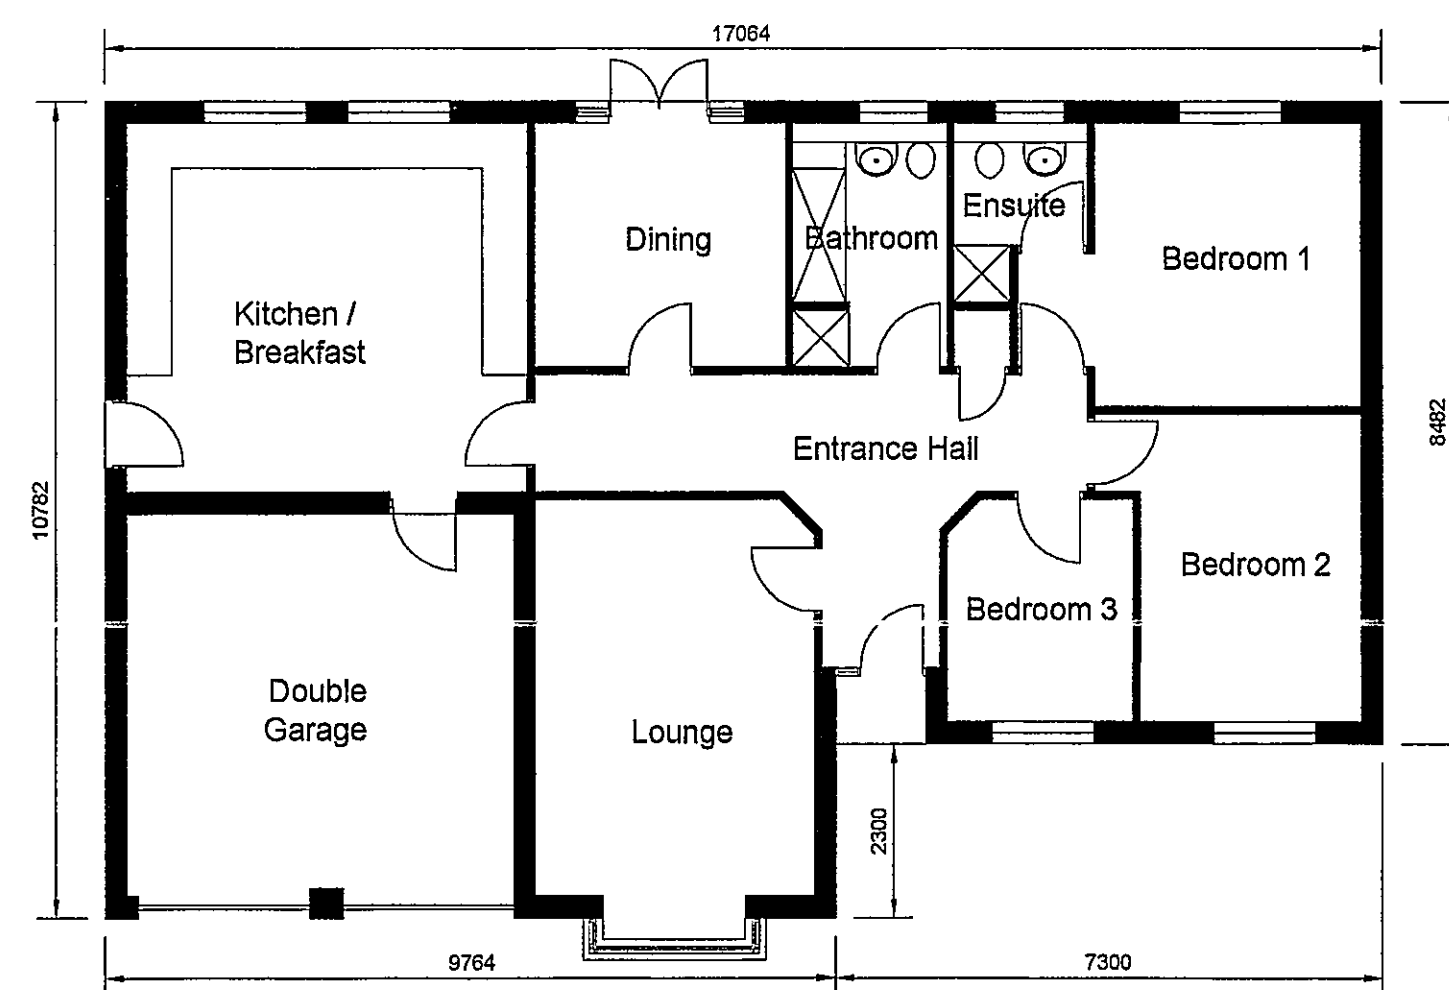

GROUND FLOOR PLAN

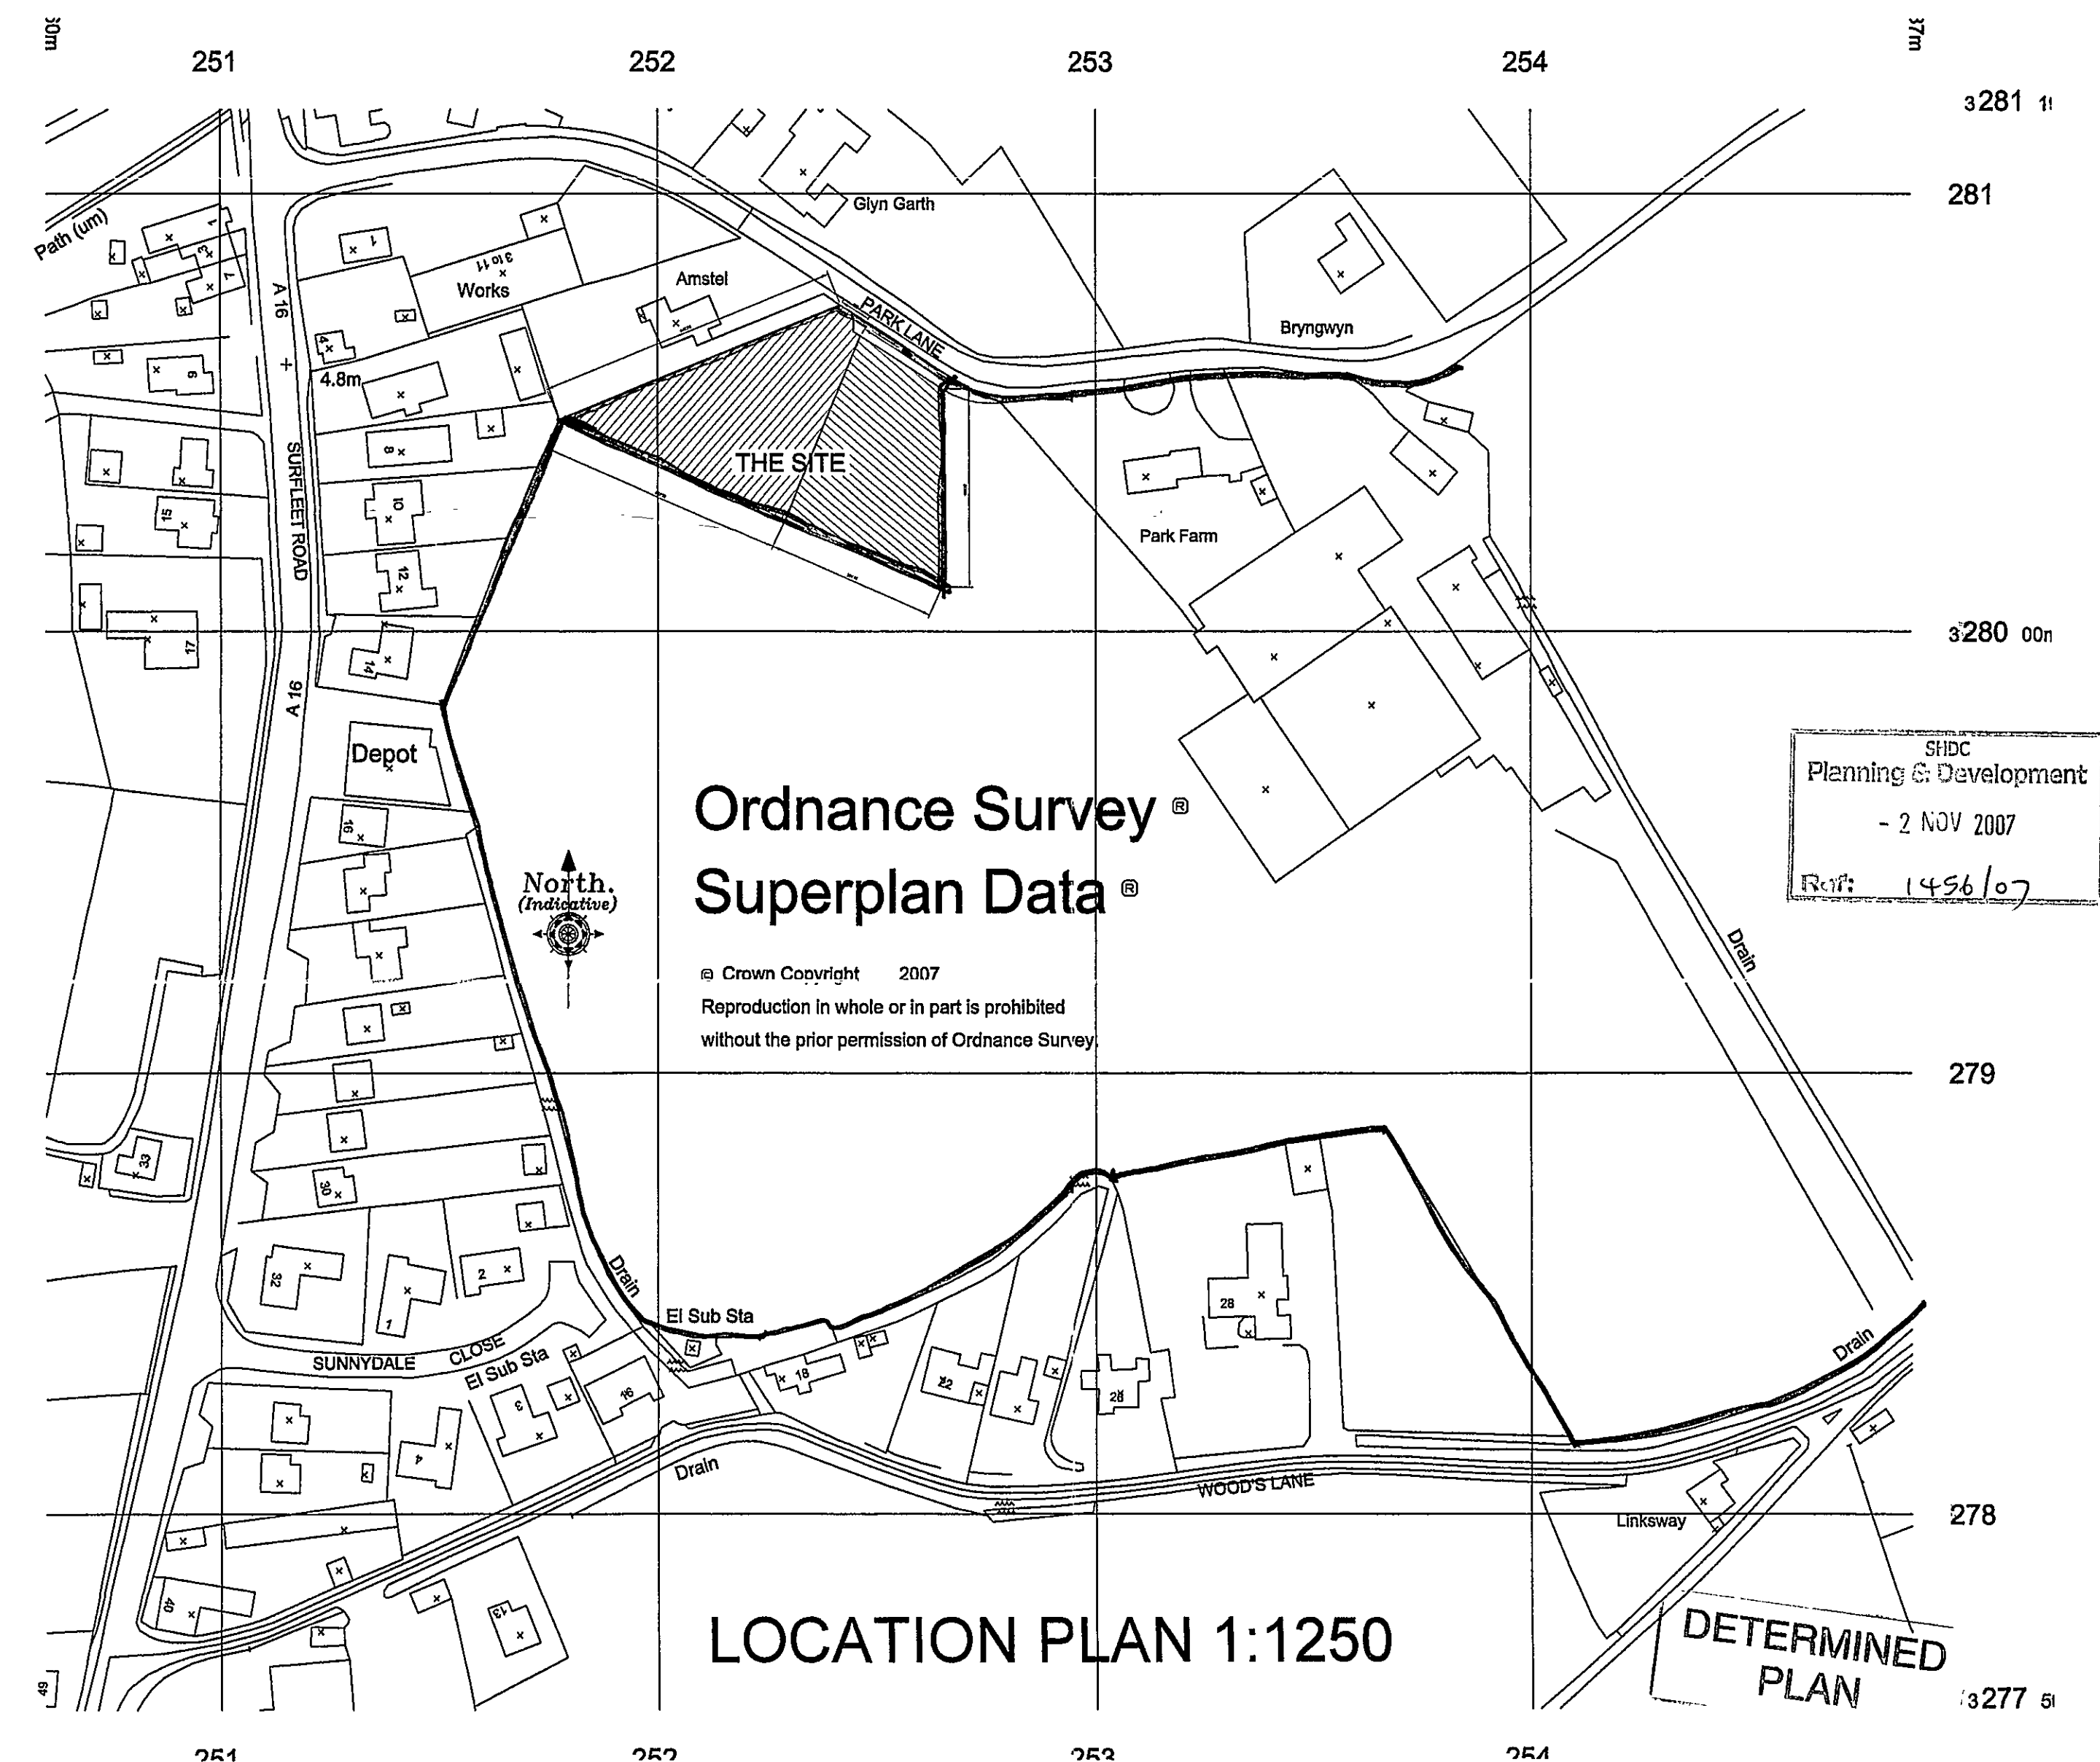

LOCATION PLAN 1:1250

Title: PROPOSED.BUILDING.PLOTS.AT.PARK.LANE.SURFLEET FOR.P.A.PROPERTY.CONSULTANTS.LTD	
Drawing Number: 07/198/PA/006	Rev:

Drawing: PLANNING.APPLICATION.DRAWING BUNGALOW.AND.LOCATION.PLAN
Do not measure from this drawing. All discrepancies should be reported to the architects. This drawing should be read in conjunction with the specification and standard details. All Intellectual property rights are the copy right of Trevor A Clay RIBA, Ltd ©

Revision:			
Scales: 1:100..1:1250	Sheet Size: A1	Date: 07.10.07	Drawn: TAC

14 Old Fendike Road
 Weston Hills
 SPALDING
 Lincolnshire PE12 6DD
 Tel/Fax 01406 380027
 Mobile 07778 597975
TREVOR A CLAY RIBA LTD
 CHARTERED ARCHITECTS