



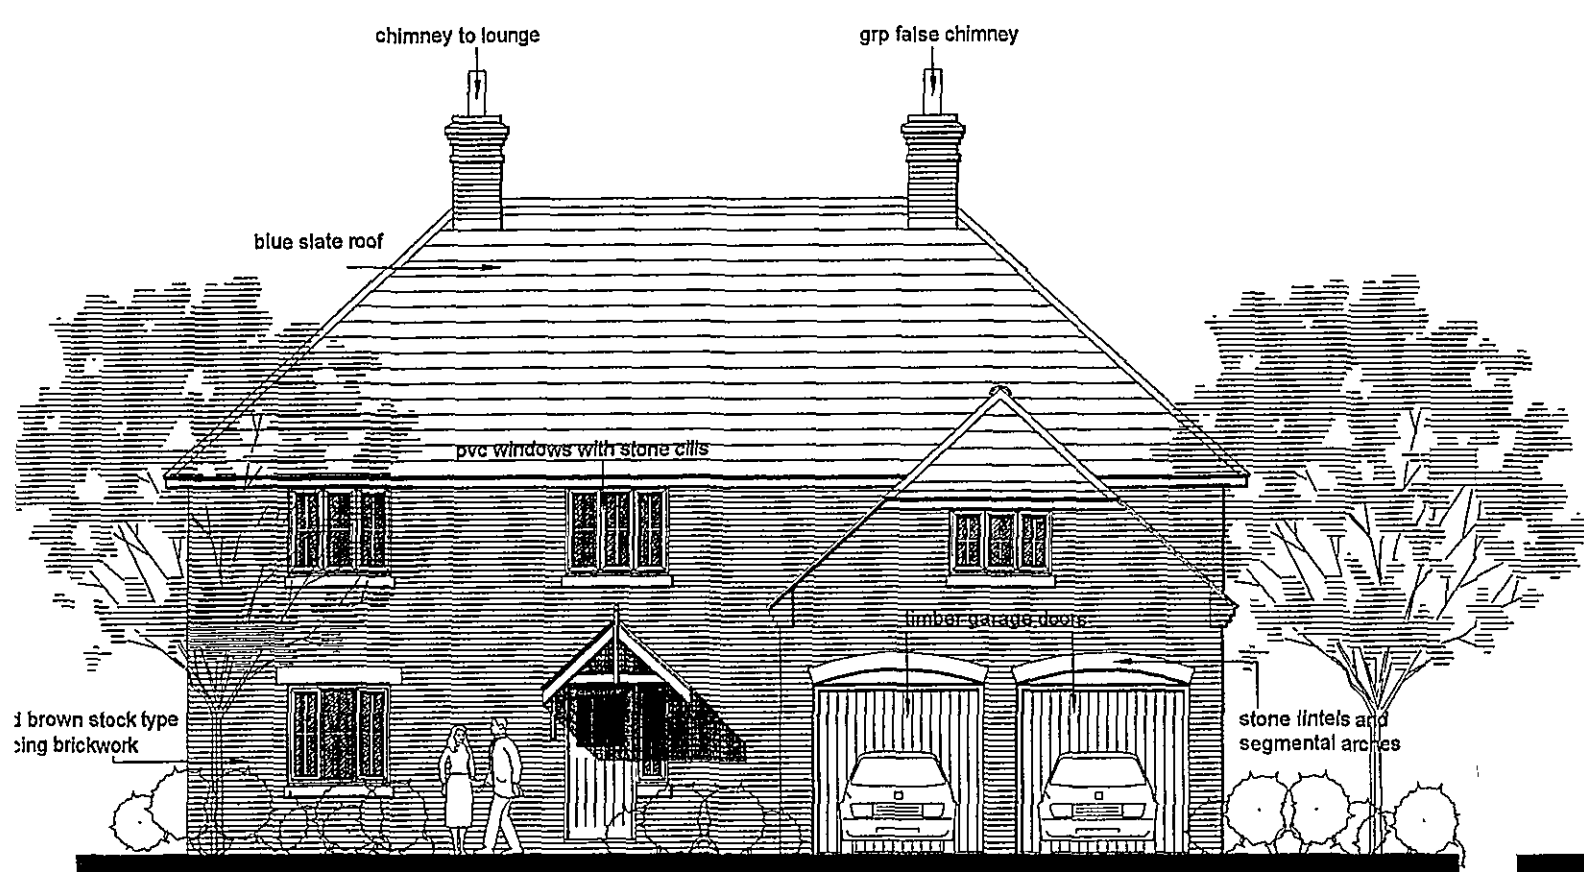


FRONT ELEVATION (north)

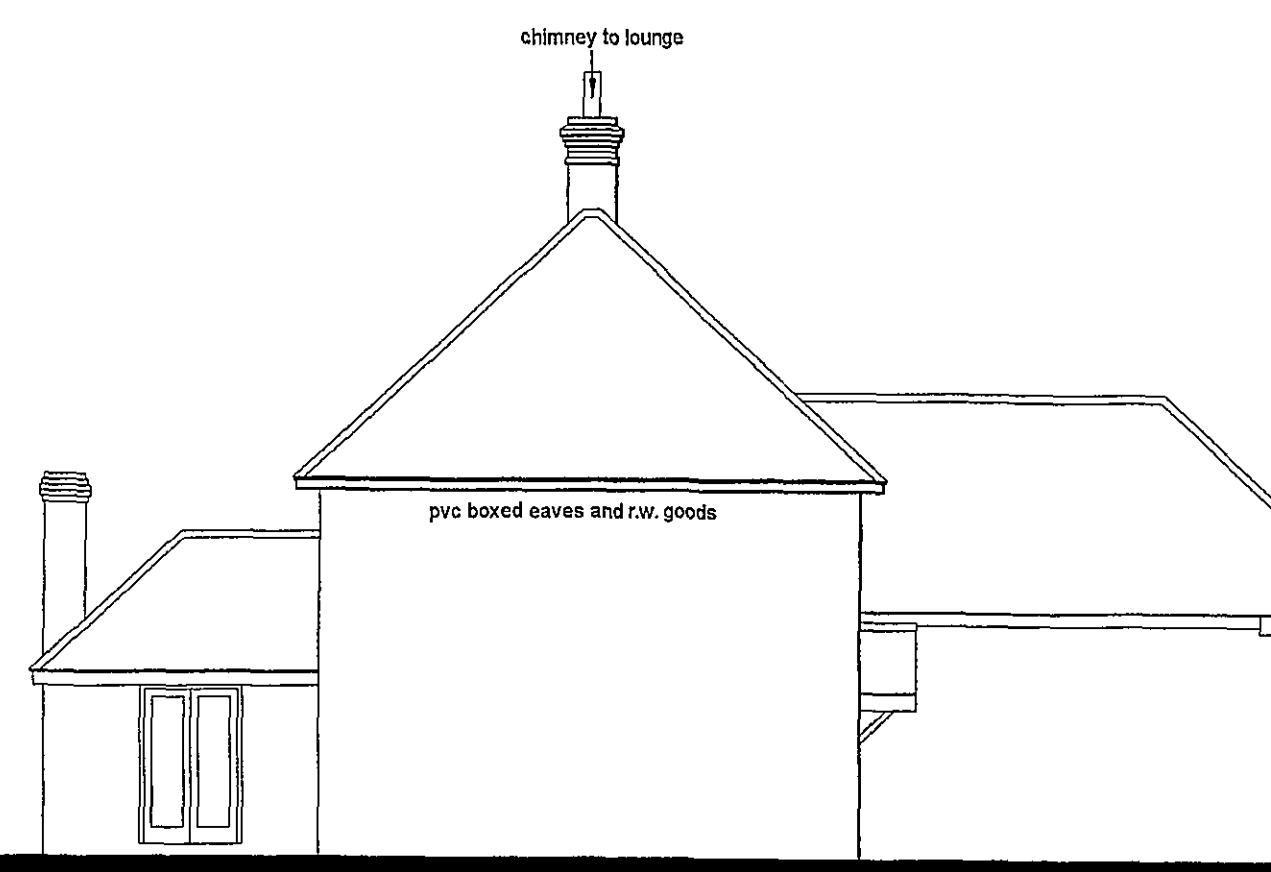


SIDE ELEVATION (east)




REAR ELEVATION (south)

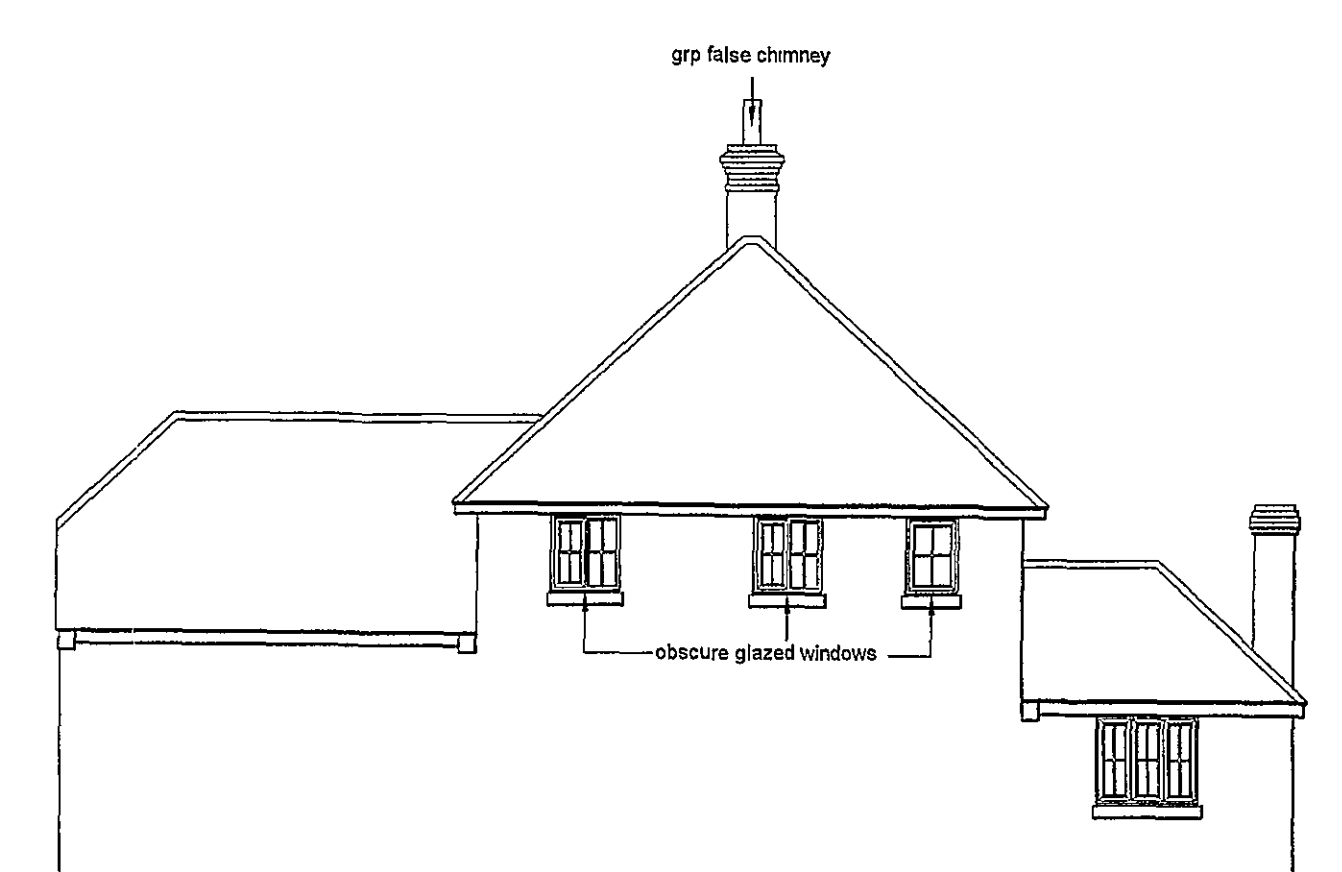


SIDE ELEVATION (west)

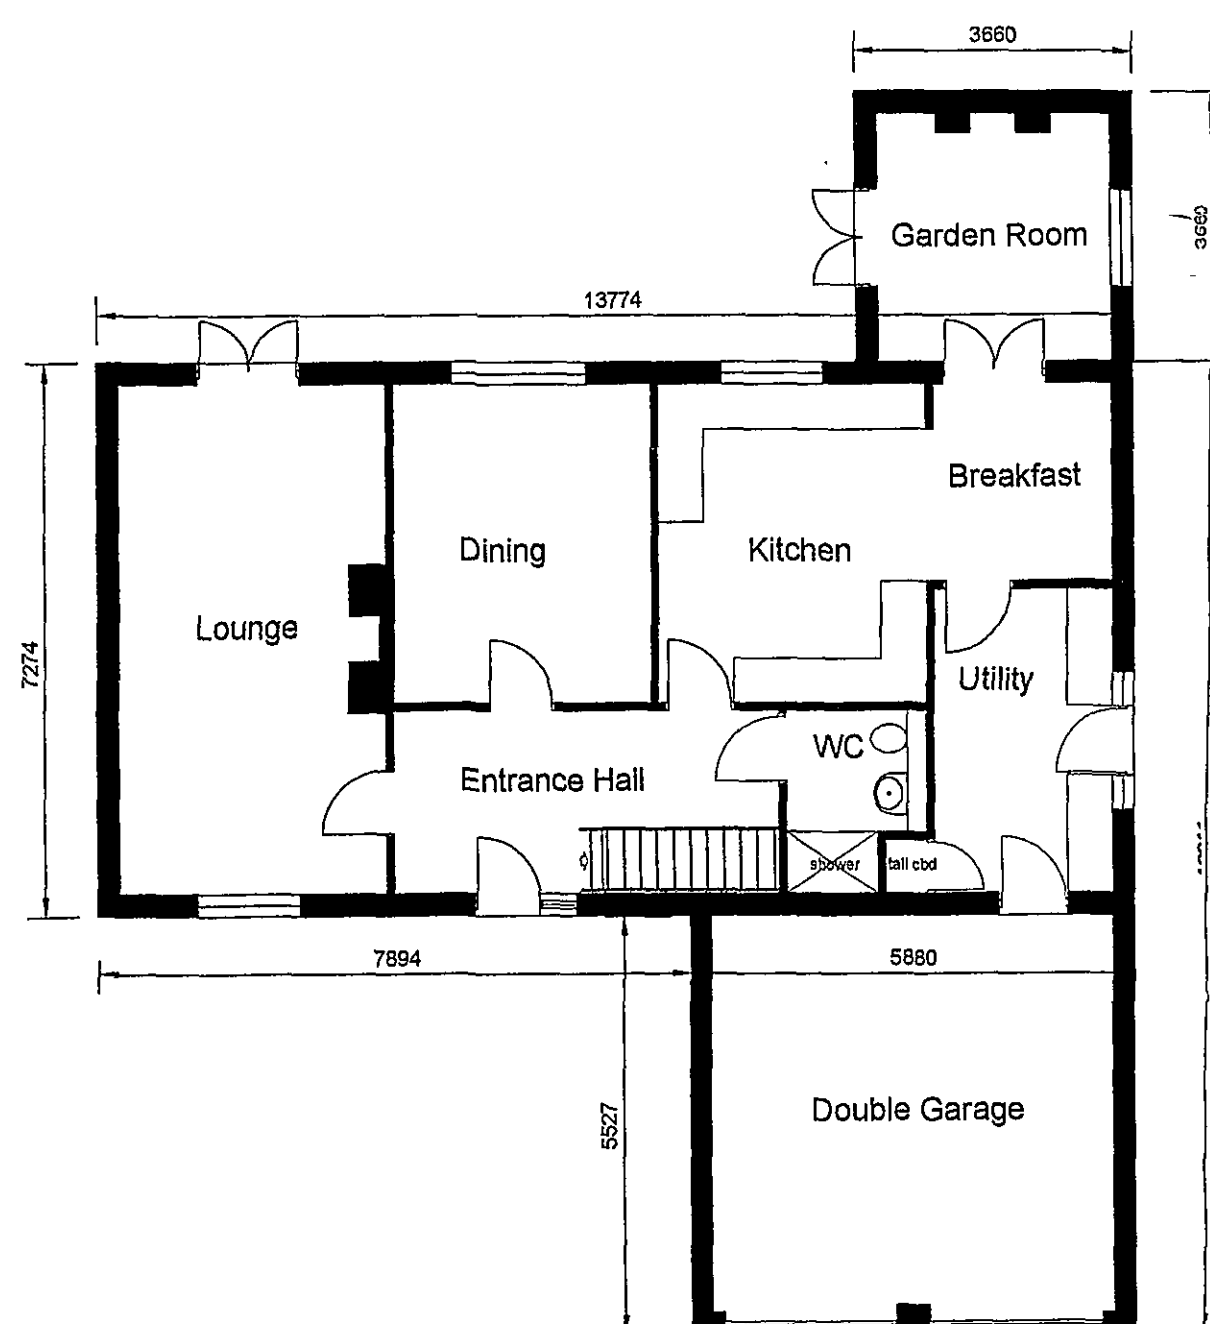

GROUND FLOOR PLAN

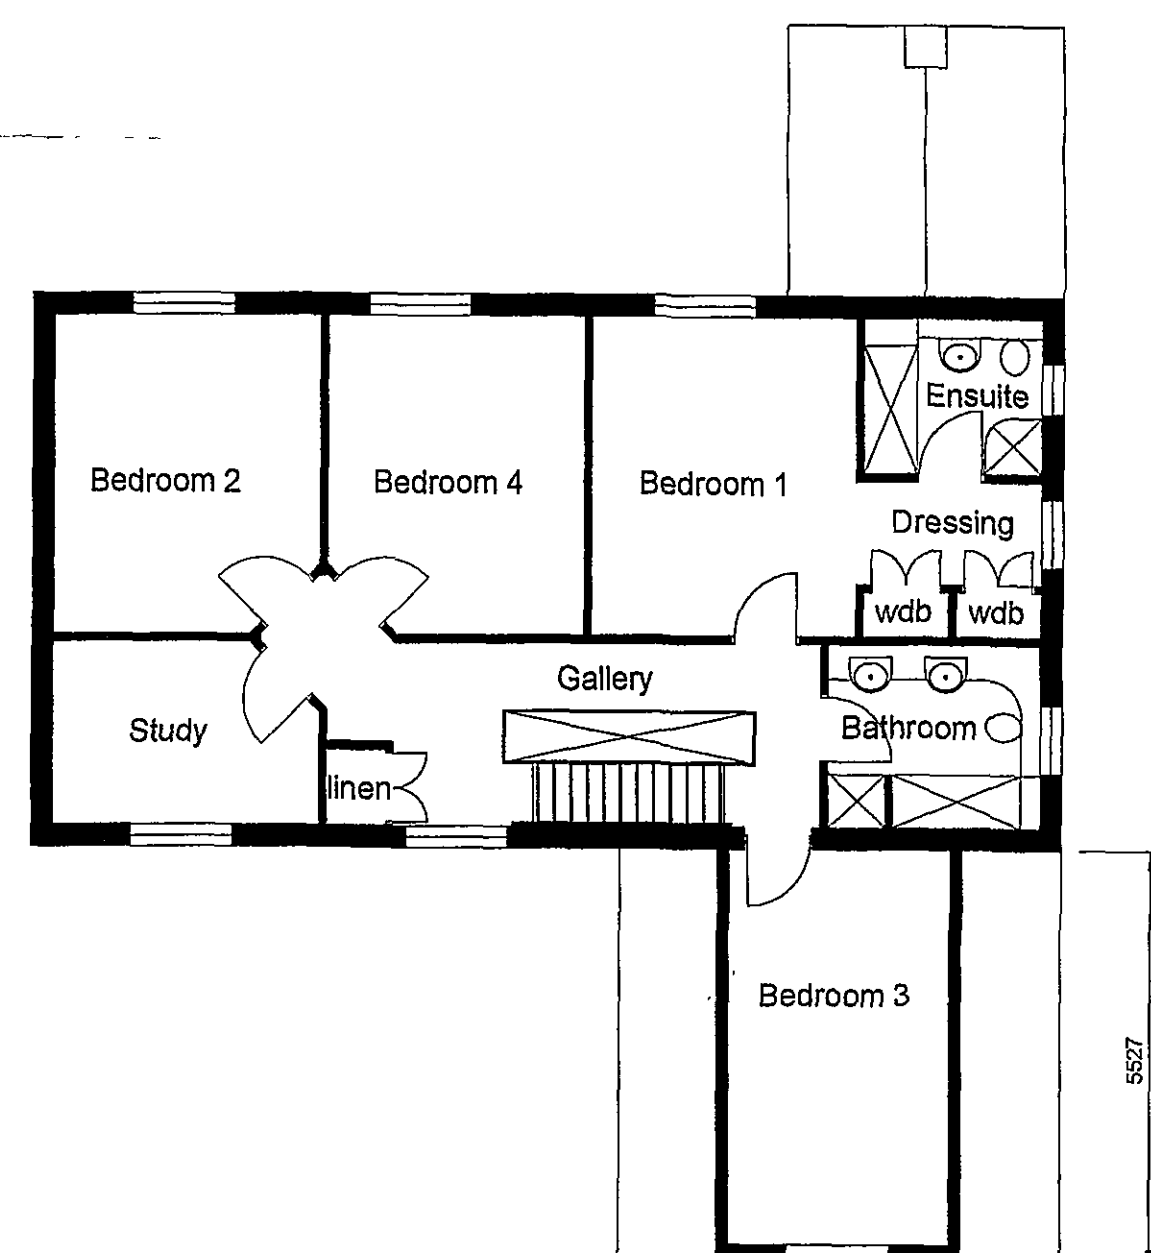

FIRST FLOOR PLAN

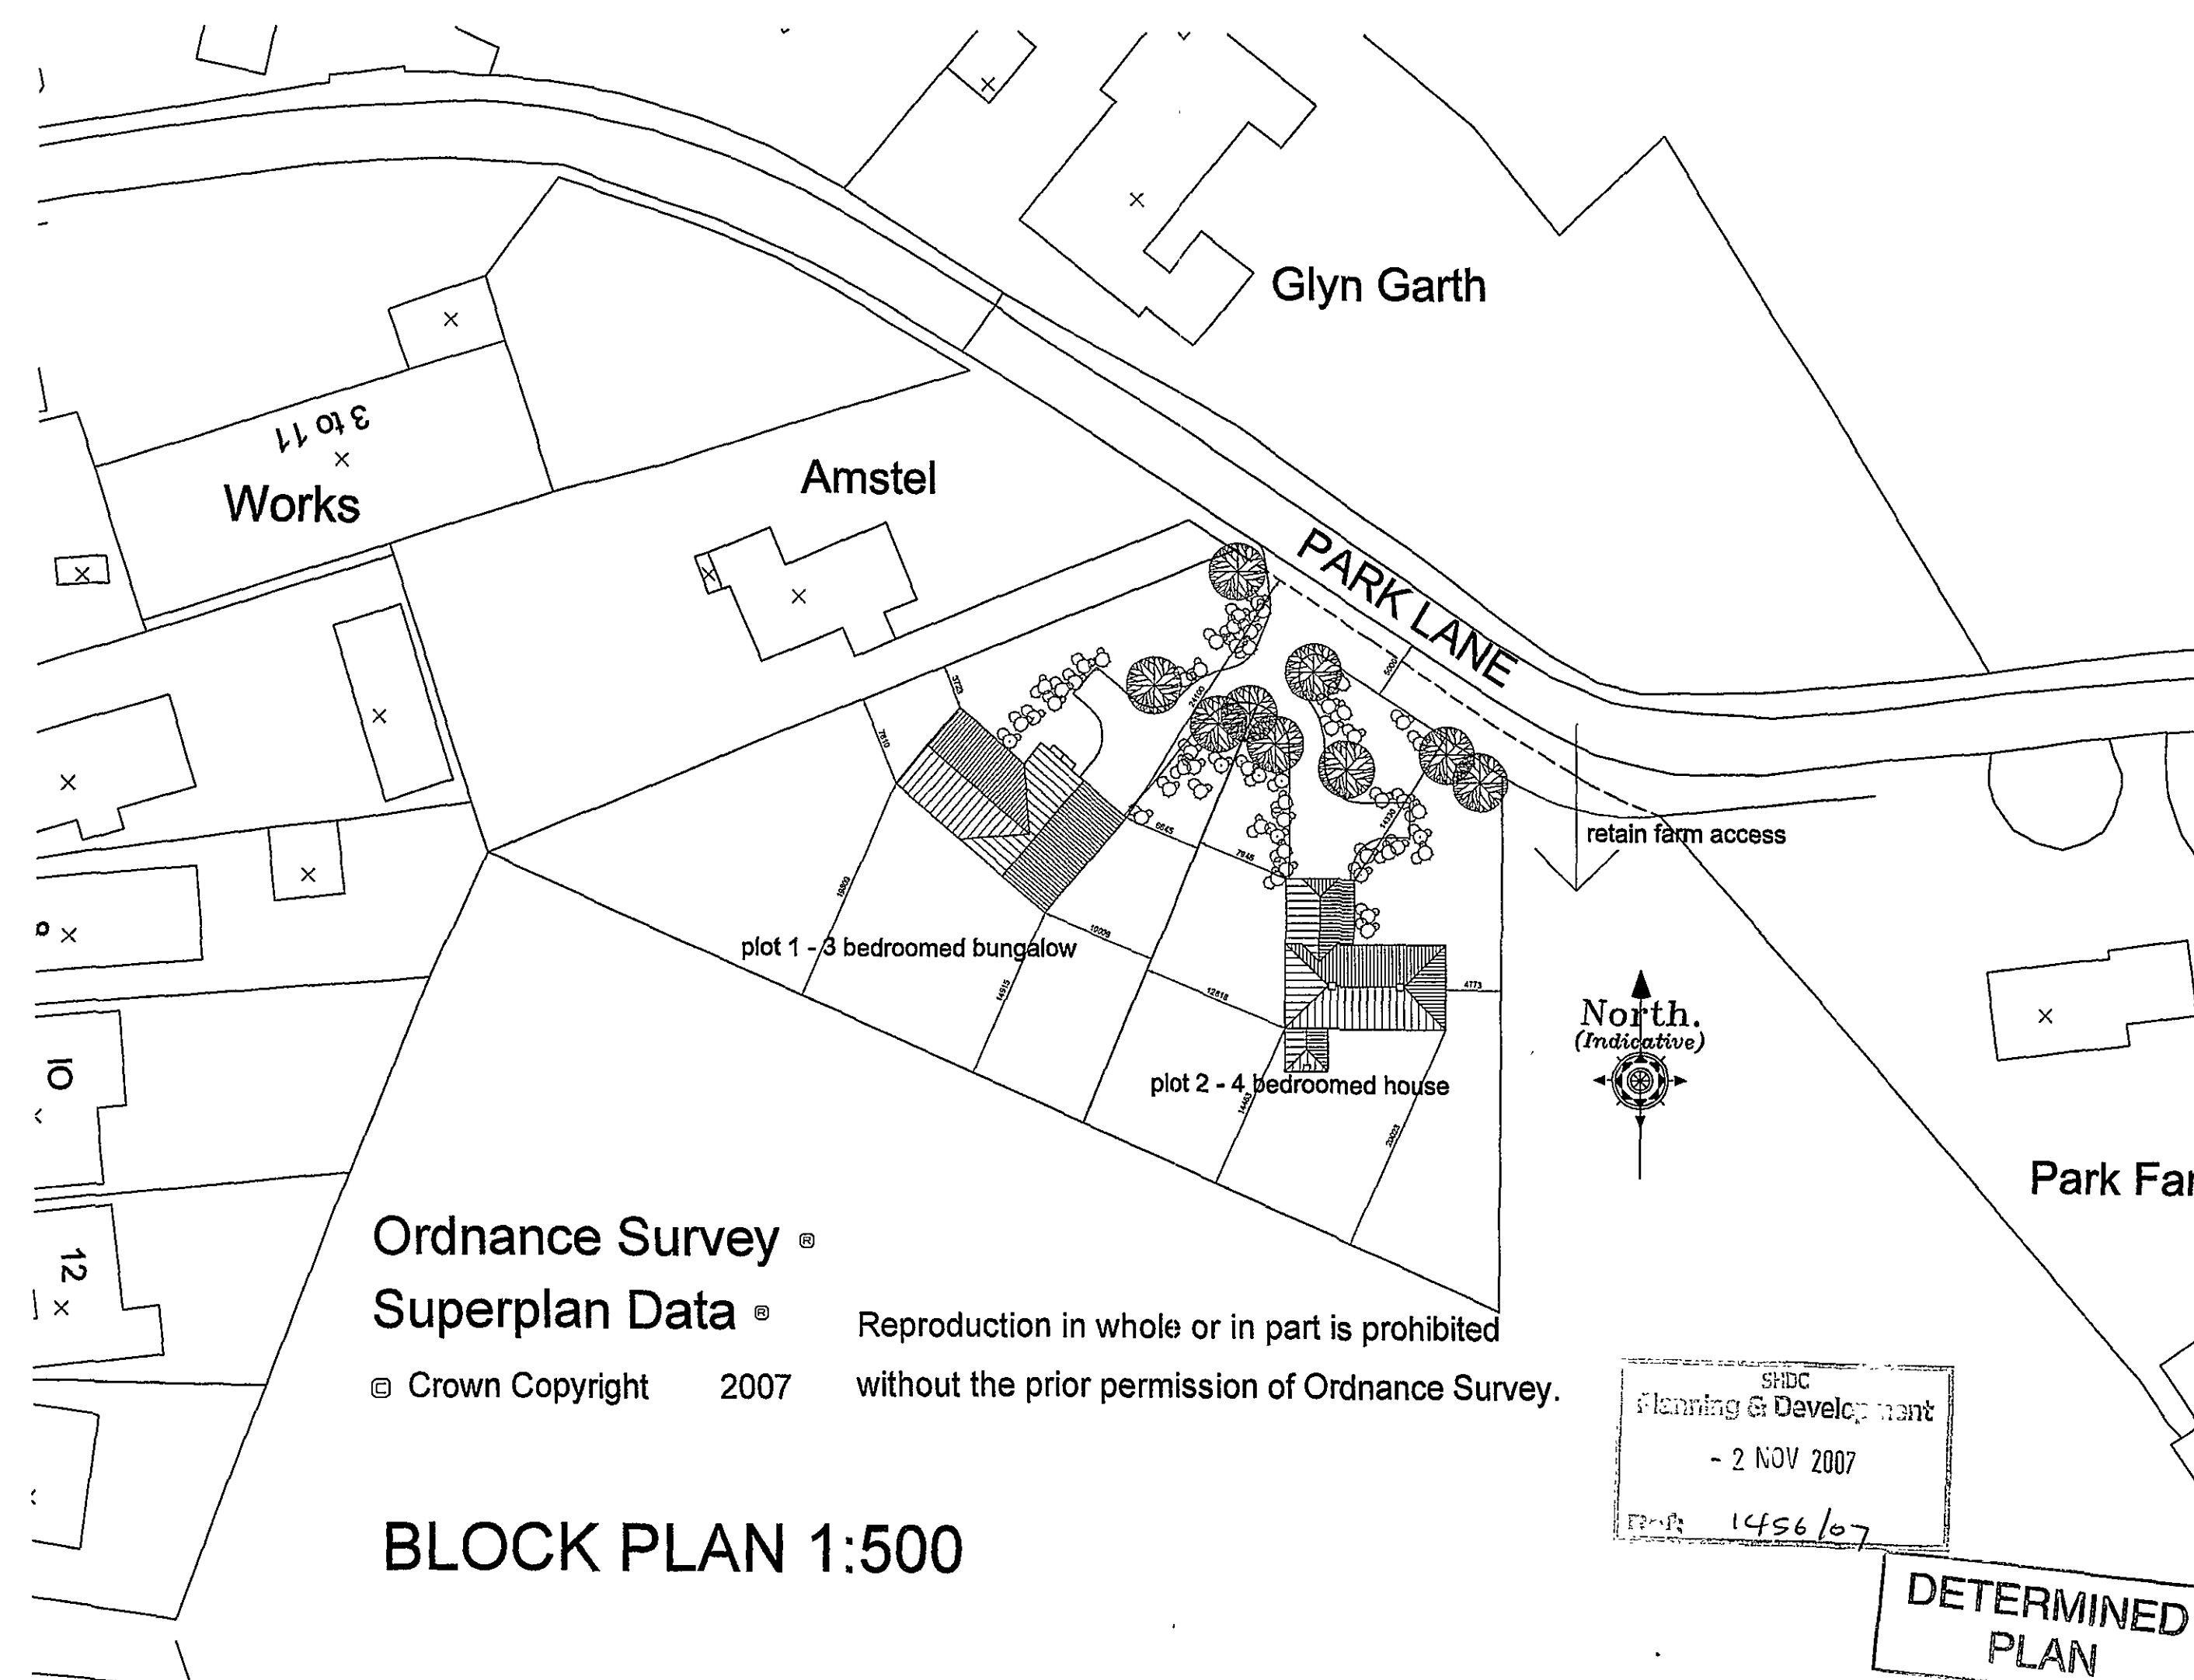

BLOCK PLAN 1:500

PROPOSED BUILDING PLOTS AT PARK LANE. SURFLIET FOR P.A. PROPERTY CONSULTANTS LTD

Drawing Number:
07/198/PA/005

Rev:

PLANNING APPLICATION DRAWING
HOUSE AND BLOCK PLAN

Do not measure from this drawing. All discrepancies should be reported to the architects.
This drawing should be read in conjunction with the specification and standard details.
All intellectual property rights are the copy right of Trevor A Clay RIBA Ltd ©

Revision:

Scales:
1:100..1:500

Sheet Size:
A1

Date:
07.10.07

Drawn:
TAC

14 Old Fendike Road
Weston Hills
SPALDING
Lincolnshire PE12 6DD

Tel/Fax 01408 380027
Mobile 07778 597975



TREVOR A CLAY RIBA LTD
CHARTERED ARCHITECTS