




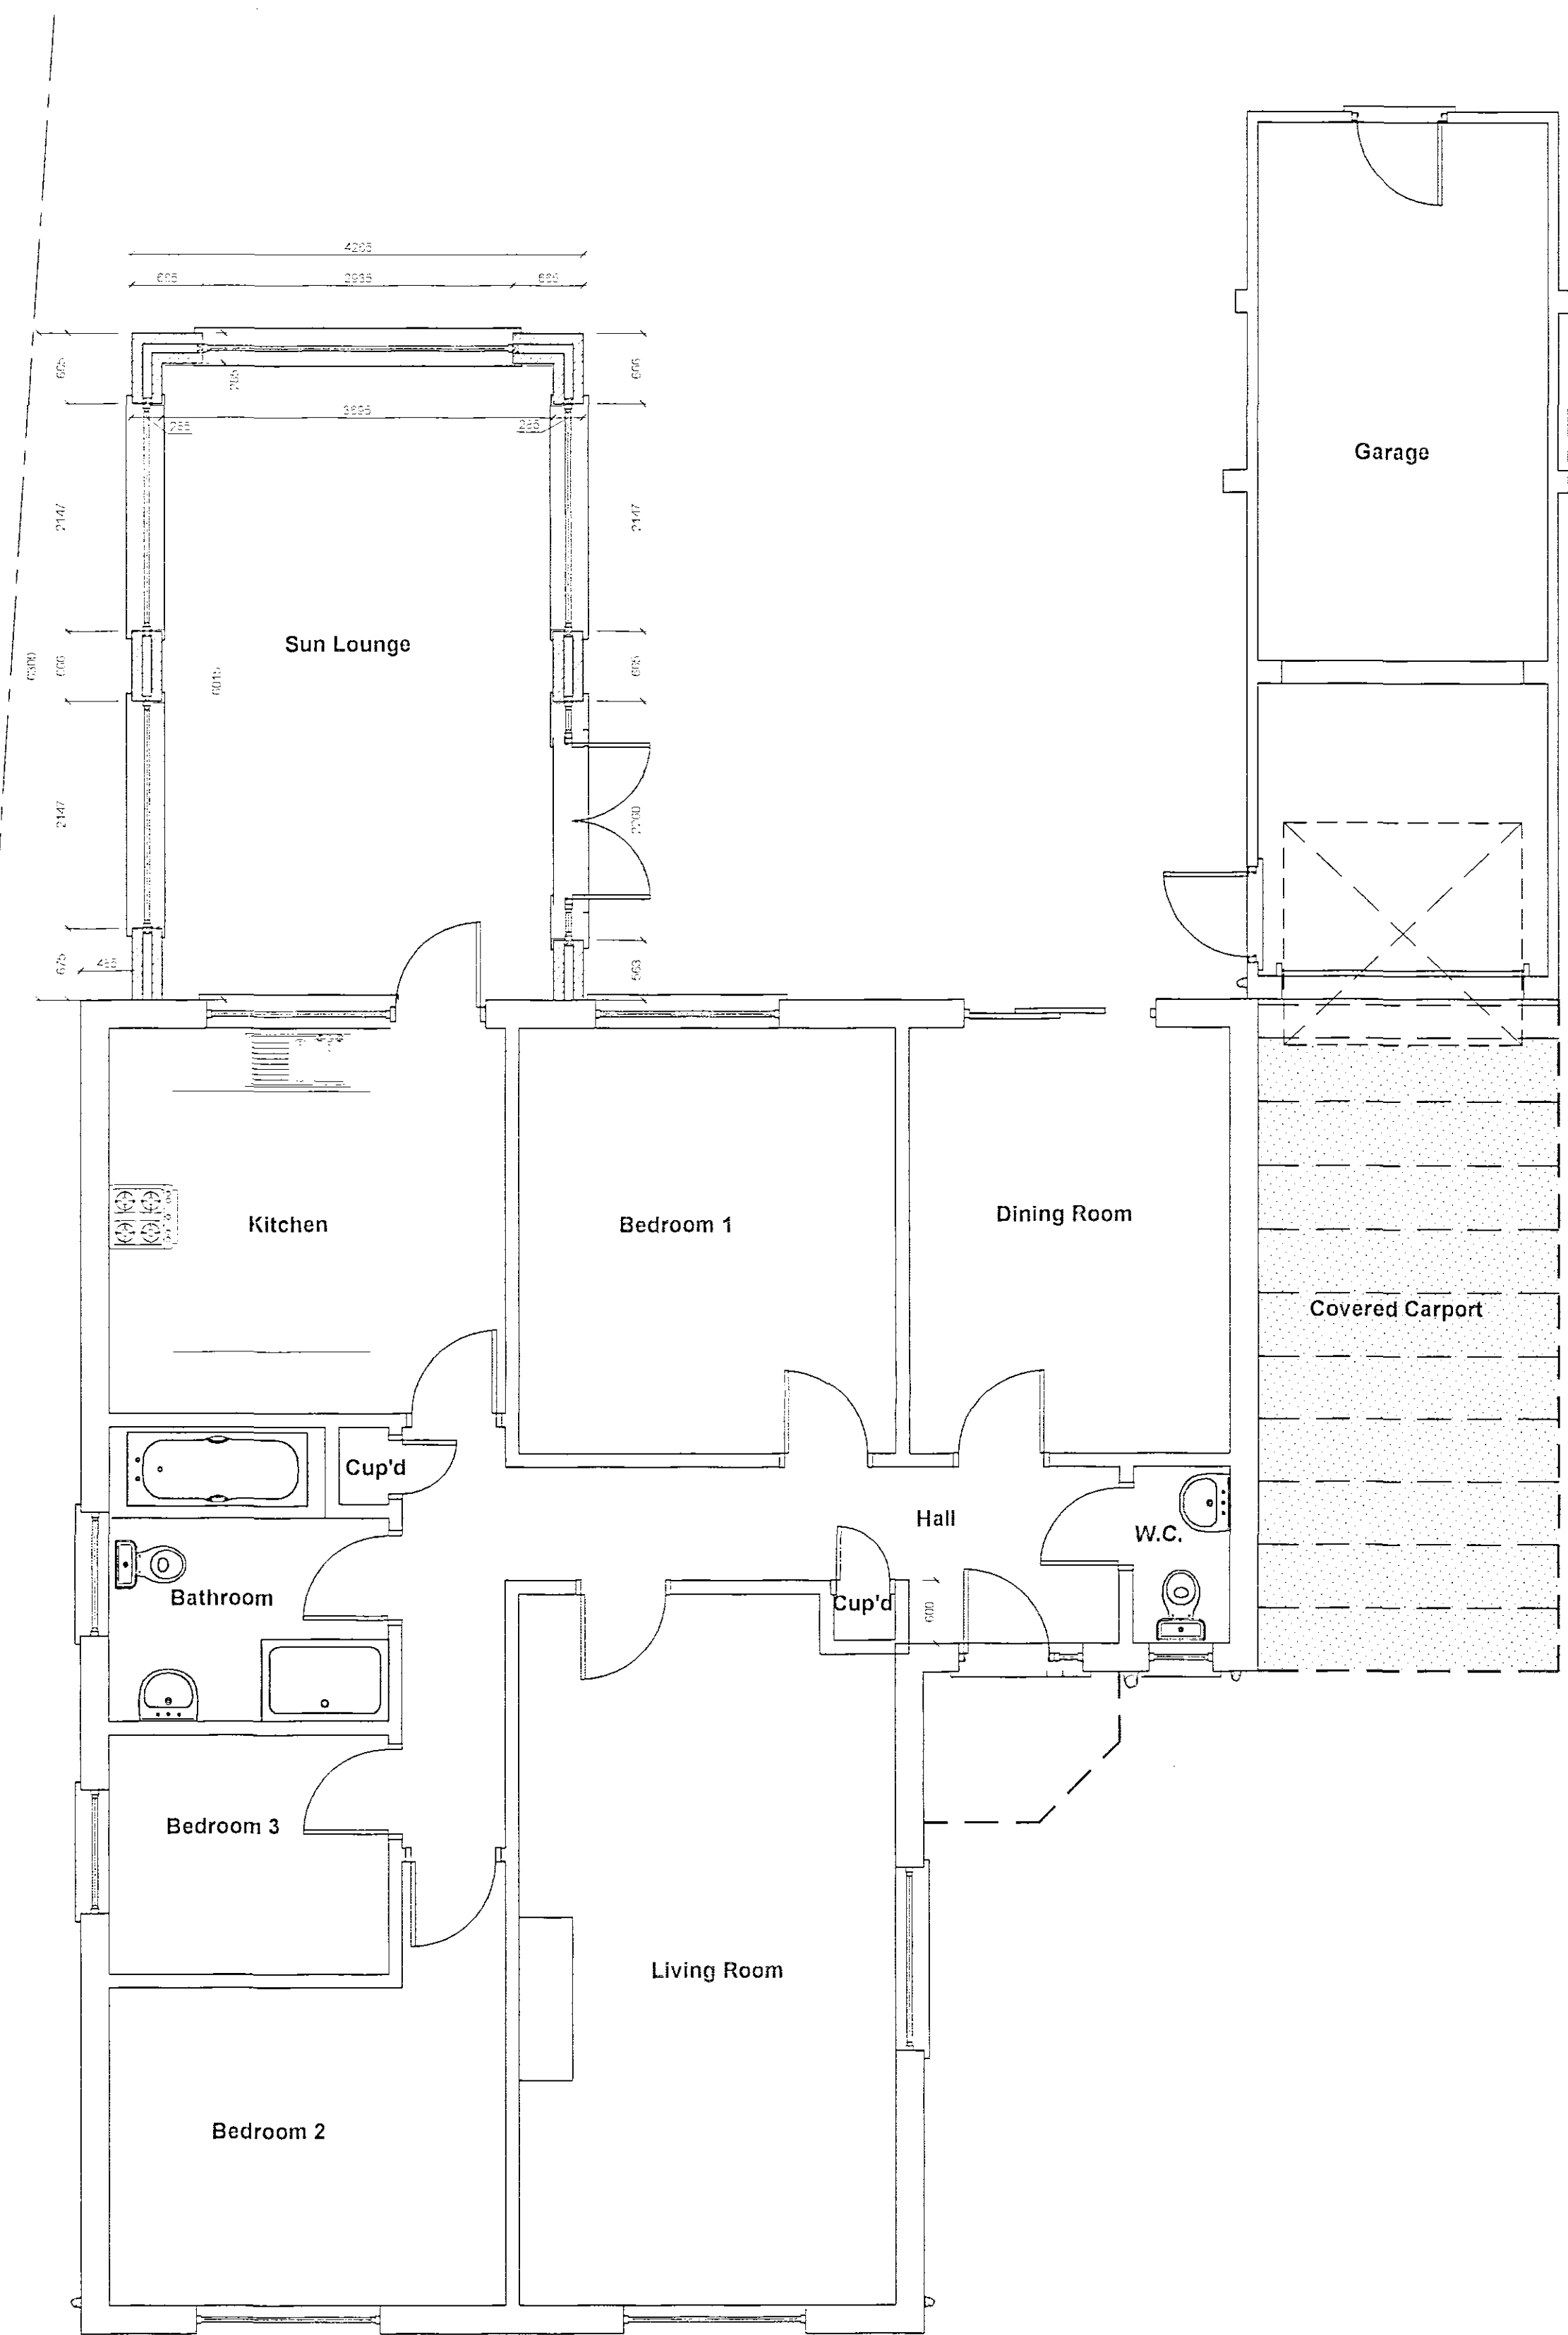


Ground Floor Plan
Scale 1:50

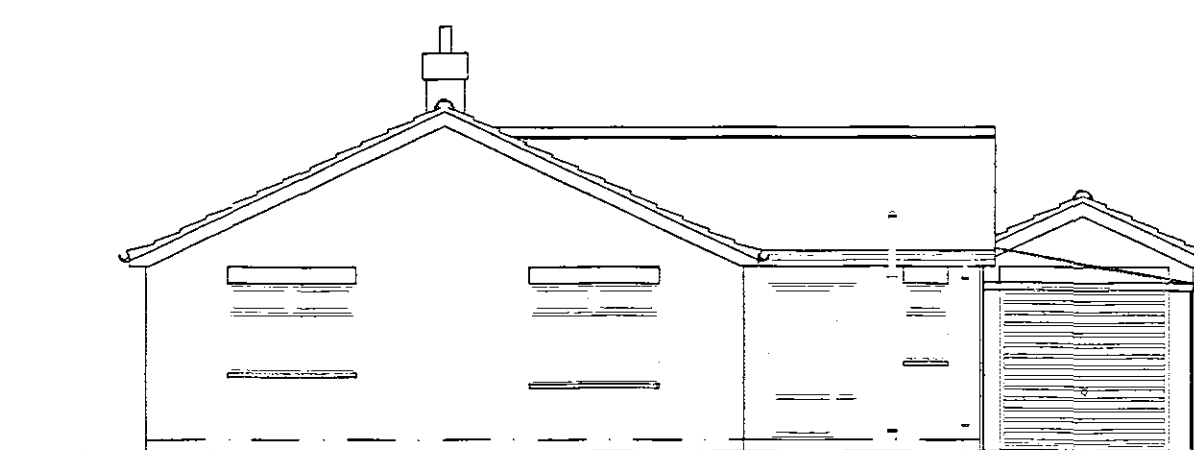


Proposed Front Elevation
Scale 1:100

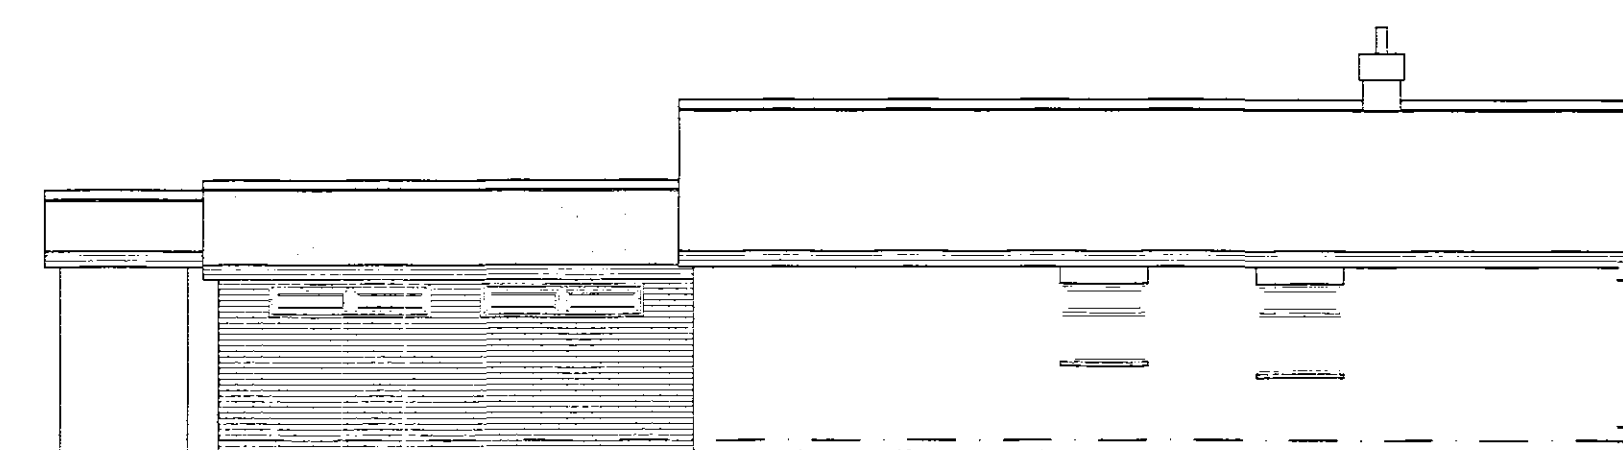


Proposed Side Elevation
Scale 1:100

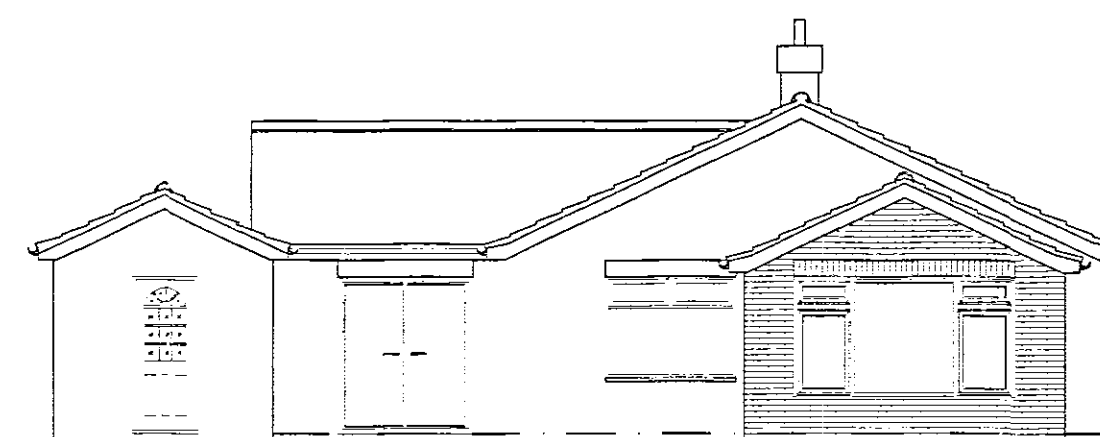


Proposed Rear Elevation
Scale 1:100

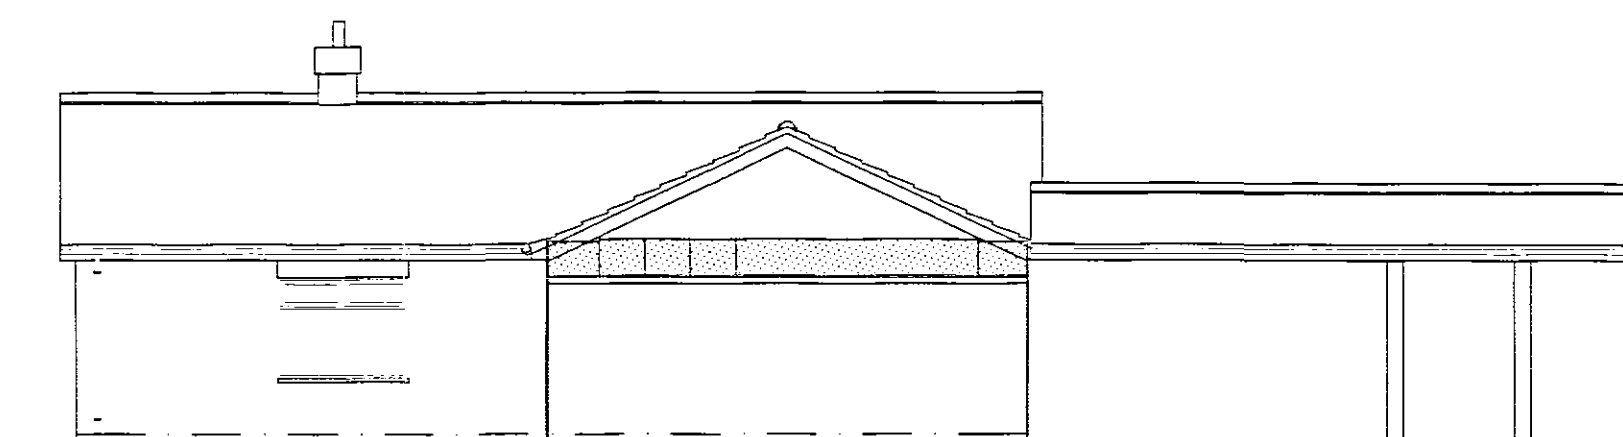


Proposed Side Elevation
Scale 1:100

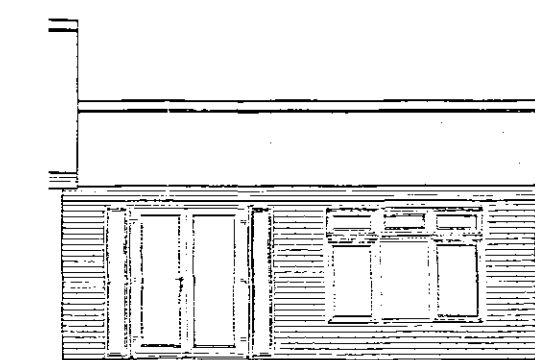


Proposed Side Elevation
Scale 1:100

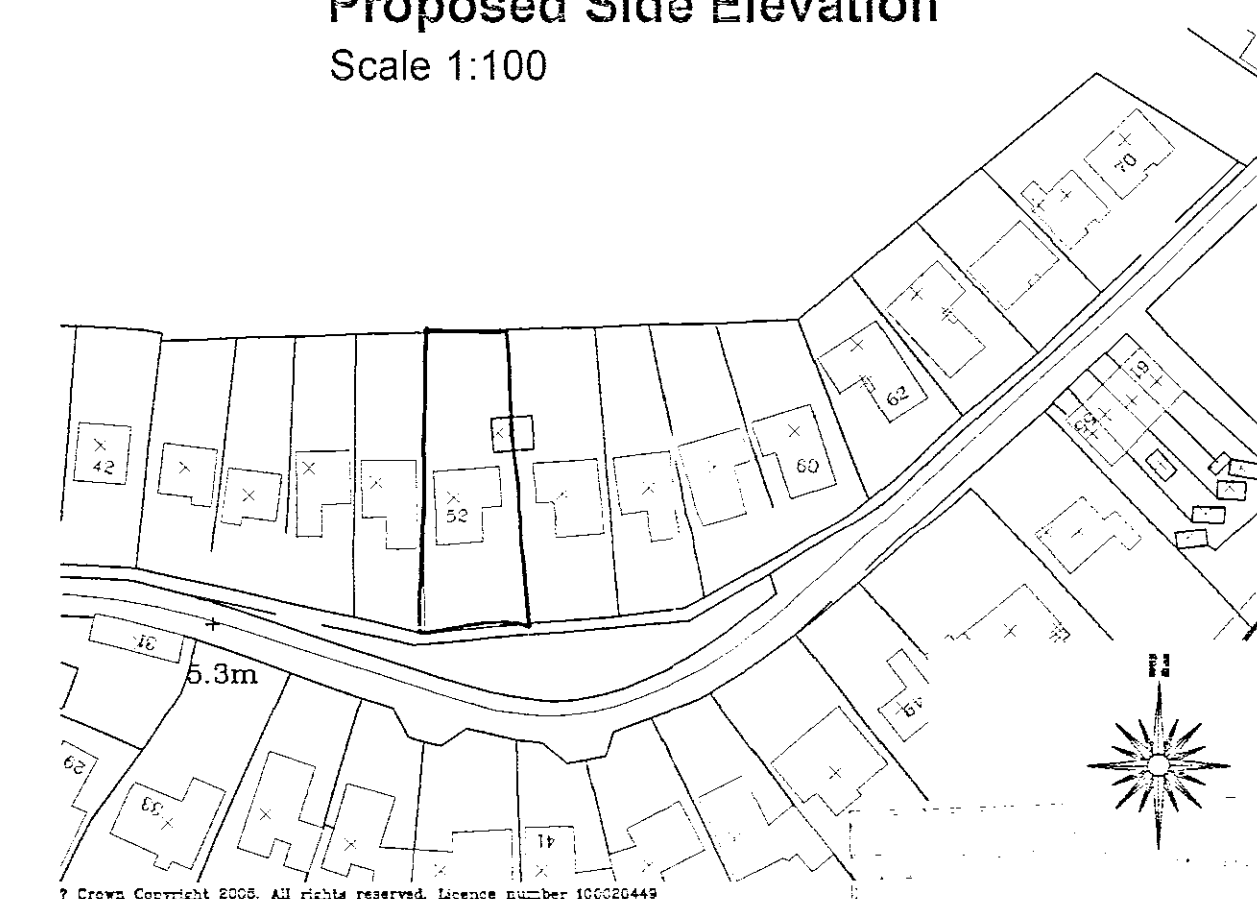

Site Location Plan
Scale 1:1250

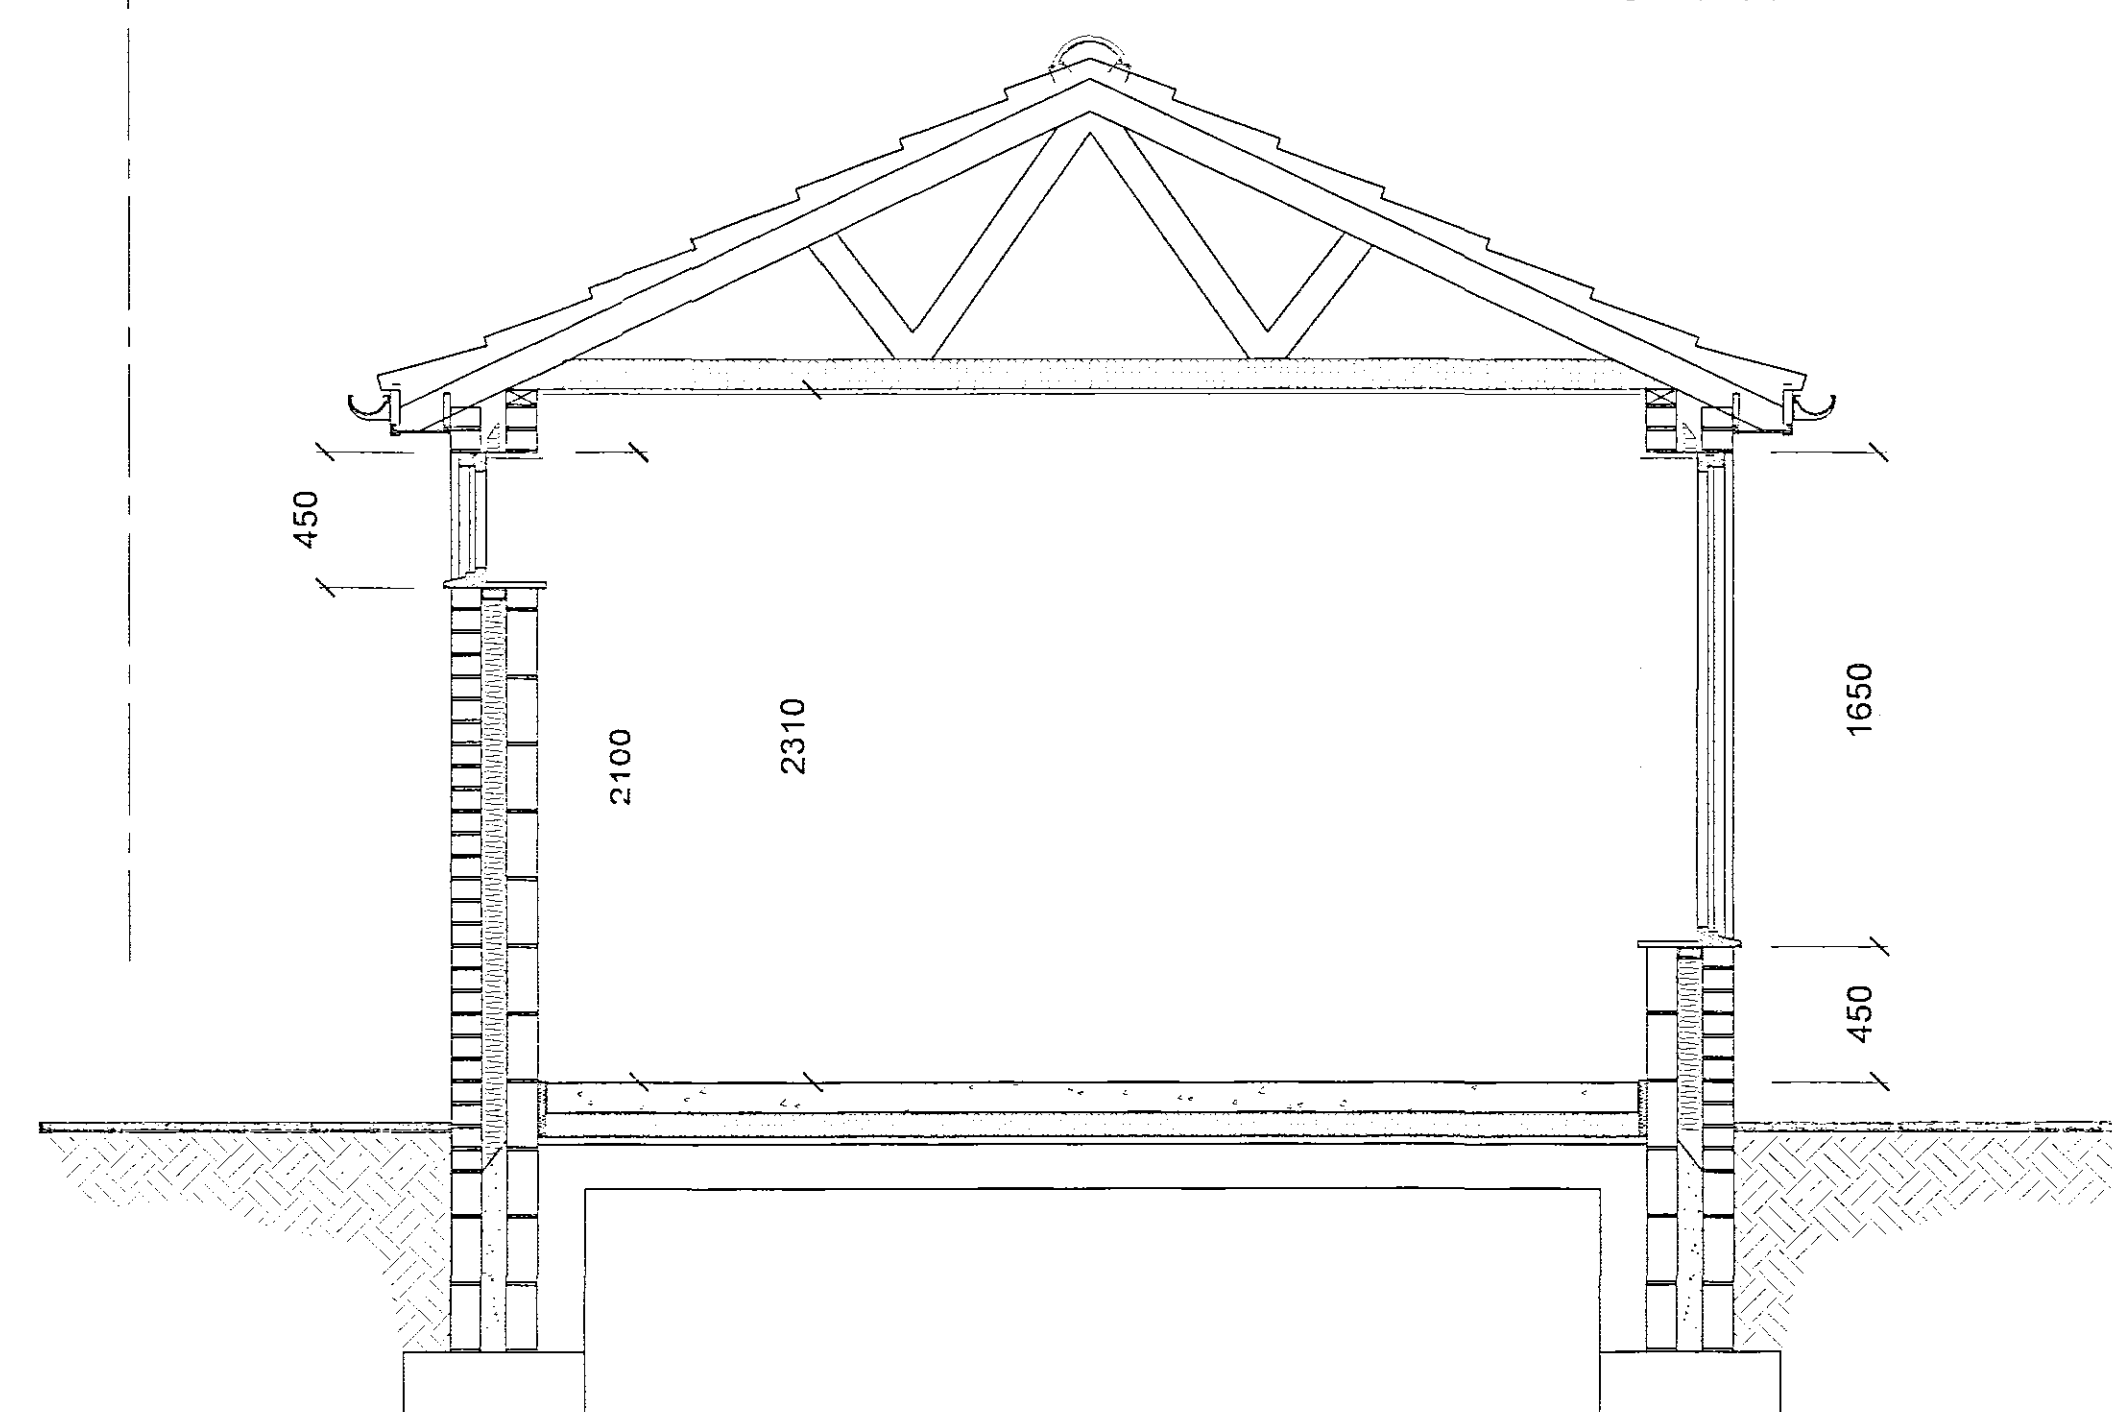

Proposed Section
Scale 1:25

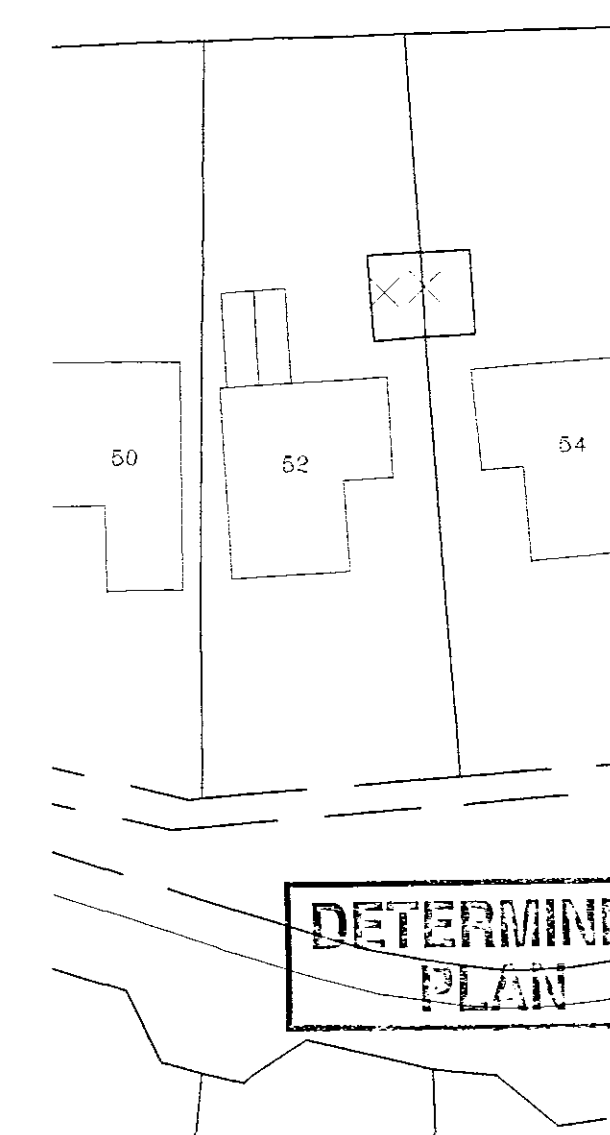

Site Block Plan
Scale 1:500

rev "A" - 29.08.08 - Amended to suit Houseowners Comments

GENERAL CONDITIONS
Contractors are responsible for checking all dimensions on site when work commences and before ordering any materials. Any discrepancies should be brought to the attention of the Client for remedial action before commencing further.

All details shown are based on typical site conditions for that area, any abnormal conditions should be brought to the attention of the Client and Local Authority.

The notes shown are mainly to cover the requirements of Building Regulations and should not be treated as full specification.

No allowance has been made for any Structural Calculations a "SAP" calculation, Soil Investigation or Flood Risk Assessment. If deemed necessary then these will be a chargeable extra. All steel beam sizes shown on drawing are all subject to confirmation from Structural Engineer.

All materials not specified to be of a standard suitable for the work proposed and be fit for purpose. All work to be in accordance with good building practice and all necessary BS codes for Workmanship on Building Sites.

Client:
Pyramid Home Improvements
21 Woodgate Road
Moulton Chapel
PE12 0XF

Site:
Proposed Rear Sun Lounge and Carport to:
"The Hollies"
52 Seas End Road
Surfleet
PE11 4DQ

remway Design Ltd
2 Red Lion Street
Spalding
PE11 1SX
Tel / Fax: 01775 768 921
Mobile: 07815 112 058
e-mail: jason@remwaydesign.co.uk

Date: Aug06 Scale: As Noted

Drawing No:
rem 1278 - 02"A"