




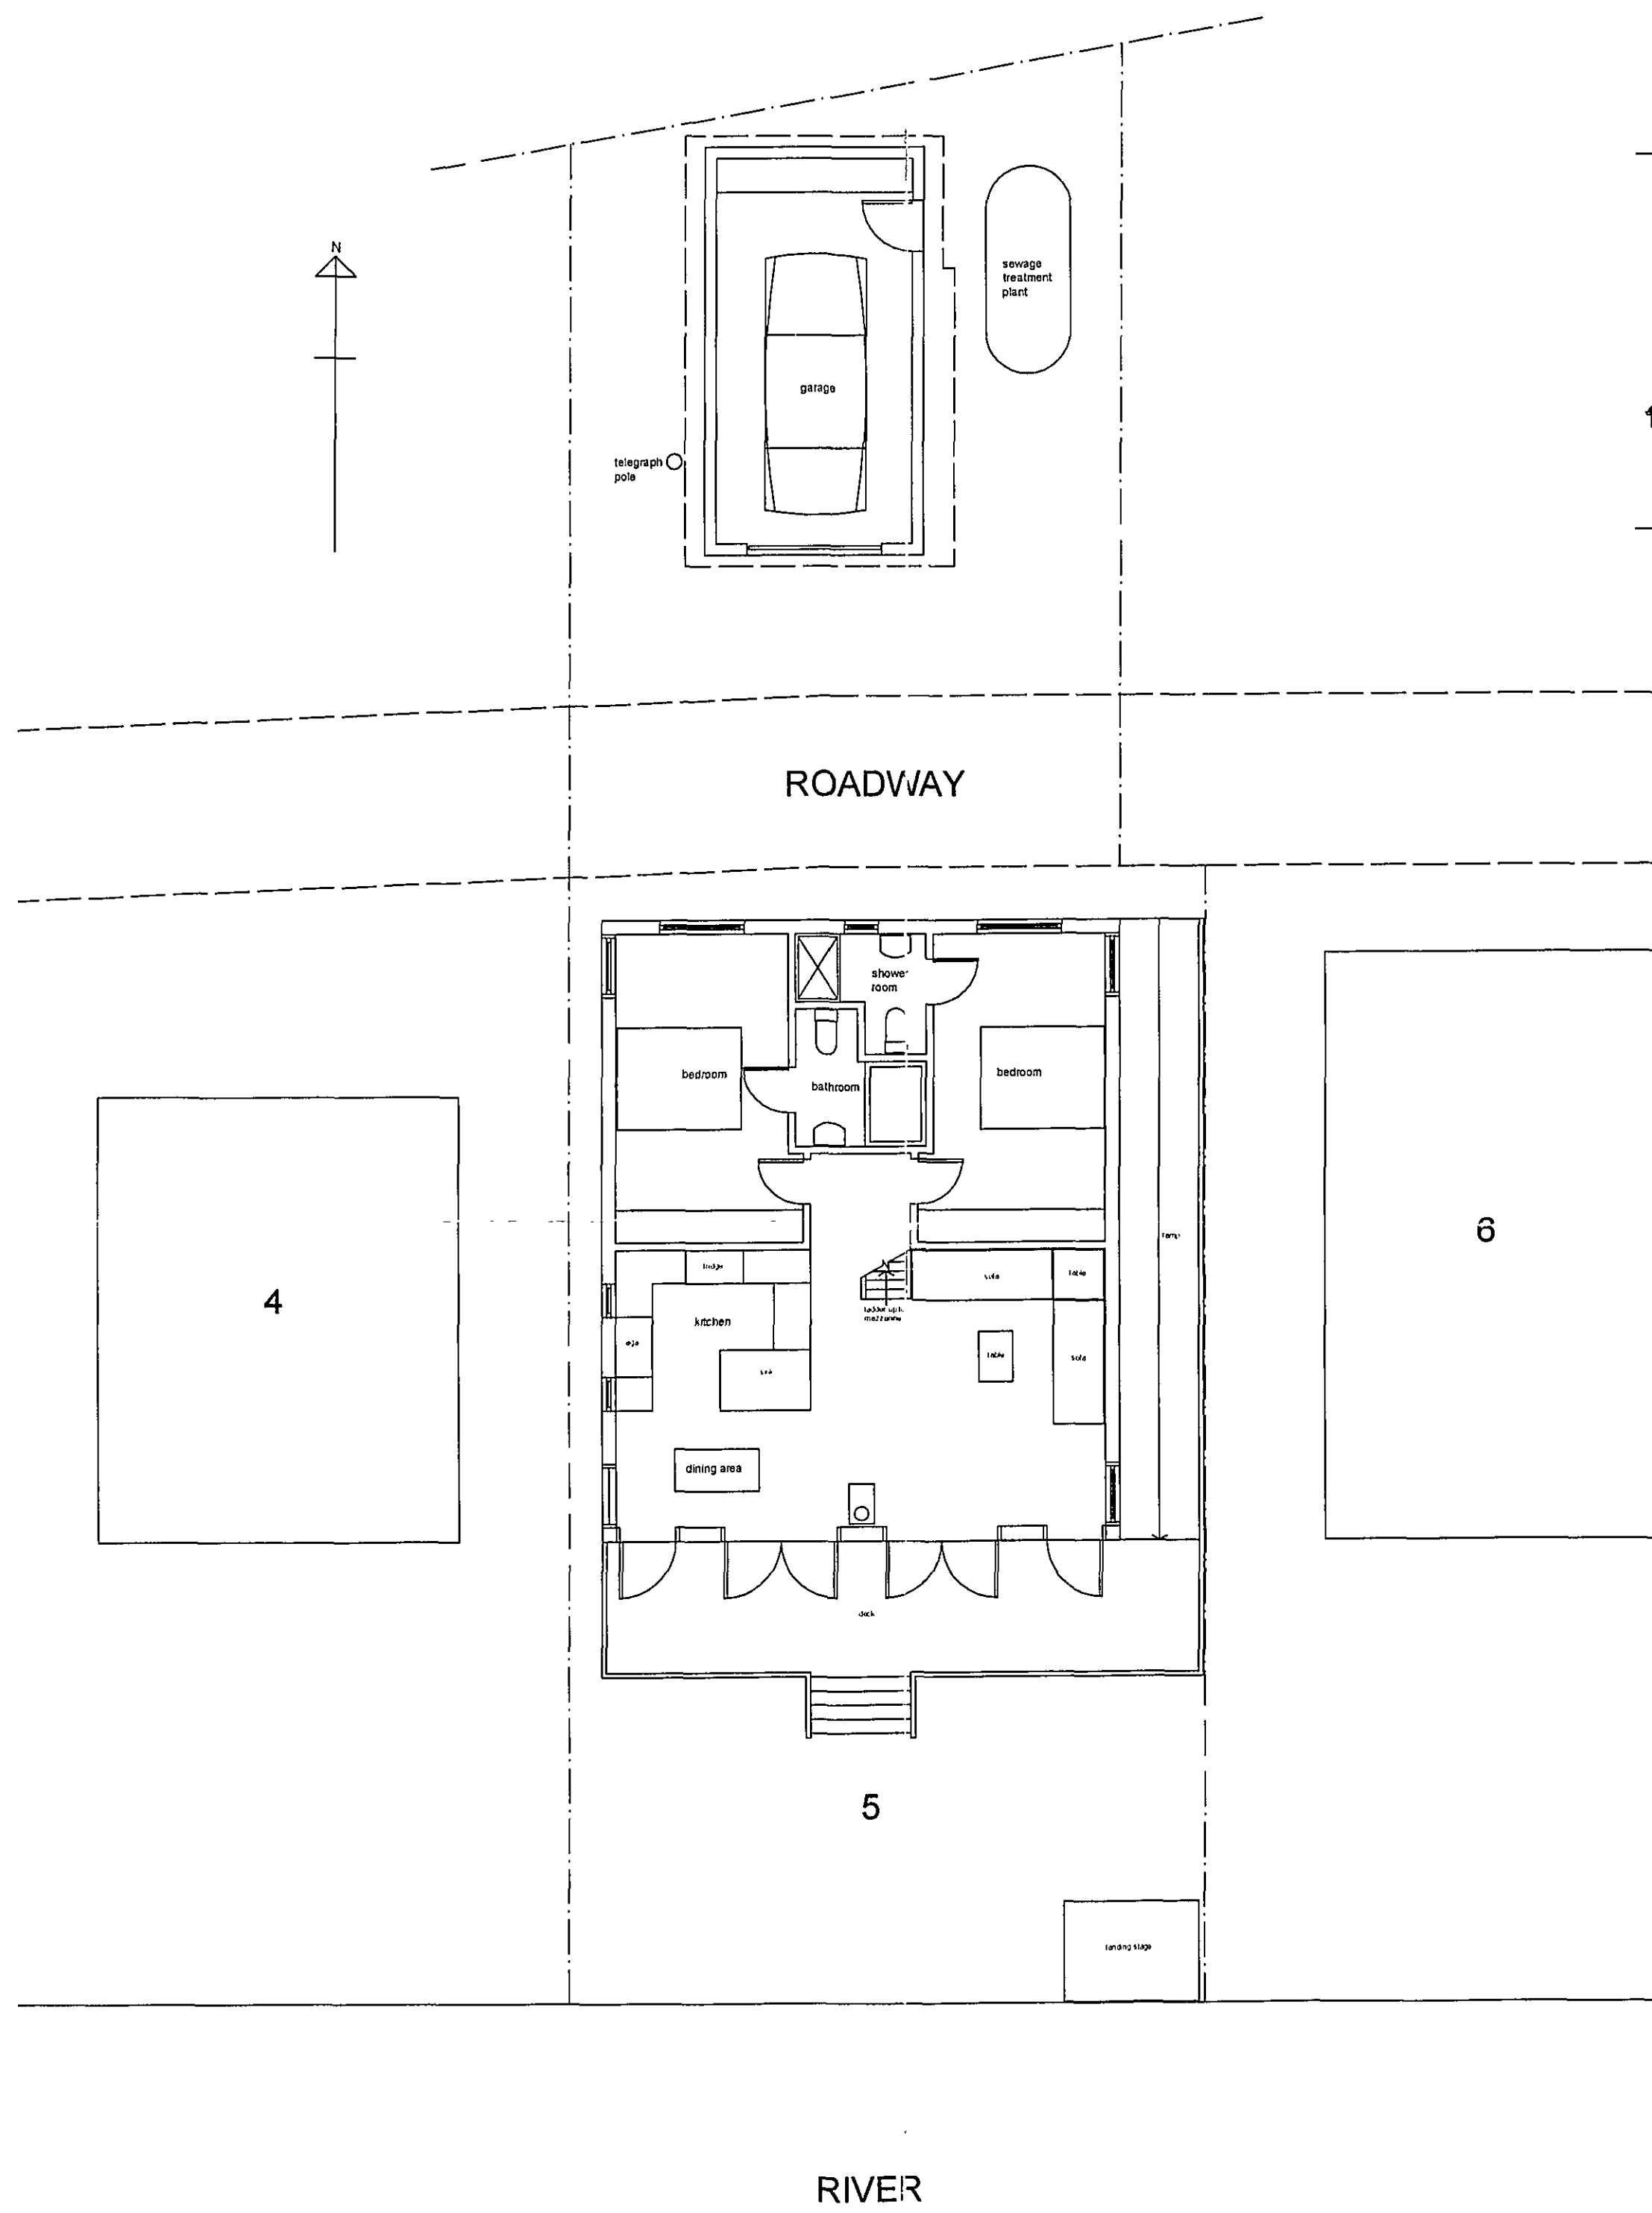

SITE LAYOUT AND GROUND FLOOR PLAN

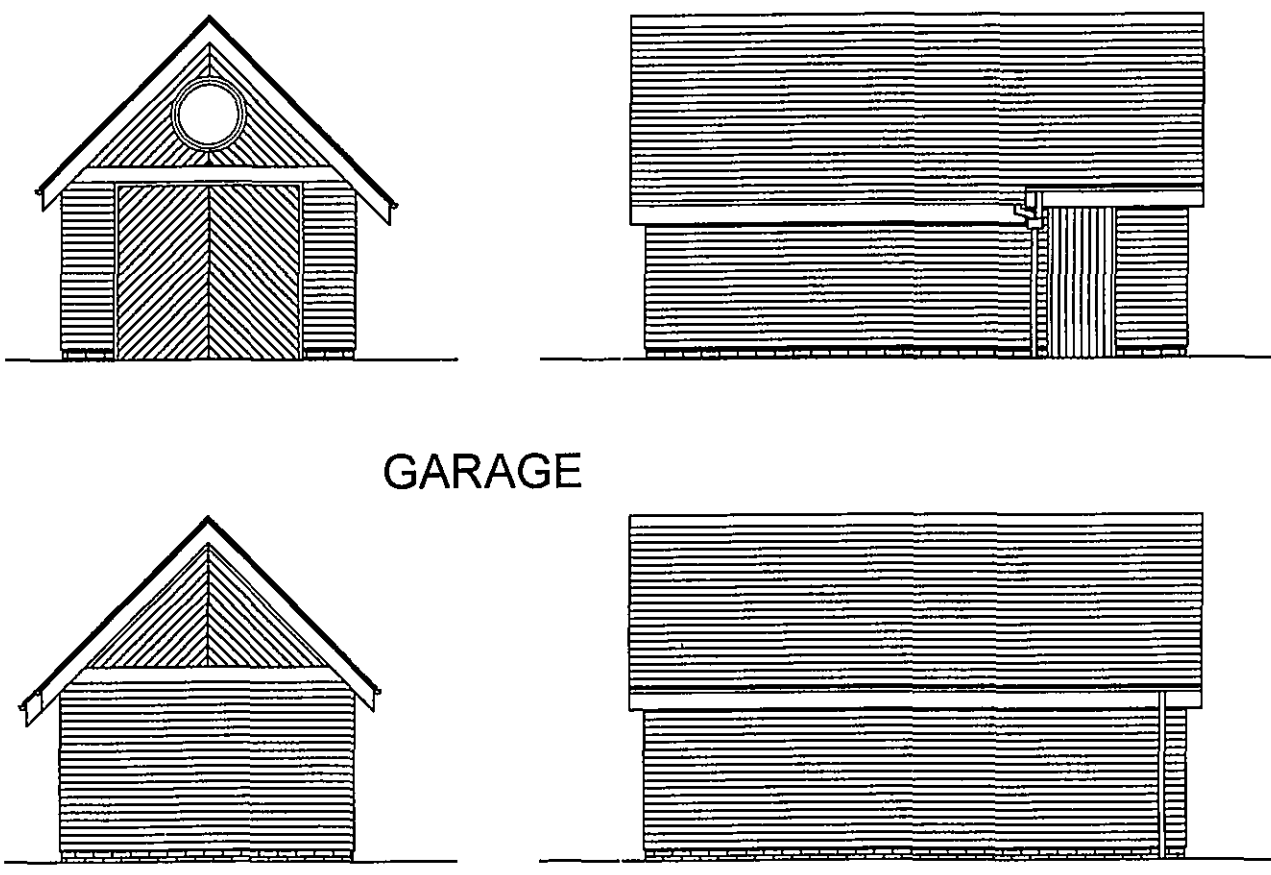


GARAGE

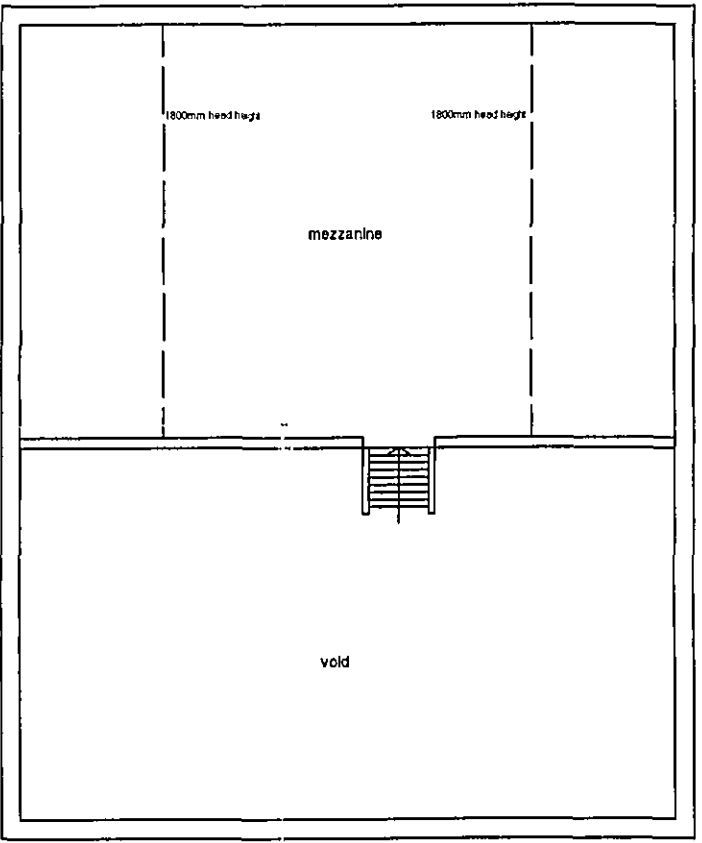


MEZZANINE PLAN


MATERIALS
roofs: natural blue-black slates
walls: cedar boarding on red brick plinth
windows and doors: stained timber
ramp and deck: stained timber
rainwater goods: black pvc-u

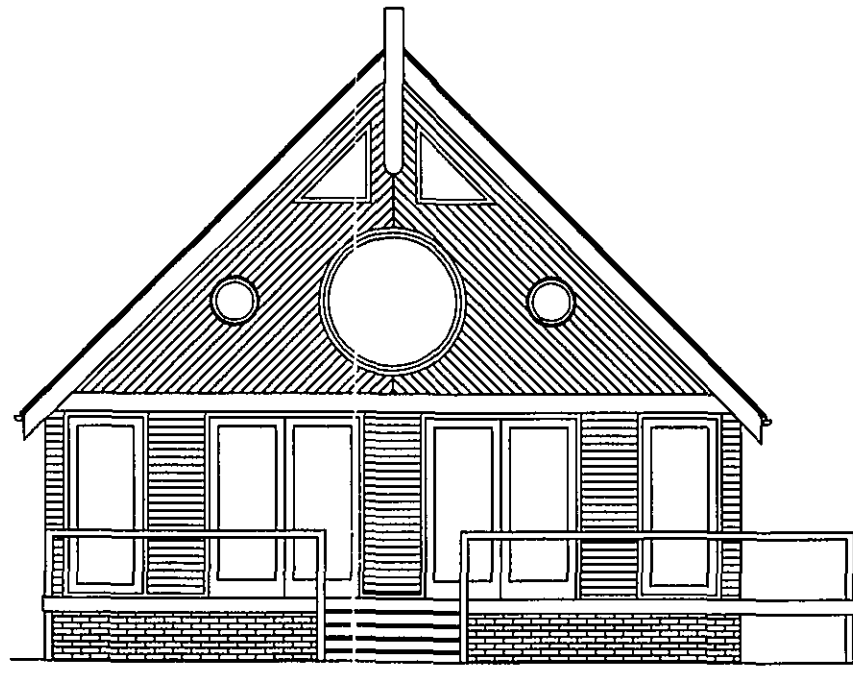


SOUTH ELEVATION

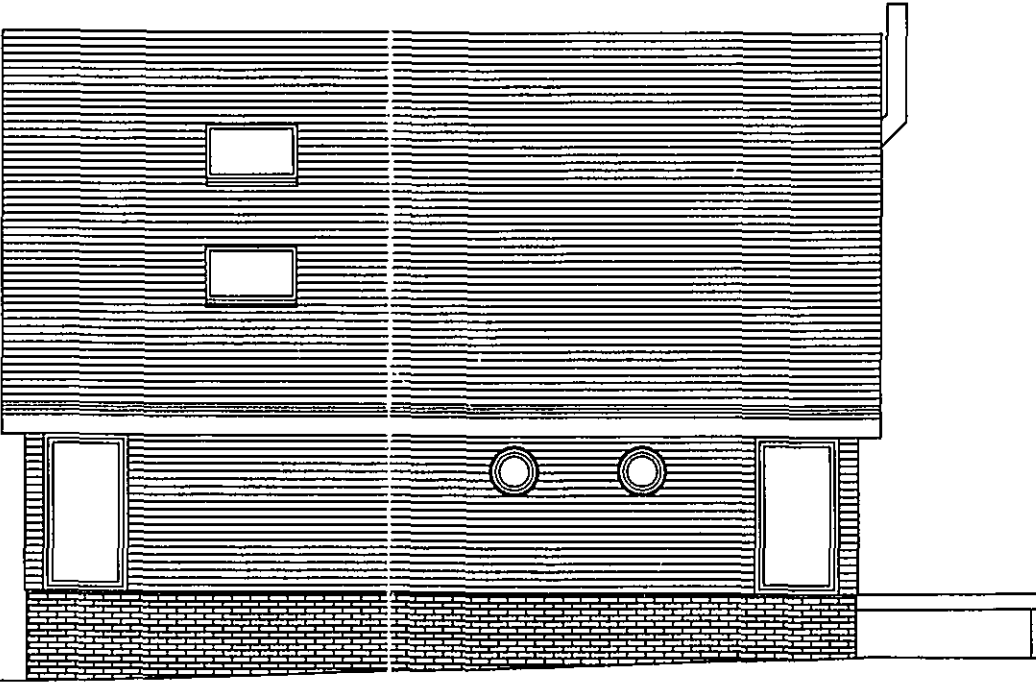

WEST ELEVATION

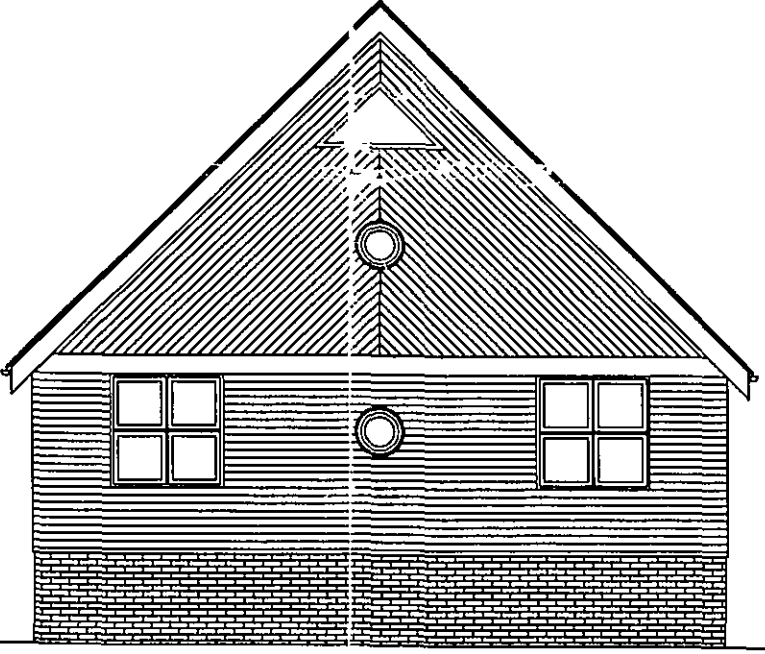

NORTH ELEVATION

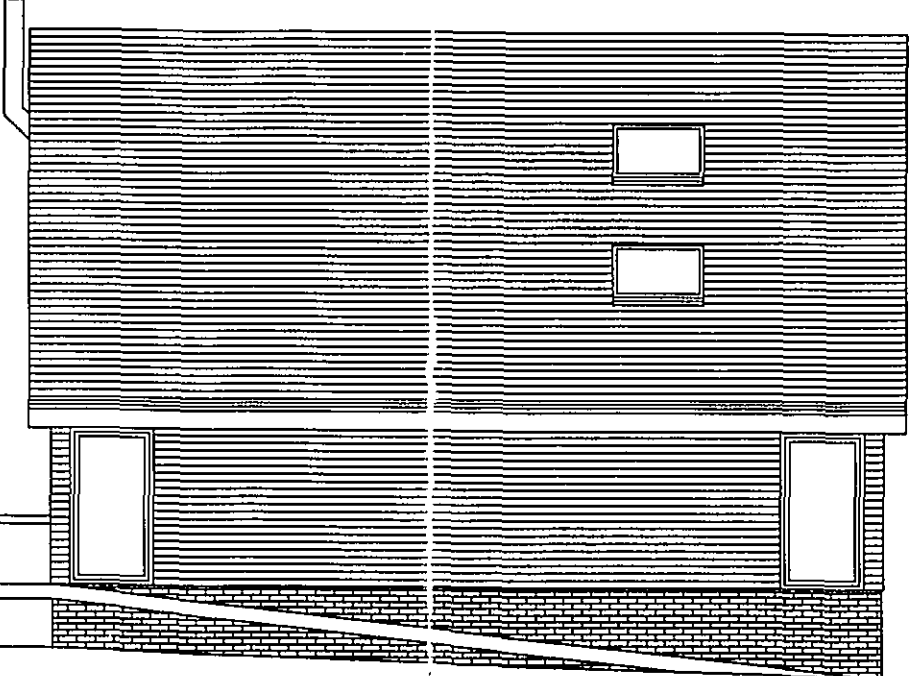

EAST ELEVATION

PROPOSED
PLAN

27 NOV 2007
1559107

JEFF SOWERBY ARCHITECT 233A Albert Road, Sheffield S8 9QY website: www.jeffsowerbyfreestone.co.uk e-mail: jpf@jeffsowerbyfreestone.co.uk telephone: 0114 255 5153			
Client CHRIS DOUGLAS			
Job title PROPOSED ALTERATIONS TO 5 THE RESERVOIR, SURFLEET SEAS END			
Drawing title HOUSE AND GARAGE AS PROPOSED			
Scale 1:100	Drawing no SU 21	Revision	Date 19 11 07