




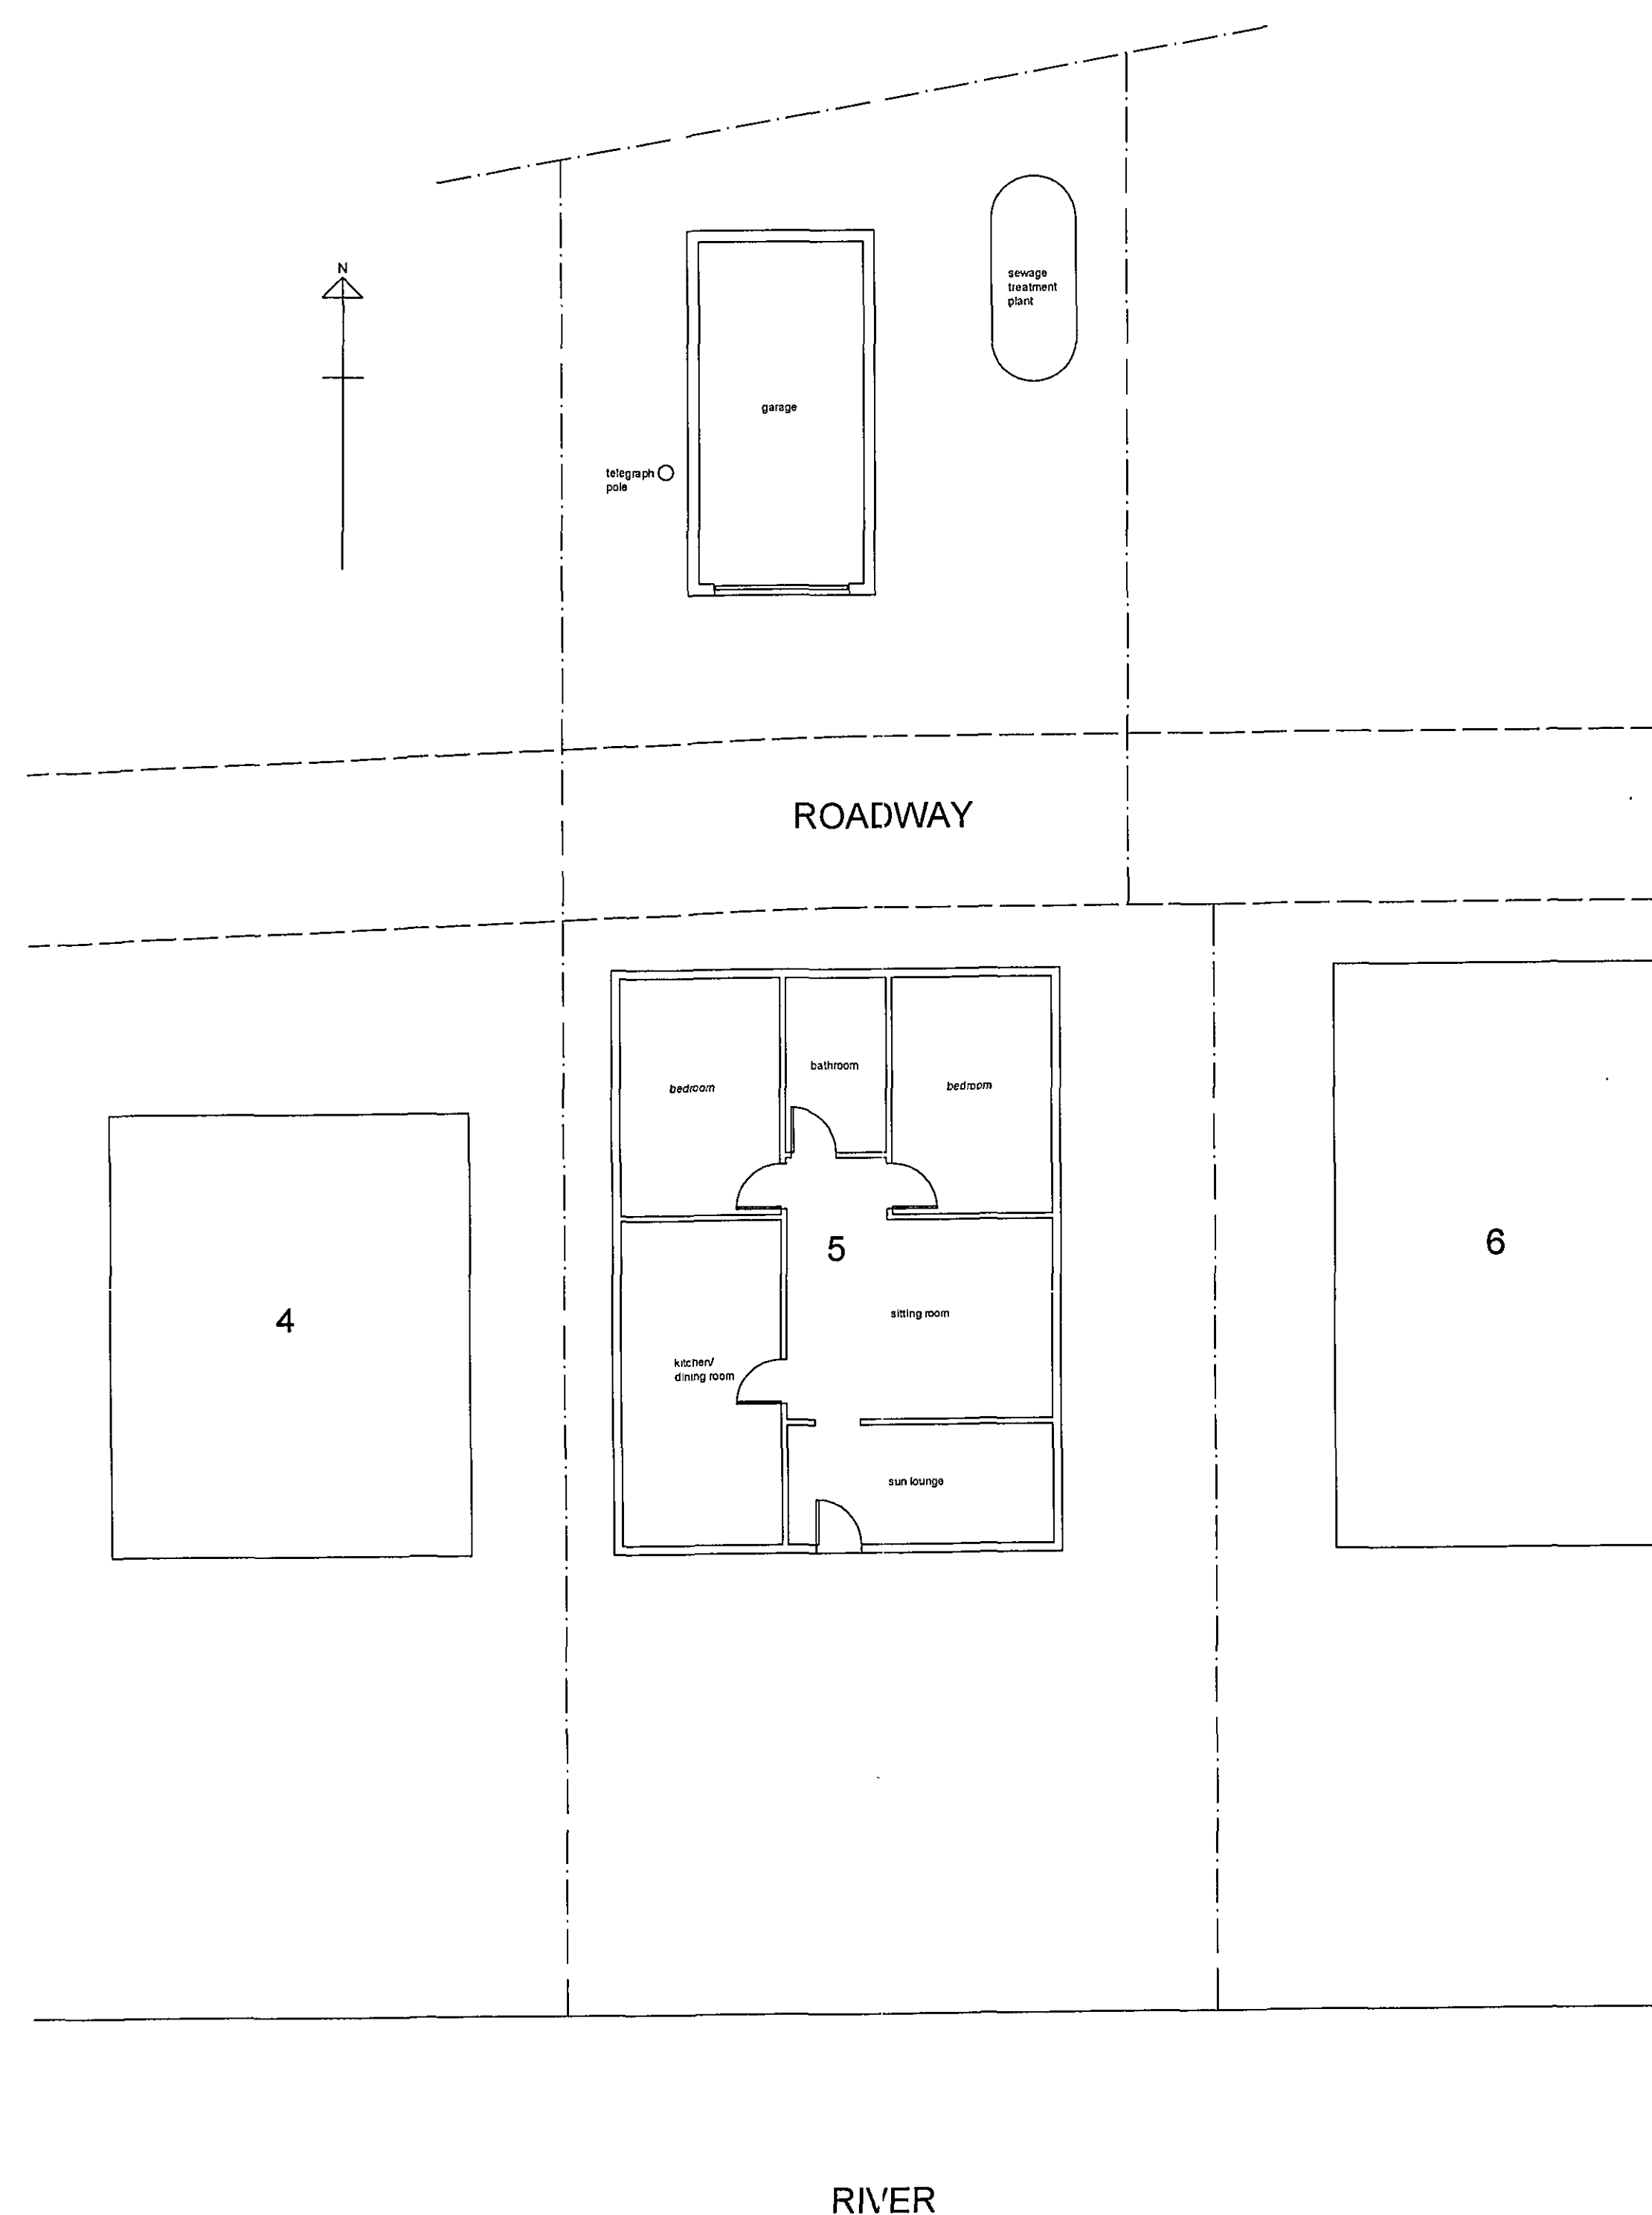


SITE LAYOUT AND HOUSE PLAN

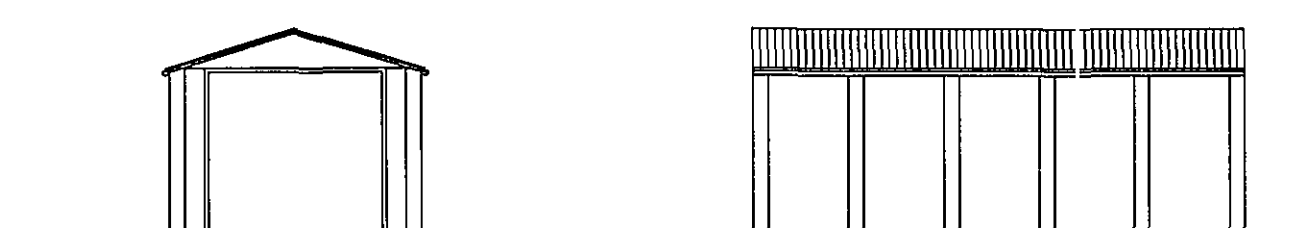


SOUTH ELEVATION

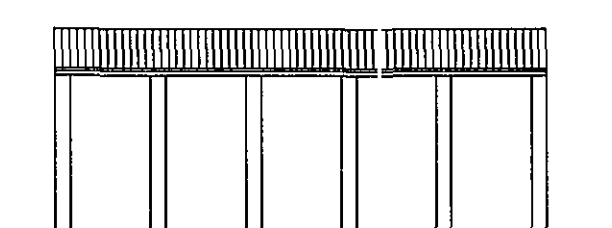

EAST ELEVATION

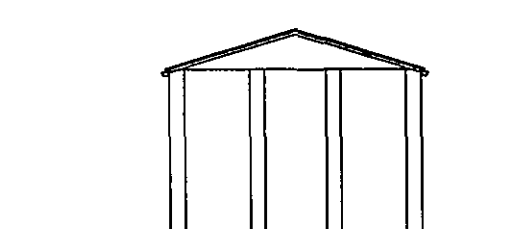


NORTH ELEVATION

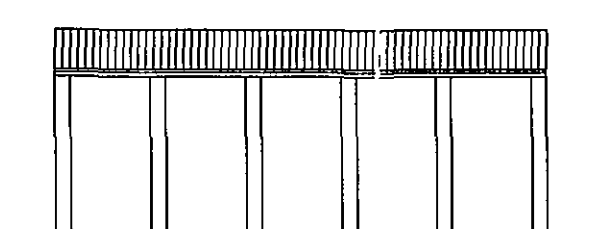


WEST ELEVATION


GARAGE ELEVATIONS

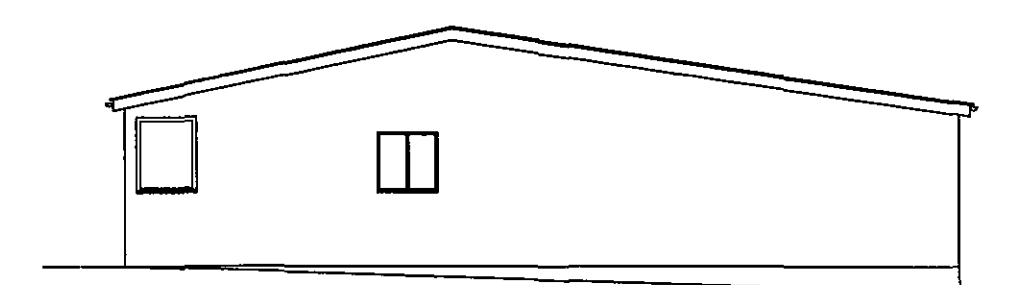


EAST ELEVATION

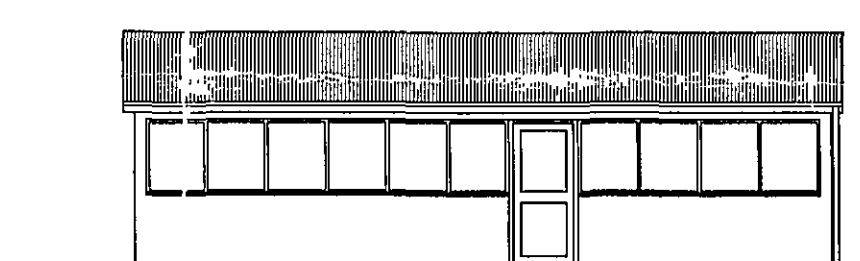

SOUTH ELEVATION

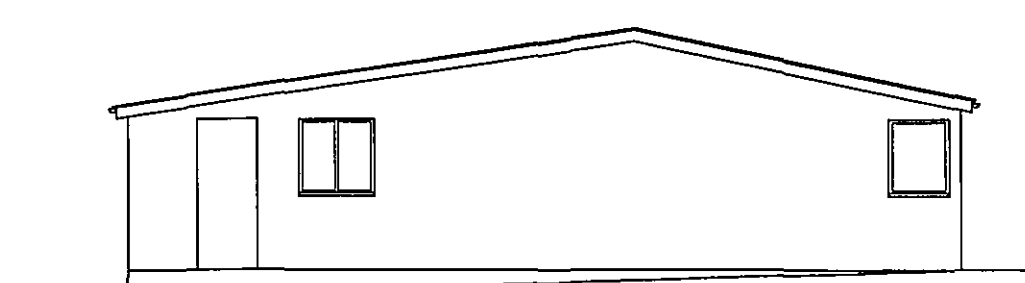

WEST ELEVATION

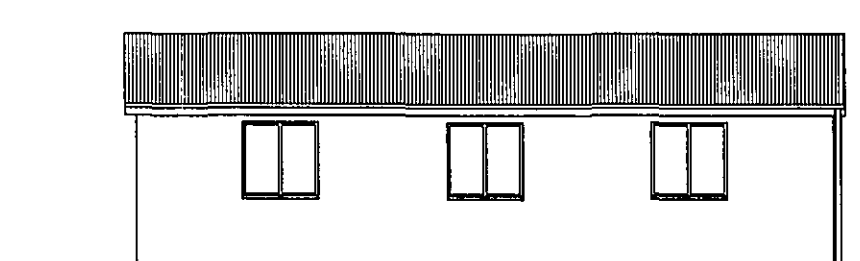

NORTH ELEVATION

HOUSE ELEVATIONS

DETERMINED  
PLAN

Planning & Development  
27 NOV 2007  
1559/07

Revisions

|   |                                                            |          |          |
|---|------------------------------------------------------------|----------|----------|
| <b>JEFF SOWERBY ARCHITECT</b><br>232A Albert Road, Sheffield S8 9QY website www.jeffsowerby-architect.co.uk<br>e-mail: jeff@jeffsowerby-architect.co.uk telephone/fax: 0114 255 6163 |                                                            |          |          |
| Client   | CHRIS DOUGLAS                                              |          |          |
| Job title   | PROPOSED ALTERATIONS TO 5 THE RESERVOIR, SURFLEET SEAS END |          |          |
| Drawing title   | HOUSE AND GARAGE AS EXISTING                               |          |          |
| Scale   | Drawing no                                                 | Revision | Date     |
| 1:100   | SU 20                                                      |          | 10.08.07 |