



Interlocking concrete
tiles to match existing
Facing brickwork to
match existing.

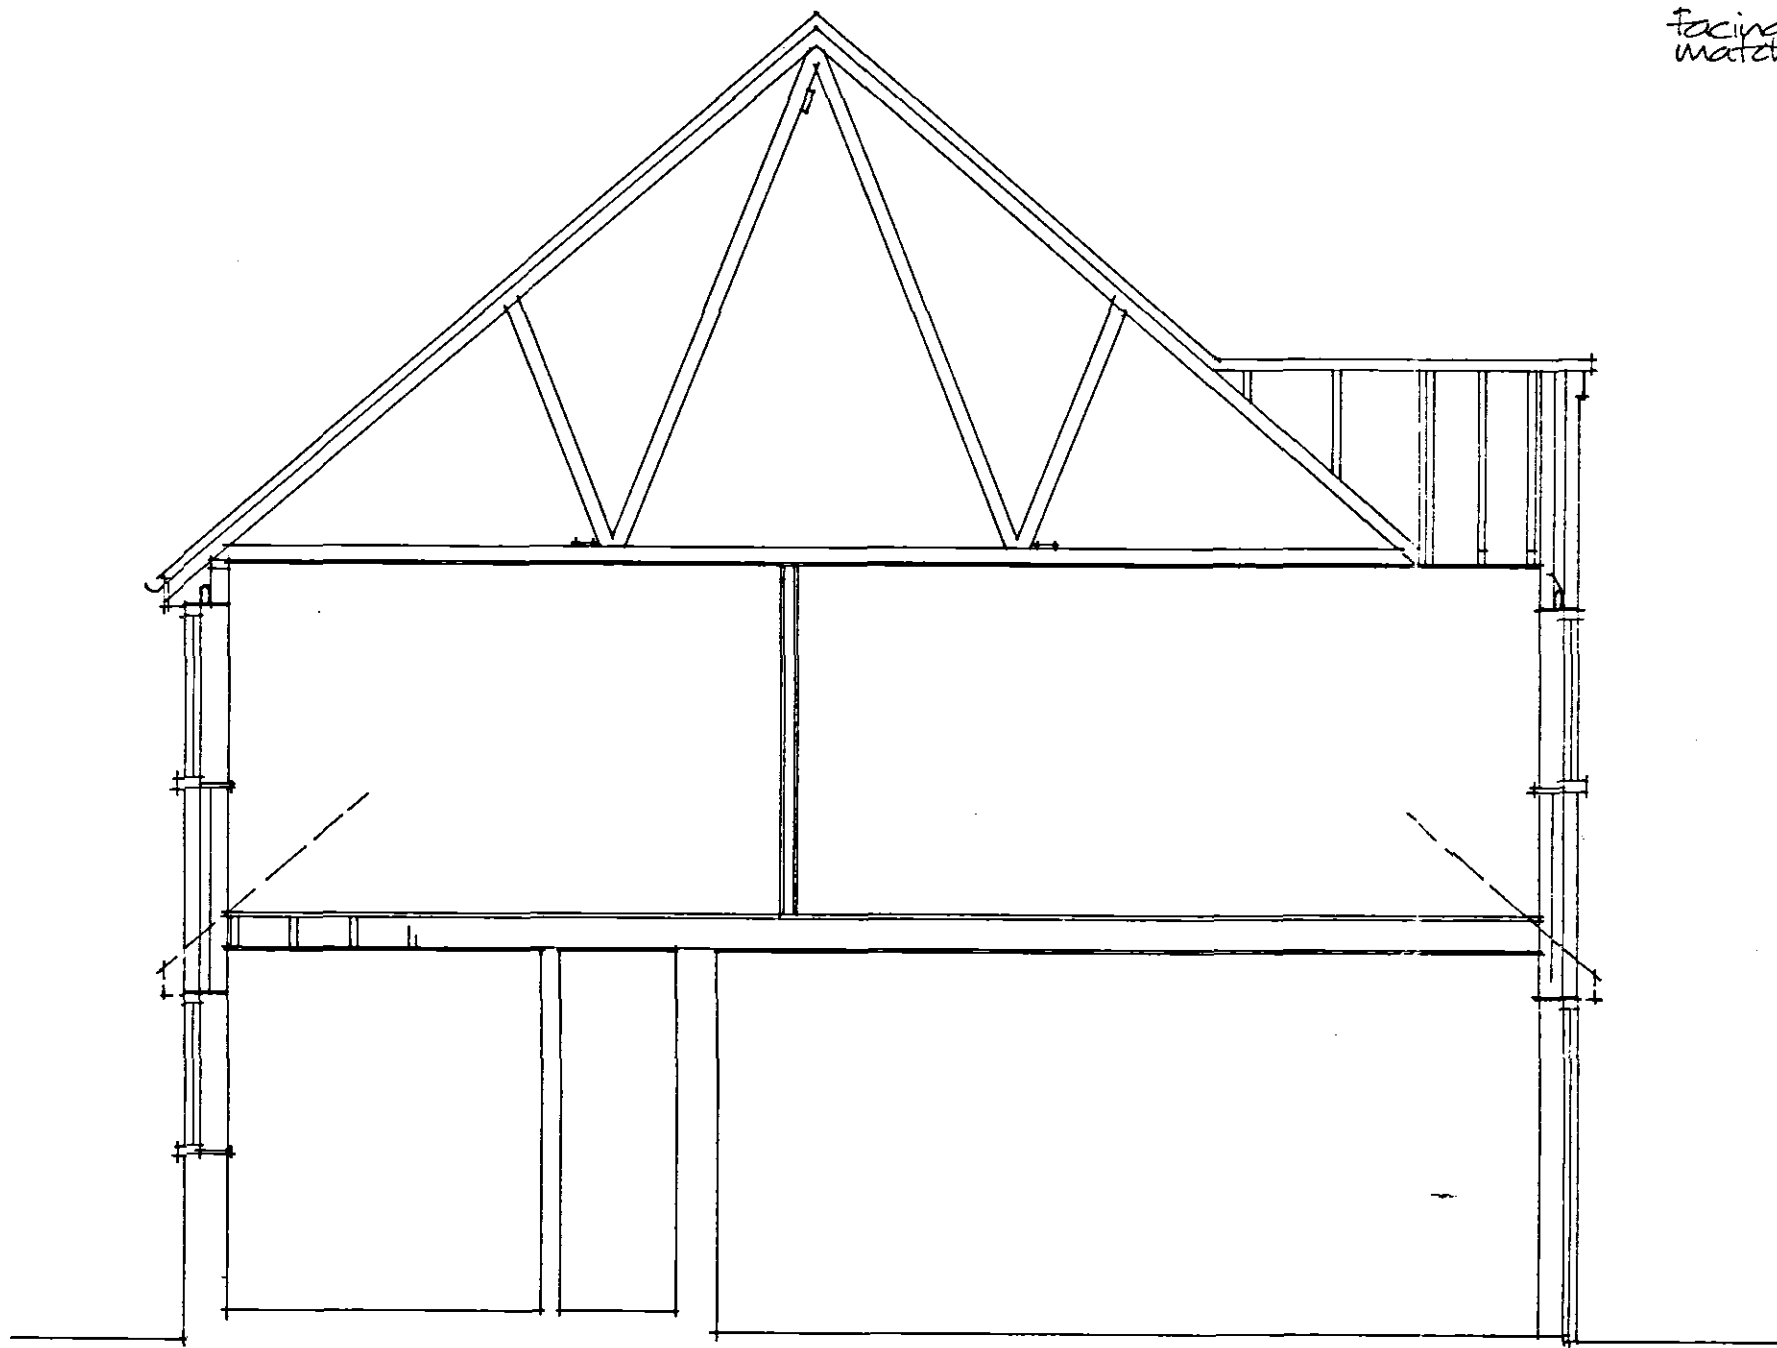


SECTION.



FRONT ELEVATION

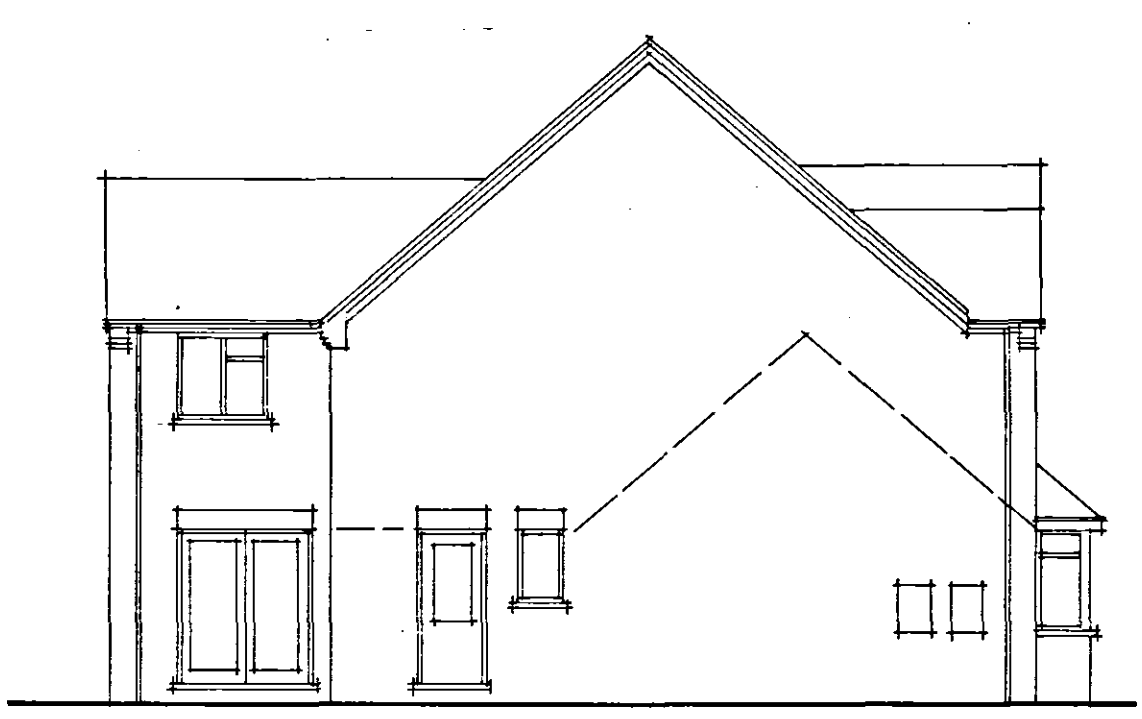



SIDE ELEVATION

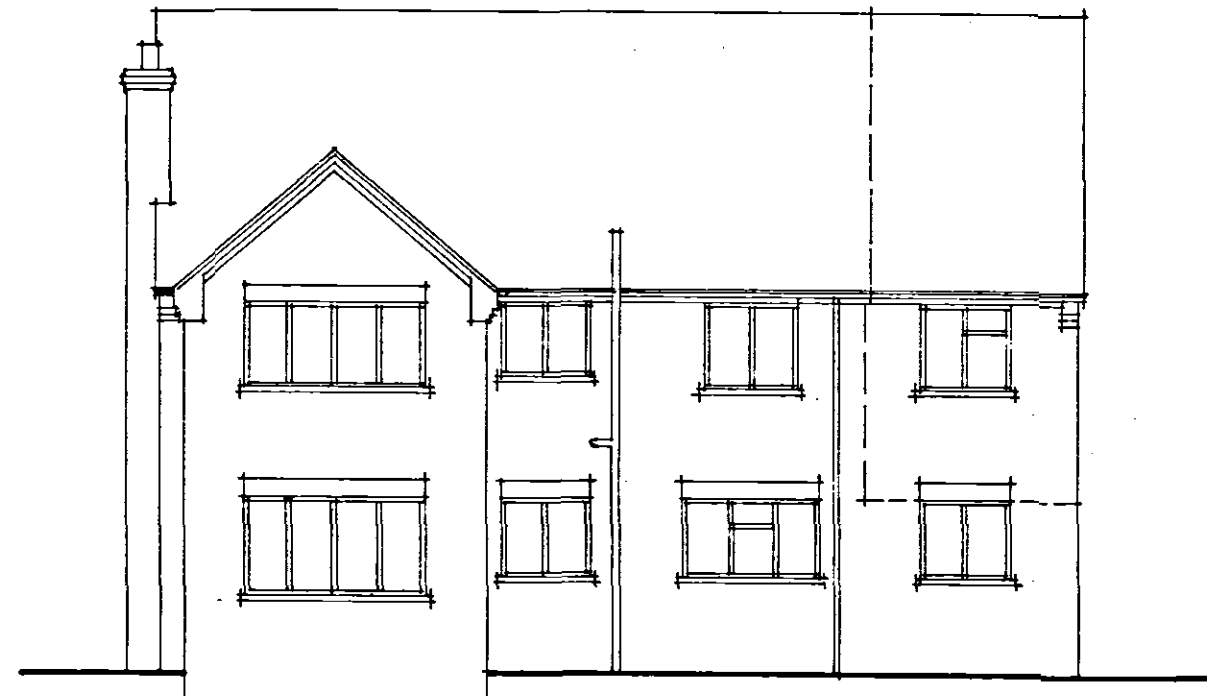

REAR ELEVATION



SIDE ELEVATION

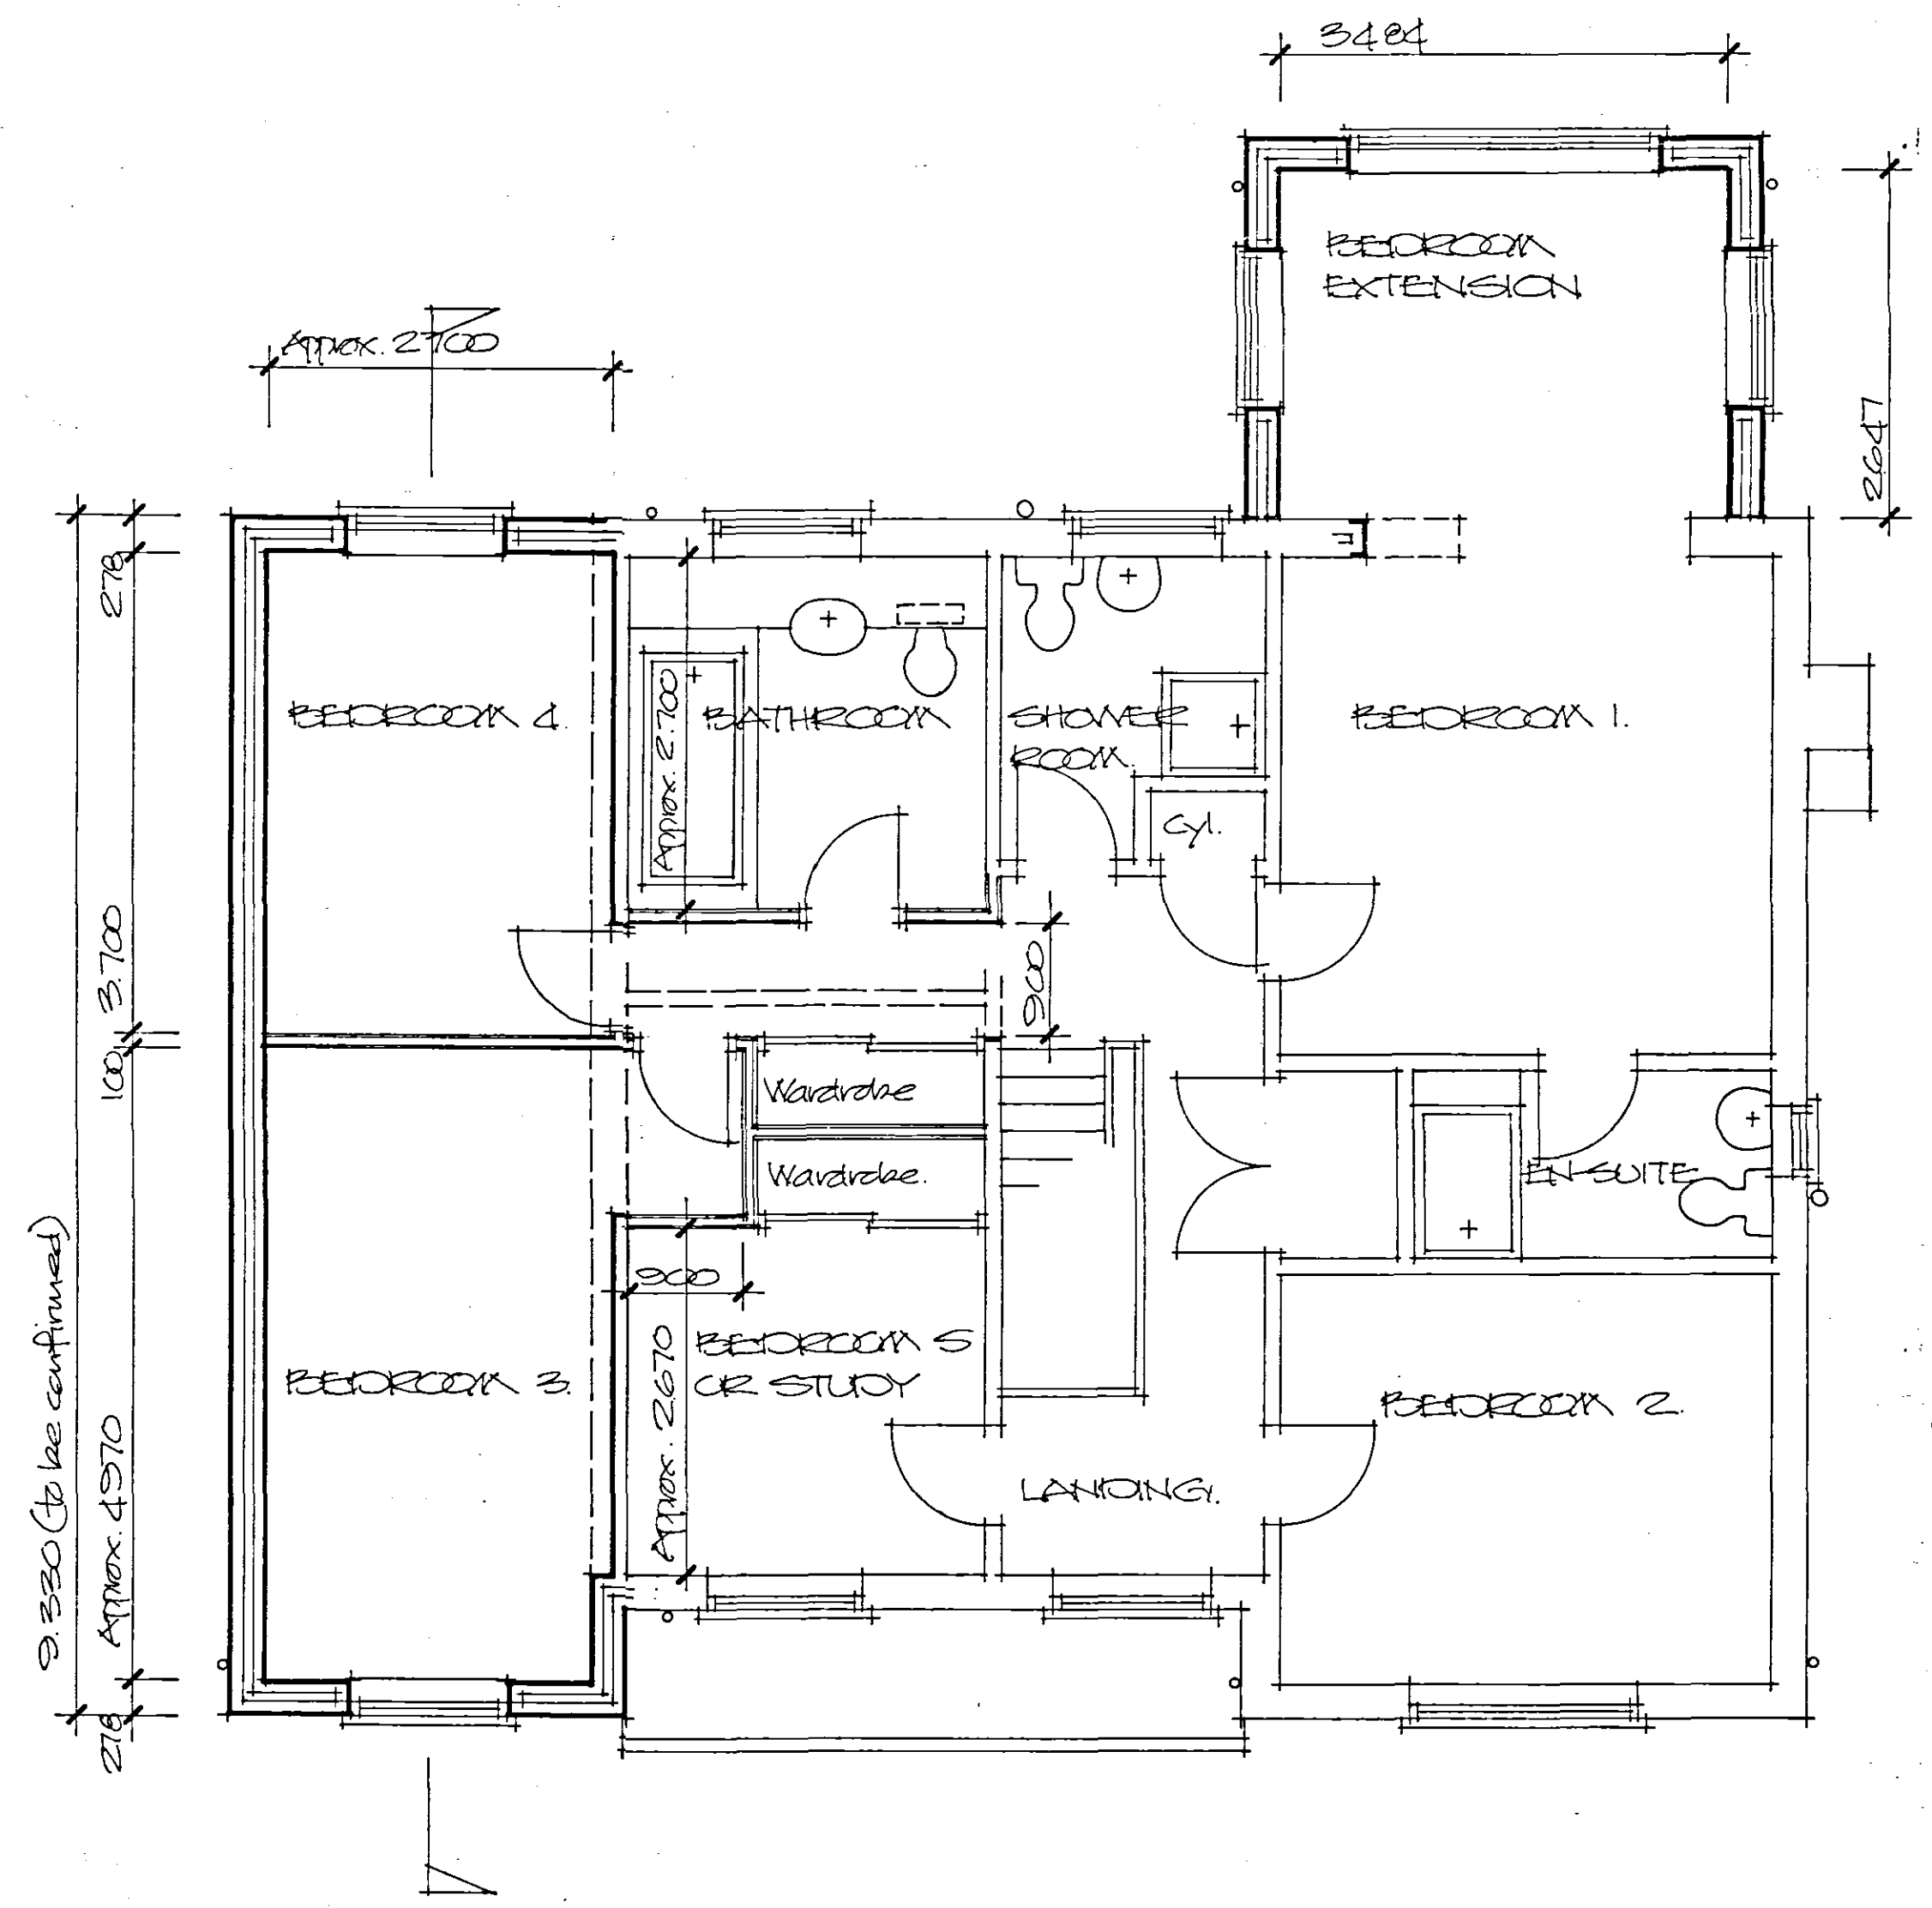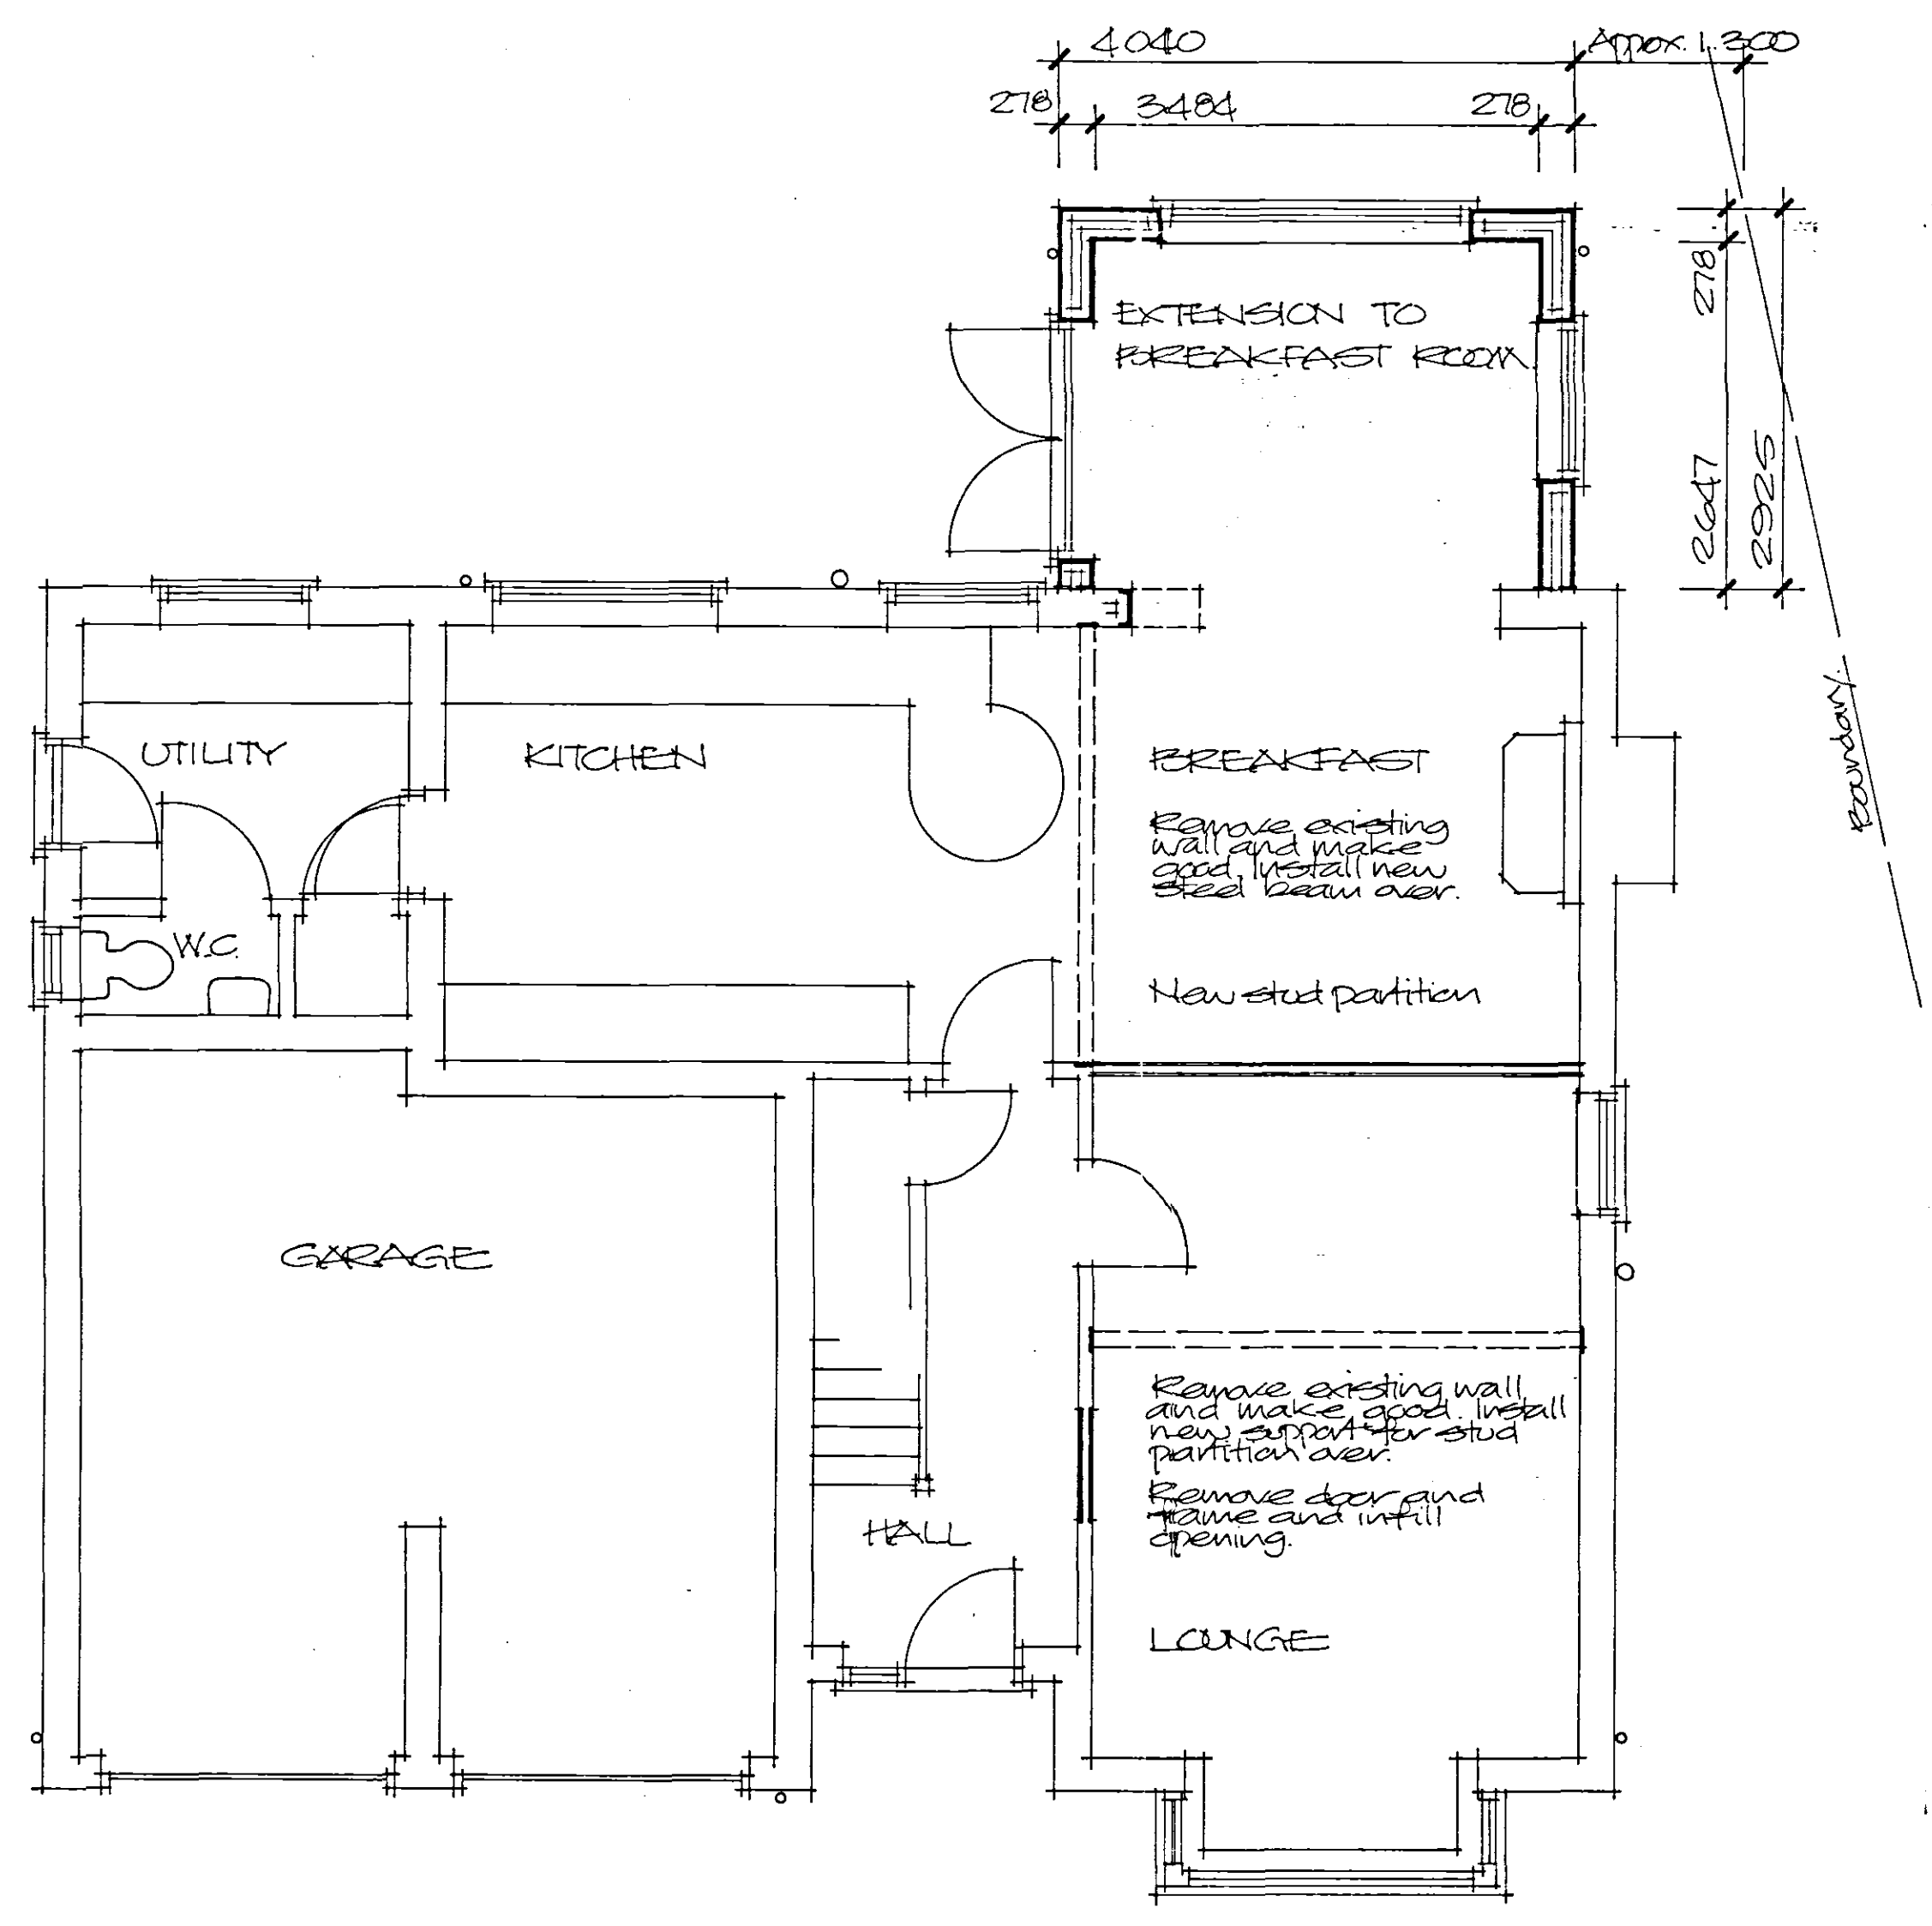

SHDC
PLANNING & DEVELOPMENT
- 7 DEC 2005
Ref: 1672105

DETERMINED
PLAN

Project
PROPOSED EXTENSION
AND ALTERATIONS TO
HOUSE
TO SEAS END ROAD,
SURFLEET.

ALAN HORNSBY
ARCHITECTURAL SERVICES
'Little Acre'
Peak Hill, Cowbit,
Spalding, Lincs. PE12 6AW
Tel. Holbeach (01406) 380591

Client
MR & MRS A.R. ATKINS

Scale 1:50/1:100
Date Nov/Dec 05
Drg. no. 05/02/01