



Contractor to check all Dimensions on site prior to ordering materials / commencing work.Do Not Scale from this Drawing - If in doubt then please ask


Floor Area = 137m²

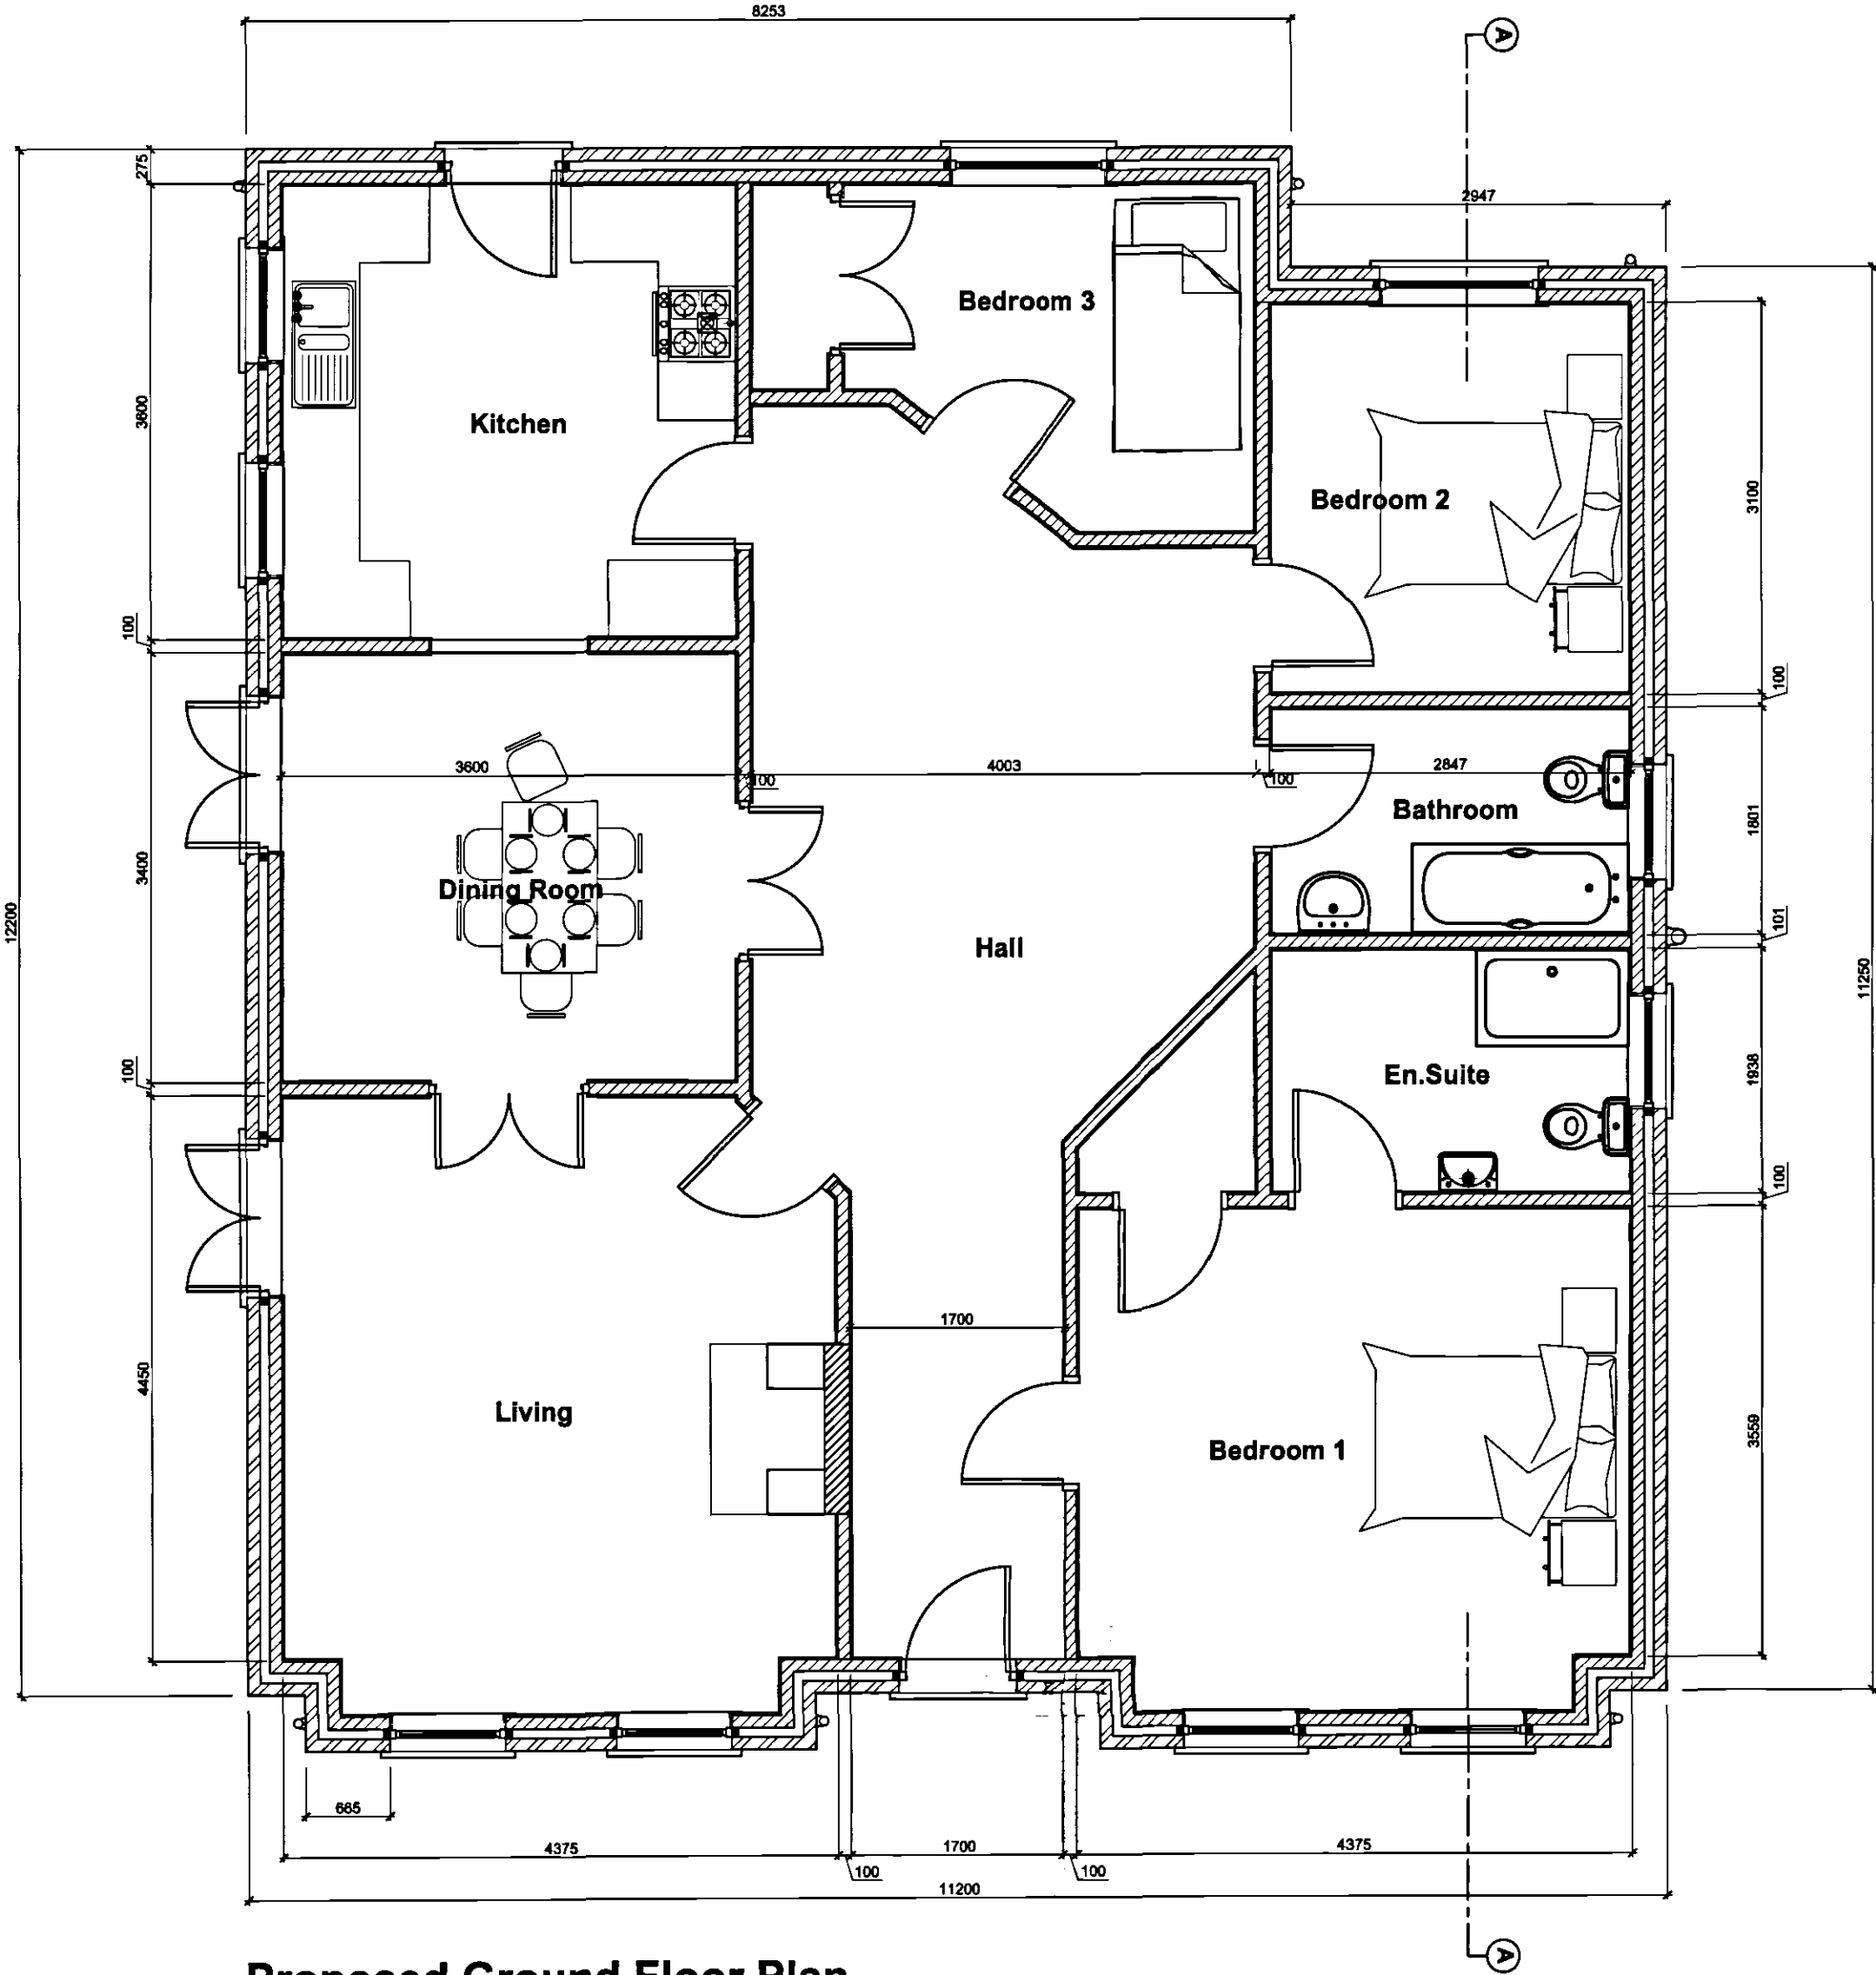

Proposed Ground Floor Plan
Scale 1:50

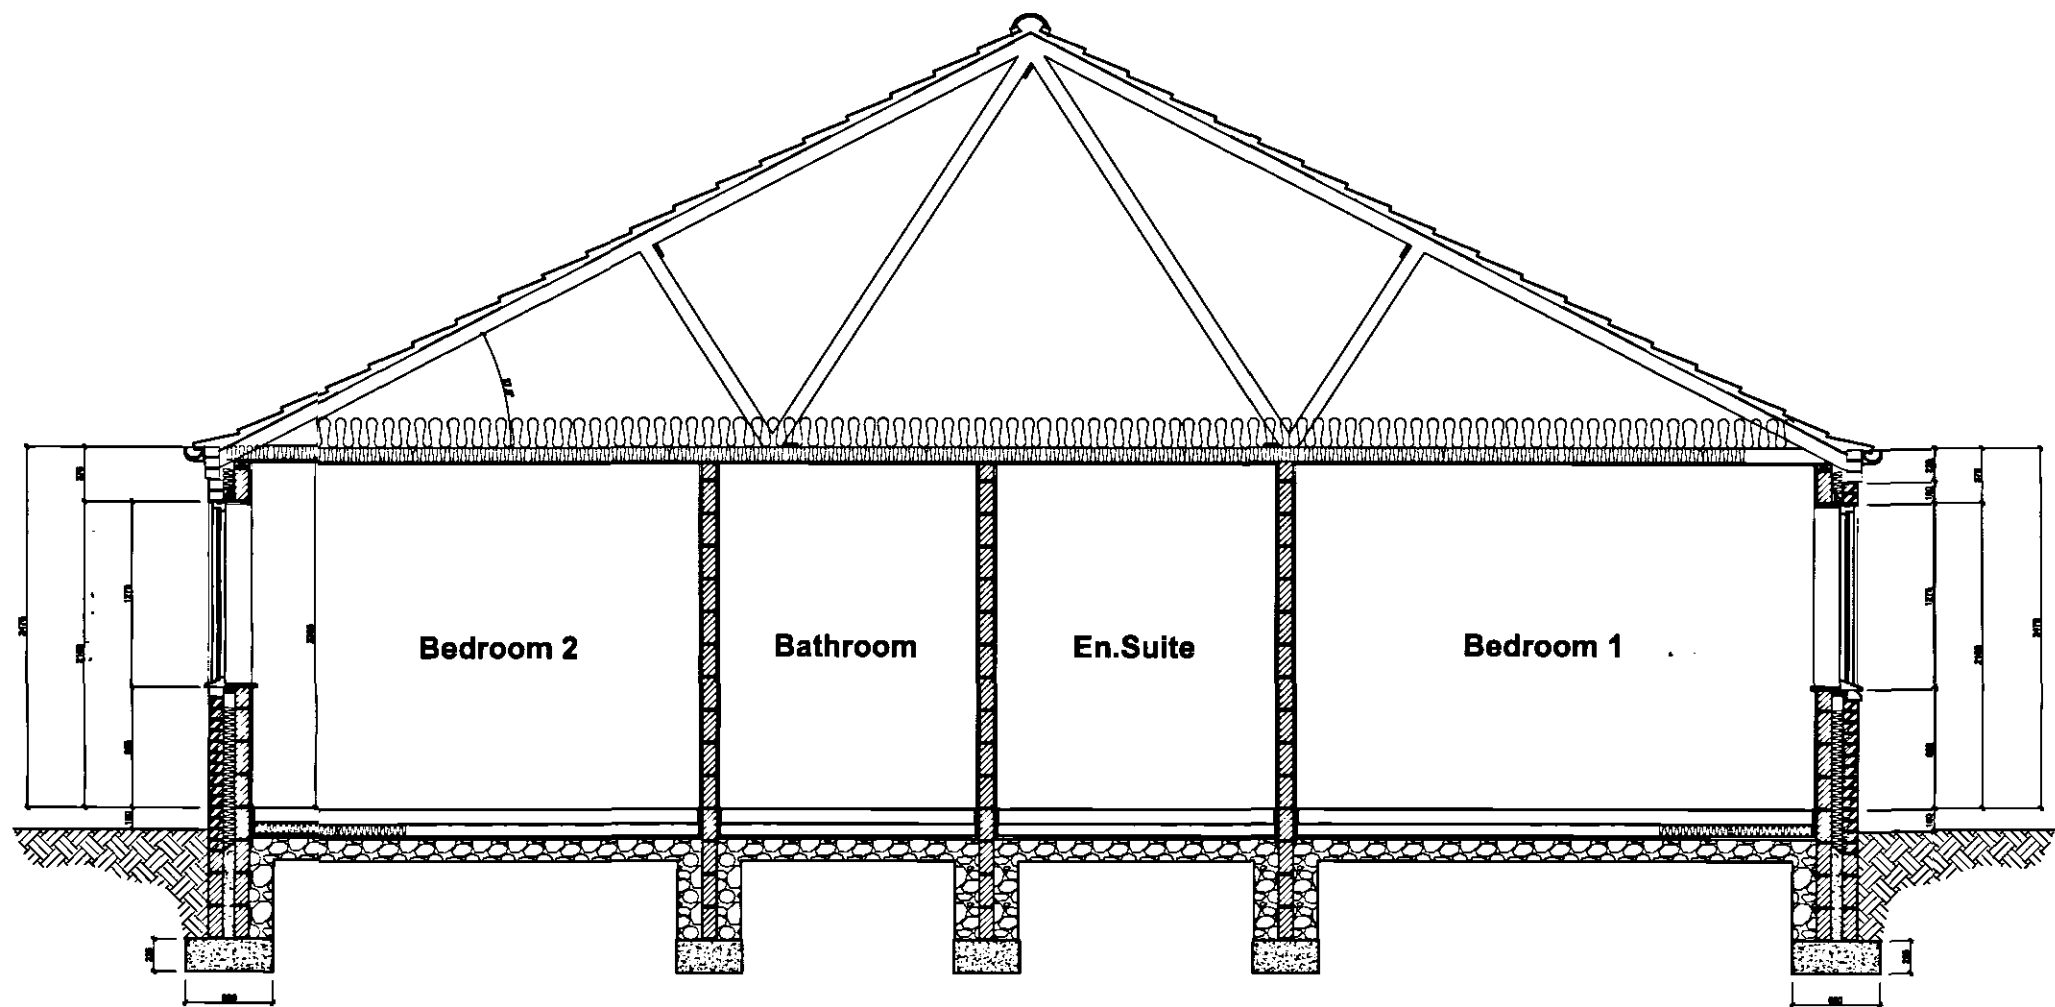

Proposed Section A-A
Scale 1:50

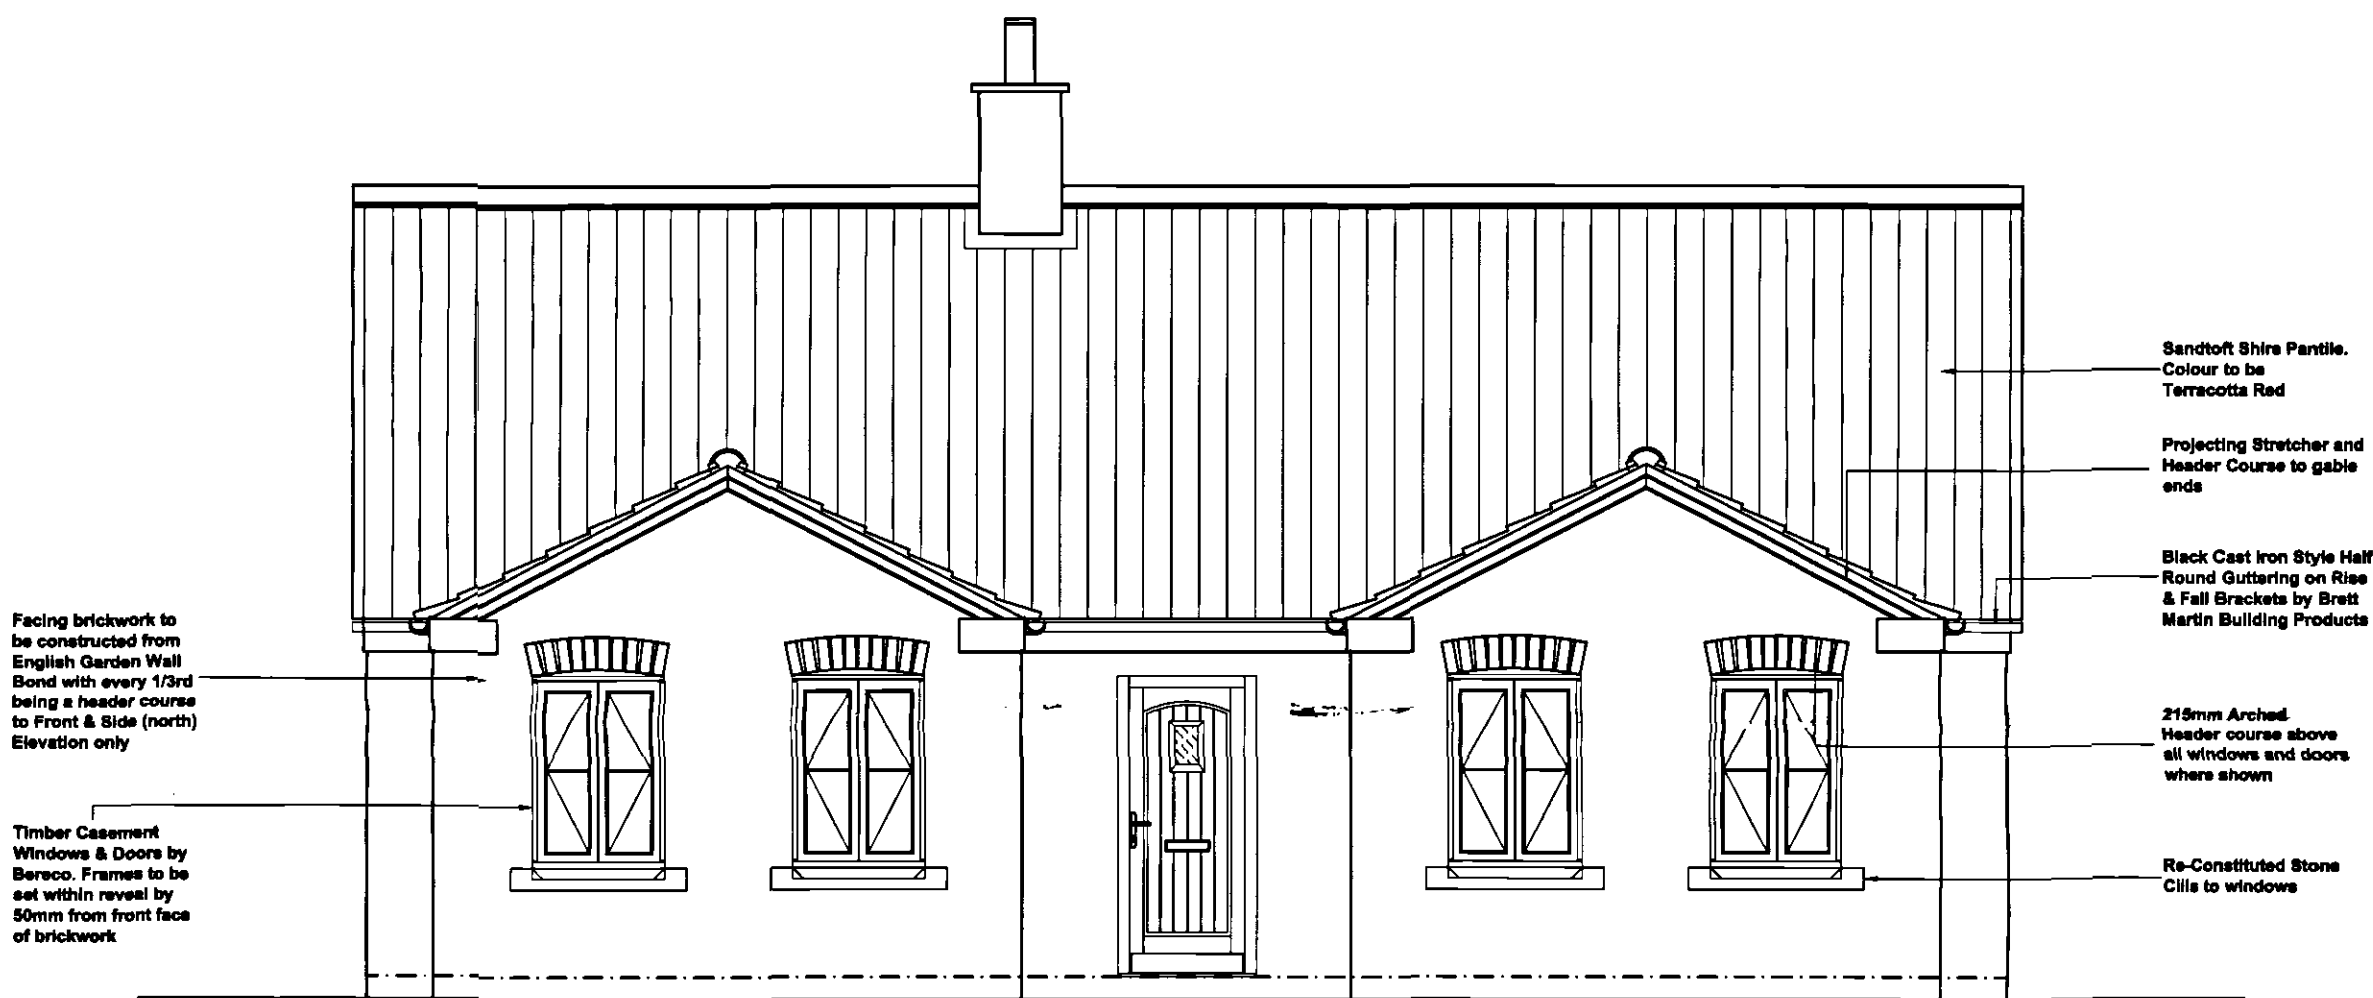

Proposed Front Elevation
Scale 1:50

rev "D" - 22.11.06 - Elevational Notes added

rev "C" - 02.11.06 - Amended to suit Chris Crew's (SHDC) comments

rev "B" - 18.10.06 - Amended to suit Clients comments

rev "A" - 08.08.06 - Redrawn

GENERAL CONDITIONS
Contractors are responsible for checking all dimensions on site when work commences and before ordering any materials. Any discrepancies should be brought to the attention of the Client for remedial action before commencing further.

All details shown are based on typical site conditions for that area, any abnormal conditions should be brought to the attention of the Client and Local Authority.

The notes shown are mainly to cover the requirements of Building Regulations and should not be treated as full specification.

No allowance has been made for any Structural Calculations, a "SAP" calculation, Soil Investigation or Flood Risk Assessment. If deemed necessary then these will be a chargeable extra. All steel beam sizes shown on drawing are all subject to confirmation from Structural Engineer.

All materials not specified to be of a standard suitable for the work proposed and be fit for purpose. All work to be in accordance with good building practice and all necessary BS codes for Workmanship on Building Sites.


Client :

D E Brand & Sons
Berkeley House
Birds Drove
Surfleet
PE11 4BE


Site :

Proposed Replacement Bungalow:
Brands Field
Birds Drove
Surrey
PE11 4BE


SHDC
PLANNING & DEVELOPMENT
- 6 DEC 2006
Ref. 1686106

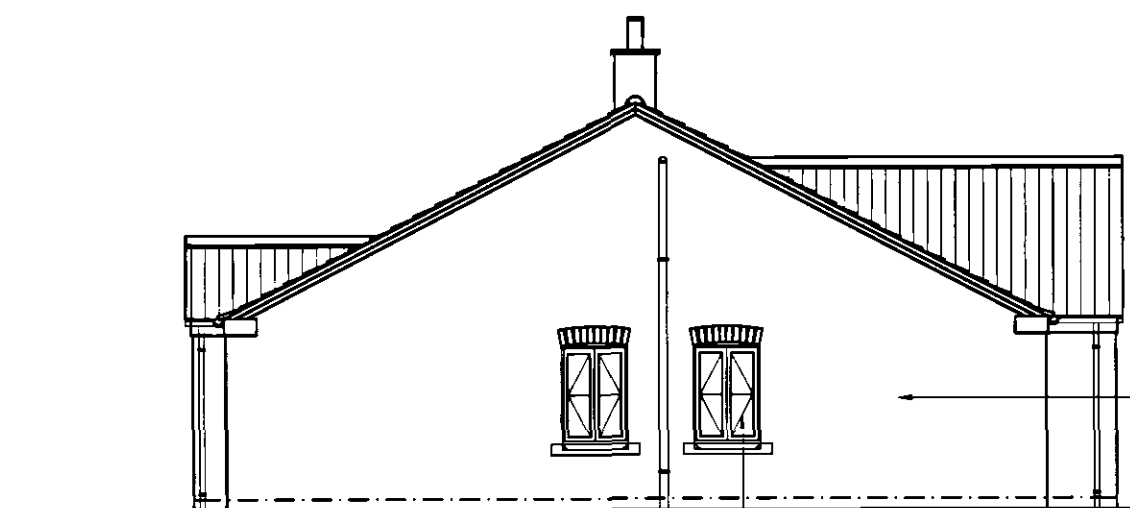

Proposed Side Elevation
Scale 1:100

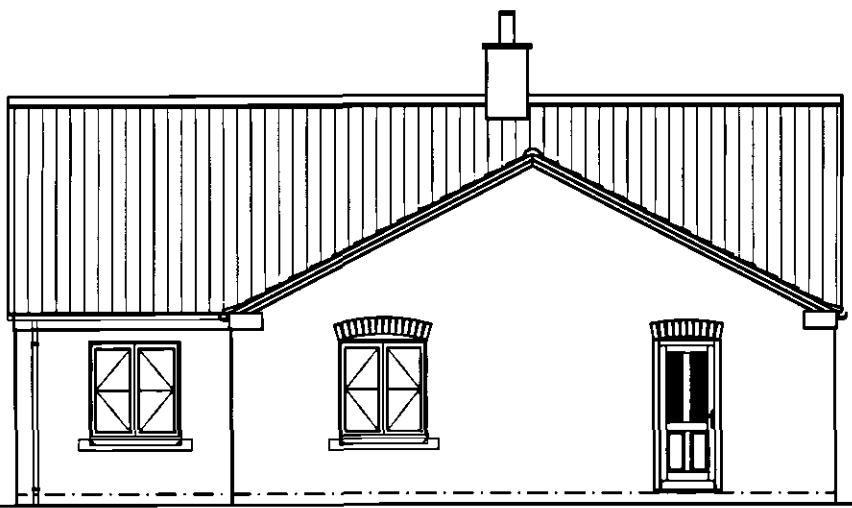

Proposed Rear Elevation
Scale 1:100

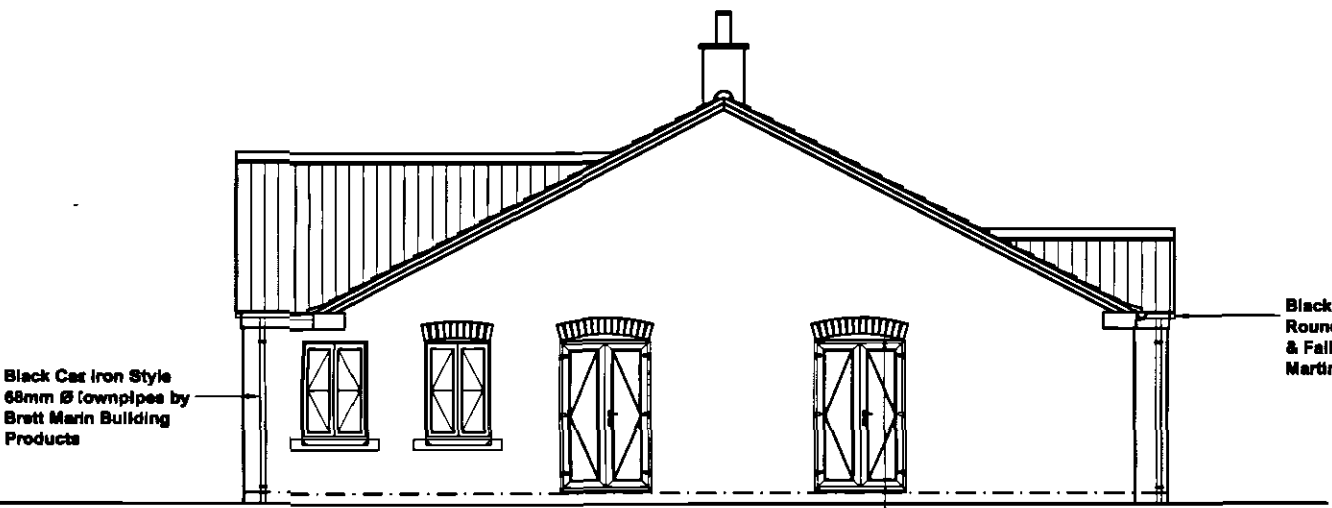

Proposed Side Elevation
Scale 1:100

DETERMINED
PLAN

remway
Design Ltd
2 Red Lion Street
Spalding
PE 11 1 S X
Tel / Fax: 01775 788 921
Mobile : 07815 112 058
e-mail: jason@remwaydesign.co.uk

Date : Jun06

Scale : As Noted

Drawing No:

rem 1255 - 02 "C"

PLEASE NOTE:
Due to areas of the structure being covered, unexposed or otherwise inaccessible the notes / specifications of existing materials are subject to confirmation of site when it is feasible to expose the relevant areas of construction.