


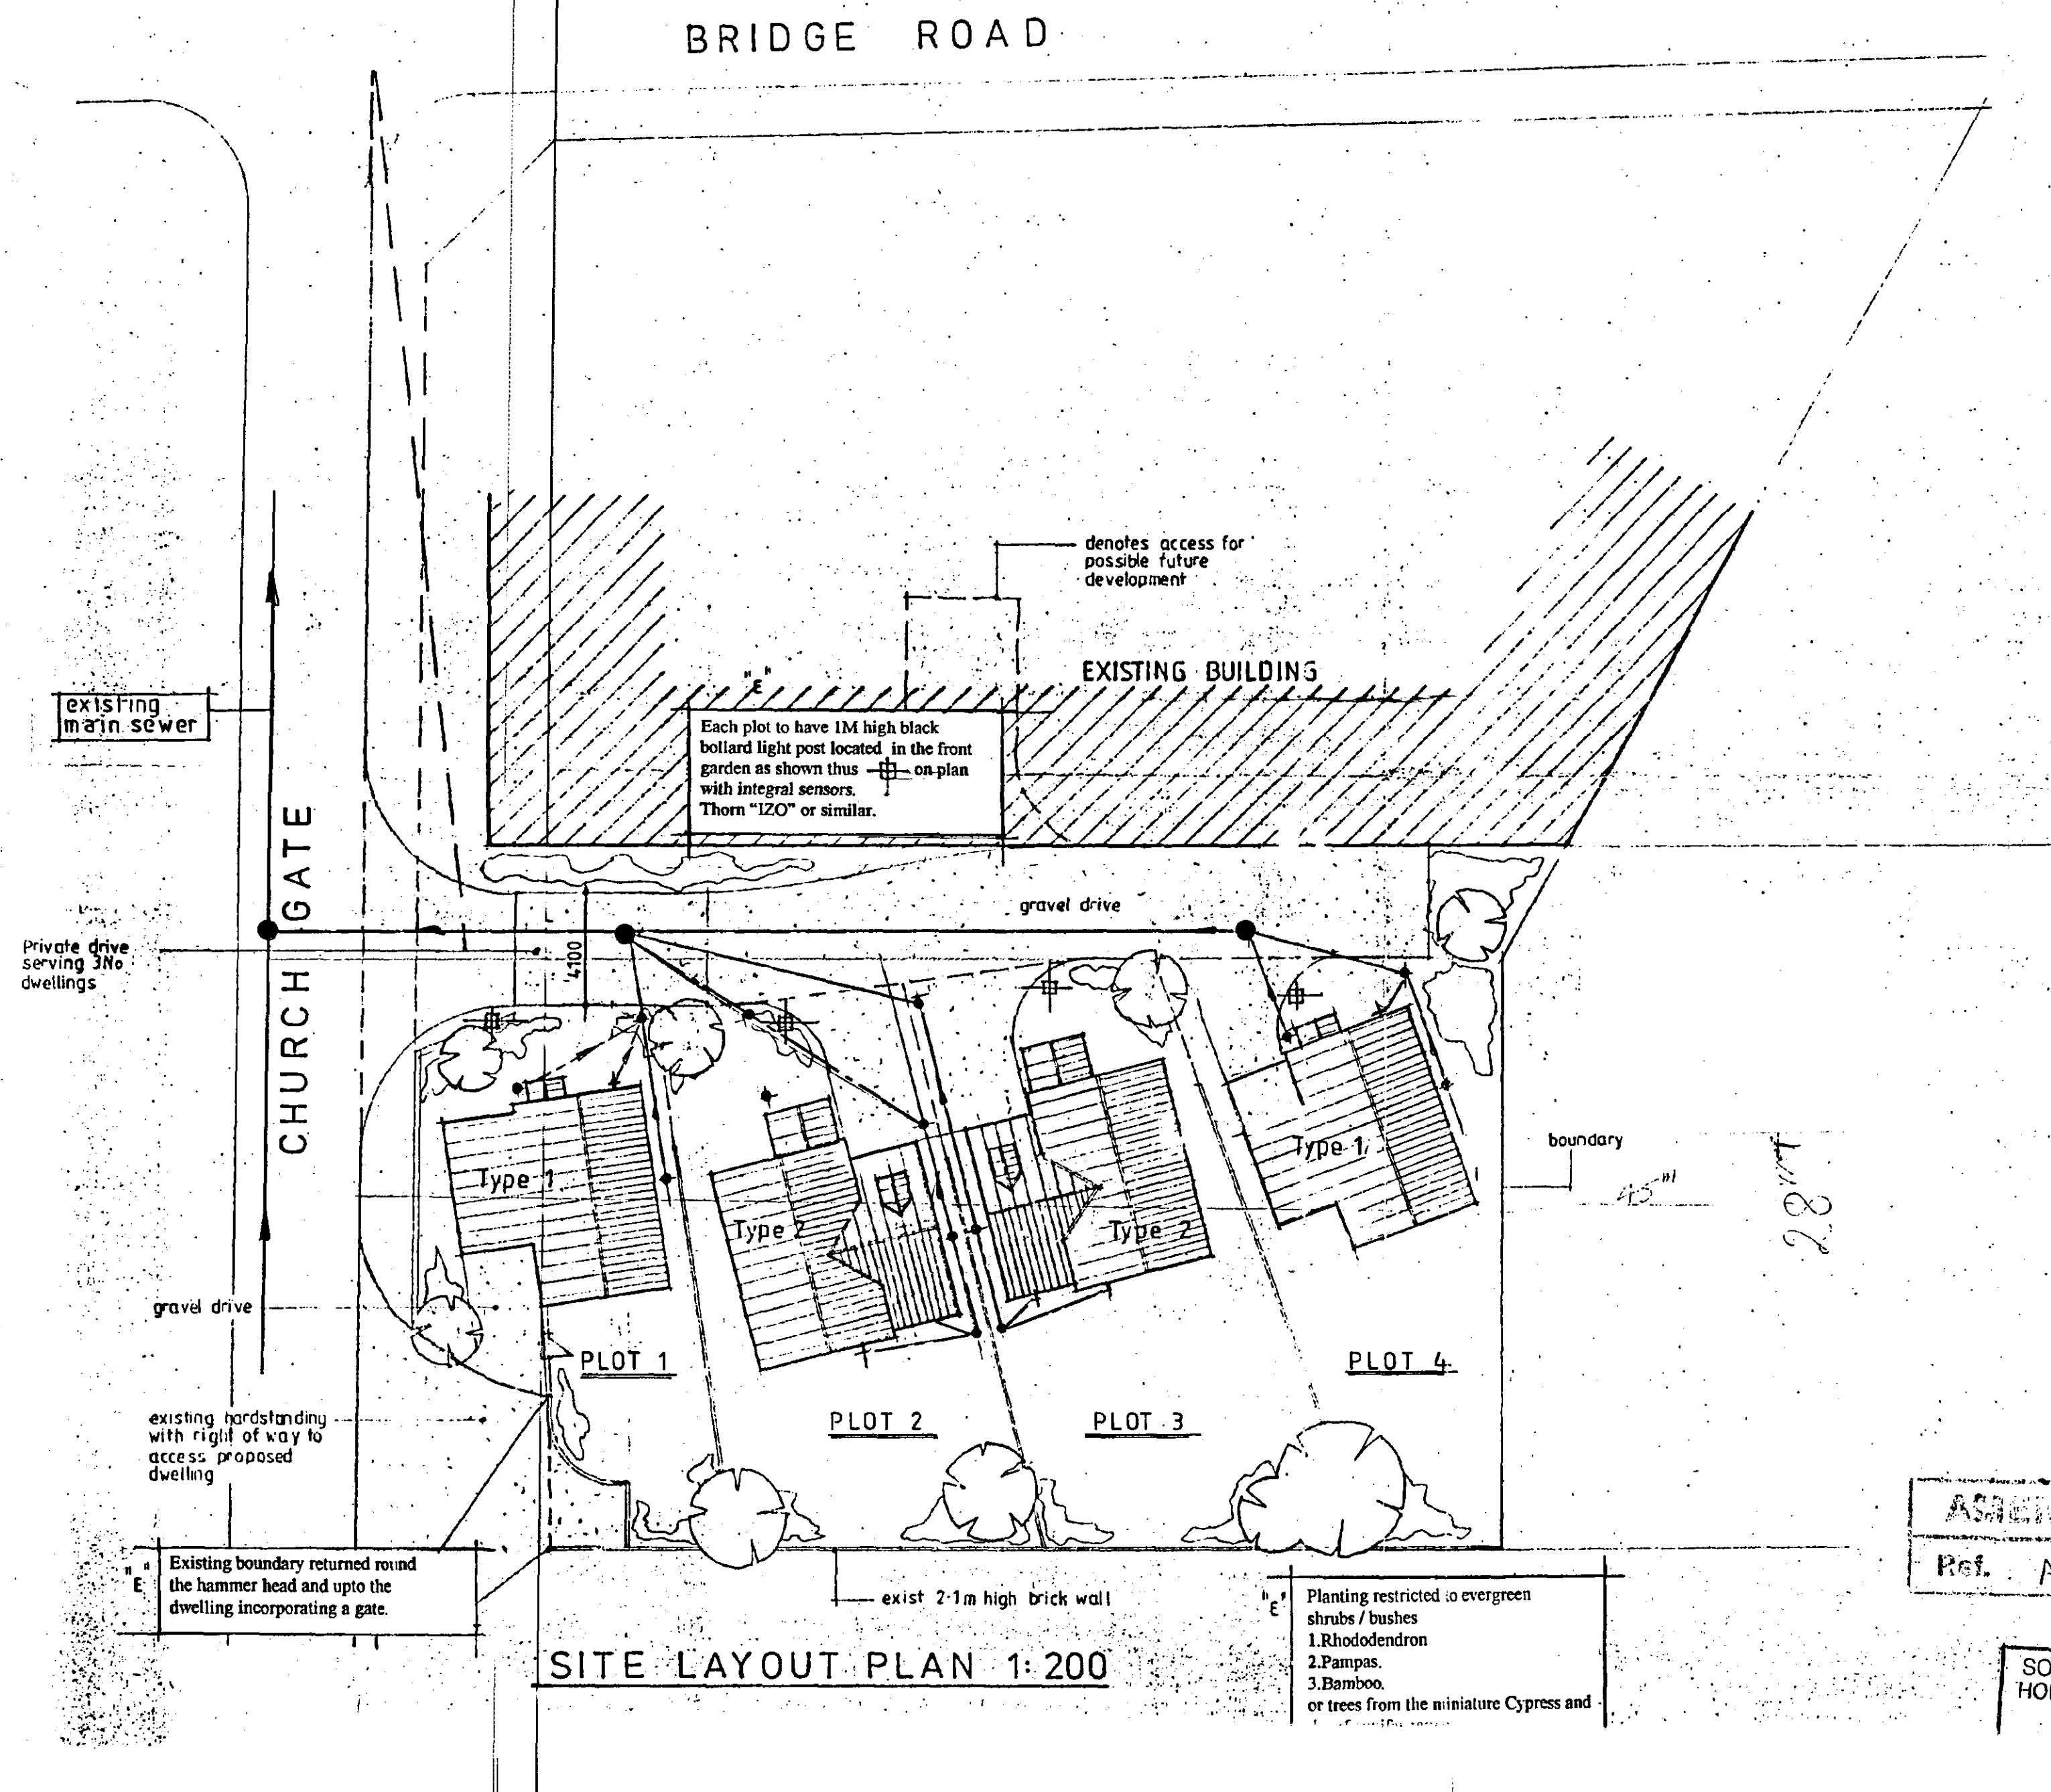

E	09/99	Notes added
D	FEB 99	CSH. BOUNDARY TO PLOT 1 AMENDED TO SUIT LAND REGISTRY PLAN.
C	SEP 98	CSH. HOUSE TYPE 1A ADDED
B	SEP 98	CSH. EASTERN PLOT ACCESS AMENDED
A	NOV 97	INCLUDES LAYOUT TO SUIT ASSUITE DRIVE, DRIVE & ADDITIONAL LANDSCAPING
revision no	date	description
drawn by	checked by	

project
DEVELOPMENT OF 4NO.
DETACHED DWELLINGS
CHURCH GATE
SUTTON BRIDGE
drawing title
SITE LAYOUT

scale: 1/200
drawn by: CSH date: MARCH 98
checked by: date:

TA Templeman Associates
First Floor, The Old Chapel, John Kennedy Road, May's Linn, Norfolk, PE30 2NA.
Building Surveying Architecture Project Management
Telephone (01553) 751148 Fax (01553) 881818 E-mail templeman@btinternet.com

drawing no:
685-003.^E
rev A B C D
preliminary for construction

Copyright:
This drawing is the property of Templeman Associates and is not to be reproduced, stored or copied without the written permission of Templeman Associates.
The drawings shown is subject to the design office's disclaimer.


DETERMINED
PLAN

SOUTH HOLLAND DC
HOUSING & PLANNING
- 4 JAN 2000
Ref: 0007/00


AMENDED PLAN
Ref. A1

SOUTH HOLLAND DC
HOUSING & PLANNING
21 FEB 2000


Note Garage door on North elevation for plot 4.

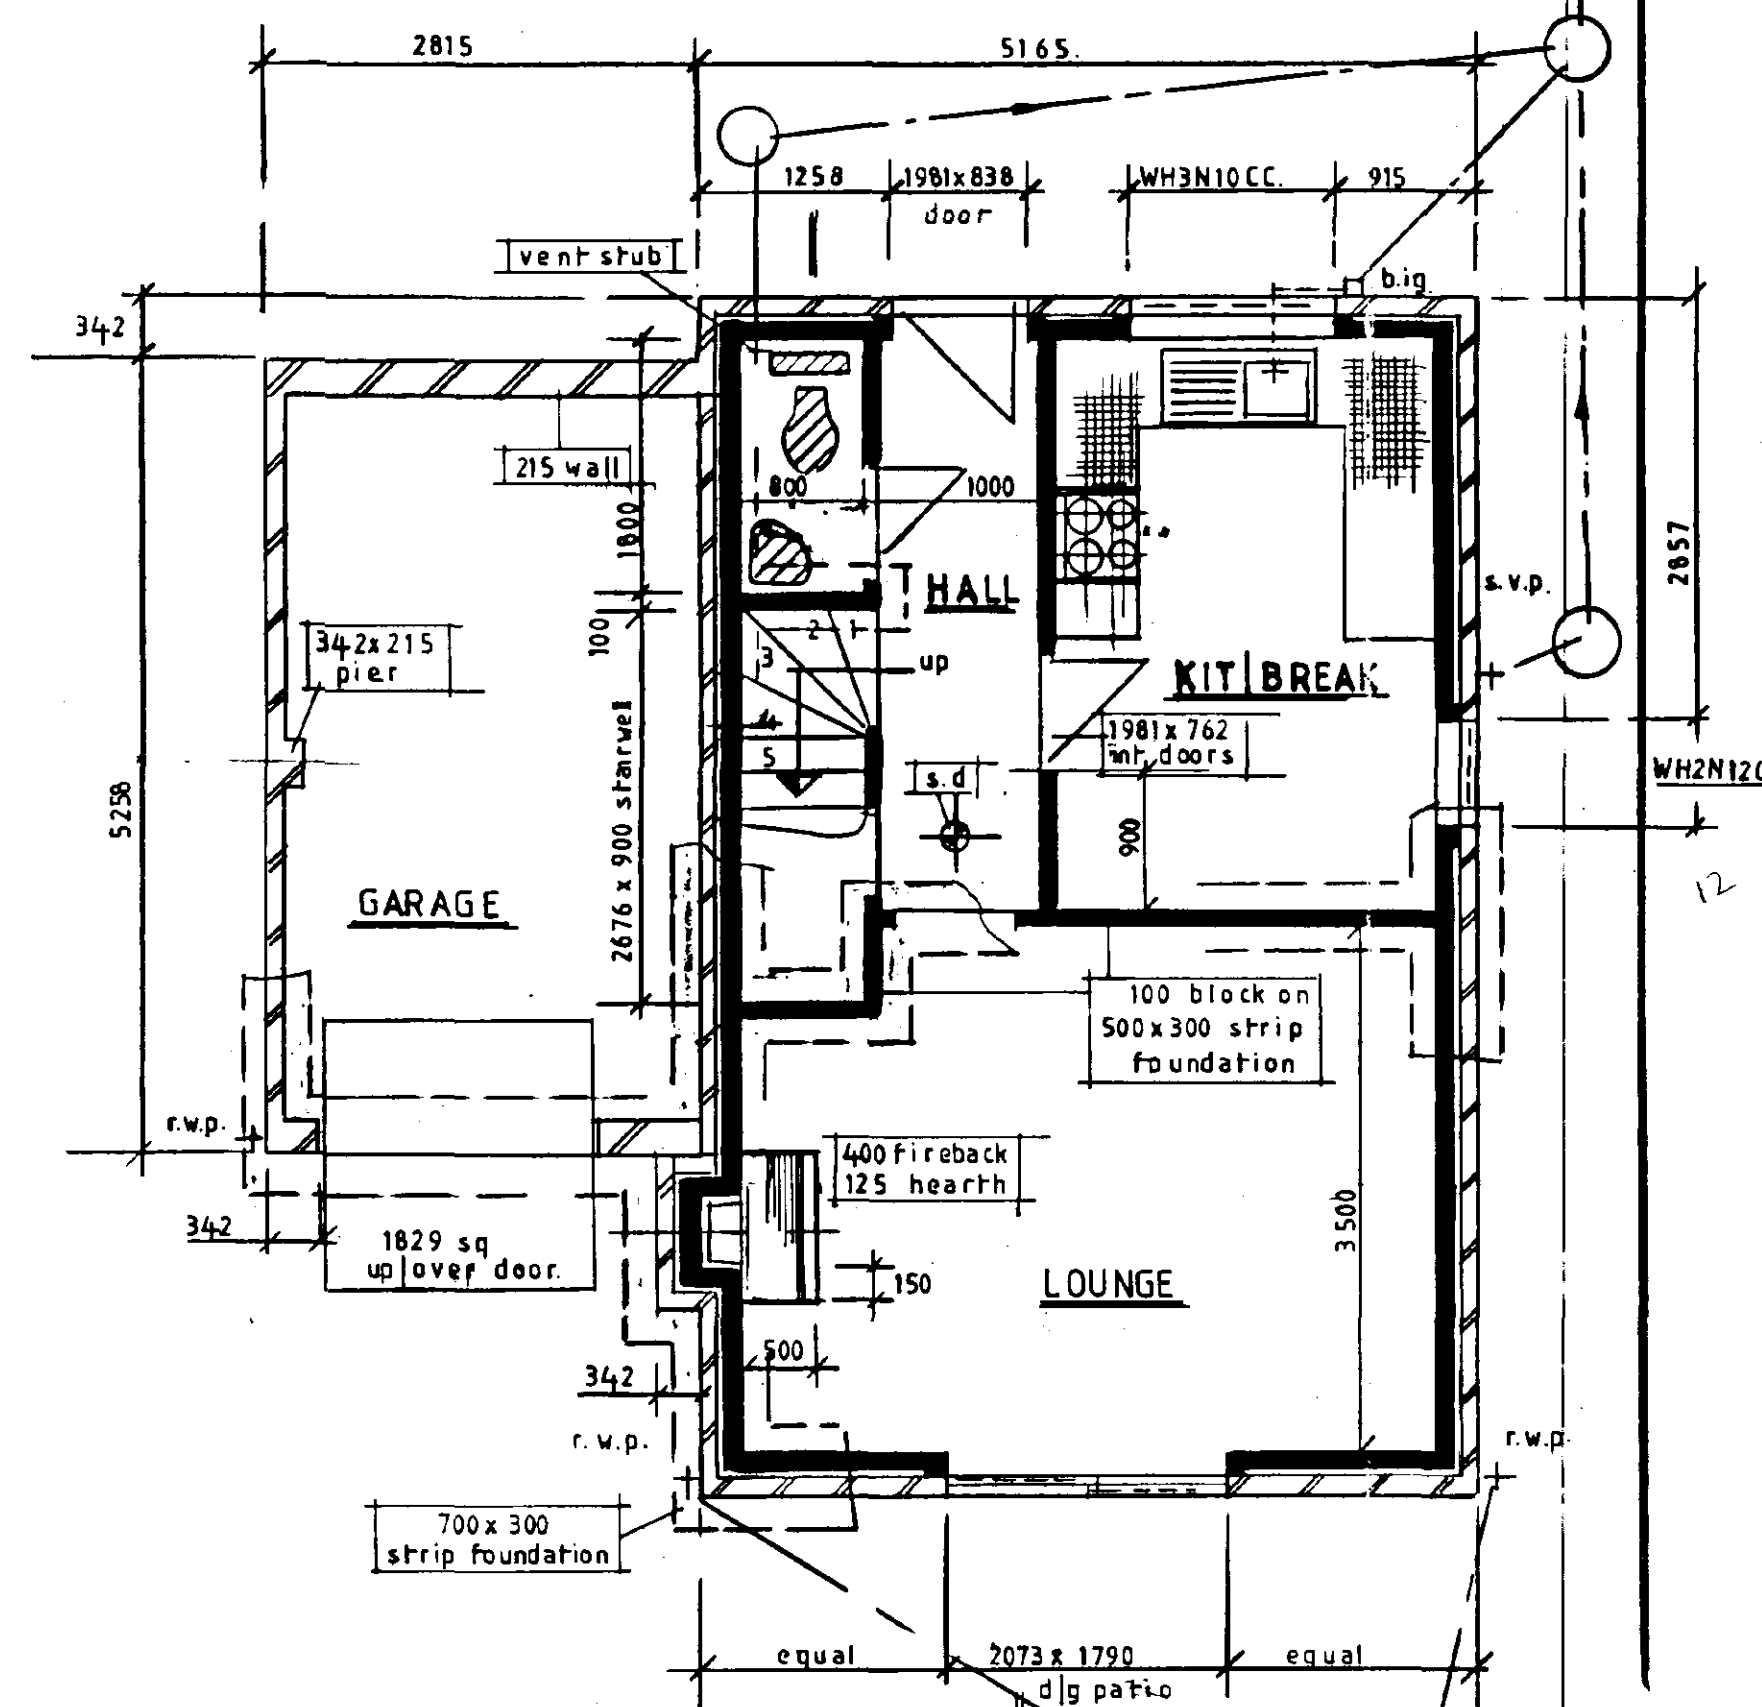

GROUND FLOOR LAYOUT.

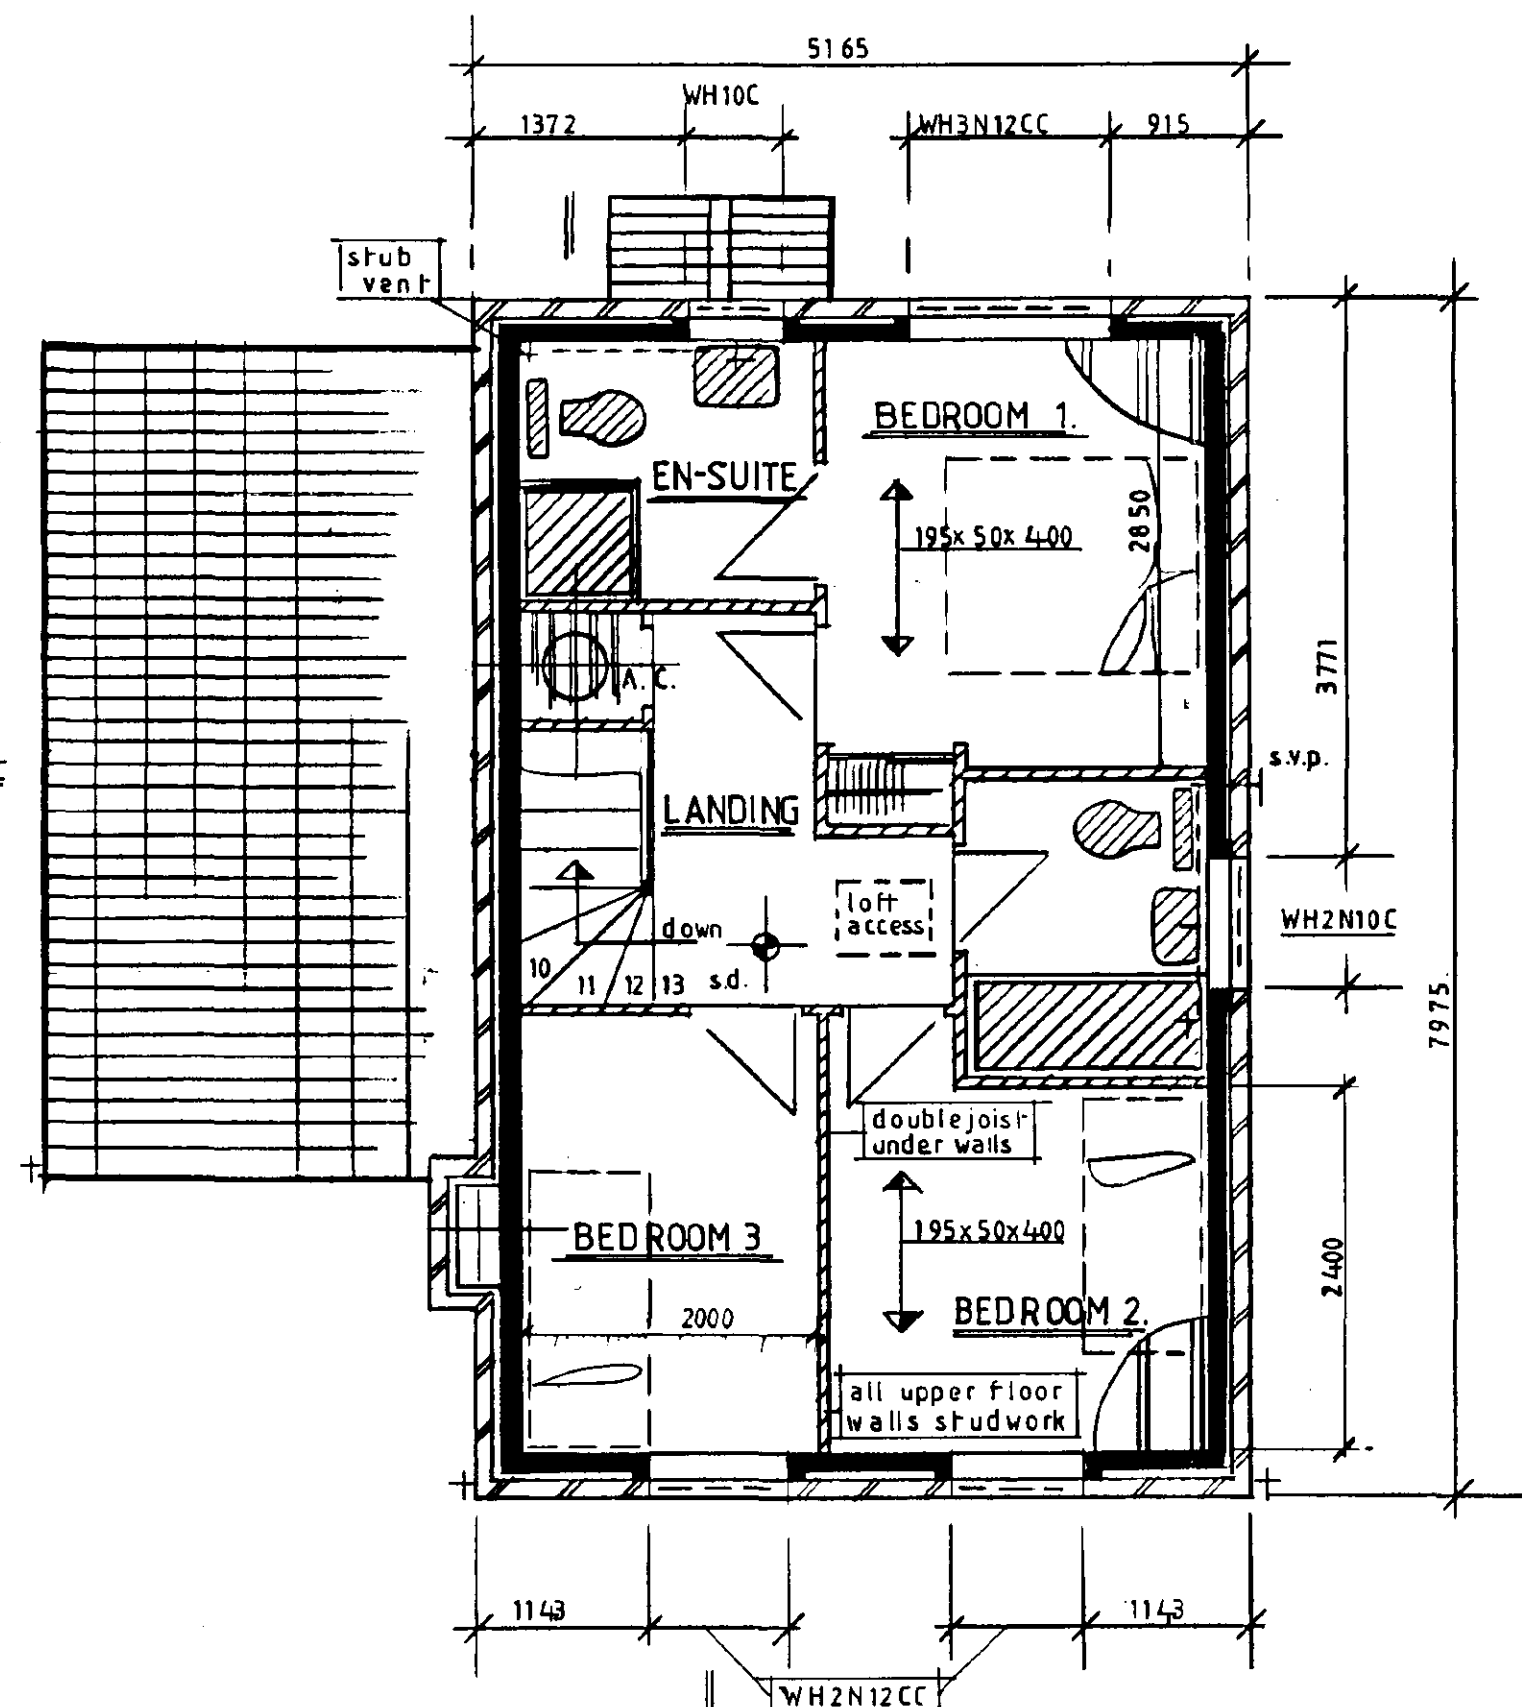

UPPER FLOOR LAYOUT.

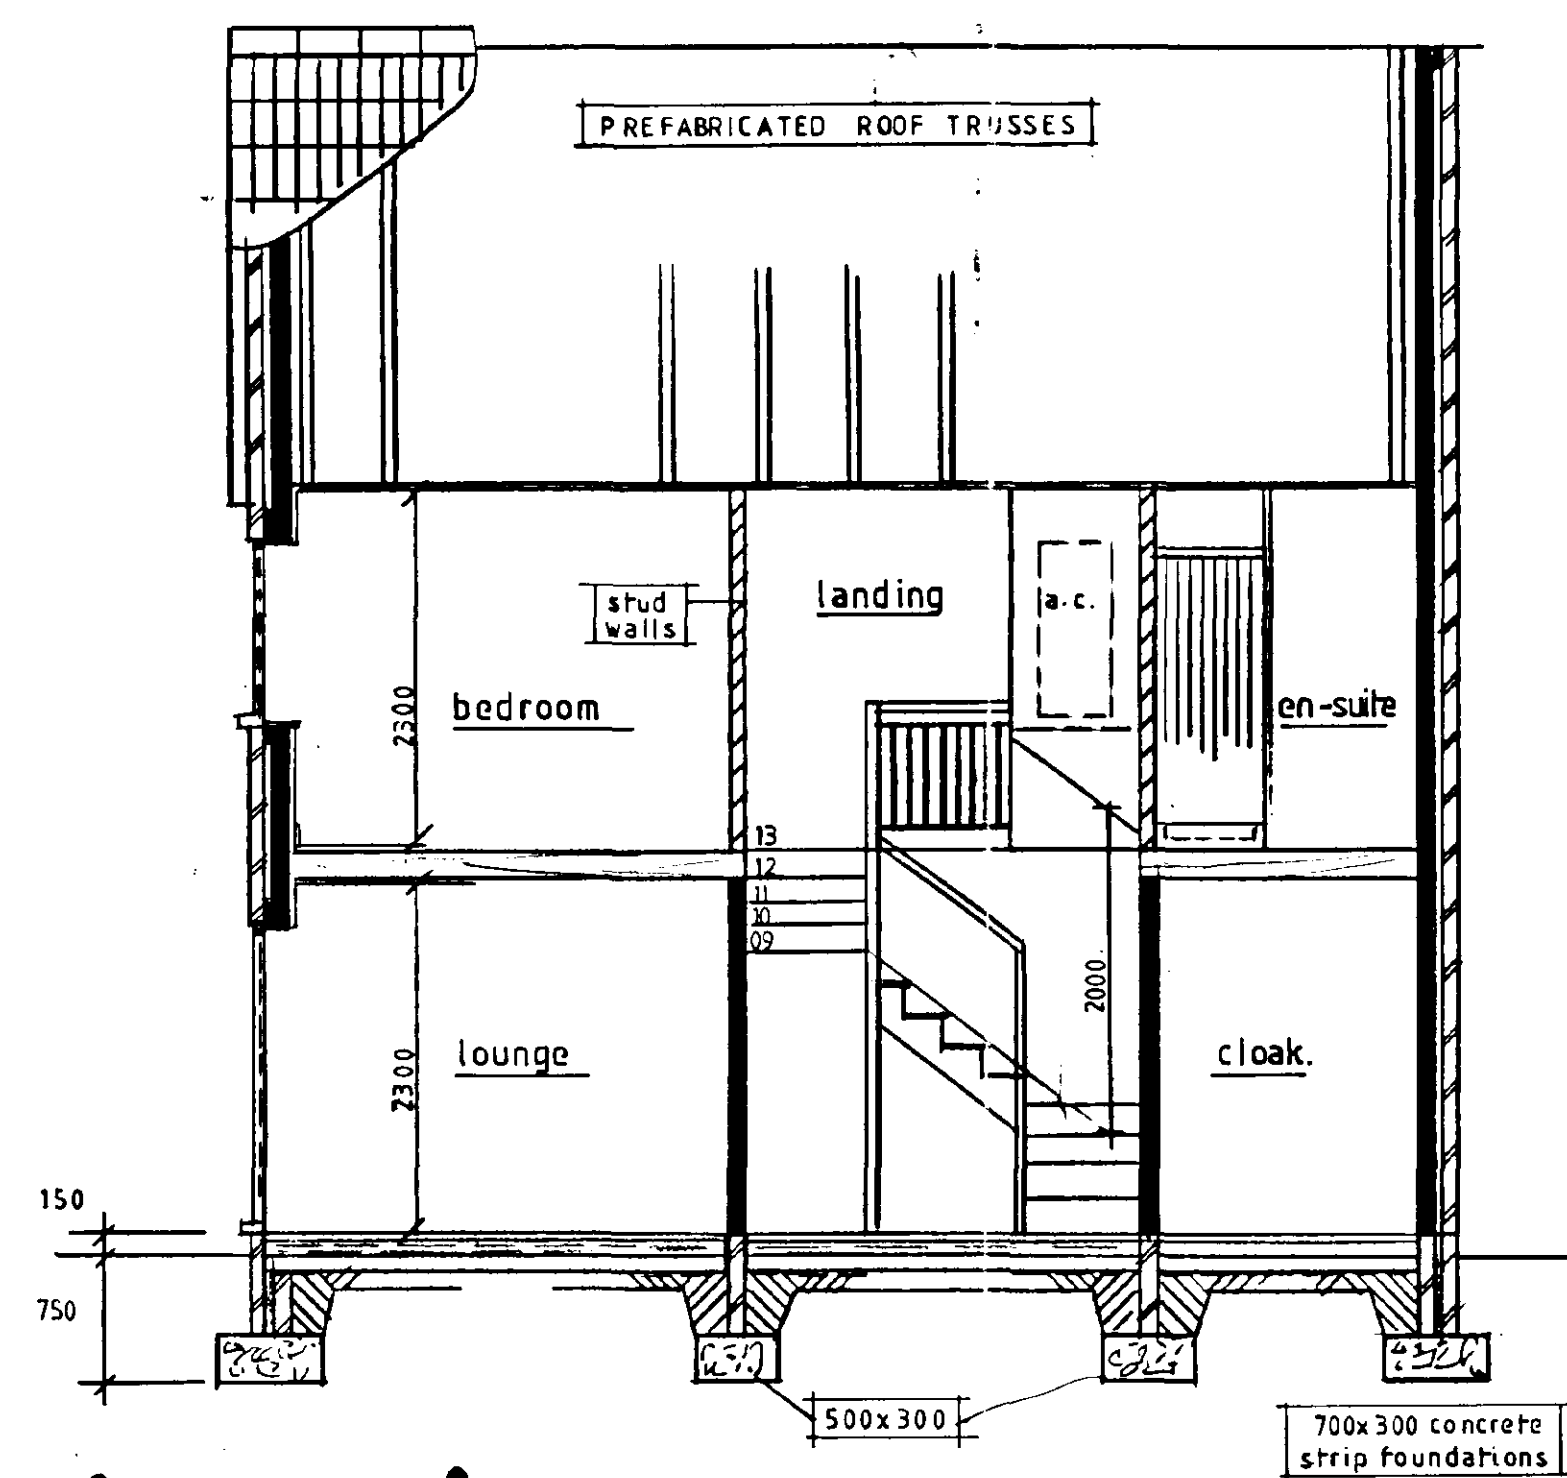

SECTION.

Specification.

- "U" values are 0.25 w/msq / degrees C for roof and 0.45 w/msq / degrees C for walls and ground slab for a >60 sap rated dwelling.
- All timber to be SC4 grade complying to B.S. 4978.
- Roof pitches are 50 degrees and consist of interlocking concrete tiles, on 38 x 25 treated s.w. battens on sarking felt, with counterbattens (44x12) secured at 300mm crs. with 3.35 diameter : 65 long galvanized nails, securing EPS pitched roof 120 mm insulation laid between prefabricated roof trusses at 600 crs. installed strictly in accordance with manufacturers instructions and complying with BS 5268pt. 3.
- 100 Sq. line rainwater system discharging into soakaways located 4.5. M from any building, eaves soffit to have continuous insect screened ventilators, having min. 10mm slot an eaves spacers between each truss.
- External walls to be constructed of facing brick, 65mm cavity filled with DRITHERM glass wool insulation, 100 Toplite Aircrete solar blocks (3.5n/mmsq.) secured together with galvanized butterfly wall ties at 900 crs. horizontal x 450 crs. staggered, and 300 crs. vertically at all openings.
- Incorporate into external walls, softwood double glazed window unit (22mm air gap), with adjustable ventilator to heads giving min. 8000 sq mm area of trickle ventilation all opening surrounds to windows or doors to have suitable draught strips incorporated.
- Ceiling to be 12.5 plasterboard, finished and gyproc coving to all areas, 100 skirting to all room perimeters.
- Upper floor partition walls to be stud construction, consisting of 60m metal studs at 400 crs faced each side 12mm plaster board and skim finish 65mm insulation batts installed between vertical studs.
- Upper floor to consist of 18mm flooring grade chipboard on timber joist size noted on plan.
- Block walls to be finished with two coats of (13mm) plaster ex. 100 s.w. skirting, ex. 27mm window boards.
- Windows/ doors to have CATNIC COUGAR lintels ref. CG50/100 with 150 bearing each end and 13mm render finish to internal.
- Lateral support to gable wall at verge and ceiling joist levels/flanking walls at floor level. All with 30 x 6 m.s at 1500 crs. galvanized straps extending to third member with 75 deep x 50mm s supporting battens to straps.
- All cavities to be closed against Thermabate closer.
- Ground slab to be 75mm sand/cement screed, on 50 mm polystyrene insulation board, all cavities to be closed against Thermabate closer.
- on 100 oversite, on 1000g polythene membrane tucked under horizontal pitch polymer d.p.c. to wall, on 100 mm minimum consolidated hoggins sub-base, after removal of all vegetation.
- Strip (25:20 mix) concrete foundation at 750mm below ground or depth to local authority approval whichever is greater and comply with AD A1/2 of building regulations.
- Plumbing waste to be nominal 40 diam. For runs up to 3000 and 50mm for runs up to <600. Traps to be 75mm and all drain into 100 diam. Stack.

Mechanical extraction systems capable of:

- bathroom and en suite - 15 litres per second.
- Utility - 30 litres per second.
- Kitchen - 60 litres per second.
- Operative from light switches with 15 minute over run.

FIRE WARNING.

Self contained smoke alarm permanently wired to a separate fused circuit complying to BS 5839:1. Ceiling mounted in position shown on plan and not within 300 mm of any light fitting or wall, interconnected so that detection from either unit shall activate the alarm signal in any other.

— All glazing to doors or side lights when below a level of 1500 above floor and all windows below a level of 800 above floor must be laminated or toughened and comply with B.S. 6206.

— Staircase to be 855 overall width, 32mm strings / 25mm treads / 22mm winder treads / 250mm going / 200mm risers / 100 sq nevel post / ex 75 x 50 handrail 840 vertically above nosing line. / Landing hand railing 1000mm with 15mm balustrades at 100 crs.

— Chimney stack to serve class 1 appliance with 200mm dia or sq socket and spigot clay flue lining system with 45 degree max off-set. Chimney terminating with taper pot flaunch to stack / No 4 lead apron flashing / stepped flashing and tray d.p.c.

— Foul water drainage to consist of 100 PVC Marley (or equivalent) laid to 1:40 gradients via uPVC chambers and discharging into sewer located in the private drive, Manholes in drive to be constructed with 215 2nd class Eng brick walls min size 450 x 450 for depth upto 1000, and increased to 1200 x 750 for depths over 1000mm / on 150mm concrete slab / medium duty pressed steel galvanized cover and frame. All connected into main sewer located in Church Gate.

— Drains passing under building encased with 150mm concrete to sides and top, when passing through walls provide 50mm flexible sleeve with lintel over. Drains passing under drive to be surrounded with 150mm of lean mix concrete with 13mm compressible board movement joint at any sleeve base.

— Loft hatch to have insulation, draught seals to perimeter and securing mechanism to compress seals.

— Oil fired balanced flue boiler with programmable zoned control, radiators with TRV's, boiler interlock Heatrae unvented direct water heating system with cylinder thermostat. Secondary/primary pipes between boiler and cylinder to be sleeved with performed pipe insulation of thickness equal to the external diameter of the pipe.

SOUTH HOLLAND DC
HOUSING & PLANNING
- 4 JAN 2000
Ref: 000/00

SOUTH HOLLAND DC
HOUSING & PLANNING
21 SEP 1999
Ref: 0053/98

LAYOUTS & ELEVATIONS FOR PLOT 1.

MARK	CO-ORD	REVISION	BY	DATE	APP.	MARK	CO-ORD	REVISION	BY	DATE	APP.
						A.		Window on East Elevation ground floor amended		09 99	

DRAWN _____ DATE 06/99
DESIGNED _____ DATE _____
CHECKED _____ DATE _____
APPROVED _____ DATE _____
NOTED _____ DATE _____
NOTED _____ DATE _____


TYPE 1 DETACHED DWELLING.
CHURCH GATE, SUTTON BRIDGE,
LINGS. For MANIGO DEVELOPMENTS.

SOUTH WOOLTON DESIGN SERVICE.
"HONEYPOOT COTTAGE" BARRACK YARD,
WINCH ROAD, GAYTON, NORFOLK

SCALE 50:100
DRAWING NUMBER 685 / 001.




SOUTH ELEVATION.

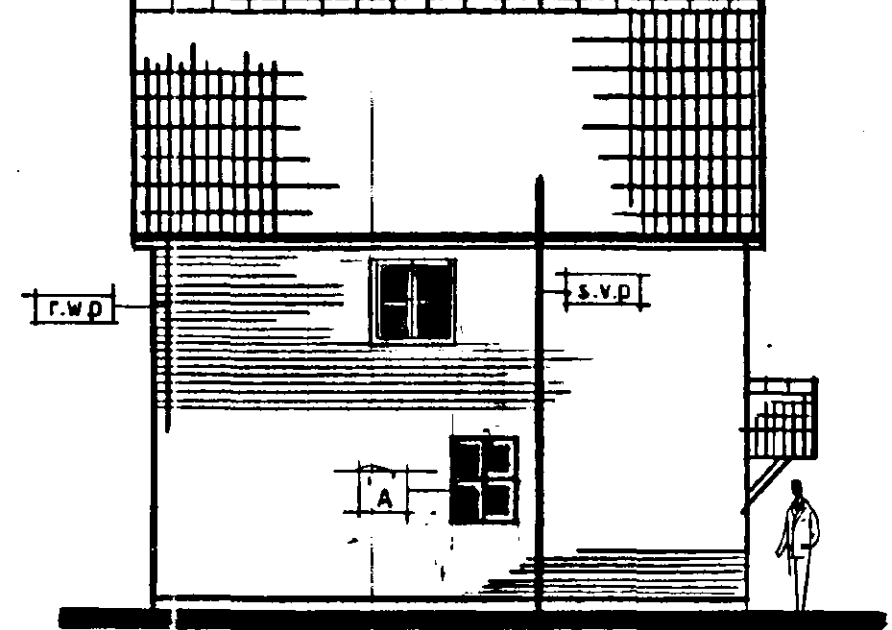

EAST ELEVATION.




NORTH ELEVATION.

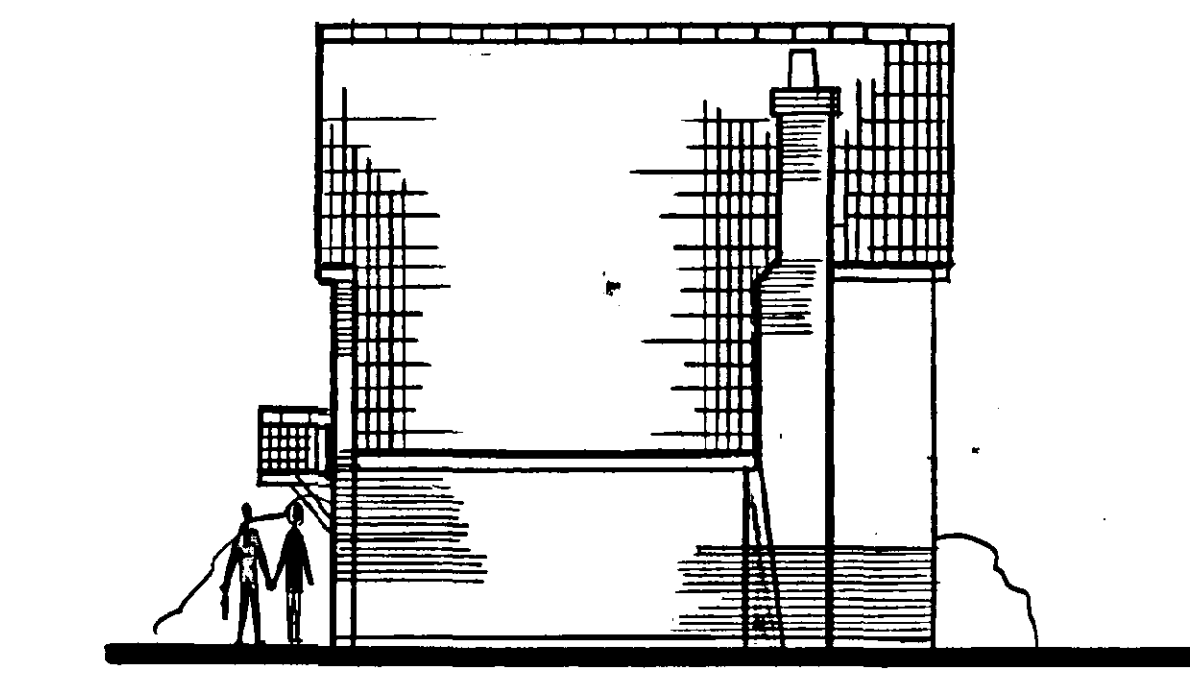


WEST ELEVATION.


685-001

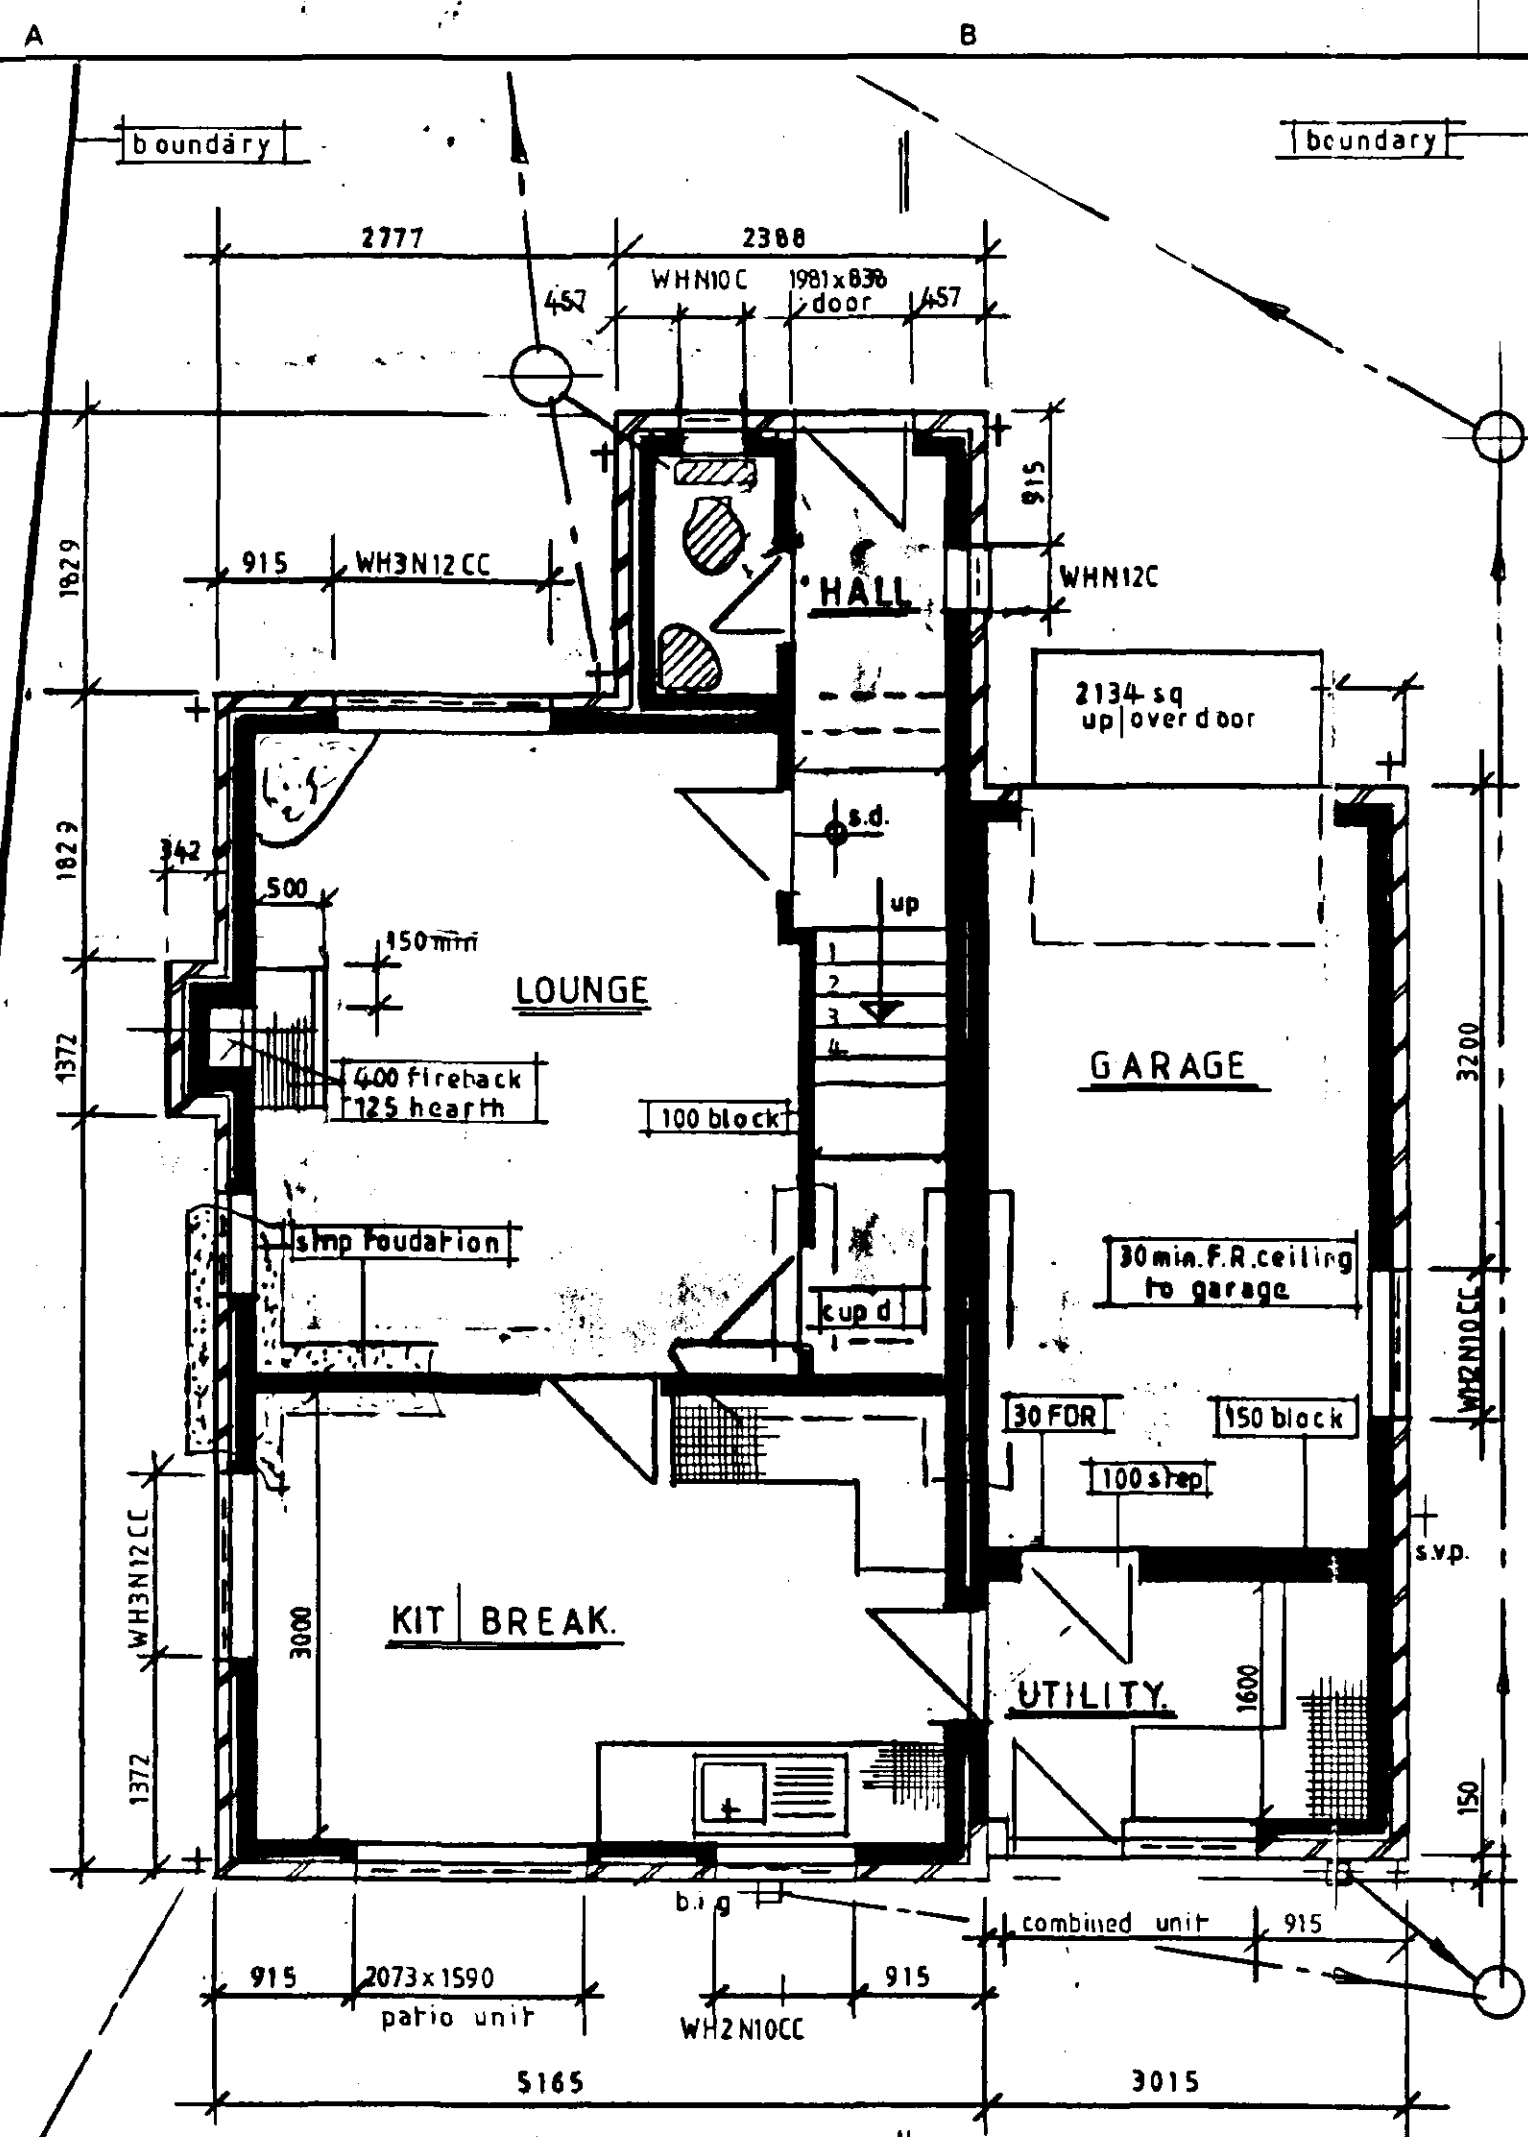

GROUND FLOOR LAYOUT.

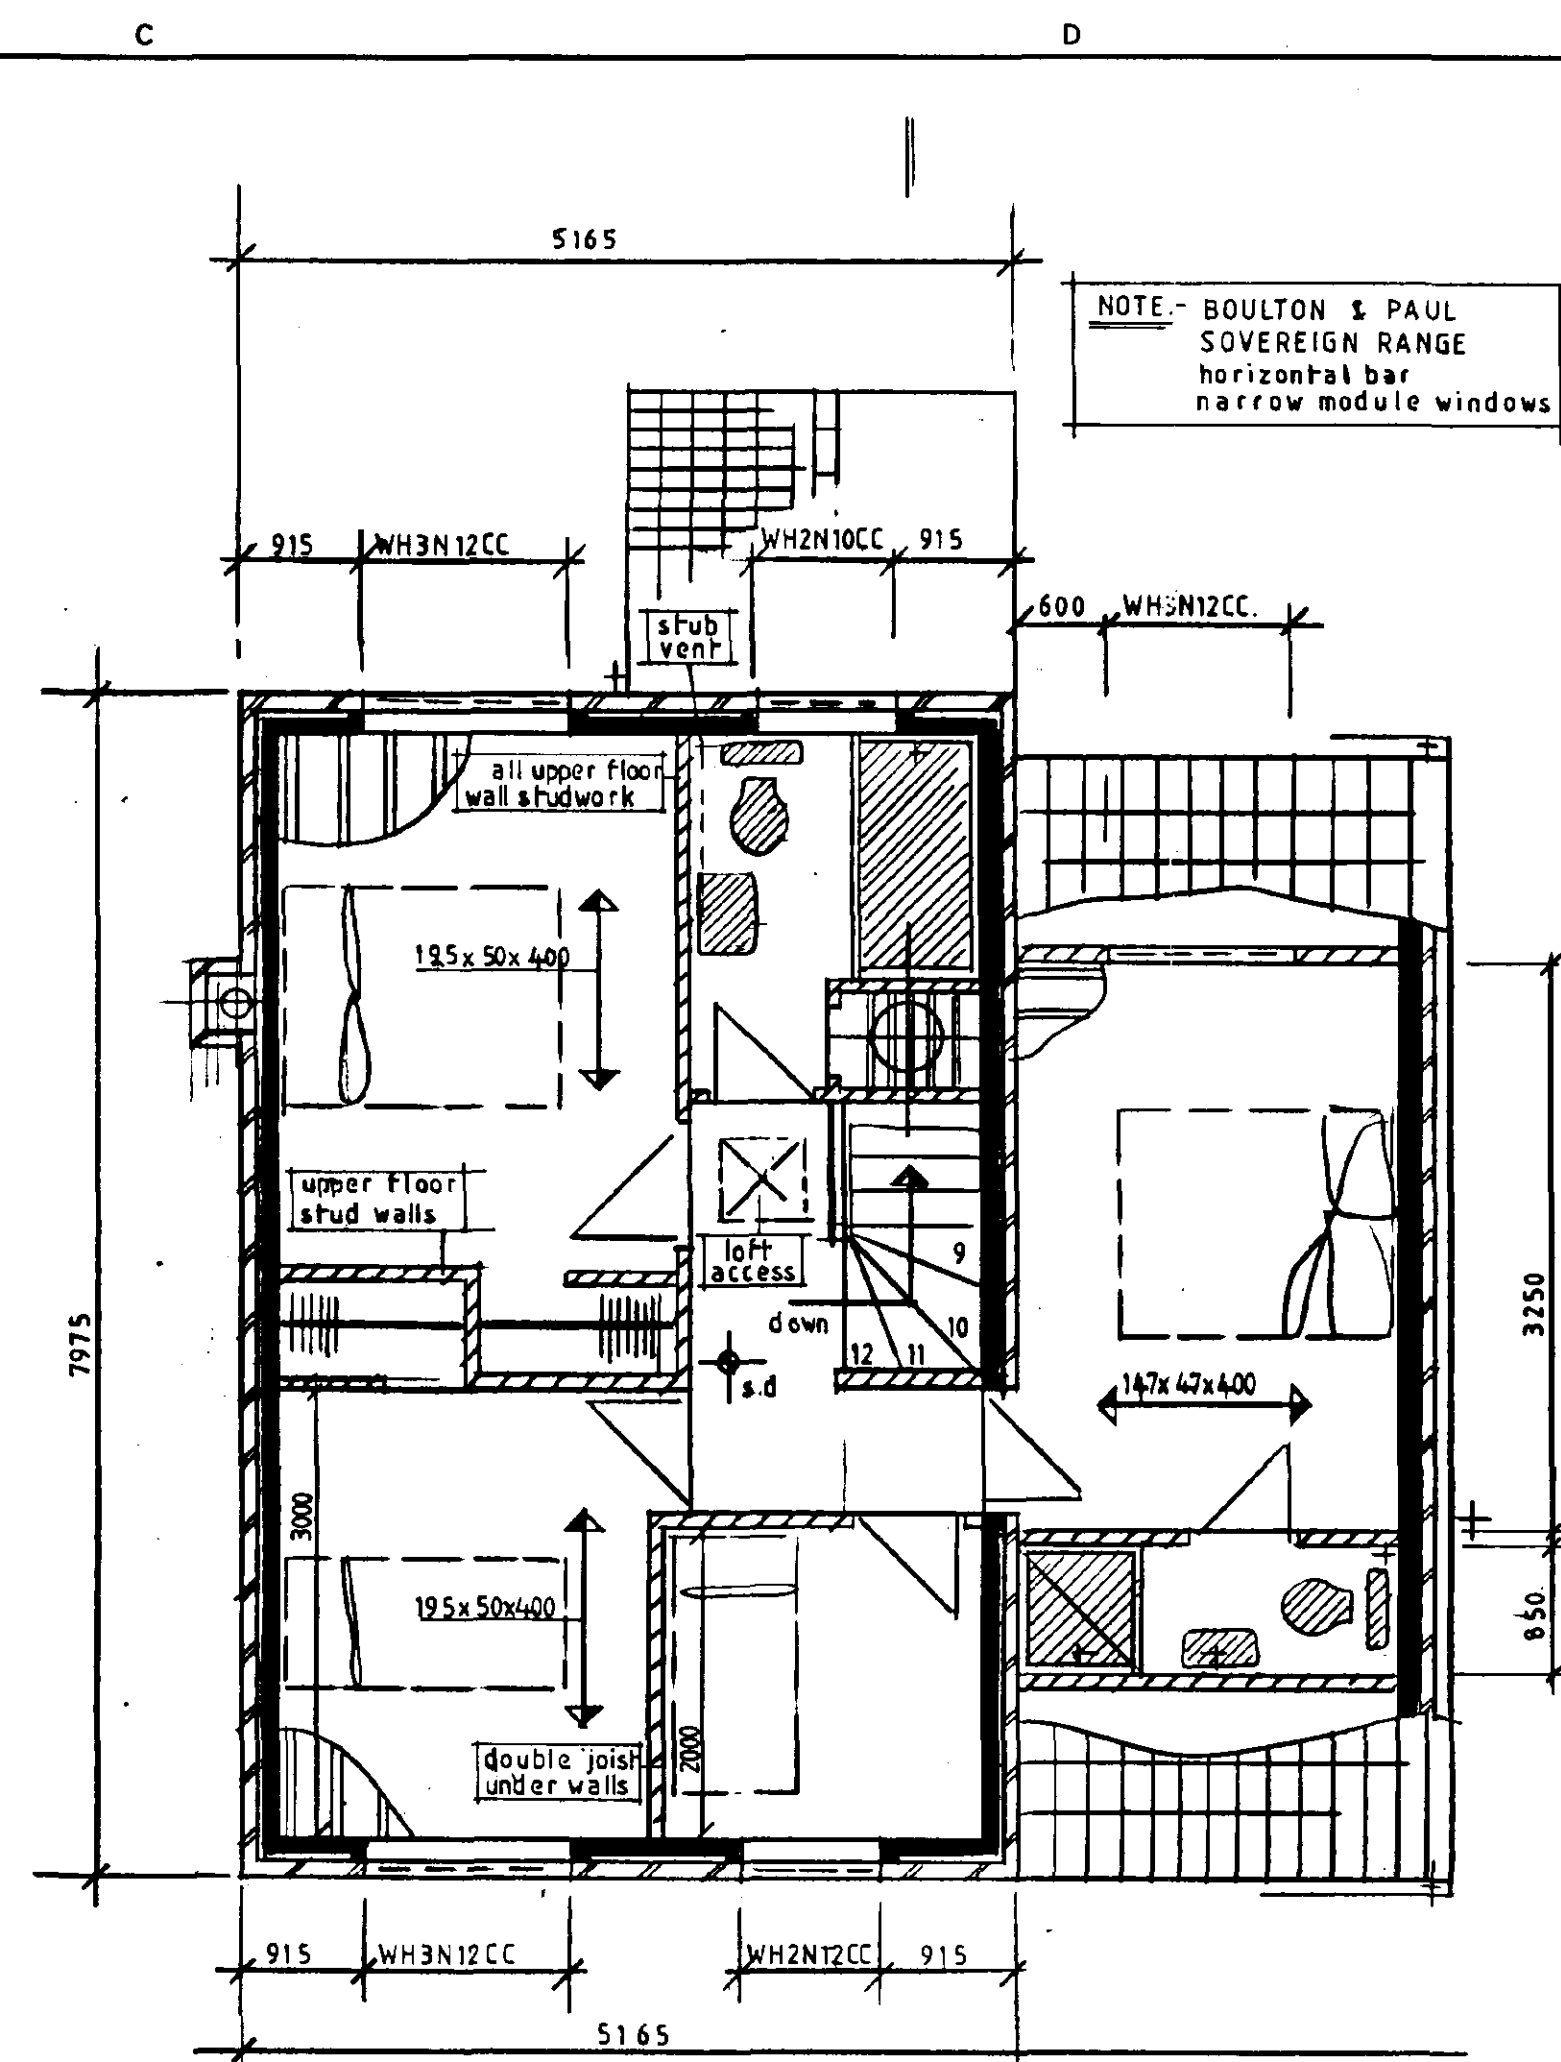

UPPER FLOOR LAYOUT.

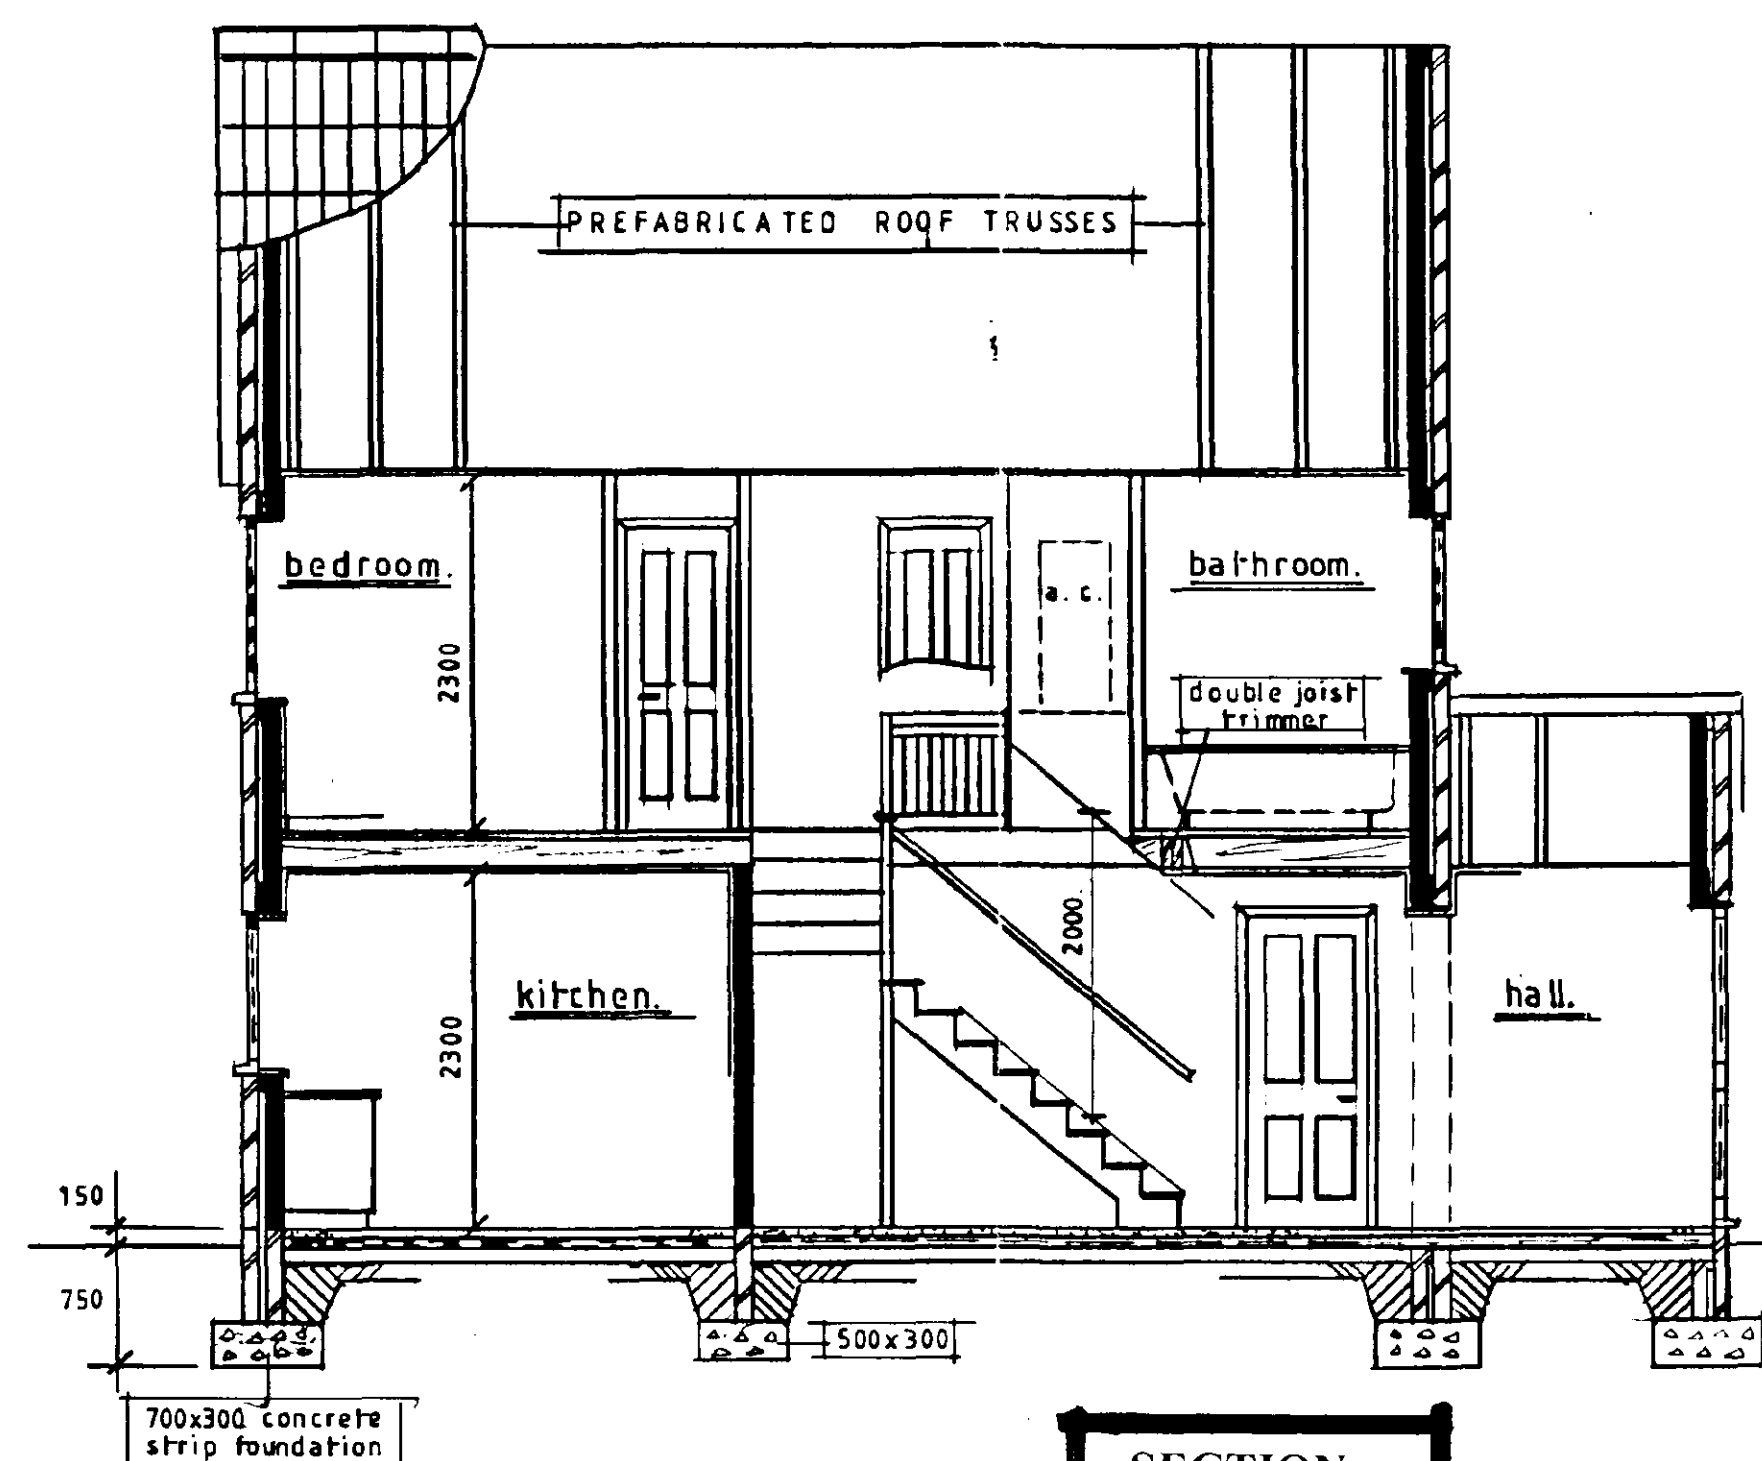

SECTION.

Specification.

- "U" values are 0.25 w/m²/degrees C for roof and 0.45 w/m²/degrees C for walls and ground. I_g for a >60 sap rated dwelling.
- All timber to be SC4 grade complying to B.S 4978.
- Roof pitches are 50 degrees and consist of interlocking concrete tiles, on 38 x 25 treated s.w. battens on sarking felt, with counterbattens (44x12) secured at 300mm crs. with 3.35 diameter x 65 long galvanized nails, securing EPS pitched roof 120 mm insulation laid between prefabricated roof trusses at 600 crs. installed strictly in accordance with manufacturers instructions and complying with BS 5268pt. 3.
- 100 Sq. line rainwater system discharging into soakaways located 4.5. M from any building , eaves soffit to have continuous insect screened ventilators, having min. 10mm slot an eaves spacers between each truss.
- External walls to be constructed of facing brick, 65mm cavity filled with DITHERHAM glass wool insulation, 100 Toplite Aircrete solar blocks (3.5w/m²/deg C) secured together with galvanized butterfly wall ties at 900 crs. horizontal x 450 crs. staggered, and 300 crs. vertically at all openings.
- Incorporate into external walls, softwood double glazed window unit (22mm air gap), with adjustable ventilator to heads giving min. 8000 sq.m area of trickle ventilation all opening surrounds to windows or doors to have suitable draught strips incorporated.
- Ceiling to be 12.5 plasterboard, finished and gyproc coving to all areas, 100 skirting to all room perimeters.
- Upper floor partition walls to be stud construction, consisting of 60mm metal studs at 400 crs faced each side 12mm plaster board and skim finish 65mm insulation batts installed between vertical studs.
- Upper floor to consist of 18mm flooring grade chipboard on timber joist size noted on plan.
- Block walls to be finished with two coats of (13mm) plaster ex. 100 s.w. skirting, ex. 25mm wind wv boards.
- Windows/ doors to have CATNIC COUGAR lintels ref: CG50 /100 with 150 bearing each end and 13mm render finish to internal.
- Lateral support to gable wall at verge and ceiling/joist levels/flanking walls at floor level All with 30 x 6 m.s at 1500 crs. galvanized straps extending to third member with 75 deep x 50mm supporting battens to straps.
- All cavities to be closed against Thermabate closer.
- Ground slab to be 75mm sand/cement screed, on 50 mm polystyrene insulation board, All cavities to be closed against Thermabate closer.
- On 100 oversite, on 1000g polythene membrane tucked under horizontal pitch polymer d.p.c to v all, on 100 mm minimum consolidated hoggin sub-base, after removal of all vegetation.
- Strip (25:20 mix) concrete foundation at 750mm below ground or depth to local authority approval whichever is greater and comply with AD A/2 of building regulations.
- Plumbing waste to be nominal 40 diam. For runs up to 3000 and 50mm for runs up to 4000. Traps to be 75mm and all drain into 100 diam. Stack.

Mechanical extraction systems capable of

- bathroom and en suite - 15 litres per second.
- Utility - 30 litres per second.
- Kitchen - 60 litres per second.
- Operative from light switches with 15 minute over run.

- FIRE WARNING.
Self contained smoke alarm permanently wired to a separate fused circuit complying to BS 5839:1. Ceiling mounted in position shown on plan and not within 300 mm of any light fitting or wall, interconnected so that detection from either unit shall activate the alarm signal in any other.

- All glazing to doors or side lights when below a level of 1500 above floor and all windows below a level of 800 above floor must be laminated or toughened and comply with B.S. 6206.

- Staircase to be 855 overall width, 32mm strings / 25mm treads / 22mm winder treads / 250mm going / 200mm risers / 100 sq newel post / ex 75 x 50 handrail 840 vertically above nosing line. / Landing hand railing 1000mm with 15mm balustrades at 100 c/s.

- Chimney stack to serve class 1 appliance with 200mm dia or sq socket and spigot clay flue lining system with 45 degree max off-set. Chimney terminating with taper pot launched to stack / No 4 lead apron flashing / stepped flashing and tray d.p.c.

- Foul water drainage to consist of 100 PVC Marley (or equivalent) laid to 1:40 gradients via uPVC chambers and discharging into sewer located in the private drive. Manholes in drive to be constructed with 215 2" class Engr brick walls min size 450 x 450 for depth upto 1000 and increased to 1200 x 750 for depths over 1000mm / on 150mm concrete slab / medium duty pressed steel galvanized cover and frame. All connected into main sewer located in Church Gate.


- Drains passing under building encased with 150mm concrete to sides and top, when passing through walls provide 50mm flexible sleeve with lintel over. Drains passing under drive to be surrounded with 150mm of lean mix concrete with 13mm compressible board movement joint at any sleeve base.

- Loft hatch to have insulation, draught seals to perimeter and securing mechanism to compress seals.

- Oil fired balanced flue boiler with programmable zoned control, radiators with TRV's, boiler interlock Heatrac unvented direct water heating system with cylinder thermostat. Secondary/primary pipes between boiler and cylinder to be sleeved with perforated pipe insulation of thickness equal to the external diameter of the pipes. **PH HOLLAND DC**




NORTH ELEVATION.

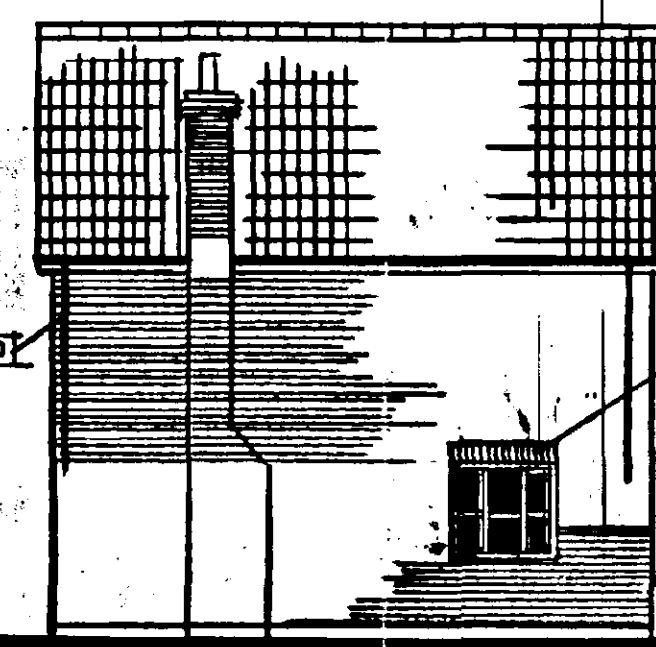

WEST ELEVATION.



SOUTH ELEVATION.

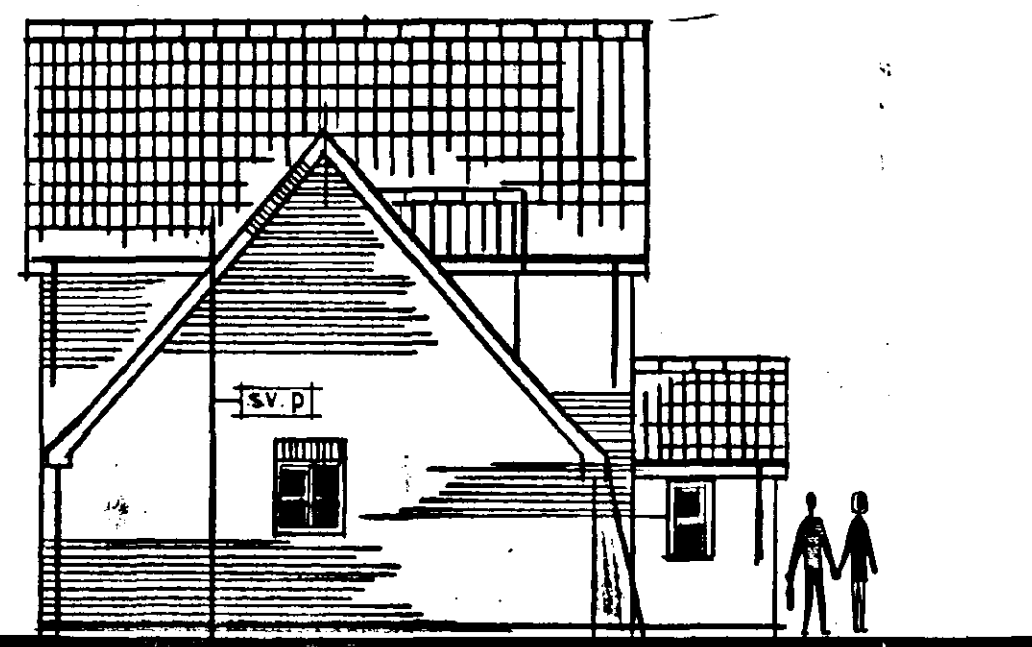

EAST ELEVATION.

PLOT 2. SHOWN.

PLOT 3. HANDED.

MARK	CO-ORD	REVISION	BY	DATE	APP.	MARK	CO-ORD	REVISION	BY	DATE	APP.	DRAWN _____ DATE 06/99			TYPE 2. DETACHED DWELLING. CHURCH GATE, SUTTON BRIDGE. LINGS. For MANIGO DEVELOPMENTS. SOUTH WOOTTON DESIGN SERVICE. "HONEYPOT COTTAGE" BARRACK YARD. WINCH ROAD, GAYTON, NORFOLK
						A		South elevation, amended		09/99		DESIGNED _____ DATE _____			
												CHECKED _____ DATE _____			
												APPROVED _____ DATE _____			
												NOTED _____ DATE _____			
												NOTED _____ DATE _____			
												SCALE _____	DRAWING NUMBER _____	685 / 002. A	

685-002