


NORTH
 PLAN
 06 JAN 1995
 REF 0009/95

PROPOSED SITE

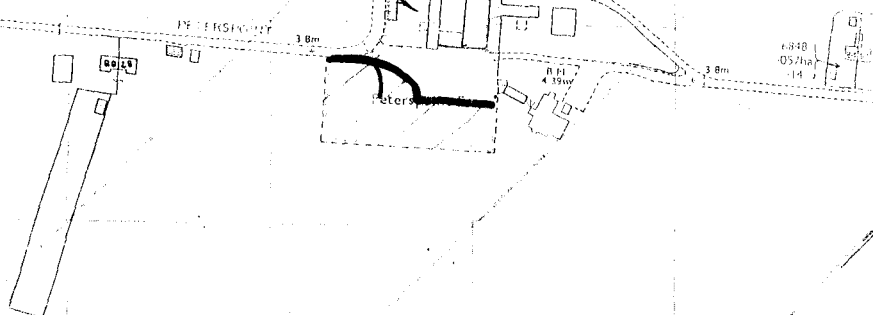

AMENDED LINE OF
 APPLICATION SITE

AREA EXCLUDED FROM APPLICATION SITE

Drawing No.

SITE PLAN

Drawn

Scale 1:2500

Date 8.12.94

TITLE

FARM BUILDINGS PETERSPOINT
 SUTTON BRIDGE, SPALDING.

RH & RW CLUTTON

Chartered Surveyors

Land Agents

The Estate Office
 Peterspoint, Sutton Bridge
 Spalding, Lincs PE12 9QS
 HOLBEACH (0406) 350493

1. This plan is for information only.
 2. This plan is prepared from the Ordnance Map with the sanction of the Controller of HM Stationery Office. Crown Copyright Reserved. Licence No. ES 770513.