



North Elevation

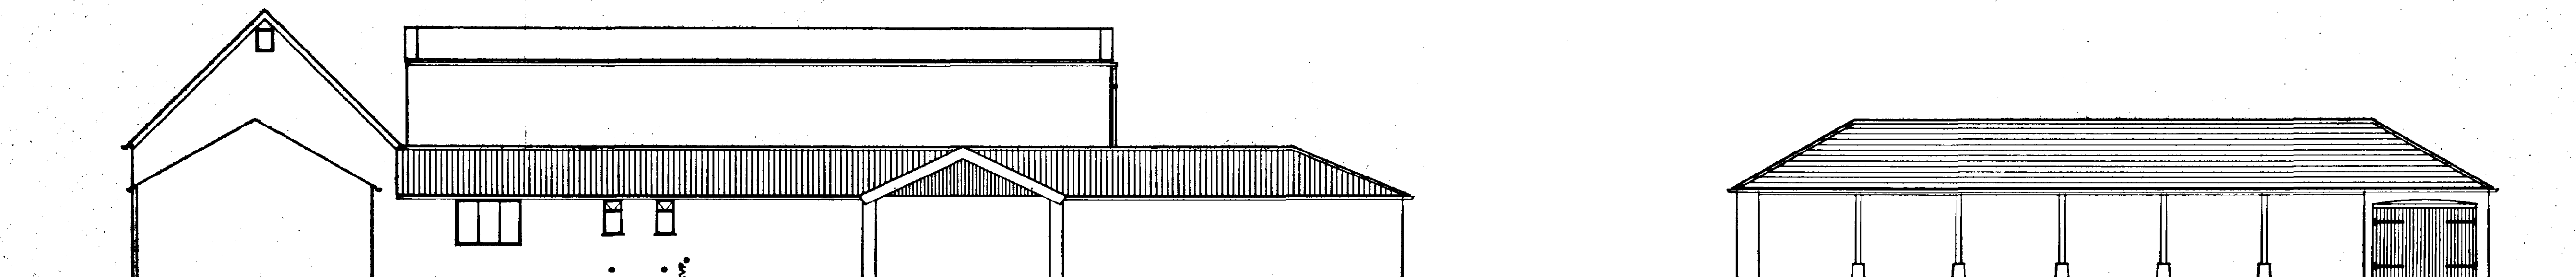


View F

West Elevations

View G

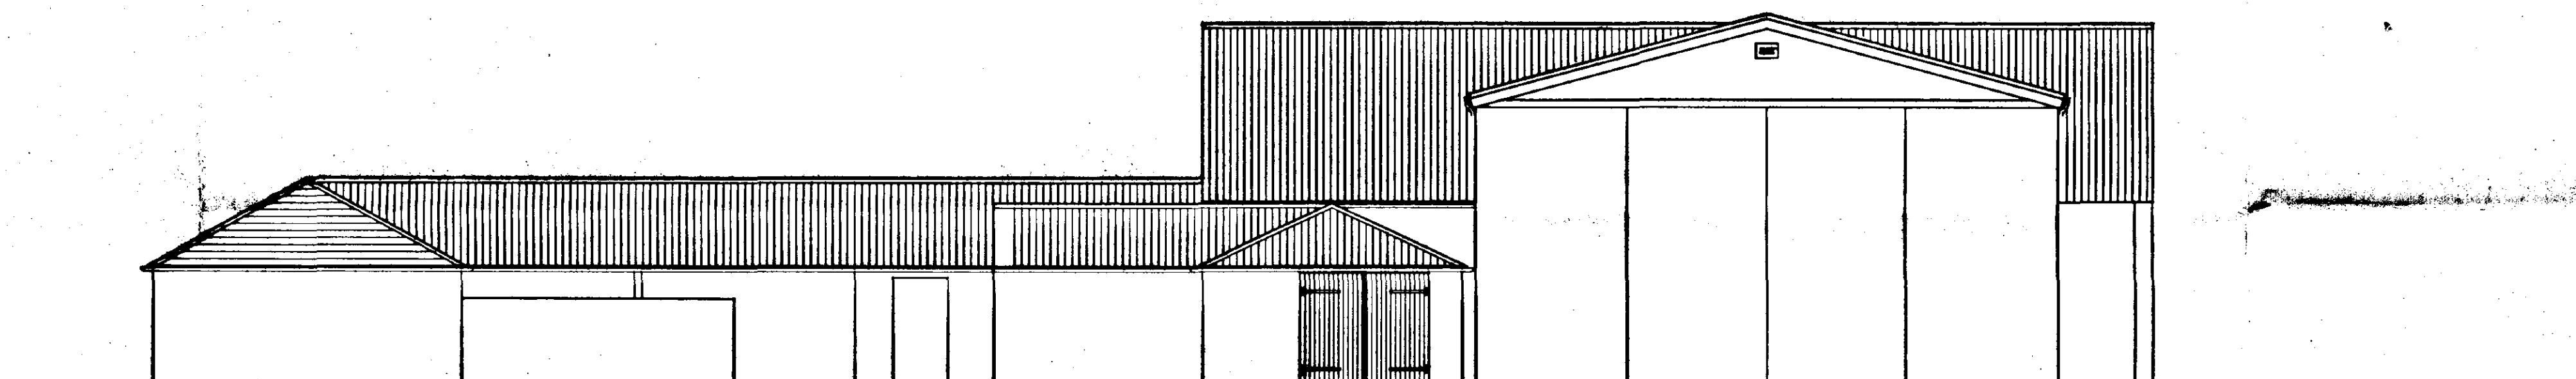

South Elevation


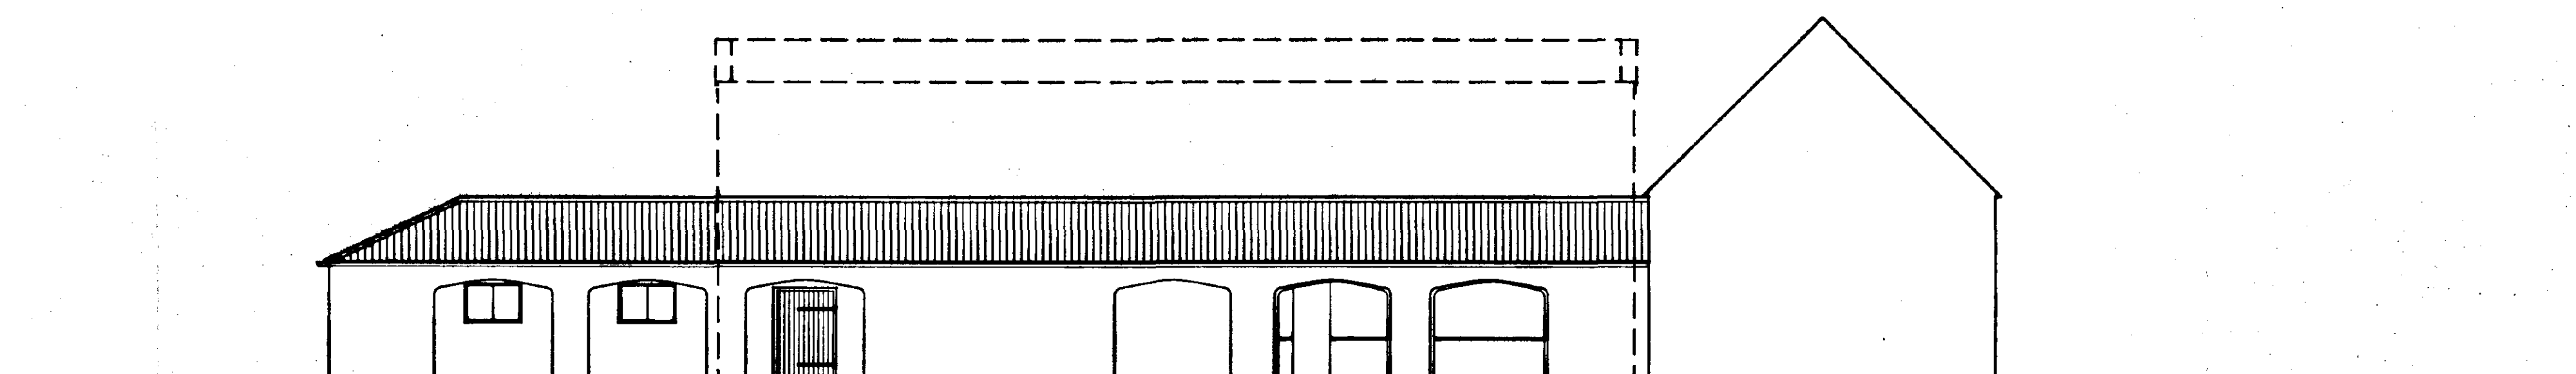


East Elevation


SOUTH HOLLAND D.C.
PLAN DEPT.
06 JAN 1995
REF 0009/95

DETERMINED
PLAN


Client LANDS IMPROVEMENT GROUP LTD		RH & RW CLUTTON	
Site PETERSPOINT FARM SUTTON BRIDGE		Avenue Farmhouse Wood Lane, Sutton Bridge Splading, Lincs. PE12 9QF Tel 0836 675966	
Title ELEVATIONS OF EXISTING BUILDINGS		Drawn S.A.K.	Drawing No. S/94/001/14
		Scale 1 : 100	Date 11-11-94

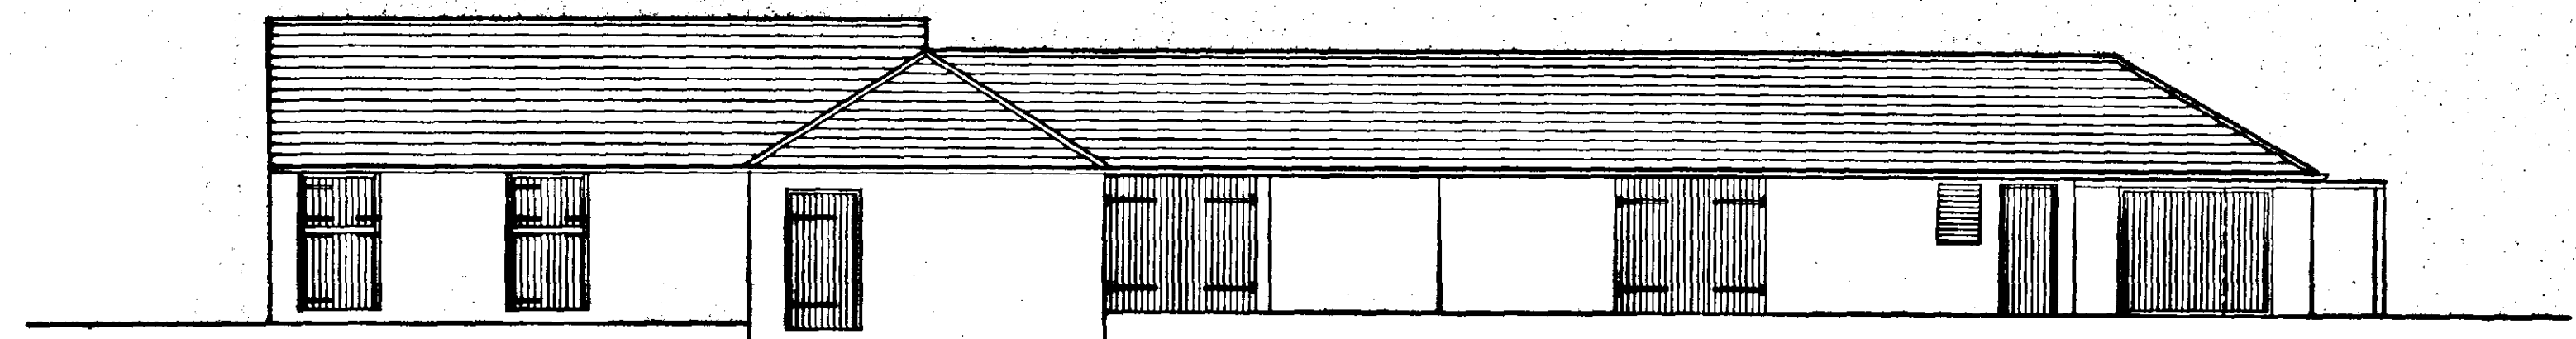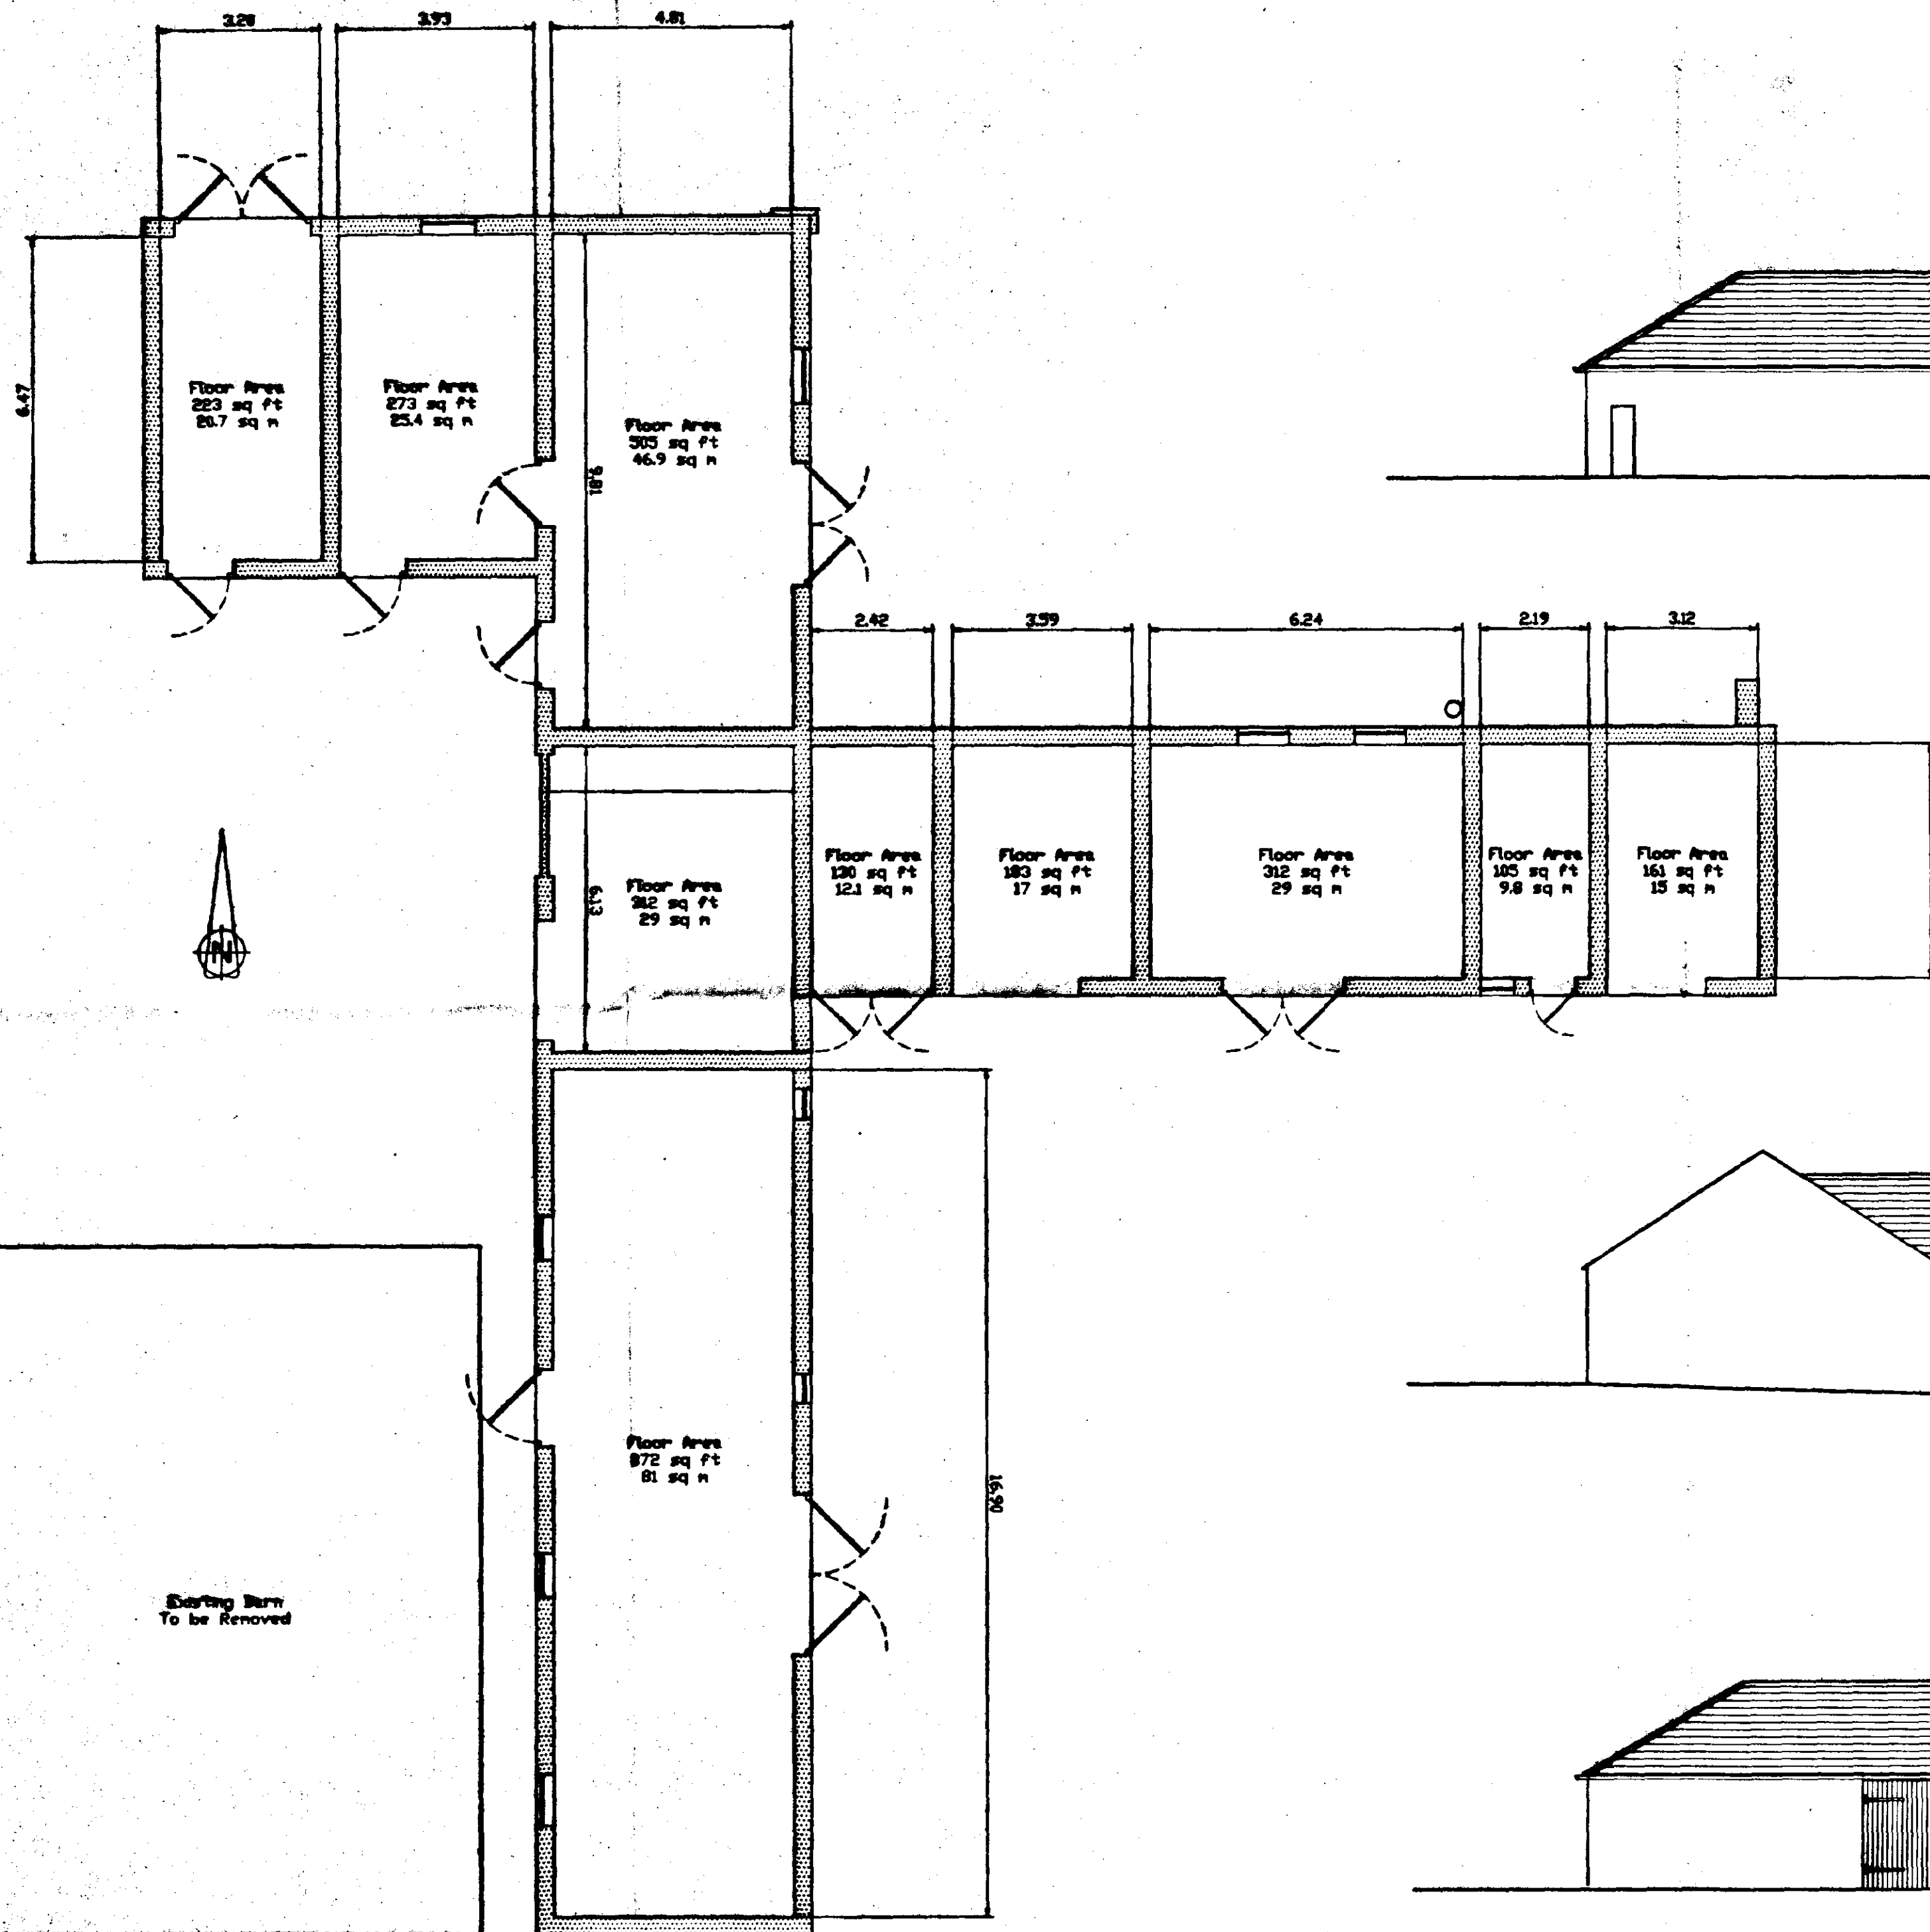


South Elevation

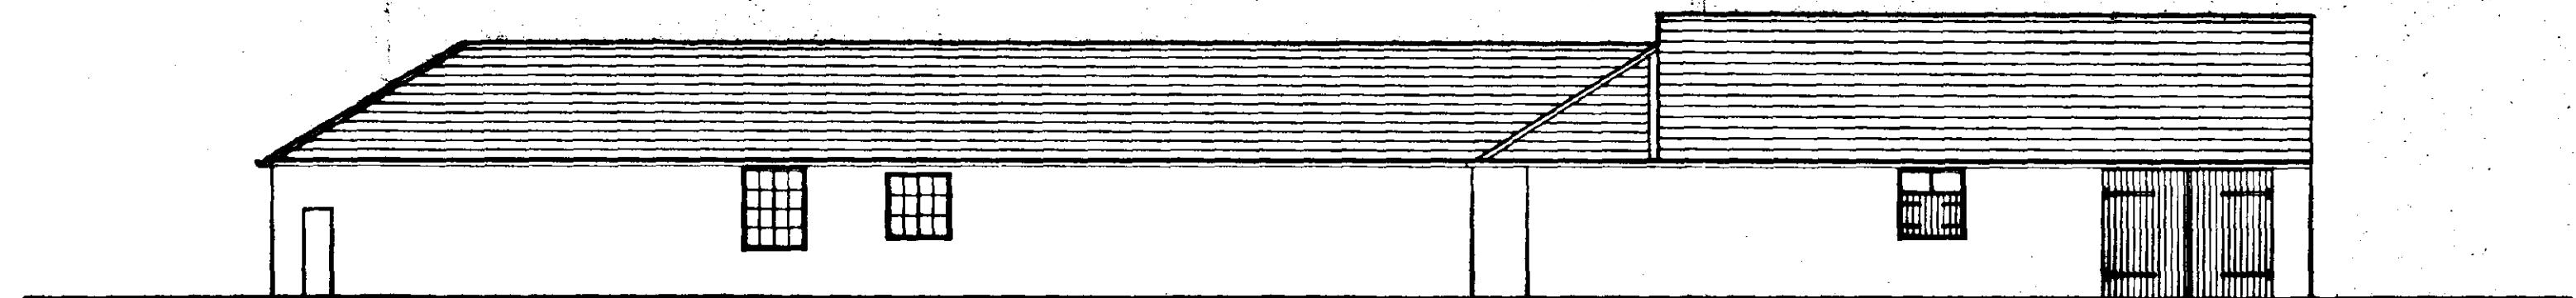

North Elevation

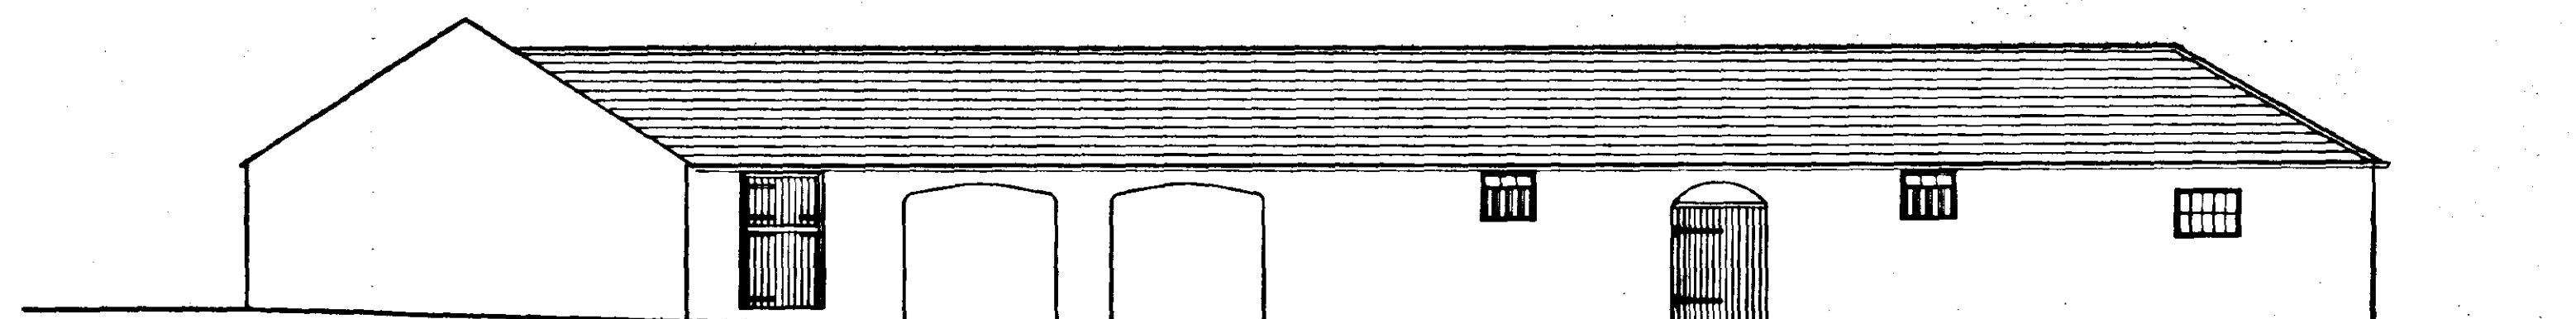

West Elevation

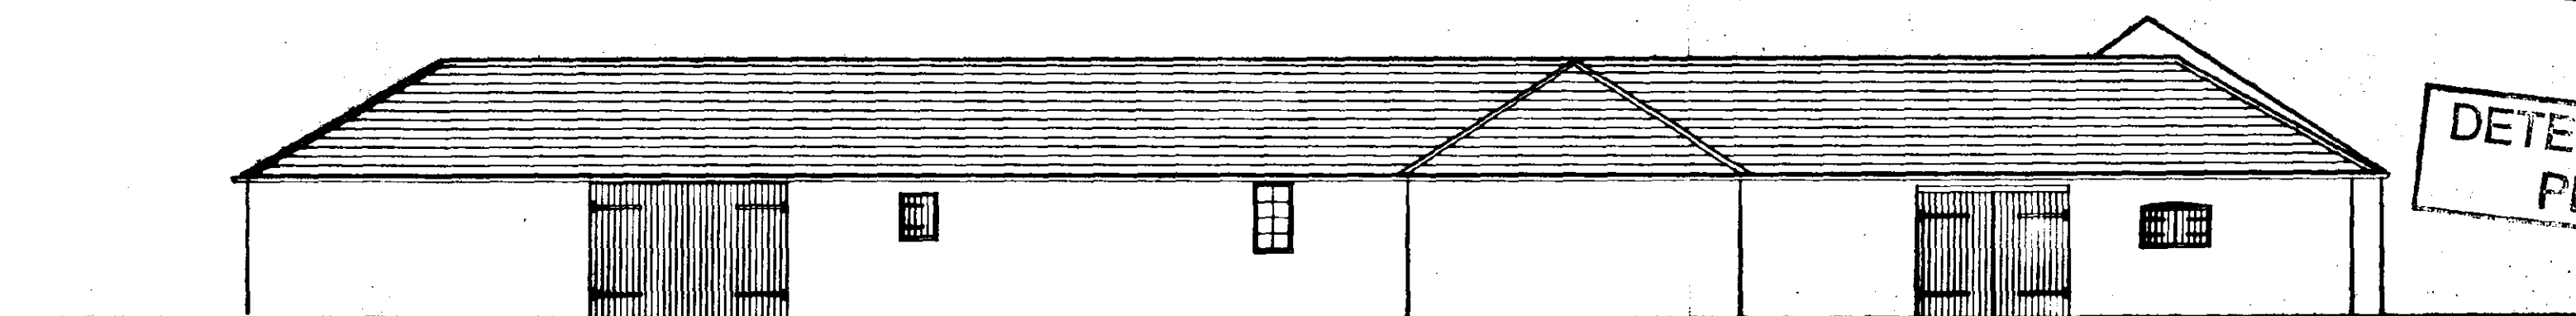


East Elevation

SOUTH HOLLAND L.L.C.
PLAN DEPT.
06 JAN 1995
REF 0009/05

DETERMINED
PLAN

Client LANDS IMPROVEMENT GROUP LTD.		RH & RW CLUTTON	
Site PETERSPOINT FARM SUTTON BRIDGE		Avenue Farmhouse Wood Lane, Sutton Bridge Spalding, Lincs. PE12 9QF Tel 0836 675966	
Title PLAN AND ELEVATIONS OF EXISTING BUILDINGS		Drawn S.A.K.	Drawing No. S94/001/12
		Scale 1 : 100	Date 14-11-94

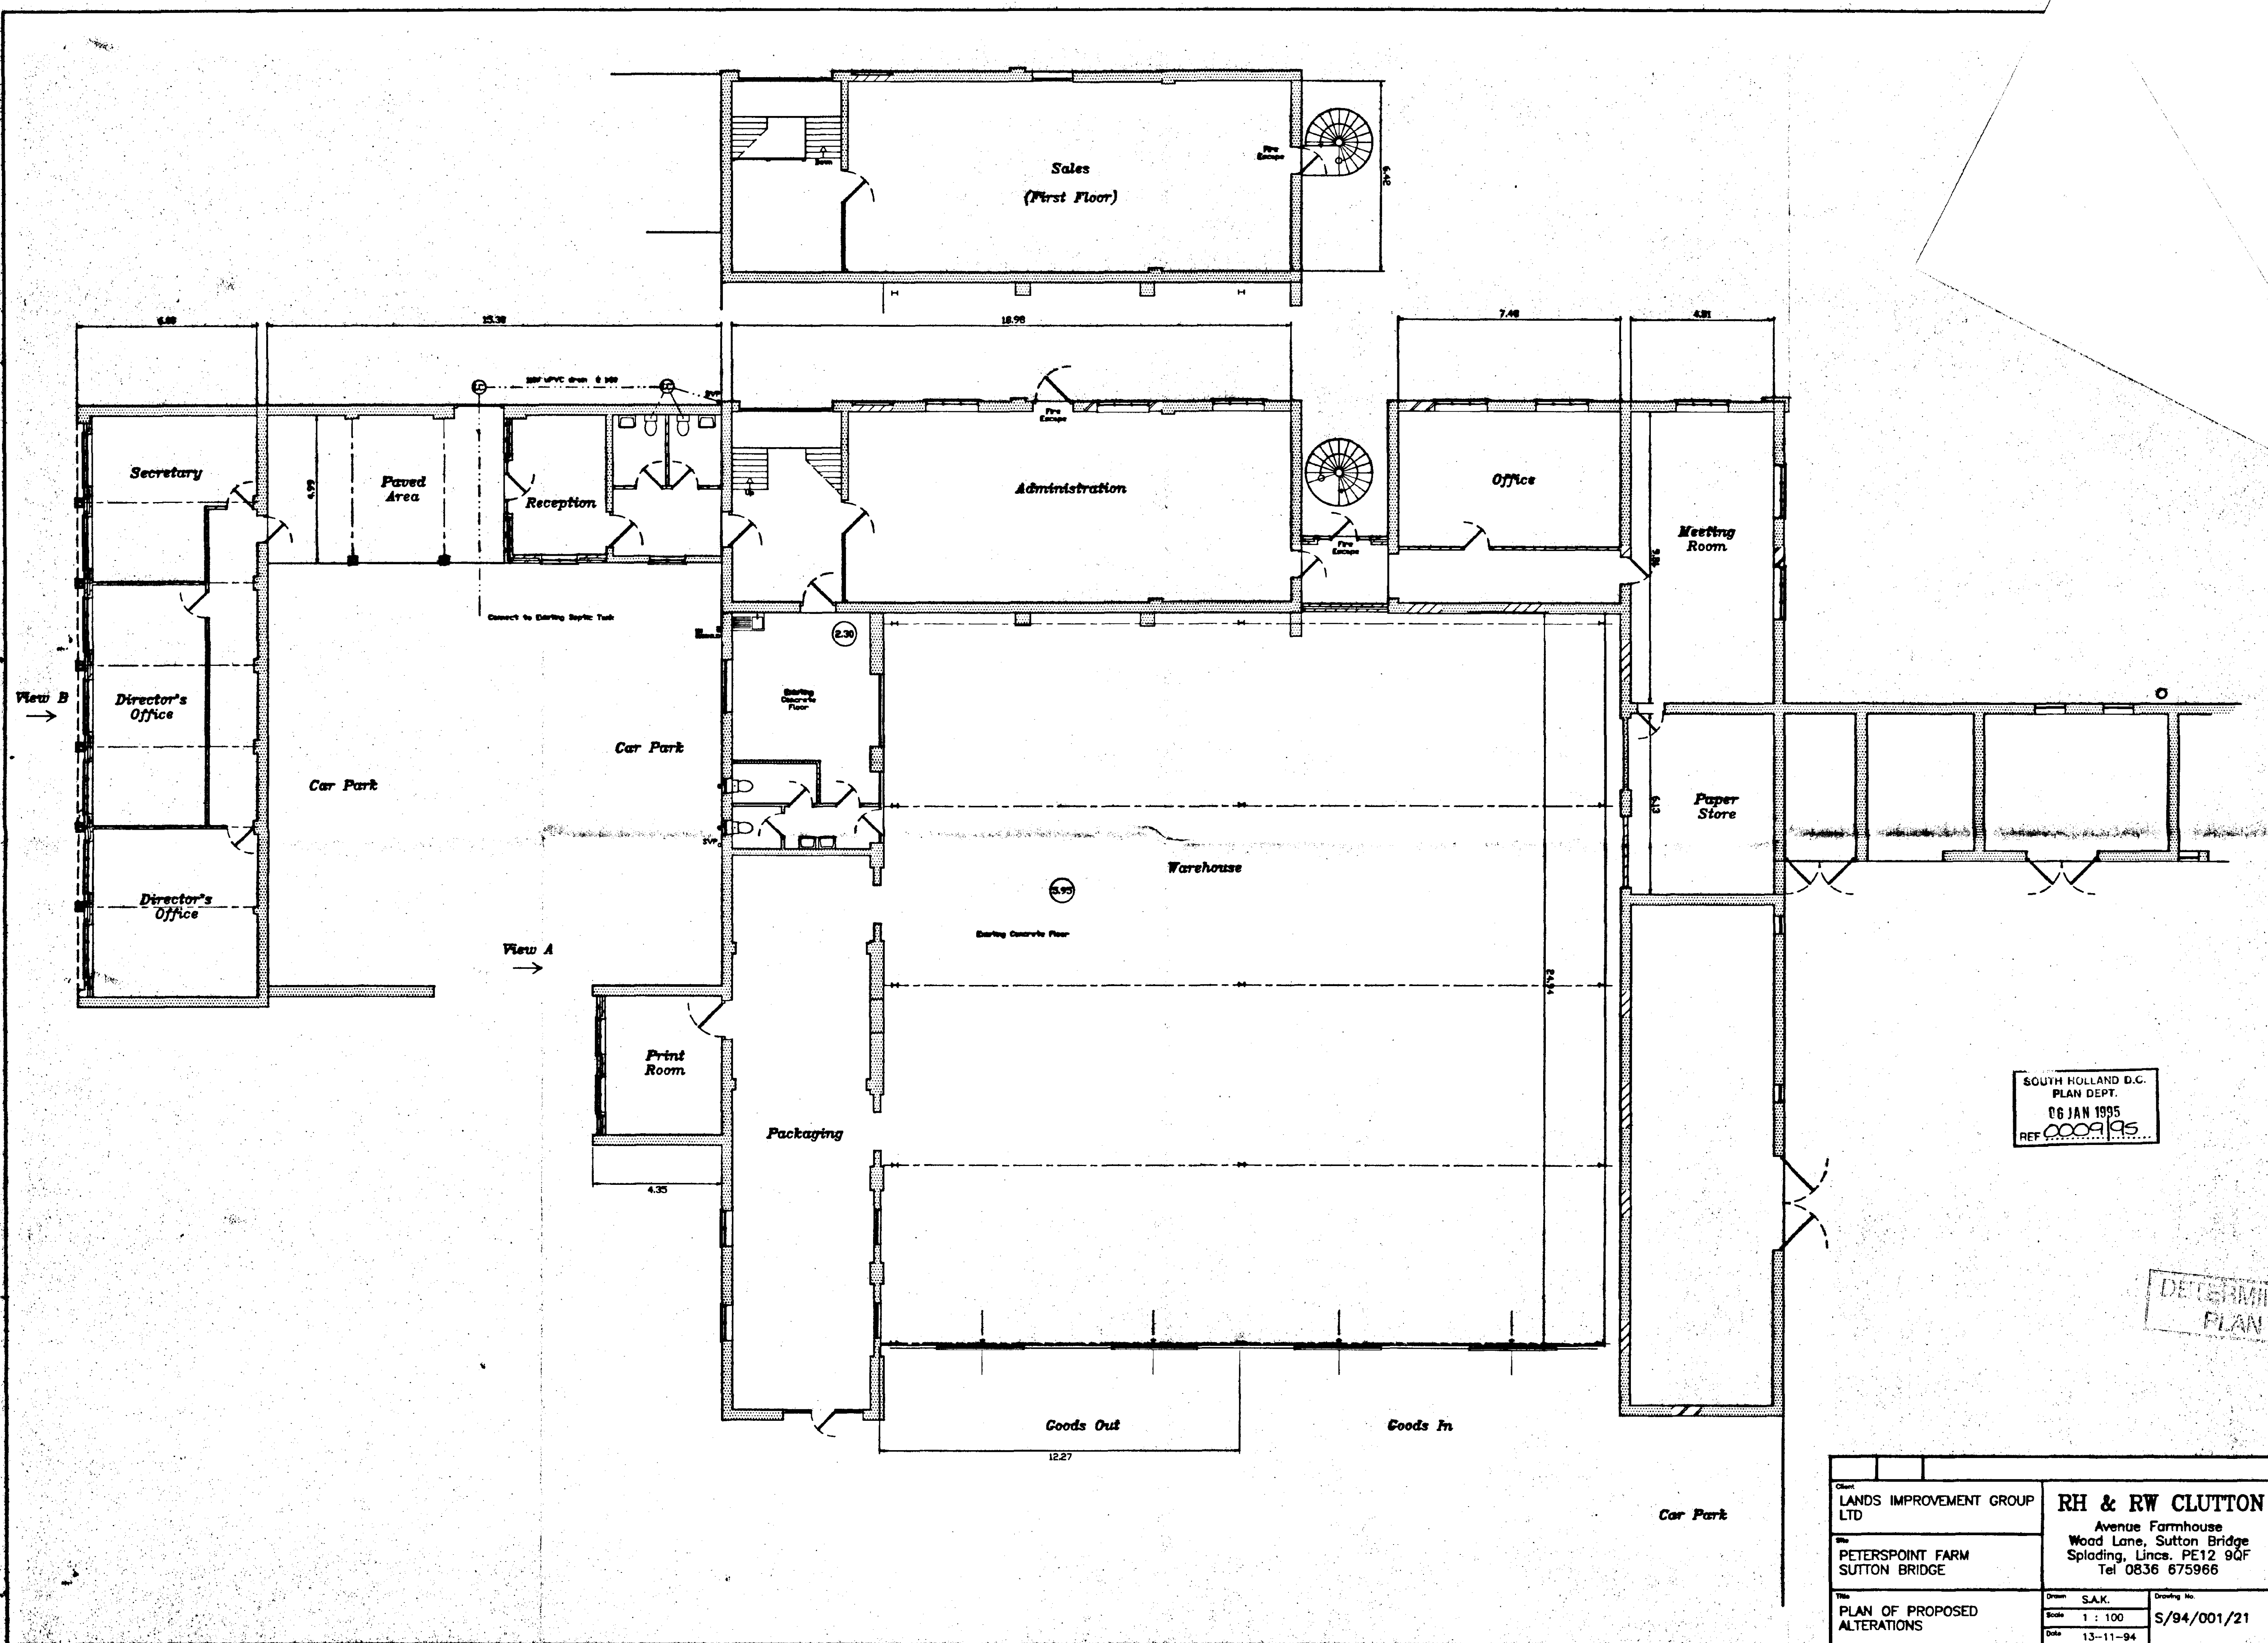


SOUTH HOLLAND D.C.
PLAN DEPT.
06 JAN 1995
REF 0009195

Client LANDS IMPROVEMENT GROUP LTD		RH & RW CLUTTON	
Site PETERSPOINT FARM SUTTON BRIDGE		Avenue Farmhouse Wood Lane, Sutton Bridge Splading, Lincs. PE12 9QF Tel 0836 675966	
Title PLAN OF PROPOSED ALTERATIONS		Drawn S.A.K. Scale 1 : 100 Date 13-11-94	Drawing No. S/94/001/21



North Elevation

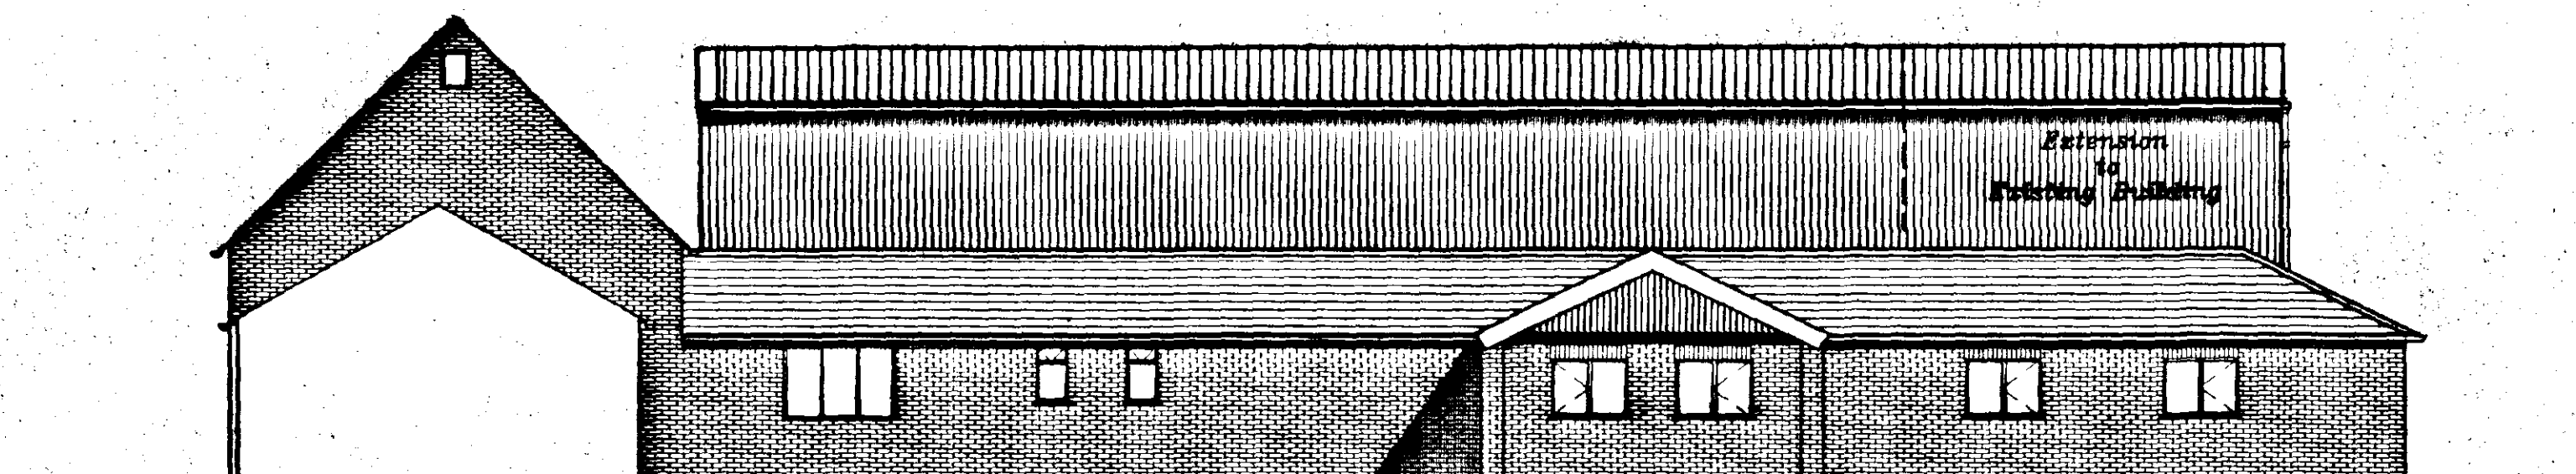


View A


West Elevation




View B

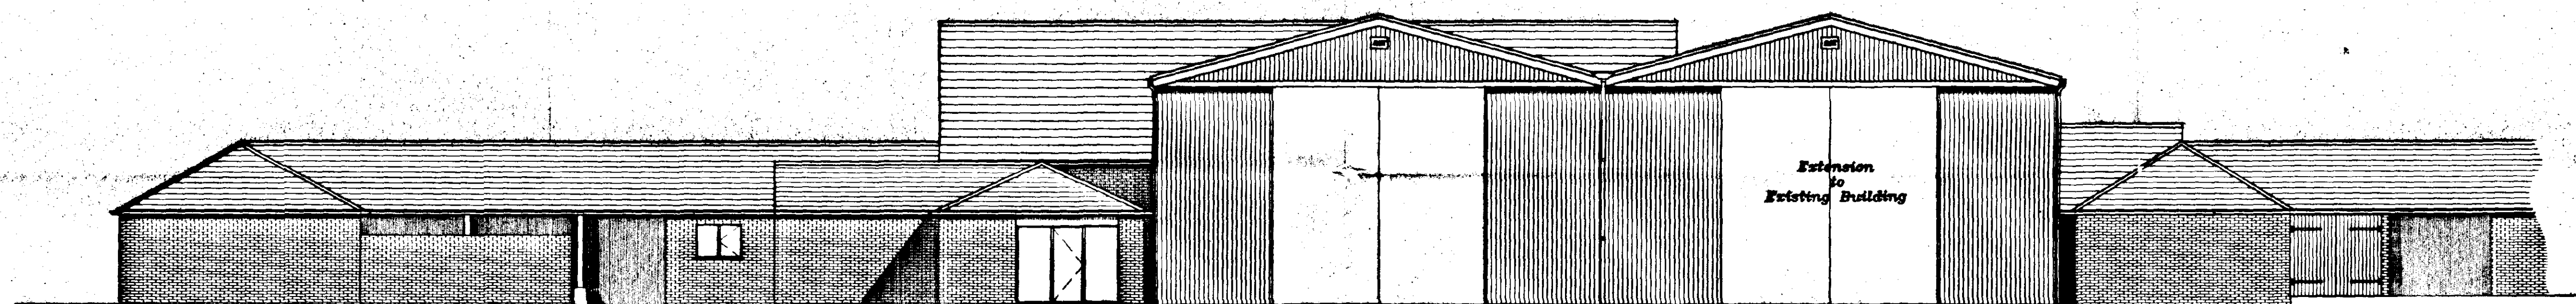

South Elevation

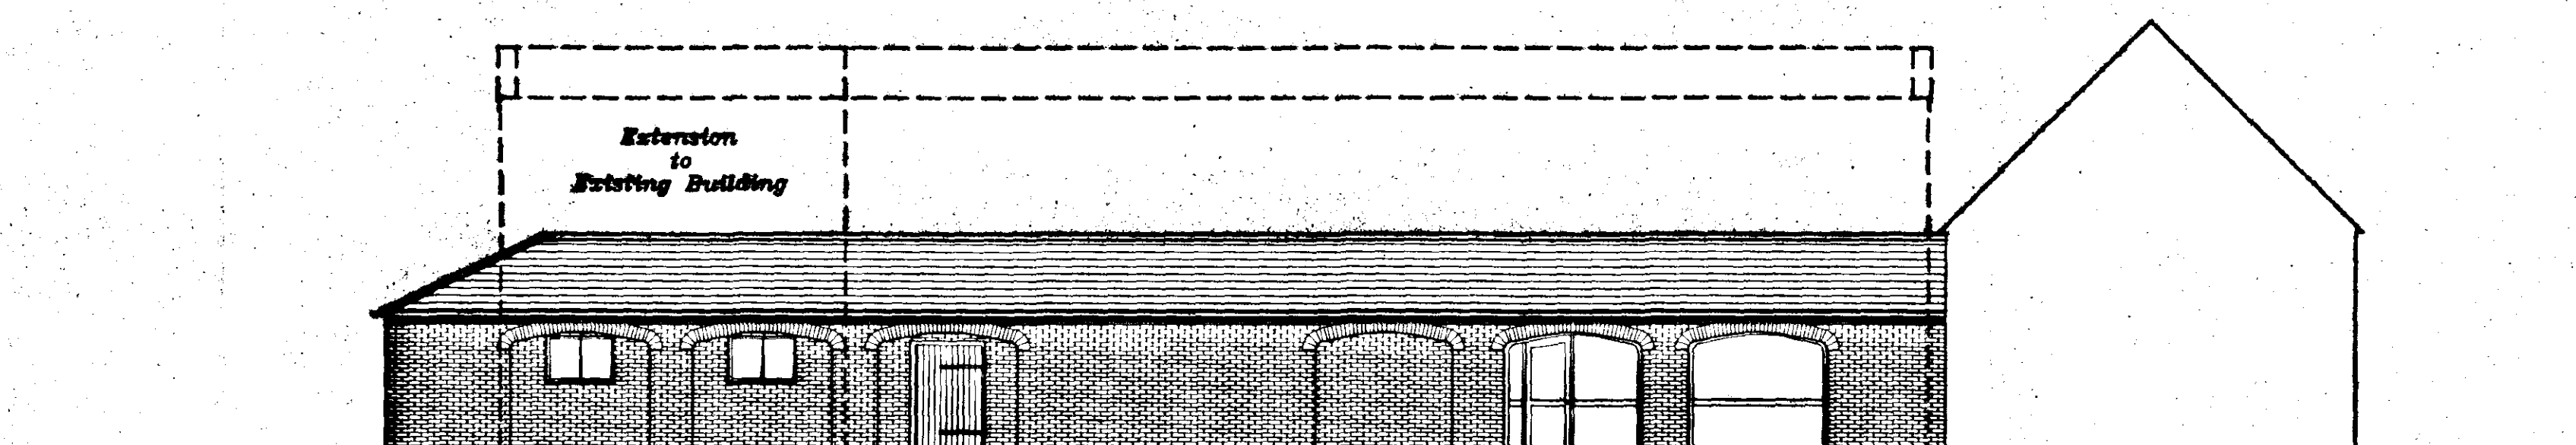

East Elevation


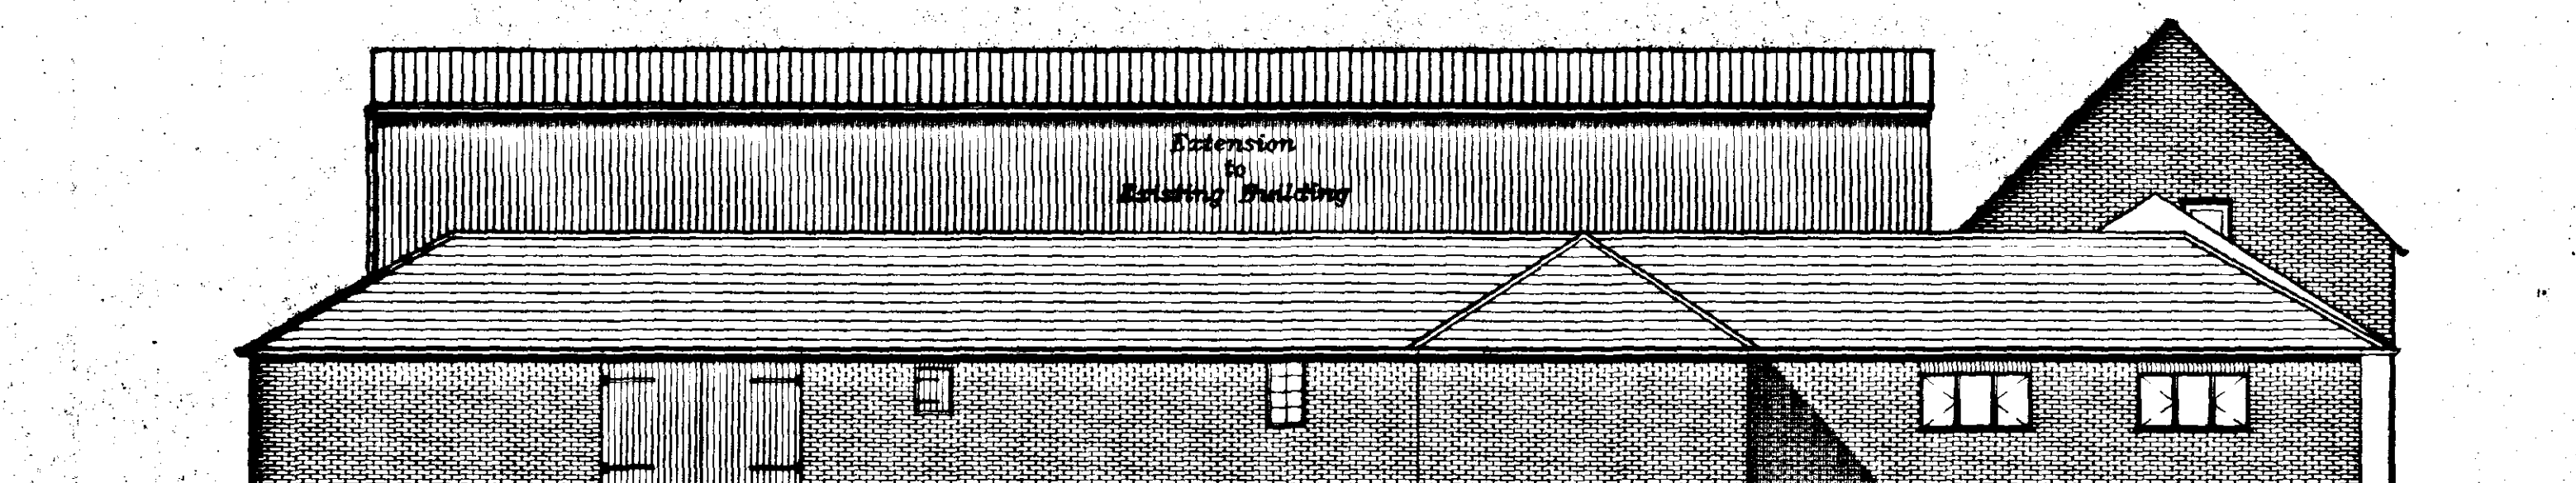


East Elevation

SOUTH HOLLAND D.C.
PLAN DEPT.
16 JAN 1995
REF 0009/95

Client LANDS IMPROVEMENT GROUP LTD		RH & RW CLUTTON	
Site PETERSPOINT FARM SUTTON BRIDGE		Avenue Farmhouse Wood Lane, Sutton Bridge Spalding, Lincs. PE12 9QF Tel 0836 675966	
Title ELEVATIONS SHOWING PROPOSED ALTERATIONS		Drawn S.A.K.	Drawing No. S/94/001/31
		Scale 1 : 100	Date 01-12-94

View C
→

 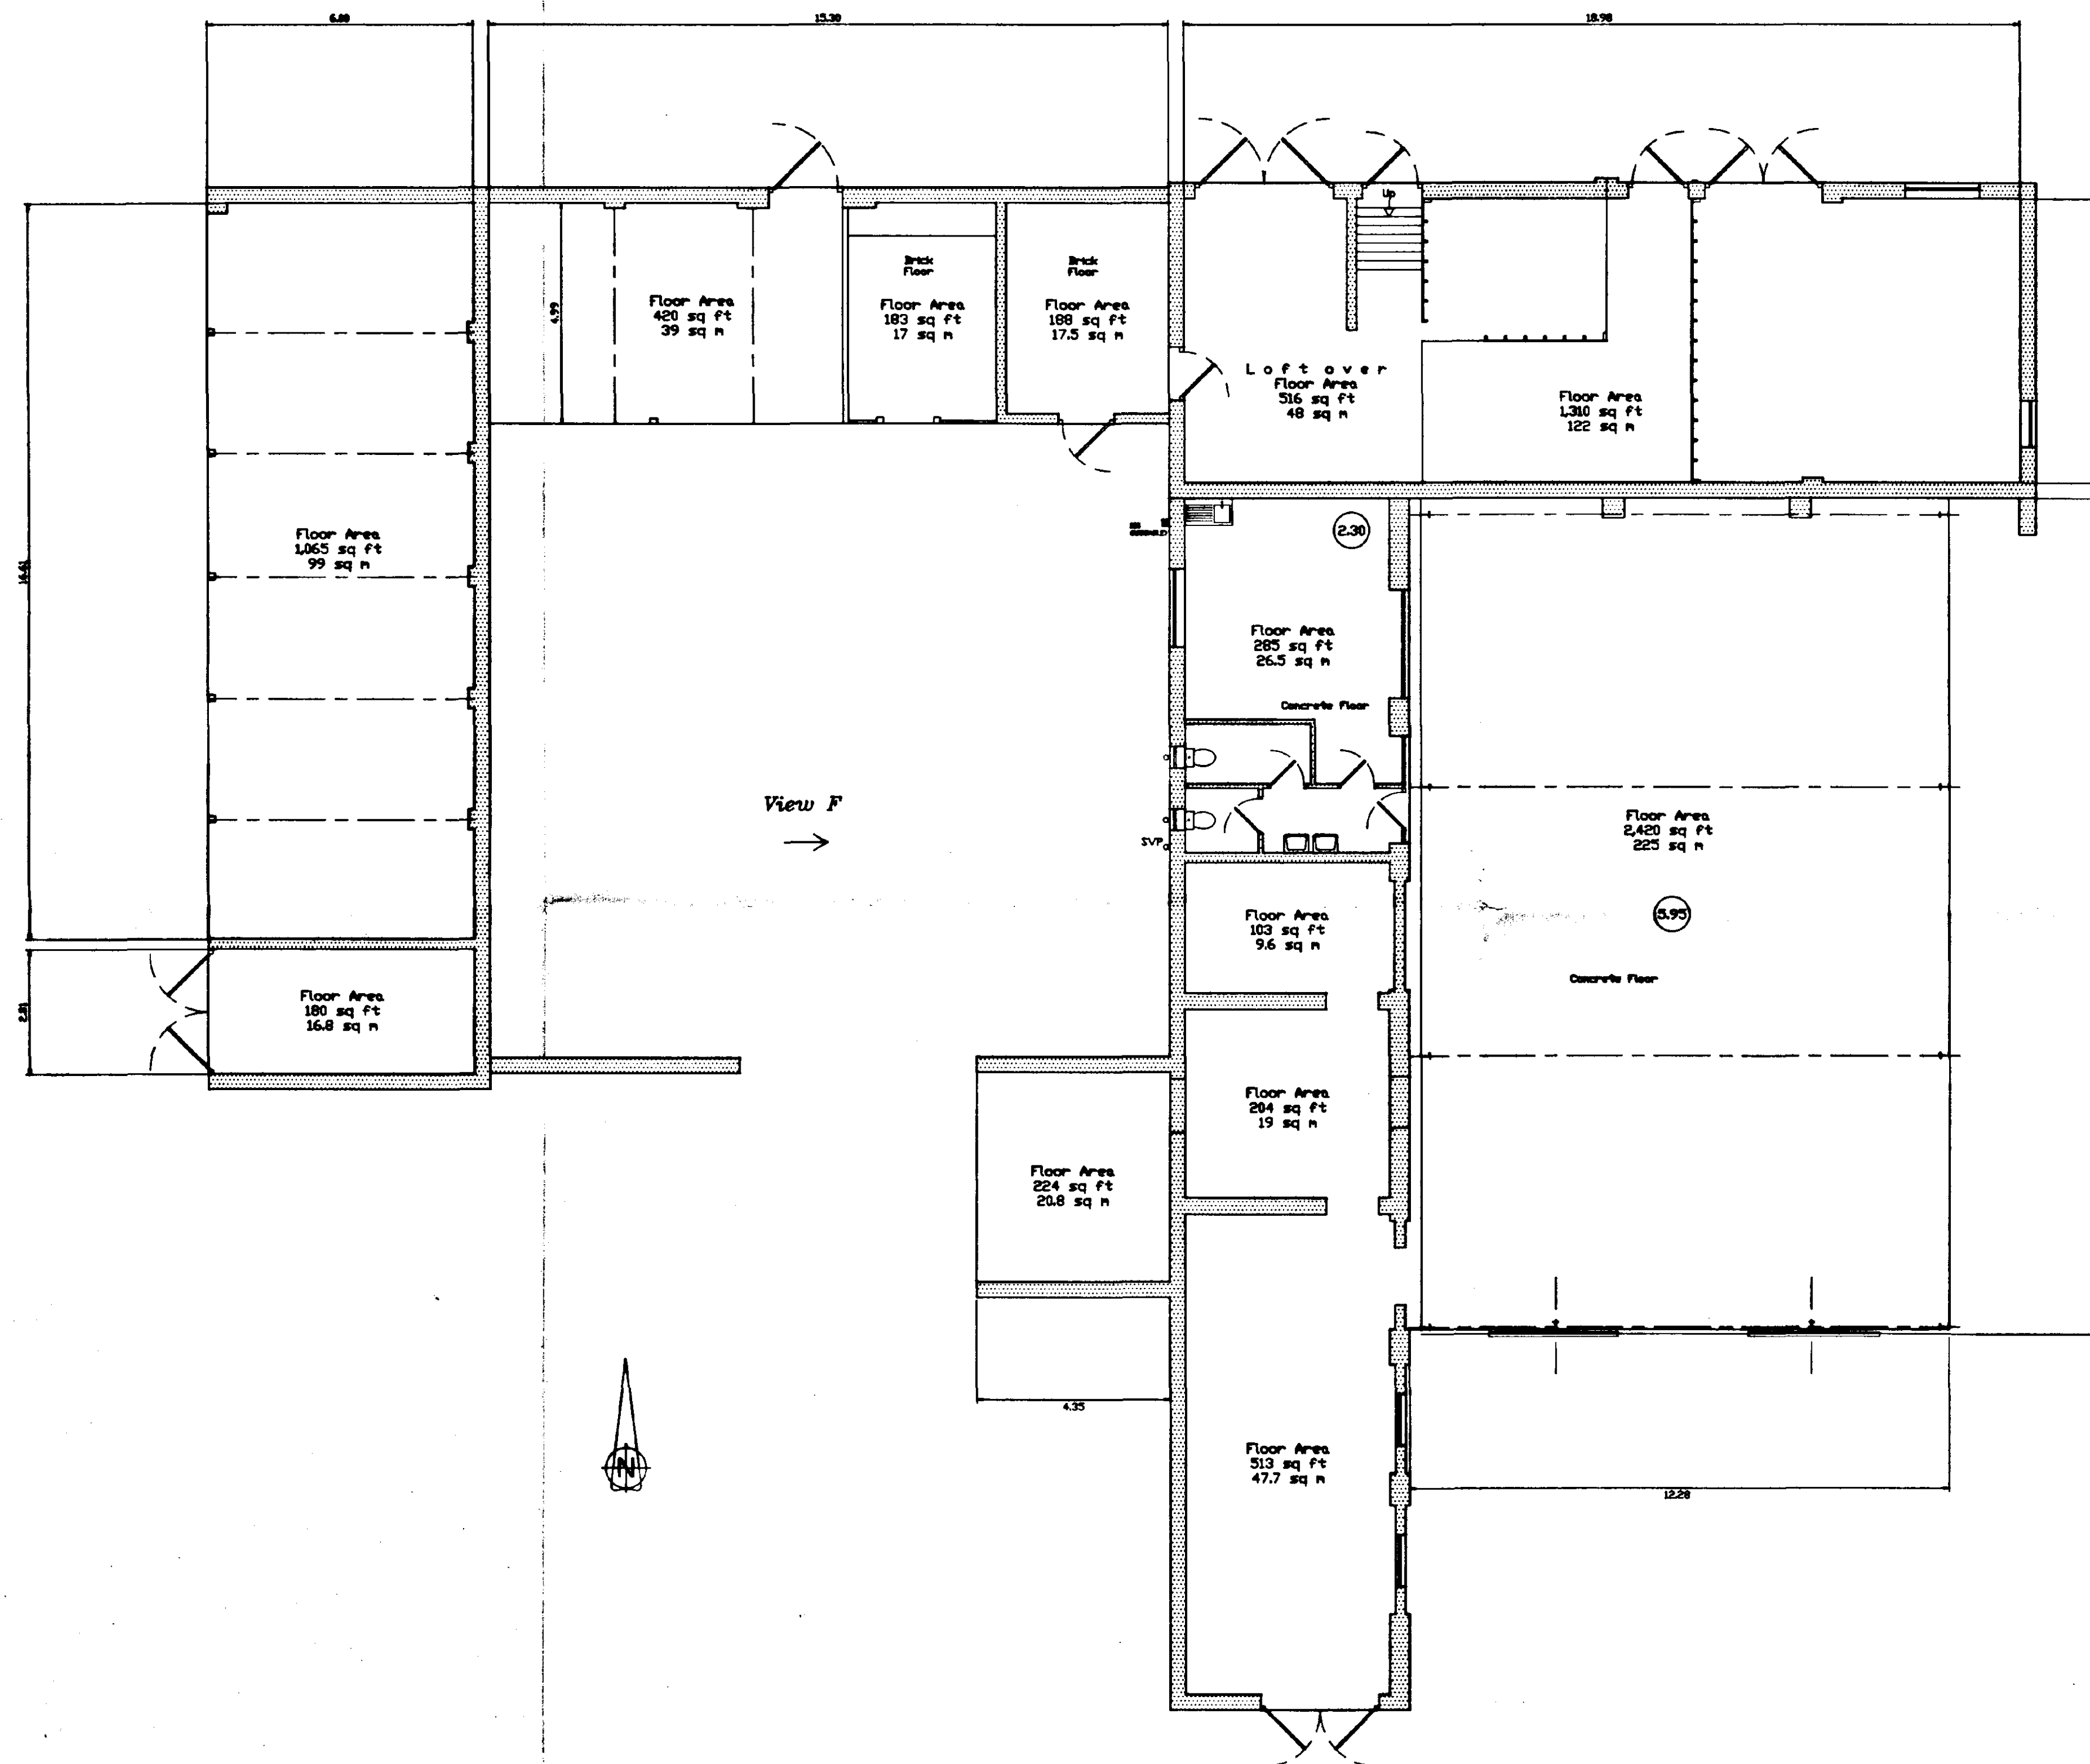

SOUTH HOLLAND D.C.
PLAN DEPT.
16 JAN 1995
REF 0009/95

DETERMINED
PLAN

Client LANDS IMPROVEMENT GROUP LTD	RH & RW CLUTTON	
Site PETERSPOINT FARM SUTTON BRIDGE	Avenue Farmhouse Wood Lane, Sutton Bridge Splading, Lincs. PE12 9QF Tel 0836 675966	
Title PLAN OF EXISTING BUILDINGS	Drawn S.A.K. Scale 1 : 100 Date 14-11-94	Drawing No. S/94/001/11