



0015/02

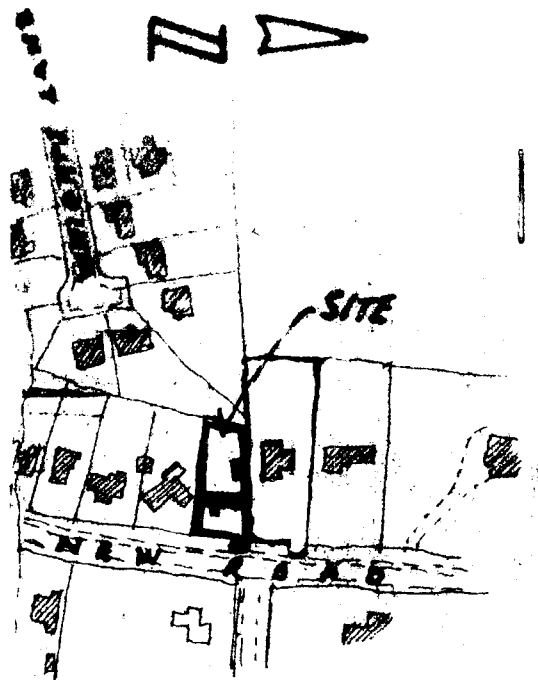


LOCATION PLAN.
SCALE 1:2500

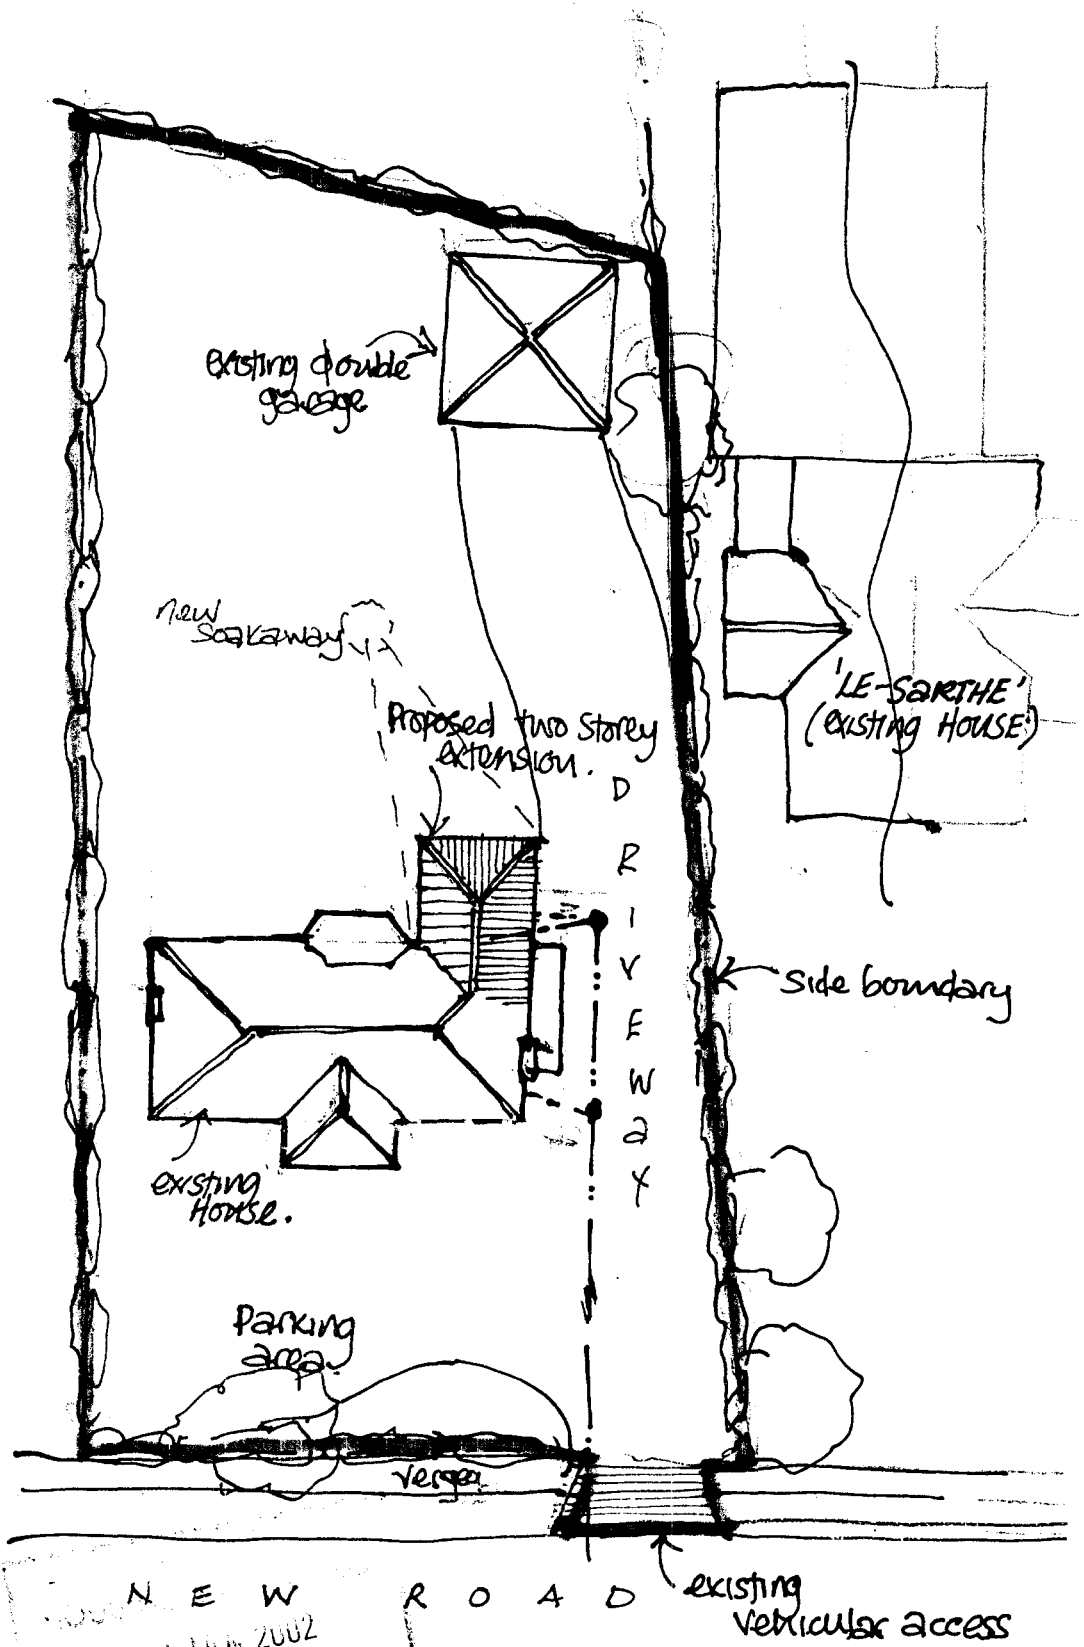

NEW
24 JAN 2002
Ref: .0015/02

SITE PLAN
SCALE 1:250.

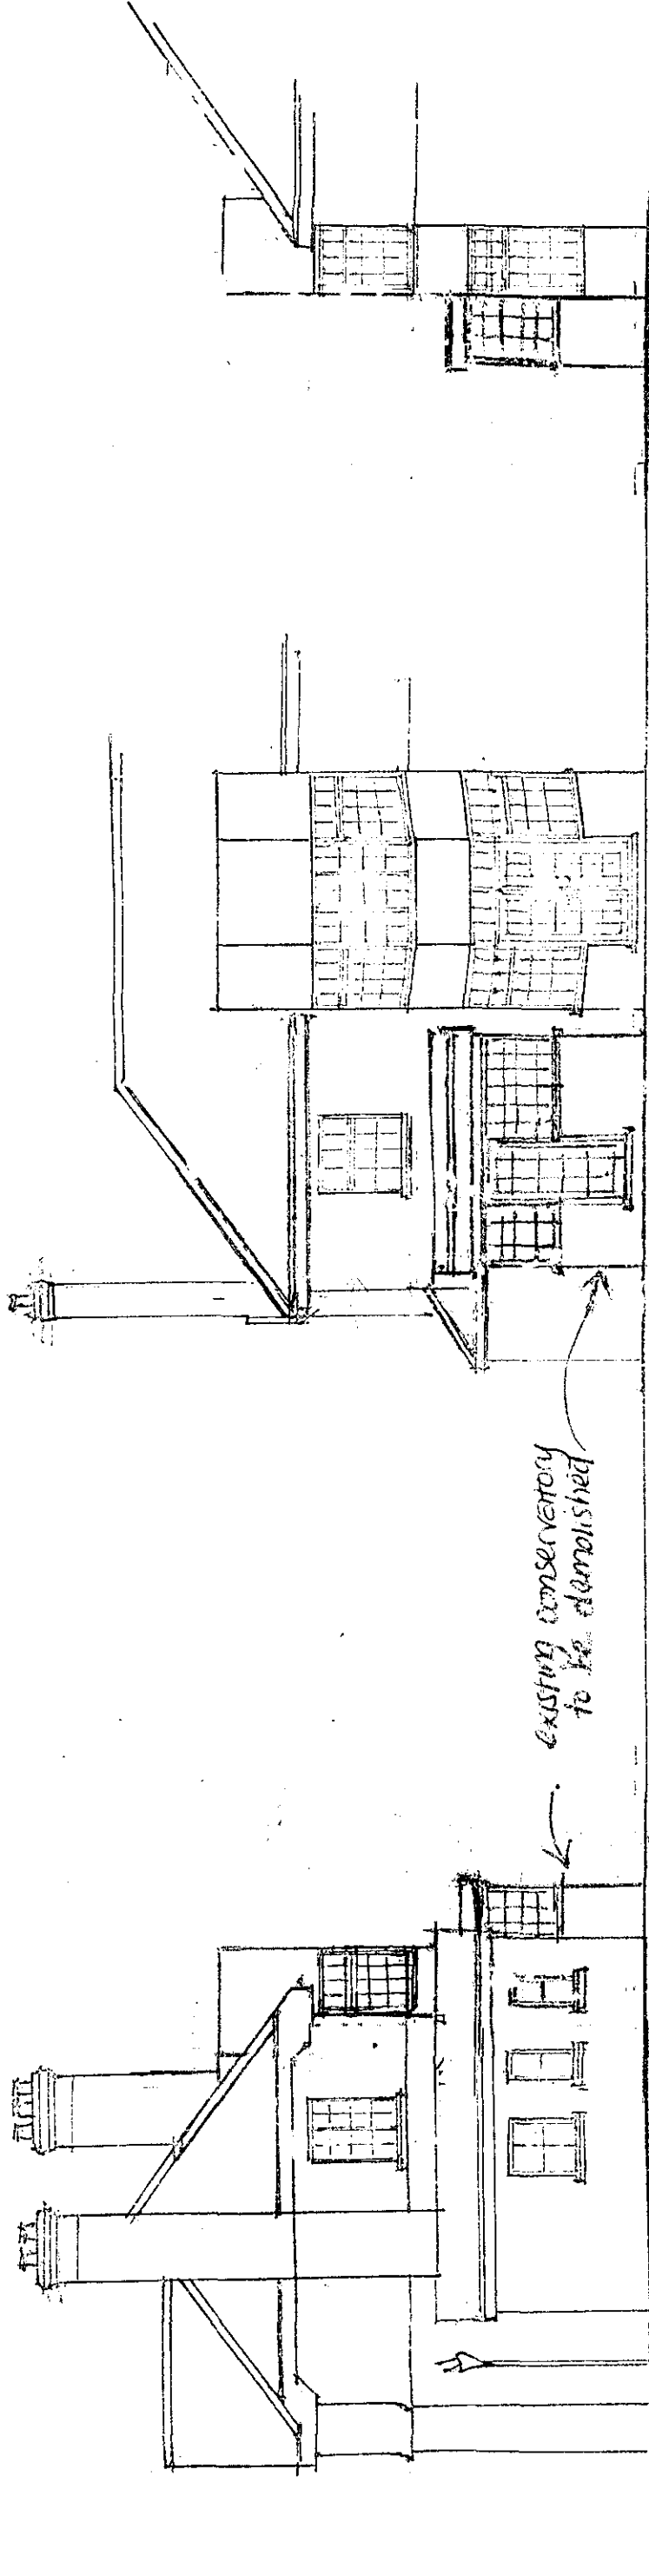


SIDE ELEVATION (existing)

REAR ELEVATION (existing)

SIDE ELEVATION (existing)


0015102

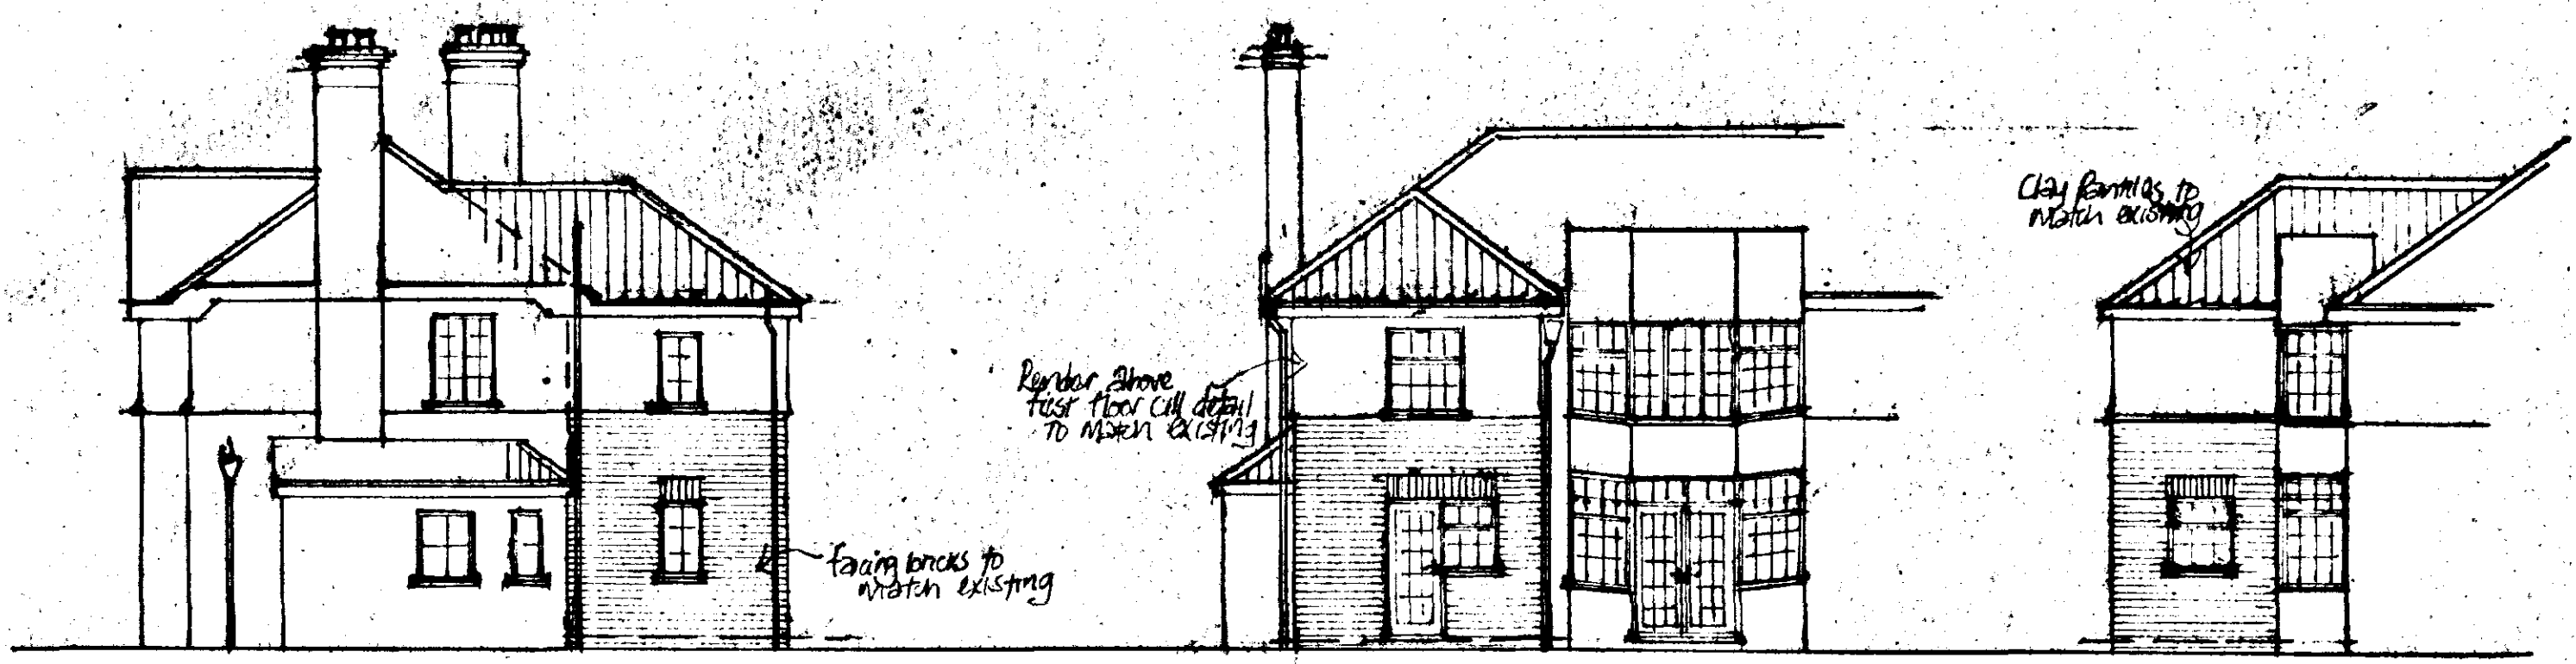


SIDE ELEVATION

REAR ELEVATION



SIDE ELEVATION

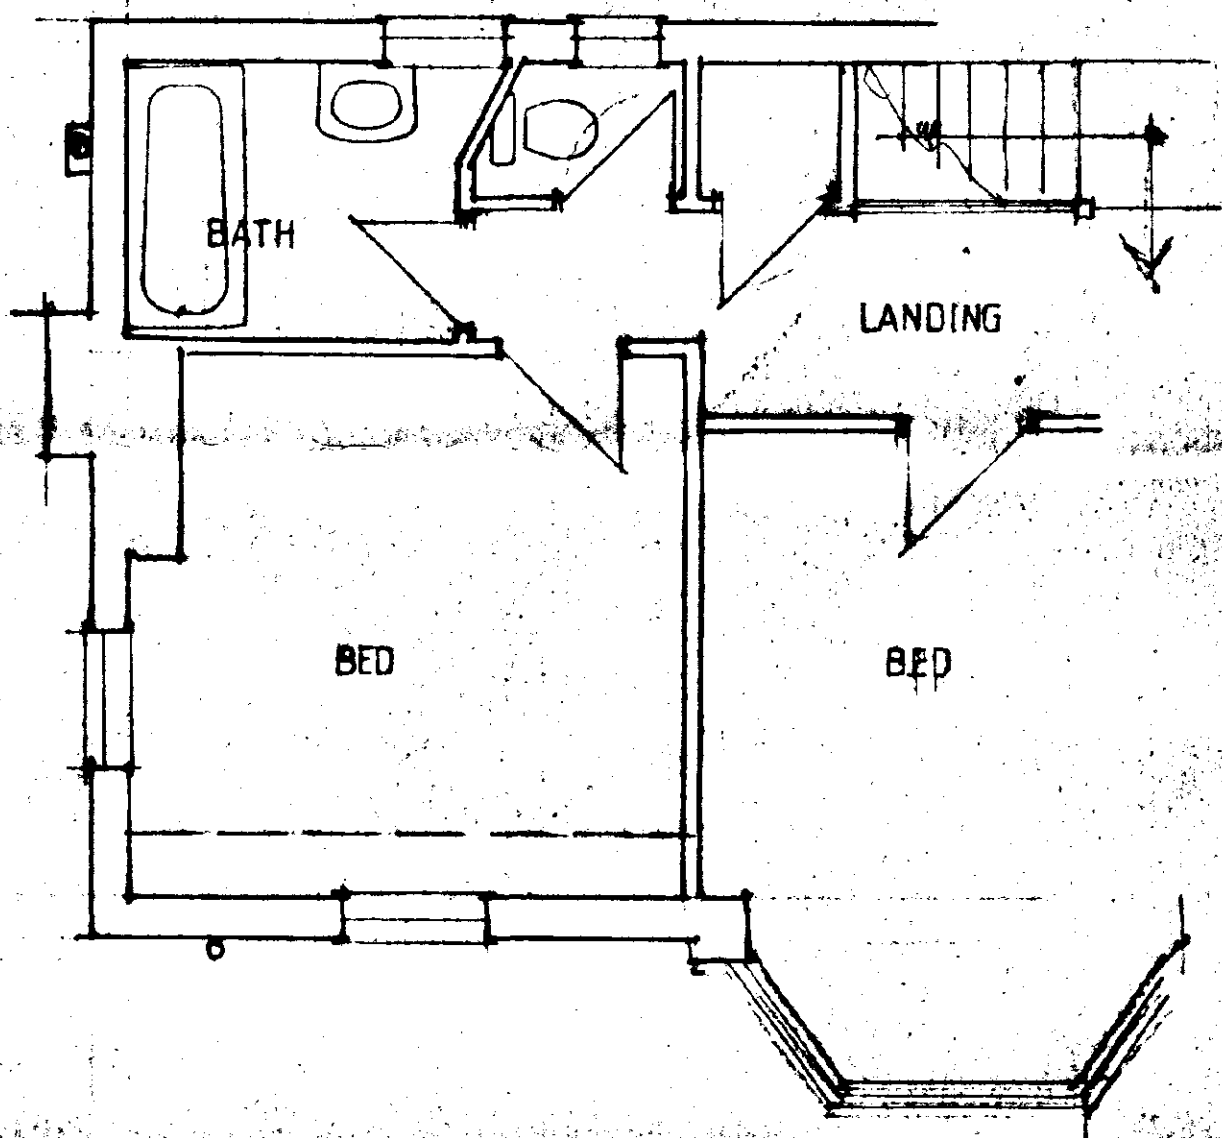

FIRST FLOOR EXISTING

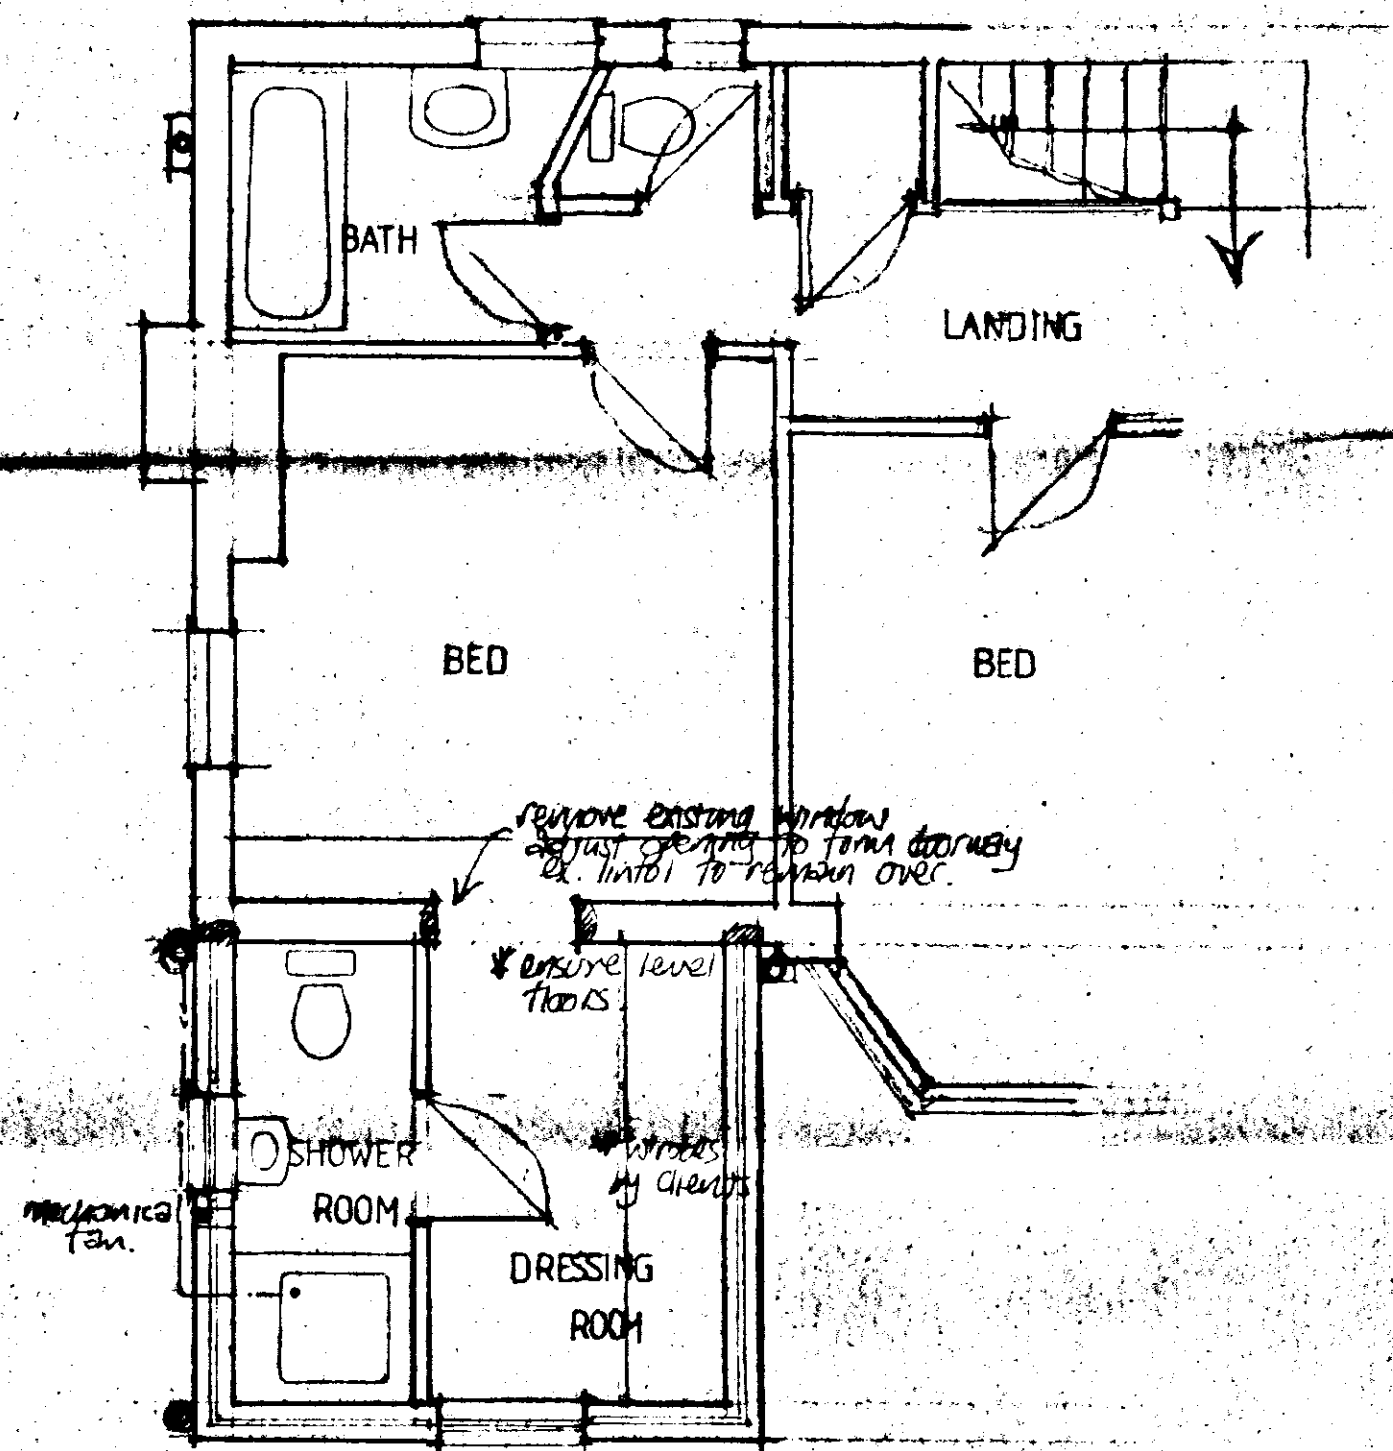

FIRST FLOOR PROPOSED

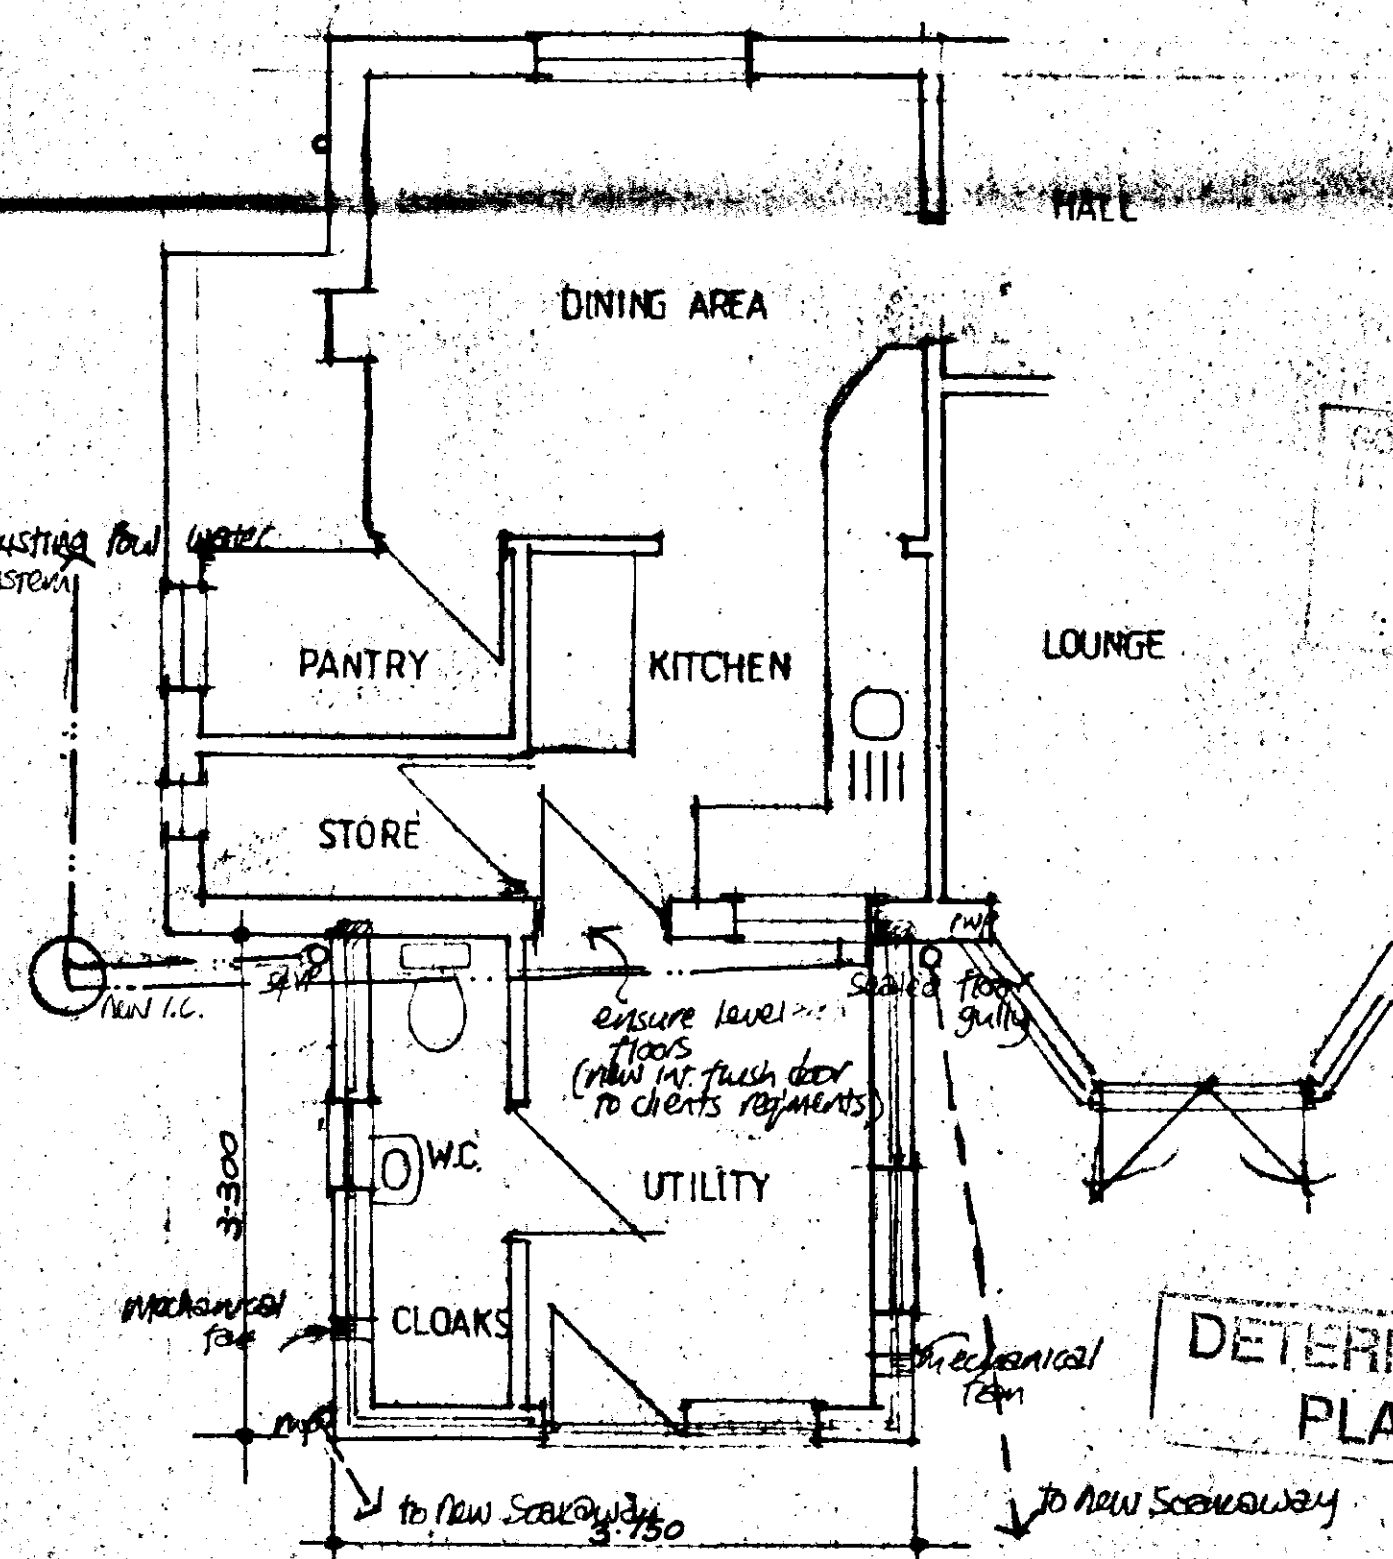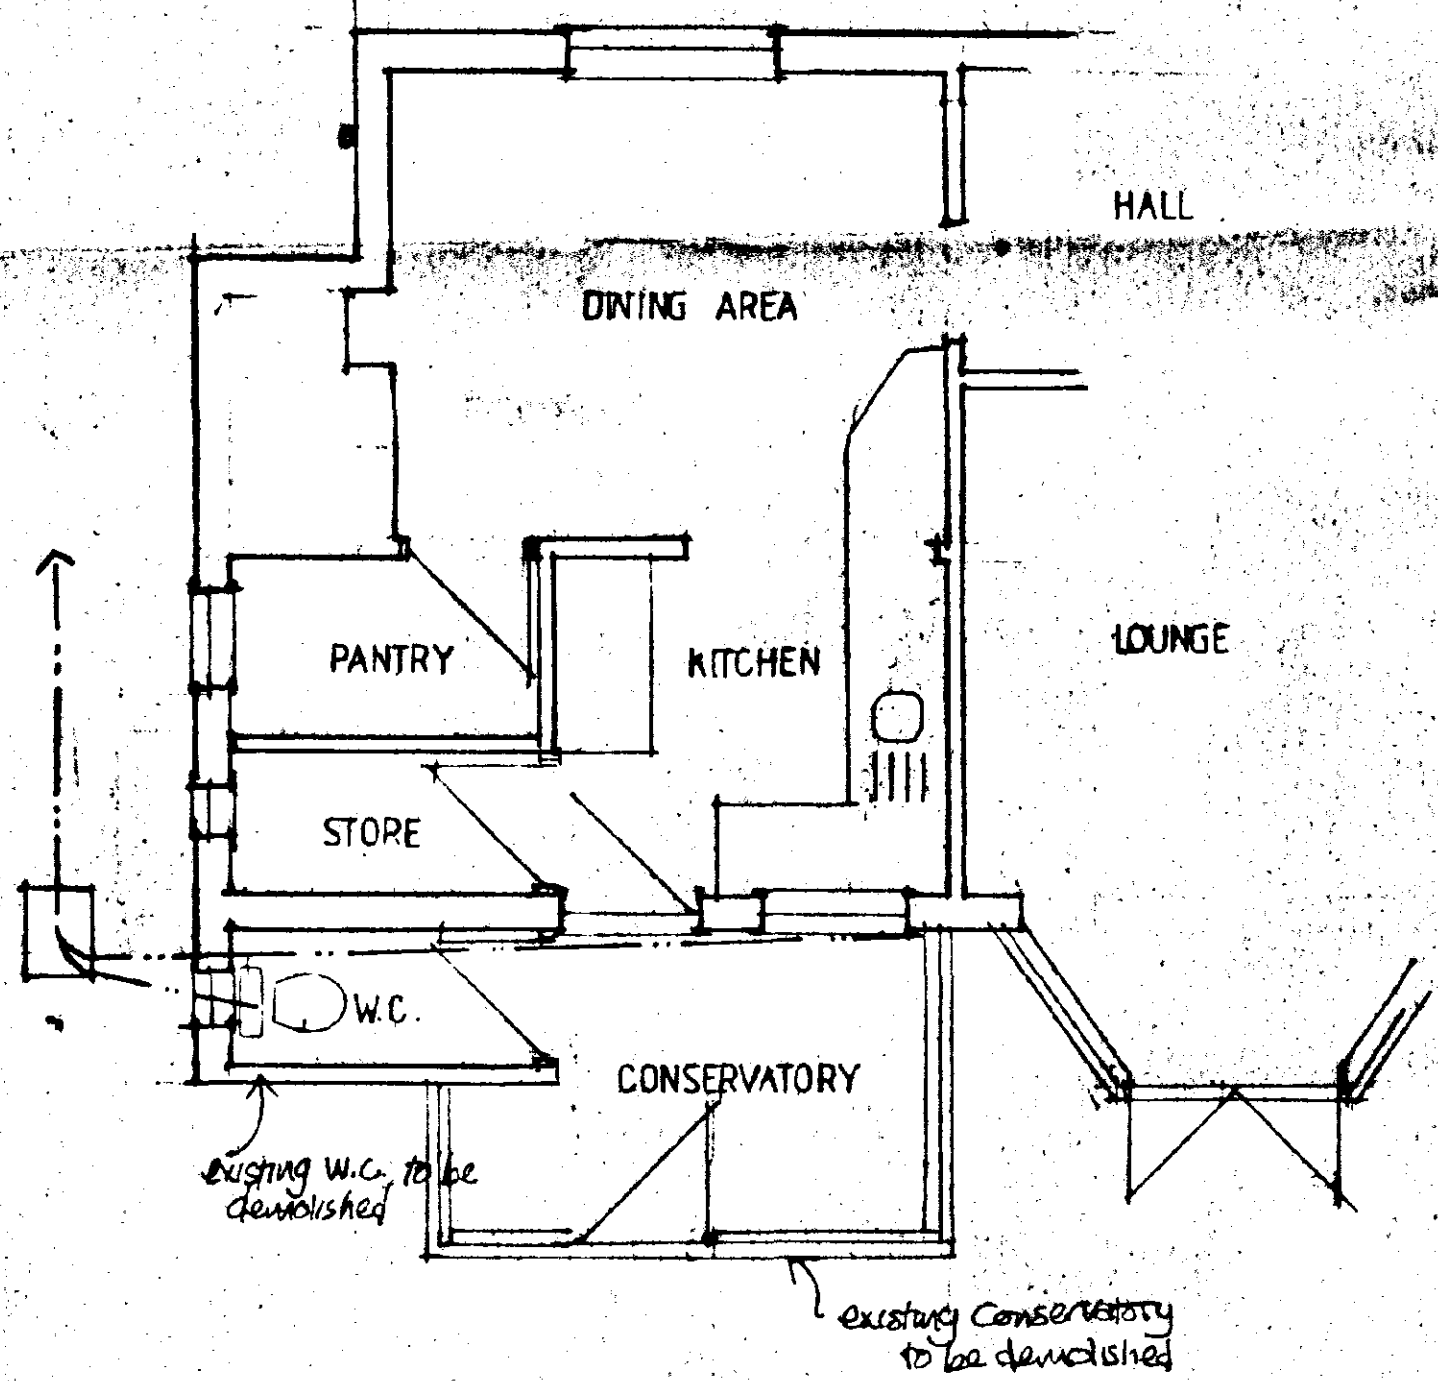

GOULD HOLLAND DC
DRAWING & PLANNING
-8 JAN 2002
0015102

DETERMINED
PLAN

Scales 1:50 F100