

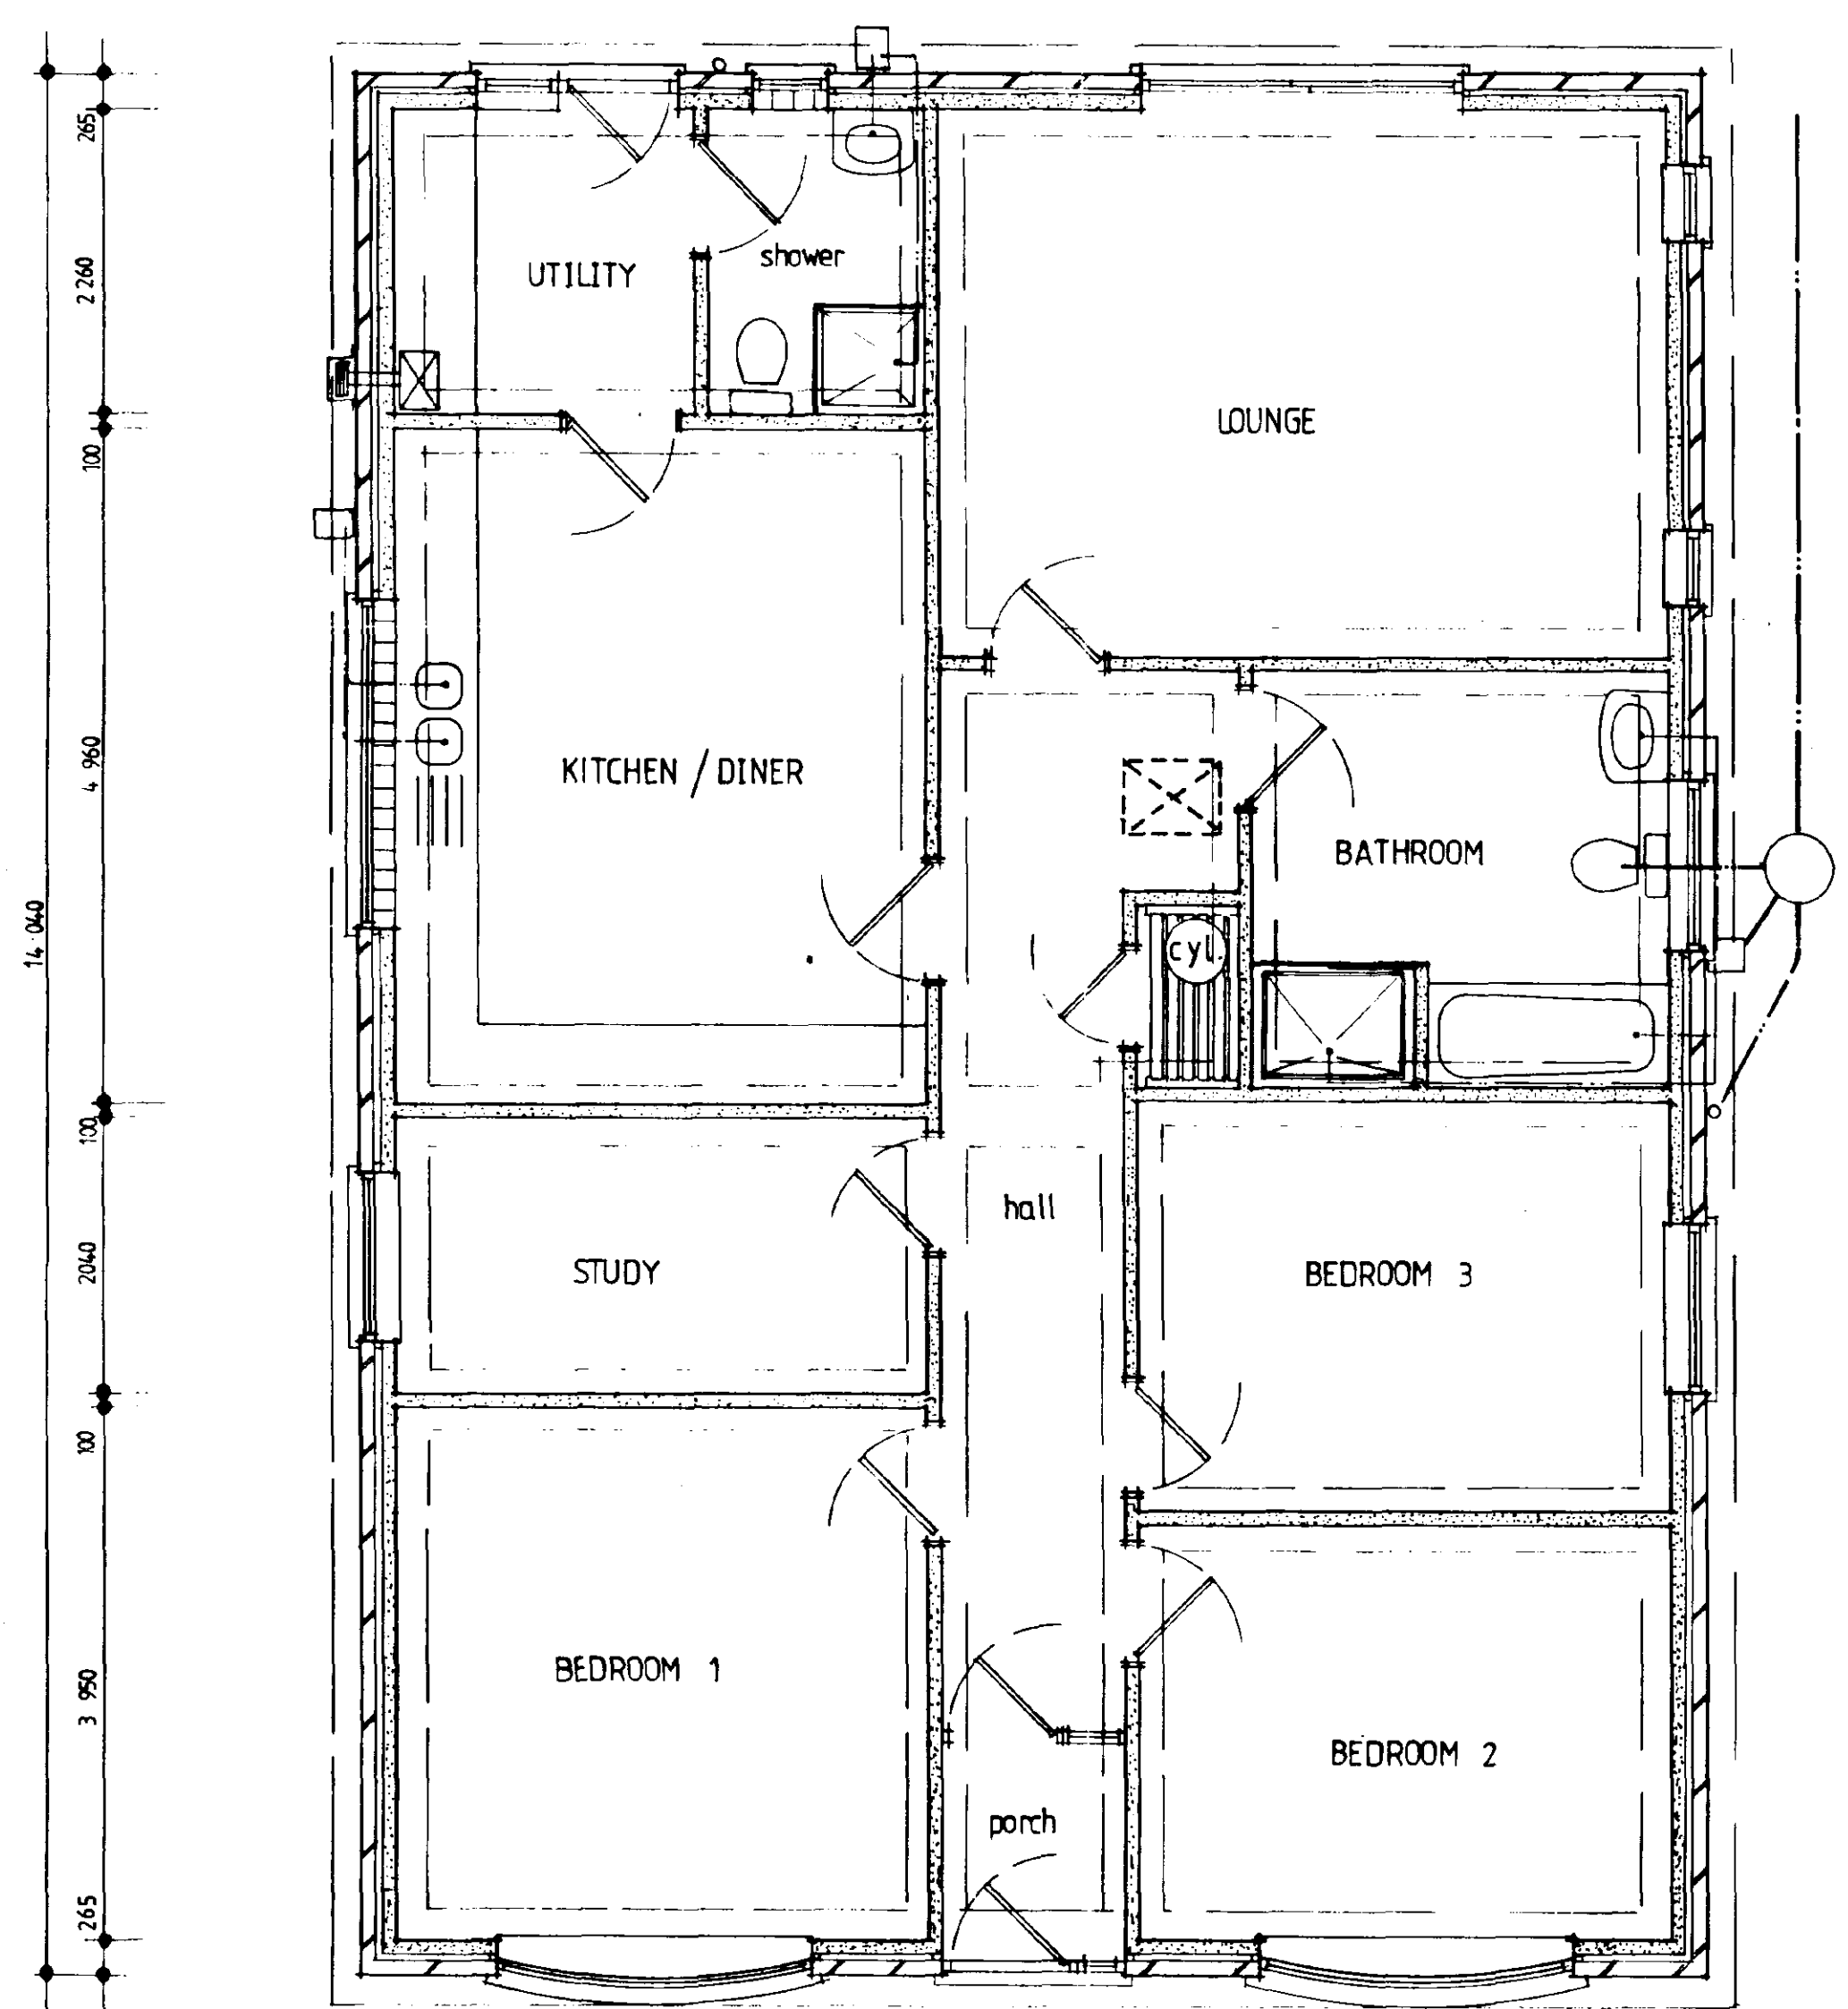
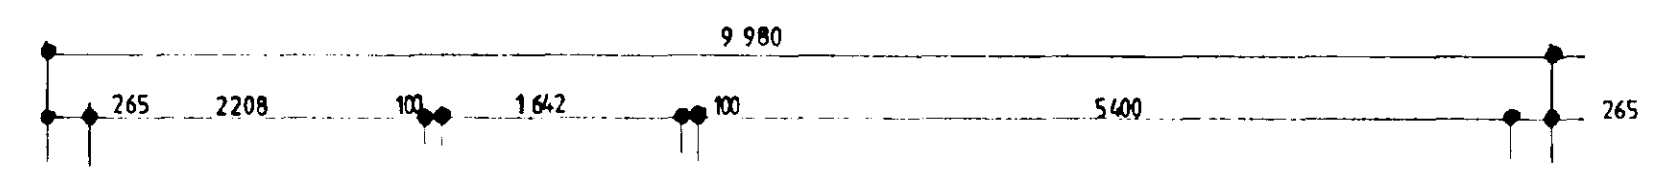
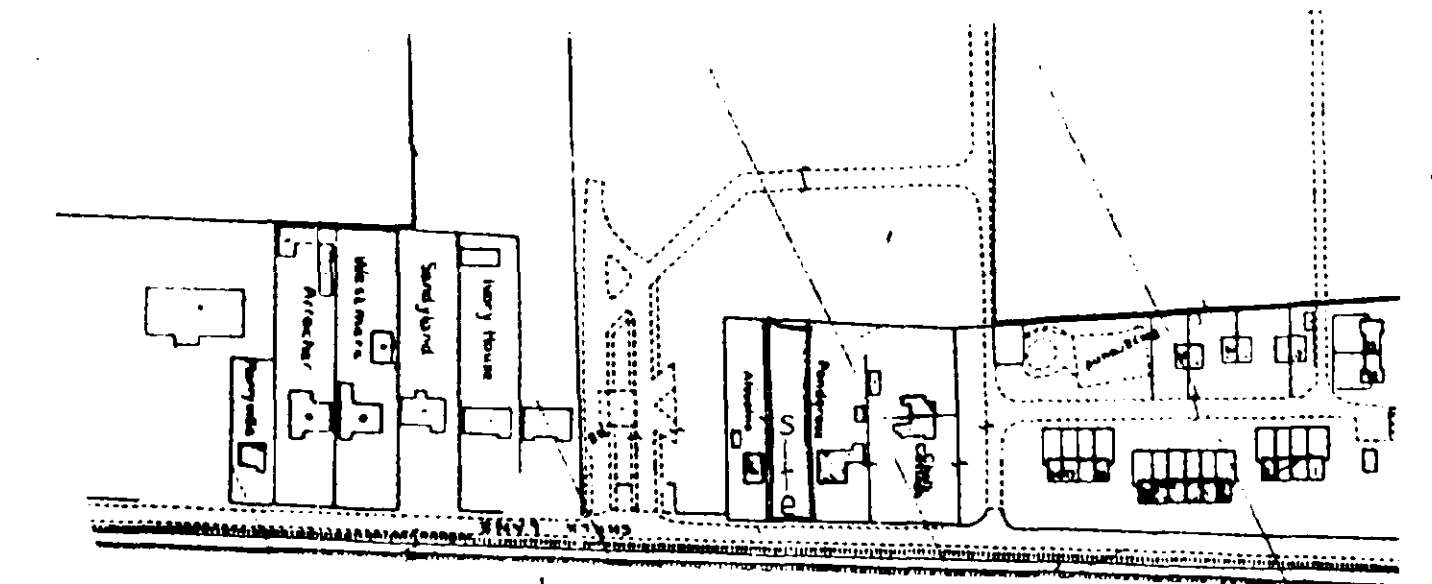
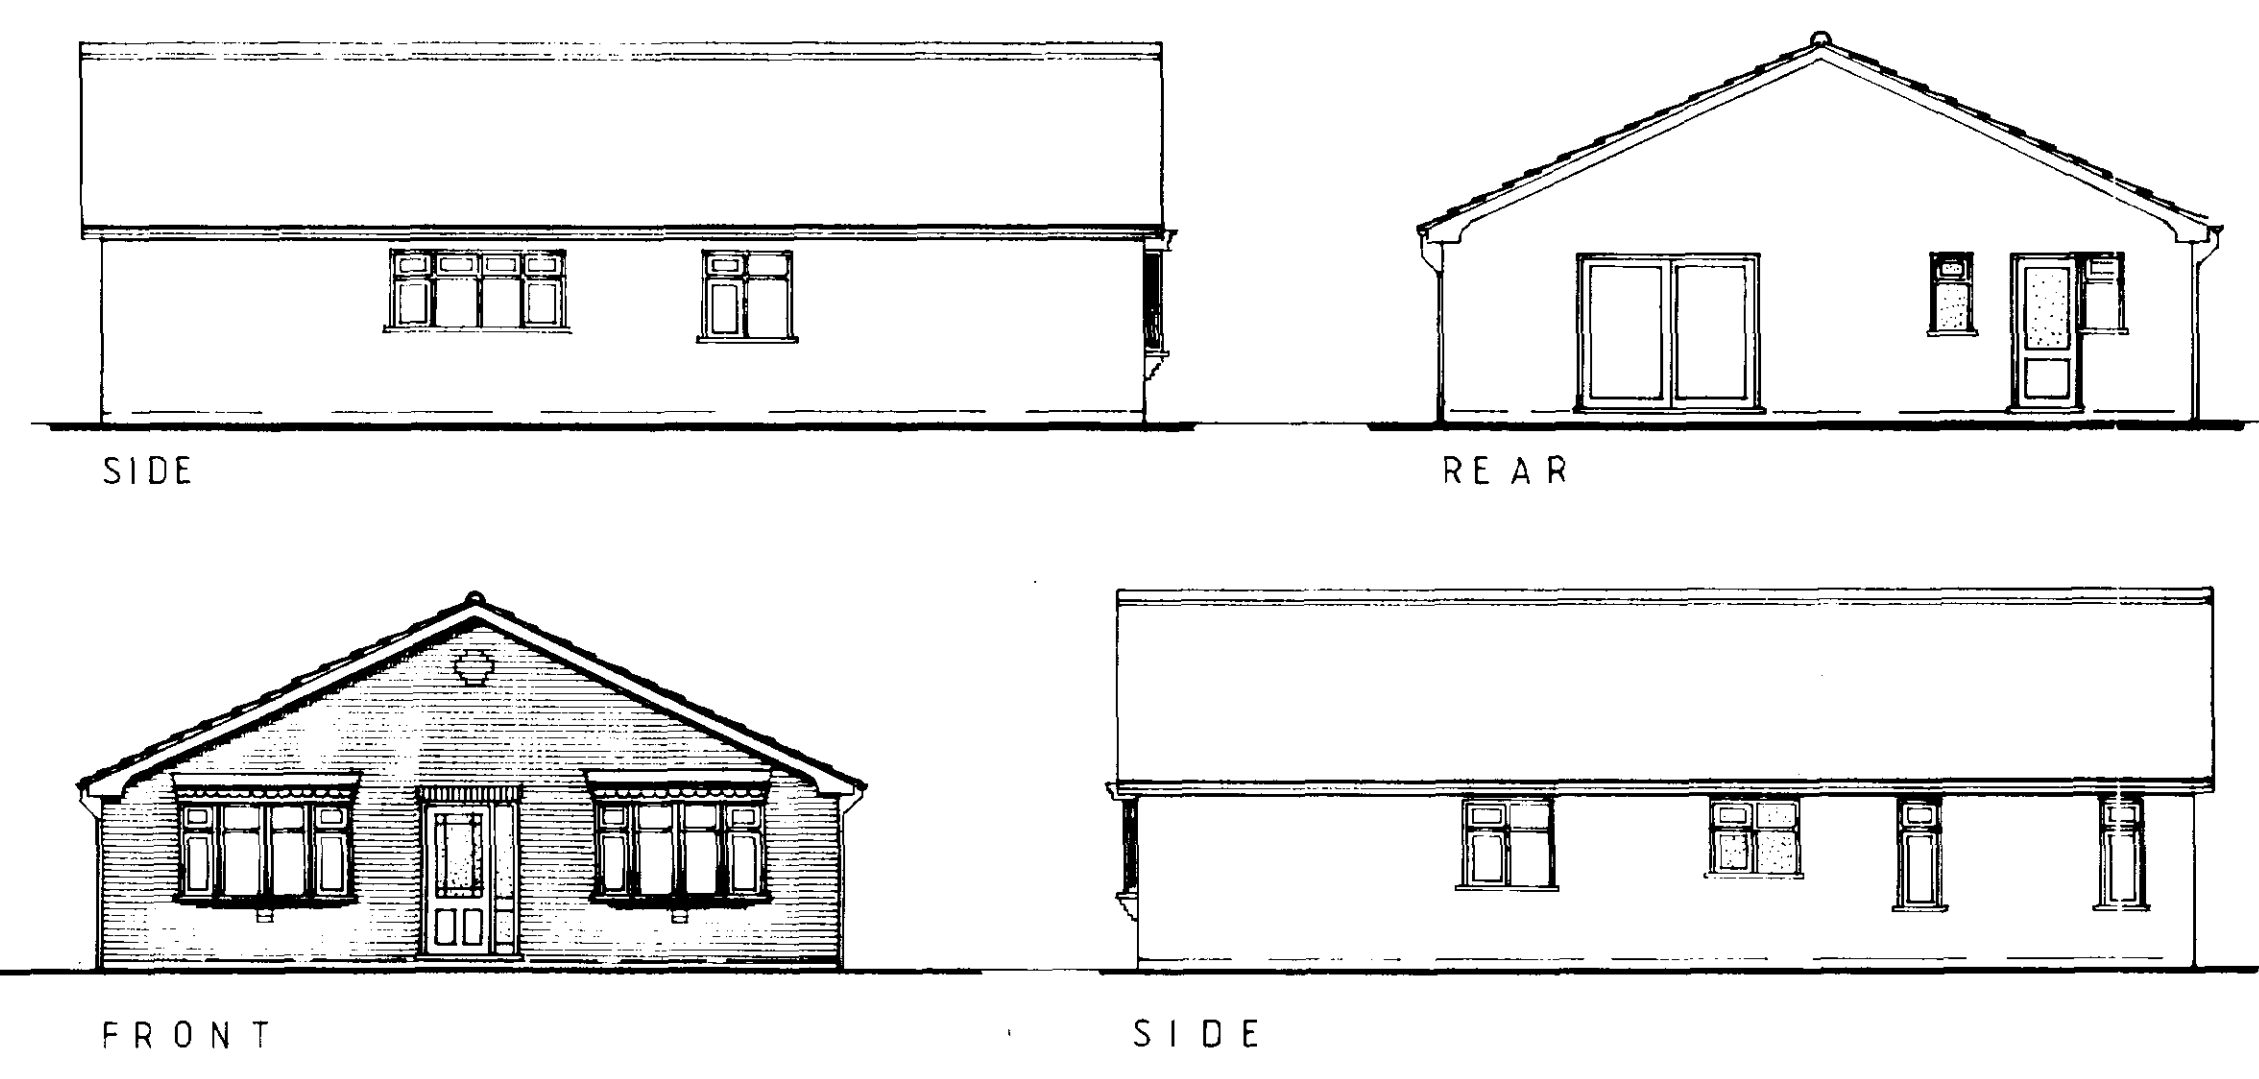
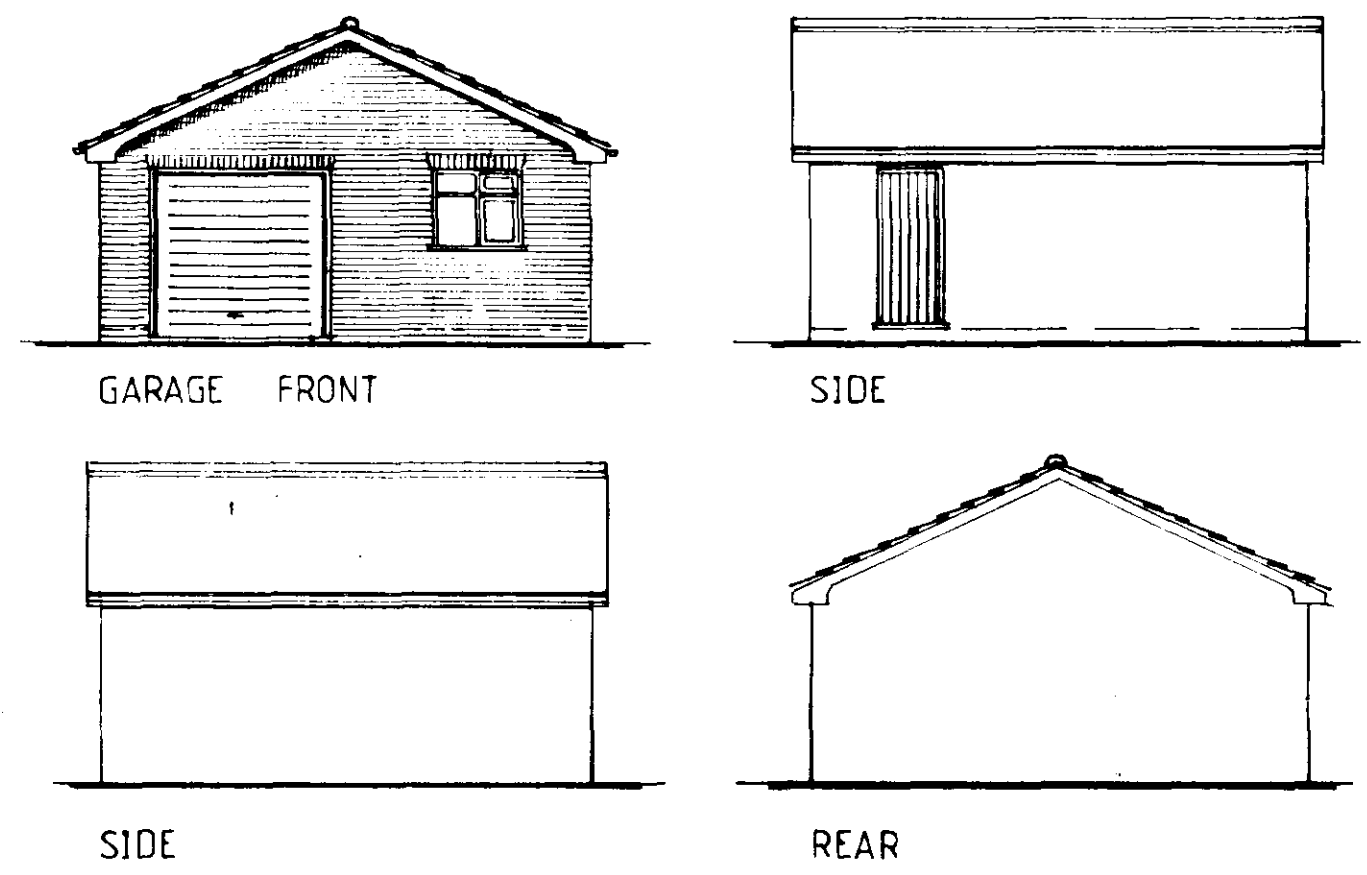


PLAN LAYOUT

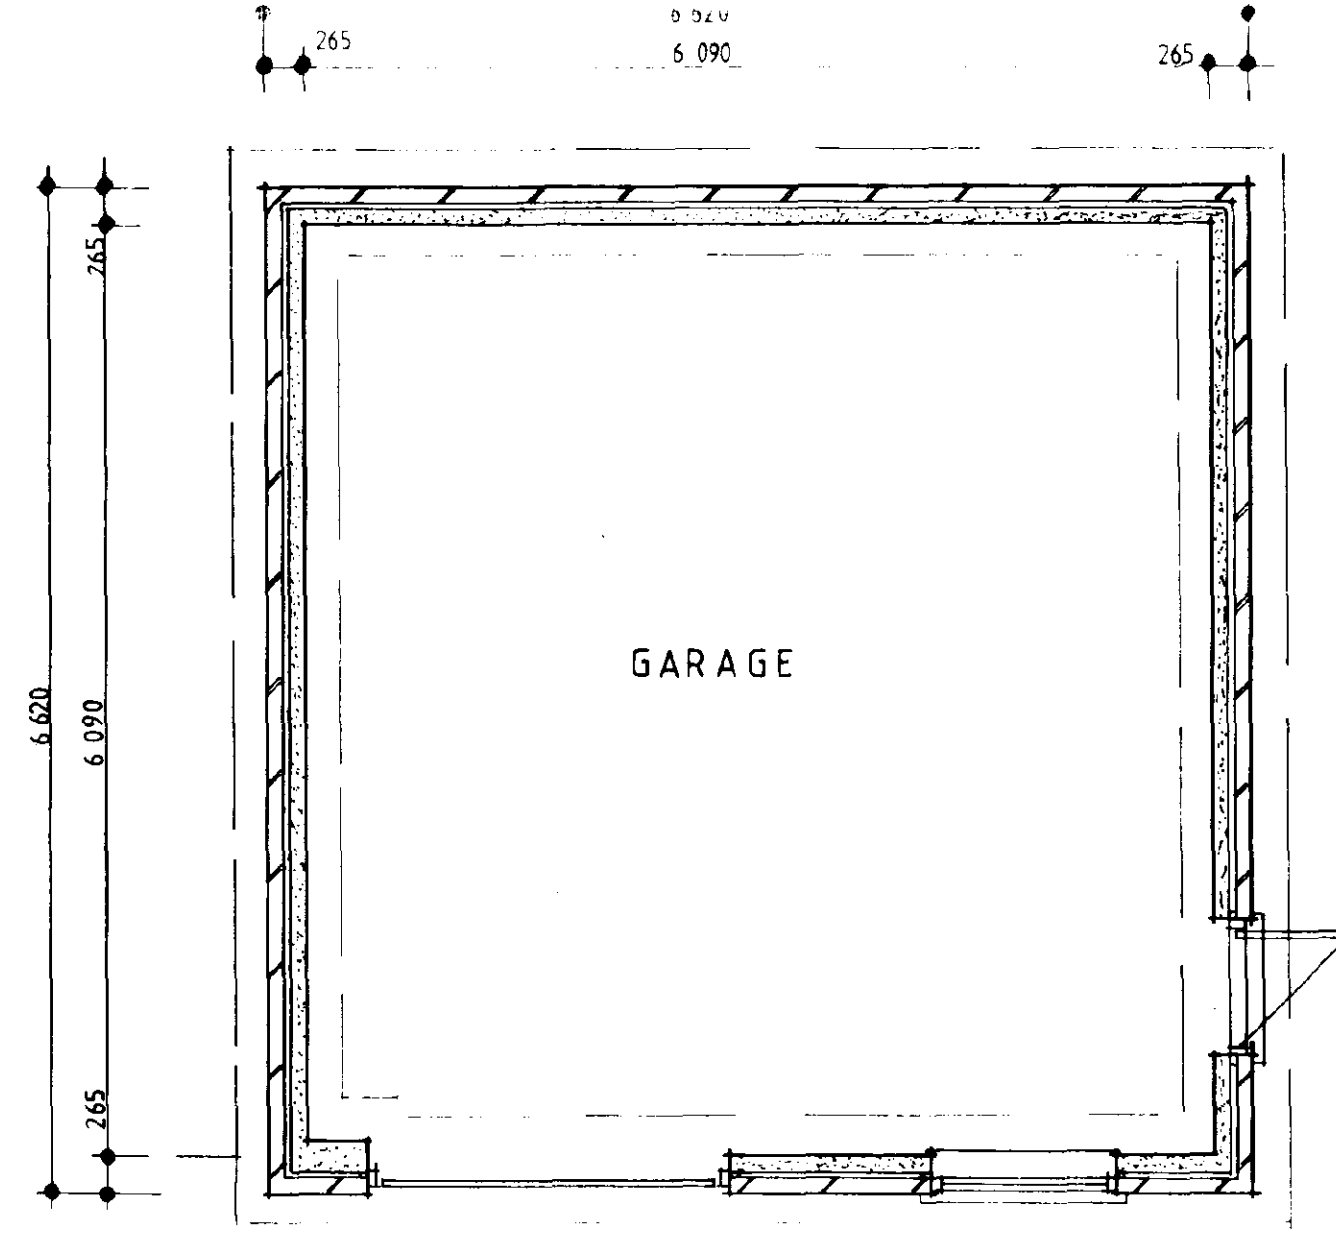

DOTTED LINE DENOTES PERIMETER OF FOUNDATIONS TO CHALET BUNGALOW TO BE REMOVED. PLANNING REF N18-1163-98

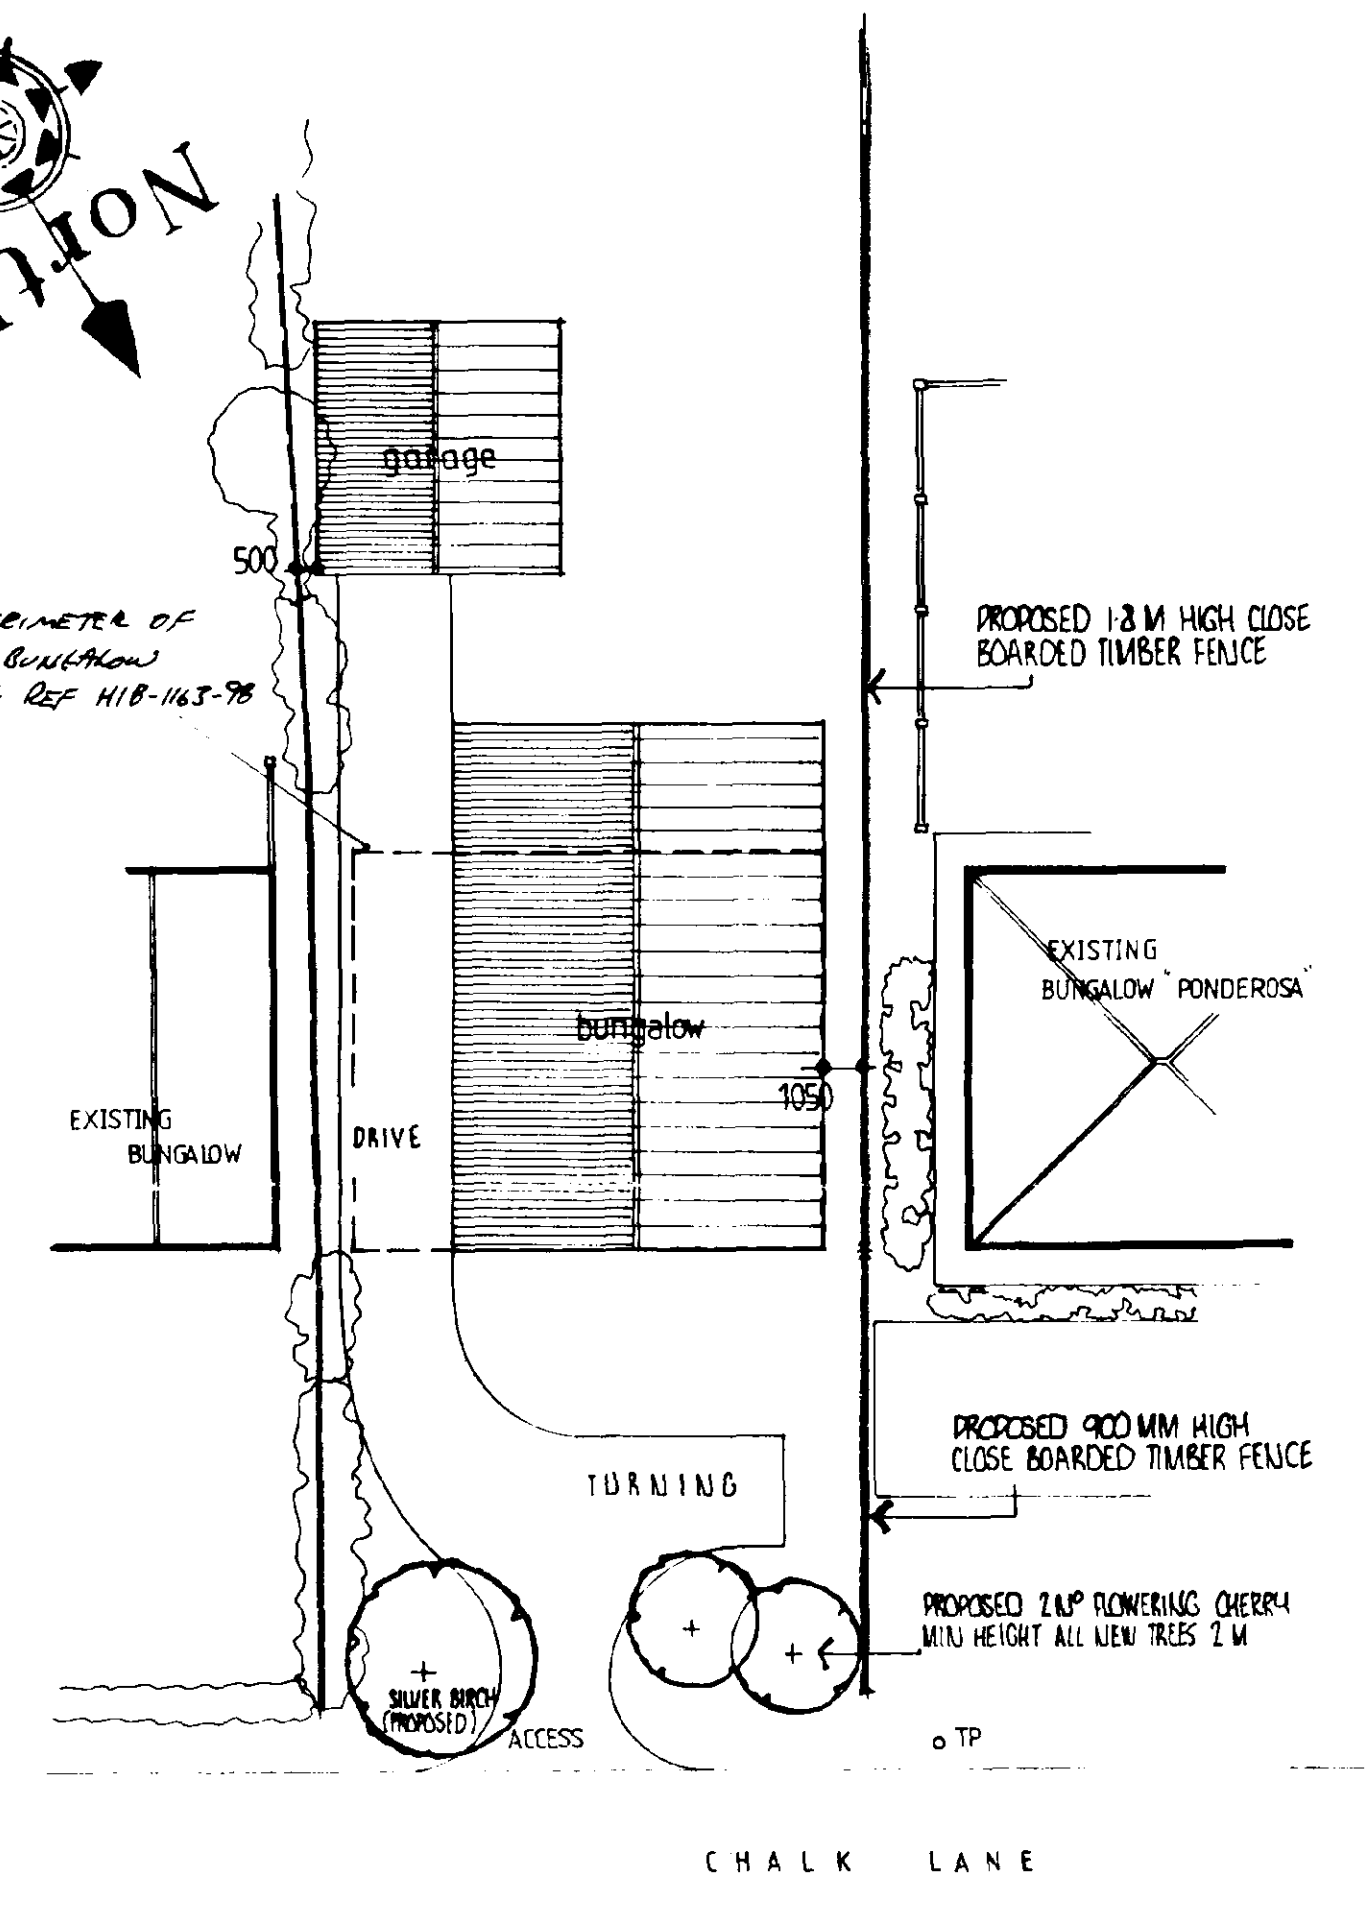

SITE PLAN 1:200

DETERMINED PLAN

STUDY AND HOUSING PLANNING
16 JAN 2002
Ref: 0042/02

PODDINGTONS Architectural Design Consultants Est. 1969 Rabbit Hollow, Church Lane, North Rauceby, Sleaford, Lincs. NG34 8QU Tel. (01529) 488033 Fax. (01529) 488044	
Client:	MR & MRS. T. STANCER.
Project:	PROPOSED BUNGALOW AND DETACHED GARAGE AT 'THE WILLOWS' CHALK LANE, SUTTON BRIDGE, SPALDING, Lincs.
Drawing:	FULL PLANNING
Scale:	1:50, 1:100, 1:2500
Drawn:	30 69-1
Date:	JAN 2002
Rev.	