

Do not scale directly from this drawing. All discrepancies are to be brought to the attention of the below office.

The copyright to this drawing is owned by studio 11 architecture.

The details and information shown hereon relating to existing underground drains, main services, cables, etc. and existing structural details, are as obtained by normal survey observation method. Although all reasonable effort has been made, no guarantee can be made or given for the completeness or accuracy of this information.



West Elevation
1:100




South Elevation
1:100



East Elevation
1:100



North Elevation
1:100

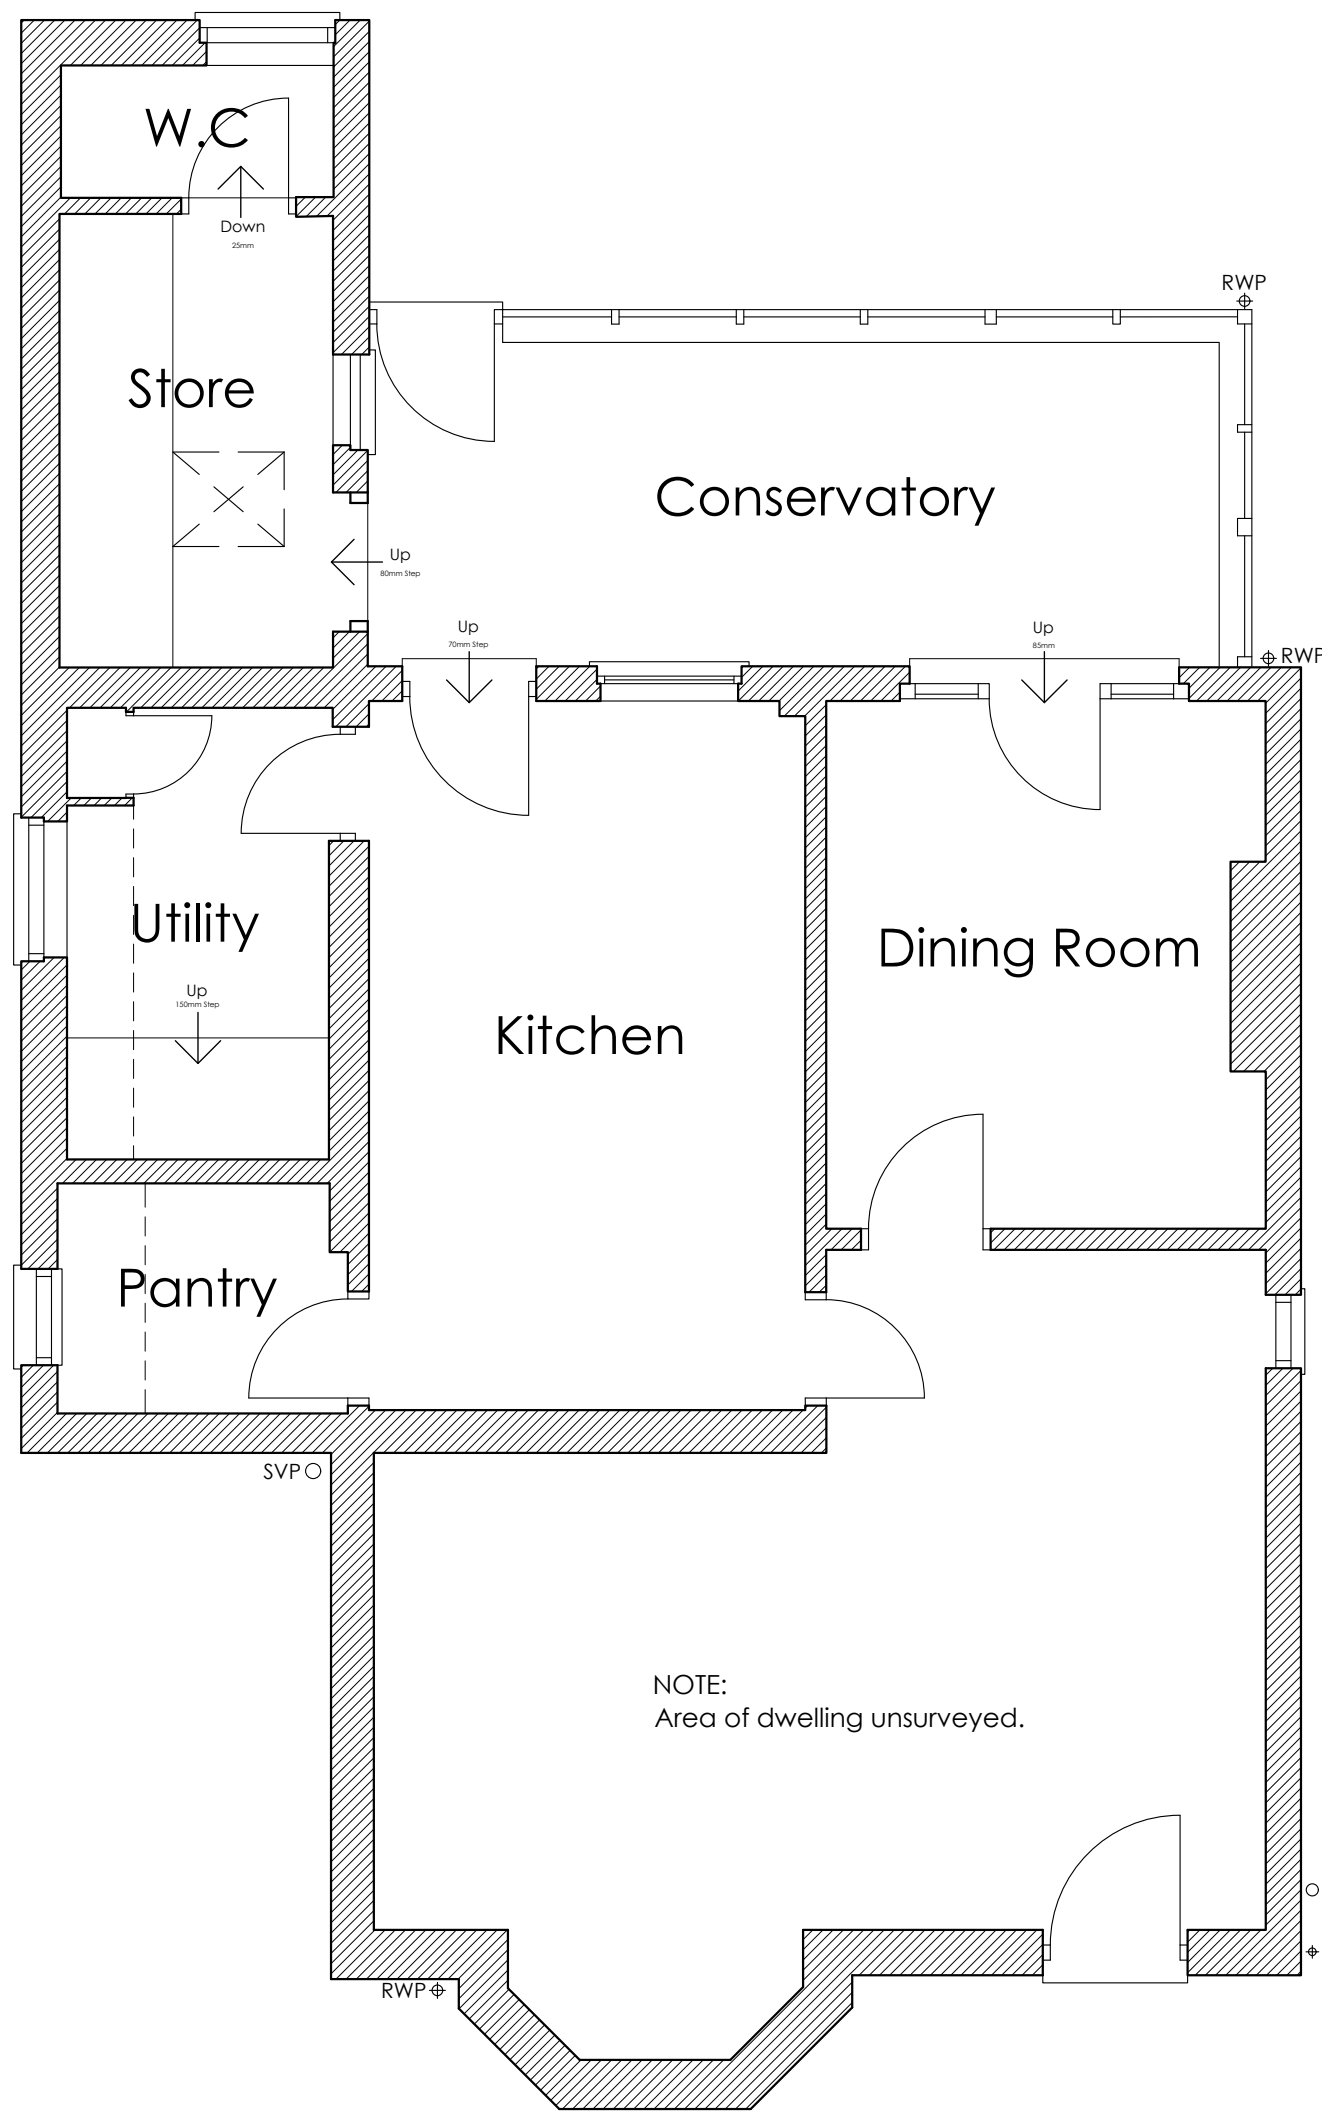

Ground Floor Plan
1:50

REVISION	DATE	DRAWN	DESCRIPTION
 THE BOATHOUSE, HARBOUR SQUARE, NENE PARADE, WISBECH, CAMBRIDGESHIRE, PE13 3BH T: 01945 467339 E: design@studio11architecture.co.uk W: www.studio11architecture.co.uk			
CLIENT	Mr & Mrs D Howe		
PROJECT	Extension and alterations to the rear of 46, New Road, Sutton Bridge, PE12 9RQ		
DRAWING	Existing Floor Plan & Elevations		
DRAWN LAR/EG	PROJECT DESIGNER LAR	PROJECT DIRECTOR KB	
DATE 08.11.2019	SCALE 1:50 & 1:100	PAPER SIZE A1	
DRAWING NUMBER	487.SD.01		
Working in partnership with Ralph Charman Associates & Eleven Consultants			