


All Dimensions and Levels to be verified on site.
Only Figured Dimensions to be used.
Do not scale this drawing.
Any discrepancies to be notified to the originator
of this drawing immediately.
If in doubt, ask.
Copyright is reserved by them and the drawing is
issued on the condition that it is not copied,
reproduced, retained, or disclosed to any
unauthorised person, either wholly or in part
without consent.

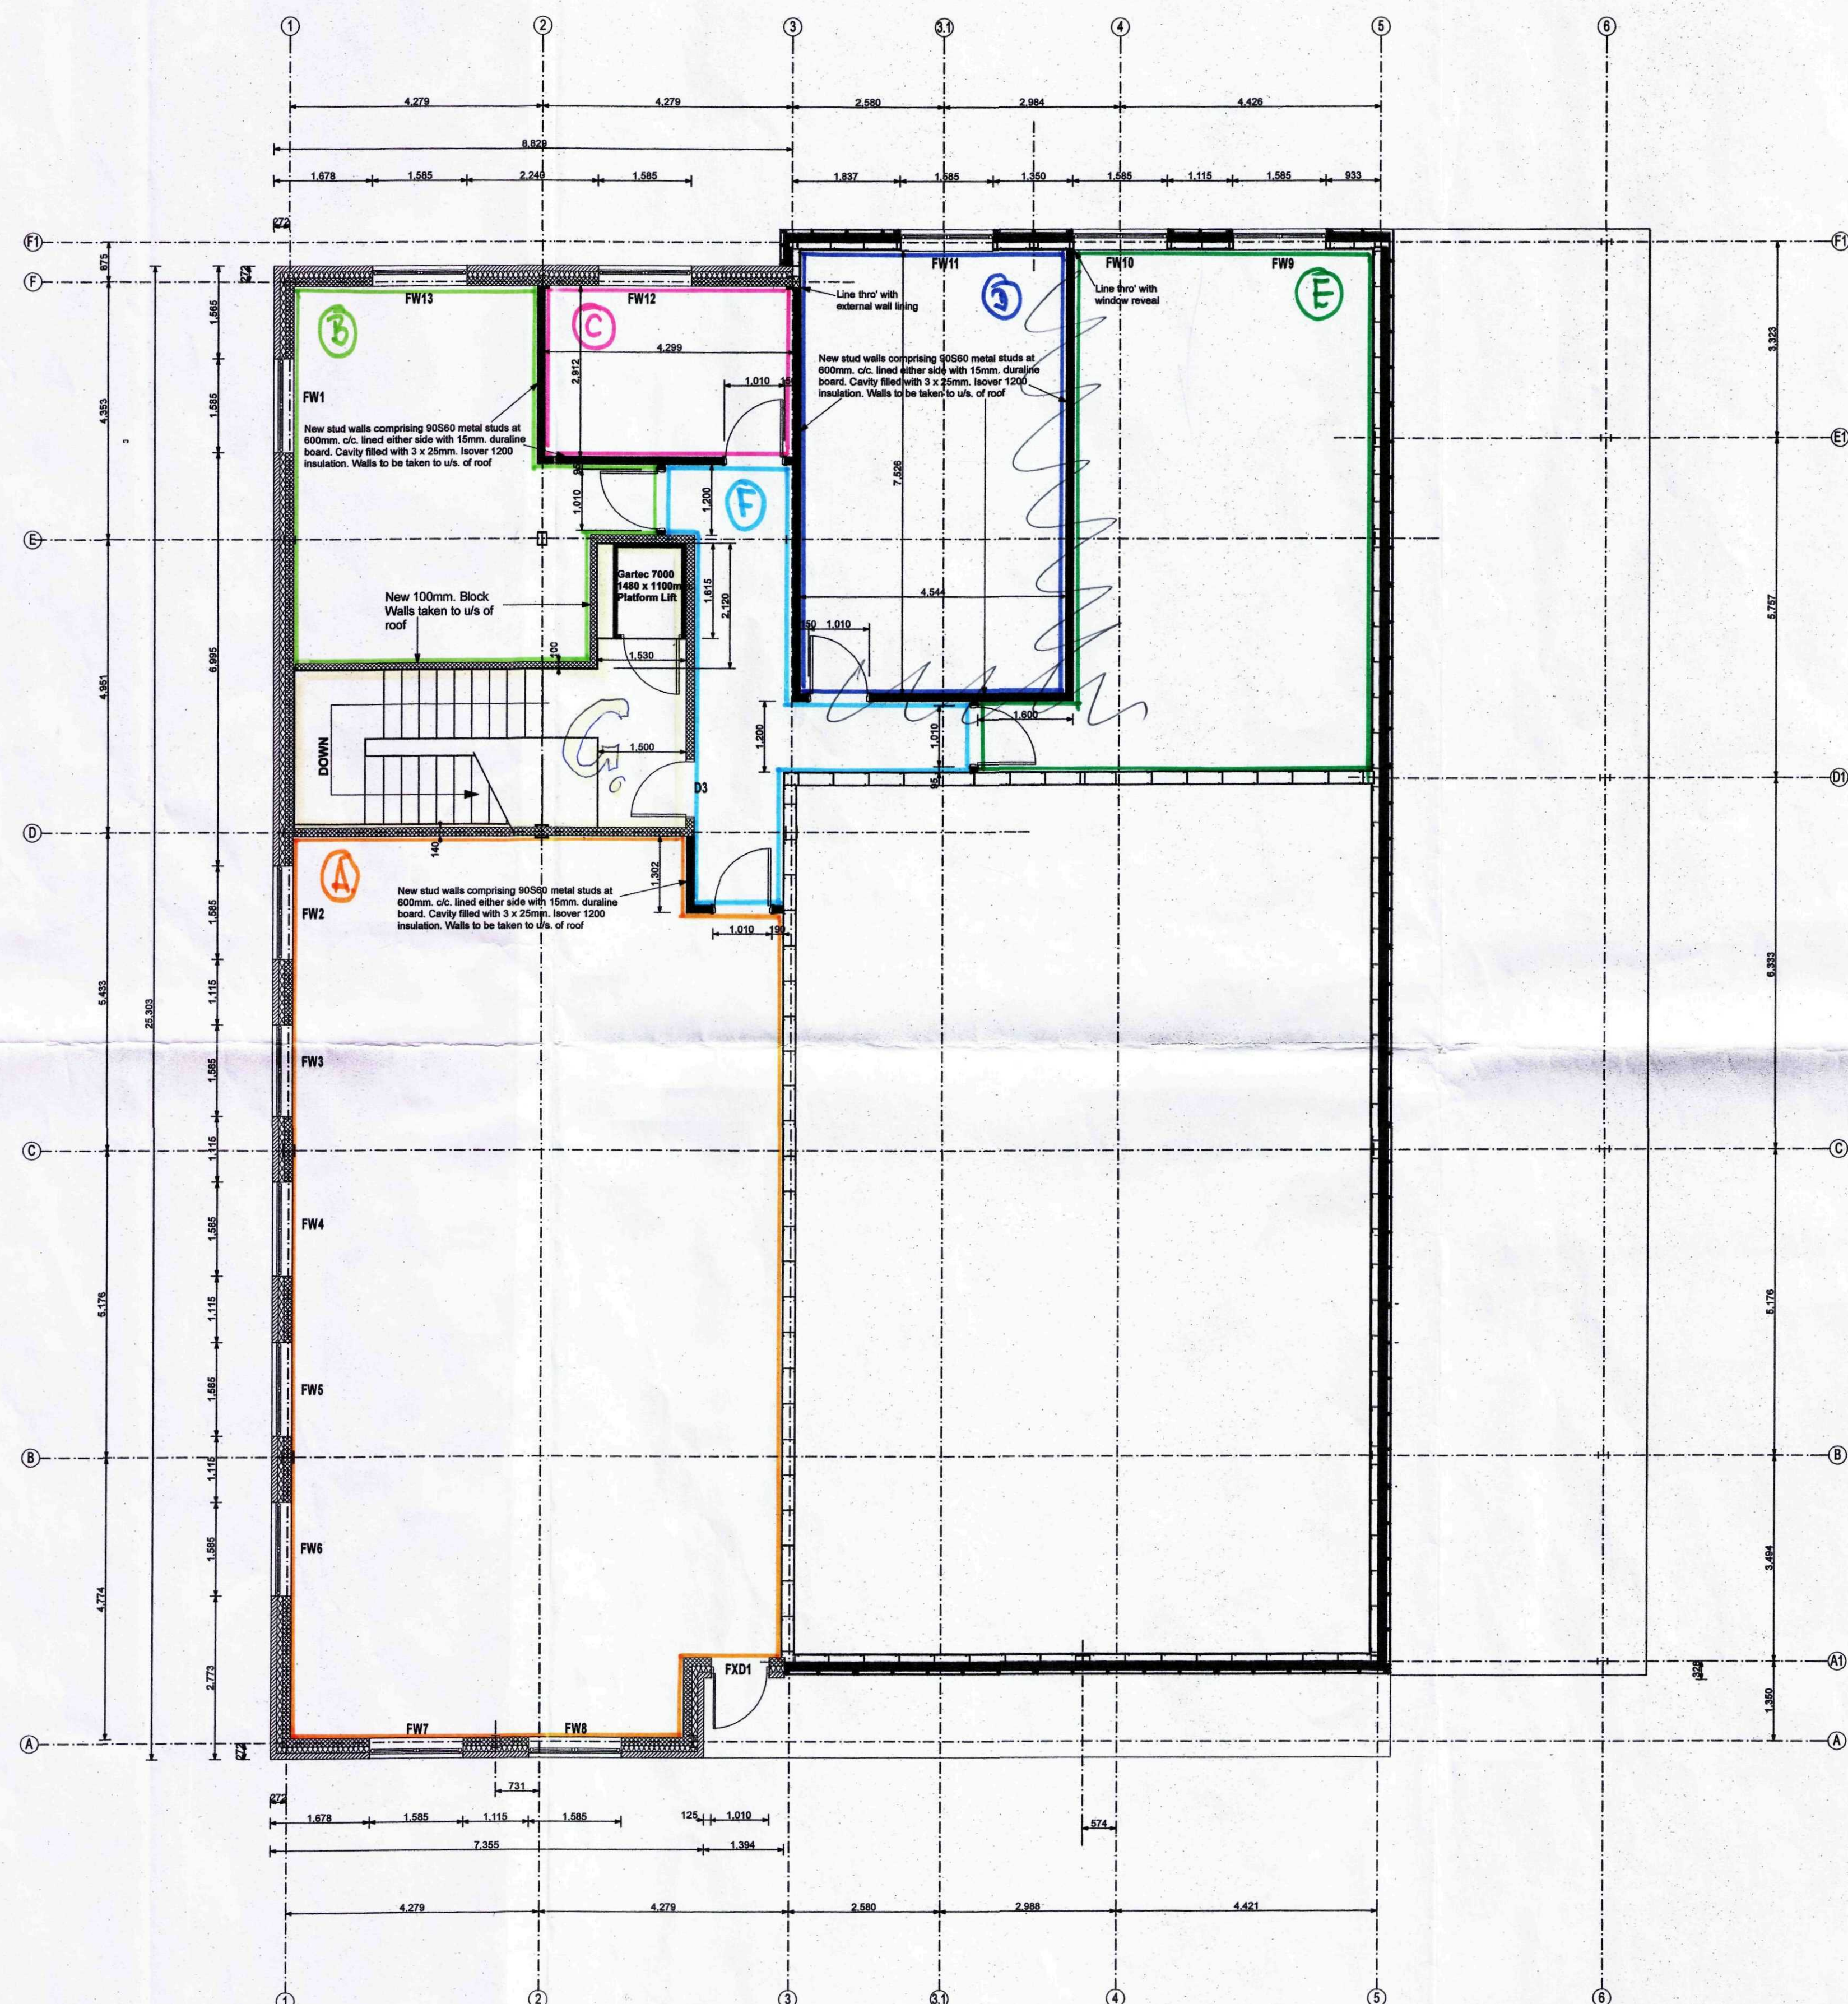

Revised Dimensioned First Floor Plan

ART
26/07/2011

$D \times E \ 10m \times 9m$



Rev.	Date	Description	By	Chk'd
Rev A	26-7-11	New stud walls, stair & lift added.	GD	

mouchel 
business services

Mill House • Brayford Wharf North • Lincoln • LN1 1YT
Tel: 01522 836836 • Fax: 01522 516050
www.hbs.uk.com

Client
Langwith Builders

Project
**Sutton Bridge
Community Centre**

Drawing Title
Dimensioned First Floor Plan

Drawn By
G Draper

Scale	Date
1:50	Jan 2011

Project No.	Drawing No.	Revision
	(2) 02	Rev A

Drawing State
Construction