

All dimensions to be verified on site by Main Contractor before the start of any shop drawings or work whatsoever either on their own behalf or that of sub-contractors.

Report any discrepancies to the Contract Administrator at once.

This drawing is to be read with all relevant Architects and Engineers drawings and other relevant information.


Andrew M Wright Ltd, Registered in England & Wales No. 5596024.

Registered office: 22 Church Street, Holbeach, Spalding, Lincs, PE12 7TL.

LEGEND: DO NOT SCALE

Legend to materials:-


- 1 = Concrete blocks (painted white)
- 2 = Concrete tiles (brown) to be same style & colour as existing dwelling
- 3 = Wooden doors with steel frame
- 4 = Upvc windows (white)
- 5 = Plastic rainwater goods (black)

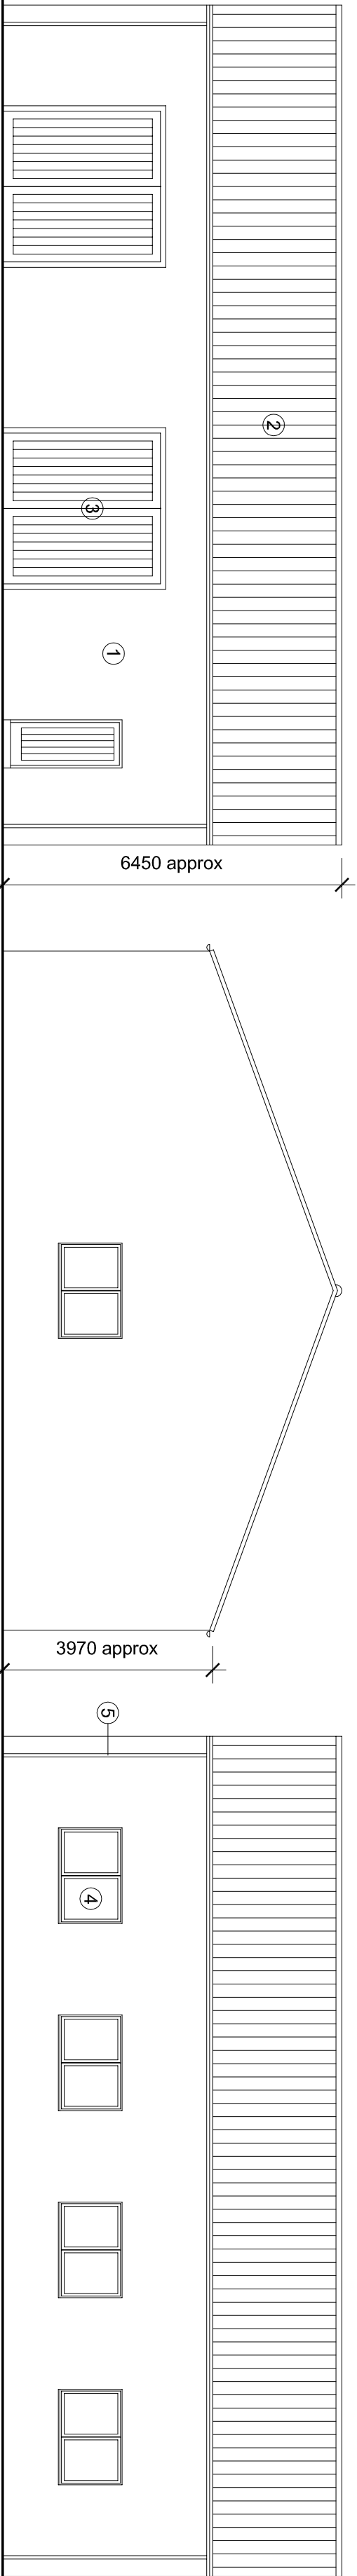

South West Elevation (1:100)

North West & South East Elevations (1:100)


North East Elevation (1:100)

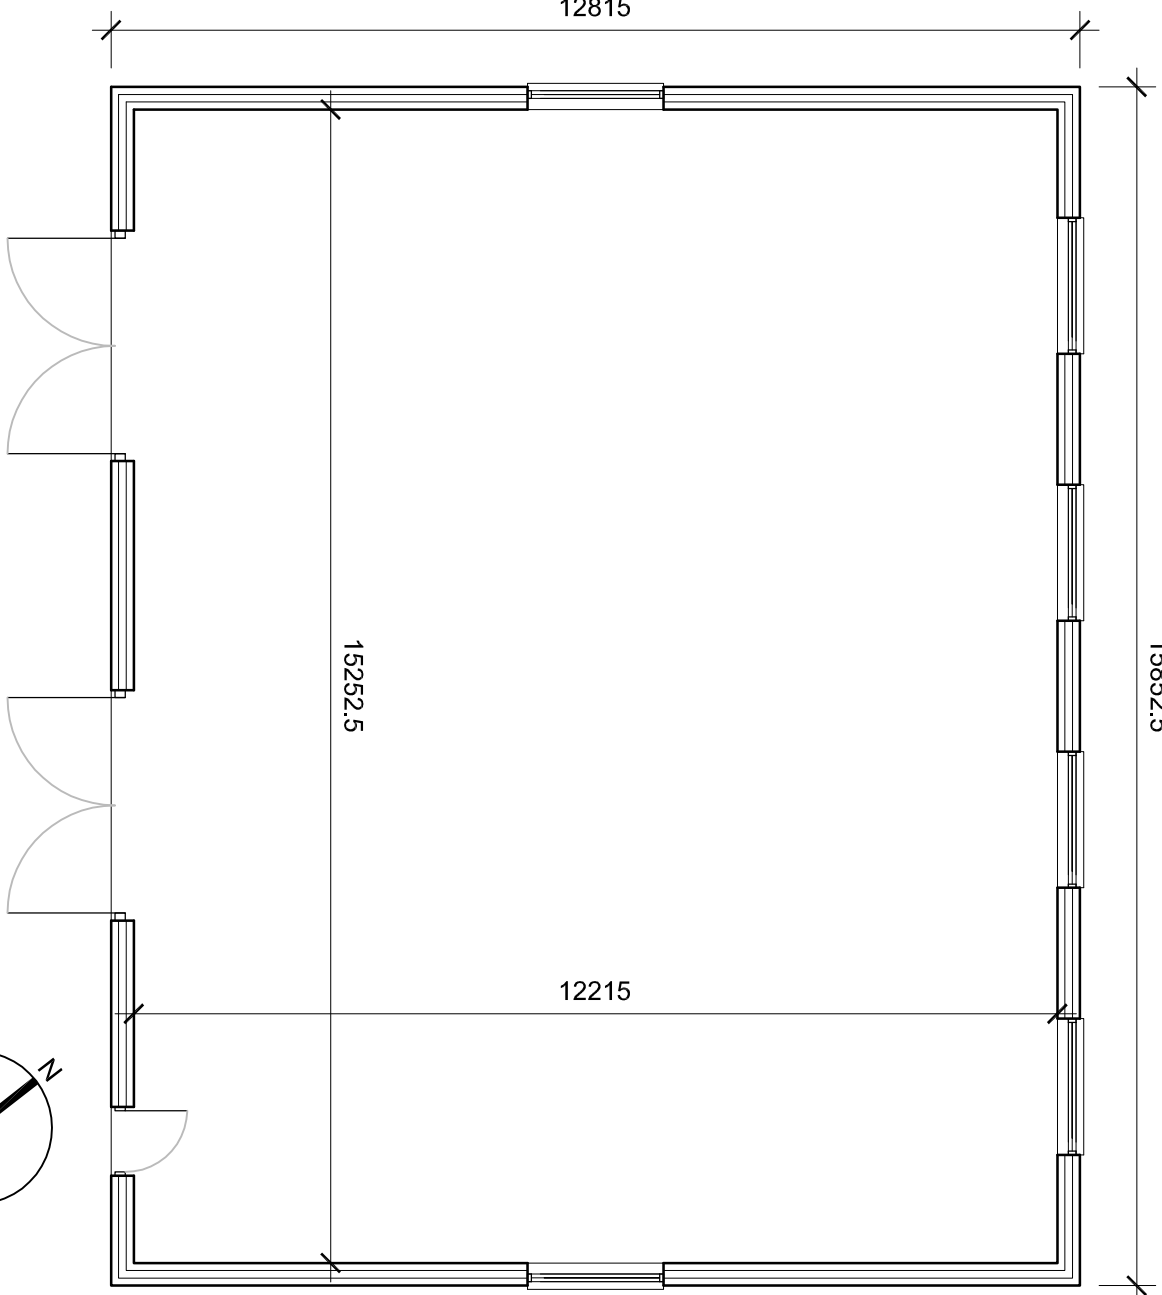

Floor Plan (1:100)

Proposed Block Plan (1:500)

Existing Block Plan (1:500)

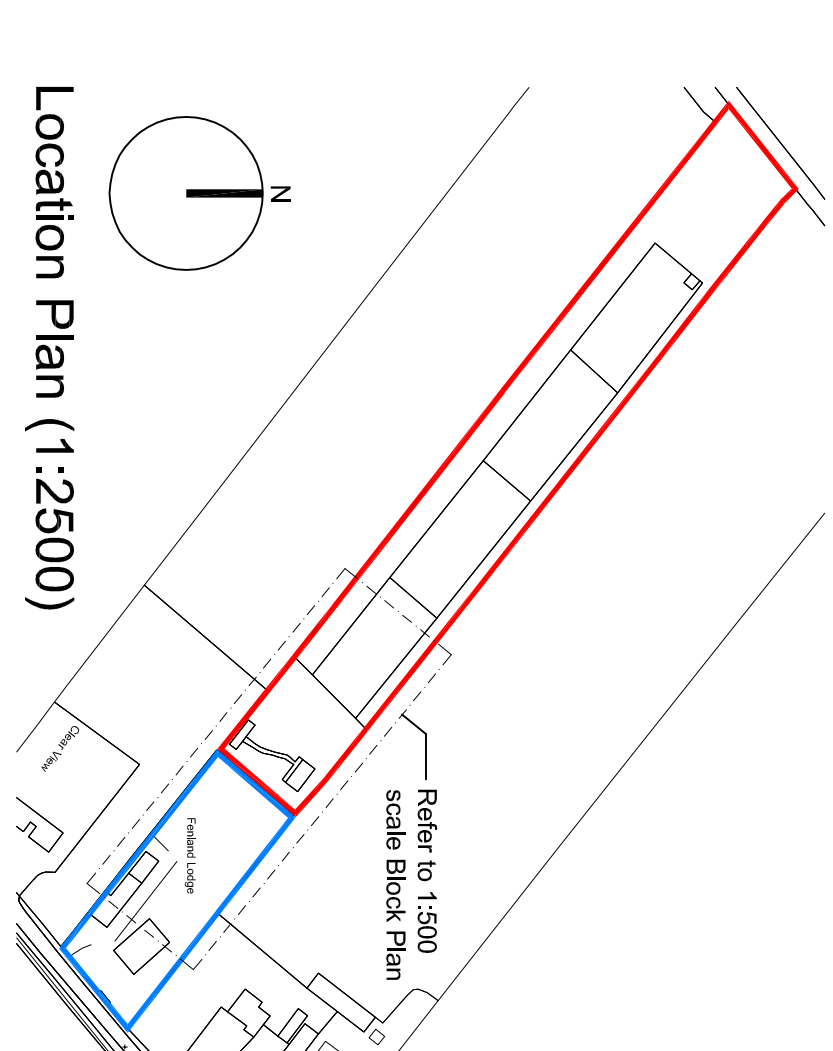

Location Plan (1:2500)

Existing Block Plan (1:500)

Project					
Fenland Lodge					
King John Bank					
Waipole St Andrew					
Drawing Title					
Plans & Elevations					
Client					
Mr & Mrs Ali					
Drawn					
AMW					
09/1603					
PD01					
Planning					
P2					