


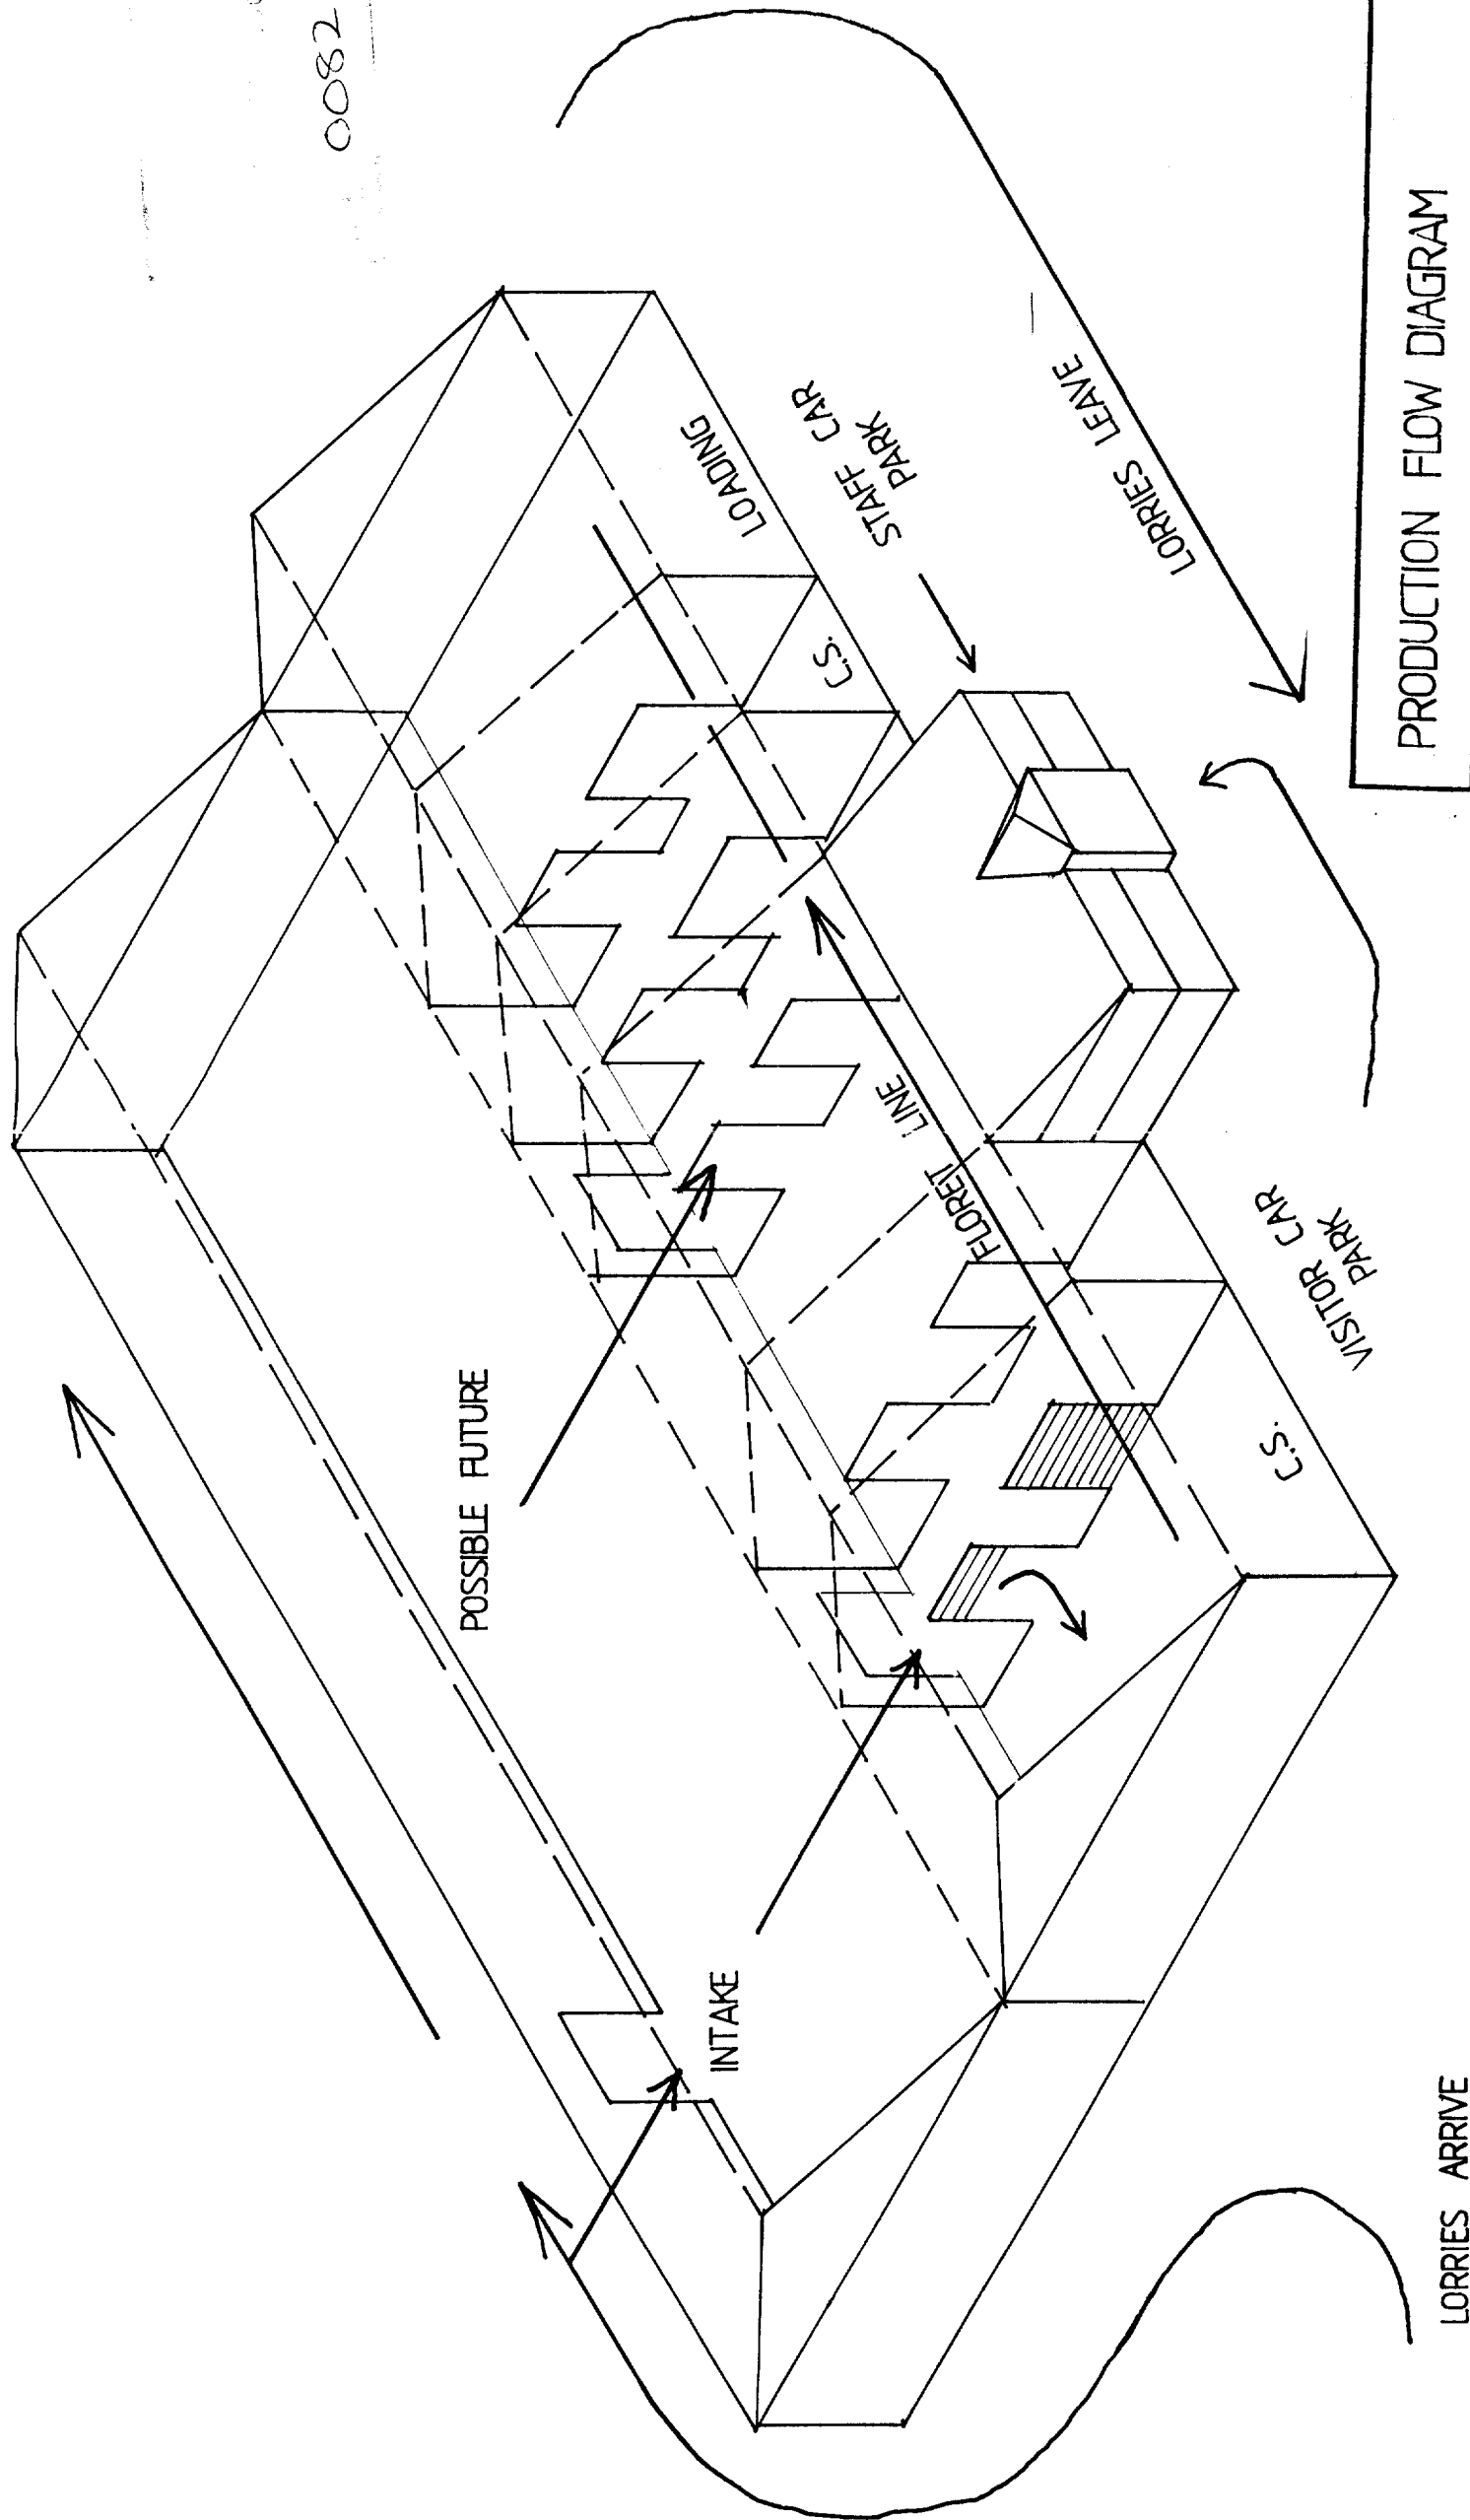


0082/96

PRODUCTION FLOW DIAGRAM


PROPOSED CAULIFLOWER DE-FLORETTING FACTORY,
 SUTTON BRIDGE, Lincs. BRITISH FIELD PRODUCTS.
 DRAWING N° 353/6. SCALE NTS. JANUARY 1996.

Robert	Planning	☐	☒
Doughty	Architecture	☐	☒
Consultancy	Landscape Architecture	☐	☒


32 High Street, Helpingham, Skeaford NG34 0RA
 Lincoln House, 56/58 Clakelgale, Lincoln LN2 1JZ
 Tel: (01529) 421646 Fax: (01529) 421358
 Tel: (01522) 542330 Fax: (01522) 542331

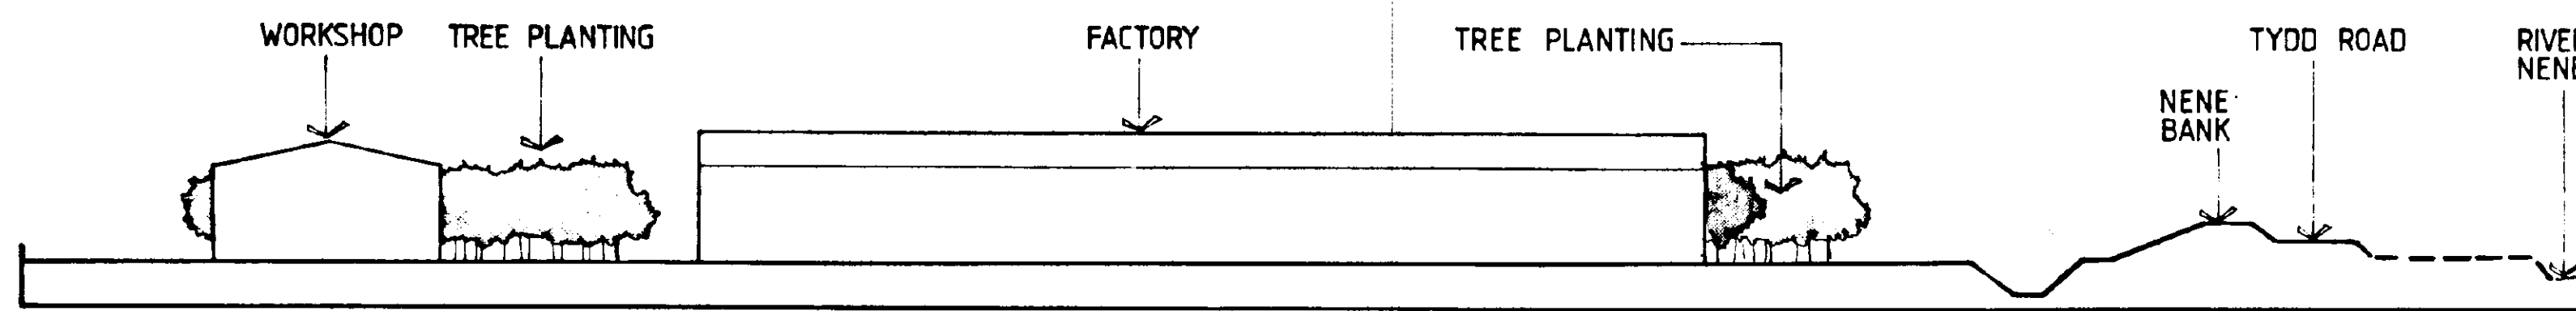

Sectional elevation from Peterspoint

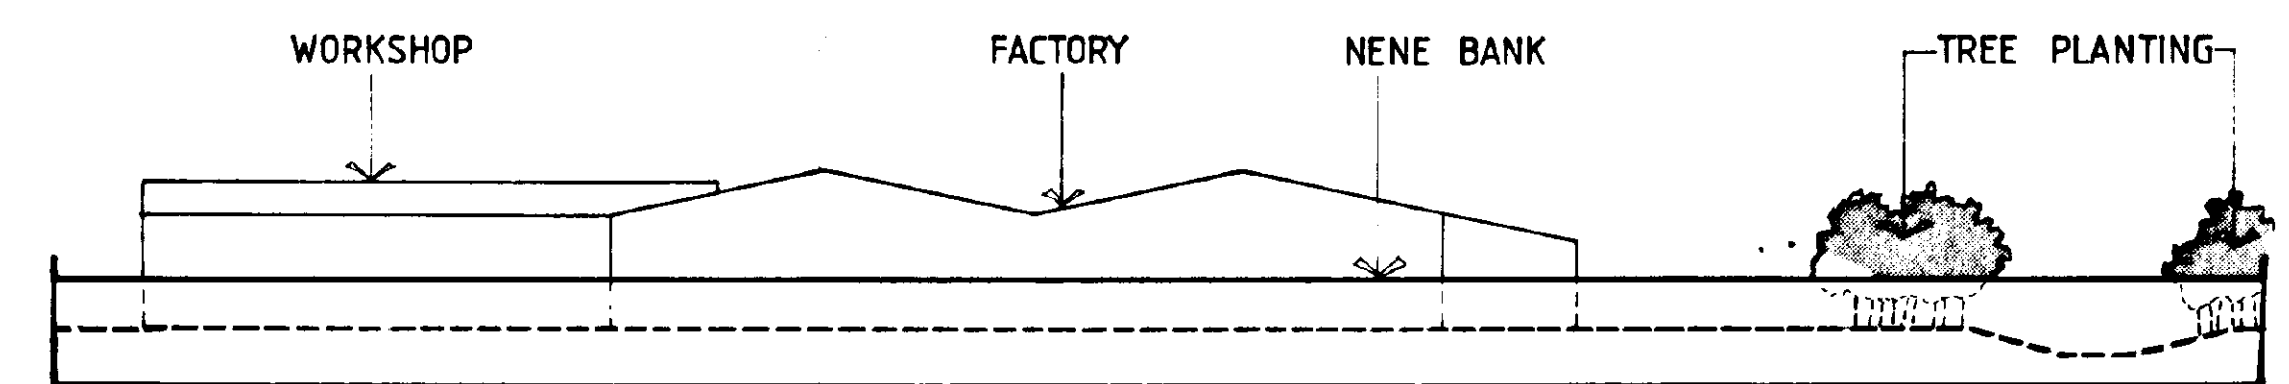


Sectional elevation from Tydd Road

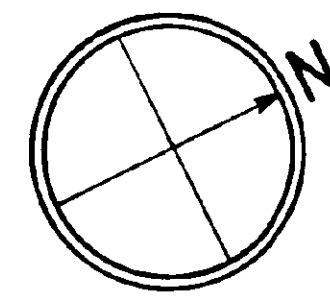

Tree Schedule

- W WILLOW (*Salix cinerea*) 60-90 1yr rooted cutting.
- L LIME (*Tilia cordata*) 180-240 Feathered.
- A ALDER (*Alnus glutinosa*) 180-240 Feathered.
- C CHERRY (*Prunus avium*) 180-240 Feathered.
- B BIRCH (*Betula pendula*) 60-90 Transplant.
- F ASH (*Fraxinus excelsior*) 180-240 Feathered.

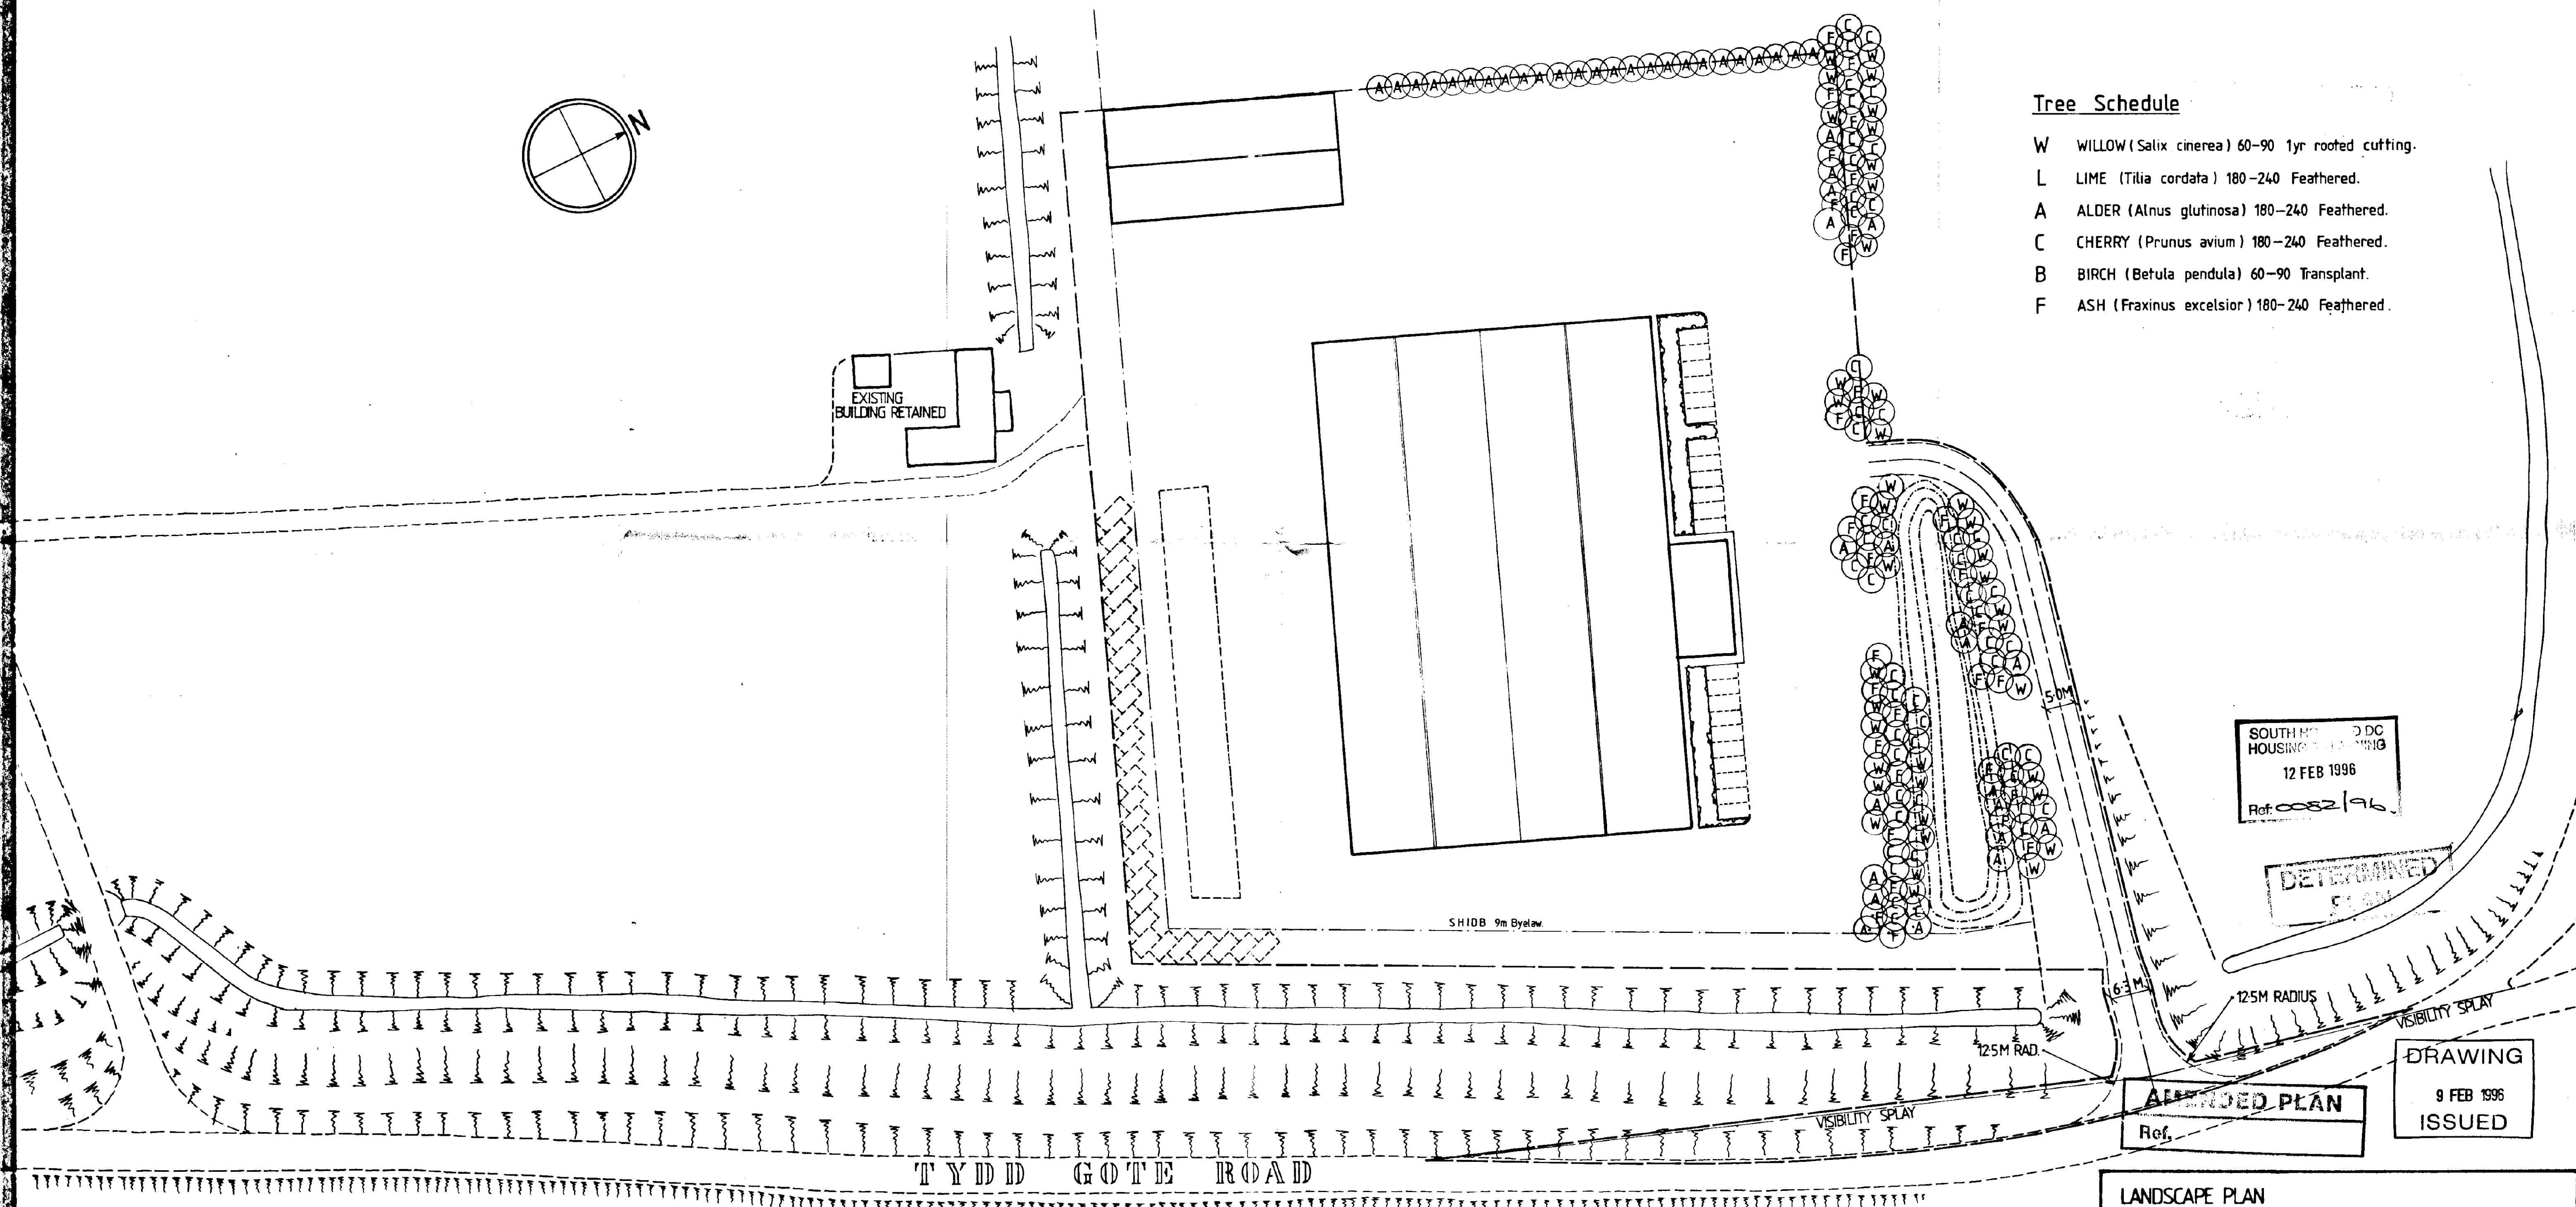

SOUTH HESLOUGH DC
HOUSING DEPARTMENT
12 FEB 1996
Ref: 0082/96

DETERMINED
PLAN

AMENDED PLAN
Ref:

DRAWING
9 FEB 1996
ISSUED

LANDSCAPE PLAN



PROPOSED CAULIFLOWER DE-FLORETTING FACTORY,
SUTTON BRIDGE, Lincs. BRITISH FIELD PRODUCTS.
DRAWING N° 353/2 AS SCALE 1:500. JANUARY 1996.

Robert Doughty Consultancy

Planning
Architecture
Landscape Architecture


32 High Street, Huddersfield, West Yorkshire WF3 4DA
Tel: (01484) 421048 Fax: (01484) 421350

9.2.96 AMENDMENT A. MINOR ALTERATION TO LANDSCAPING
DUE TO RE-SITING OF ACCESS ROAD.

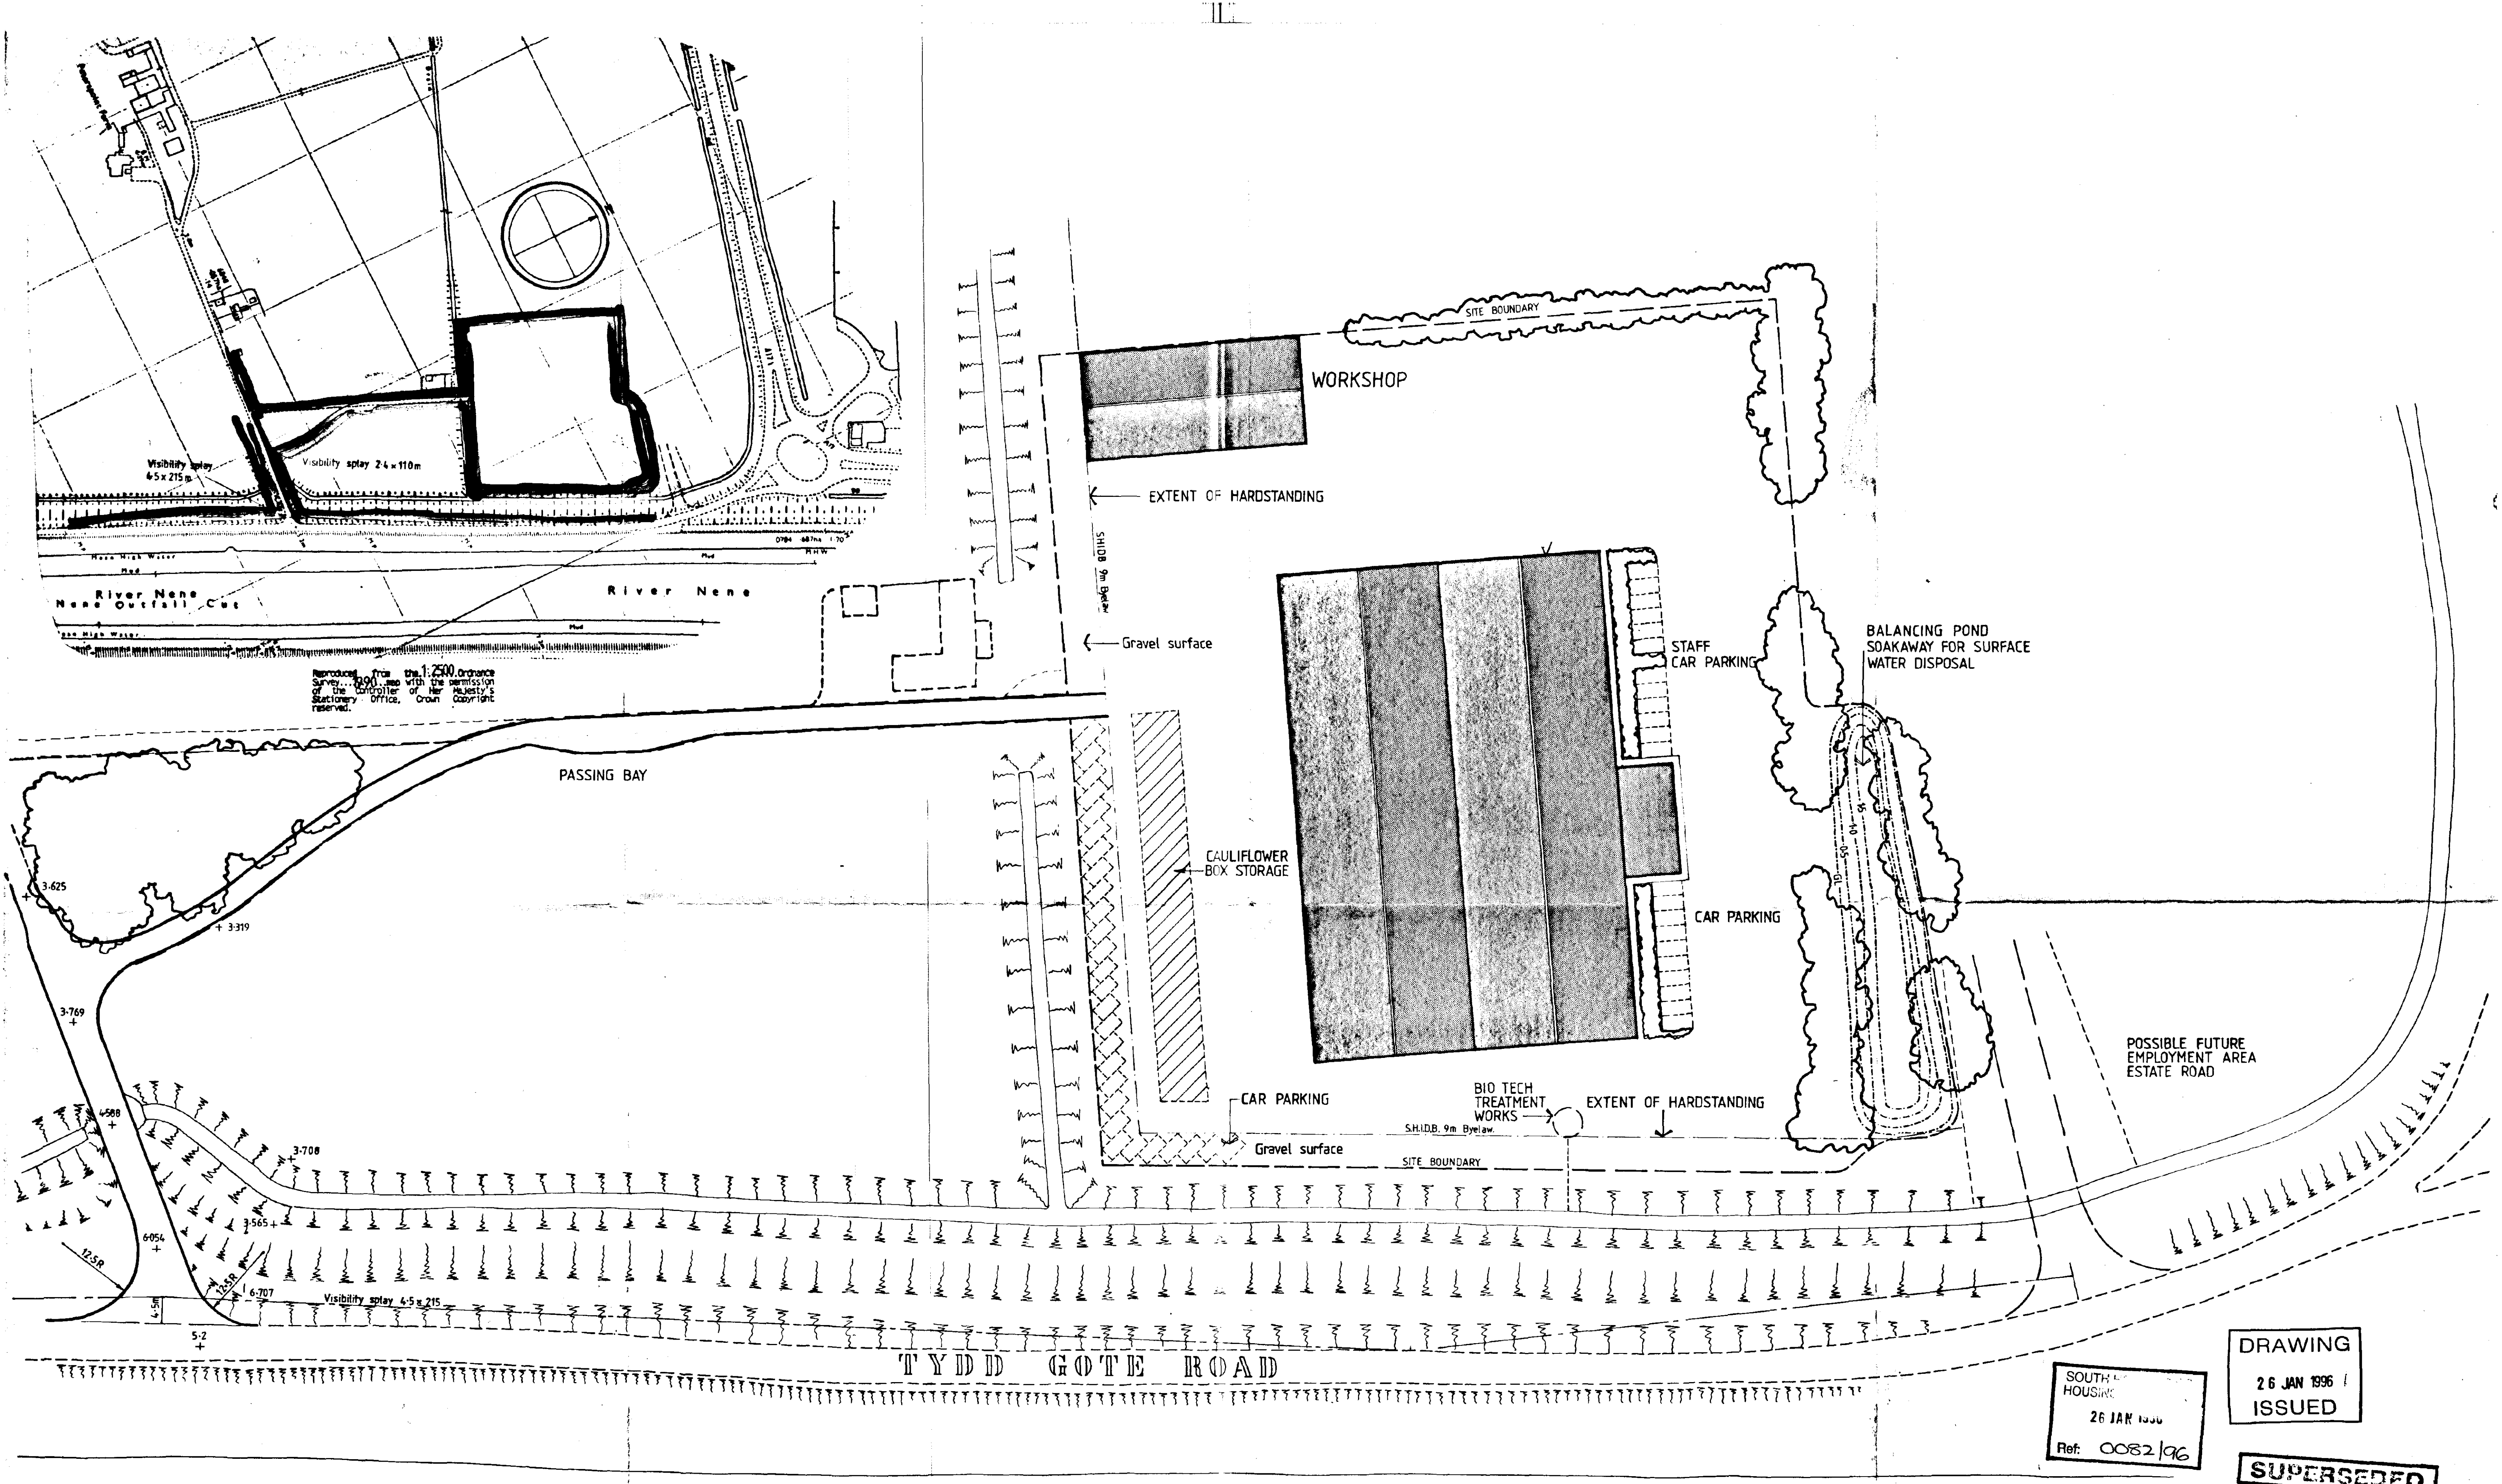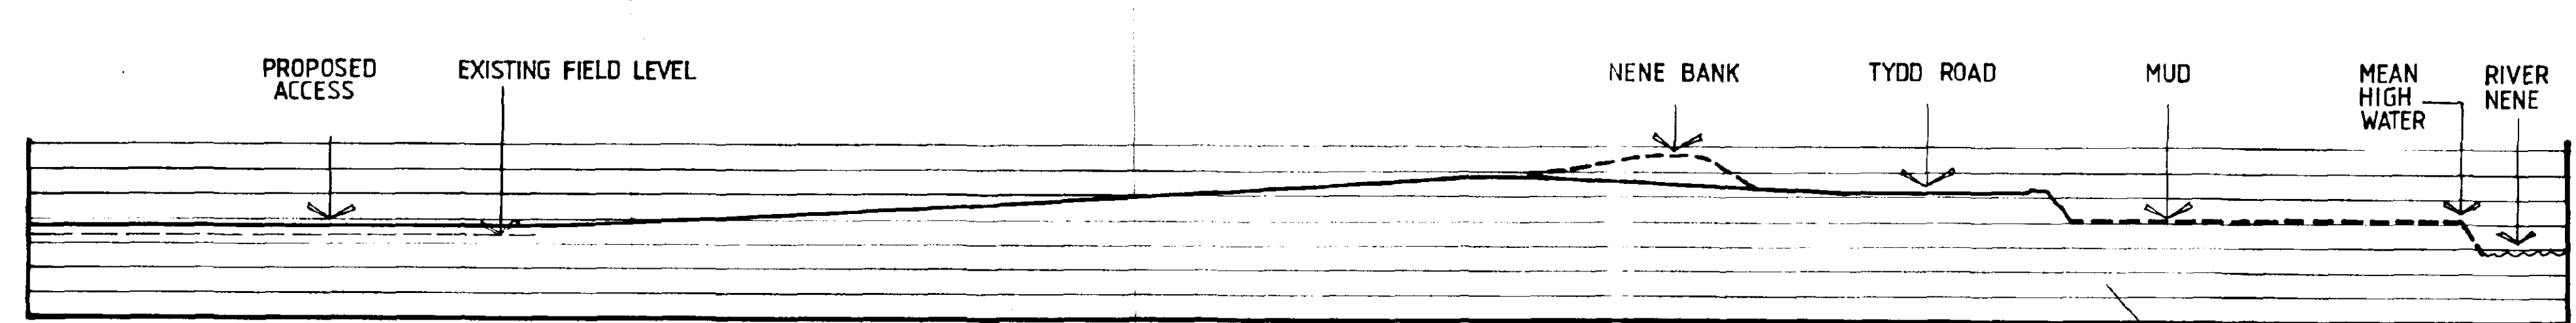


DRAWING
 26 JAN 1996 /
 ISSUED
 SOUTH HOUSING
 26 JAN 1996
 Ref: 0082/96
 SUPERSEDED


SITE LAYOUT
 PROPOSED CAULIFLOWER DE-FLORETTING FACTORY,
 SUTTON BRIDGE, Lincs. BRITISH FIELD PRODUCTS.
 DRAWING Nº 353/1. SCALE 1:500. JANUARY 1996.
 Robert Doughty Consultancy
 Planning
 Architecture
 Landscape Architecture

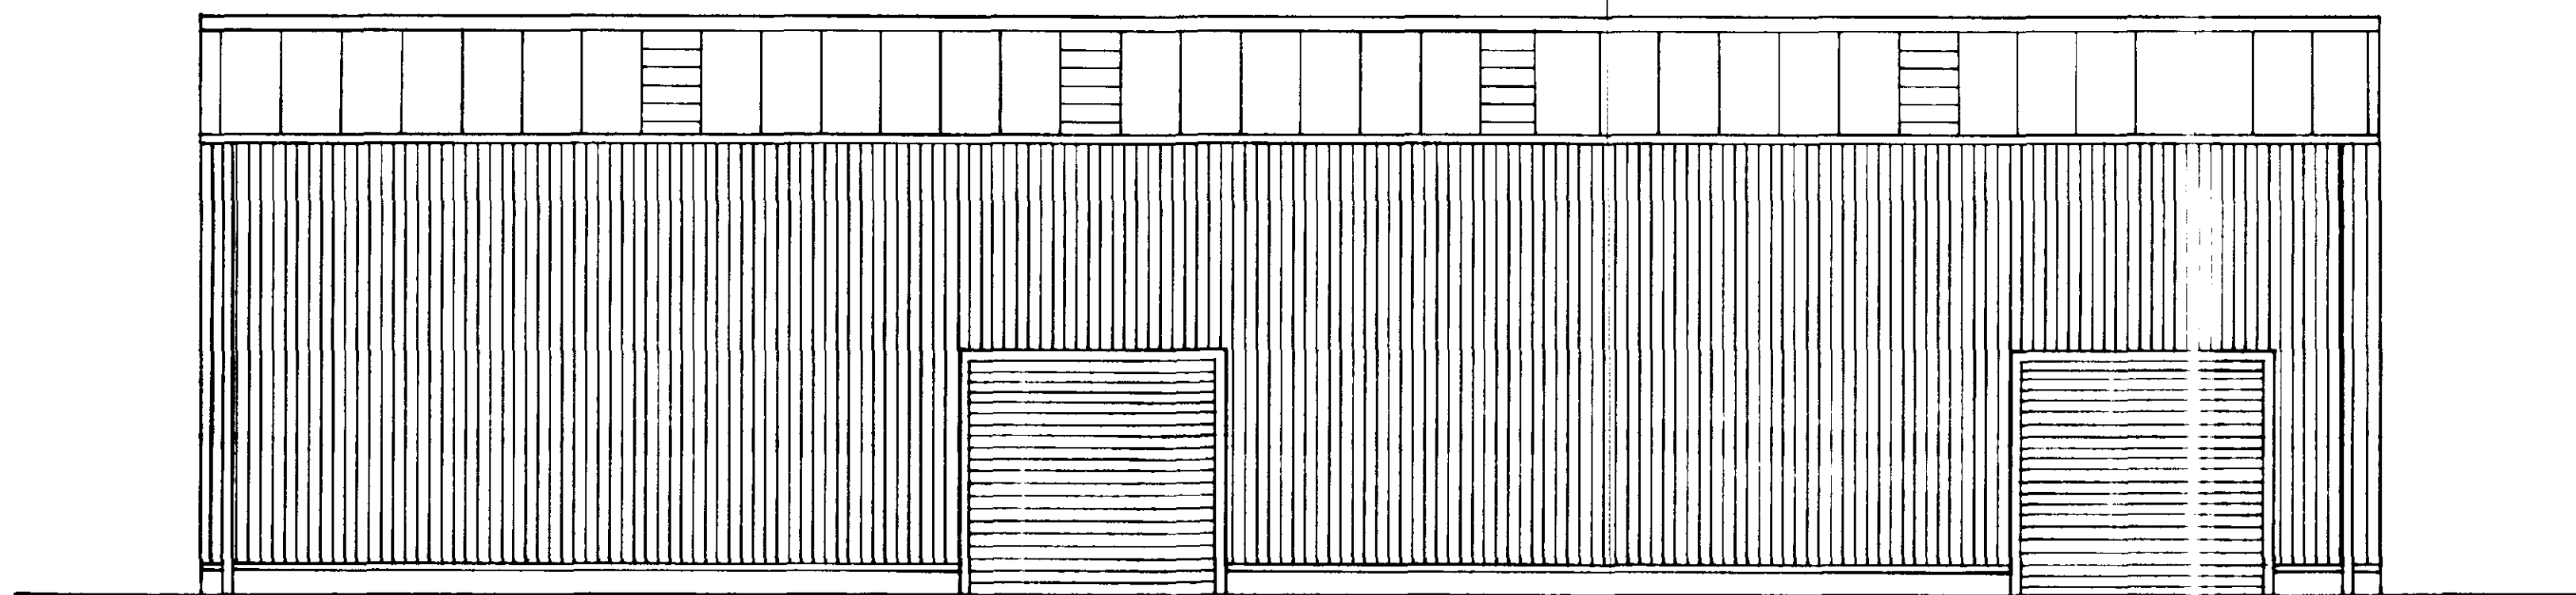


EAST ELEVATION

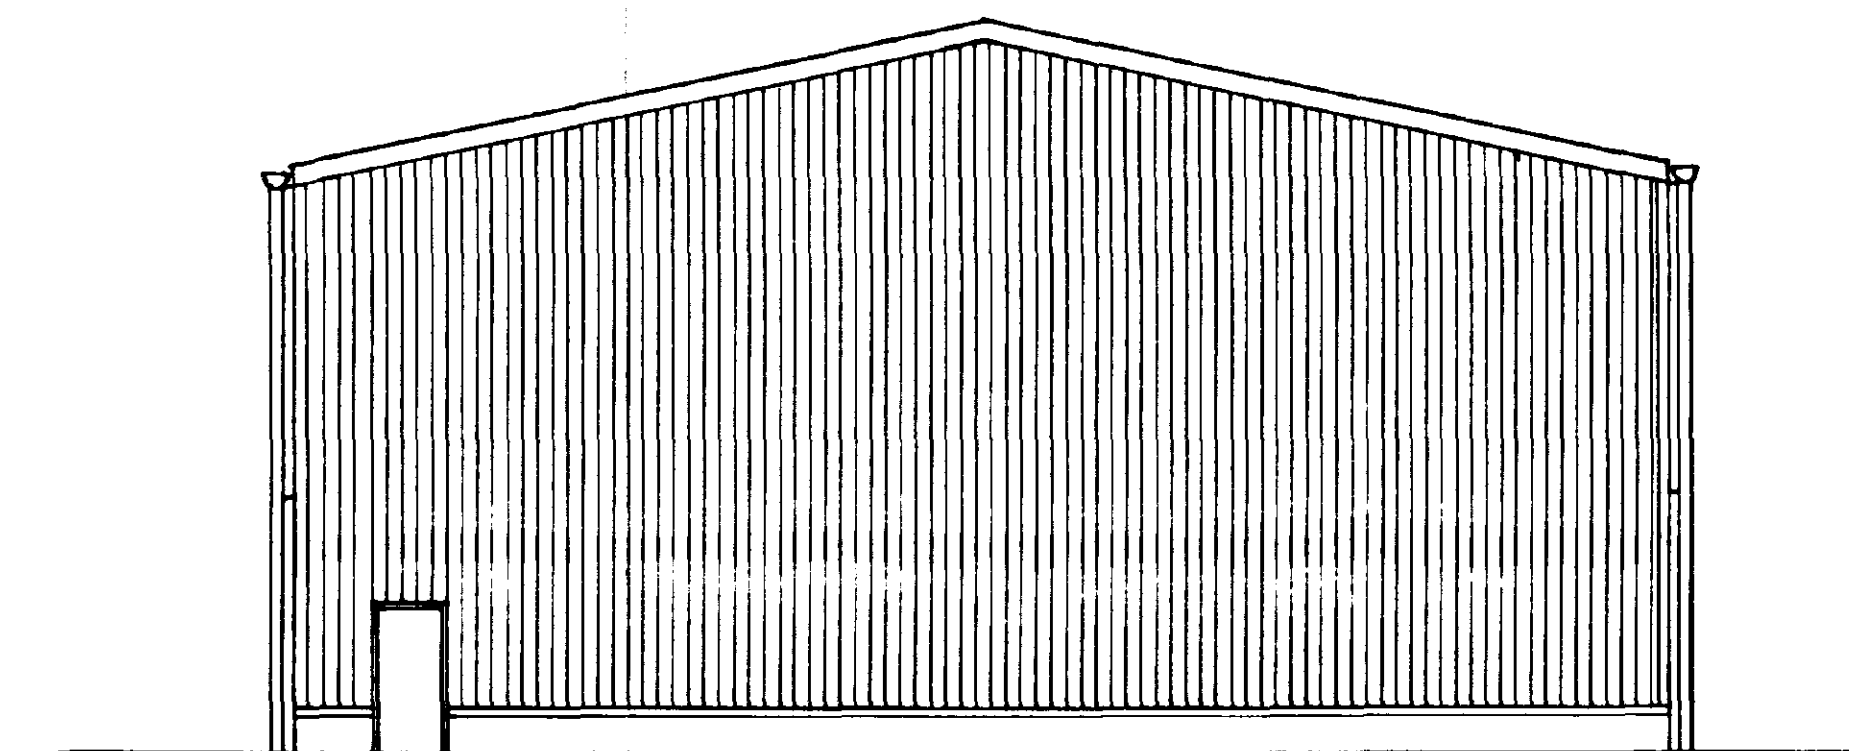


NORTH ELEVATION

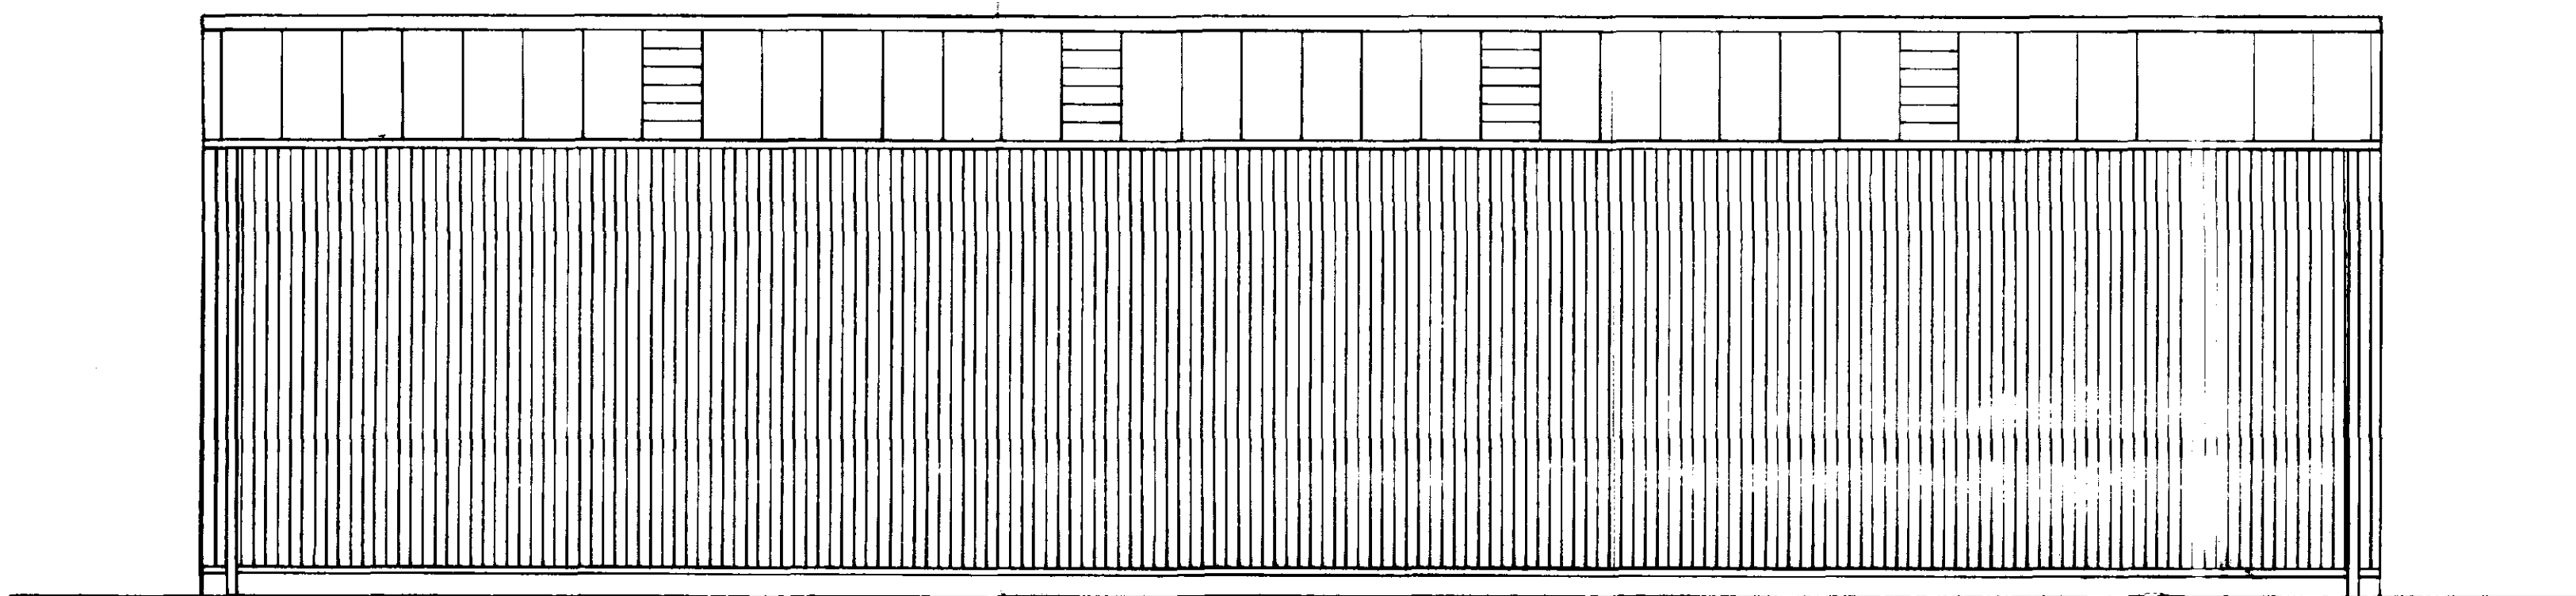

WEST ELEVATION

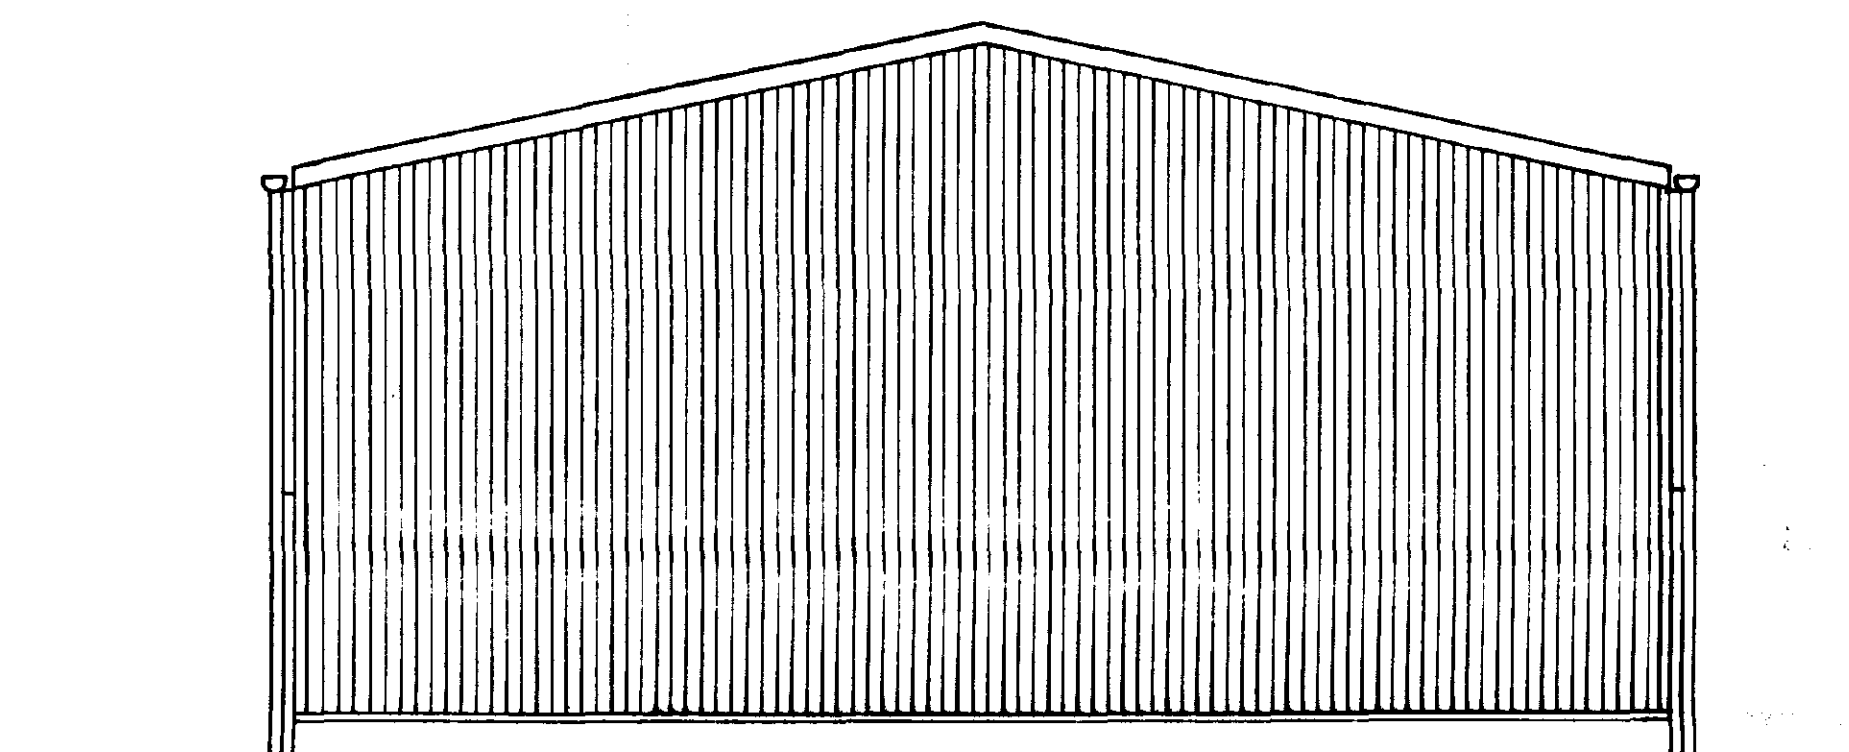

SOUTH ELEVATION

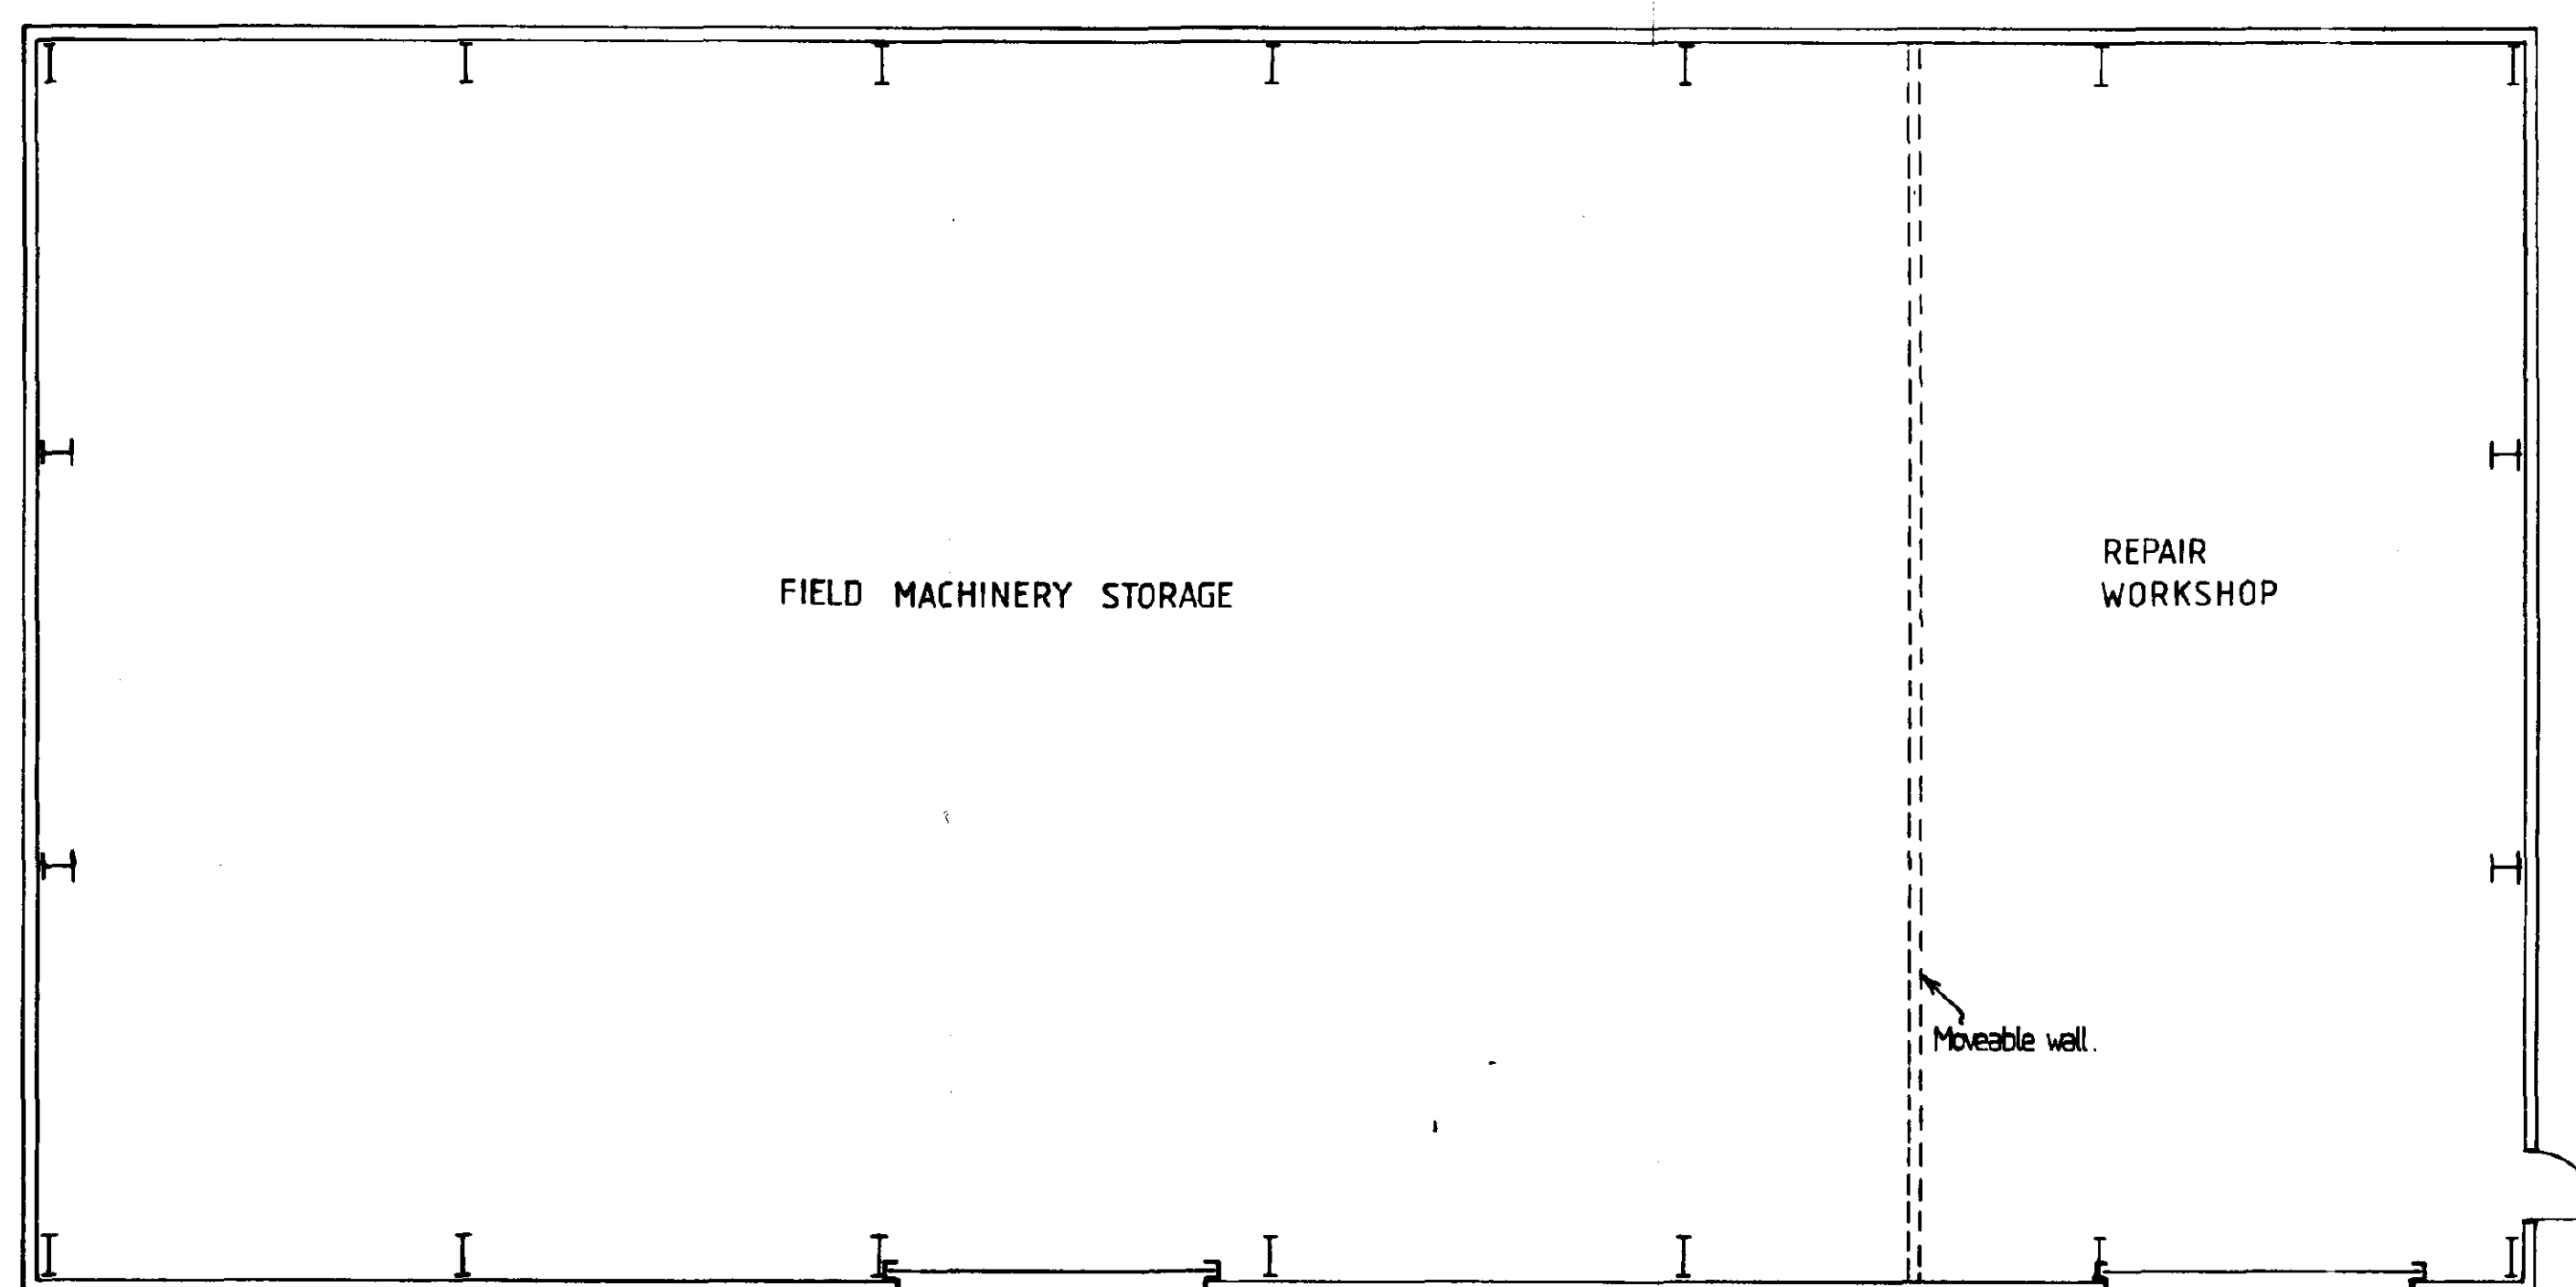


DRAWING
26 JAN 1996 /
ISSUED

DETERMINED
PLAN


SOUTH HOUSING AND DC
HOUSING PLANNING
26 JAN 1996
Ref: 0082/96

WALLS : OYSTER GREY PLASTIC COATED PROFILED STEEL CLADDING
ROOF AND DOORS : SLATE GREY PLASTIC COATED PROFILED STEEL
TRANSLUCENT PANELS IN ROOF
RAINWATER GOODS : BLACK

PLAN / ELEVATIONS OF WORKSHOP	
PROPOSED CAULIFLOWER DE-FLORETTING FACTORY, SUTTON BRIDGE, Lincs. BRITISH FIELD PRODUCTS. DRAWING Nº 353/5. SCALE 1:100. JANUARY 1996.	
Robert Doughty Consultancy	Planning Architecture Landscape Architecture
<small>32 High Street, Helpthorpe, Sheffield S10 4DA Lincoln House, 5956 Claxbygate, Lincoln LN2 1JZ</small>	

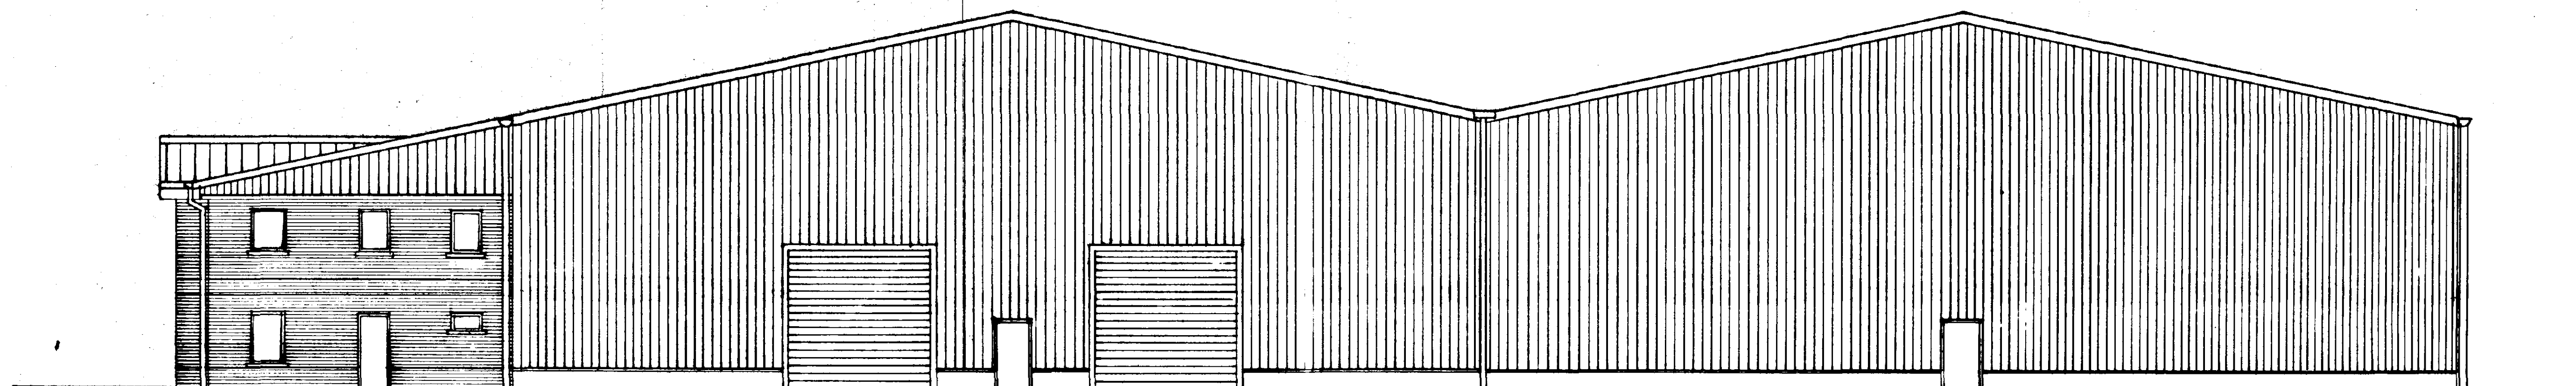

WEST ELEVATION

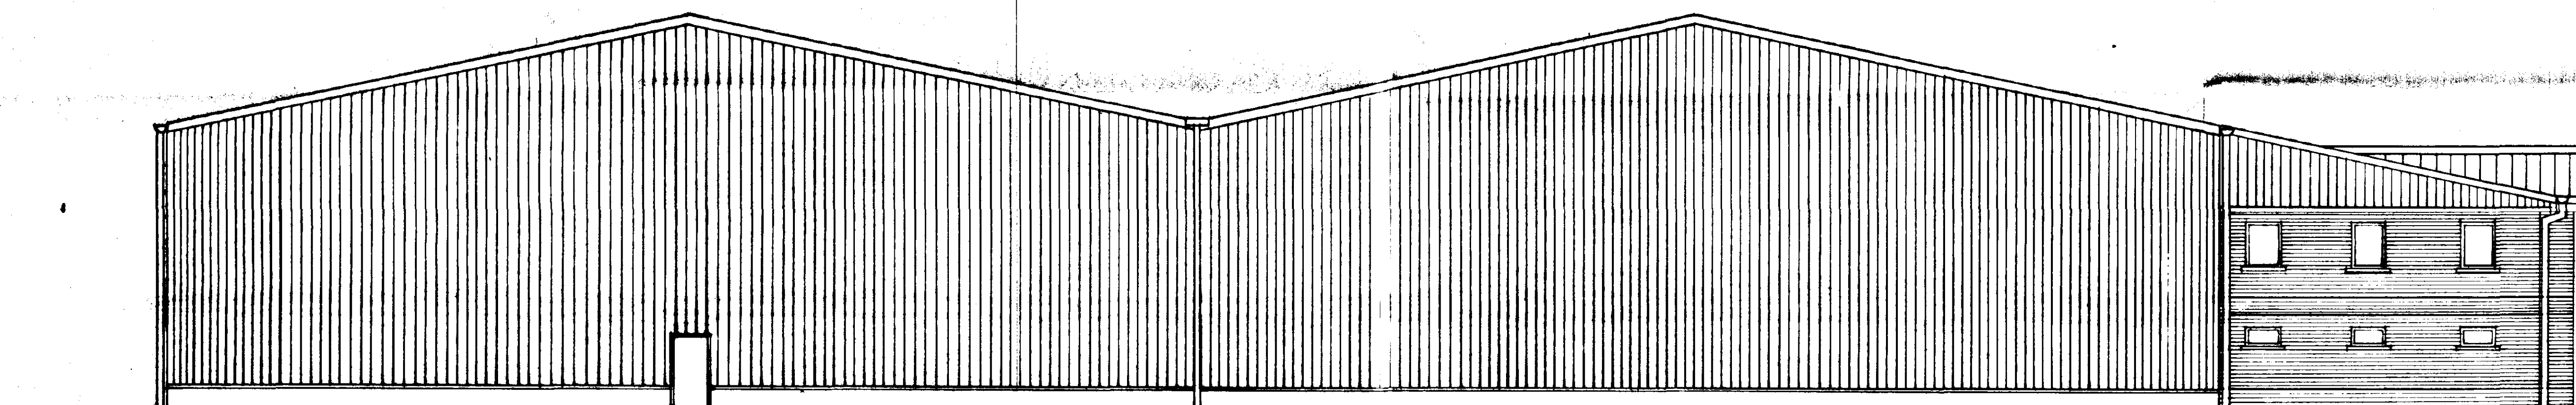

EAST ELEVATION

SCOTT & BOWEN
HOUSING
12 FEB 1996
Ref: 0082/96

DETERMINED
PLAN

FACTORY

WALLS : OYSTER GREY PLASTIC COATED PROFILED STEEL CLADDING
ROOF AND DOORS : SLATE GREY PLASTIC COATED PROFILED STEEL

OFFICE

WALLS : RED BRICK - ETRUSCAN SMOOTH RED
BY BAGGERIDGE BRICK

ROOF : SLATE GREY PLASTIC COATED PROFILED STEEL CLADDING

WINDOWS AND DOORS : WHITE FRAMED


RAINWATER GOODS : BLACK

ELEVATIONS AS PROPOSED

PROPOSED CAULIFLOWER DE-FLORETTING FACTORY, ,
SUTTON BRIDGE, Lincs. BRITISH FIELD PRODUCTS.
DRAWING N° 353/4.2 SCALE 1:100. JANUARY 1996.

Robert
Doughty
Consultancy

Planning
Architecture
Landscape Architecture

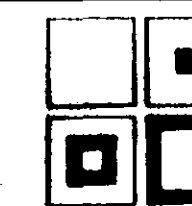


82 High Street, Nottingham, Stafford NG3 4JH
Lincoln House, 5950 Clarendon, Lincoln LN2 1JZ

Tel: (01522) 421648 Fax: (01522) 421388
Tel: (01522) 542330 Fax: (01522) 542331



NORTH ELEVATION

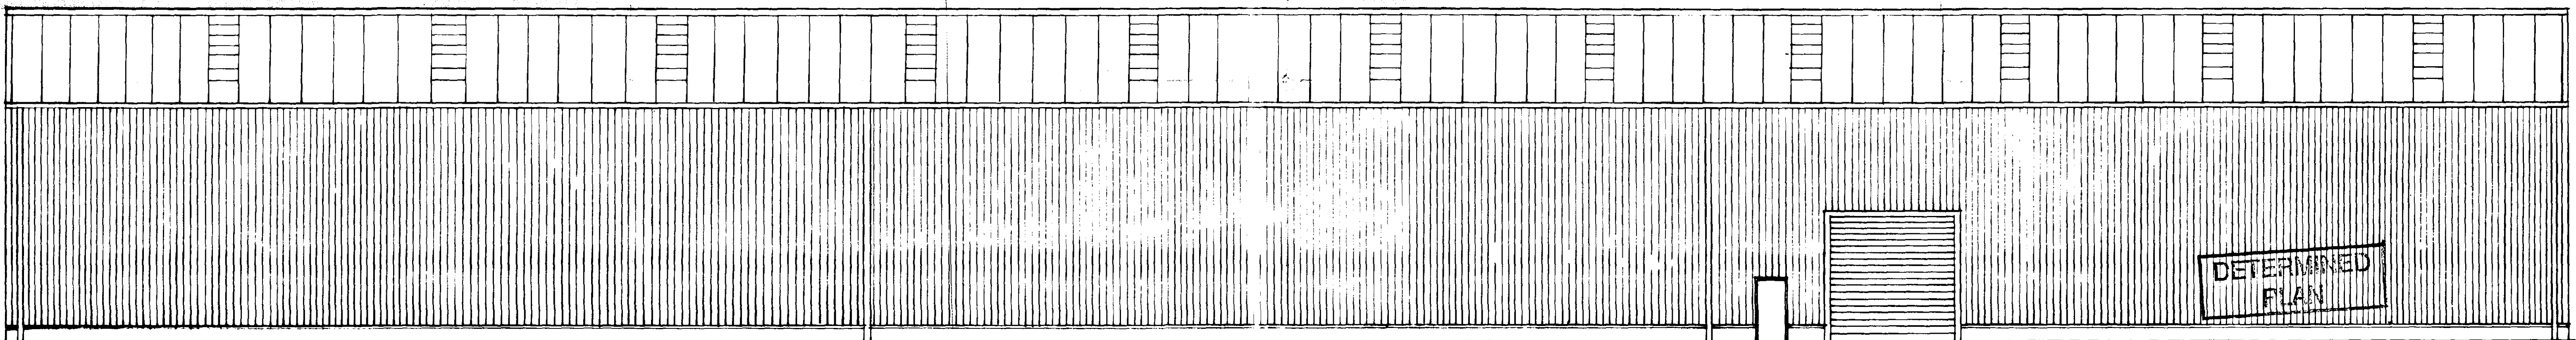


SOUTH ELEVATION


SOUTH HOUSING
26 JAN 1996
Ref: 0082/96

DRAWING
26 JAN 1996
ISSUED

FACTORY
WALLS: OYSTER GREY PLASTIC COATED PROFILED STEEL CLADDING
ROOF AND DOORS: SLATE GREY PLASTIC COATED PROFILED STEEL
TRANSLUCENT PANELS IN ROOF
OFFICE
WALLS: RED BRICK—ETRUSCAN SMOOTH RED
BY BAGGERIDGE BRICK.
ROOF: SLATE GREY PLASTIC COATED PROFILED STEEL CLADDING
WINDOWS AND DOORS: WHITE FRAMED
RAINWATER GOODS: BLACK

ELEVATIONS AS PROPOSED	
PROPOSED CAULIFLOWER DE-FLORETTING FACTORY, SUTTON BRIDGE, Lincs. BRITISH FIELD PRODUCTS. DRAWING N° 353/4.1 SCALE 1:100. JANUARY 1996.	
Robert Doughty Consultancy	Planning Architecture Landscape Architecture


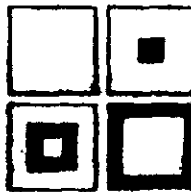


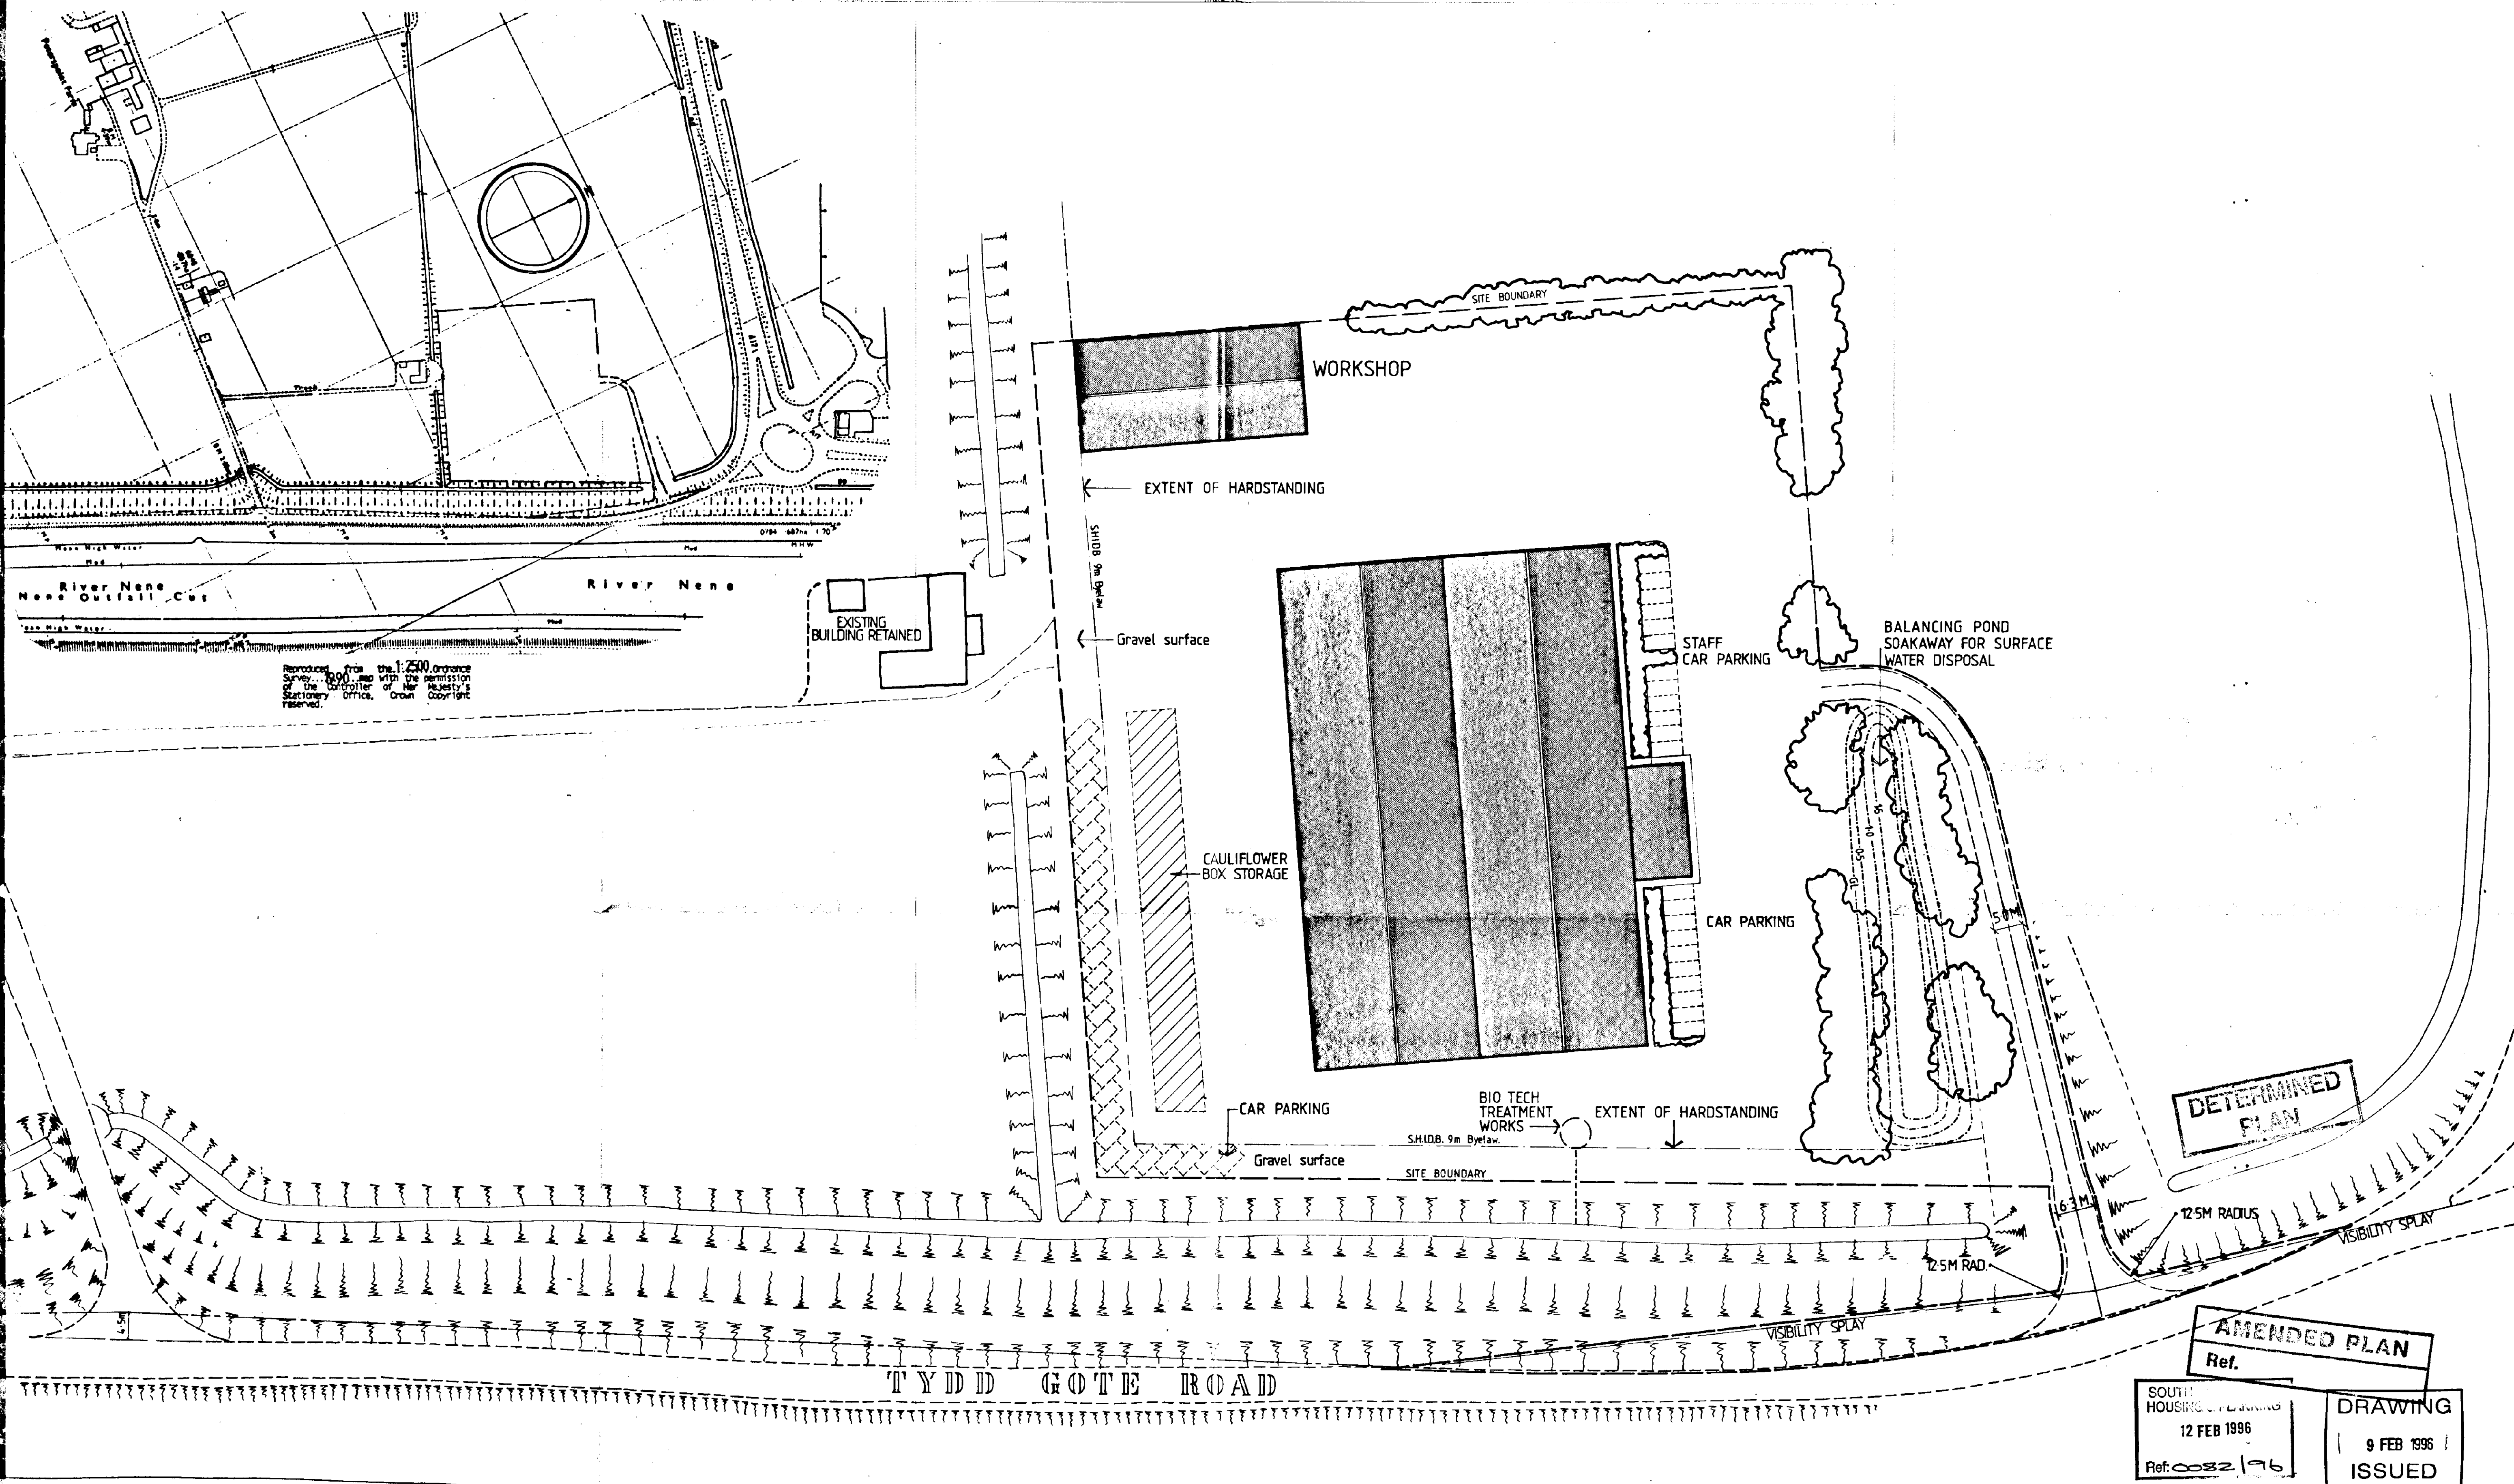

Reproduced from the 1:2500 Ordnance Survey map with the permission of the Controller of Her Majesty's Stationery Office. Crown Copyright reserved.

9.2.96. AMENDMENT A. RE-SITING ACCESS ROAD AND MINOR ALTERATION TO LANDSCAPING.

SITE LAYOUT	
PROPOSED CAULIFLOWER DE-FLORETTING FACTORY, SUTTON BRIDGE, Lincs. BRITISH FIELD PRODUCTS. DRAWING No 353/1A. SCALE 1:500. JANUARY 1996.	
Robert Doughty Consultancy	Planning Architecture Landscape Architecture
32 High Street, Halesworth, Suffolk, IP34 4DA Tel: (01525) 421048 Fax: (01525) 421358	Tel: (01525) 421048 Fax: (01525) 421358 9 FEB 1996 Ref: 0032/196

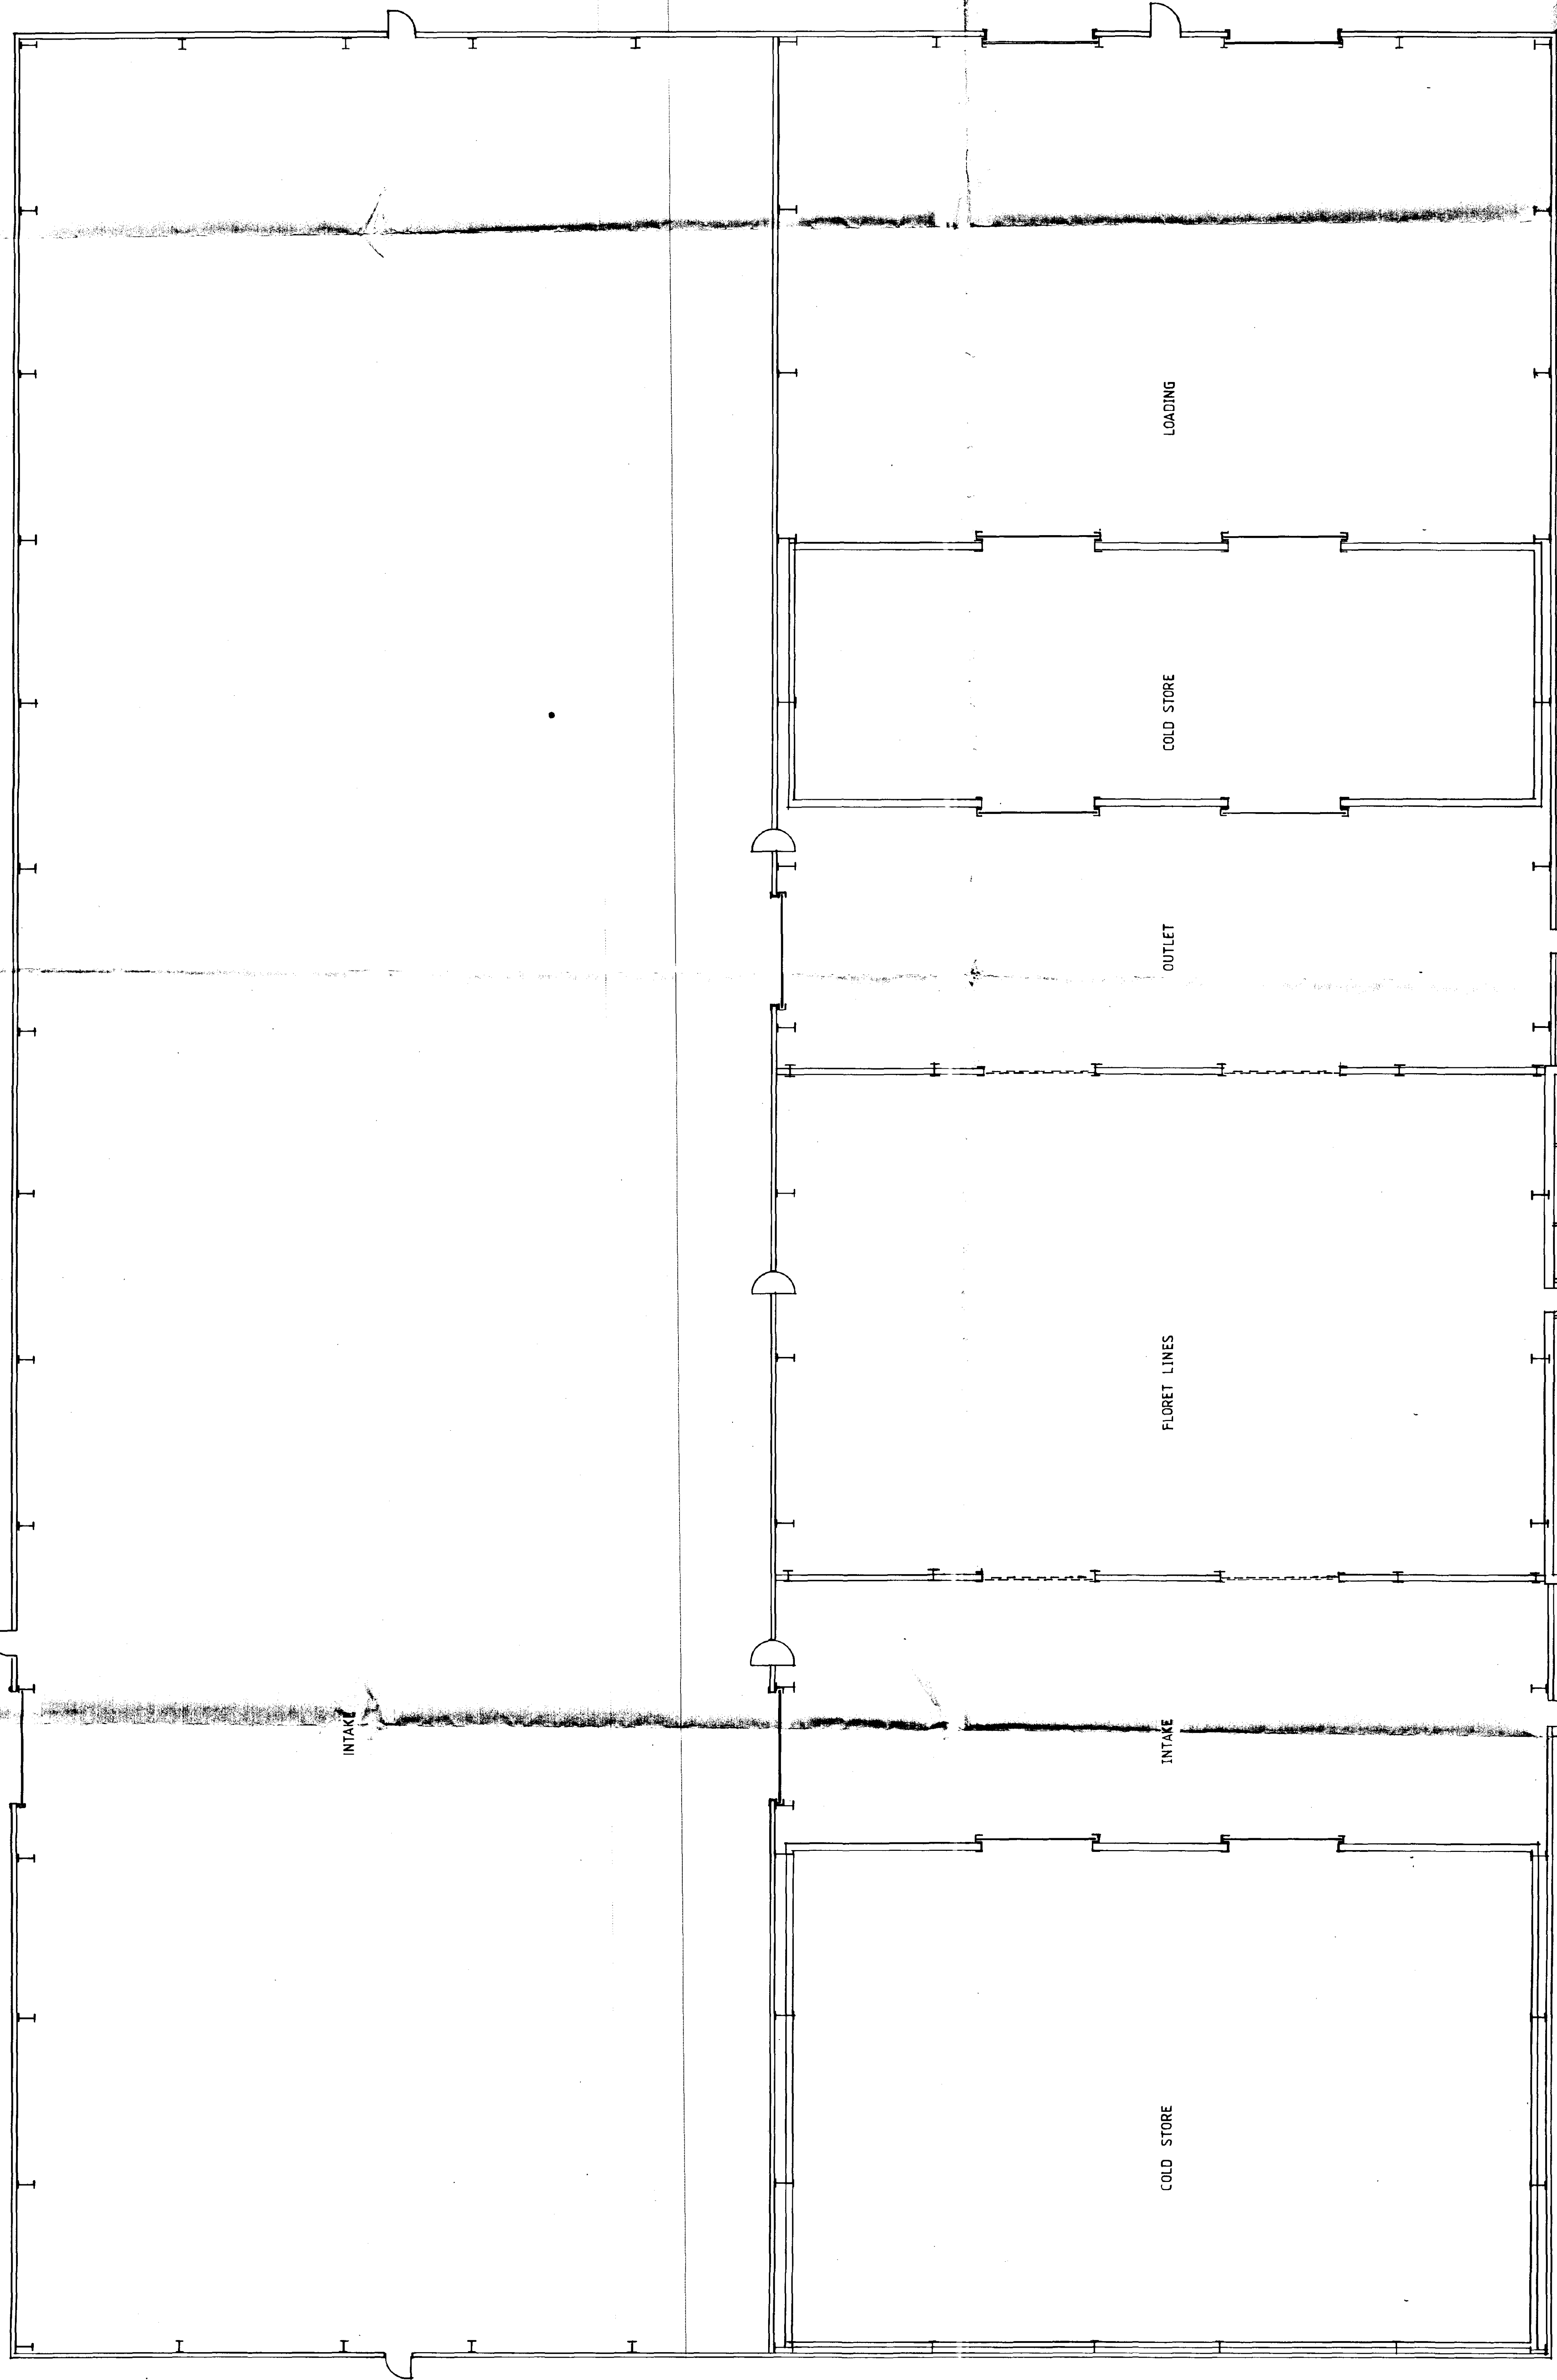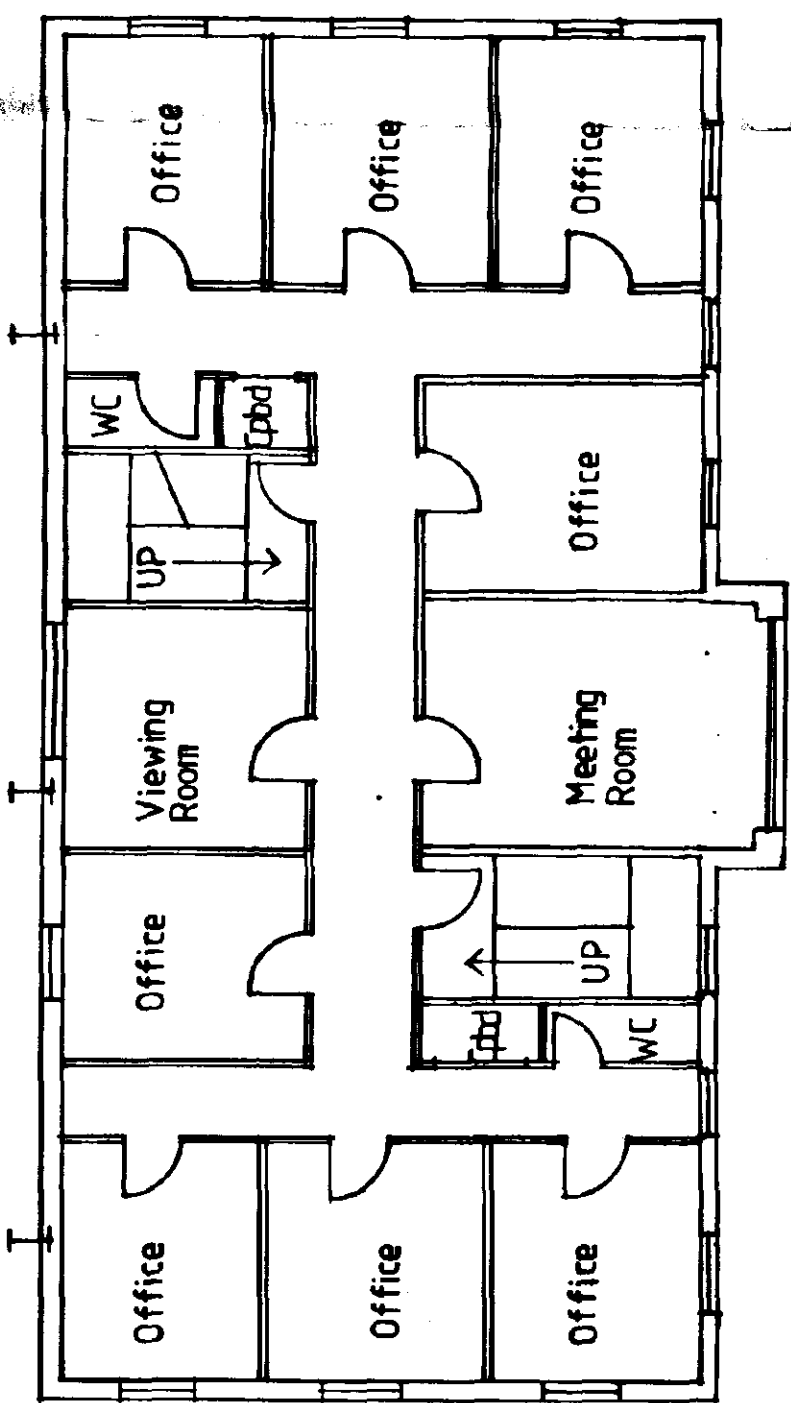

PLANS AS PROPOSED

PROPOSED CAULFLOWER DE-FLORETTING FACTORY,
SUTTON BRIDGE, Lincs. BRITISH FIELD PRODUCTS.
DRAWING N° 353/3. SCALE 1:100. JANUARY 1996.

Robert
Doughty
Consultancy

Planning
Architecture
Landscape Architecture

21 High Street, Sutton Bridge, Lincolnshire, Lincs. LN9 8JH
Tel: 01509 820000 Fax: 01509 820001
E-Mail: info@rds.co.uk

SOUTH LINDS
HOUSING
21 JAN 1996
Ref: 0052106

DRAWING
26 JAN 1996
ISSUED

DETERMINED
PLAN